For Earthwork Development Only

Safety Improvements
(Widening, Ground Anchor/Soil Nail Walls,Standard/Special MBGR)

Route 169- Location 8,
Post Mile: 23.25/23.40

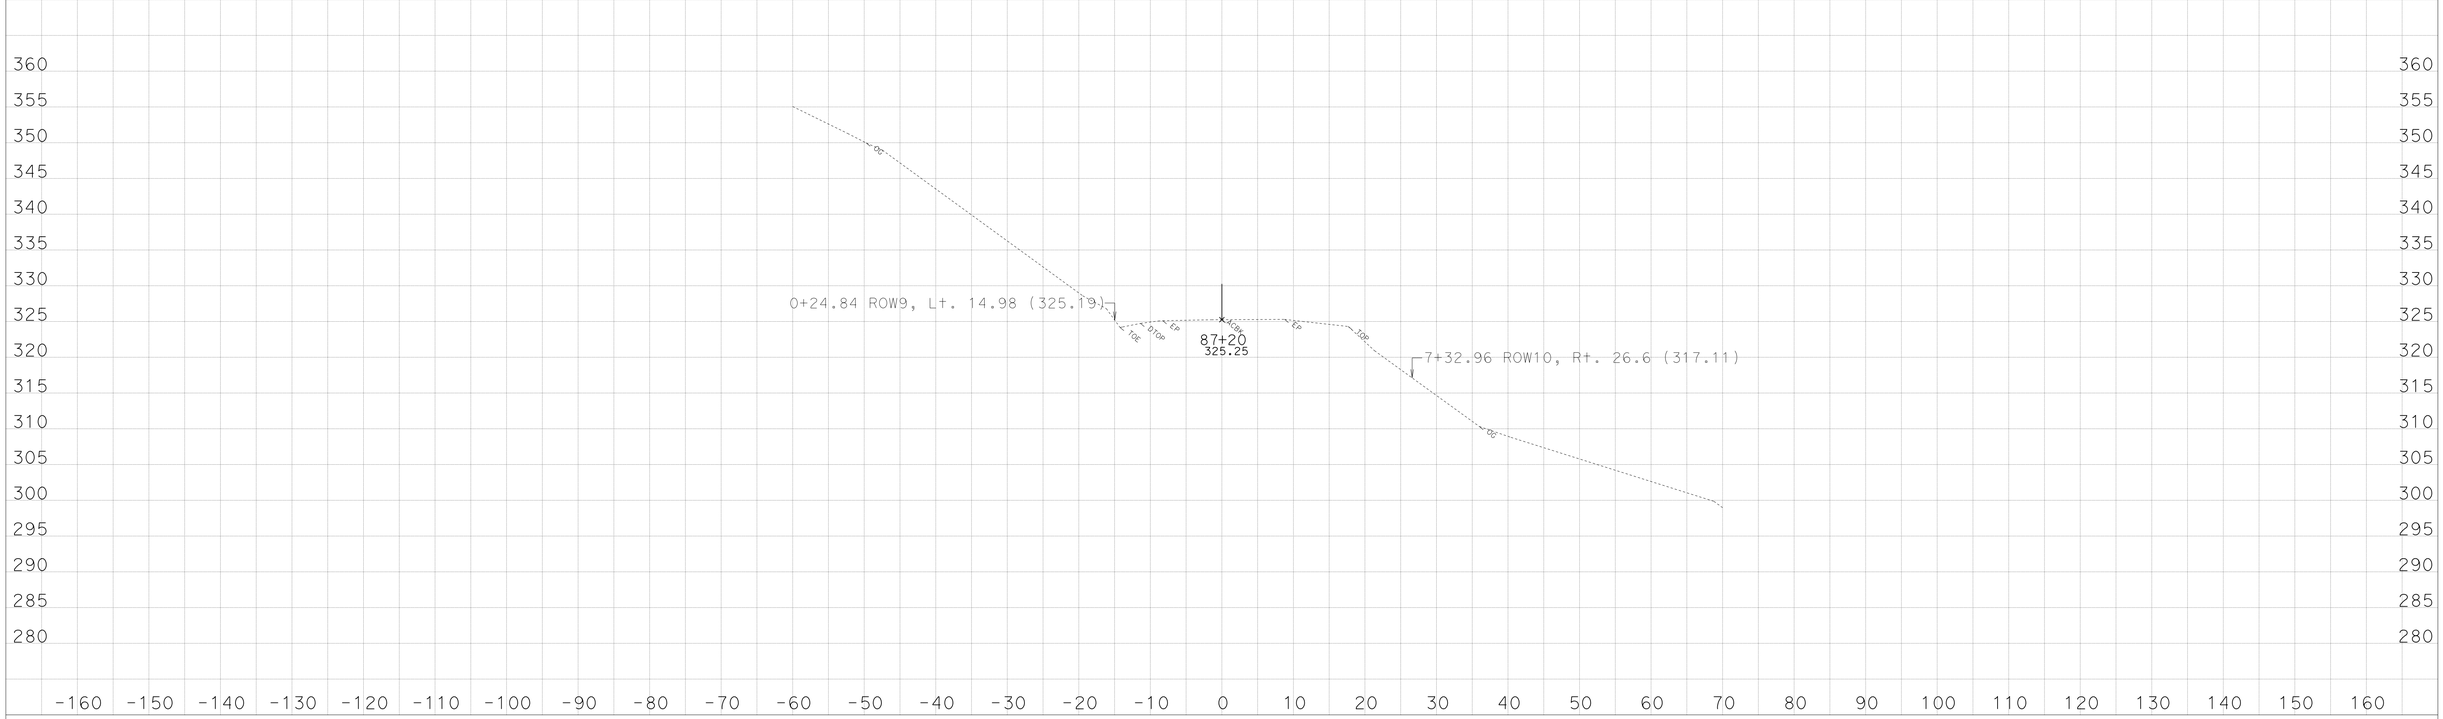

CREATED BY: NRDOE, ODN-E3

DATE: 3/29/2013

KC Project: 45090 File: D:\PROJECTS\45090Hum169WidenMBGR\CAiCE\45090\k8finv2.ear

PROJECT ID: 0100000219

CONTRACT: EA: 01-450904

DIST/CO/RTE/PM: 01-HUM-169-PM: 13.6/23.4

All Dimensions are US Survey Feet
SCALE: 1" = 10' Horiz.
1" = 10' Vert.

Alignment: "K8"
DESIGN CROSS SECTIONS
SHEET 43 OF 43

For Earthwork Development Only

Safety Improvements

(Widening, Ground Anchor/Soil Nail Walls,Standard/Special MBGR)

Route 169- Location 8,
Post Mile: 23.25/23.40

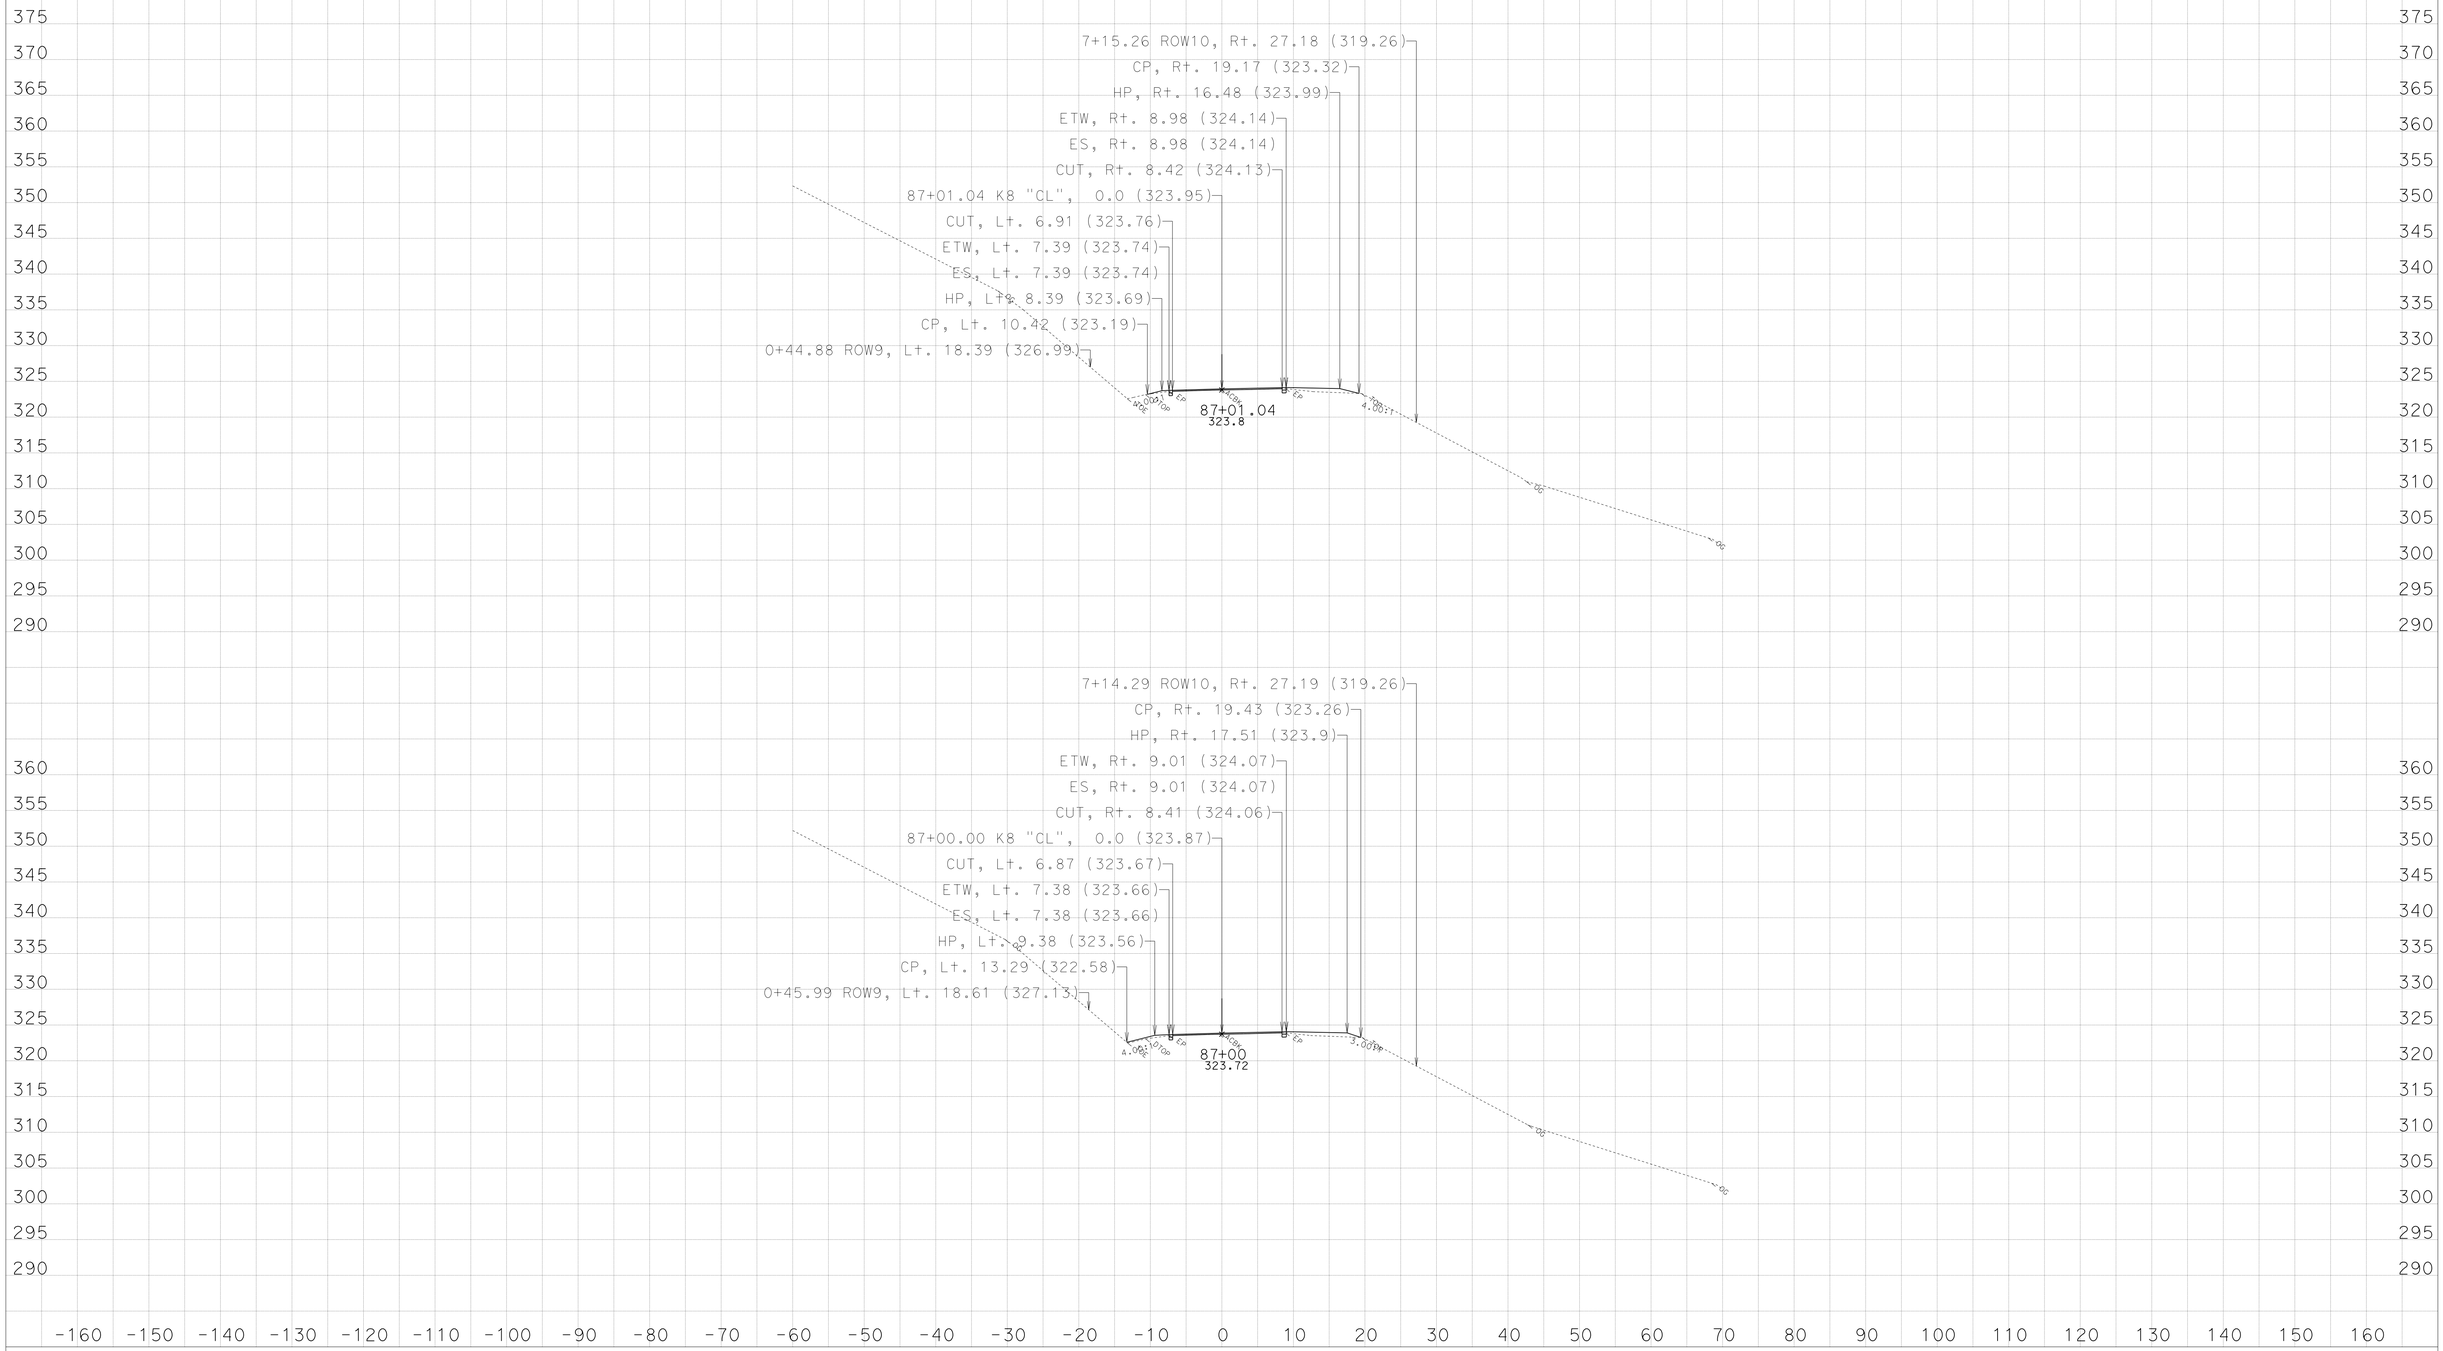

CREATED BY: NRDOE, ODN-E3

DATE: 3/29/2013

KC Project: 45090 File: D:\PROJECTS\45090Hum169WidenMBGR\CAiCE\45090\k8finv2.ear

PROJECT ID: 0100000219

CONTRACT: EA: 01-450904

DIST/CO/RTE/PM: 01-HUM-169-PM: 13.6/23.4

All Dimensions are US Survey Feet

SCALE: 1" = 10' Horiz.
1" = 10' Vert.

Alignment: "K8"

DESIGN CROSS SECTIONS

For Earthwork Development Only

Safety Improvements

(Widening, Ground Anchor/Soil Nail Walls,Standard/Special MBGR)

Route 169- Location 8,
Post Mile: 23.25/23.40

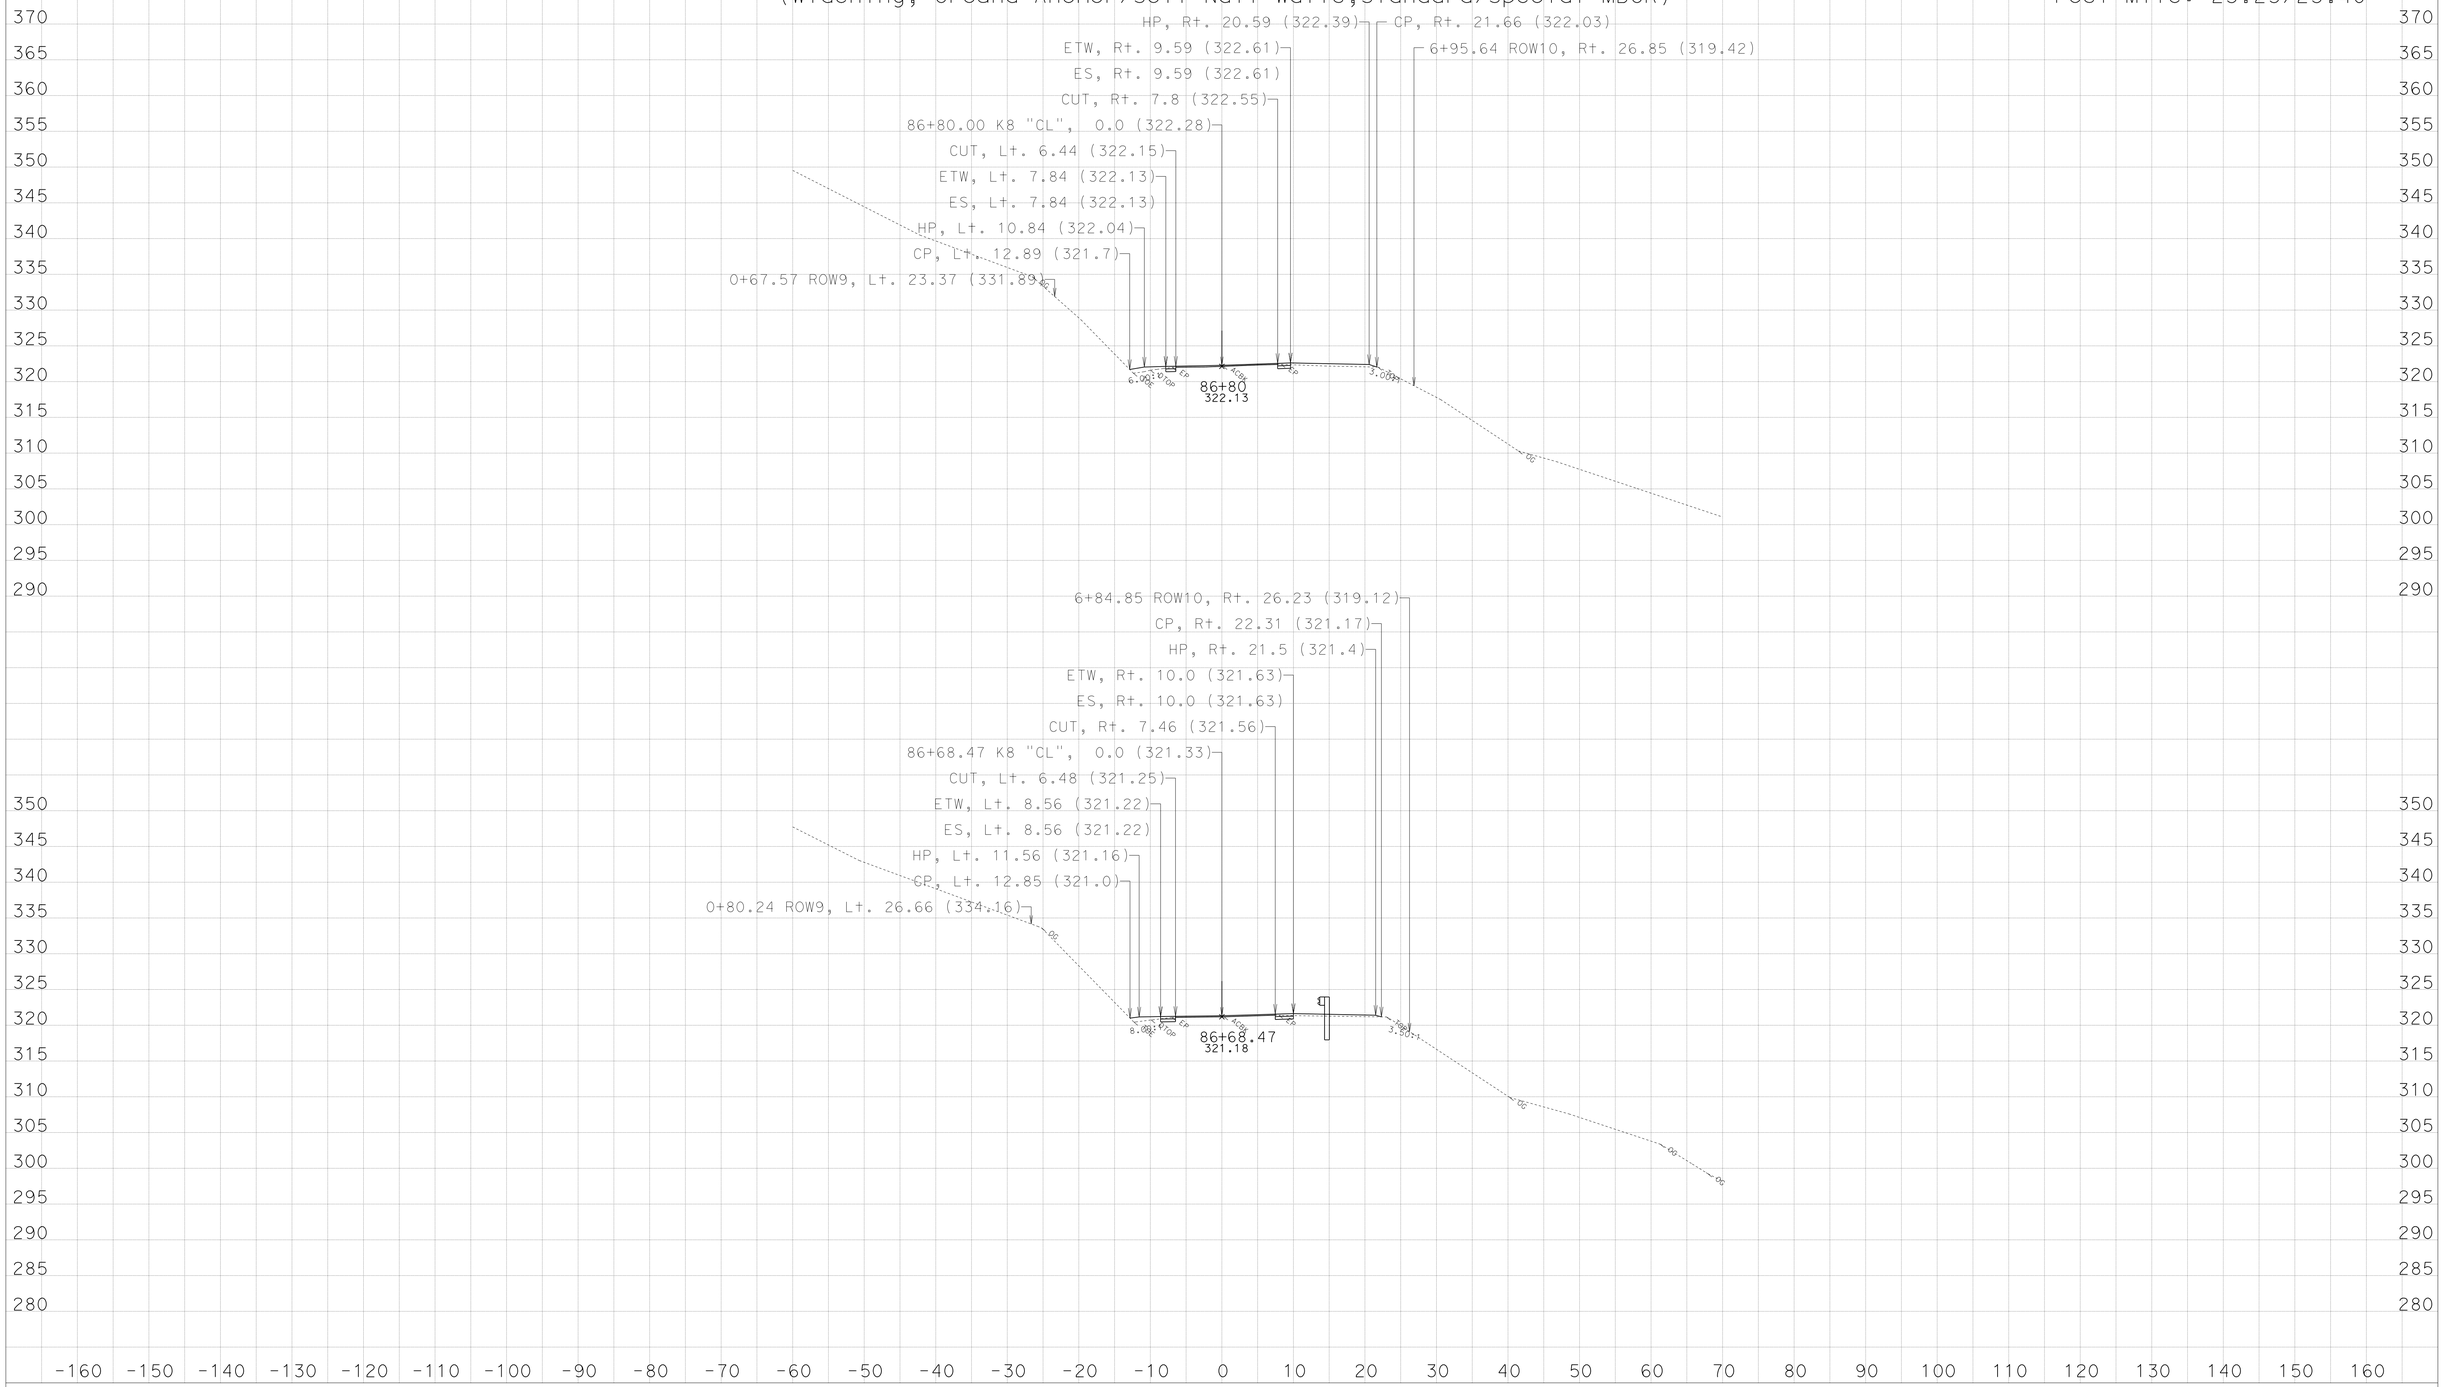

CREATED BY: NRDOE, ODN-E3

KC Project: 45090 File: D:\PROJECTS\45090Hum169WidenMBGR\CAiCE\45090\k8finv2.ear

DATE: 3/29/2013

PROJECT ID: 0100000219

CONTRACT: EA: 01-450904

DIST/CO/RTE/PM: 01-HUM-169-PM: 13.6/23.4

All Dimensions are US Survey Feet
SCALE: 1" = 10' Horiz.
1" = 10' Vert.

Alignment: "K8"
DESIGN CROSS SECTIONS
SHEET 41 OF 43

For Earthwork Development Only

Safety Improvements
(Widening, Ground Anchor/Soil Nail Walls,Standard/Special MBGR)

Route 169- Location 8,
Post Mile: 23.25/23.40

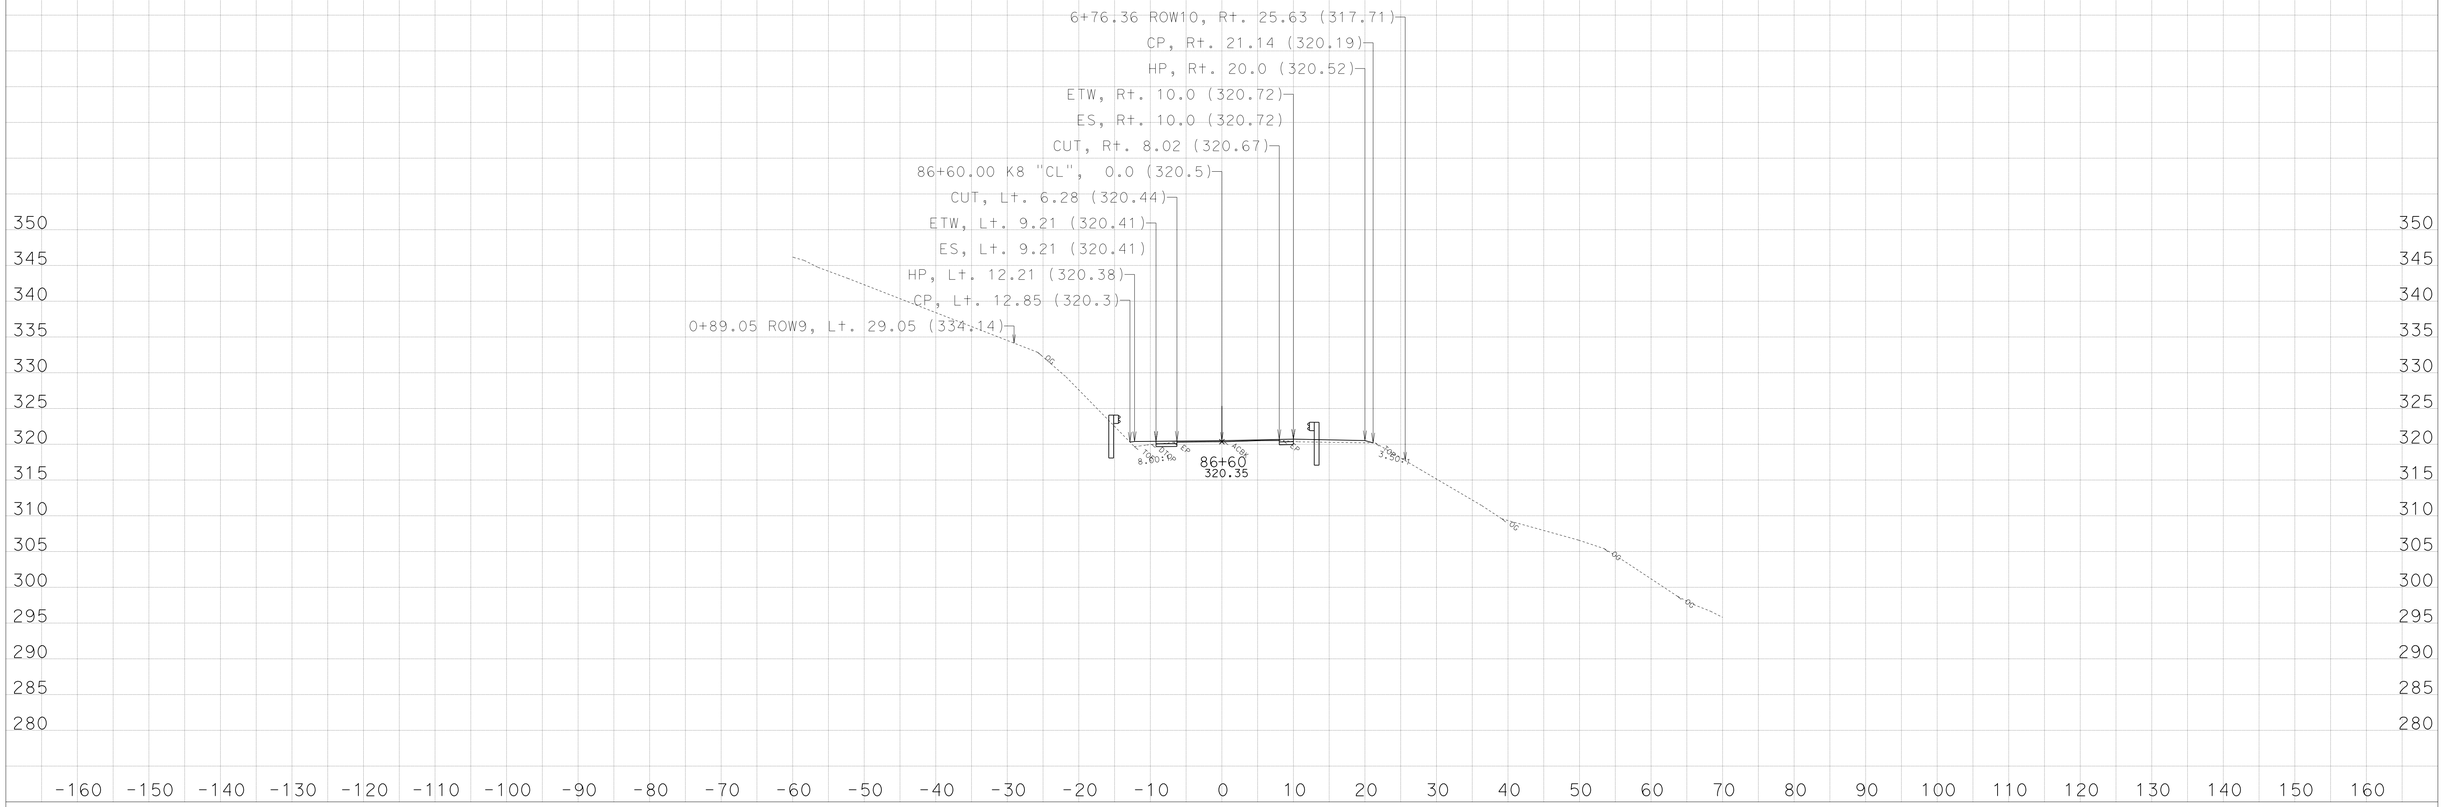

CREATED BY: NRDOE, ODN-E3

KC Project: 45090 File: D:\PROJECTS\45090Hum169WidenMBGR\CAiCE\45090\k8finv2.ear

DATE: 3/29/2013

PROJECT ID: 0100000219

CONTRACT: EA: 01-450904

DIST/CO/RTE/PM: 01-HUM-169-PM: 13.6/23.4

All Dimensions are US Survey Feet
SCALE: 1" = 10' Horiz.
1" = 10' Vert.

Alignment: "K8"
DESIGN CROSS SECTIONS
SHEET 40 OF 43

For Earthwork Development Only

Safety Improvements
(Widening, Ground Anchor/Soil Nail Walls,Standard/Special MBGR)

Route 169- Location 8,
Post Mile: 23.25/23.40

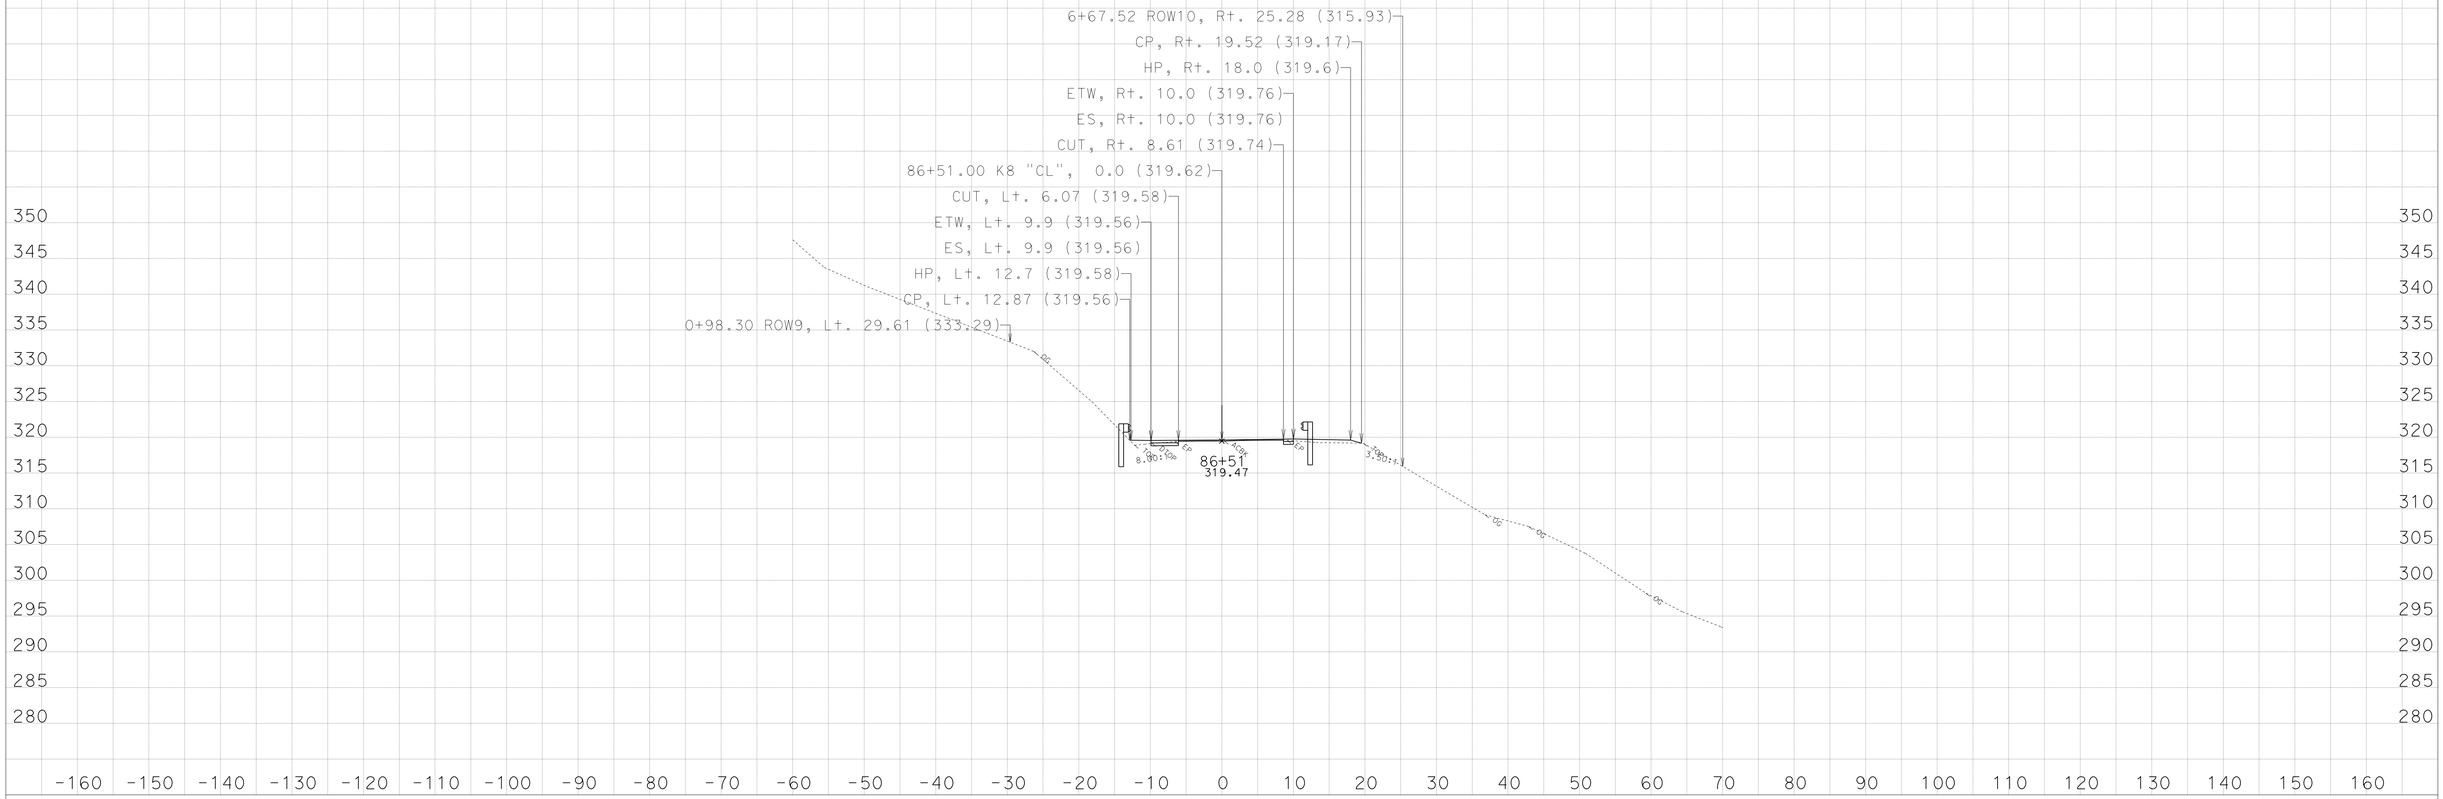

CREATED BY: NRDOE, ODN-E3

KC Project: 45090 File: D:\PROJECTS\45090Hum169WidenMBGR\CAiCE\45090\k8finv2.ear

DATE: 3/29/2013

PROJECT ID: 0100000219

CONTRACT: EA: 01-450904

DIST/CO/RTE/PM: 01-HUM-169-PM: 13.6/23.4

All Dimensions are US Survey Feet
SCALE: 1" = 10' Horiz.
1" = 10' Vert.

Alignment: "K8"
DESIGN CROSS SECTIONS
SHEET 39 OF 43

For Earthwork Development Only

Safety Improvements
(Widening, Ground Anchor/Soil Nail Walls,Standard/Special MBGR)

Route 169- Location 8,
Post Mile: 23.25/23.40

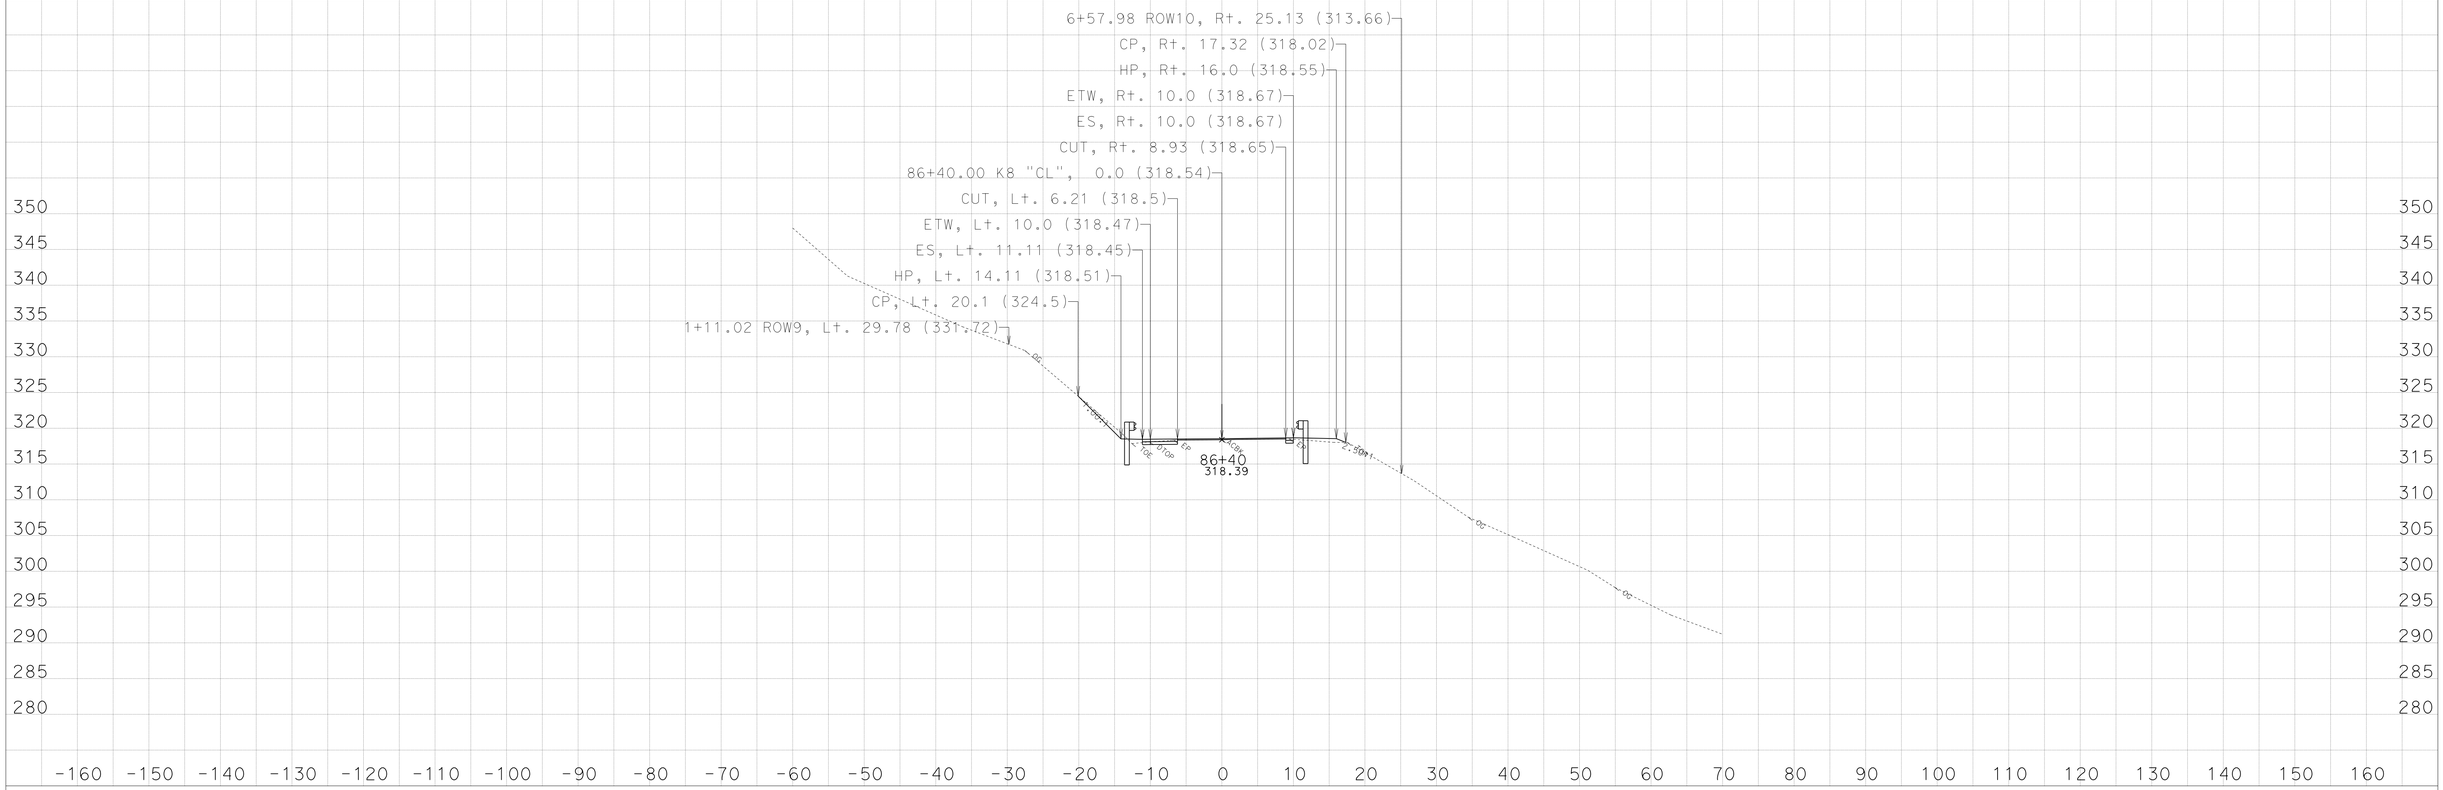

CREATED BY: NRDOE, ODN-E3

KC Project: 45090 File: D:\PROJECTS\45090Hum169WidenMBGR\CAiCE\45090\k8finv2.ear

DATE: 3/29/2013

PROJECT ID: 0100000219

CONTRACT: EA: 01-450904

DIST/CO/RTE/PM: 01-HUM-169-PM: 13.6/23.4

All Dimensions are US Survey Feet
SCALE: 1" = 10' Horiz.
1" = 10' Vert.

Alignment: "K8"
DESIGN CROSS SECTIONS

For Earthwork Development Only

Safety Improvements
(Widening, Ground Anchor/Soil Nail Walls,Standard/Special MBGR)

Route 169- Location 8,
Post Mile: 23.25/23.40

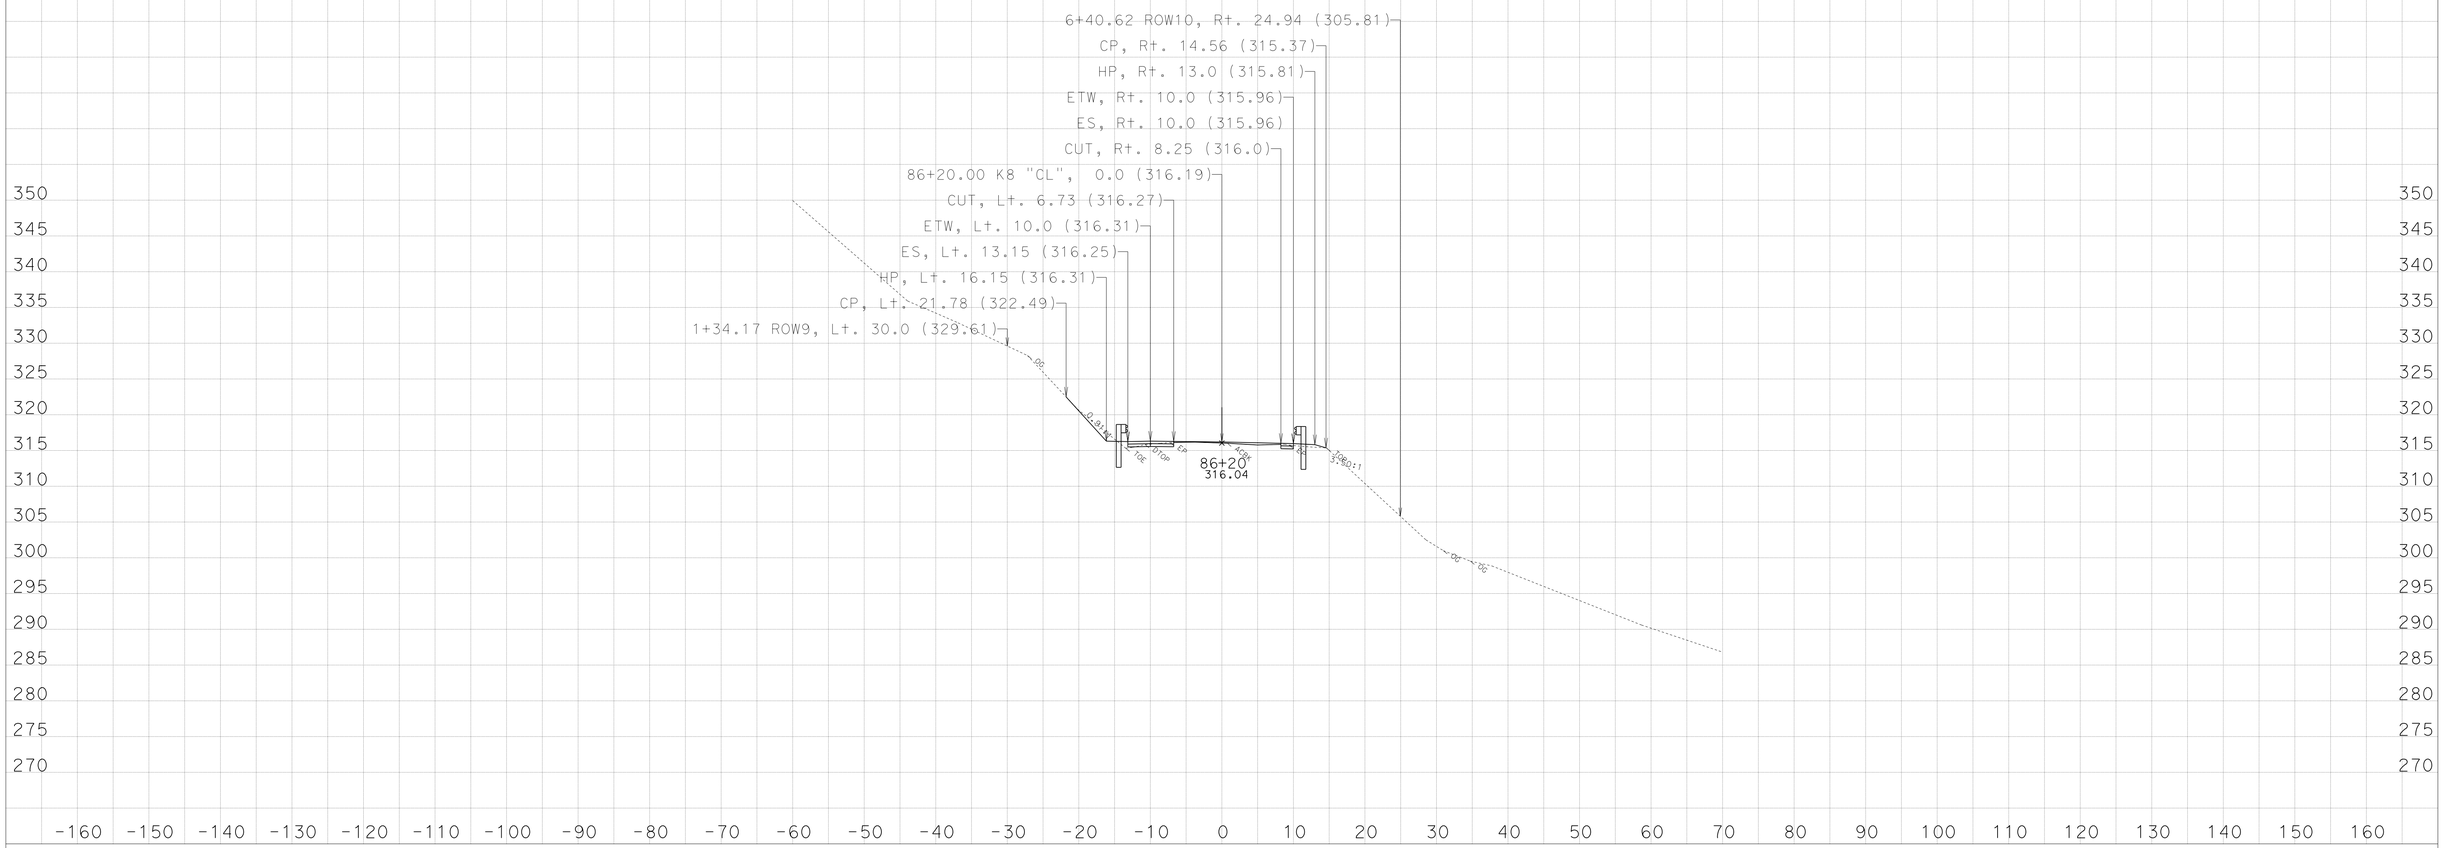

CREATED BY: NRDOE, ODN-E3

KC Project: 45090 File: D:\PROJECTS\45090Hum169WidenMBGR\CAiCE\45090\k8finv2.ear

DATE: 3/29/2013

PROJECT ID: 0100000219

CONTRACT: EA: 01-450904

DIST/CO/RTE/PM: 01-HUM-169-PM: 13.6/23.4

All Dimensions are US Survey Feet
SCALE: 1" = 10' Horiz.
1" = 10' Vert.

Alignment: "K8"
DESIGN CROSS SECTIONS
SHEET 37 OF 43

For Earthwork Development Only

Safety Improvements
(Widening, Ground Anchor/Soil Nail Walls,Standard/Special MBGR)

Route 169- Location 8,
Post Mile: 23.25/23.40

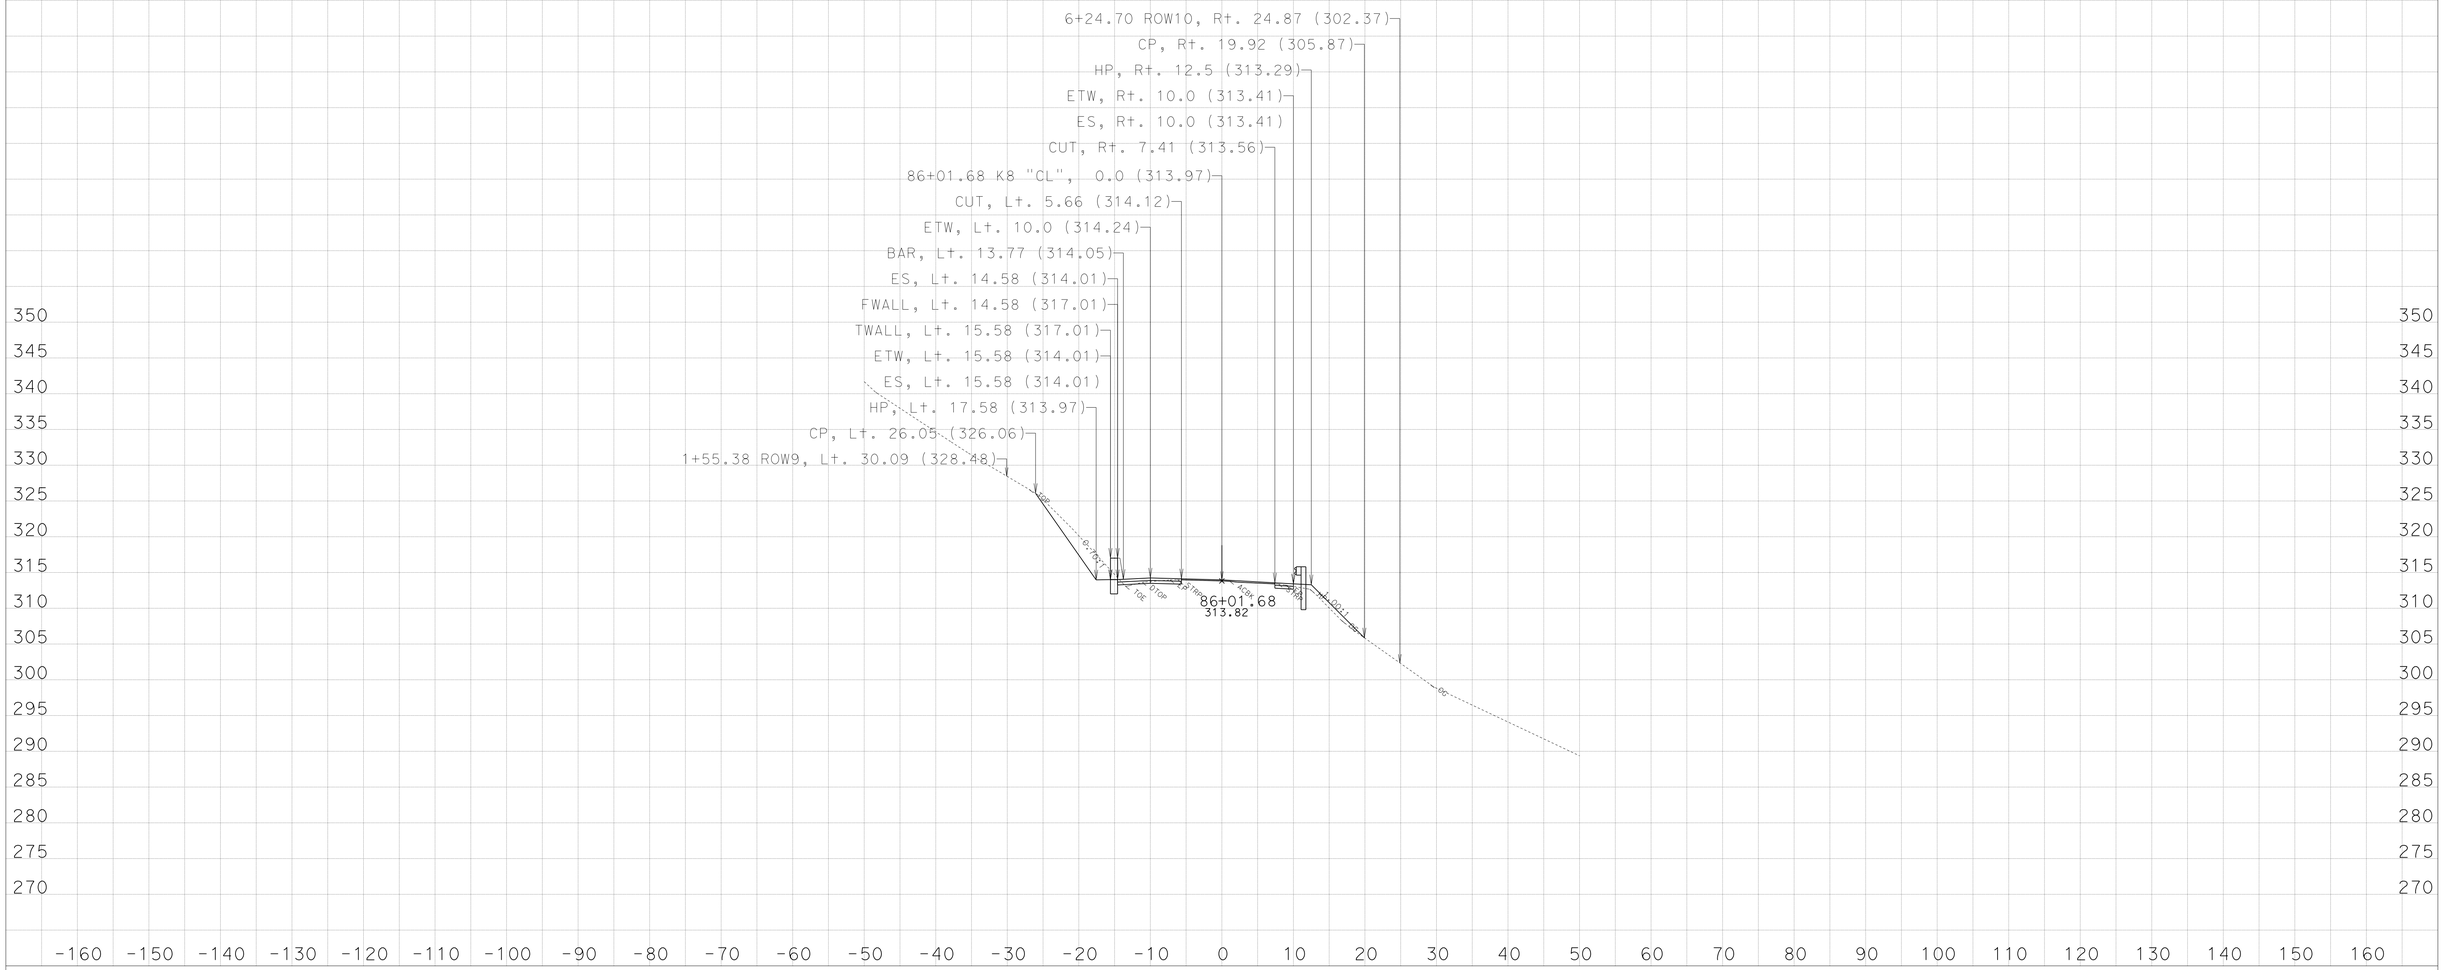

CREATED BY: NRDOE, ODN-E3

DATE: 3/29/2013

KC Project: 45090 File: D:\PROJECTS\45090Hum169WidenMBGR\CAiCE\45090\k8finv2.ear

PROJECT ID: 0100000219

CONTRACT: EA: 01-450904

DIST/CO/RTE/PM: 01-HUM-169-PM: 13.6/23.4

All Dimensions are US Survey Feet
SCALE: 1" = 10' Horiz.
1" = 10' Vert.

Alignment: "K8"
DESIGN CROSS SECTIONS

For Earthwork Development Only

Safety Improvements
(Widening, Ground Anchor/Soil Nail Walls,Standard/Special MBGR)

Route 169- Location 8,
Post Mile: 23.25/23.40

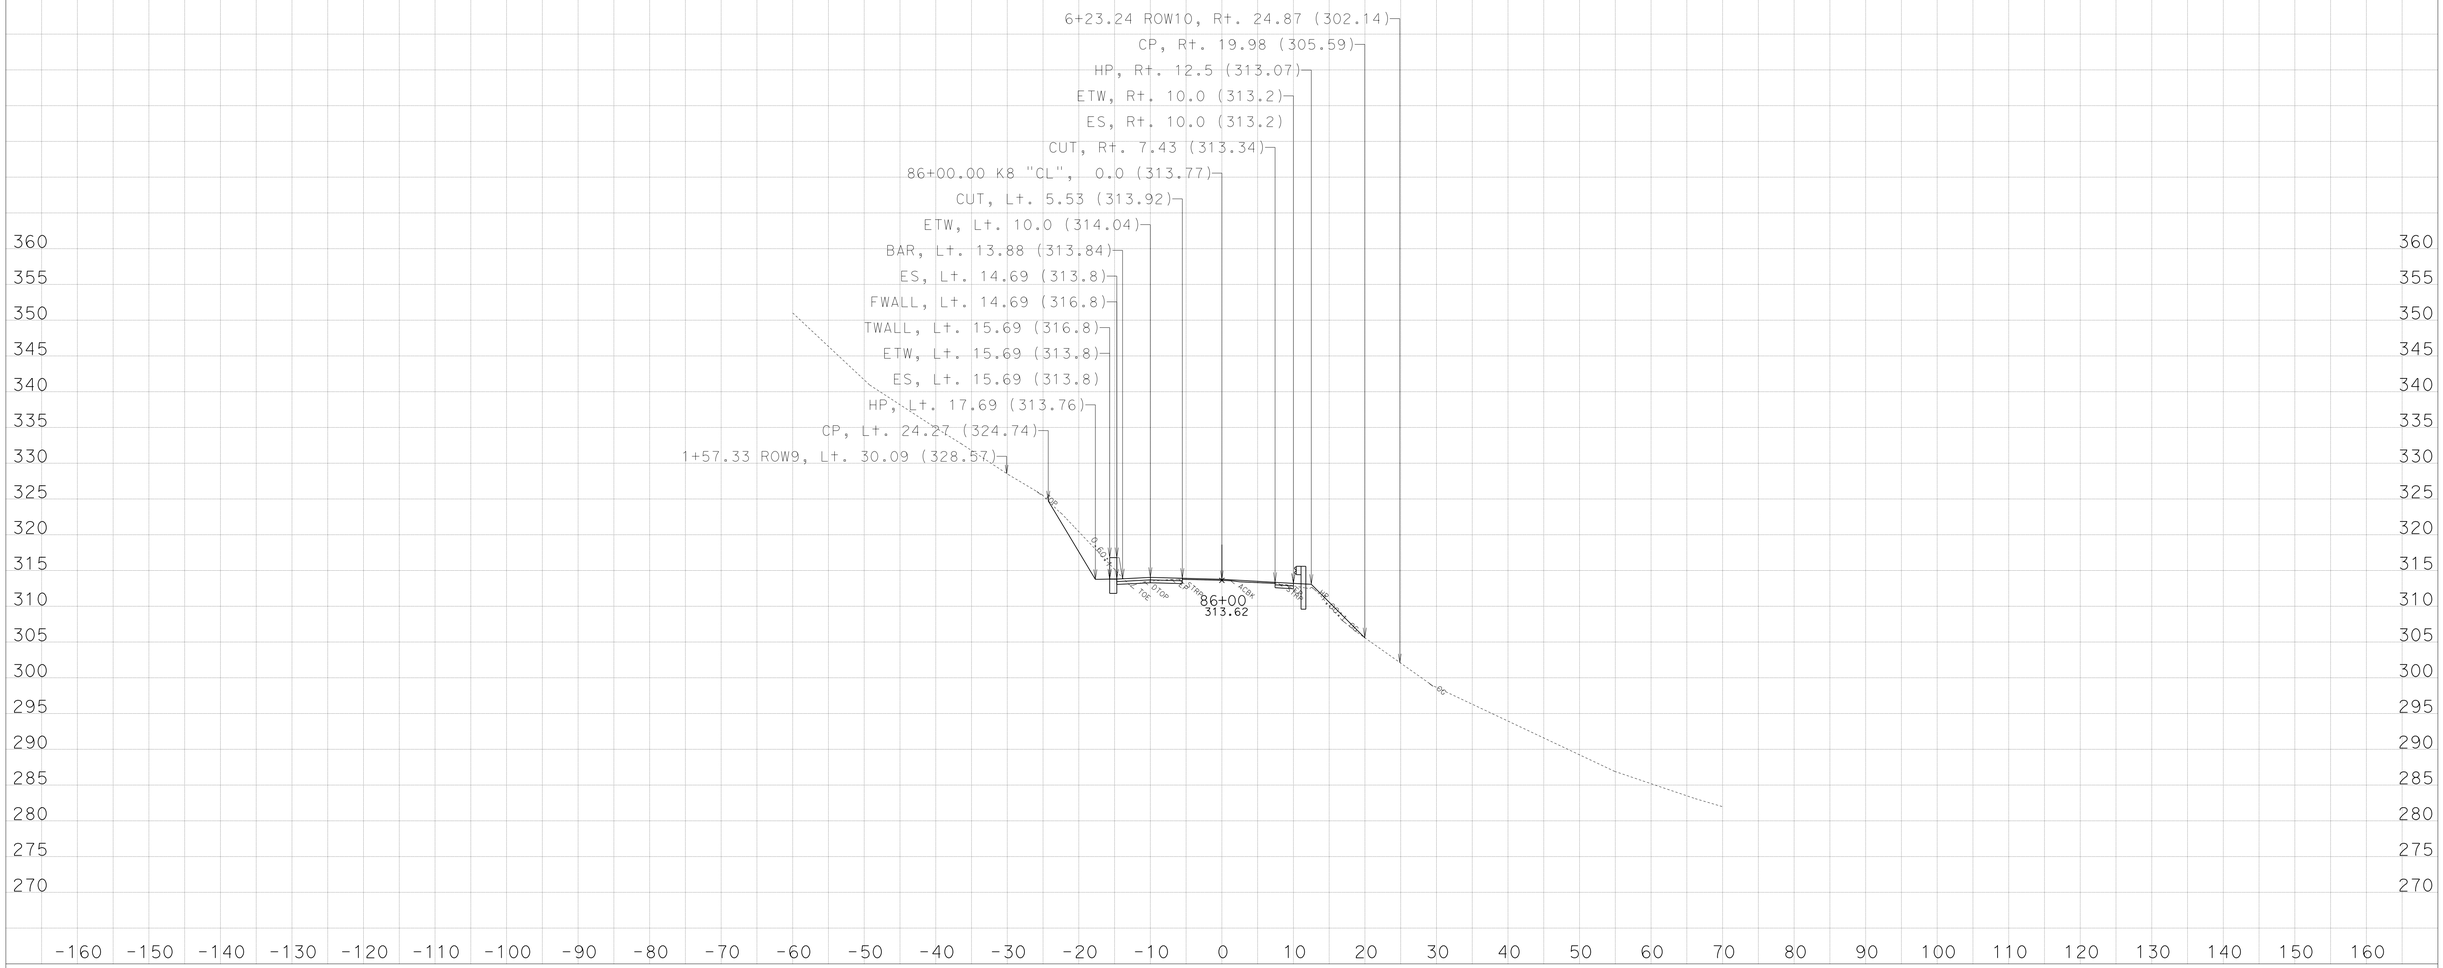

CREATED BY: NRDOE, ODN-E3

DATE: 3/29/2013

KC Project: 45090 File: D:\PROJECTS\45090Hum169WidenMBGR\CAiCE\45090\k8finv2.ear

PROJECT ID: 0100000219

CONTRACT: EA: 01-450904

DIST/CO/RTE/PM: 01-HUM-169-PM: 13.6/23.4

All Dimensions are US Survey Feet
SCALE: 1" = 10' Horiz.
1" = 10' Vert.

Alignment: "K8"
DESIGN CROSS SECTIONS
SHEET 35 OF 43

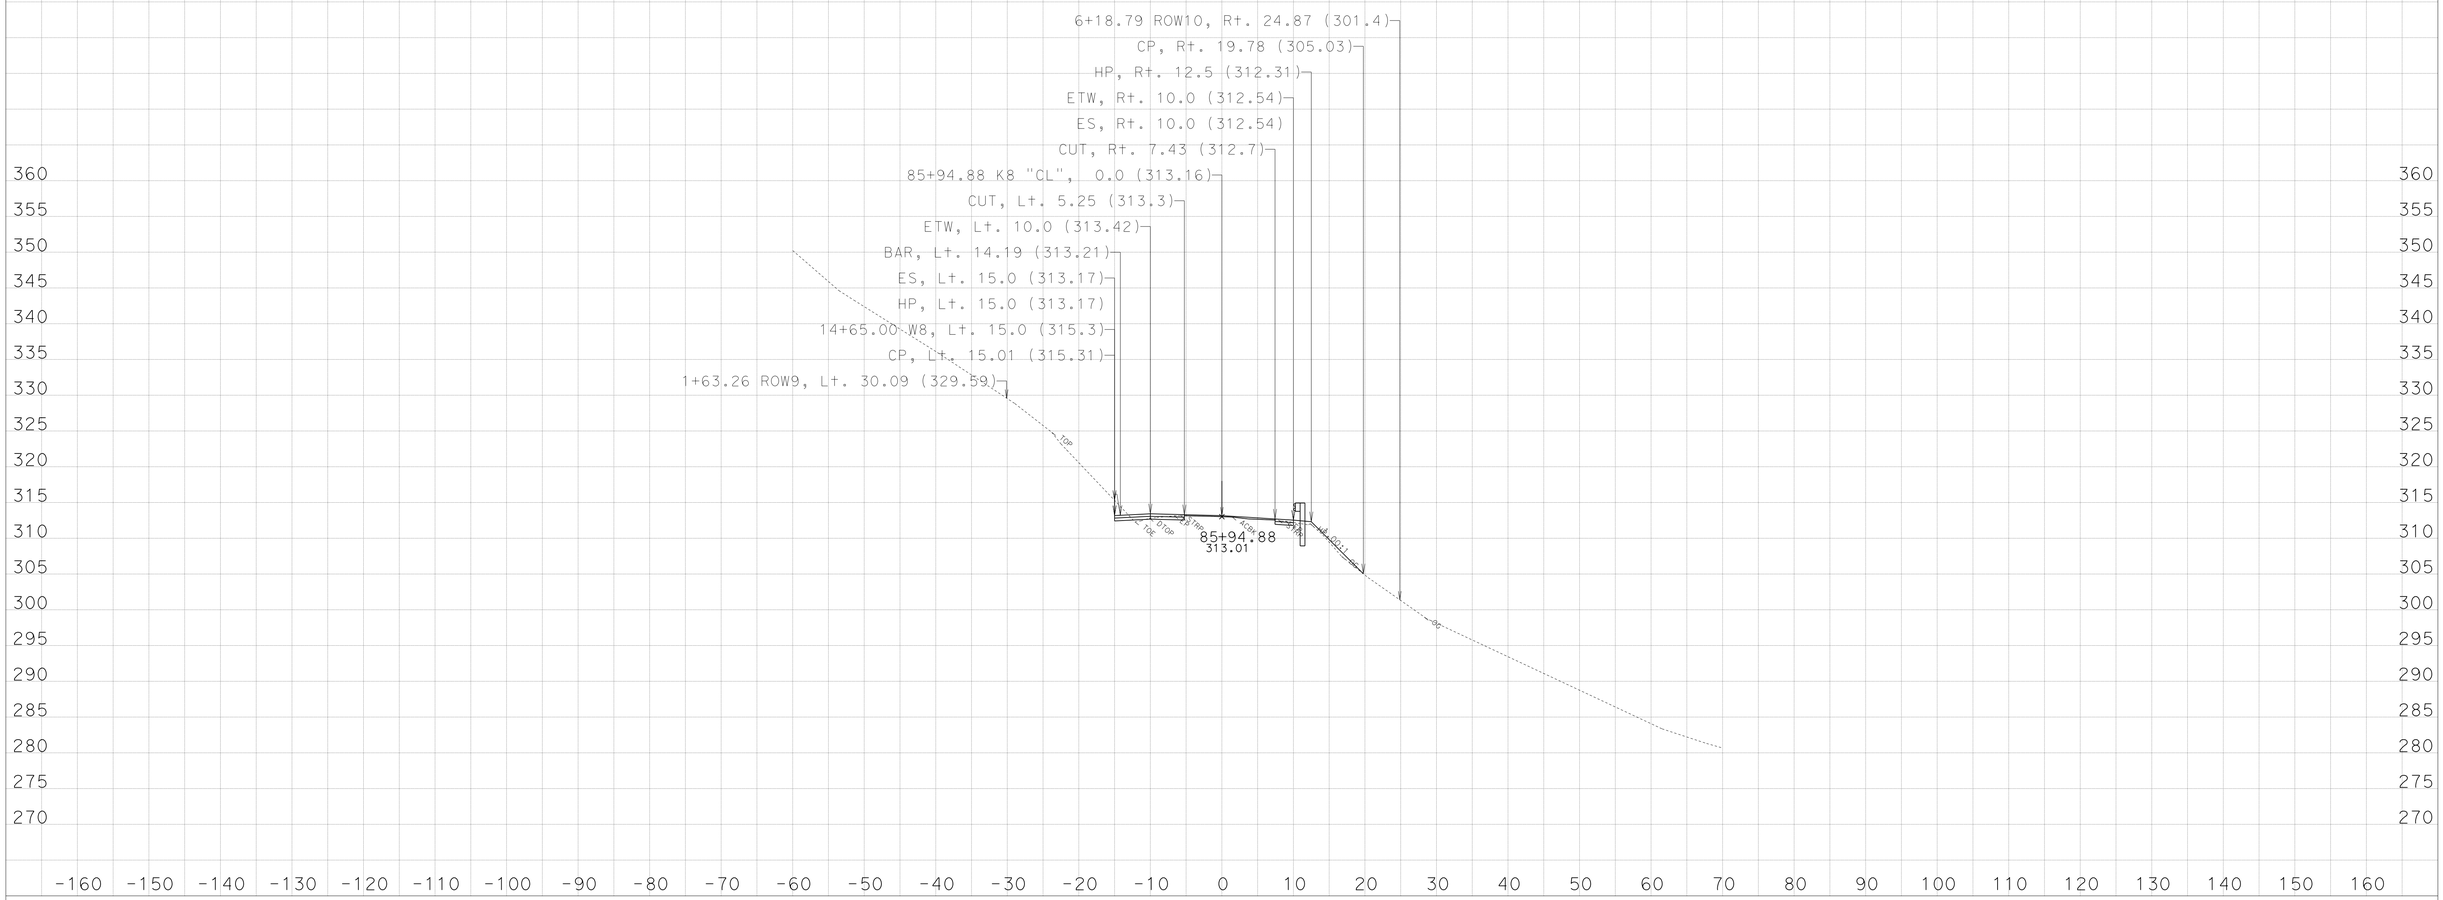
6+18.79 ROW10, Rt. 24.87 (301.4)
CP, Rt. 19.78 (305.03)
HP, Rt. 12.5 (312.31)
ETW, Rt. 10.0 (312.54)
ES, Rt. 10.0 (312.54)
CUT, Rt. 7.43 (312.7)
85+94.88 K8 "CL", 0.0 (313.16)
CUT, Lt. 5.25 (313.3)
ETW, Lt. 10.0 (313.42)
BAR, Lt. 14.19 (313.21)
ES, Lt. 15.0 (313.17)
HP, Lt. 15.0 (313.17)
14+65.00 W8, Lt. 15.0 (315.3)
CP, Lt. 15.01 (315.31)
1+63.26 ROW9, Lt. 30.09 (329.59)
TOP
TOE
DITCH
PROP
TOE
TOP
85+94.88
313.01
360
355
350
345
340
335
330
325
320
315
310
305
300
295
290
285
280
275
270
-160 -150 -140 -130 -120 -110 -100 -90 -80 -70 -60 -50 -40 -30 -20 -10 0 10 20 30 40 50 60 70 80 90 100 110 120 130 140 150 160

For Earthwork Development Only

Safety Improvements
(Widening, Ground Anchor/Soil Nail Walls,Standard/Special MBGR)

Route 169- Location 8,
Post Mile: 23.25/23.40

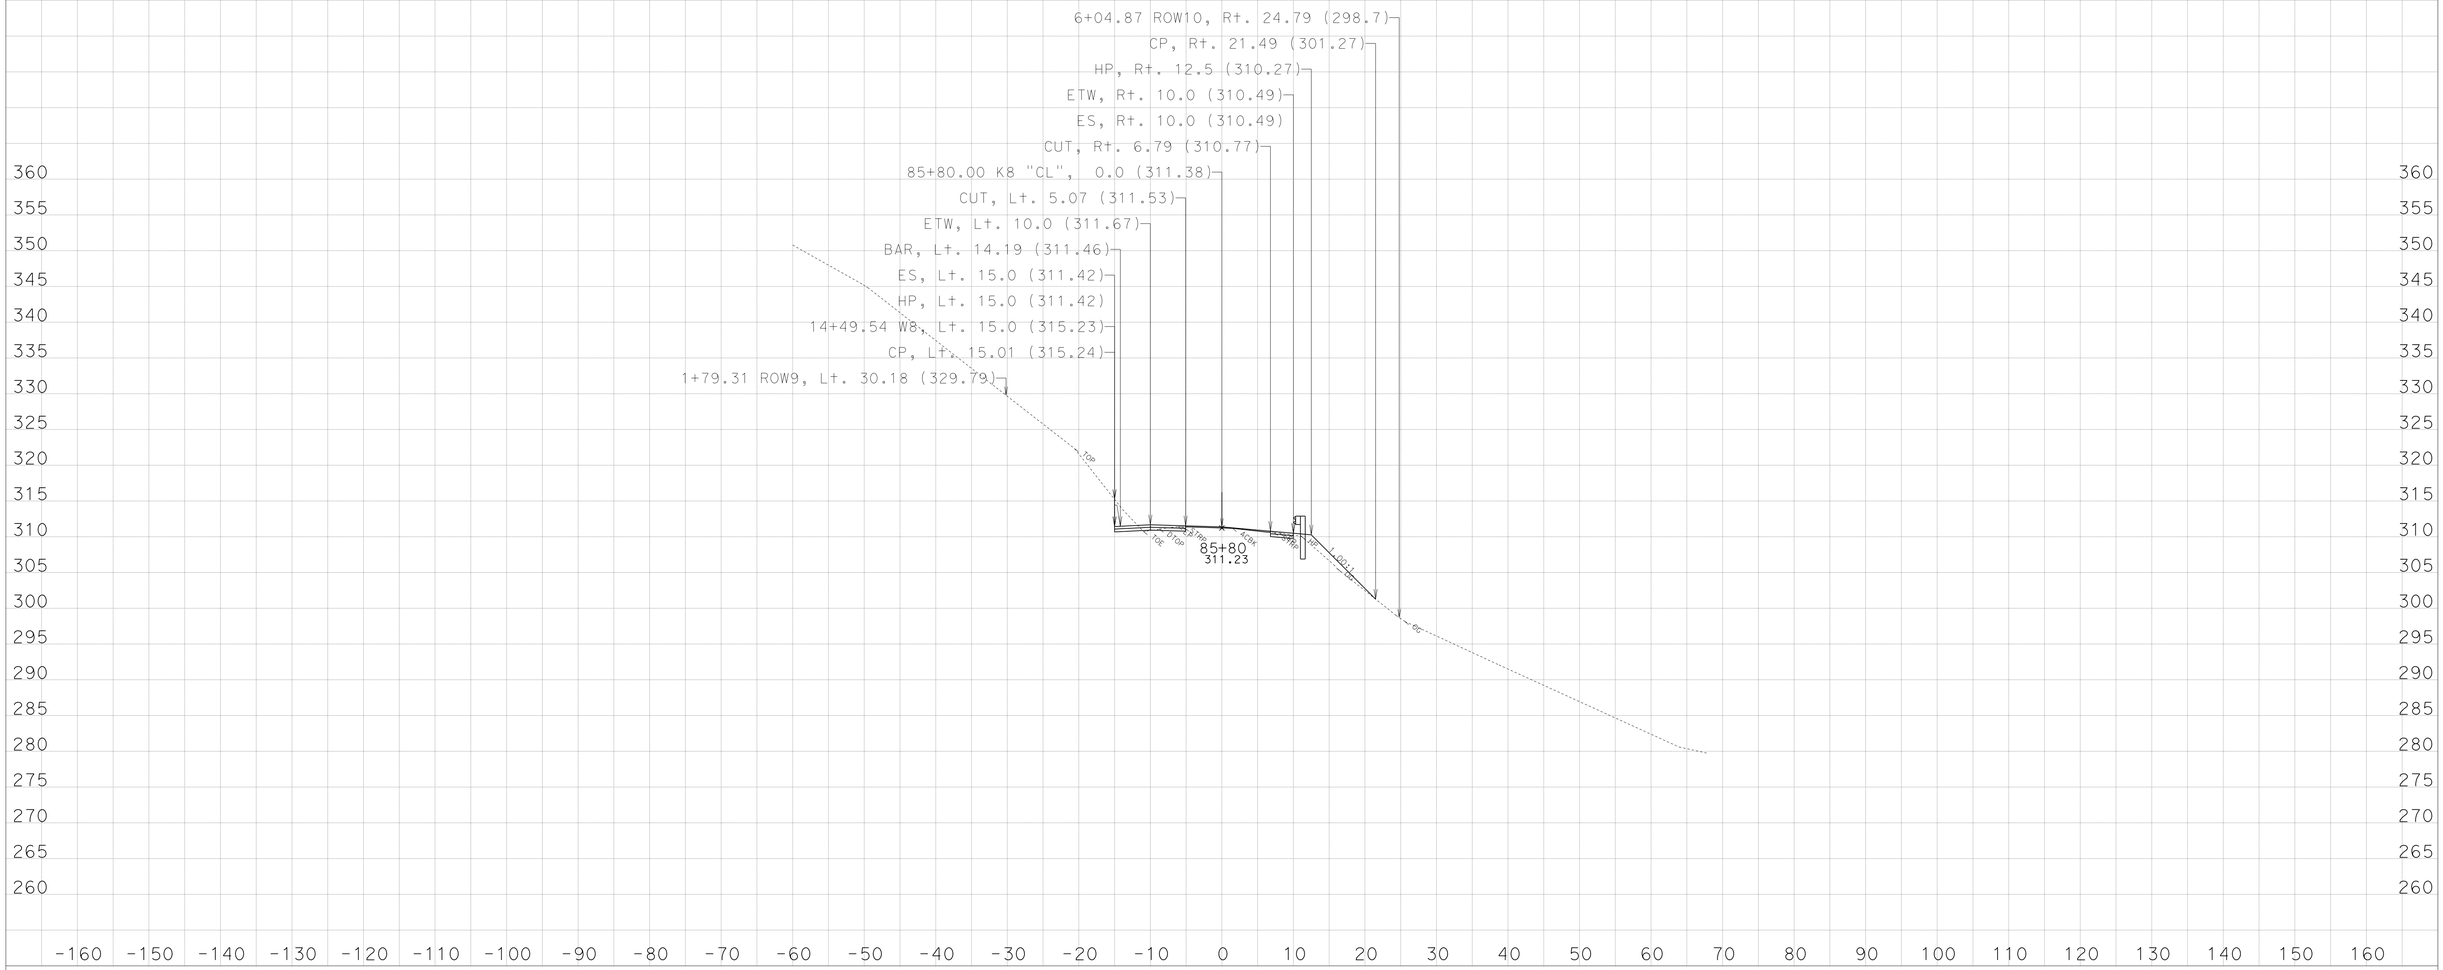

CREATED BY: NRDOE, ODN-E3

DATE: 3/29/2013

KC Project: 45090 File: D:\PROJECTS\45090Hum169WidenMBGR\CAiCE\45090\k8finv2.ear

PROJECT ID: 0100000219

CONTRACT: EA: 01-450904

DIST/CO/RTE/PM: 01-HUM-169-PM: 13.6/23.4

All Dimensions are US Survey Feet
SCALE: 1" = 10' Horiz.
1" = 10' Vert.

Alignment: "K8"
DESIGN CROSS SECTIONS
SHEET 33 OF 43

For Earthwork Development Only

Safety Improvements
(Widening, Ground Anchor/Soil Nail Walls,Standard/Special MBGR)

Route 169- Location 8,
Post Mile: 23.25/23.40

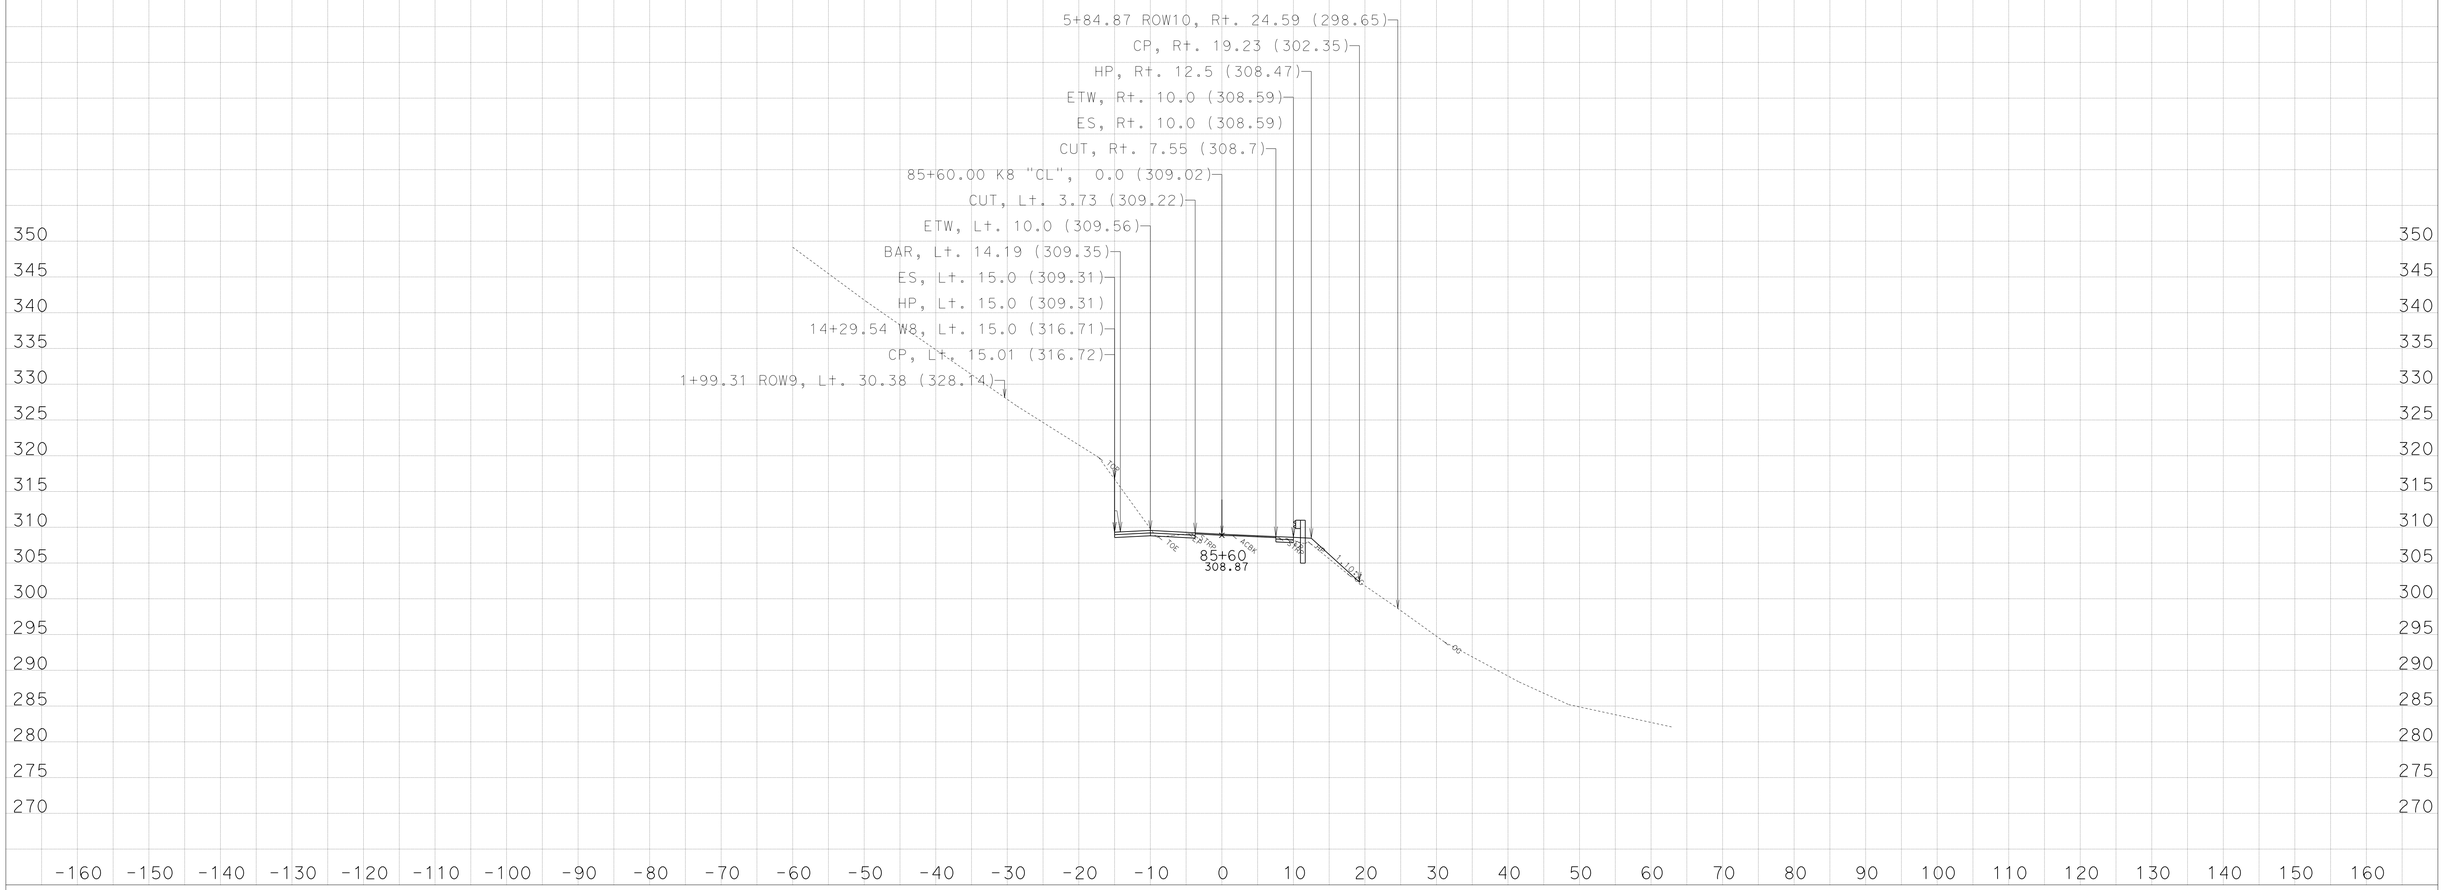

CREATED BY: NRDOE, ODN-E3

DATE: 3/29/2013

KC Project: 45090 File: D:\PROJECTS\45090Hum169WidenMBGR\CAiCE\45090\k8finv2.ear

PROJECT ID: 0100000219

CONTRACT: EA: 01-450904

DIST/CO/RTE/PM: 01-HUM-169-PM: 13.6/23.4

All Dimensions are US Survey Feet
SCALE: 1" = 10' Horiz.
1" = 10' Vert.

Alignment: "K8"
DESIGN CROSS SECTIONS
SHEET 32 OF 43

For Earthwork Development Only

Safety Improvements
(Widening, Ground Anchor/Soil Nail Walls,Standard/Special MBGR)

Route 169- Location 8,
Post Mile: 23.25/23.40

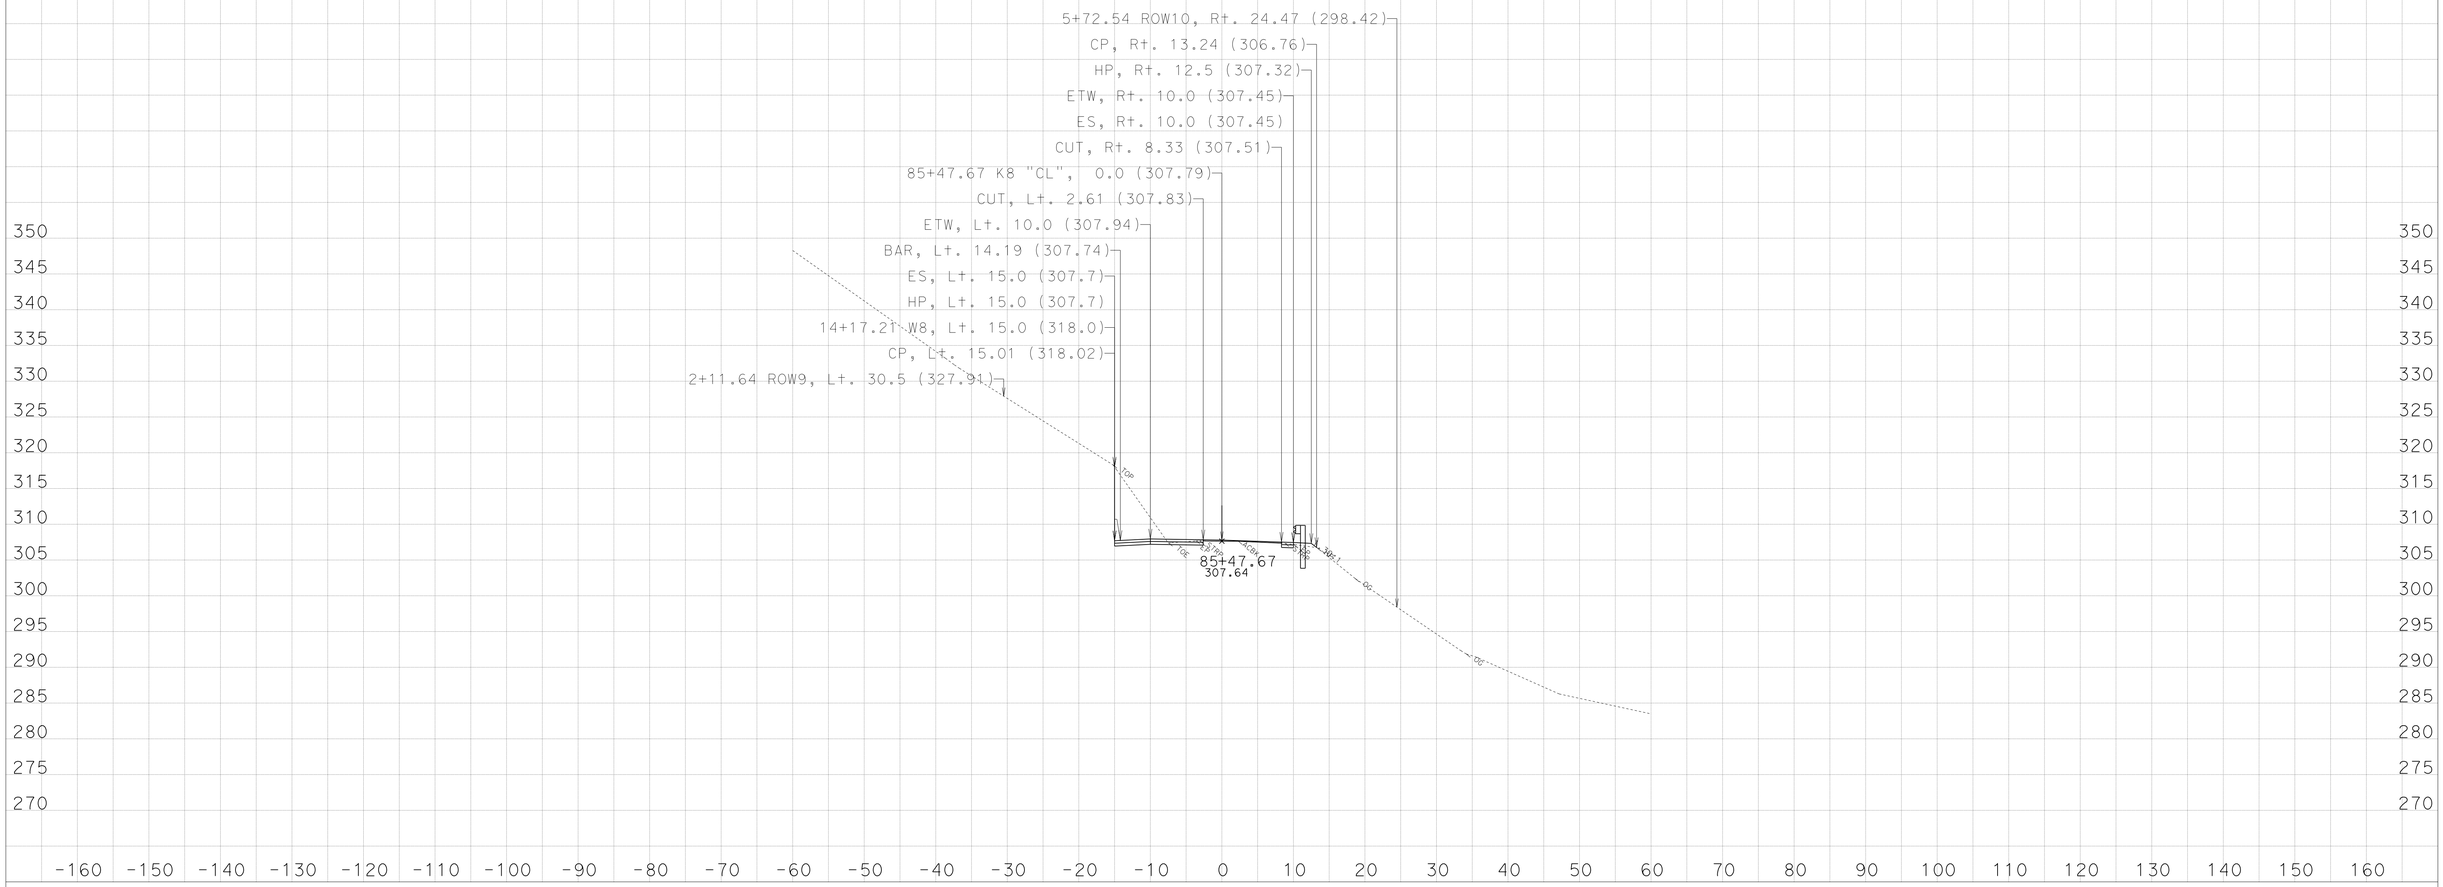

CREATED BY: NRDOE, ODN-E3

KC Project: 45090 File: D:\PROJECTS\45090Hum169WidenMBGR\CAiCE\45090\k8finv2.ear

DATE: 3/29/2013

PROJECT ID: 0100000219

CONTRACT: EA: 01-450904

DIST/CO/RTE/PM: 01-HUM-169-PM: 13.6/23.4

All Dimensions are US Survey Feet
SCALE: 1" = 10' Horiz.
1" = 10' Vert.

Alignment: "K8"
DESIGN CROSS SECTIONS

For Earthwork Development Only

Safety Improvements
(Widening, Ground Anchor/Soil Nail Walls,Standard/Special MBGR)

Route 169- Location 8,
Post Mile: 23.25/23.40

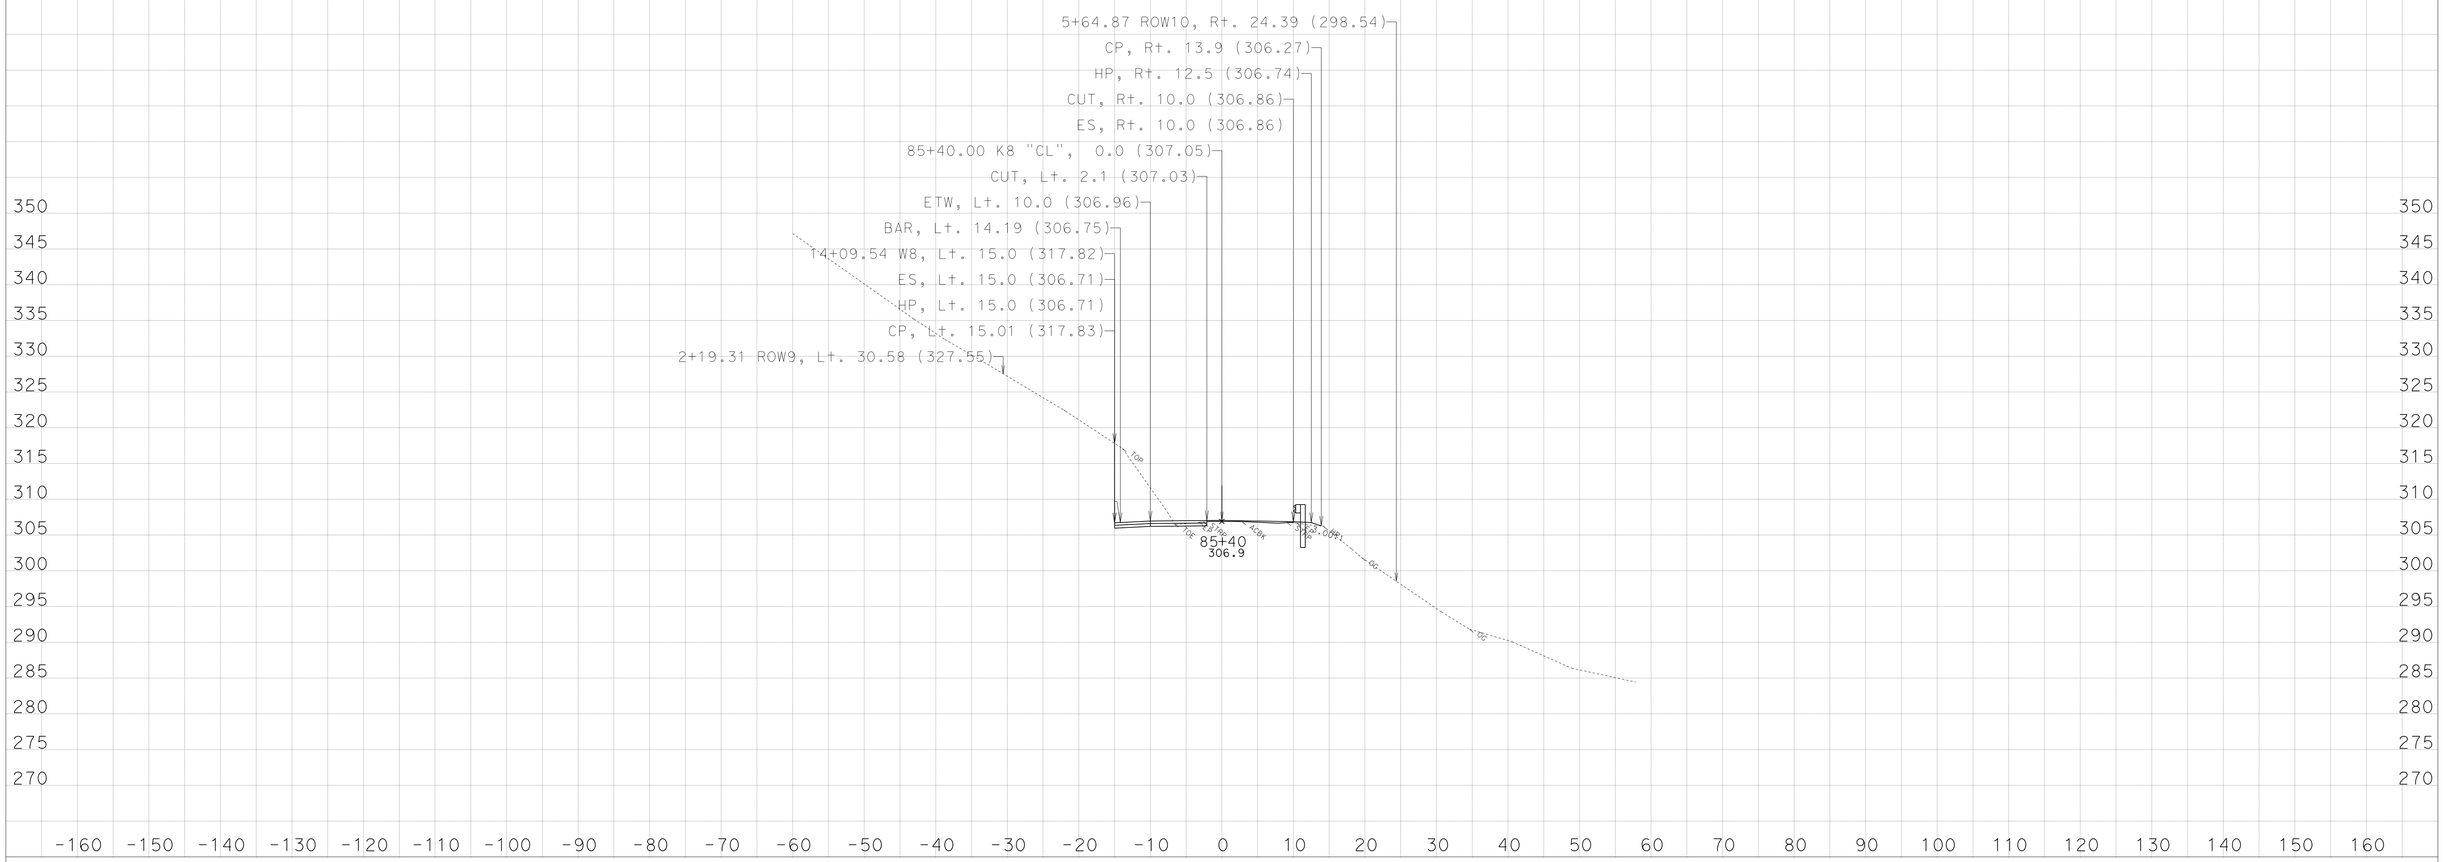

CREATED BY: NRDOE, ODN-E3

KC Project: 45090 File: D:\PROJECTS\45090Hum169WidenMBGR\CAiCE\45090\k8finv2.ear

DATE: 3/29/2013

PROJECT ID: 0100000219

CONTRACT: EA: 01-450904

DIST/CO/RTE/PM: 01-HUM-169-PM: 13.6/23.4

All Dimensions are US Survey Feet
SCALE: 1" = 10' Horiz.
1" = 10' Vert.

Alignment: "K8"
DESIGN CROSS SECTIONS
SHEET 30 OF 43

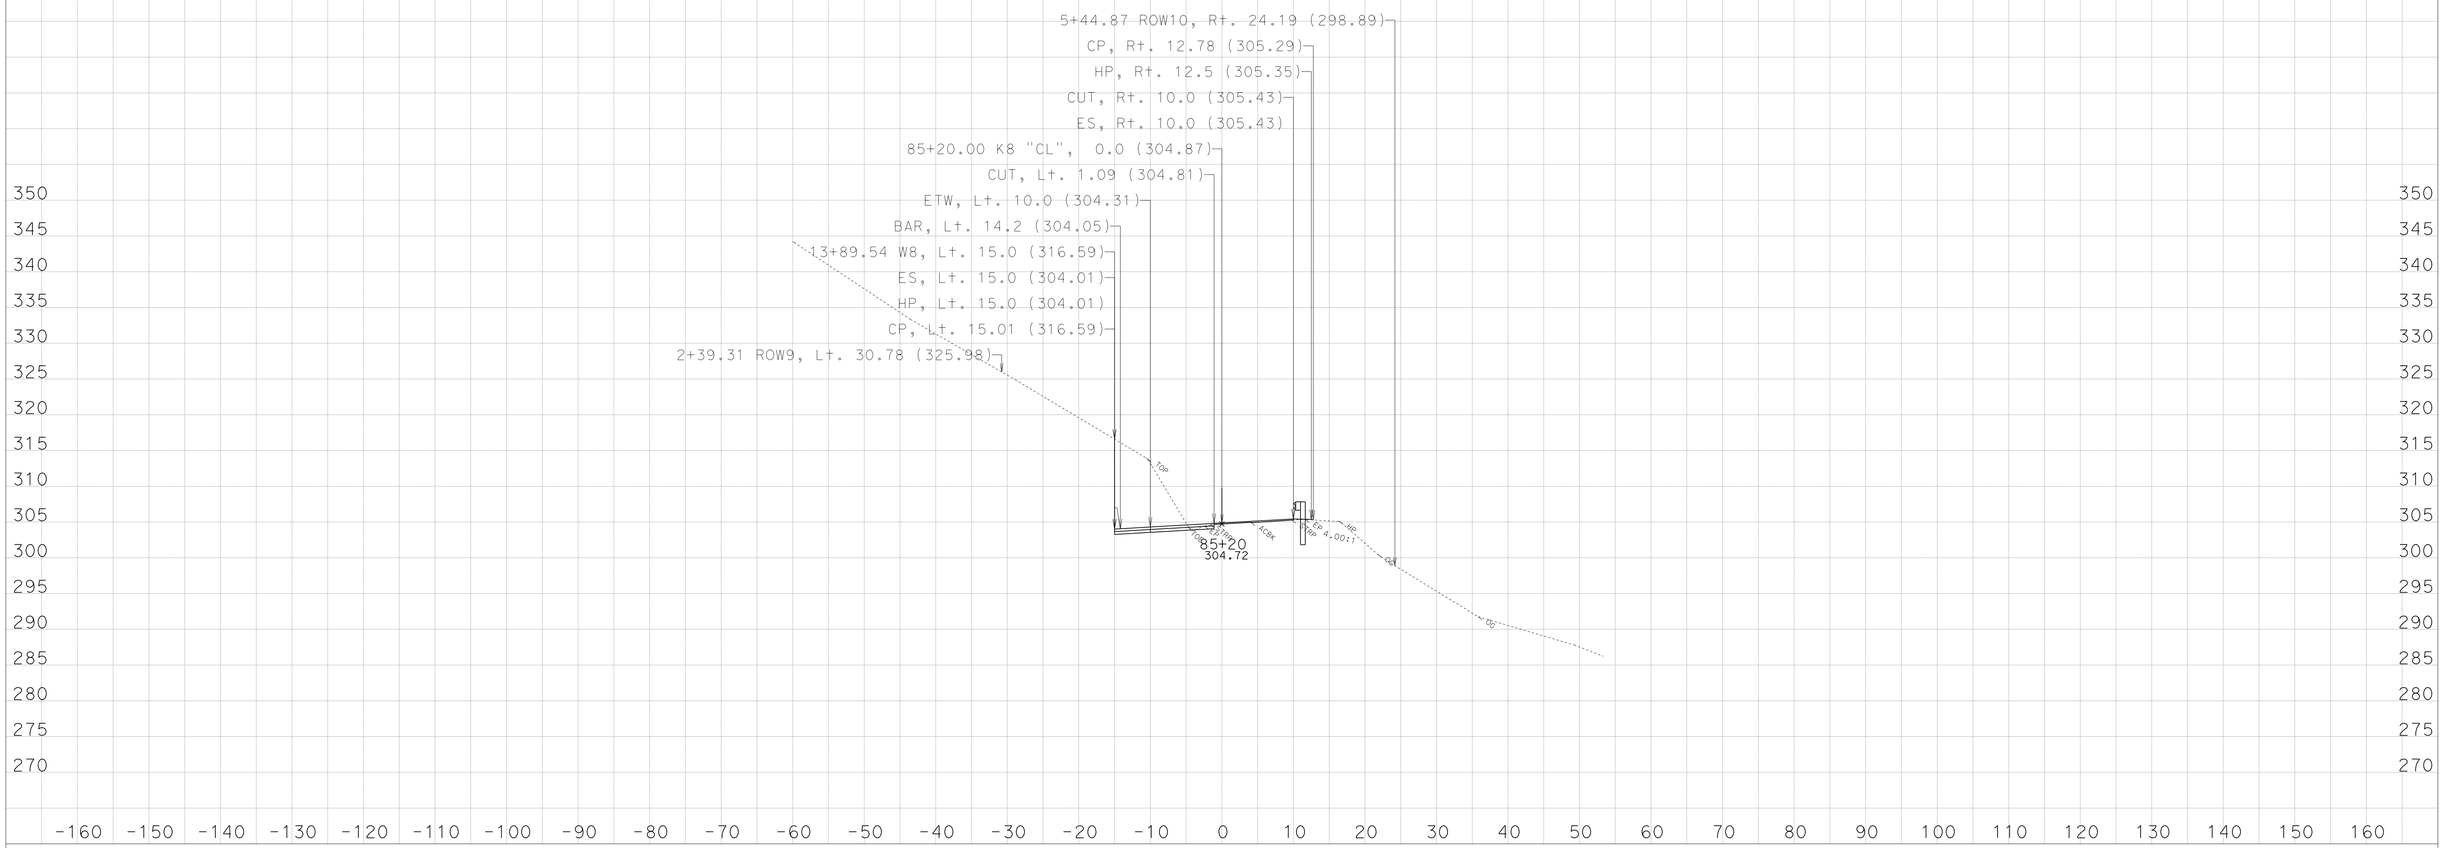
5+44.87 ROW10, Rt. 24.19 (298.89)
CP, Rt. 12.78 (305.29)
HP, Rt. 12.5 (305.35)
CUT, Rt. 10.0 (305.43)
ES, Rt. 10.0 (305.43)
85+20.00 K8 "CL", 0.0 (304.87)
CUT, Lt. 1.09 (304.81)
ETW, Lt. 10.0 (304.31)
BAR, Lt. 14.2 (304.05)
13+89.54 W8, Lt. 15.0 (316.59)
ES, Lt. 15.0 (304.01)
HP, Lt. 15.0 (304.01)
CP, Lt. 15.01 (316.59)
2+39.31 ROW9, Lt. 30.78 (325.98)
TOP
ACBK
GRADE
85+20
304.72
HP
SLOPE 4.00:1
GS
350
345
340
335
330
325
320
315
310
305
300
295
290
285
280
275
270
-160 -150 -140 -130 -120 -110 -100 -90 -80 -70 -60 -50 -40 -30 -20 -10 0 10 20 30 40 50 60 70 80 90 100 110 120 130 140 150 160

For Earthwork Development Only

Safety Improvements
(Widening, Ground Anchor/Soil Nail Walls,Standard/Special MBGR)

Route 169- Location 8,
Post Mile: 23.25/23.40

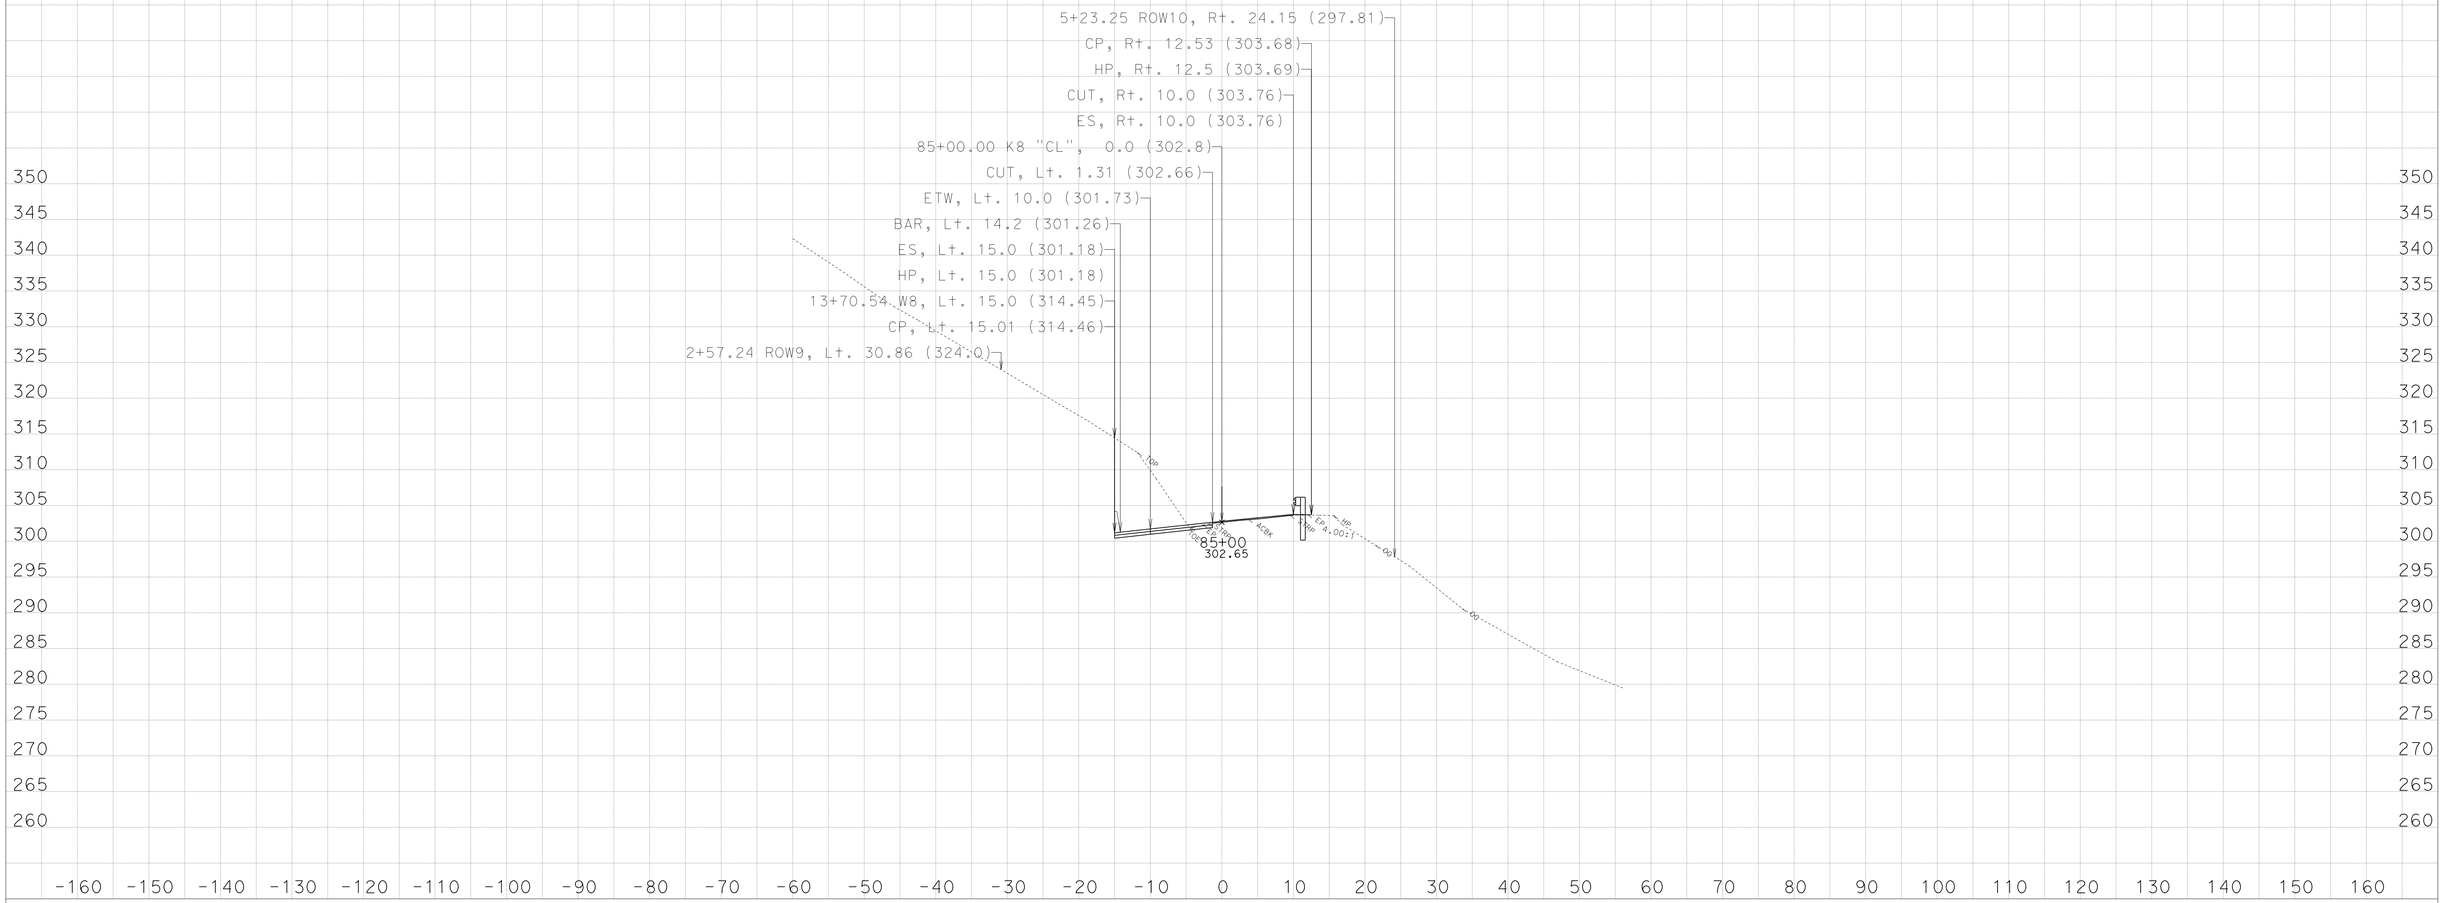

CREATED BY: NRDOE, ODN-E3

DATE: 3/29/2013

KC Project: 45090 File: D:\PROJECTS\45090Hum169WidenMBGR\CAiCE\45090\k8finv2.ear

PROJECT ID: 0100000219

CONTRACT: EA: 01-450904

DIST/CO/RTE/PM: 01-HUM-169-PM: 13.6/23.4

All Dimensions are US Survey Feet
SCALE: 1" = 10' Horiz.
1" = 10' Vert.

Alignment: "K8"
DESIGN CROSS SECTIONS
SHEET 28 OF 43

For Earthwork Development Only

Safety Improvements
(Widening, Ground Anchor/Soil Nail Walls,Standard/Special MBGR)

Route 169- Location 8,
Post Mile: 23.25/23.40

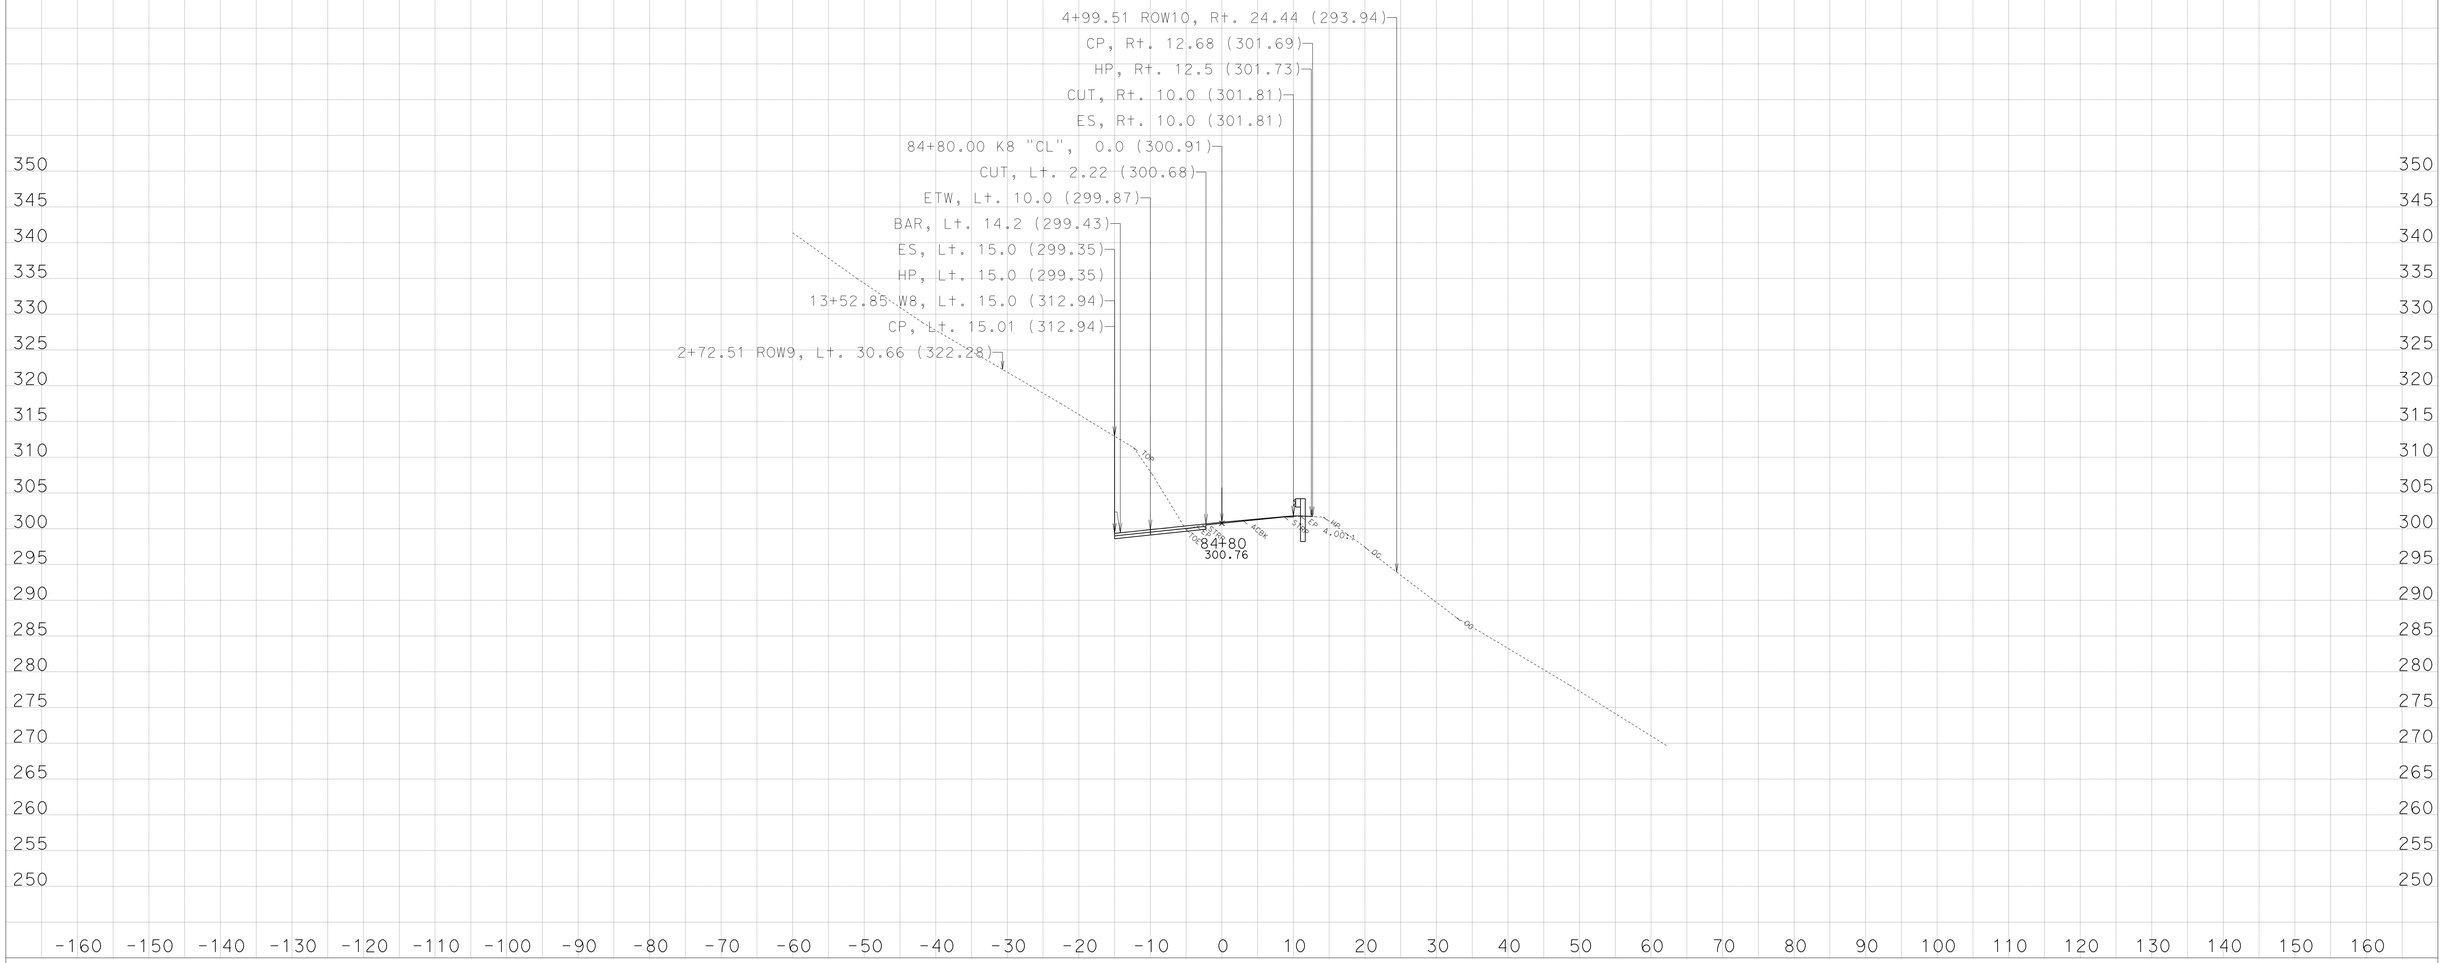

CREATED BY: NRDOE, ODN-E3

KC Project: 45090 File: D:\PROJECTS\45090Hum169WidenMBGR\CAiCE\45090\k8finv2.ear

DATE: 3/29/2013

PROJECT ID: 0100000219

CONTRACT: EA: 01-450904

DIST/CO/RTE/PM: 01-HUM-169-PM: 13.6/23.4

All Dimensions are US Survey Feet
SCALE: 1" = 10' Horiz.
1" = 10' Vert.

Alignment: "K8"
DESIGN CROSS SECTIONS
SHEET 27 OF 43

For Earthwork Development Only

Safety Improvements
(Widening, Ground Anchor/Soil Nail Walls,Standard/Special MBGR)

Route 169- Location 8,
Post Mile: 23.25/23.40

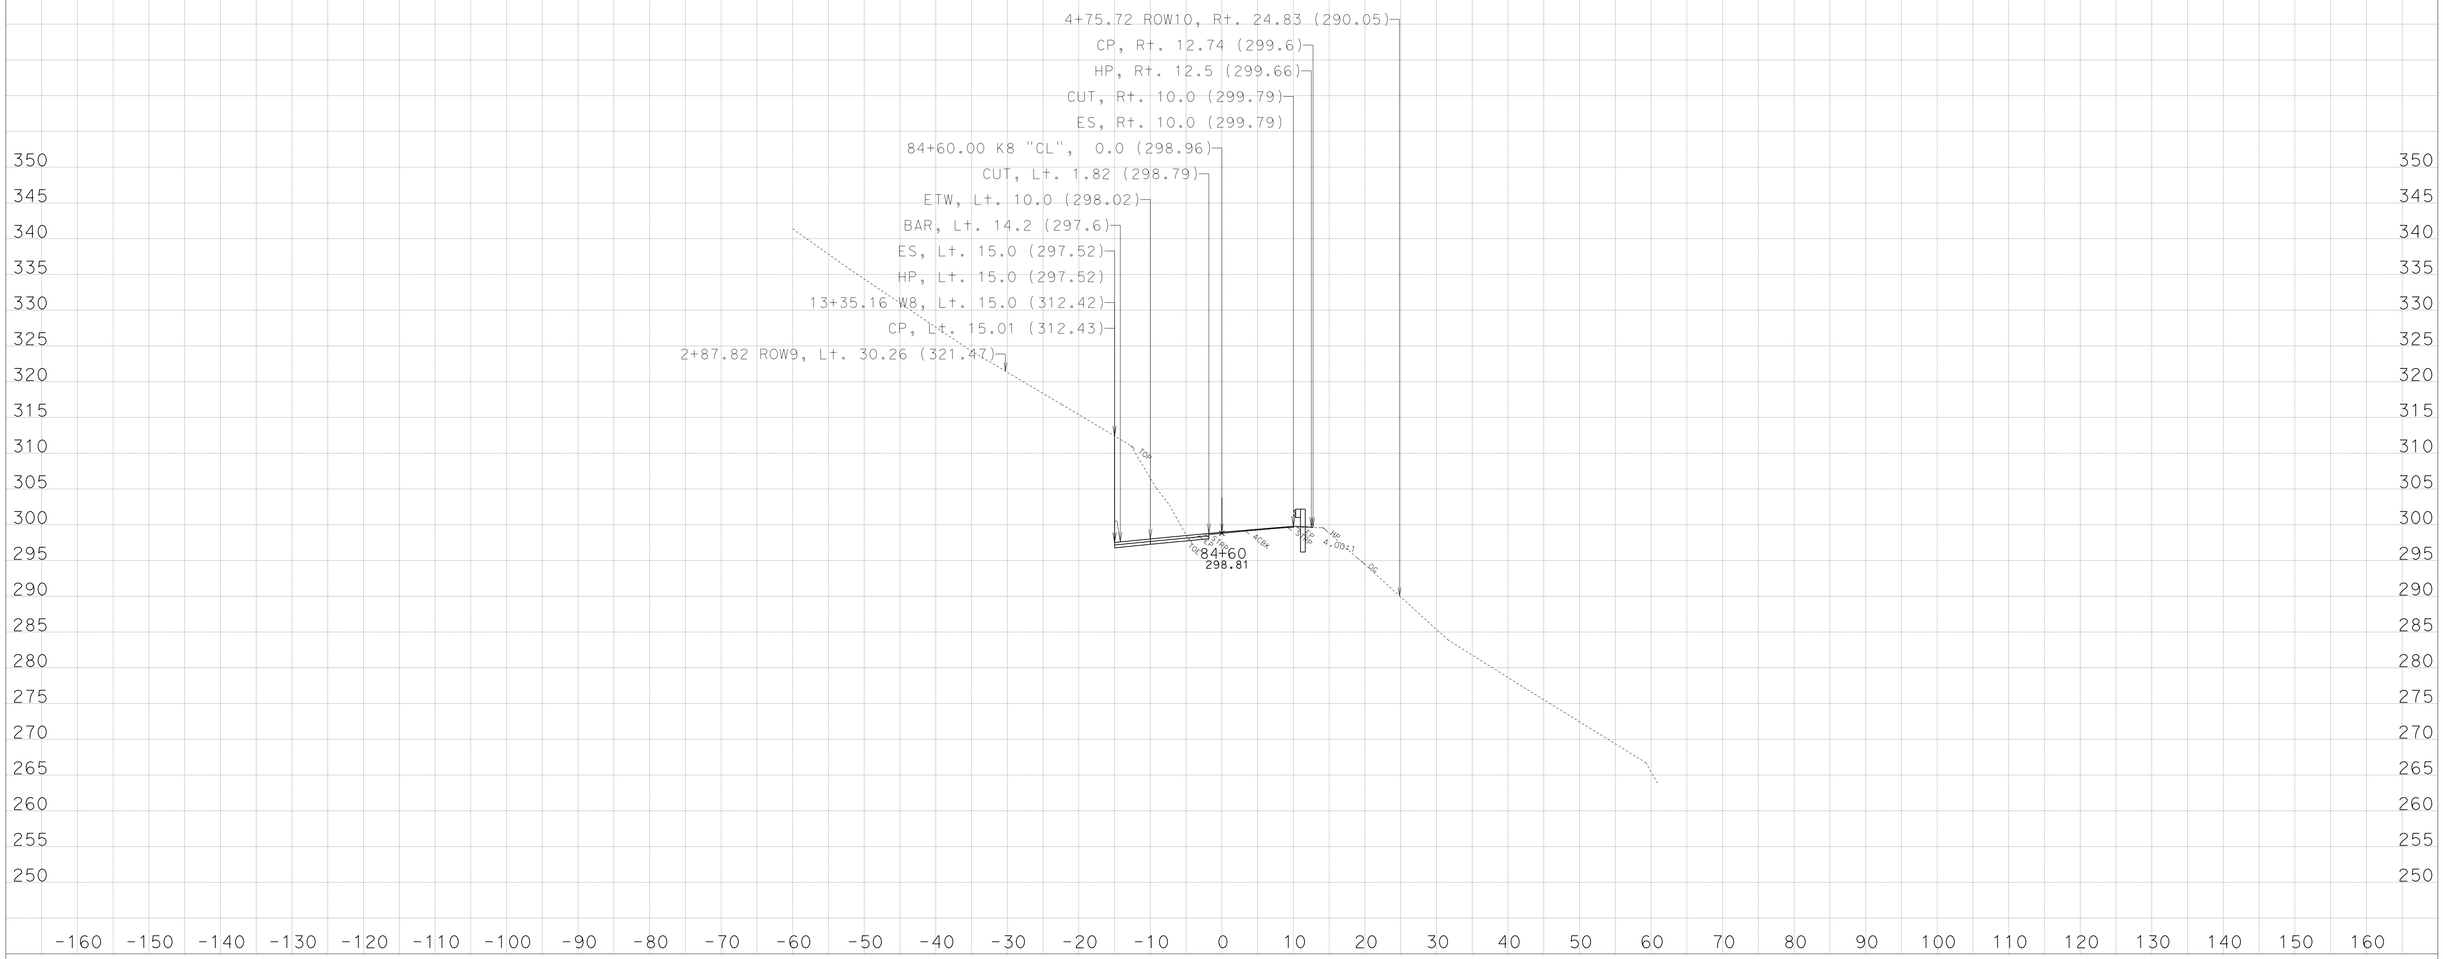

CREATED BY: NRDOE, ODN-E3

DATE: 3/29/2013

KC Project: 45090 File: D:\PROJECTS\45090Hum169WidenMBGR\CAiCE\45090\k8finv2.ear

PROJECT ID: 0100000219

CONTRACT: EA: 01-450904

DIST/CO/RTE/PM: 01-HUM-169-PM: 13.6/23.4

All Dimensions are US Survey Feet
SCALE: 1" = 10' Horiz.
1" = 10' Vert.

Alignment: "K8"
DESIGN CROSS SECTIONS
SHEET 26 OF 43

For Earthwork Development Only

Safety Improvements
(Widening, Ground Anchor/Soil Nail Walls,Standard/Special MBGR)

Route 169- Location 8,
Post Mile: 23.25/23.40

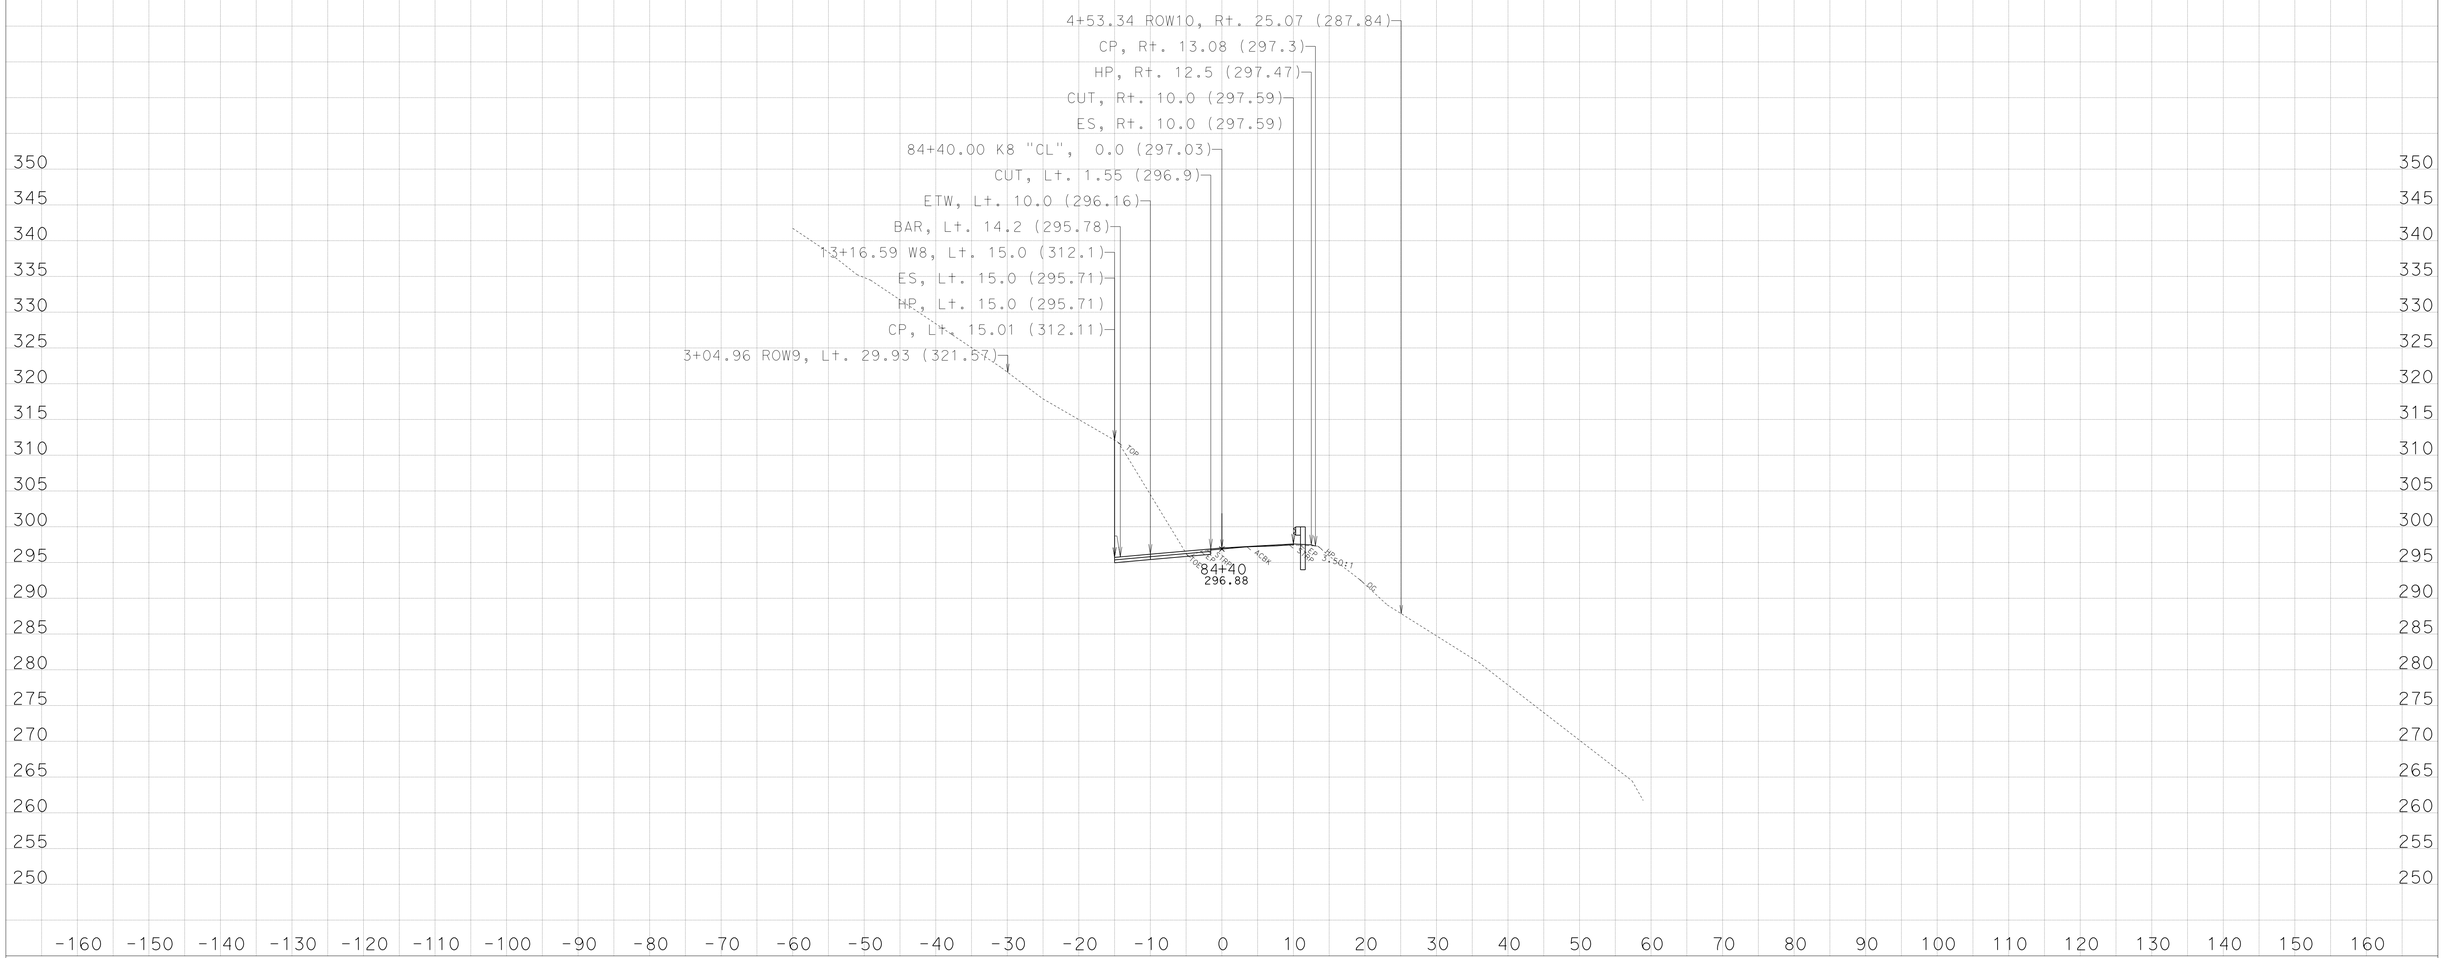

CREATED BY: NRDOE, ODN-E3

DATE: 3/29/2013

KC Project: 45090 File: D:\PROJECTS\45090Hum169WidenMBGR\CAiCE\45090\k8finv2.ear

PROJECT ID: 0100000219

CONTRACT: EA: 01-450904

DIST/CO/RTE/PM: 01-HUM-169-PM: 13.6/23.4

All Dimensions are US Survey Feet
SCALE: 1" = 10' Horiz.
1" = 10' Vert.

Alignment: "K8"
DESIGN CROSS SECTIONS
SHEET 25 OF 43

For Earthwork Development Only

Safety Improvements
(Widening, Ground Anchor/Soil Nail Walls,Standard/Special MBGR)

Route 169- Location 8,
Post Mile: 23.25/23.40

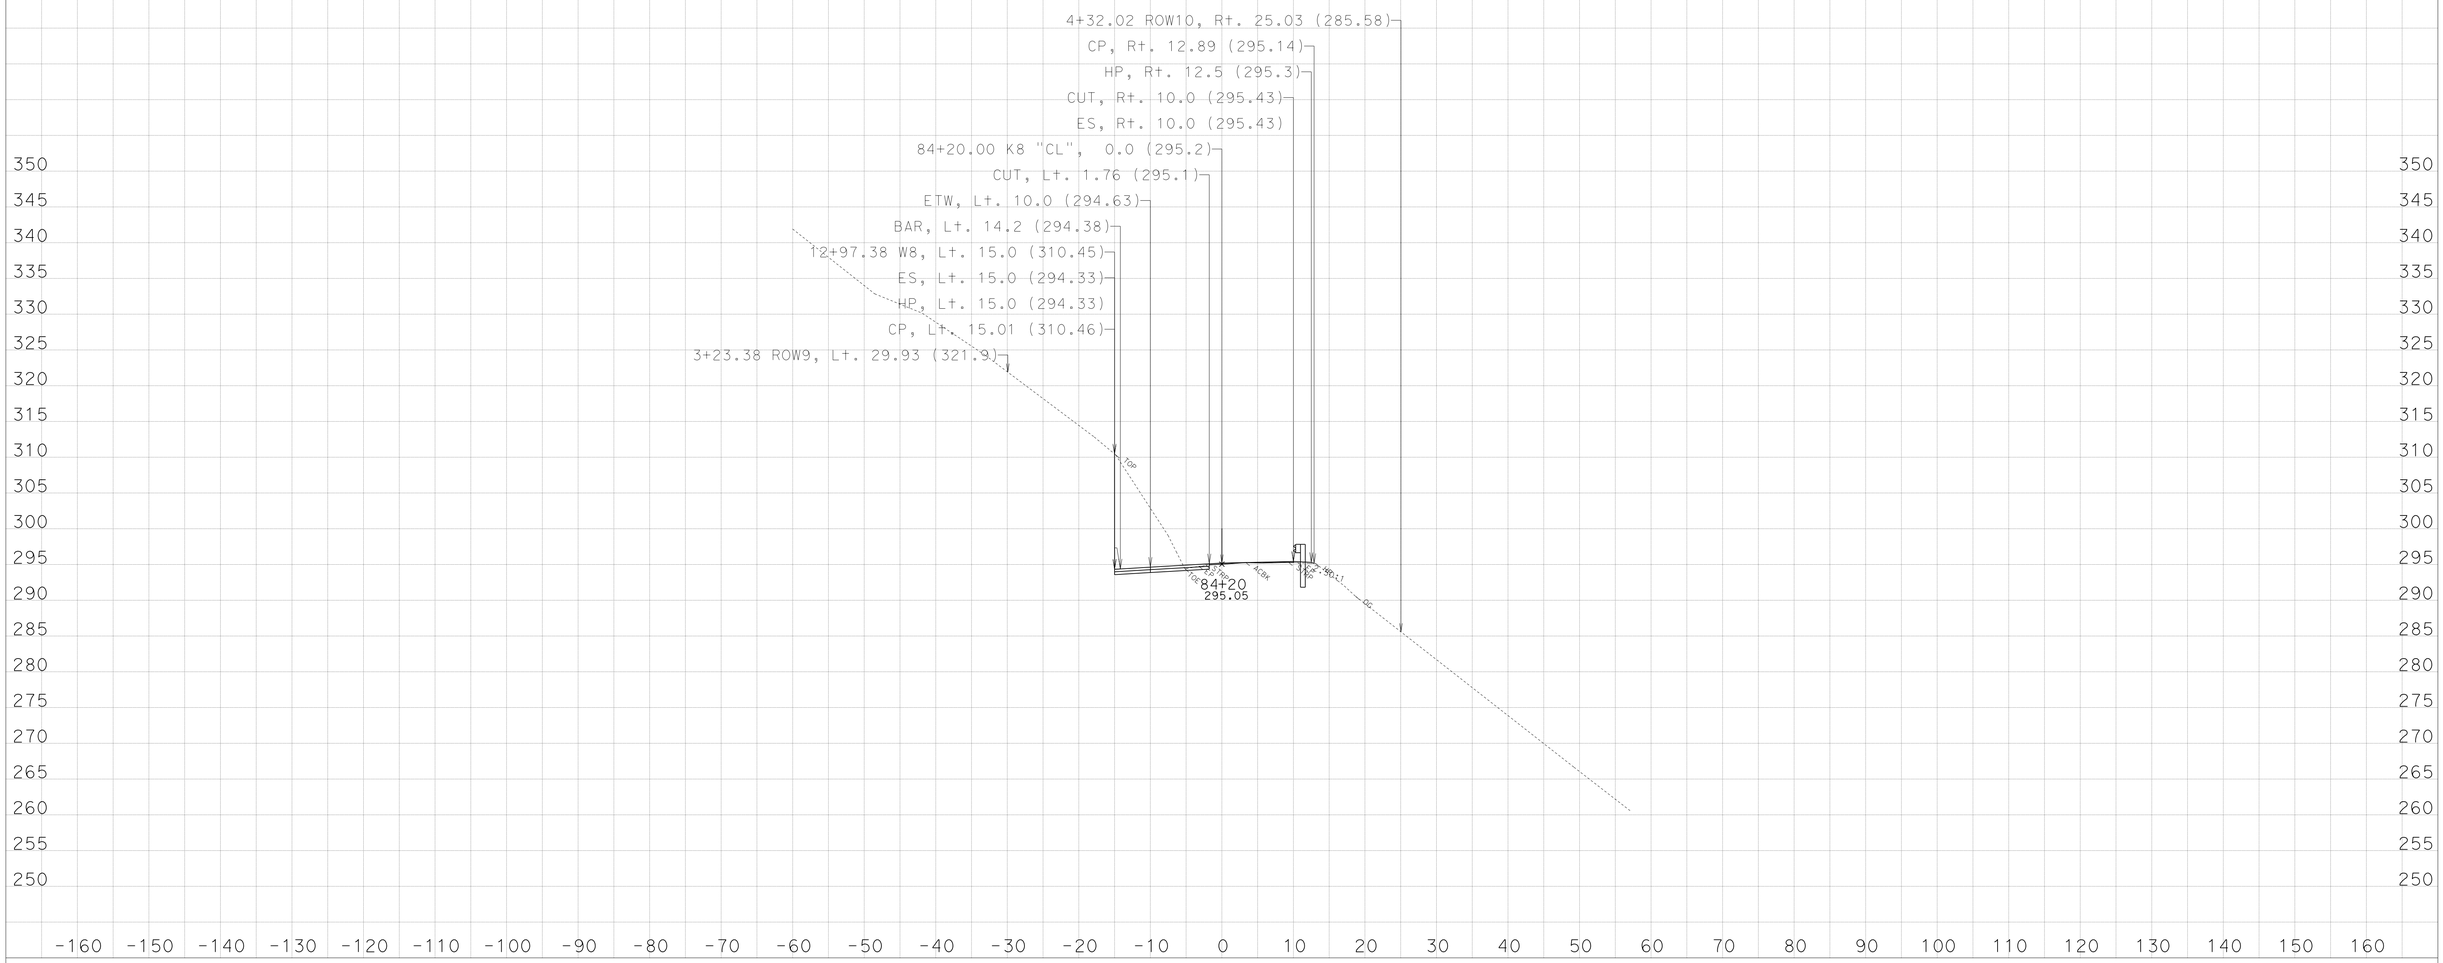

CREATED BY: NRDOE, ODN-E3

KC Project: 45090 File: D:\PROJECTS\45090Hum169WidenMBGR\CAiCE\45090\k8finv2.ear

DATE: 3/29/2013

PROJECT ID: 0100000219

CONTRACT: EA: 01-450904

DIST/CO/RTE/PM: 01-HUM-169-PM: 13.6/23.4

All Dimensions are US Survey Feet
SCALE: 1" = 10' Horiz.
1" = 10' Vert.

Alignment: "K8"
DESIGN CROSS SECTIONS
SHEET 24 OF 43

For Earthwork Development Only

Safety Improvements
(Widening, Ground Anchor/Soil Nail Walls,Standard/Special MBGR)

Route 169- Location 8,
Post Mile: 23.25/23.40

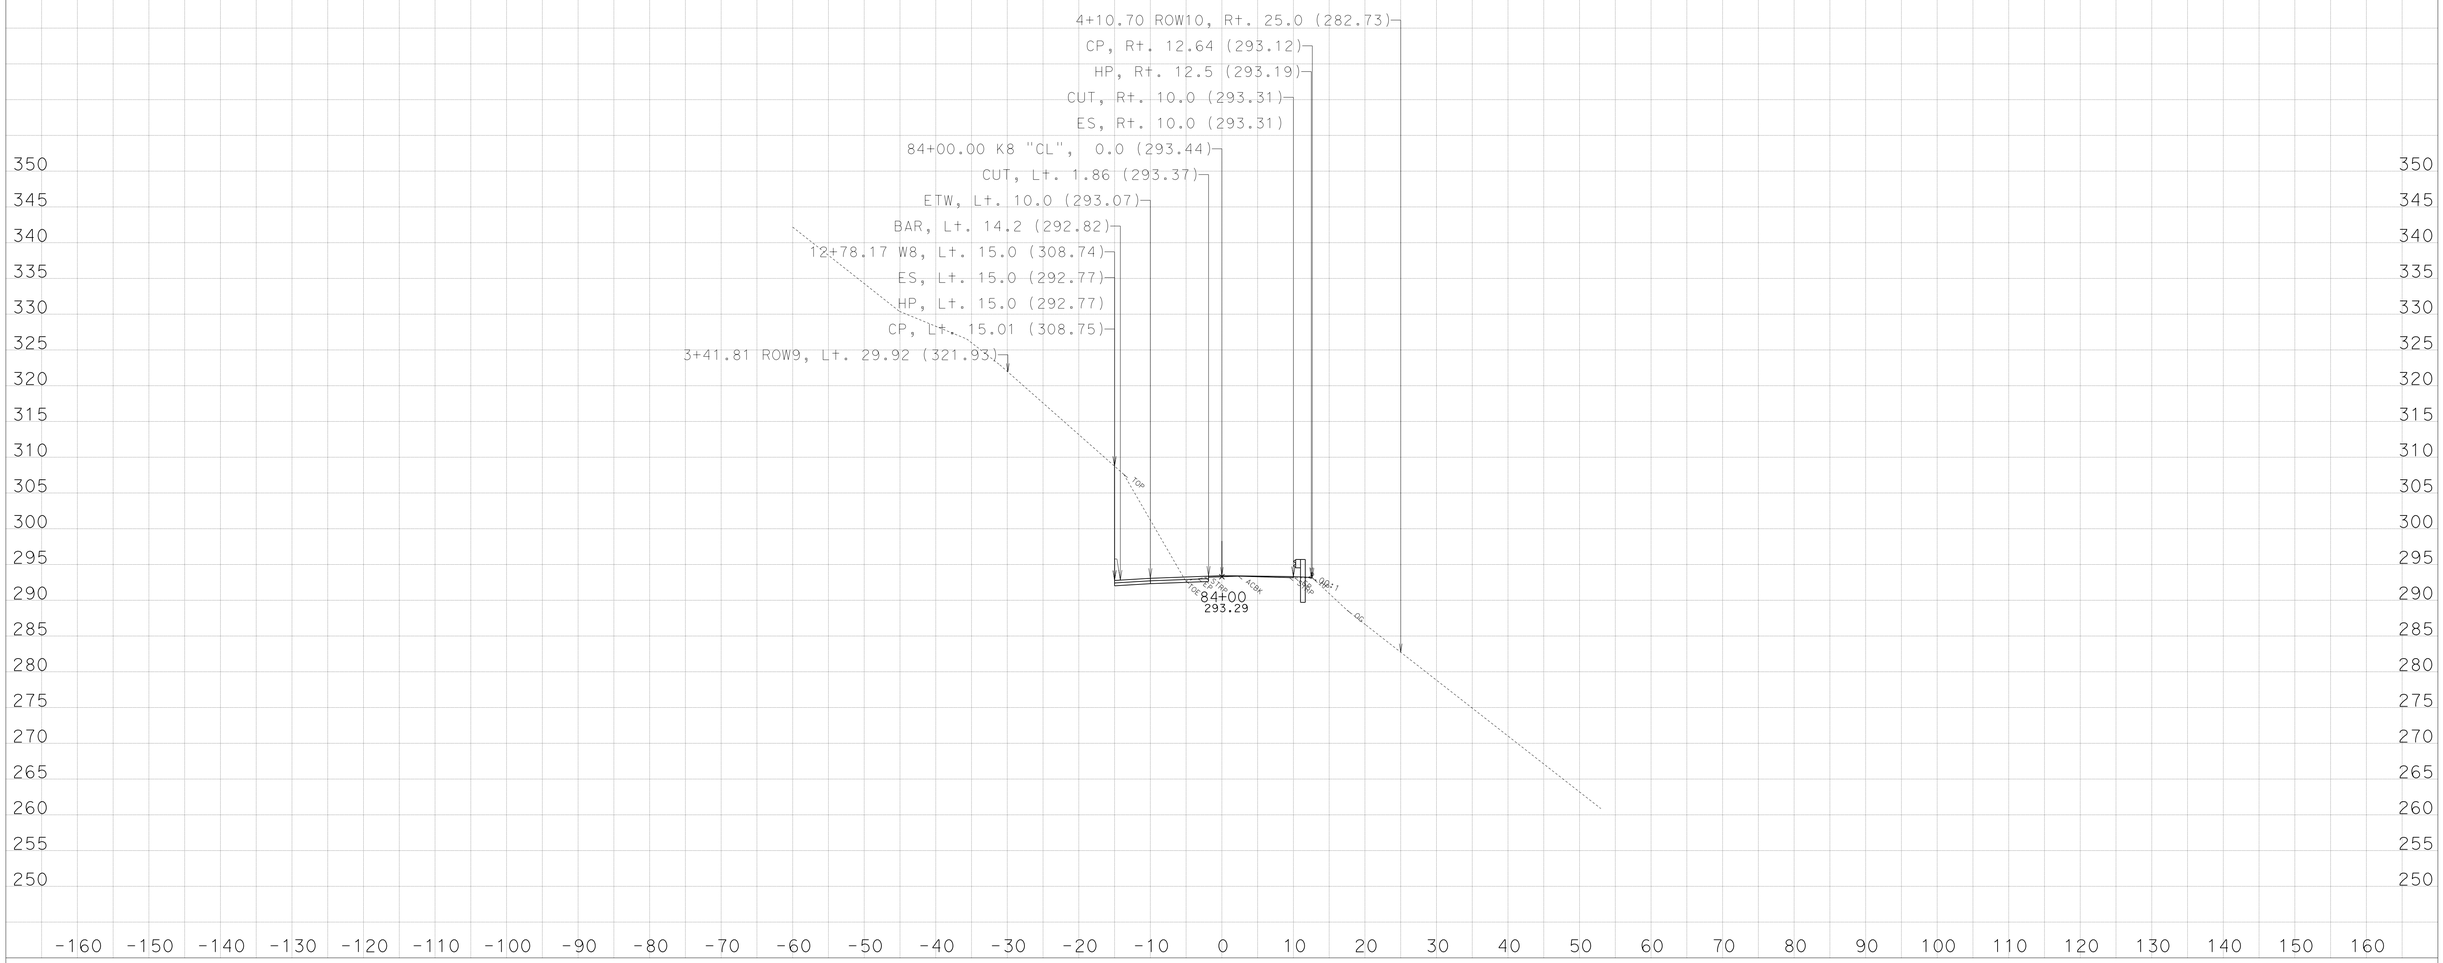

CREATED BY: NRDOE, ODN-E3

KC Project: 45090 File: D:\PROJECTS\45090Hum169WidenMBGR\CAiCE\45090\k8finv2.ear

DATE: 3/29/2013

PROJECT ID: 0100000219

CONTRACT: EA: 01-450904

DIST/CO/RTE/PM: 01-HUM-169-PM: 13.6/23.4

All Dimensions are US Survey Feet
SCALE: 1" = 10' Horiz.
1" = 10' Vert.

Alignment: "K8"
DESIGN CROSS SECTIONS
SHEET 23 OF 43

For Earthwork Development Only

Safety Improvements
(Widening, Ground Anchor/Soil Nail Walls,Standard/Special MBGR)

Route 169- Location 8,
Post Mile: 23.25/23.40

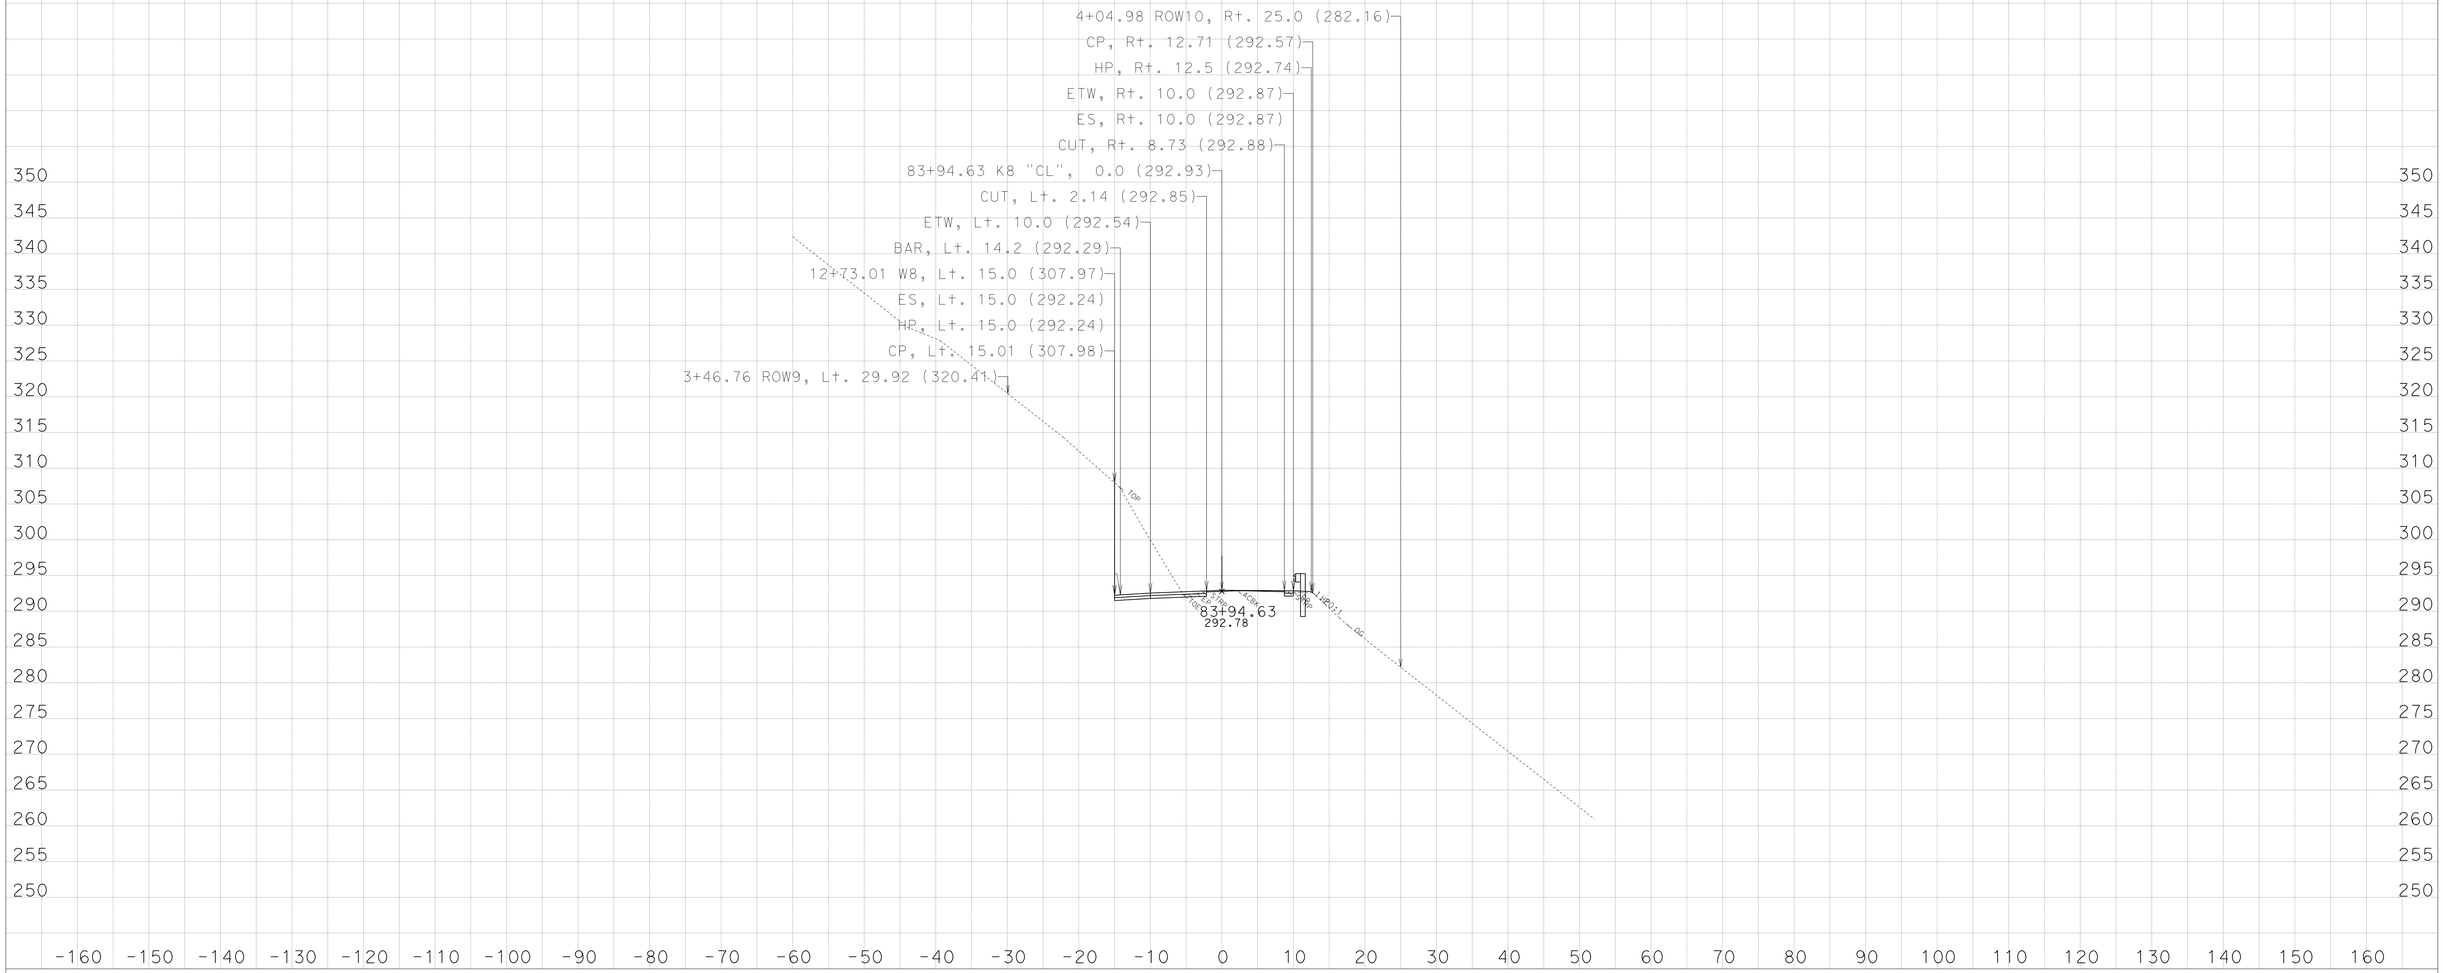

CREATED BY: NRDOE, ODN-E3

KC Project: 45090 File: D:\PROJECTS\45090Hum169WidenMBGR\CAiCE\45090\k8finv2.ear

DATE: 3/29/2013

PROJECT ID: 0100000219

CONTRACT: EA: 01-450904

DIST/CO/RTE/PM: 01-HUM-169-PM: 13.6/23.4

All Dimensions are US Survey Feet
SCALE: 1" = 10' Horiz.
1" = 10' Vert.

Alignment: "K8"
DESIGN CROSS SECTIONS
SHEET 22 OF 43

For Earthwork Development Only

Safety Improvements
(Widening, Ground Anchor/Soil Nail Walls,Standard/Special MBGR)

Route 169- Location 8,
Post Mile: 23.25/23.40

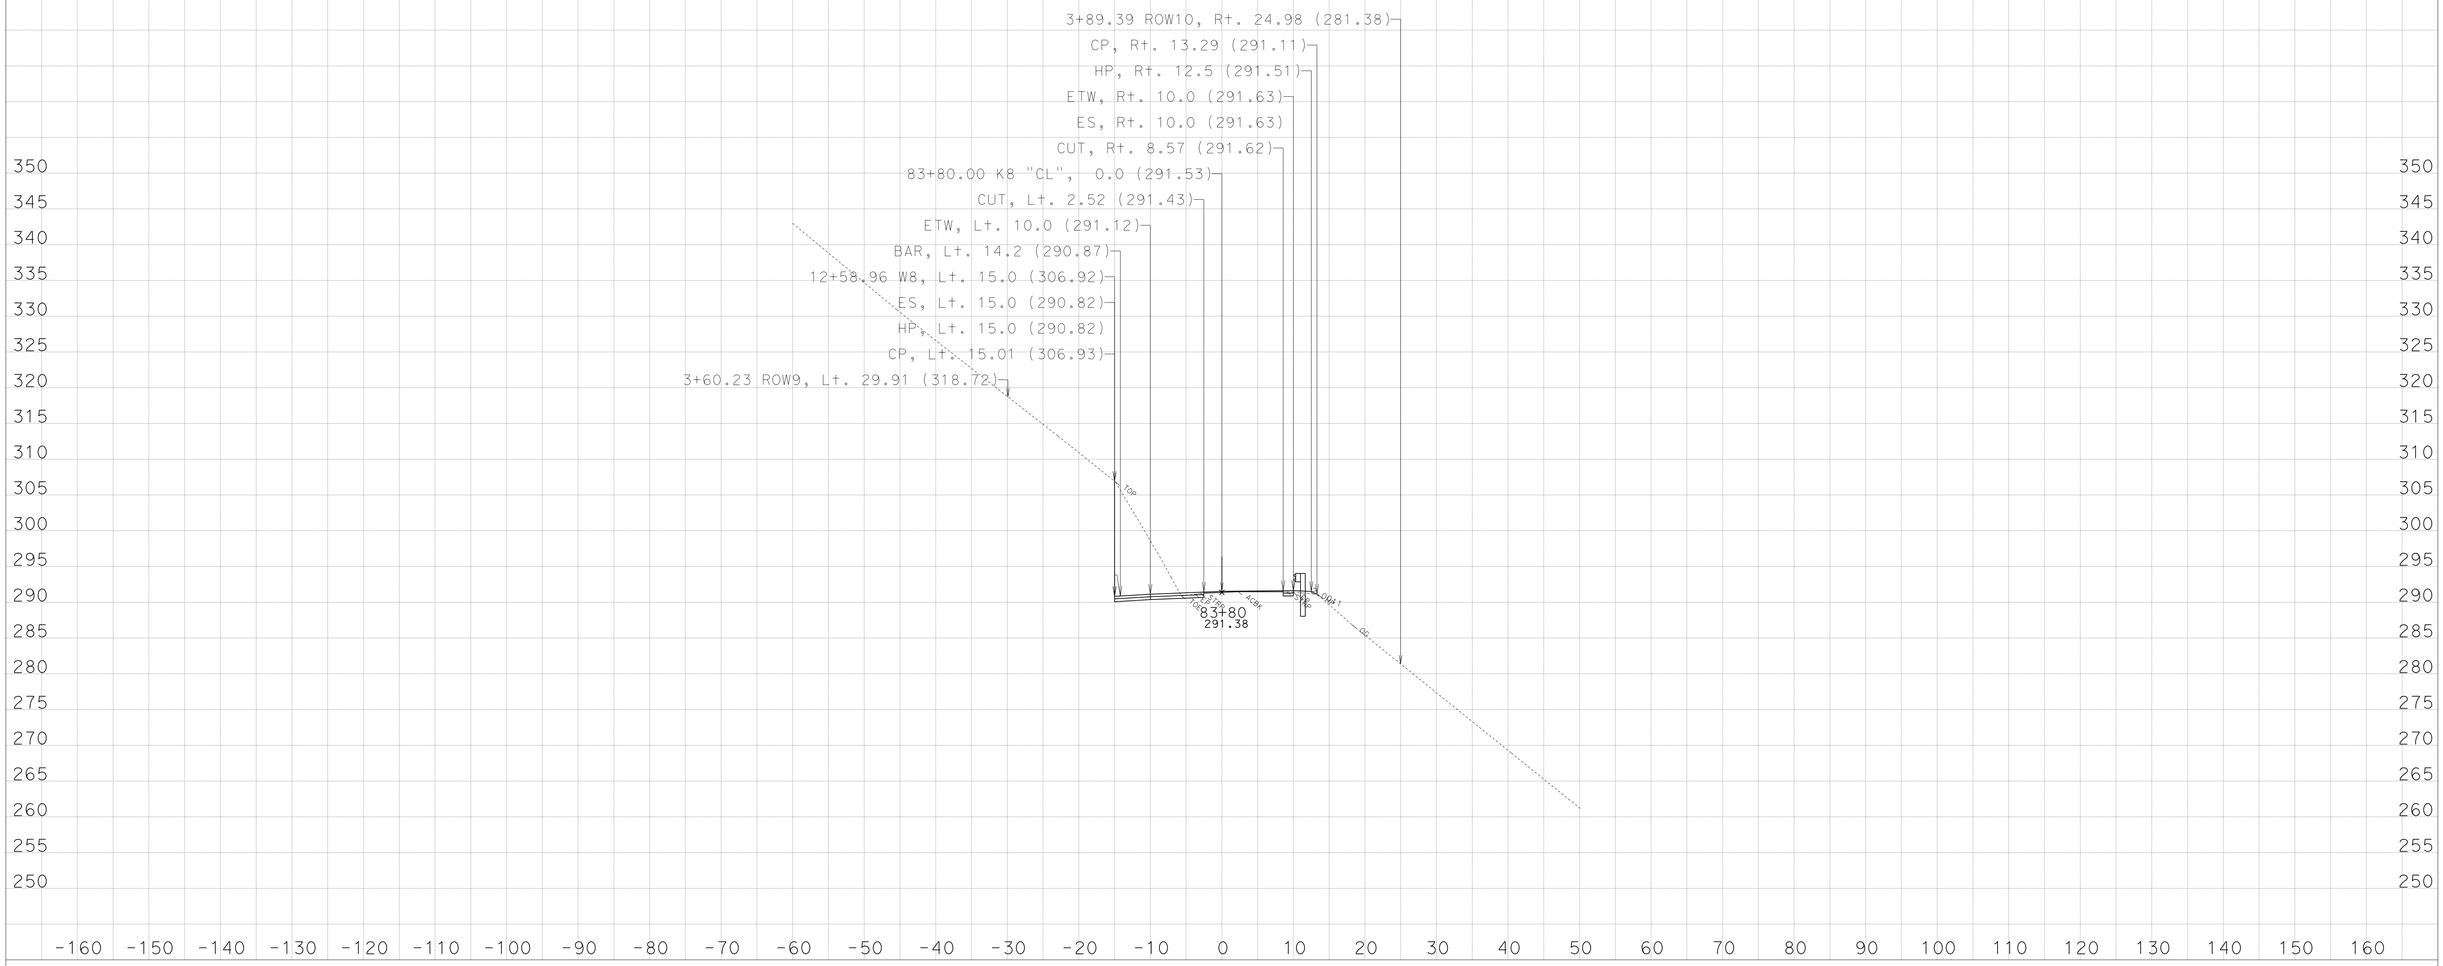

CREATED BY: NRDOE, ODN-E3

KC Project: 45090 File: D:\PROJECTS\45090Hum169WidenMBGR\CAiCE\45090\k8finv2.ear

DATE: 3/29/2013

PROJECT ID: 0100000219

CONTRACT: EA: 01-450904

DIST/CO/RTE/PM: 01-HUM-169-PM: 13.6/23.4

All Dimensions are US Survey Feet
SCALE: 1" = 10' Horiz.
1" = 10' Vert.

Alignment: "K8"
DESIGN CROSS SECTIONS
SHEET 21 OF 43

For Earthwork Development Only

Safety Improvements
(Widening, Ground Anchor/Soil Nail Walls,Standard/Special MBGR)

Route 169- Location 8,
Post Mile: 23.25/23.40

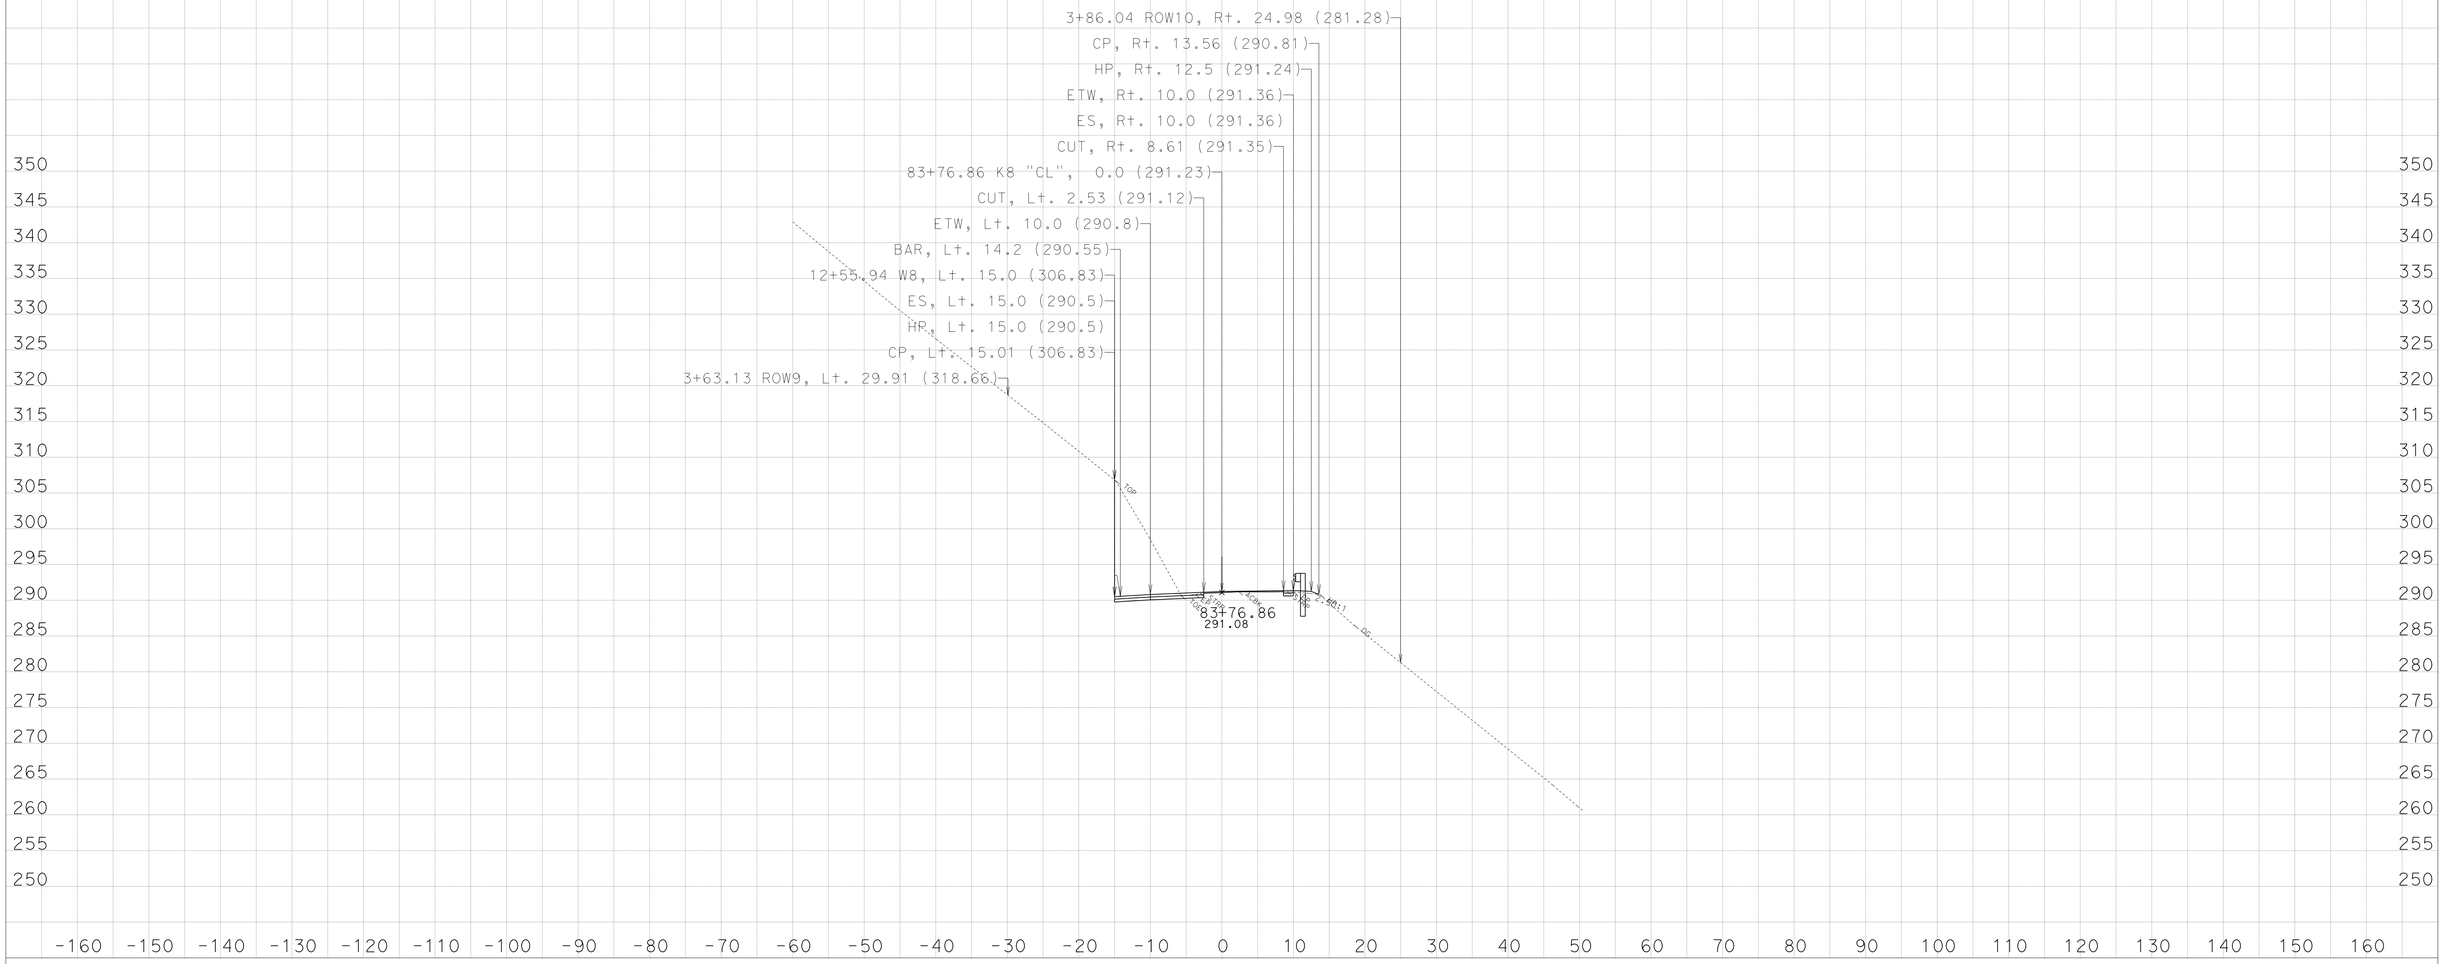

CREATED BY: NRDOE, ODN-E3

DATE: 3/29/2013

KC Project: 45090 File: D:\PROJECTS\45090Hum169WidenMBGR\CAiCE\45090\k8finv2.ear

PROJECT ID: 0100000219

CONTRACT: EA: 01-450904

DIST/CO/RTE/PM: 01-HUM-169-PM: 13.6/23.4

All Dimensions are US Survey Feet
SCALE: 1" = 10' Horiz.
1" = 10' Vert.

Alignment: "K8"
DESIGN CROSS SECTIONS
SHEET 20 OF 43

For Earthwork Development Only

Safety Improvements
(Widening, Ground Anchor/Soil Nail Walls,Standard/Special MBGR)

Route 169- Location 8,
Post Mile: 23.25/23.40

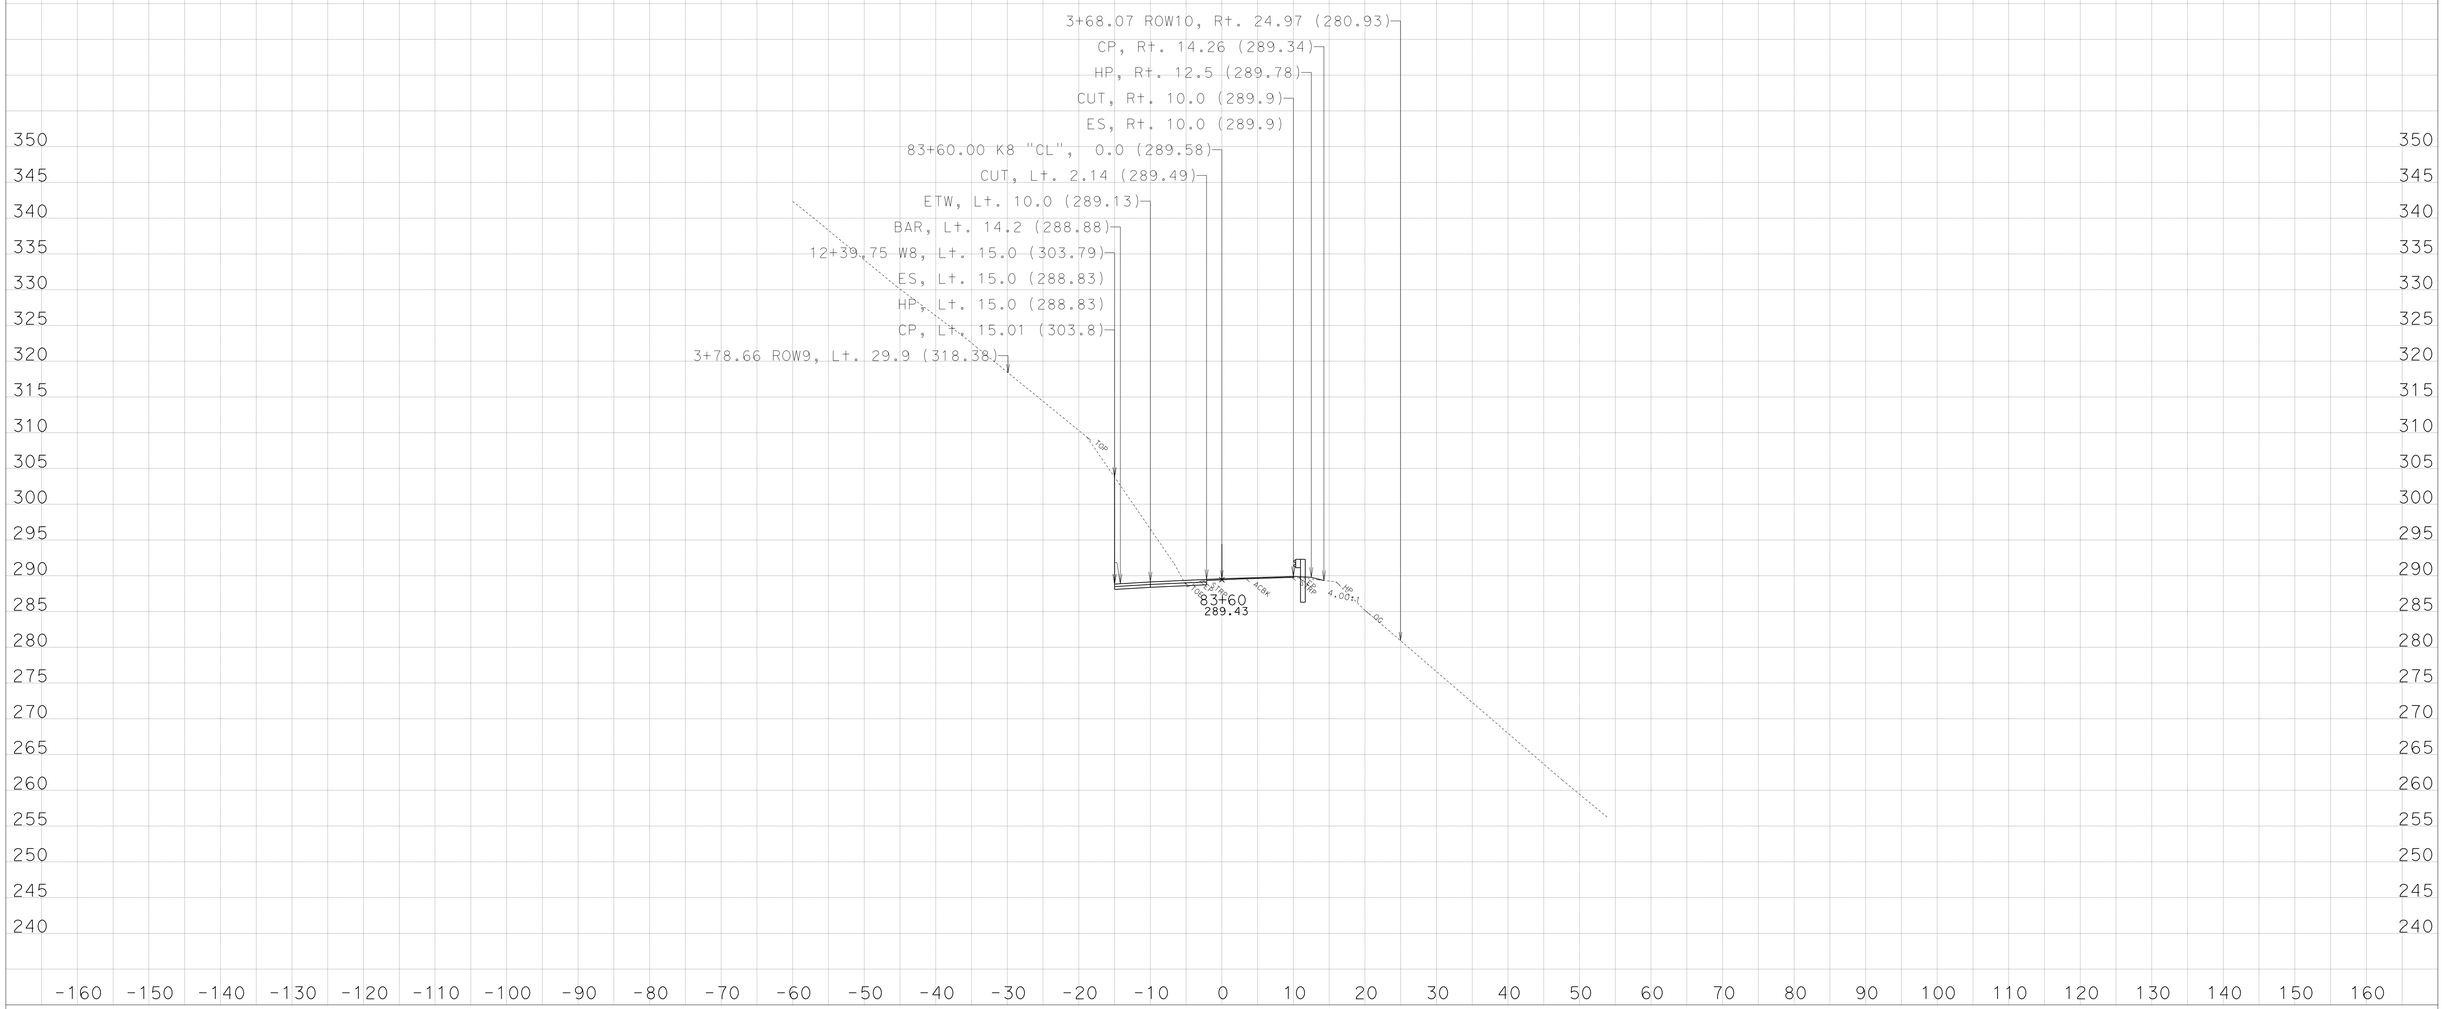

CREATED BY: NRDOE, ODN-E3

KC Project: 45090 File: D:\PROJECTS\45090Hum169WidenMBGR\CAiCE\45090\k8finv2.ear

DATE: 3/29/2013

PROJECT ID: 0100000219

CONTRACT: EA: 01-450904

DIST/CO/RTE/PM: 01-HUM-169-PM: 13.6/23.4

All Dimensions are US Survey Feet
SCALE: 1" = 10' Horiz.
1" = 10' Vert.

Alignment: "K8"
DESIGN CROSS SECTIONS
SHEET 19 OF 43

For Earthwork Development Only

Safety Improvements
(Widening, Ground Anchor/Soil Nail Walls,Standard/Special MBGR)

Route 169- Location 8,
Post Mile: 23.25/23.40

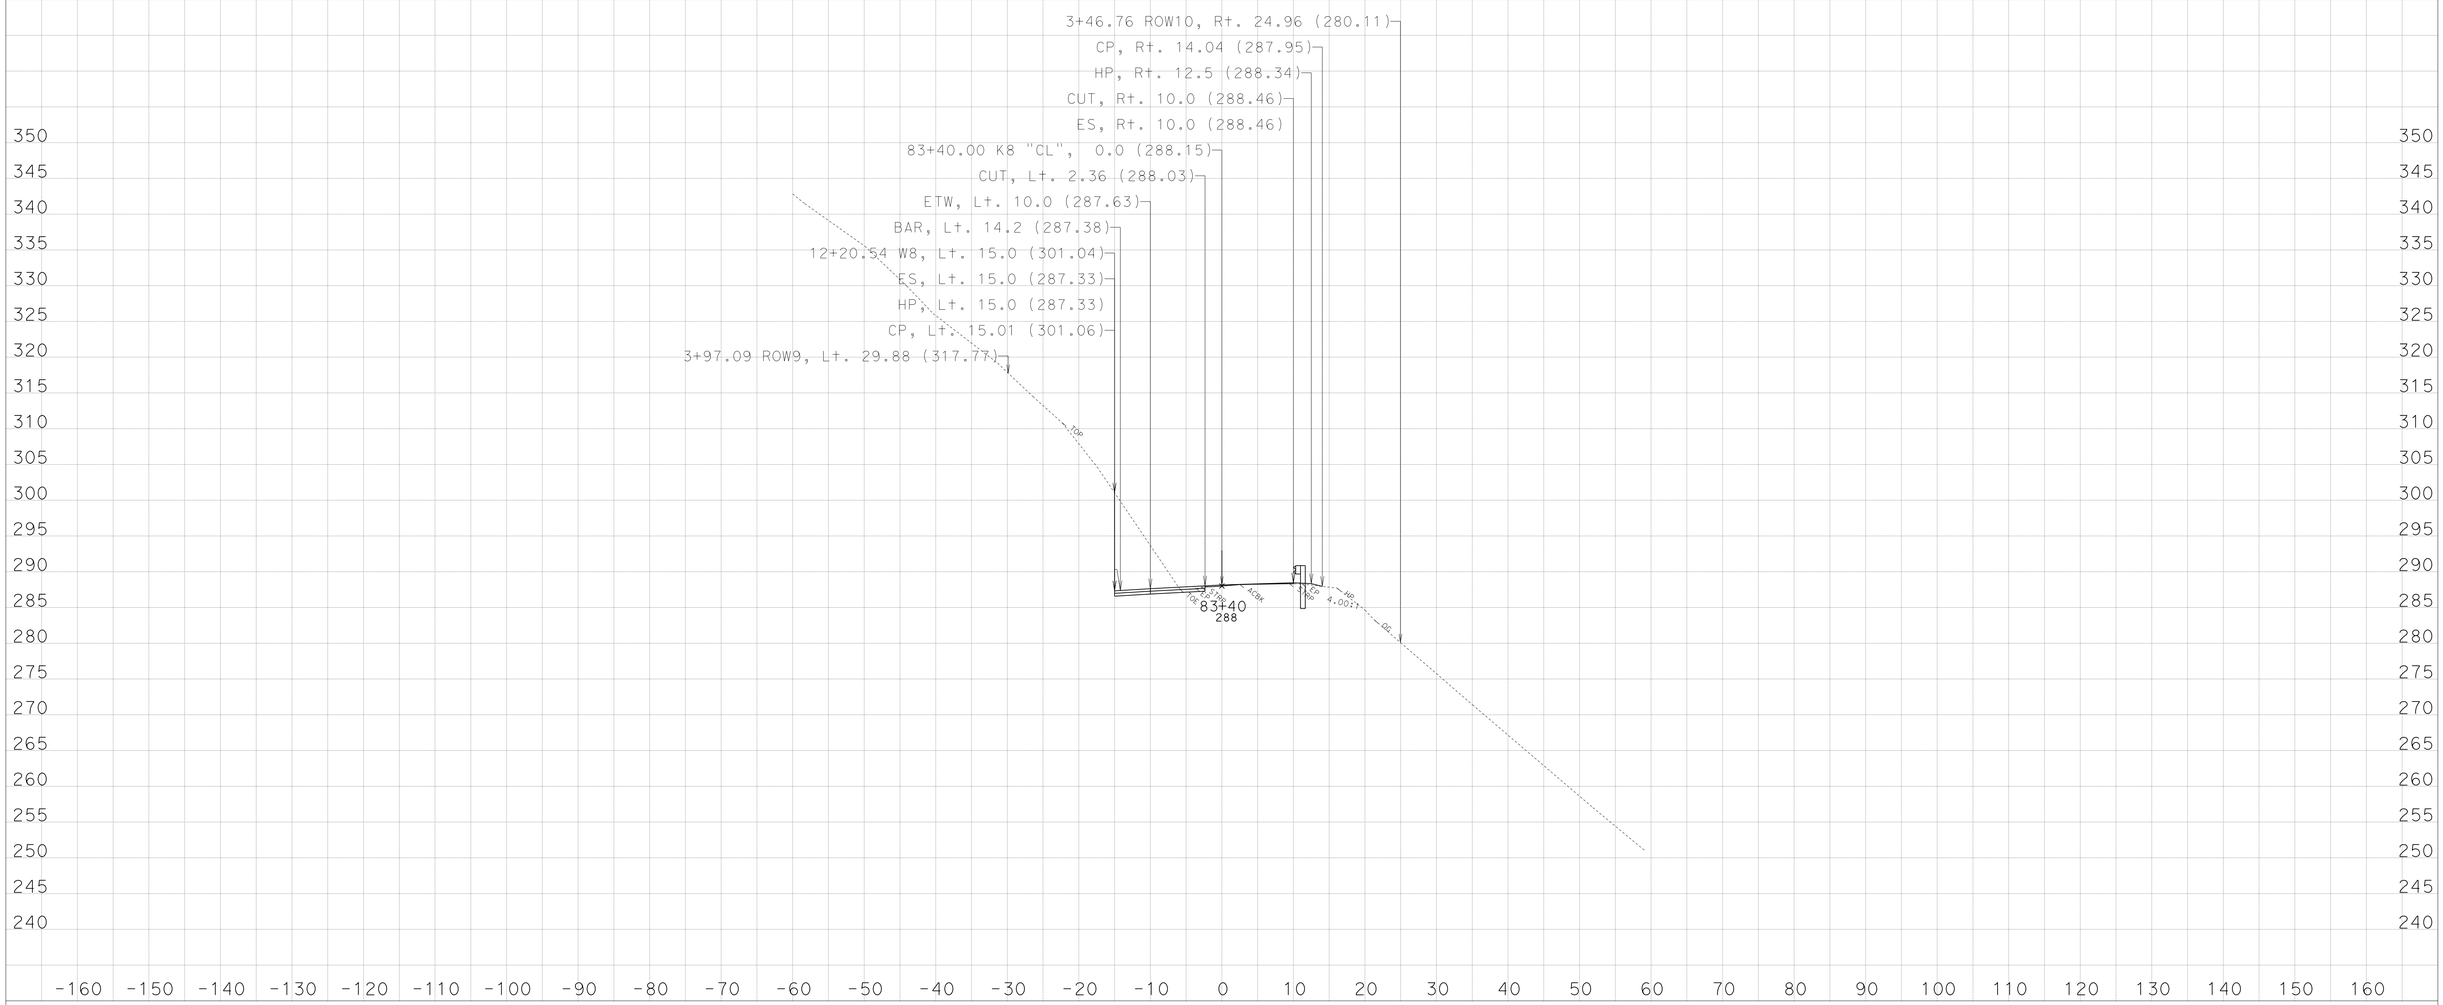

CREATED BY: NRDOE, ODN-E3

DATE: 3/29/2013

KC Project: 45090 File: D:\PROJECTS\45090Hum169WidenMBGR\CAiCE\45090\k8finv2.ear

PROJECT ID: 0100000219

CONTRACT: EA: 01-450904

DIST/CO/RTE/PM: 01-HUM-169-PM: 13.6/23.4

All Dimensions are US Survey Feet
SCALE: 1" = 10' Horiz.
1" = 10' Vert.

Alignment: "K8"
DESIGN CROSS SECTIONS
SHEET 18 OF 43

For Earthwork Development Only

Safety Improvements
(Widening, Ground Anchor/Soil Nail Walls,Standard/Special MBGR)

Route 169- Location 8,
Post Mile: 23.25/23.40

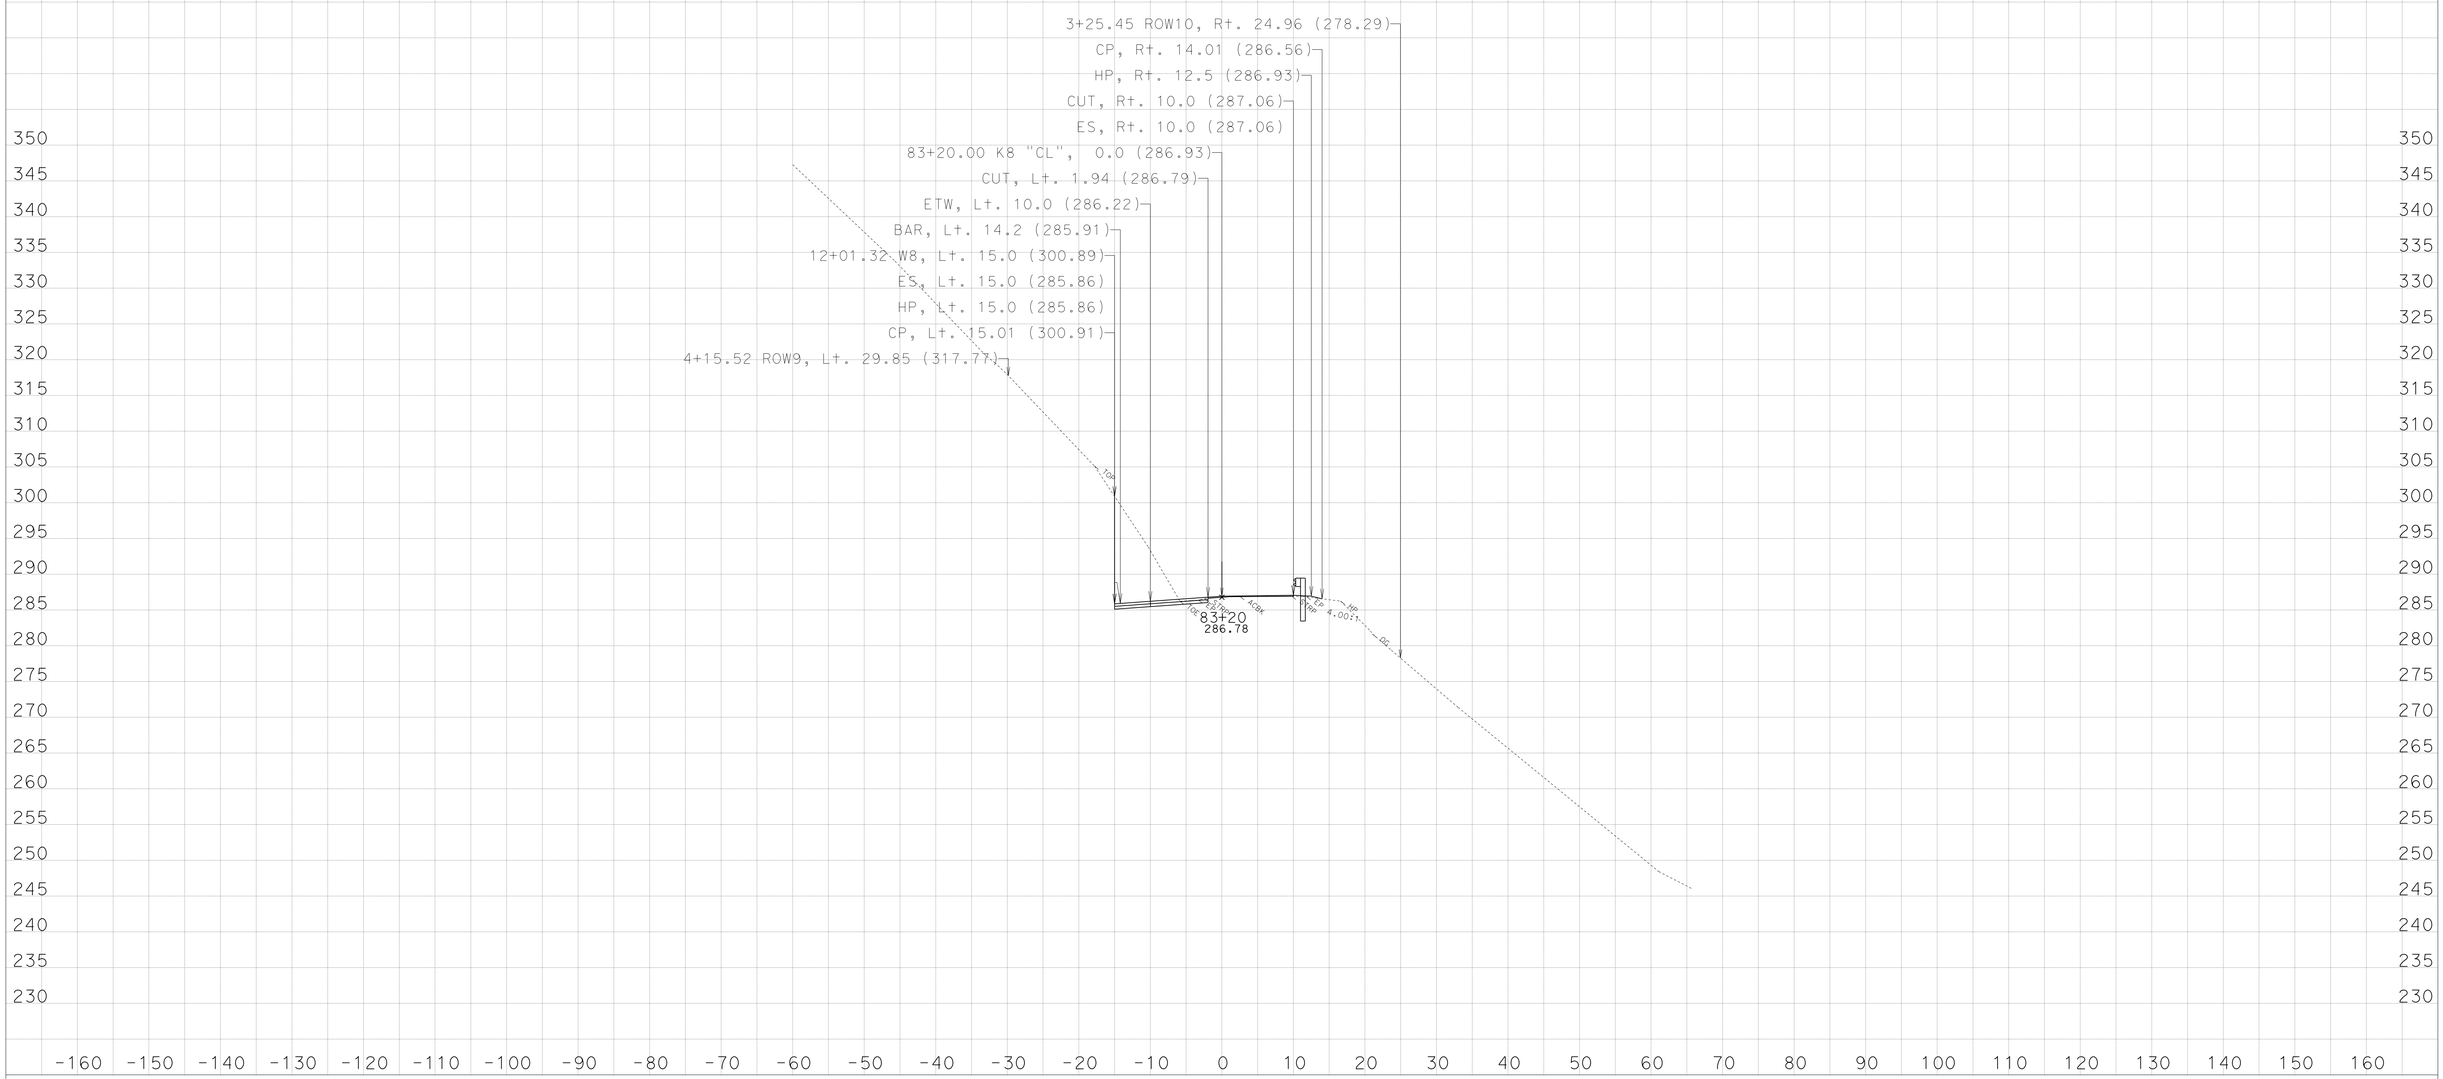
3+25.45 ROW10, Rt. 24.96 (278.29)
CP, Rt. 14.01 (286.56)
HP, Rt. 12.5 (286.93)
CUT, Rt. 10.0 (287.06)
ES, Rt. 10.0 (287.06)
83+20.00 K8 "CL", 0.0 (286.93)
CUT, Lt. 1.94 (286.79)
ETW, Lt. 10.0 (286.22)
BAR, Lt. 14.2 (285.91)
12+01.32 W8, Lt. 15.0 (300.89)
ES, Lt. 15.0 (285.86)
HP, Lt. 15.0 (285.86)
CP, Lt. 15.01 (300.91)
4+15.52 ROW9, Lt. 29.85 (317.77)
TCB
TCB
TCB

For Earthwork Development Only

Safety Improvements
(Widening, Ground Anchor/Soil Nail Walls,Standard/Special MBGR)

Route 169- Location 8,
Post Mile: 23.25/23.40

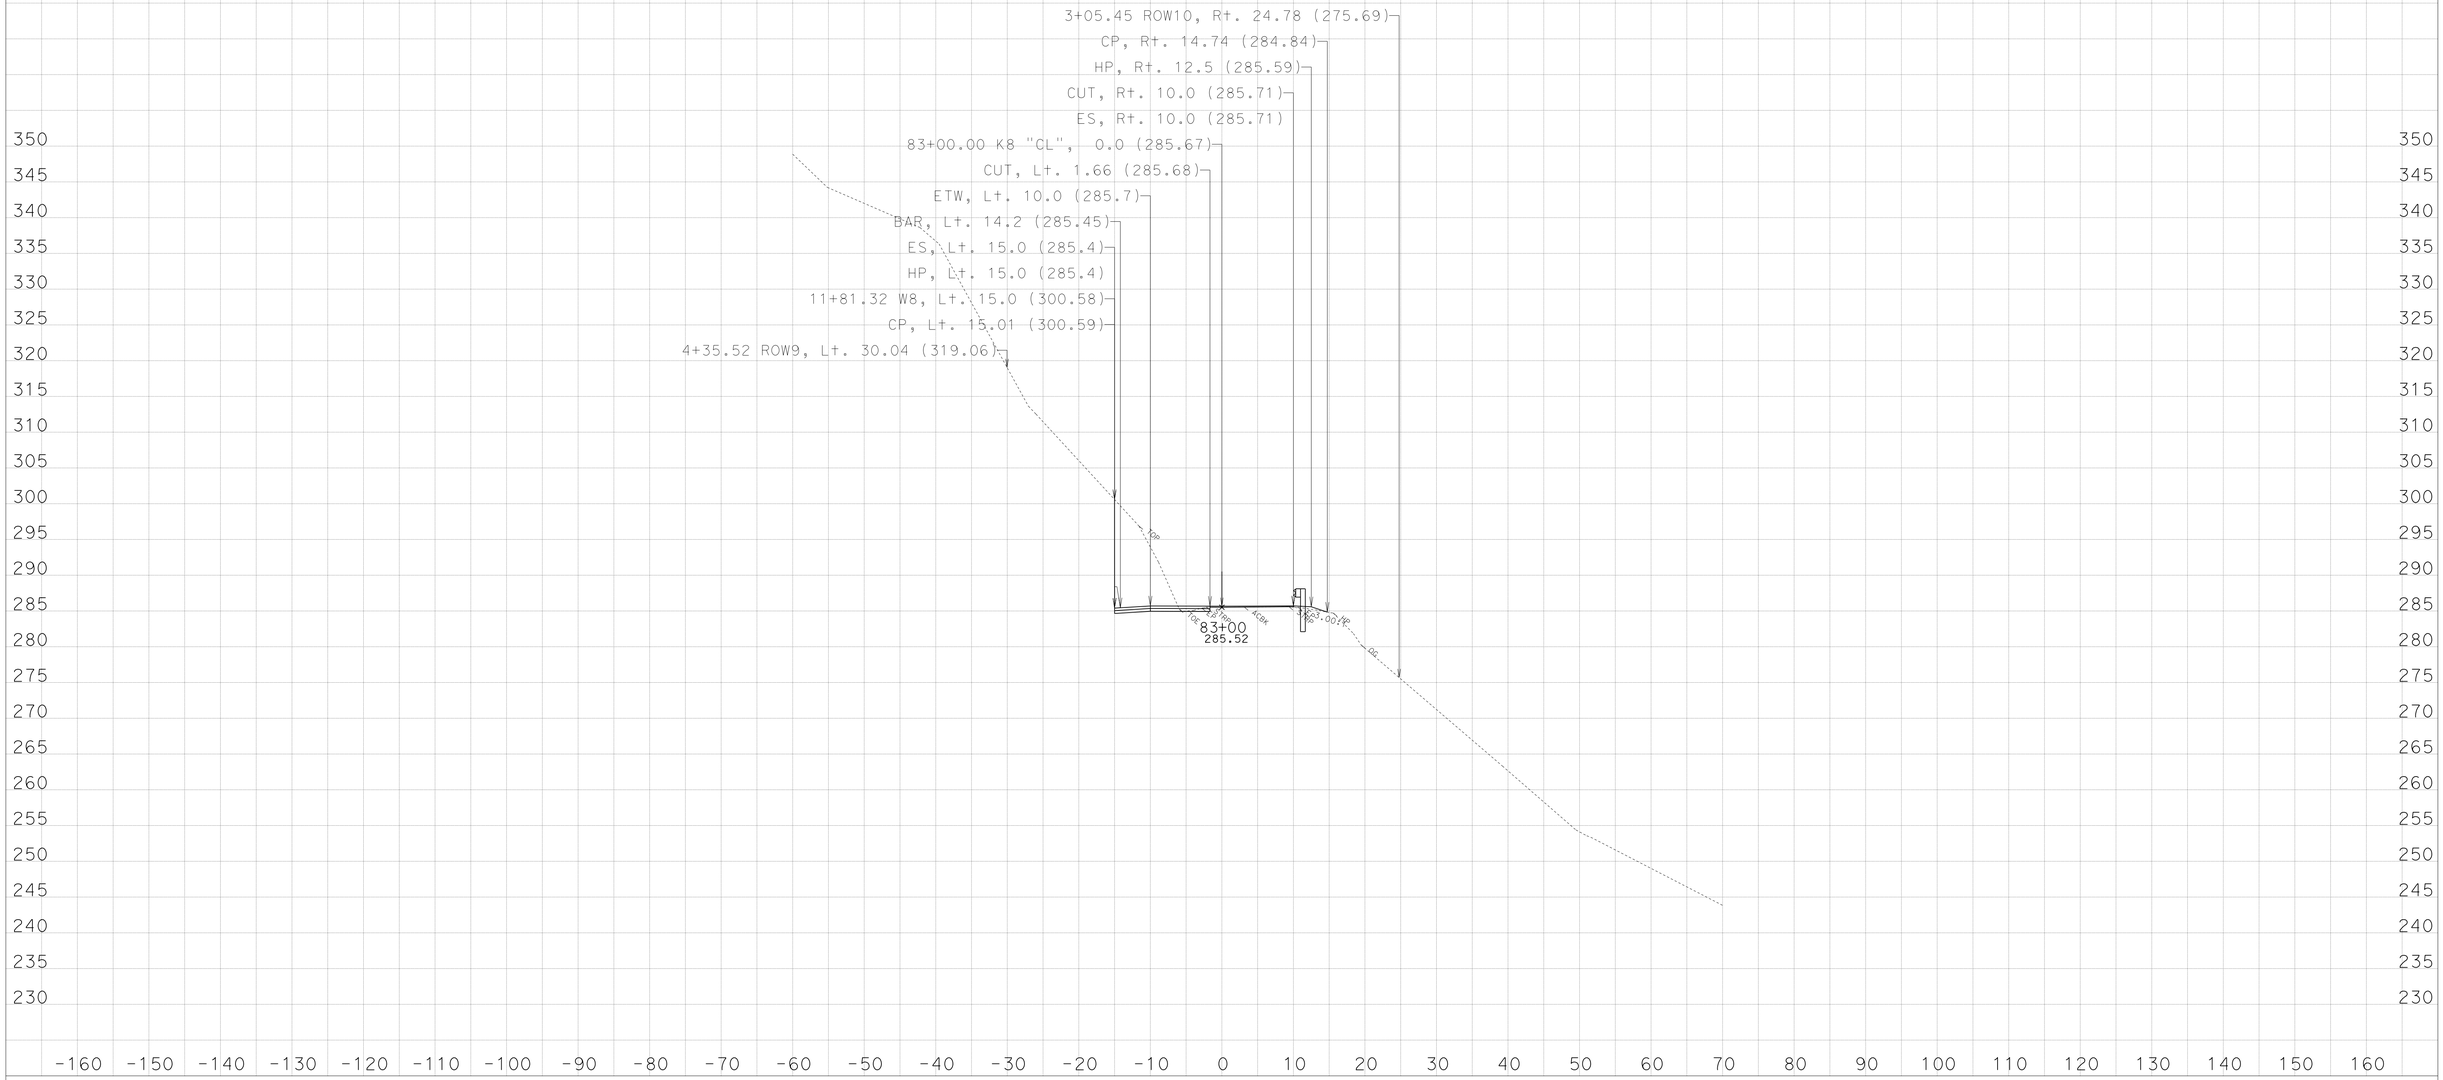

CREATED BY: NRDOE, ODN-E3

KC Project: 45090 File: D:\PROJECTS\45090Hum169WidenMBGR\CAiCE\45090\k8finv2.ear

DATE: 3/29/2013

PROJECT ID: 0100000219

CONTRACT: EA: 01-450904

DIST/CO/RTE/PM: 01-HUM-169-PM: 13.6/23.4

All Dimensions are US Survey Feet
SCALE: 1" = 10' Horiz.
1" = 10' Vert.

Alignment: "K8"
DESIGN CROSS SECTIONS
SHEET 16 OF 43

For Earthwork Development Only

Safety Improvements
(Widening, Ground Anchor/Soil Nail Walls,Standard/Special MBGR)

Route 169- Location 8,
Post Mile: 23.25/23.40

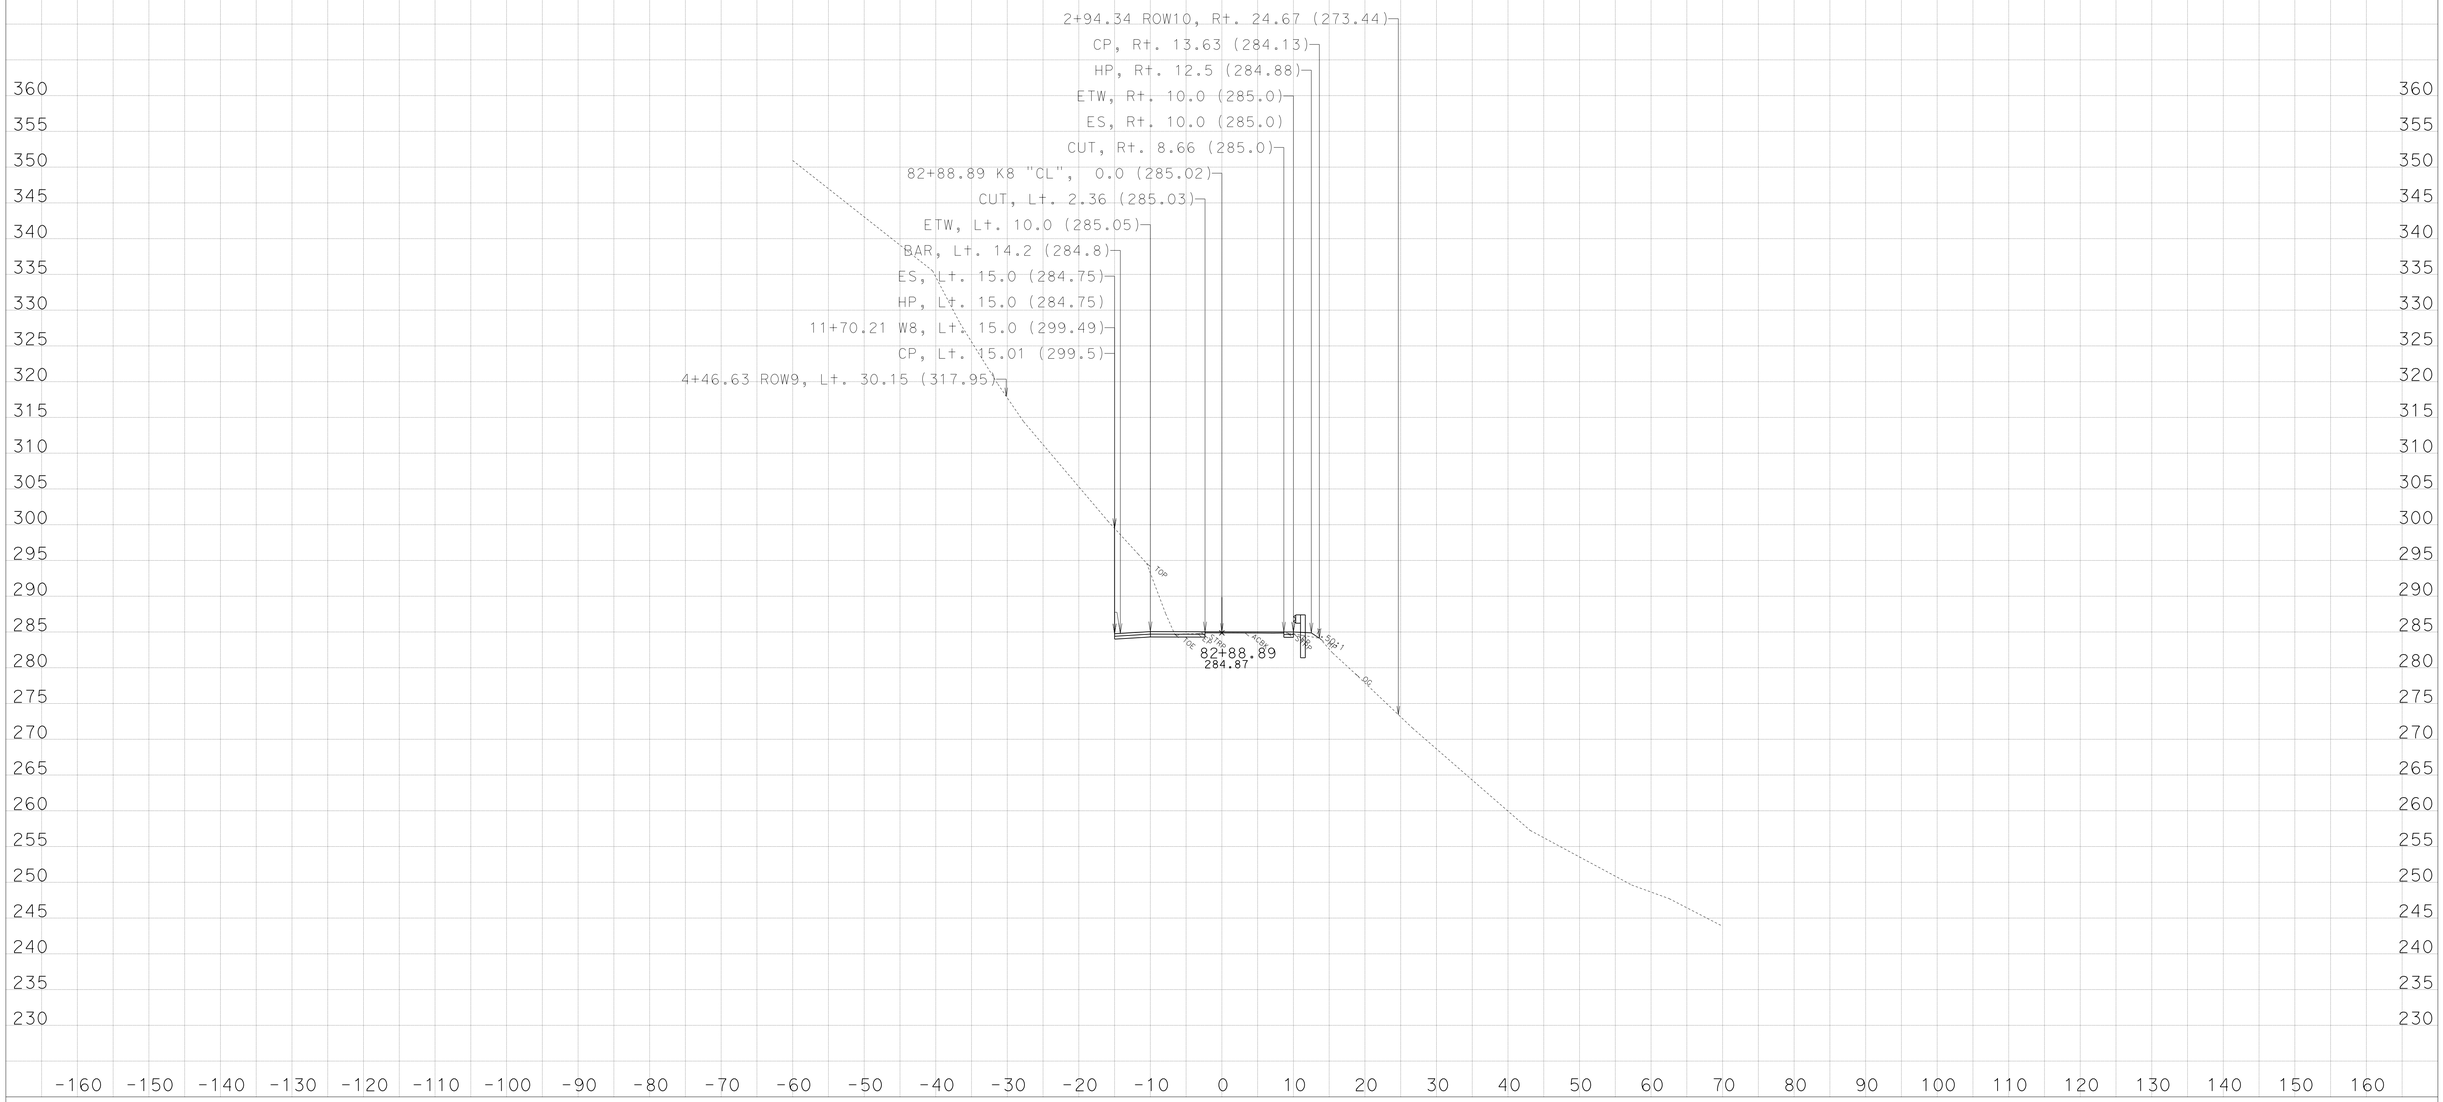

CREATED BY: NRDOE, ODN-E3

KC Project: 45090 File: D:\PROJECTS\45090Hum169WidenMBGR\CAiCE\45090\k8finv2.ear

DATE: 3/29/2013

PROJECT ID: 0100000219

CONTRACT: EA: 01-450904

DIST/CO/RTE/PM: 01-HUM-169-PM: 13.6/23.4

All Dimensions are US Survey Feet
SCALE: 1" = 10' Horiz.
1" = 10' Vert.

Alignment: "K8"
DESIGN CROSS SECTIONS
SHEET 15 OF 43

For Earthwork Development Only

Safety Improvements
(Widening, Ground Anchor/Soil Nail Walls,Standard/Special MBGR)

Route 169- Location 8,
Post Mile: 23.25/23.40

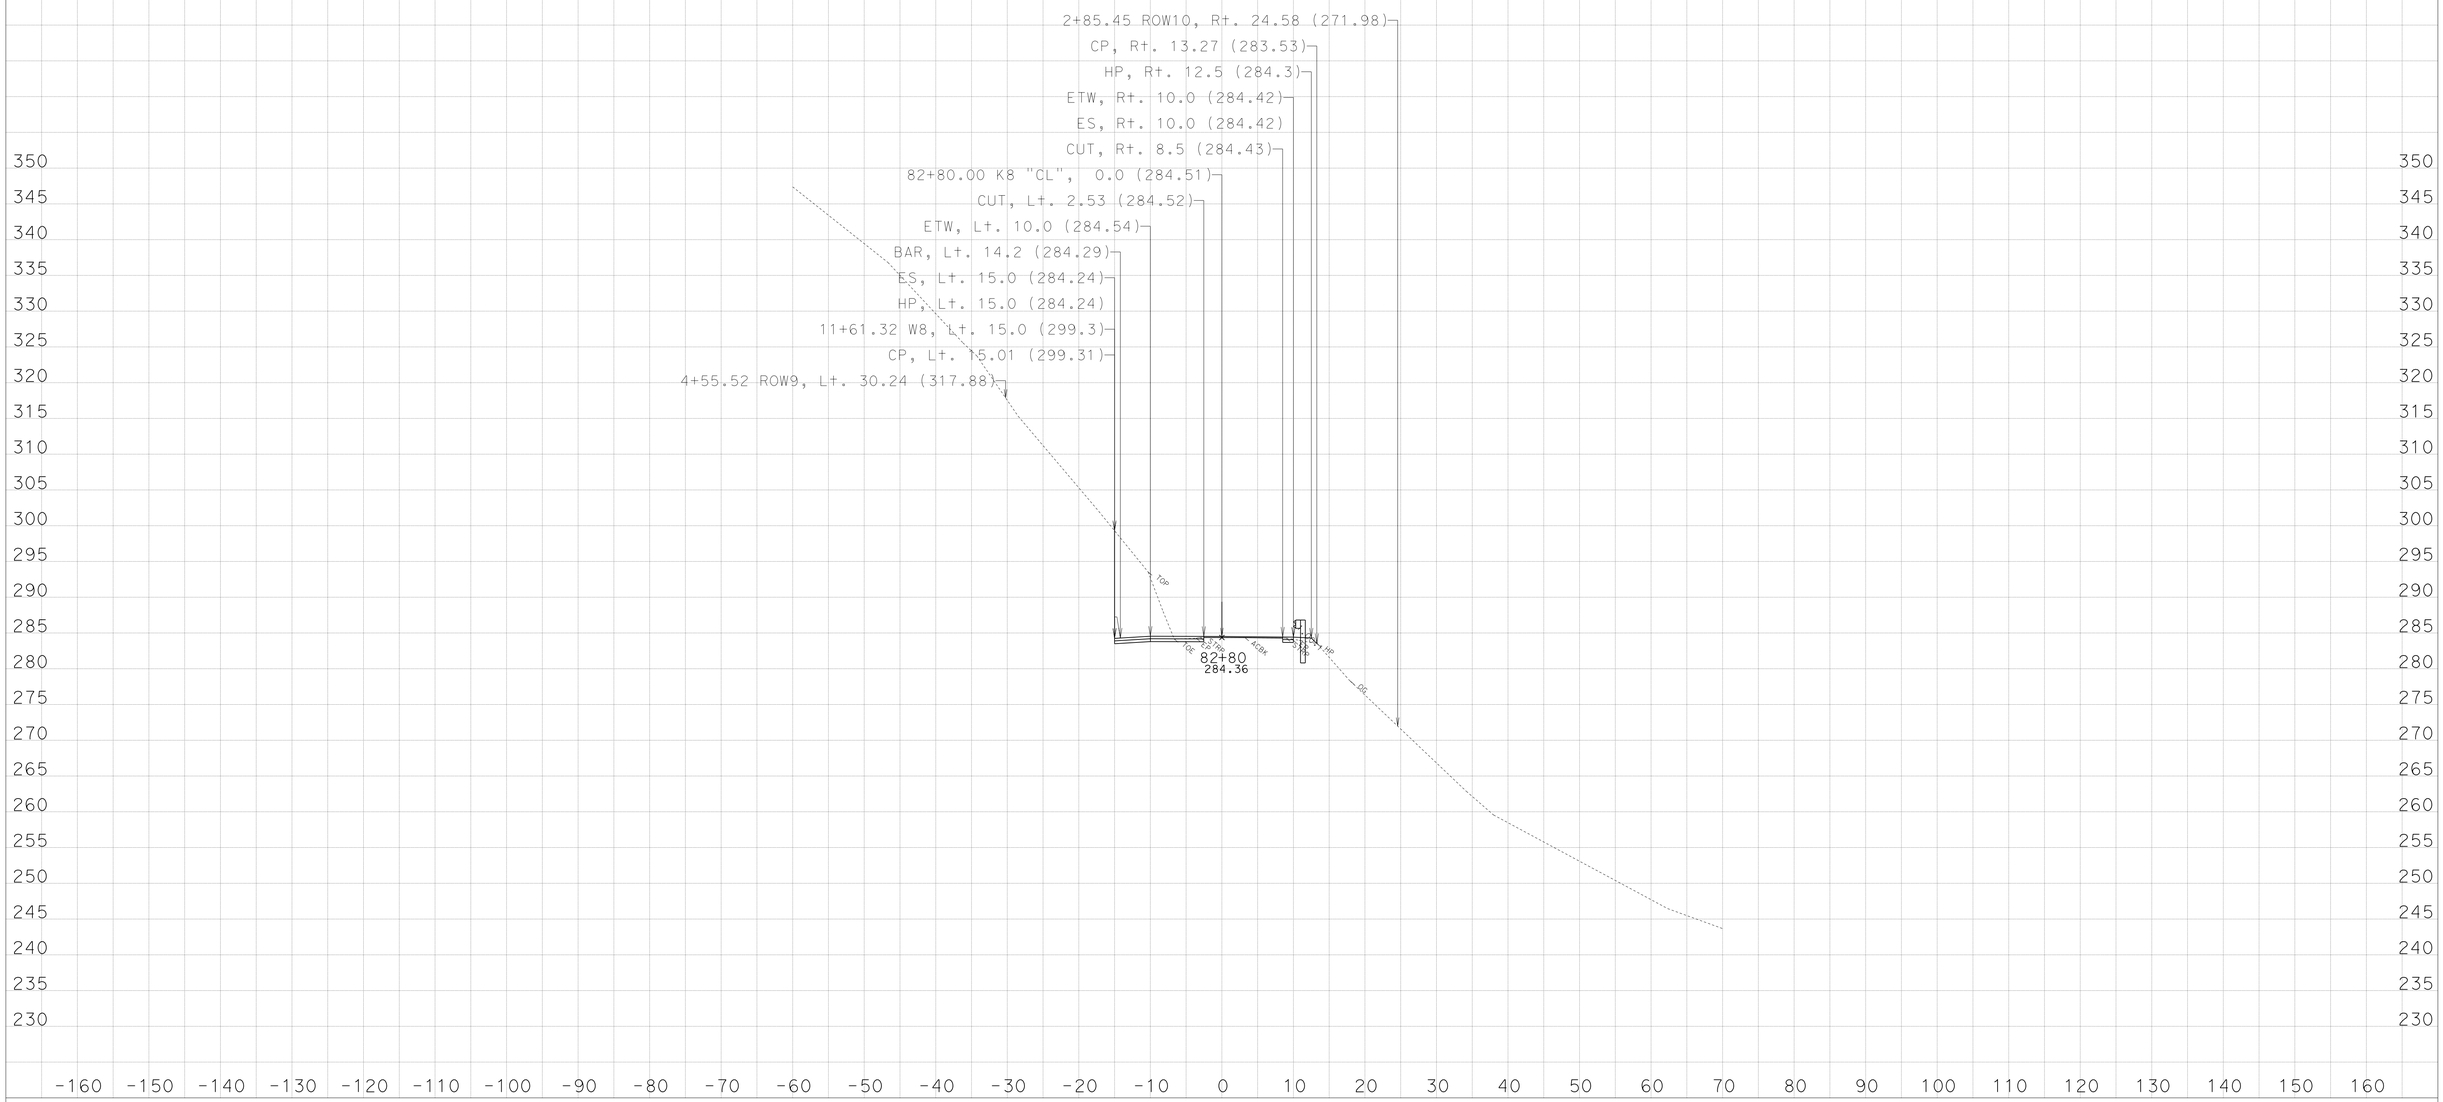

CREATED BY: NRDOE, ODN-E3

KC Project: 45090 File: D:\PROJECTS\45090Hum169WidenMBGR\CAiCE\45090\k8finv2.ear

DATE: 3/29/2013

PROJECT ID: 0100000219

CONTRACT: EA: 01-450904

DIST/CO/RTE/PM: 01-HUM-169-PM: 13.6/23.4

All Dimensions are US Survey Feet
SCALE: 1" = 10' Horiz.
1" = 10' Vert.

Alignment: "K8"
DESIGN CROSS SECTIONS
SHEET 14 OF 43

For Earthwork Development Only

Safety Improvements
(Widening, Ground Anchor/Soil Nail Walls,Standard/Special MBGR)

Route 169- Location 8,
Post Mile: 23.25/23.40

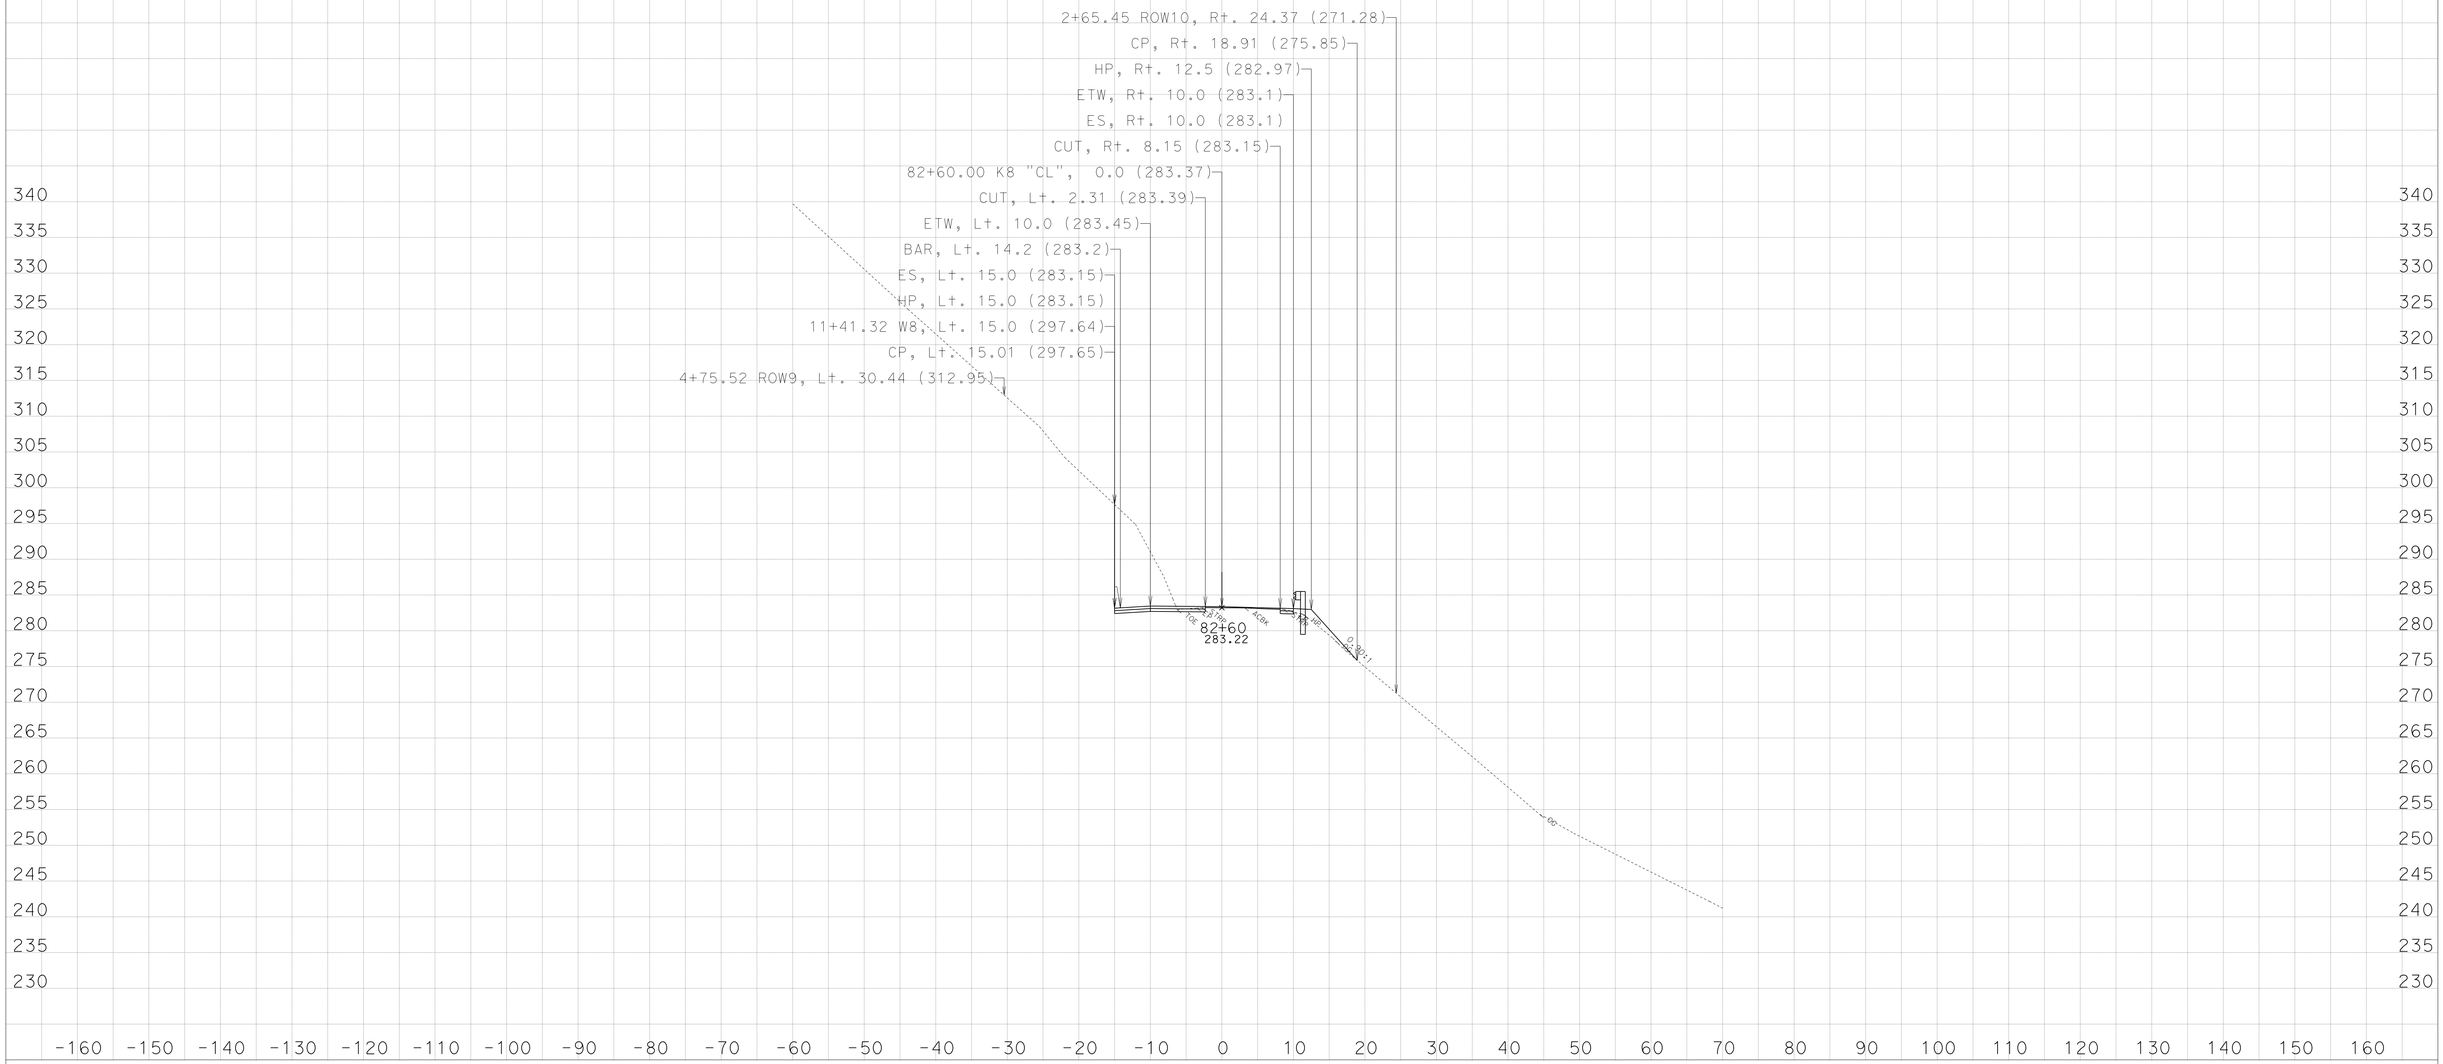
2+65.45 ROW10, Rt. 24.37 (271.28)
CP, Rt. 18.91 (275.85)
HP, Rt. 12.5 (282.97)
ETW, Rt. 10.0 (283.1)
ES, Rt. 10.0 (283.1)
CUT, Rt. 8.15 (283.15)
82+60.00 K8 "CL", 0.0 (283.37)
CUT, Lt. 2.31 (283.39)
ETW, Lt. 10.0 (283.45)
BAR, Lt. 14.2 (283.2)
ES, Lt. 15.0 (283.15)
HP, Lt. 15.0 (283.15)
11+41.32 W8, Lt. 15.0 (297.64)
CP, Lt. 15.01 (297.65)
4+75.52 ROW9, Lt. 30.44 (312.95)
82+60
283.22
1.5%
4.5%
4.5%
4

For Earthwork Development Only

Safety Improvements
(Widening, Ground Anchor/Soil Nail Walls,Standard/Special MBGR)

Route 169- Location 8,
Post Mile: 23.25/23.40

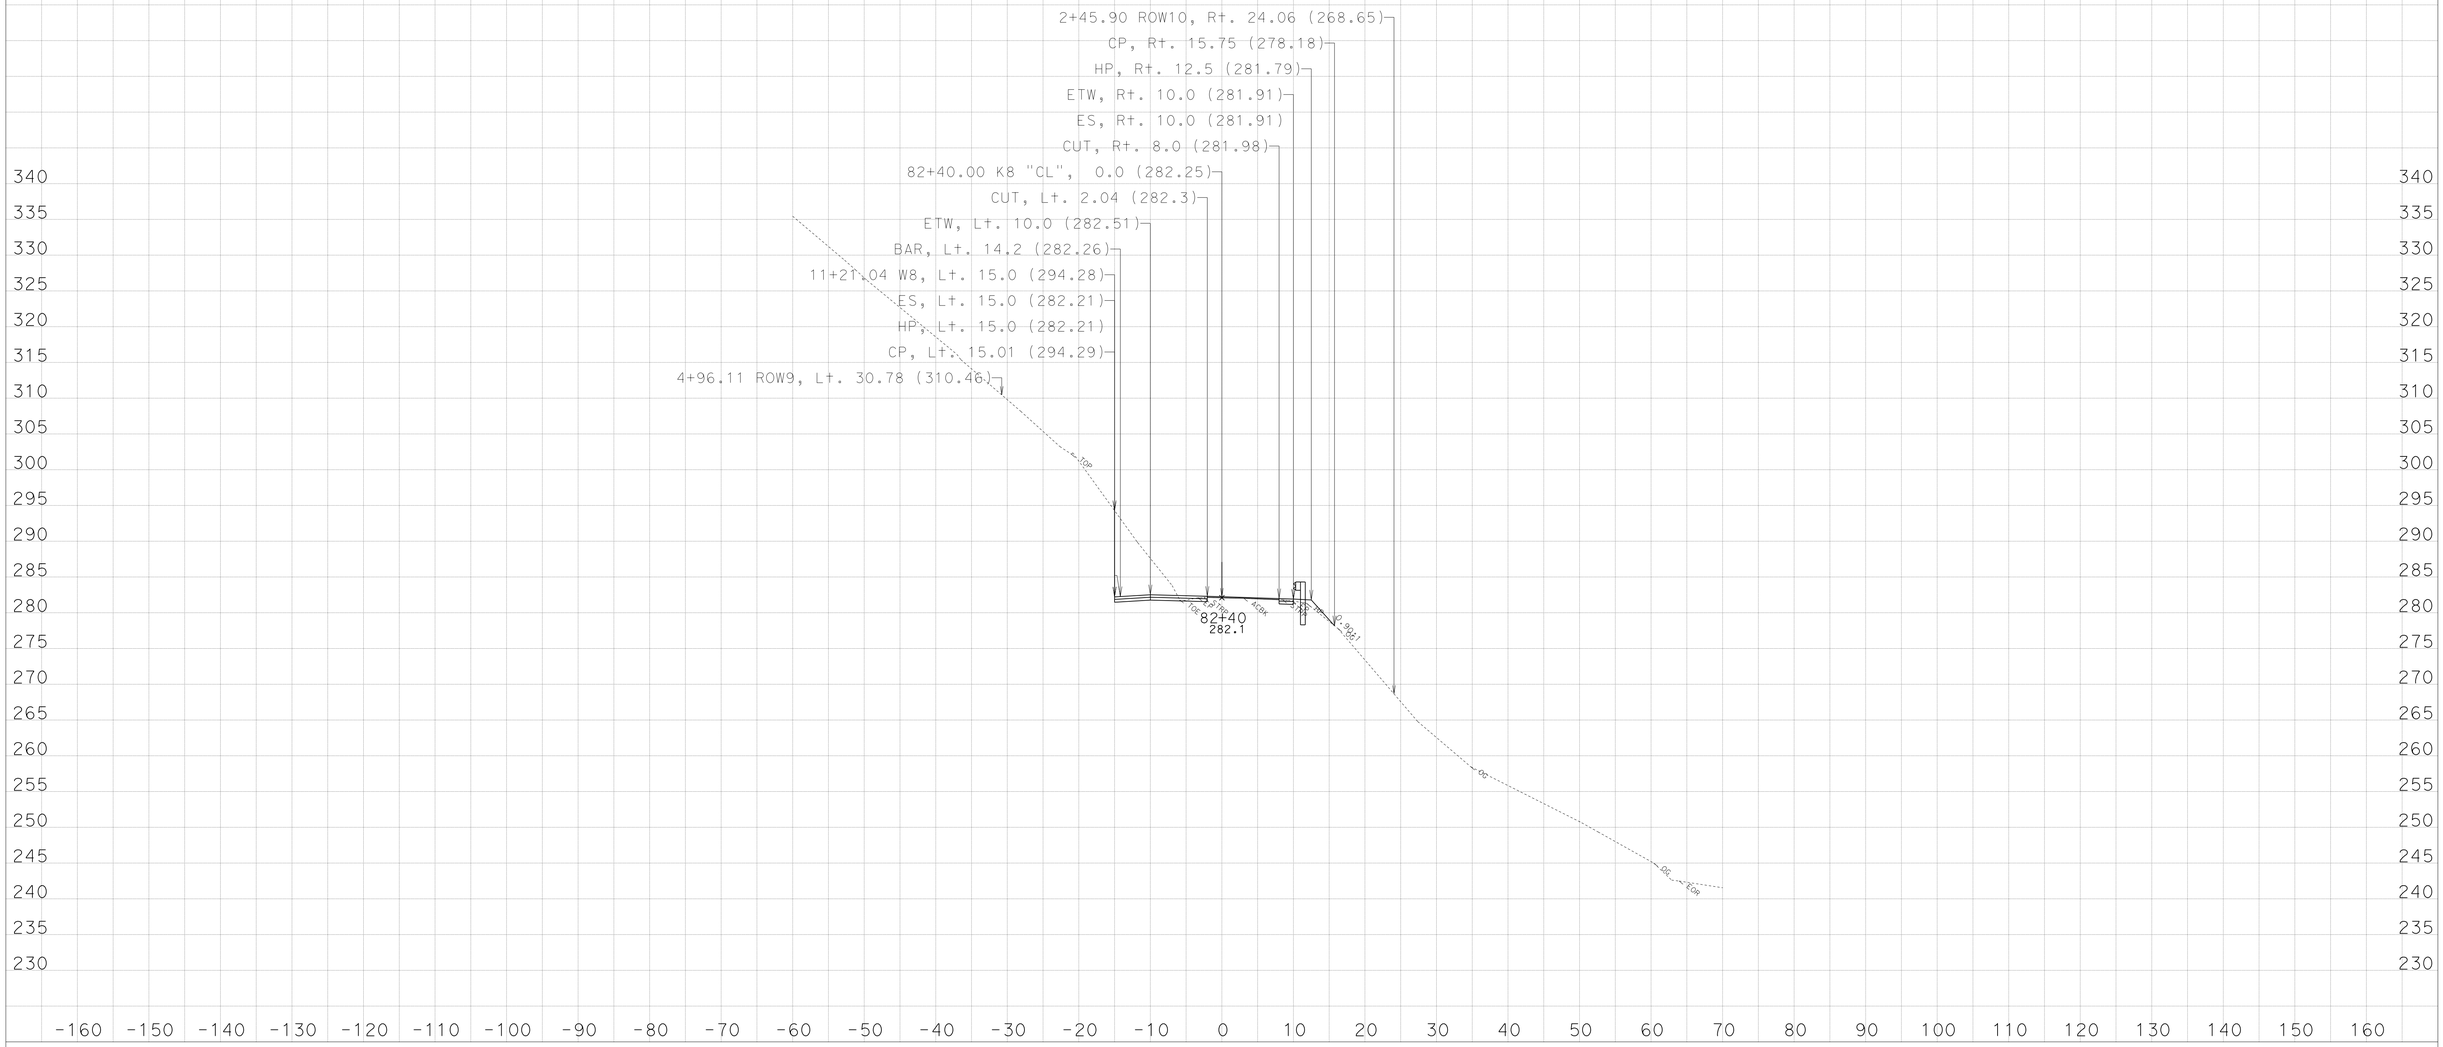

CREATED BY: NRDOE, ODN-E3

KC Project: 45090 File: D:\PROJECTS\45090Hum169WidenMBGR\CAiCE\45090\k8finv2.ear

DATE: 3/29/2013

PROJECT ID: 0100000219

CONTRACT: EA: 01-450904

DIST/CO/RTE/PM: 01-HUM-169-PM: 13.6/23.4

All Dimensions are US Survey Feet
SCALE: 1" = 10' Horiz.
1" = 10' Vert.

Alignment: "K8"
DESIGN CROSS SECTIONS
SHEET 12 OF 43

For Earthwork Development Only

Safety Improvements
(Widening, Ground Anchor/Soil Nail Walls,Standard/Special MBGR)

Route 169- Location 8,
Post Mile: 23.25/23.40

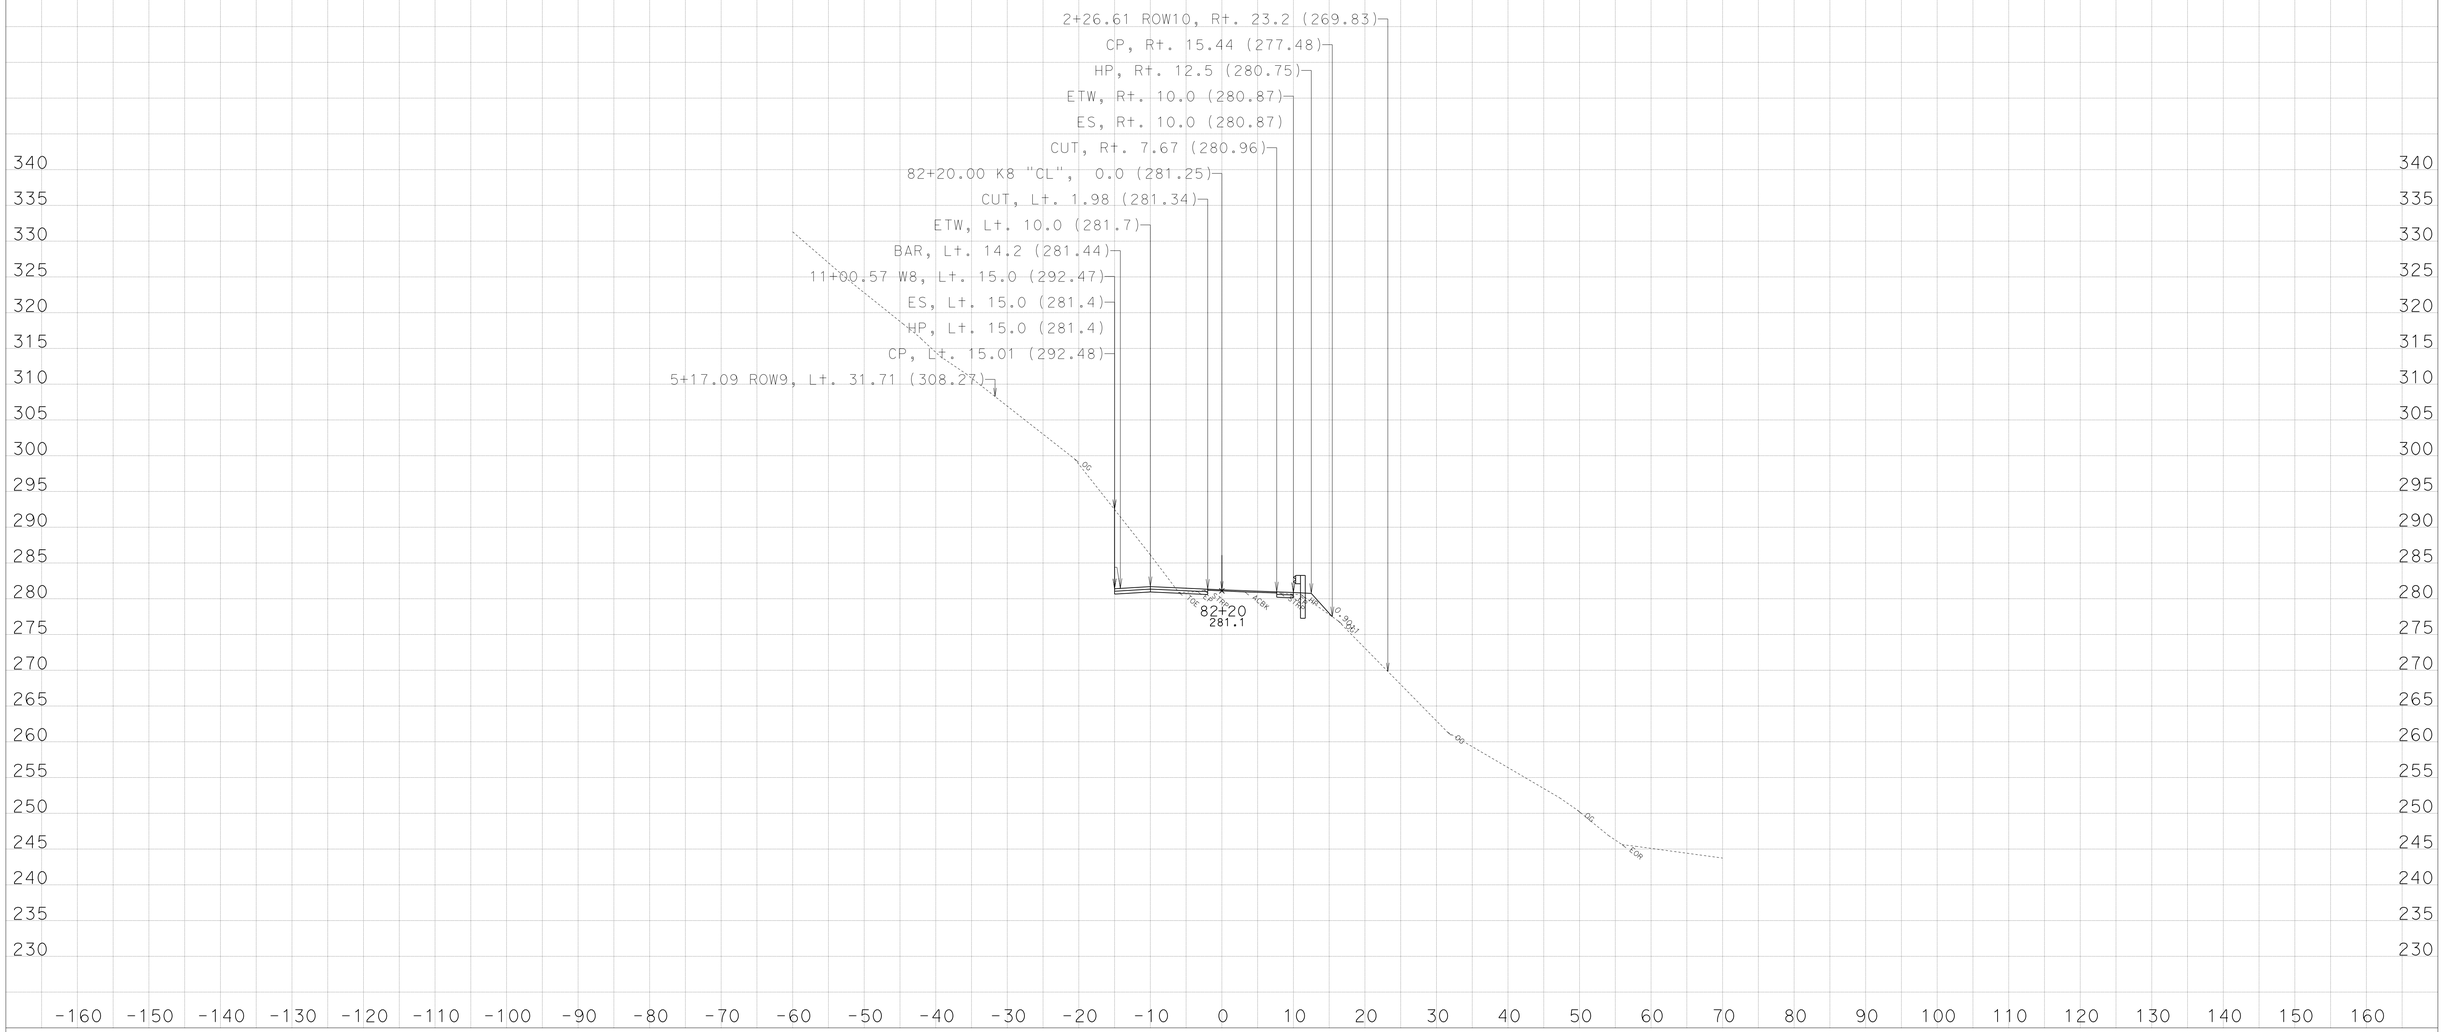

CREATED BY: NRDOE, ODN-E3

KC Project: 45090 File: D:\PROJECTS\45090Hum169WidenMBGR\CAiCE\45090\k8finv2.ear

DATE: 3/29/2013

PROJECT ID: 0100000219

CONTRACT: EA: 01-450904

DIST/CO/RTE/PM: 01-HUM-169-PM: 13.6/23.4

All Dimensions are US Survey Feet
SCALE: 1" = 10' Horiz.
1" = 10' Vert.

Alignment: "K8"
DESIGN CROSS SECTIONS
SHEET 11 OF 43

For Earthwork Development Only

Safety Improvements
(Widening, Ground Anchor/Soil Nail Walls,Standard/Special MBGR)

Route 169- Location 8,
Post Mile: 23.25/23.40

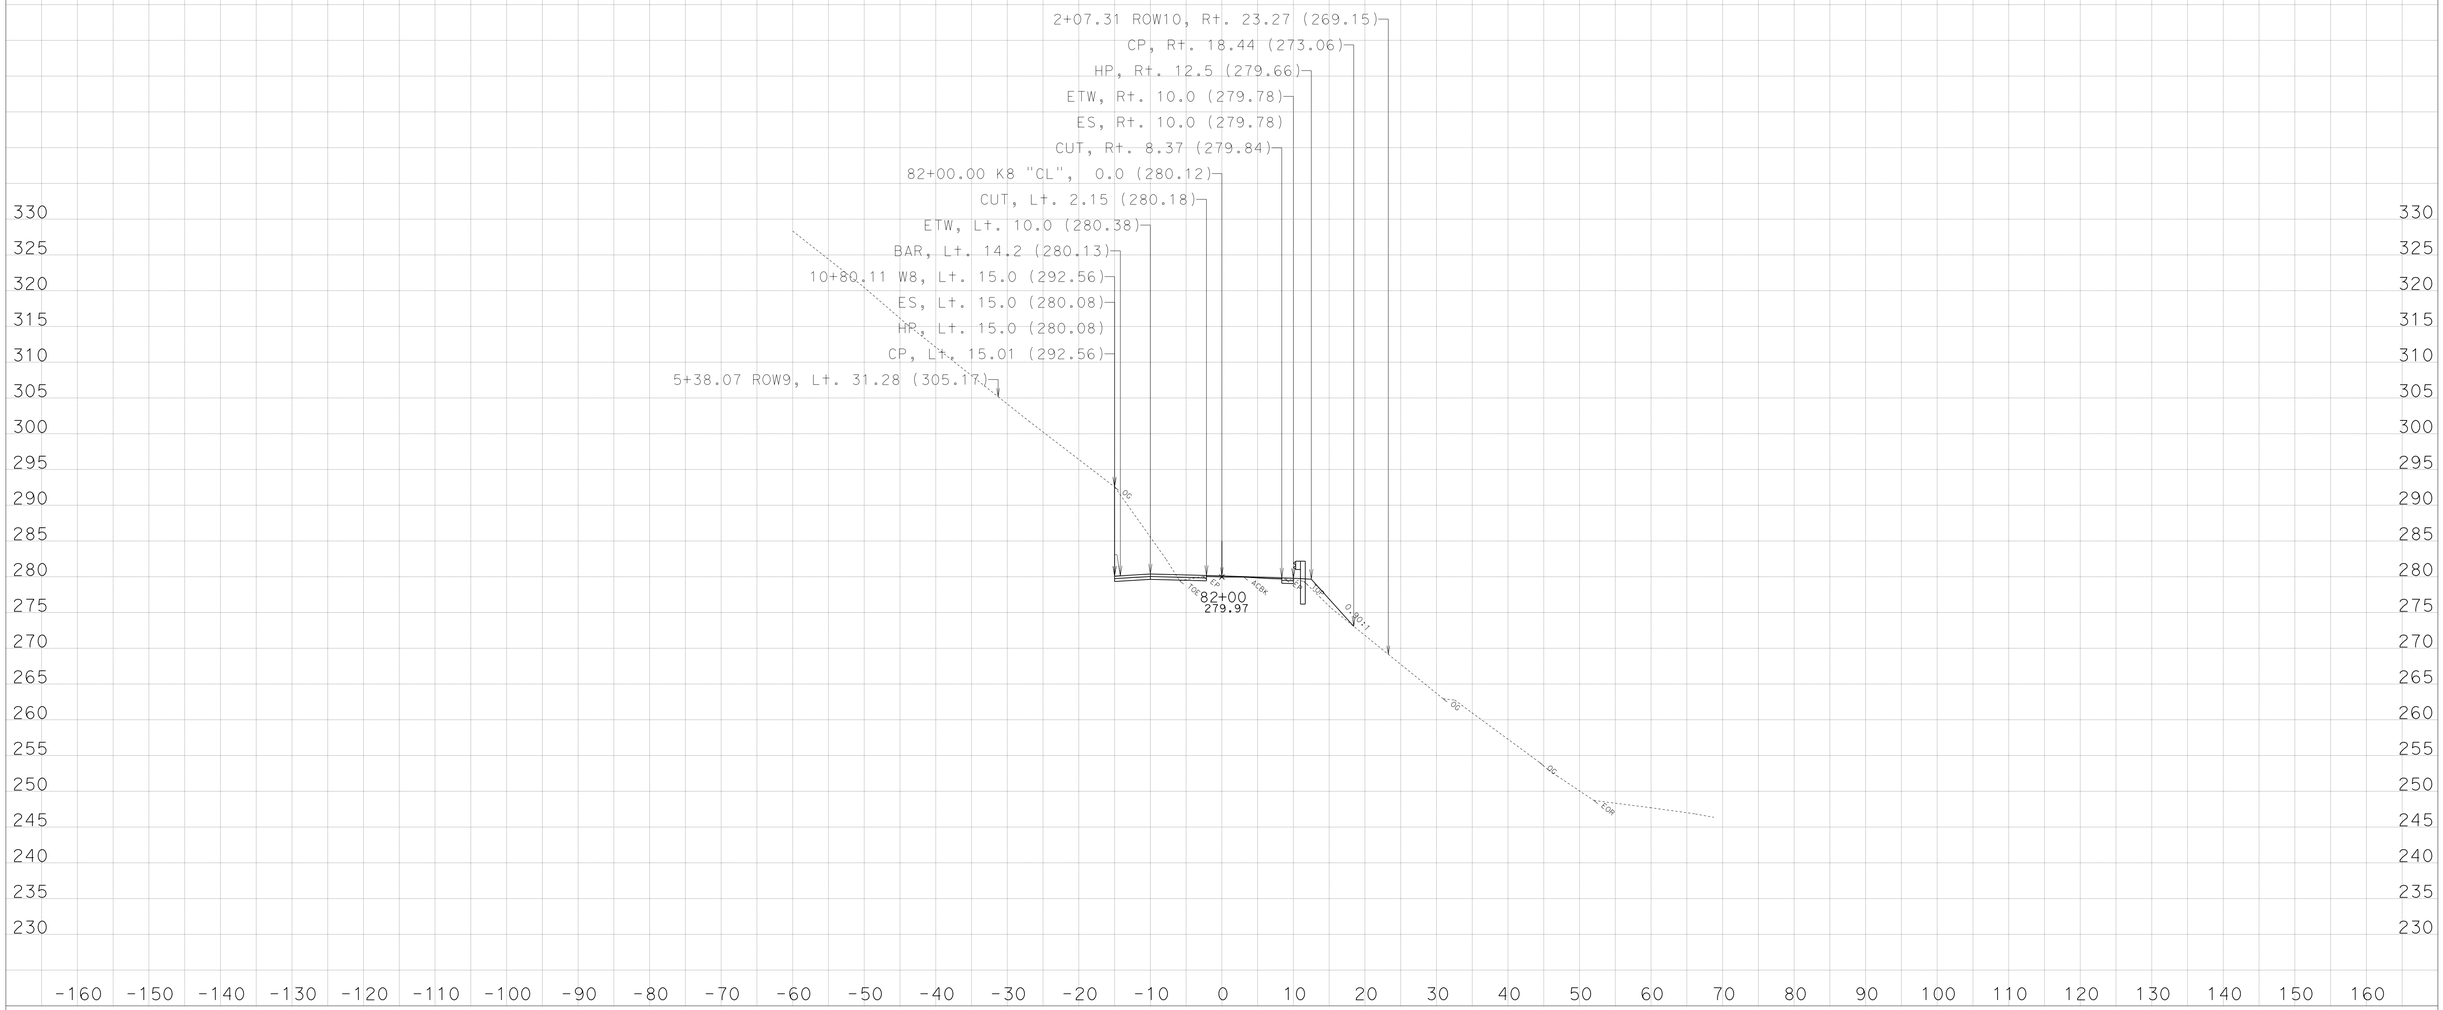

CREATED BY: NRDOE, ODN-E3

DATE: 3/29/2013

KC Project: 45090 File: D:\PROJECTS\45090Hum169WidenMBGR\CAiCE\45090\k8finv2.ear

PROJECT ID: 0100000219

CONTRACT: EA: 01-450904

DIST/CO/RTE/PM: 01-HUM-169-PM: 13.6/23.4

All Dimensions are US Survey Feet
SCALE: 1" = 10' Horiz.
1" = 10' Vert.

Alignment: "K8"
DESIGN CROSS SECTIONS

For Earthwork Development Only

Safety Improvements
(Widening, Ground Anchor/Soil Nail Walls,Standard/Special MBGR)

Route 169- Location 8,
Post Mile: 23.25/23.40

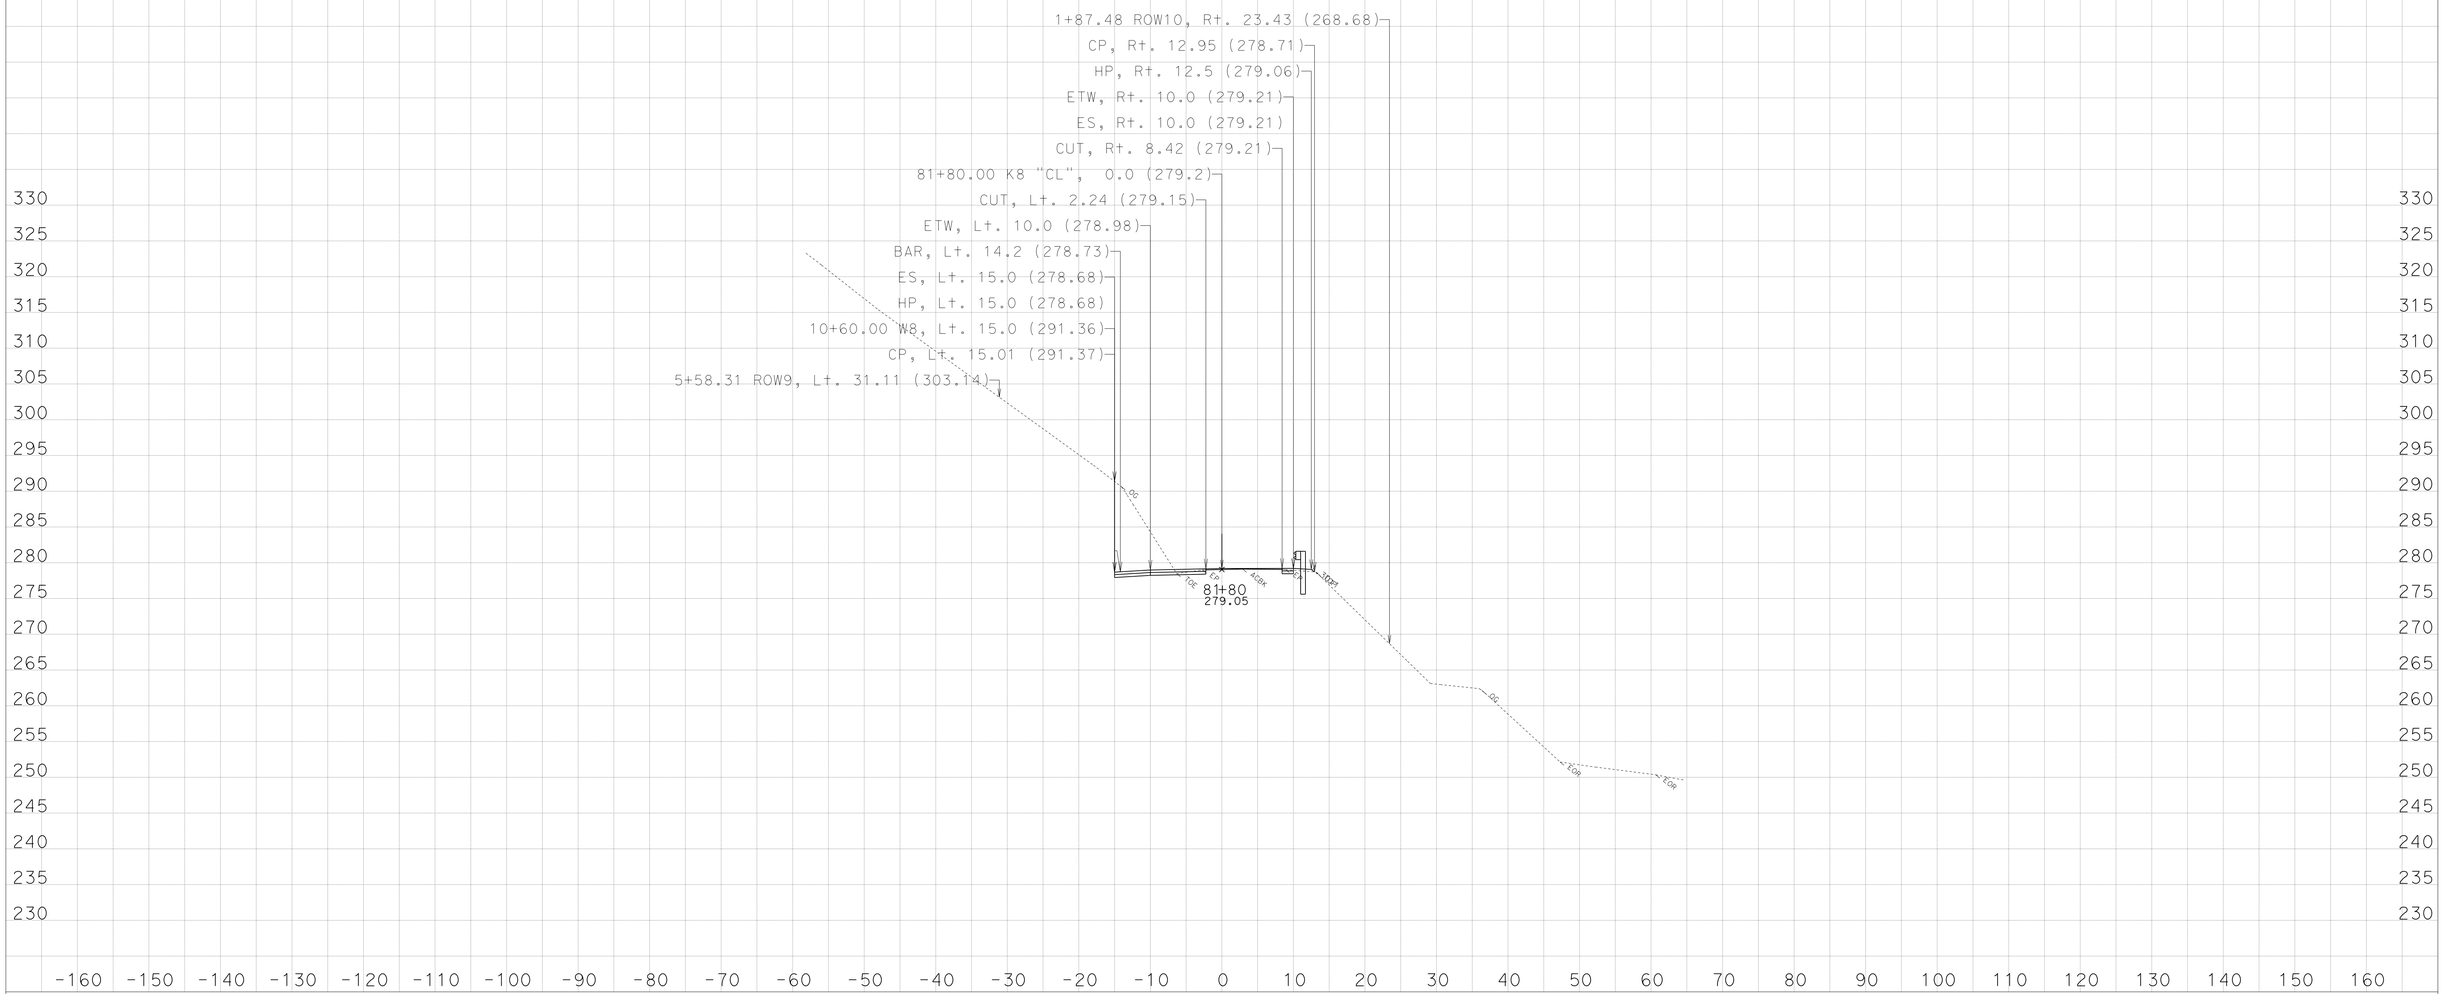

CREATED BY: NRDOE, ODN-E3

DATE: 3/29/2013

KC Project: 45090 File: D:\PROJECTS\45090Hum169WidenMBGR\CAiCE\45090\k8finv2.ear

PROJECT ID: 0100000219

CONTRACT: EA: 01-450904

DIST/CO/RTE/PM: 01-HUM-169-PM: 13.6/23.4

All Dimensions are US Survey Feet
SCALE: 1" = 10' Horiz.
1" = 10' Vert.

Alignment: "K8"
DESIGN CROSS SECTIONS
SHEET 9 OF 43

For Earthwork Development Only

Safety Improvements
(Widening, Ground Anchor/Soil Nail Walls,Standard/Special MBGR)

Route 169- Location 8,
Post Mile: 23.25/23.40

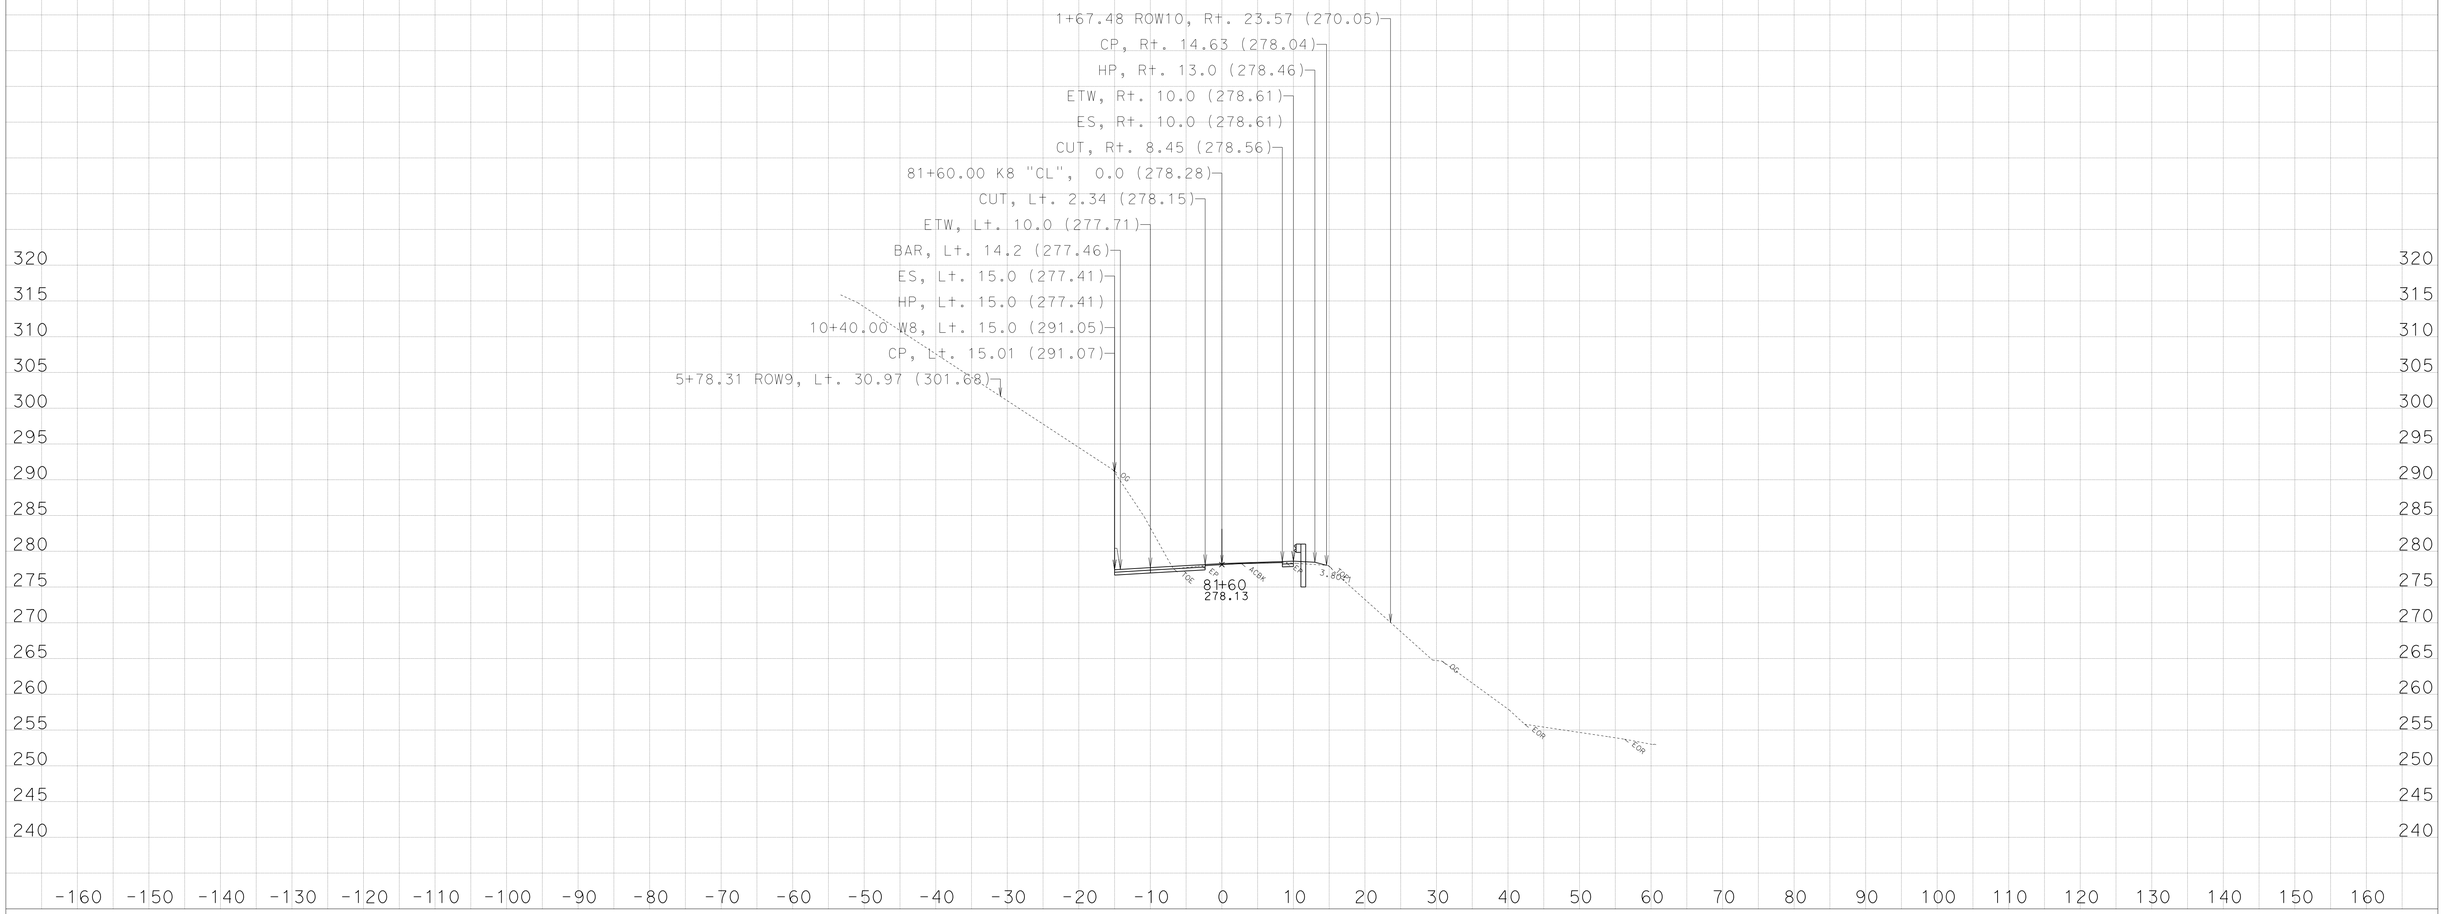

CREATED BY: NRDOE, ODN-E3

KC Project: 45090 File: D:\PROJECTS\45090Hum169WidenMBGR\CAiCE\45090\k8finv2.ear

DATE: 3/29/2013

PROJECT ID: 0100000219

CONTRACT: EA: 01-450904

DIST/CO/RTE/PM: 01-HUM-169-PM: 13.6/23.4

All Dimensions are US Survey Feet
SCALE: 1" = 10' Horiz.
1" = 10' Vert.

Alignment: "K8"
DESIGN CROSS SECTIONS
SHEET 8 OF 43

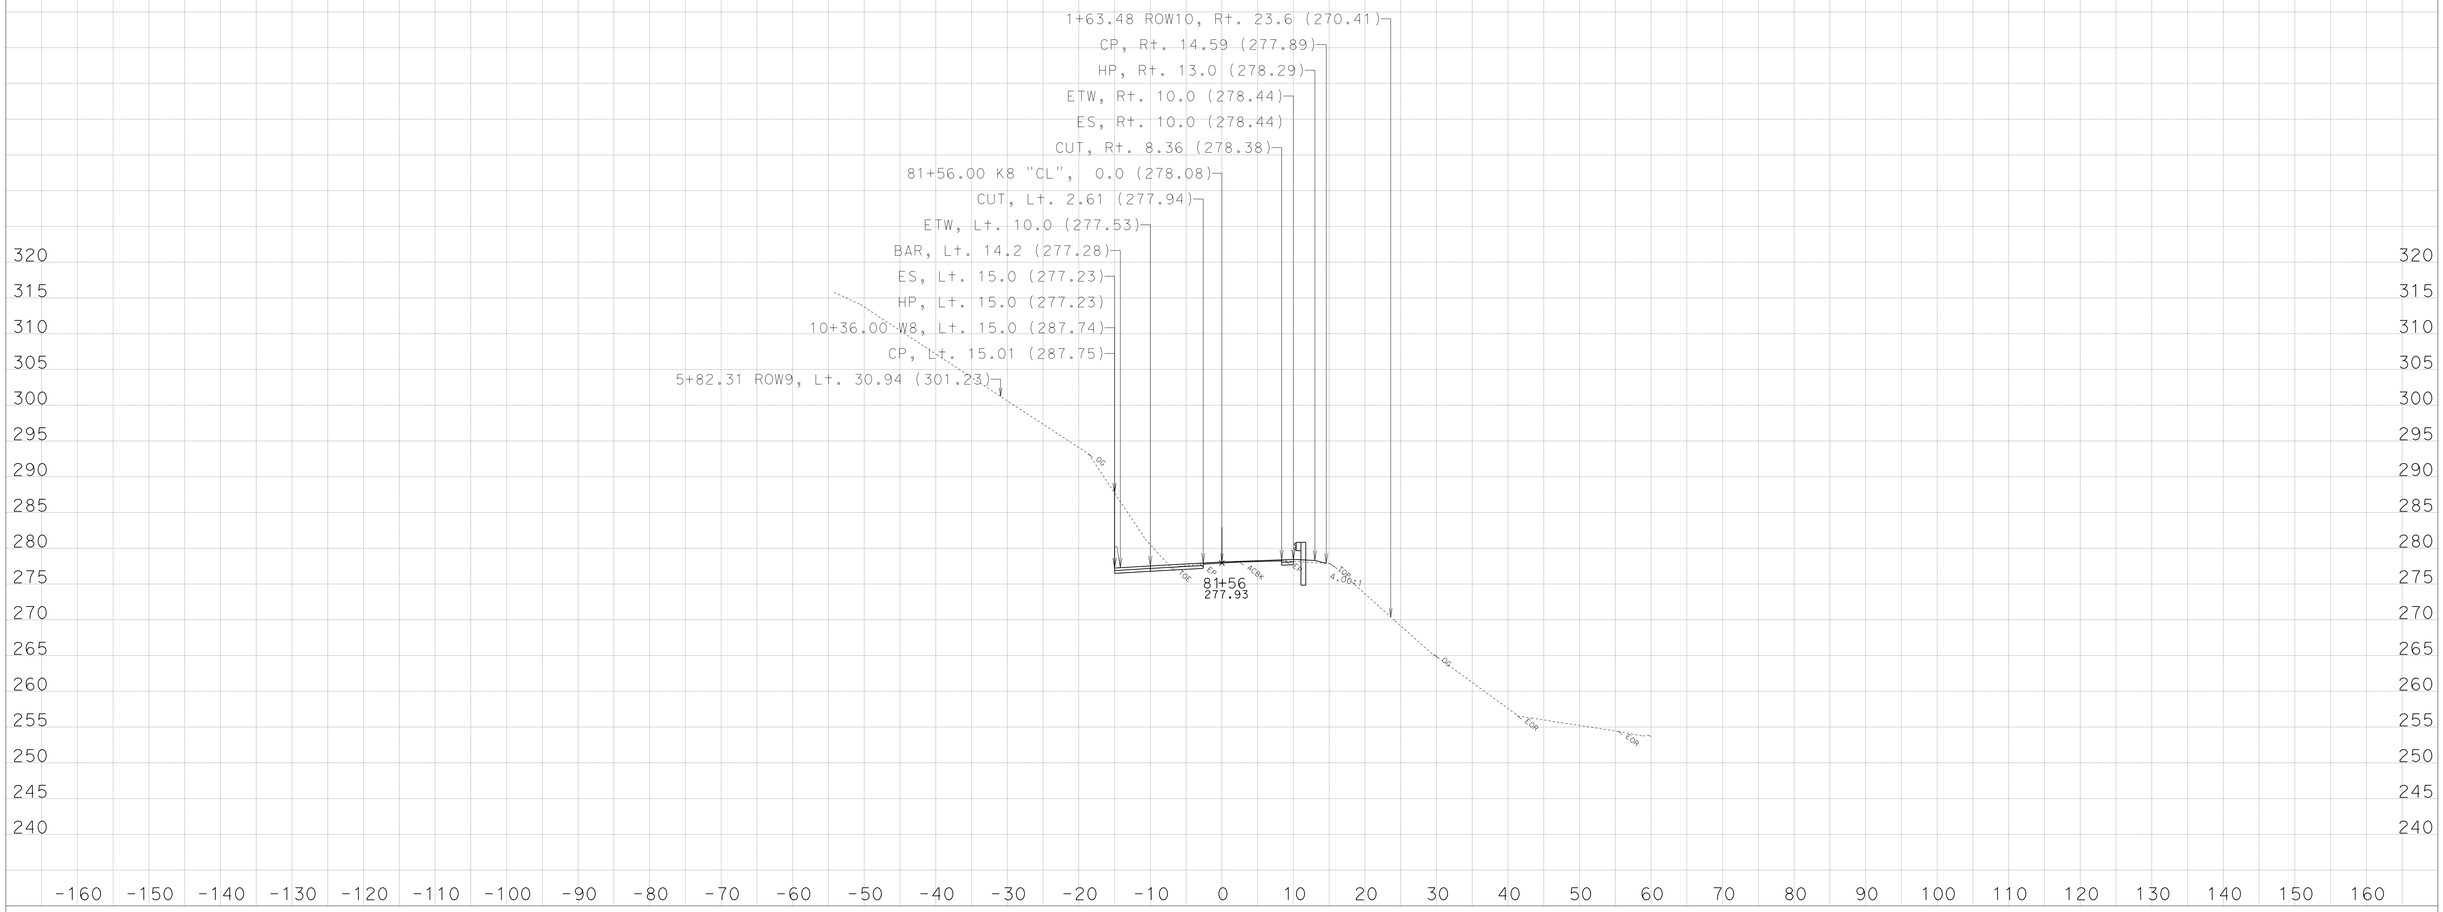
1+63.48 ROW10, Rt. 23.6 (270.41)
CP, Rt. 14.59 (277.89)
HP, Rt. 13.0 (278.29)
ETW, Rt. 10.0 (278.44)
ES, Rt. 10.0 (278.44)
CUT, Rt. 8.36 (278.38)
81+56.00 K8 "CL", 0.0 (278.08)
CUT, Lt. 2.61 (277.94)
ETW, Lt. 10.0 (277.53)
BAR, Lt. 14.2 (277.28)
ES, Lt. 15.0 (277.23)
HP, Lt. 15.0 (277.23)
10+36.00 W8, Lt. 15.0 (287.74)
CP, Lt. 15.01 (287.75)
5+82.31 ROW9, Lt. 30.94 (301.23)
OG
OG
EP
ACBR
81+56
277.93
TOE 1.5:1
OG
EOR
EOR
320
315
310
305
300
295
290
285
280
275
270
265
260
255
250
245
240
-160 -150 -140 -130 -120 -110 -100 -90 -80 -70 -60 -50 -40 -30 -20 -10 0 10 20 30 40 50 60 70 80 90 100 110 120 130 140 150 160

For Earthwork Development Only

Safety Improvements
(Widening, Ground Anchor/Soil Nail Walls,Standard/Special MBGR)

Route 169- Location 8,
Post Mile: 23.25/23.40

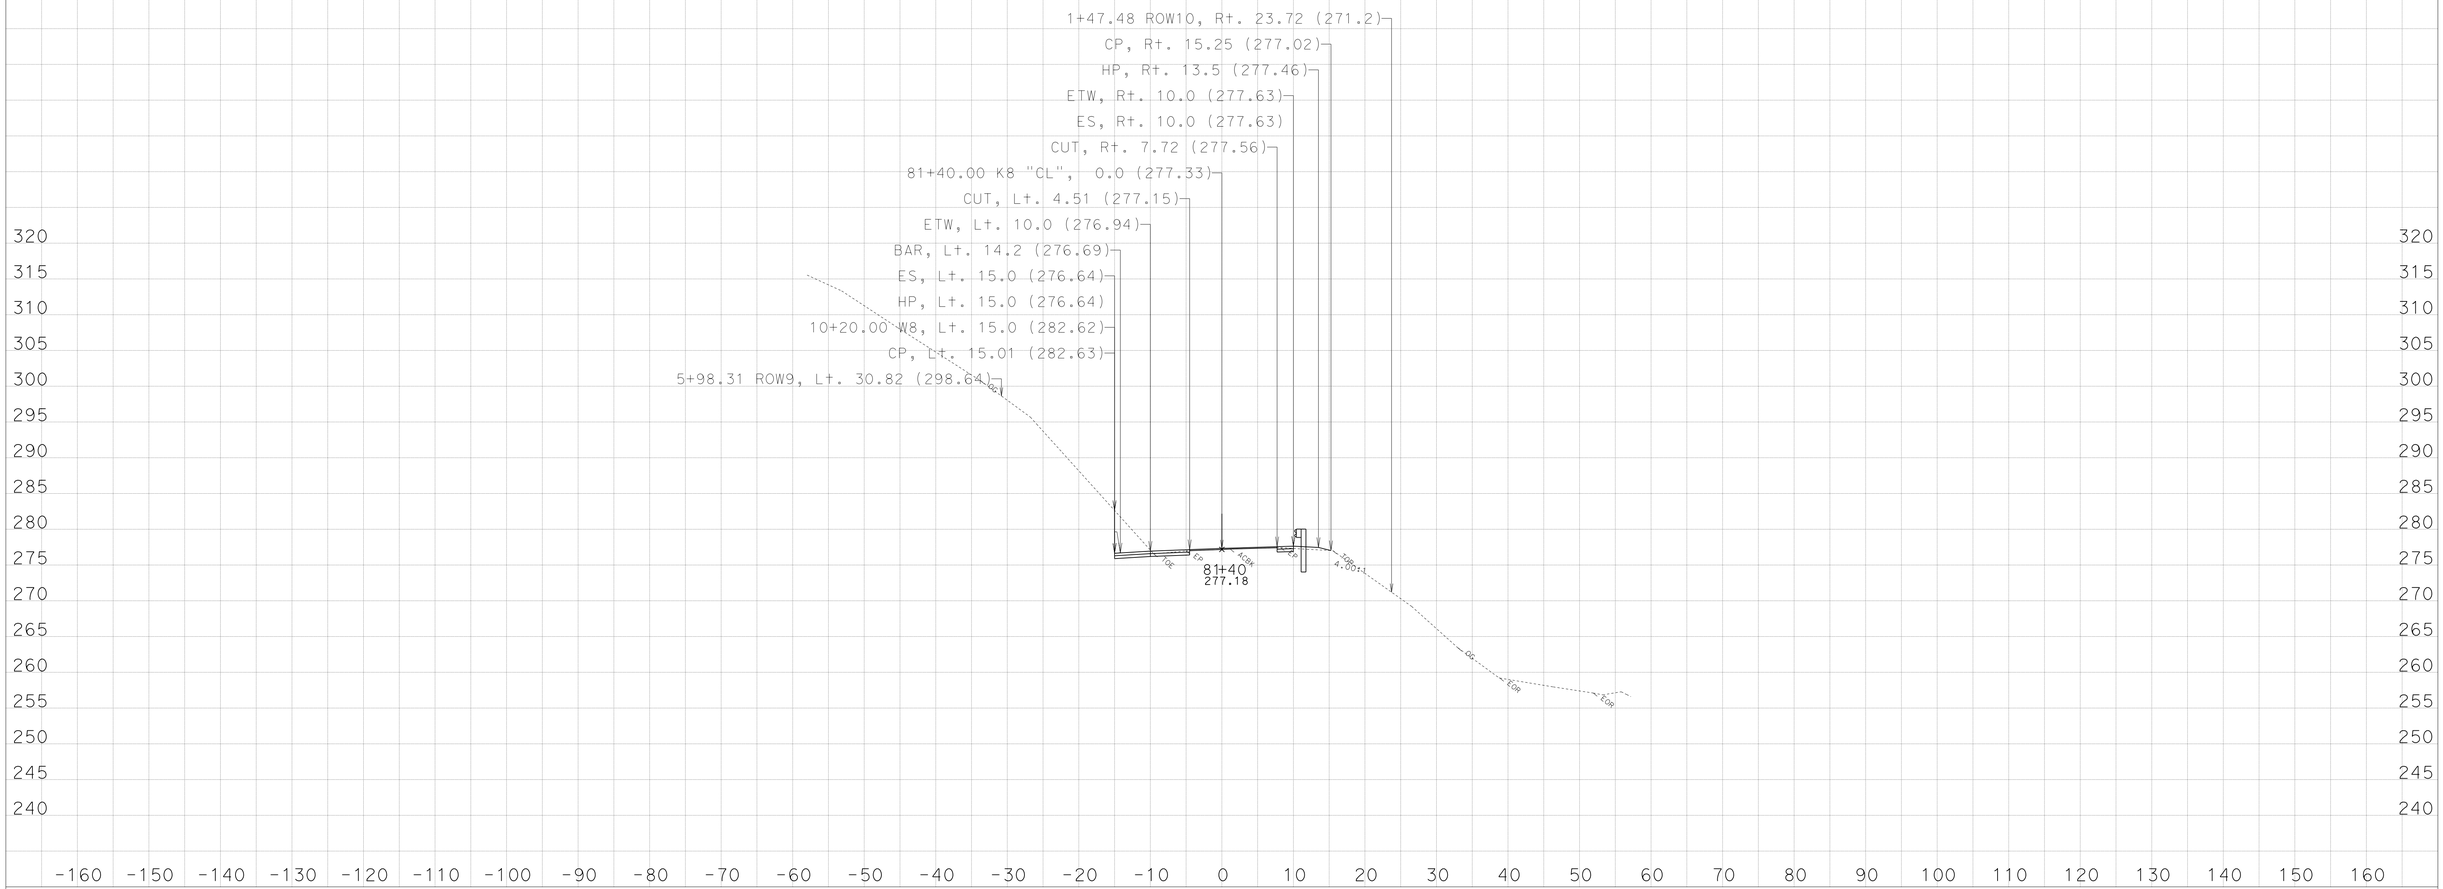

CREATED BY: NRDOE, ODN-E3

KC Project: 45090 File: D:\PROJECTS\45090Hum169WidenMBGR\CAiCE\45090\k8finv2.ear

DATE: 3/29/2013

PROJECT ID: 0100000219

CONTRACT: EA: 01-450904

DIST/CO/RTE/PM: 01-HUM-169-PM: 13.6/23.4

All Dimensions are US Survey Feet
SCALE: 1" = 10' Horiz.
1" = 10' Vert.

Alignment: "K8"
DESIGN CROSS SECTIONS
SHEET 6 OF 43

For Earthwork Development Only

Safety Improvements
(Widening, Ground Anchor/Soil Nail Walls,Standard/Special MBGR)

Route 169- Location 8,
Post Mile: 23.25/23.40

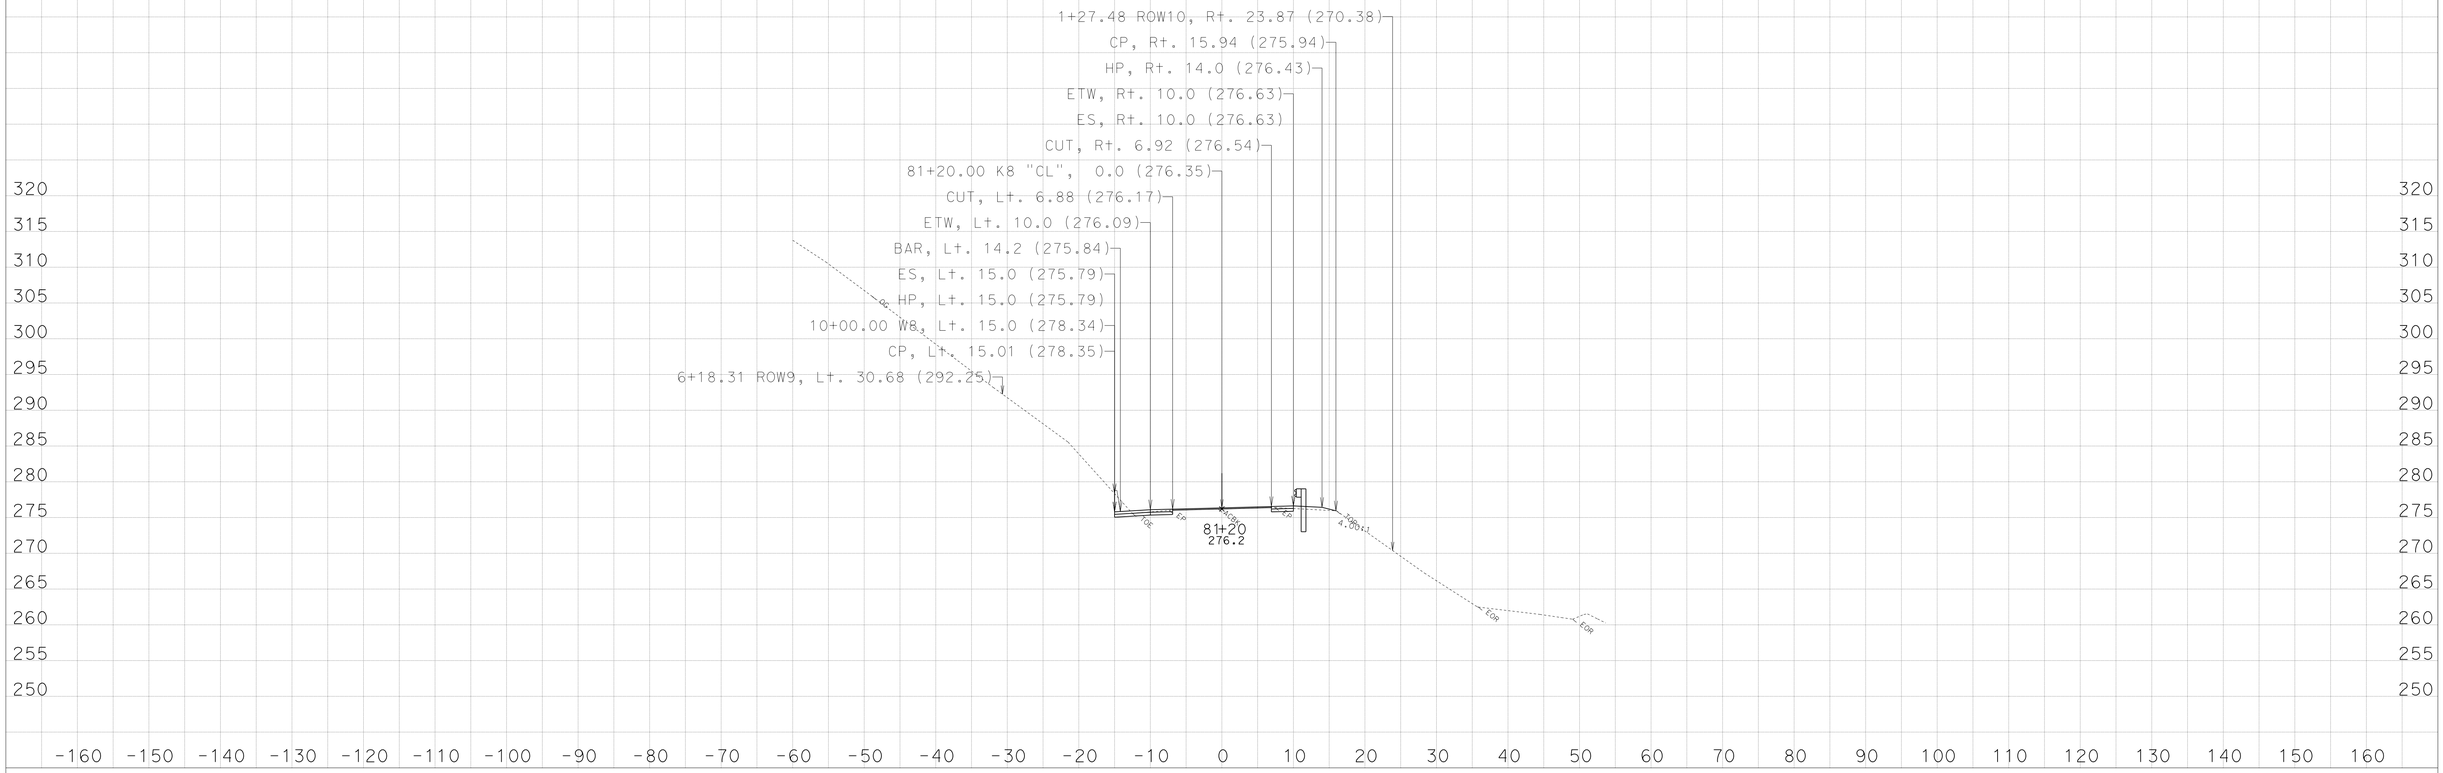

CREATED BY: NRDOE, ODN-E3

DATE: 3/29/2013

KC Project: 45090 File: D:\PROJECTS\45090Hum169WidenMBGR\CAiCE\45090\k8finv2.ear

PROJECT ID: 0100000219

CONTRACT: EA: 01-450904

DIST/CO/RTE/PM: 01-HUM-169-PM: 13.6/23.4

All Dimensions are US Survey Feet
SCALE: 1" = 10' Horiz.
1" = 10' Vert.

Alignment: "K8"
DESIGN CROSS SECTIONS

For Earthwork Development Only

Safety Improvements

(Widening, Ground Anchor/Soil Nail Walls,Standard/Special MBGR)

Route 169- Location 8,
Post Mile: 23.25/23.40

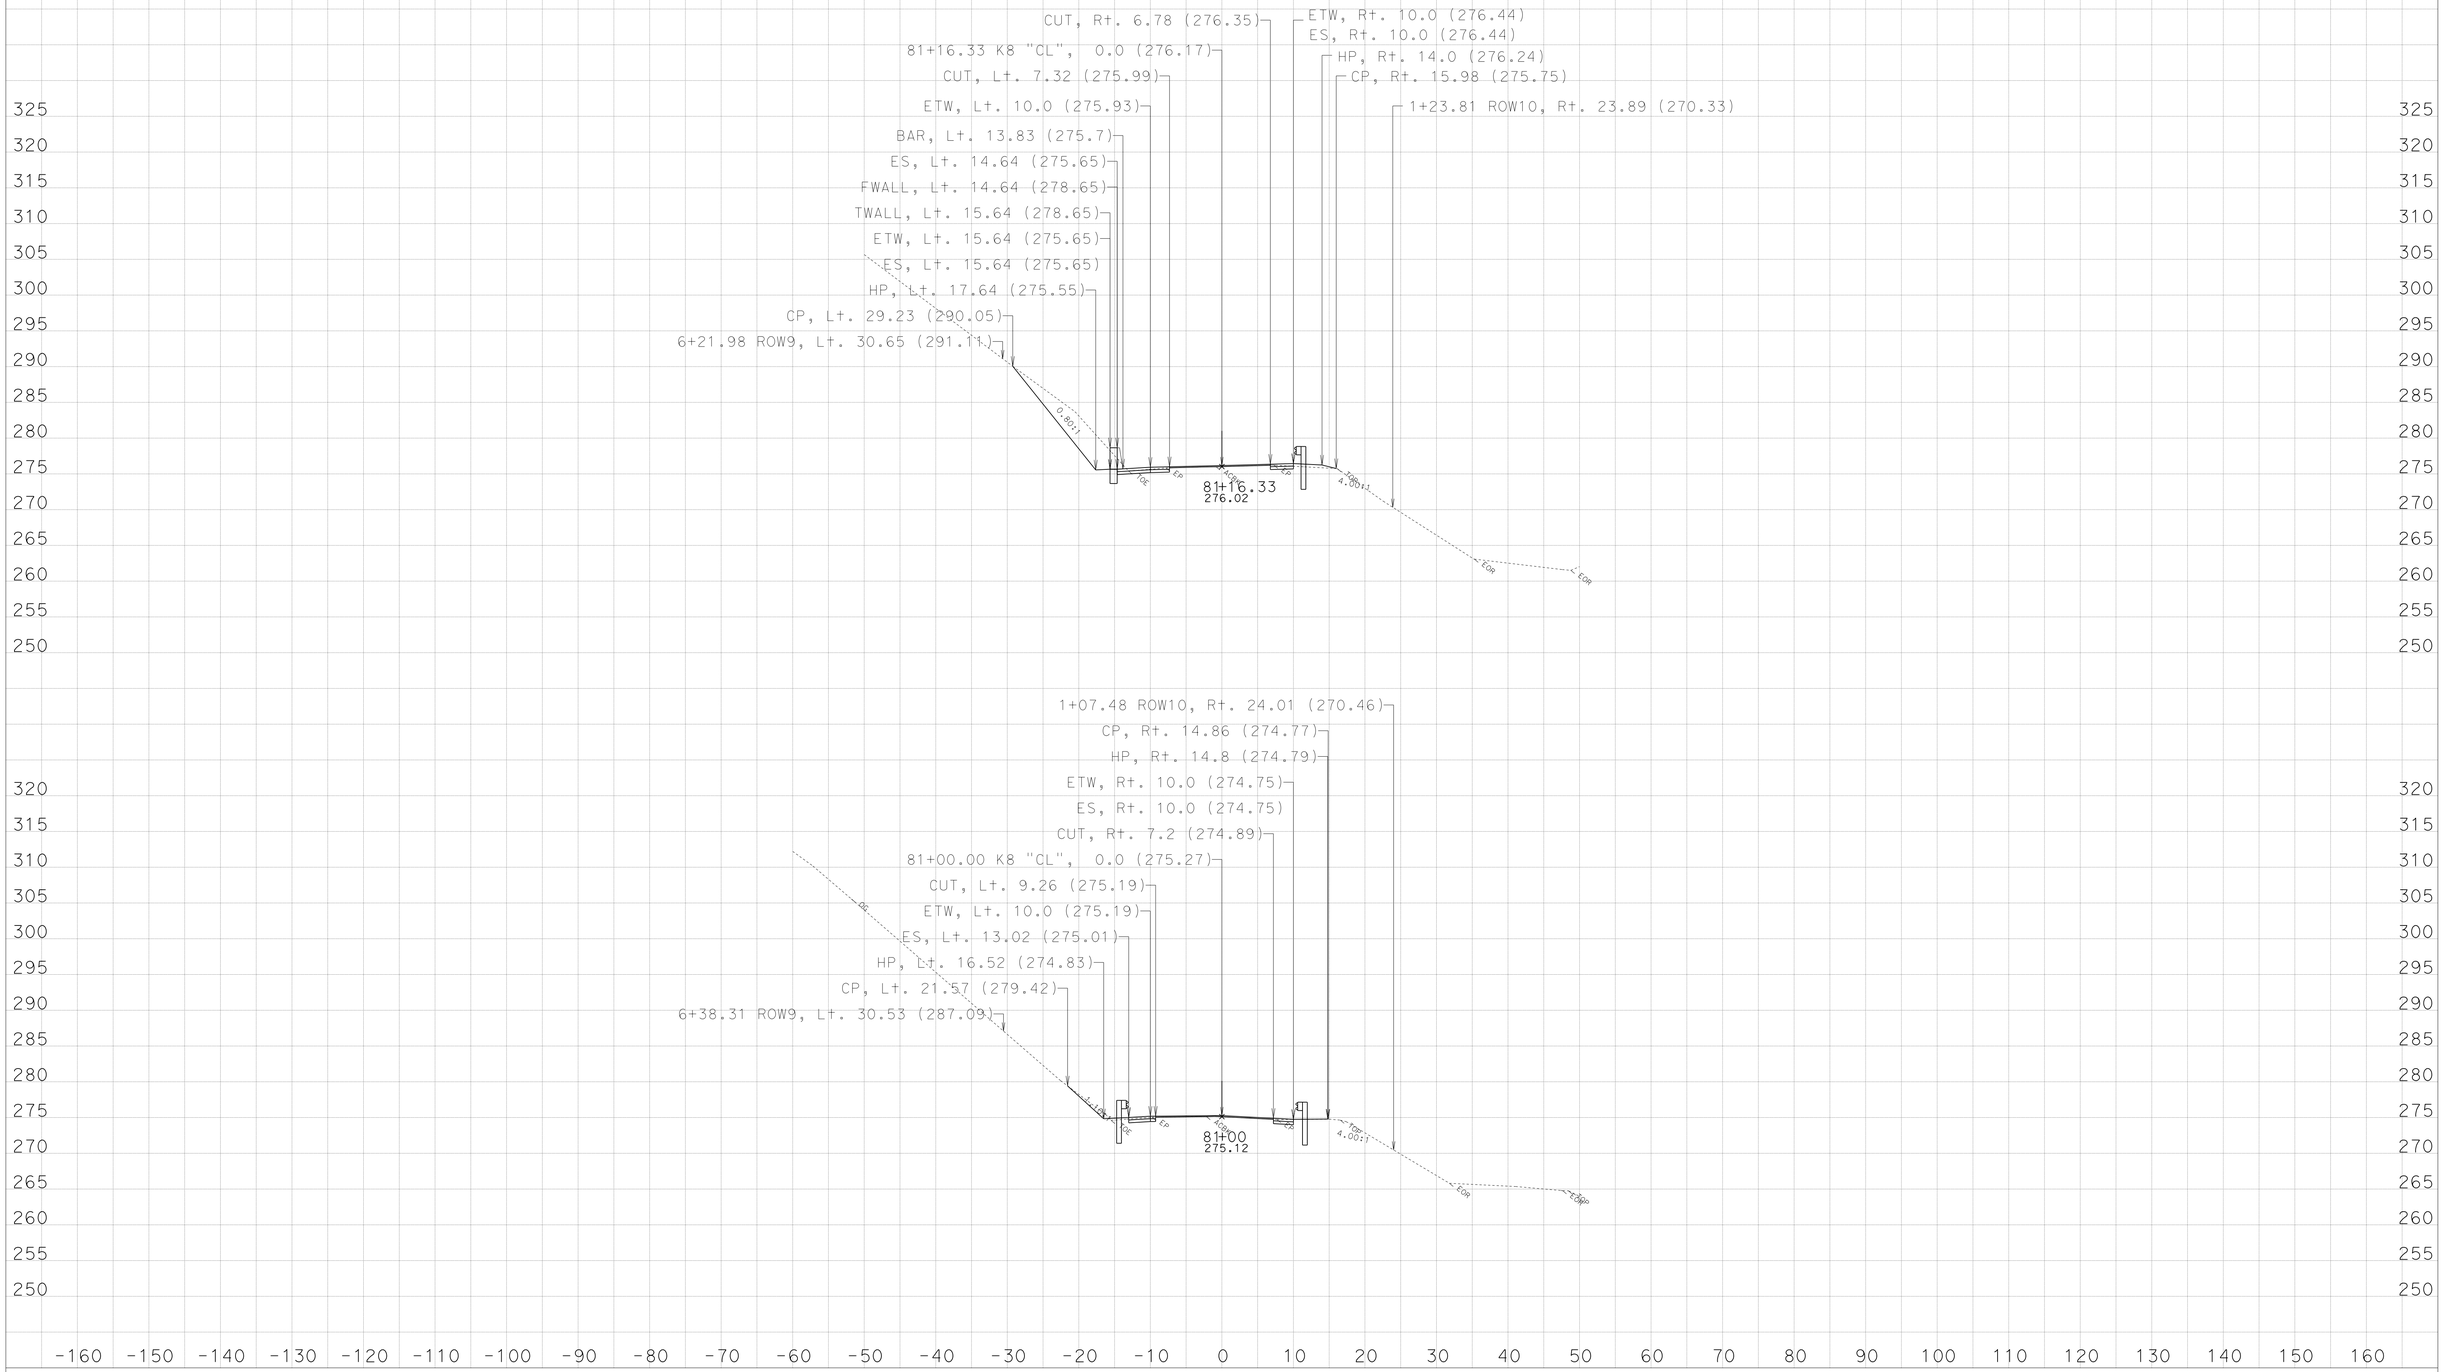

CREATED BY: NRDOE, ODN-E3

KC Project: 45090 File: D:\PROJECTS\45090Hum169WidenMBGR\CAiCE\45090\k8finv2.ear

DATE: 3/29/2013

PROJECT ID: 0100000219

CONTRACT: EA: 01-450904

DIST/CO/RTE/PM: 01-HUM-169-PM: 13.6/23.4

All Dimensions are US Survey Feet

SCALE: 1" = 10' Horiz.
1" = 10' Vert.

Alignment: "K8"

DESIGN CROSS SECTIONS

For Earthwork Development Only

Safety Improvements

(Widening, Ground Anchor/Soil Nail Walls,Standard/Special MBGR)

Route 169- Location 8,
Post Mile: 23.25/23.40

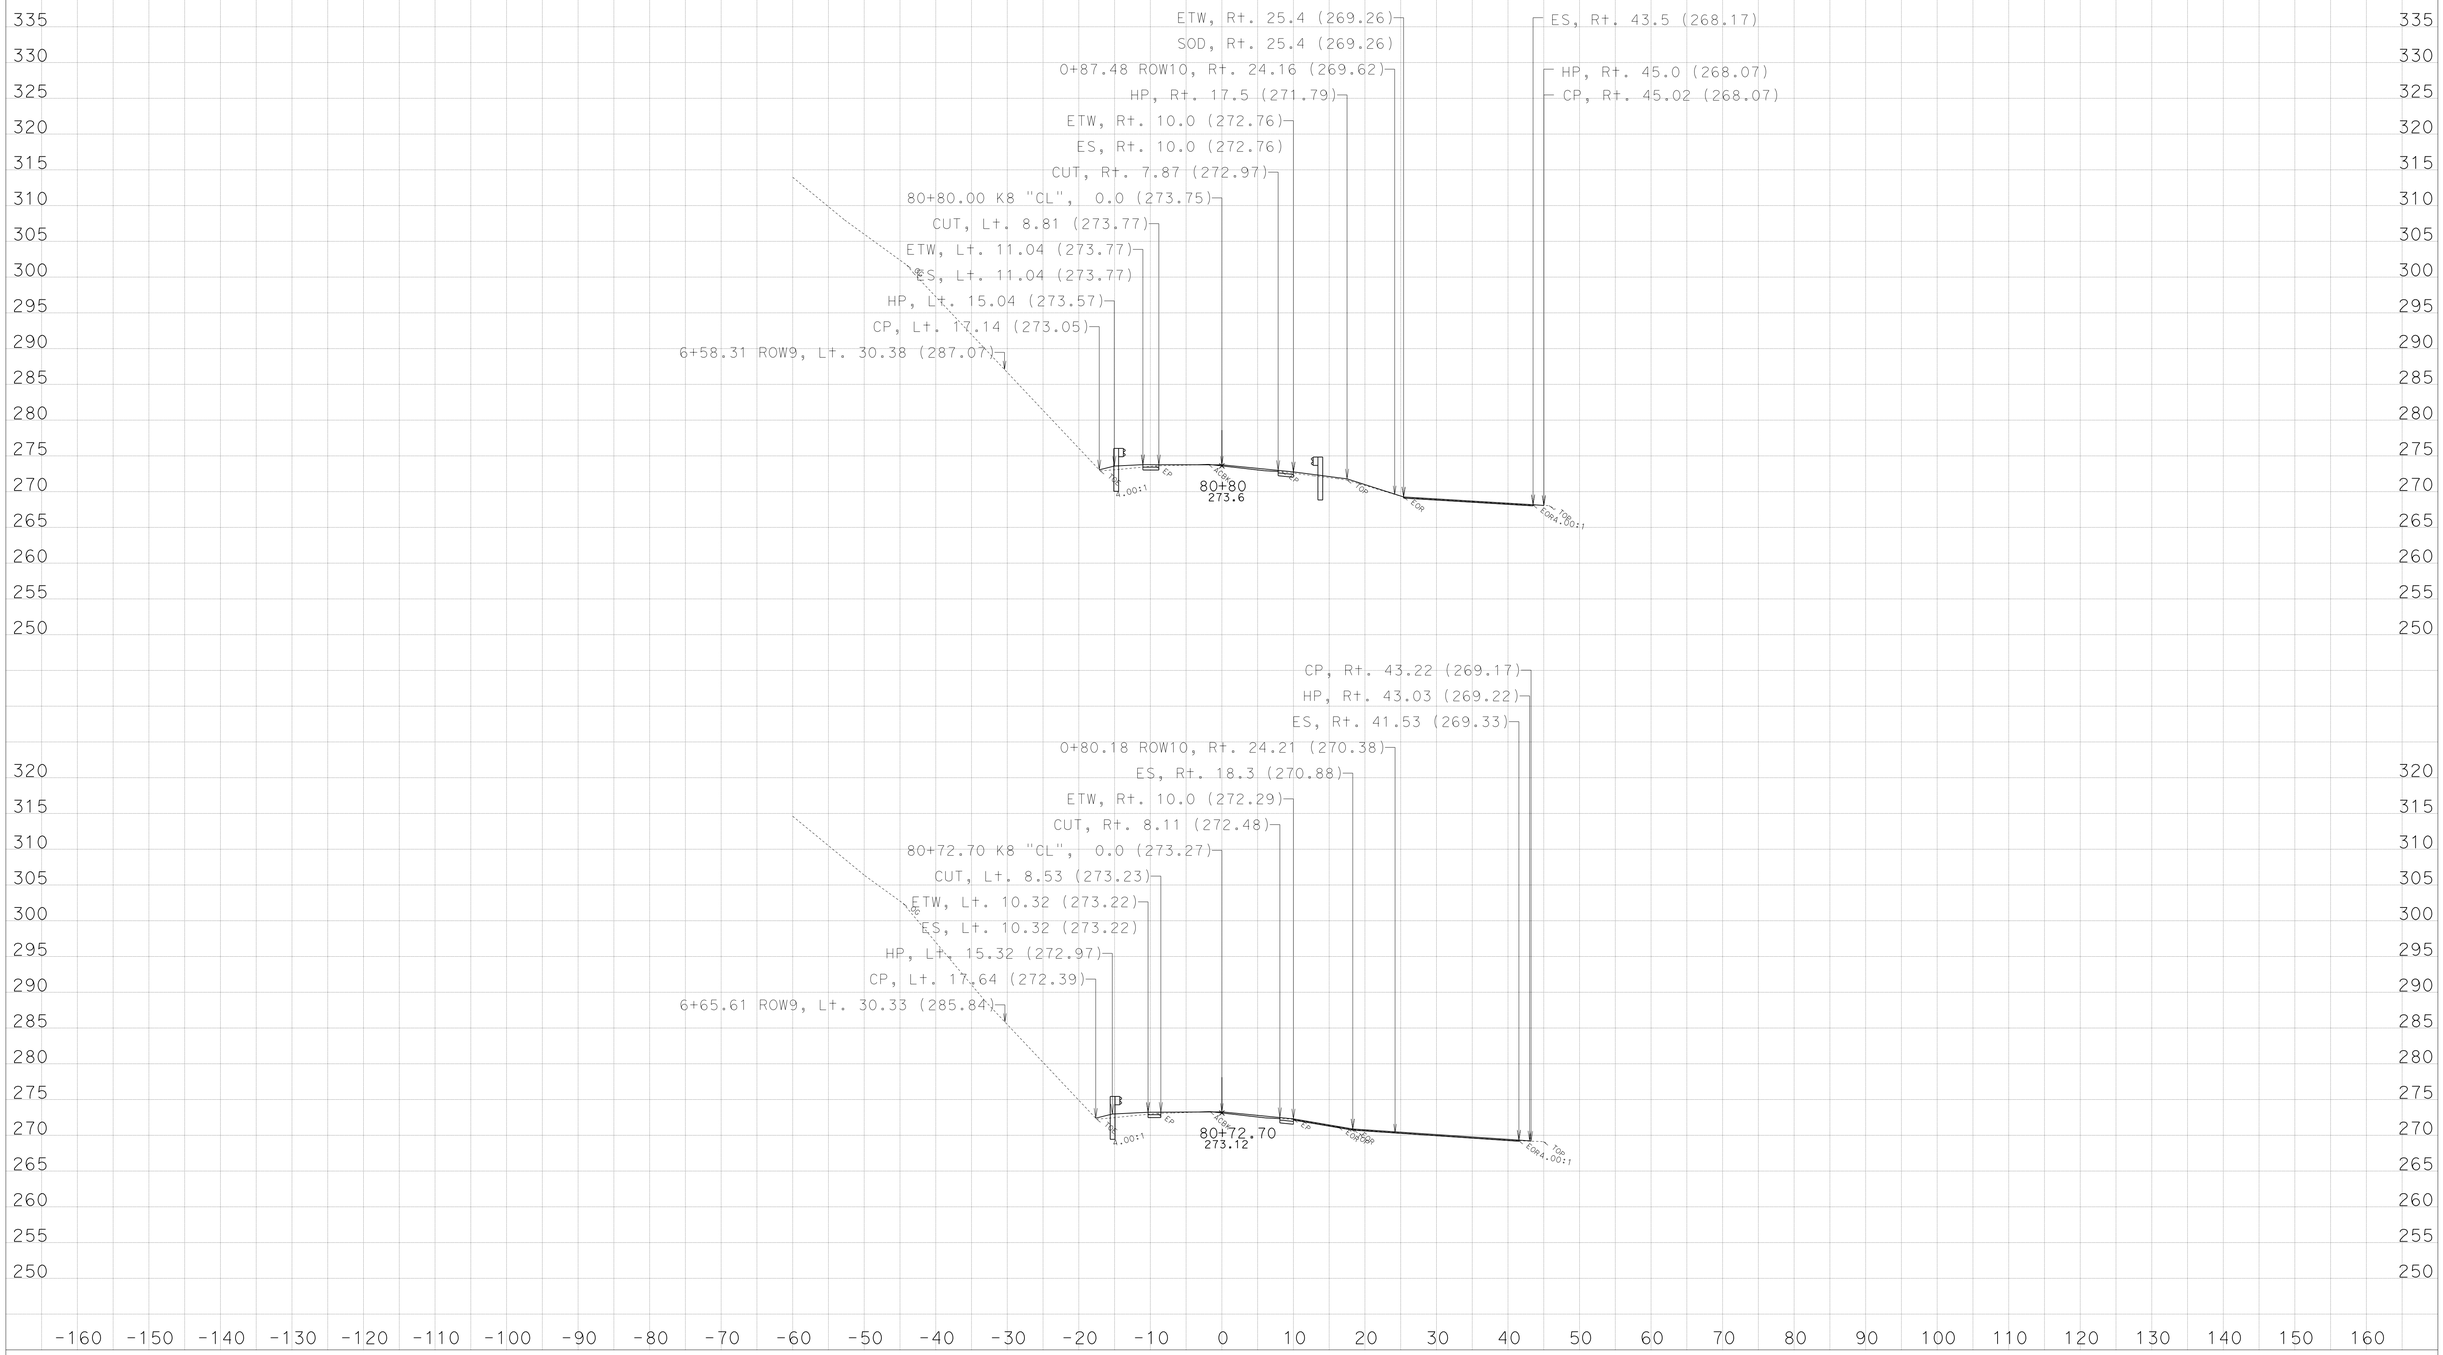

CREATED BY: NRDOE, ODN-E3

DATE: 3/29/2013

KC Project: 45090 File: D:\PROJECTS\45090Hum169WidenMBGR\CAiCE\45090\k8finv2.ear

PROJECT ID: 0100000219

CONTRACT: EA: 01-450904

DIST/CO/RTE/PM: 01-HUM-169-PM: 13.6/23.4

All Dimensions are US Survey Feet
SCALE: 1" = 10' Horiz.
1" = 10' Vert.

Alignment: "K8"
DESIGN CROSS SECTIONS
SHEET 3 OF 43

For Earthwork Development Only

Safety Improvements

(Widening, Ground Anchor/Soil Nail Walls,Standard/Special MBGR)

Route 169- Location 8,
Post Mile: 23.25/23.40

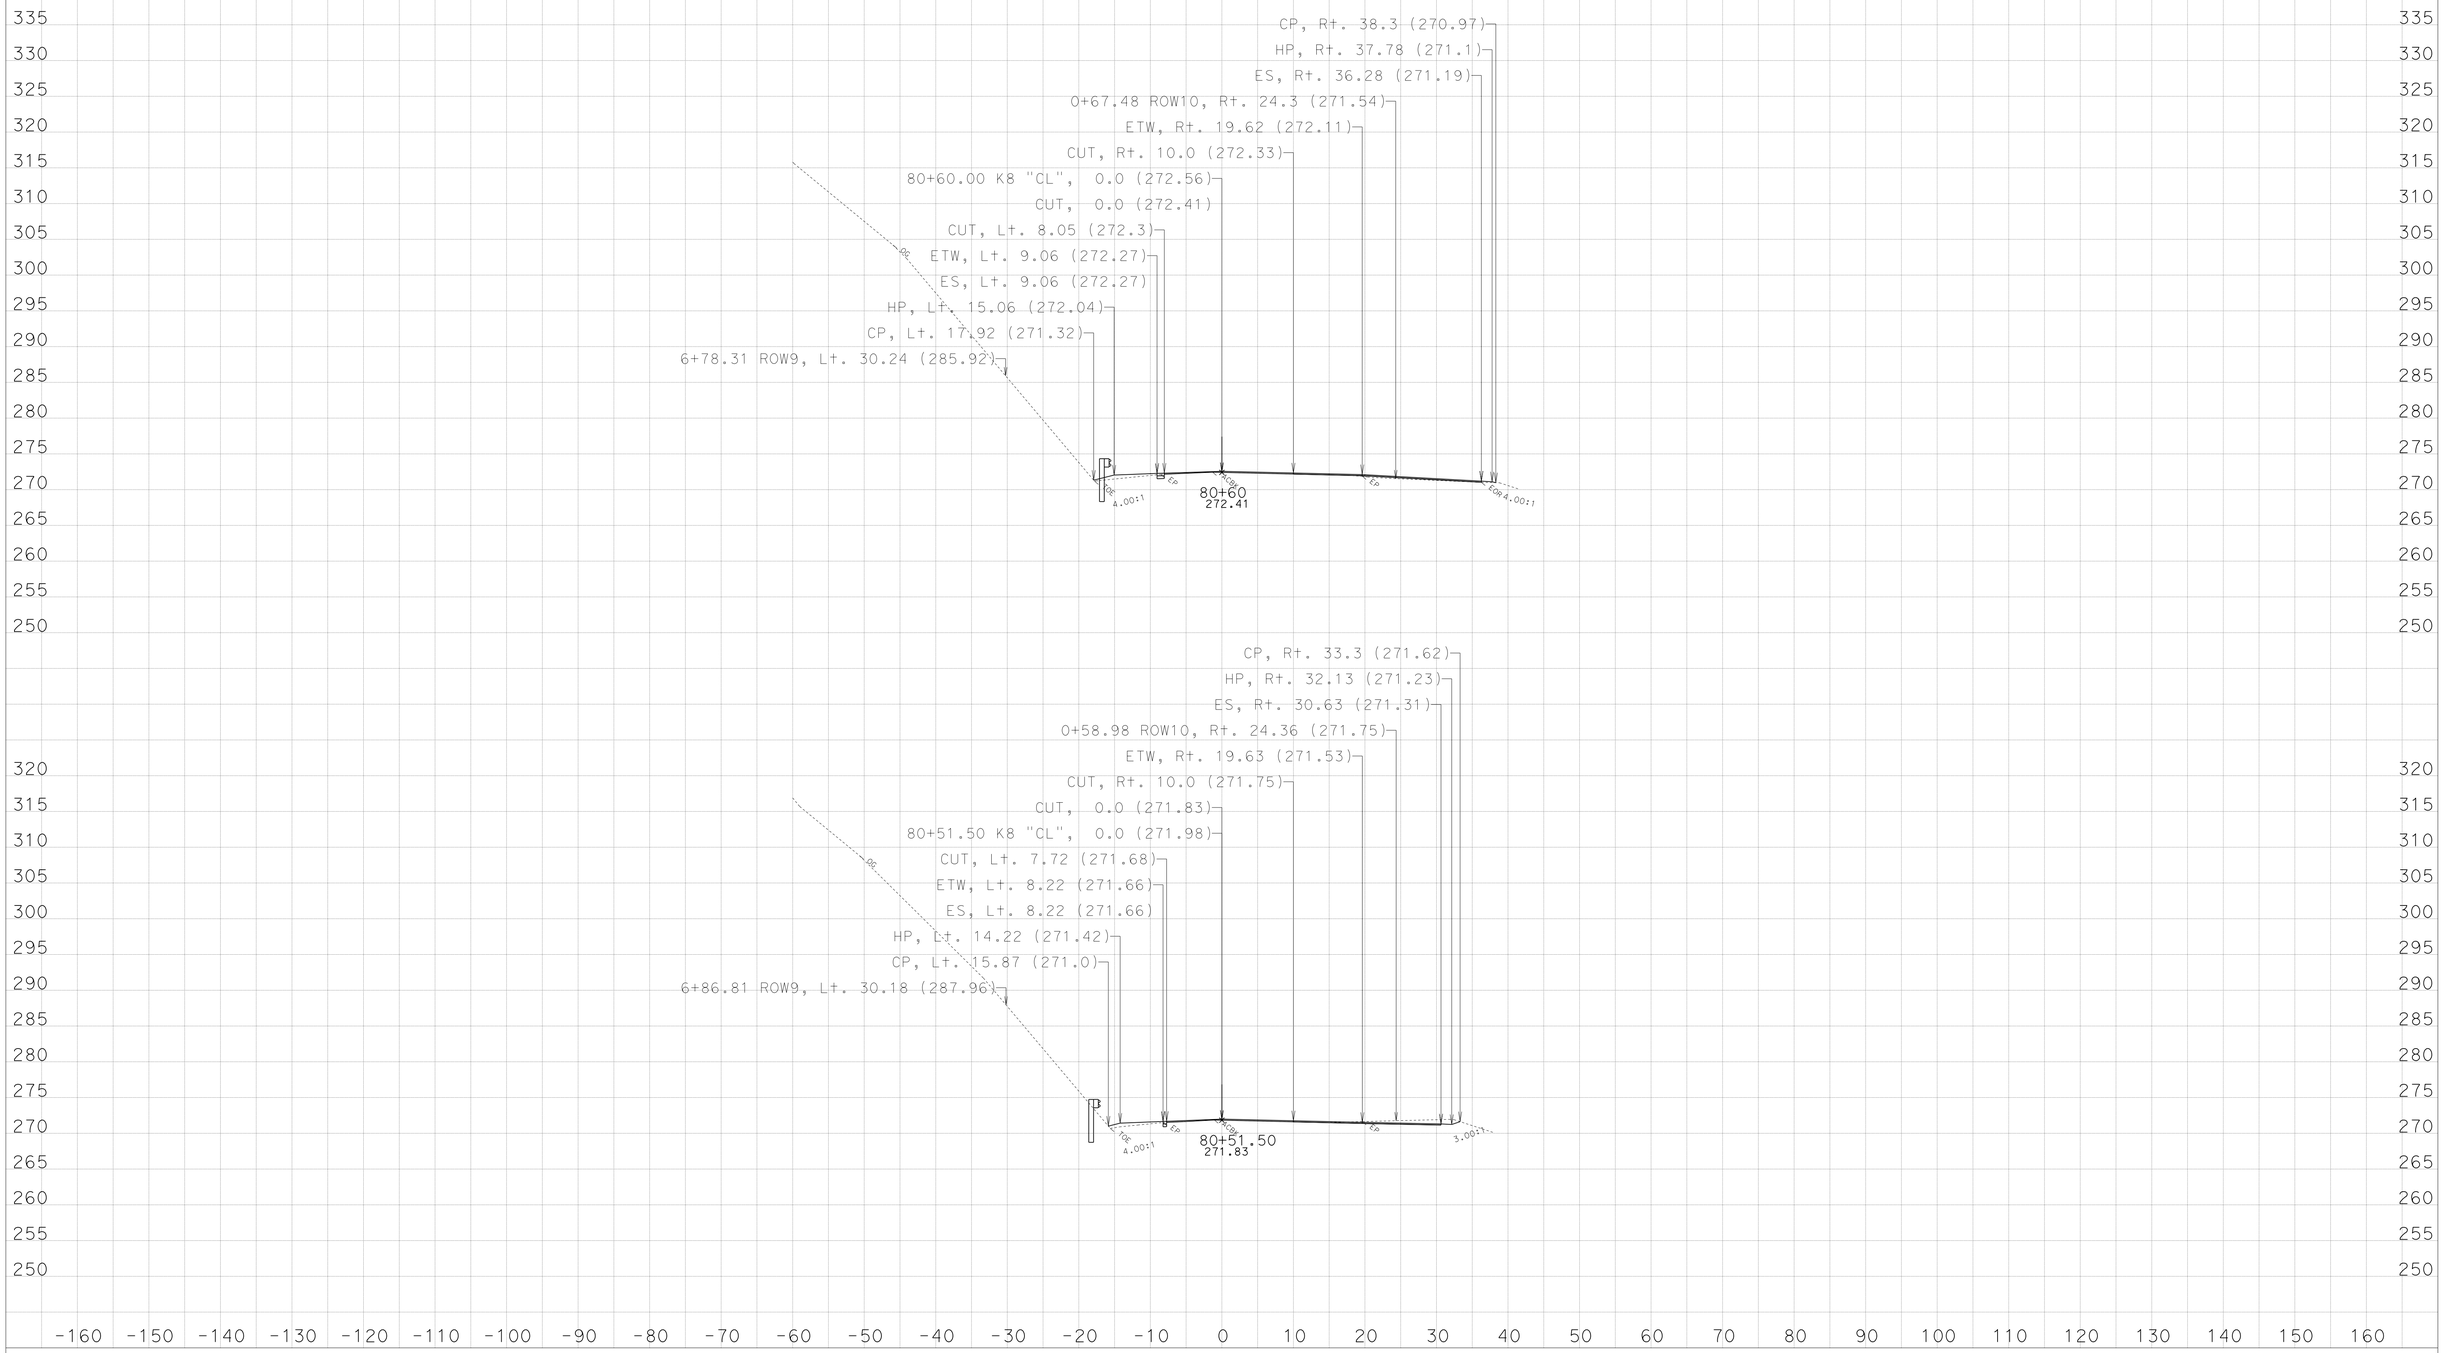

CREATED BY: NRDOE, ODN-E3

DATE: 3/29/2013

KC Project: 45090 File: D:\PROJECTS\45090Hum169WidenMBGR\CAiCE\45090\k8finv2.ear

PROJECT ID: 0100000219

CONTRACT: EA: 01-450904

DIST/CO/RTE/PM: 01-HUM-169-PM: 13.6/23.4

All Dimensions are US Survey Feet
SCALE: 1" = 10' Horiz.
1" = 10' Vert.

Alignment: "K8"
DESIGN CROSS SECTIONS
SHEET 2 OF 43

For Earthwork Development Only

Safety Improvements
(Widening, Ground Anchor/Soil Nail Walls,Standard/Special MBGR)

Route 169- Location 8,
Post Mile: 23.25/23.40

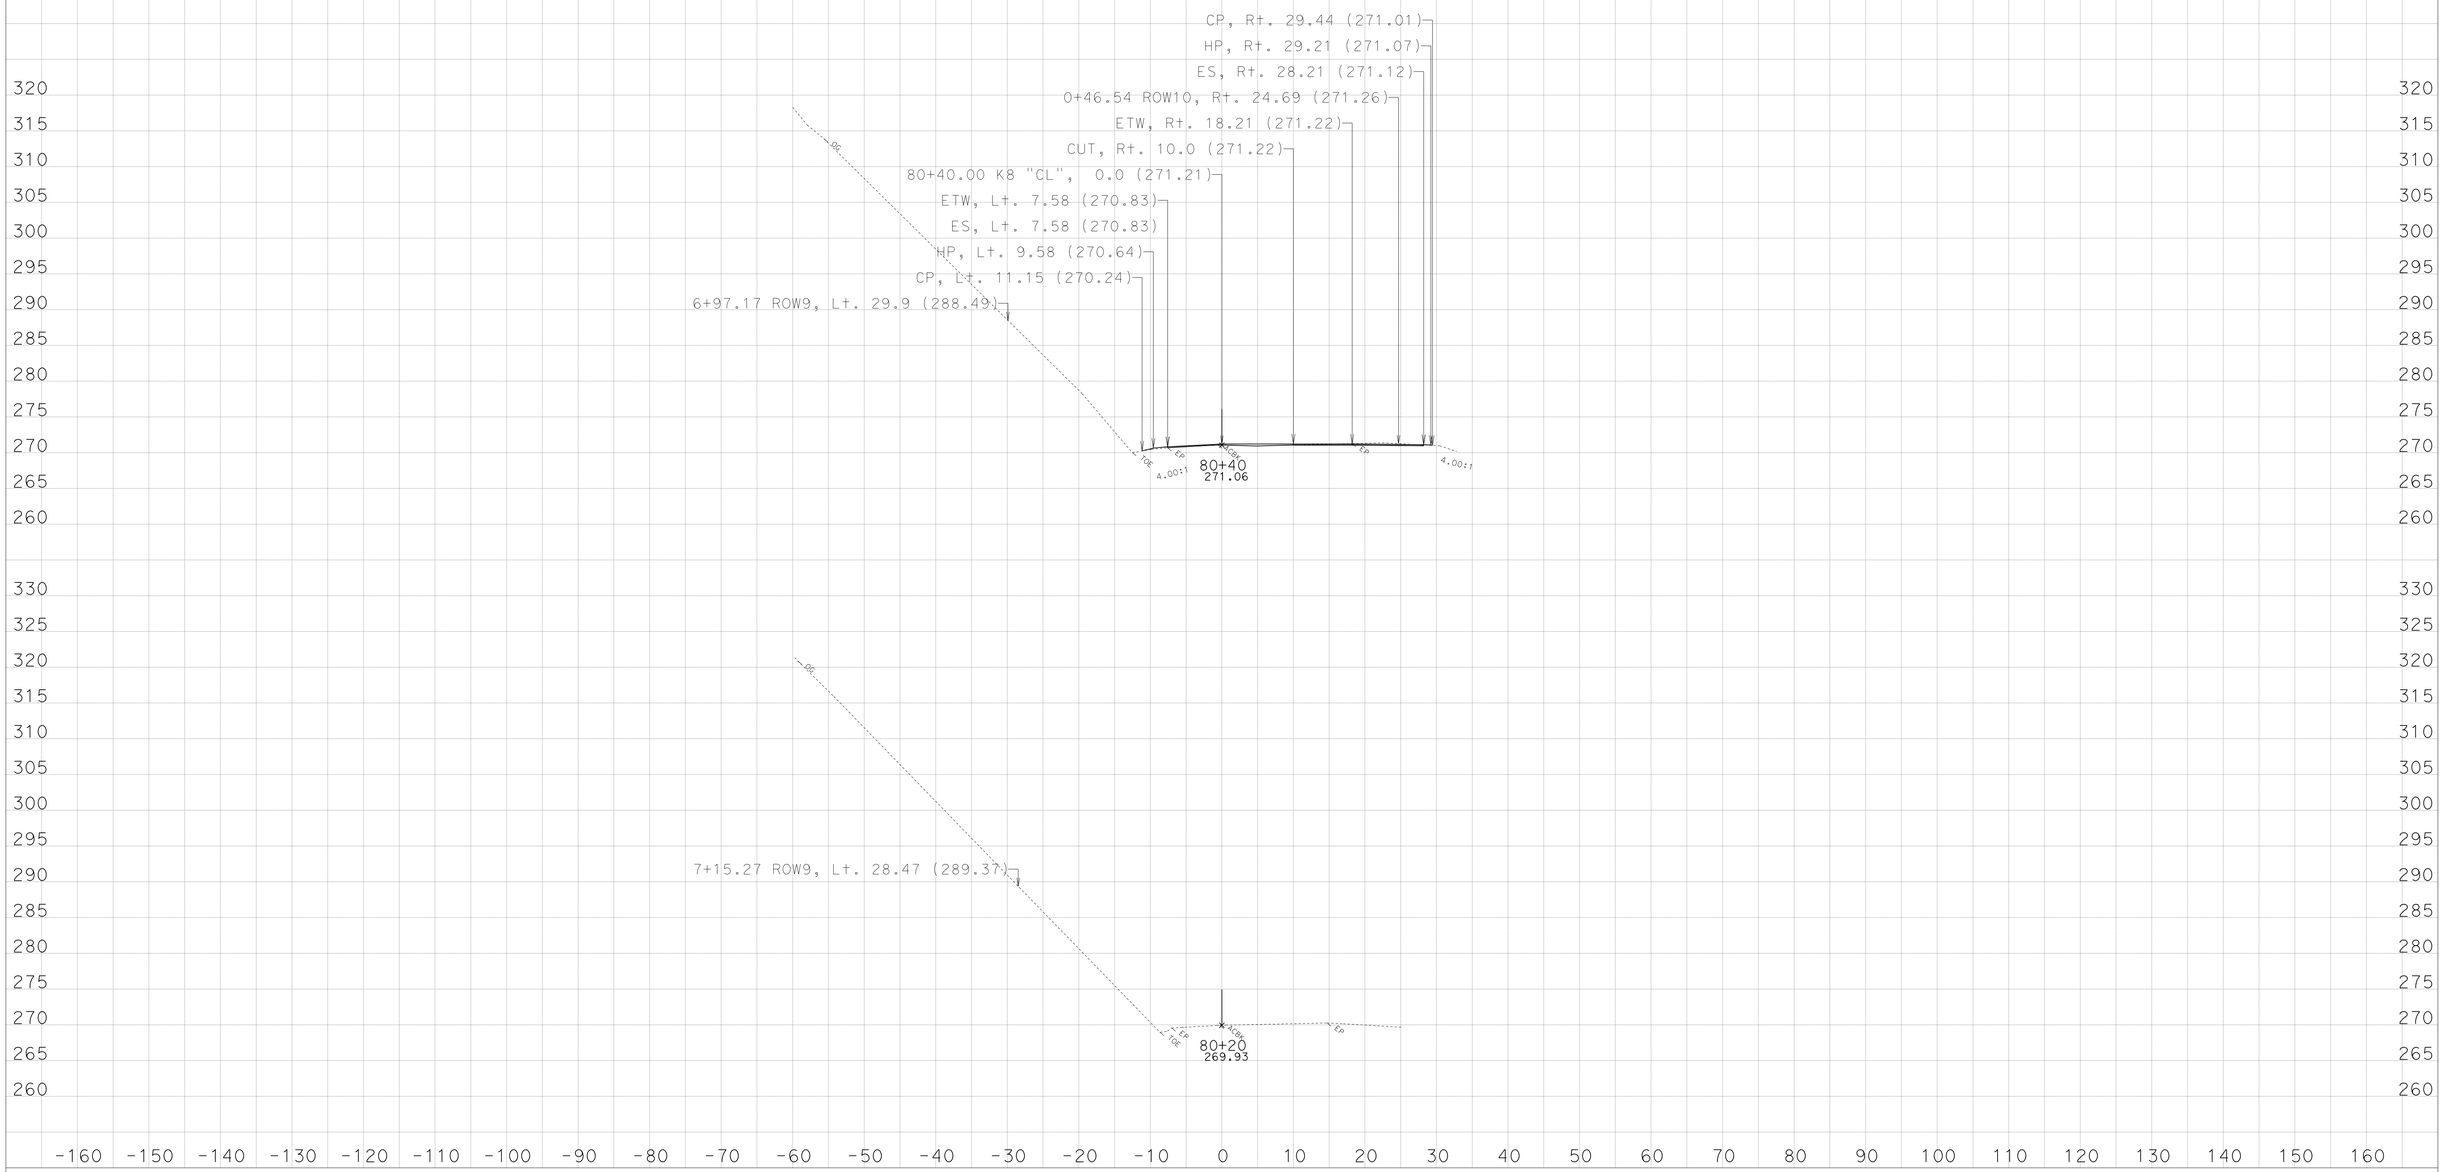

CREATED BY: NRDOE, ODN-E3

KC Project: 45090 File: D:\PROJECTS\45090Hum169WidenMBGR\CAiCE\45090\k8finv2.ear

DATE: 3/29/2013

PROJECT ID: 0100000219

CONTRACT: EA: 01-450904

DIST/CO/RTE/PM: 01-HUM-169-PM: 13.6/23.4

All Dimensions are US Survey Feet
SCALE: 1" = 10' Horiz.
1" = 10' Vert.

Alignment: "K8"
DESIGN CROSS SECTIONS
SHEET 1 OF 43

For Earthwork Development Only

Safety Improvements
(Widen, V-Ditch, Special MBGR)

Route 169-Location 7,
Post Mile: 22.88/22.99

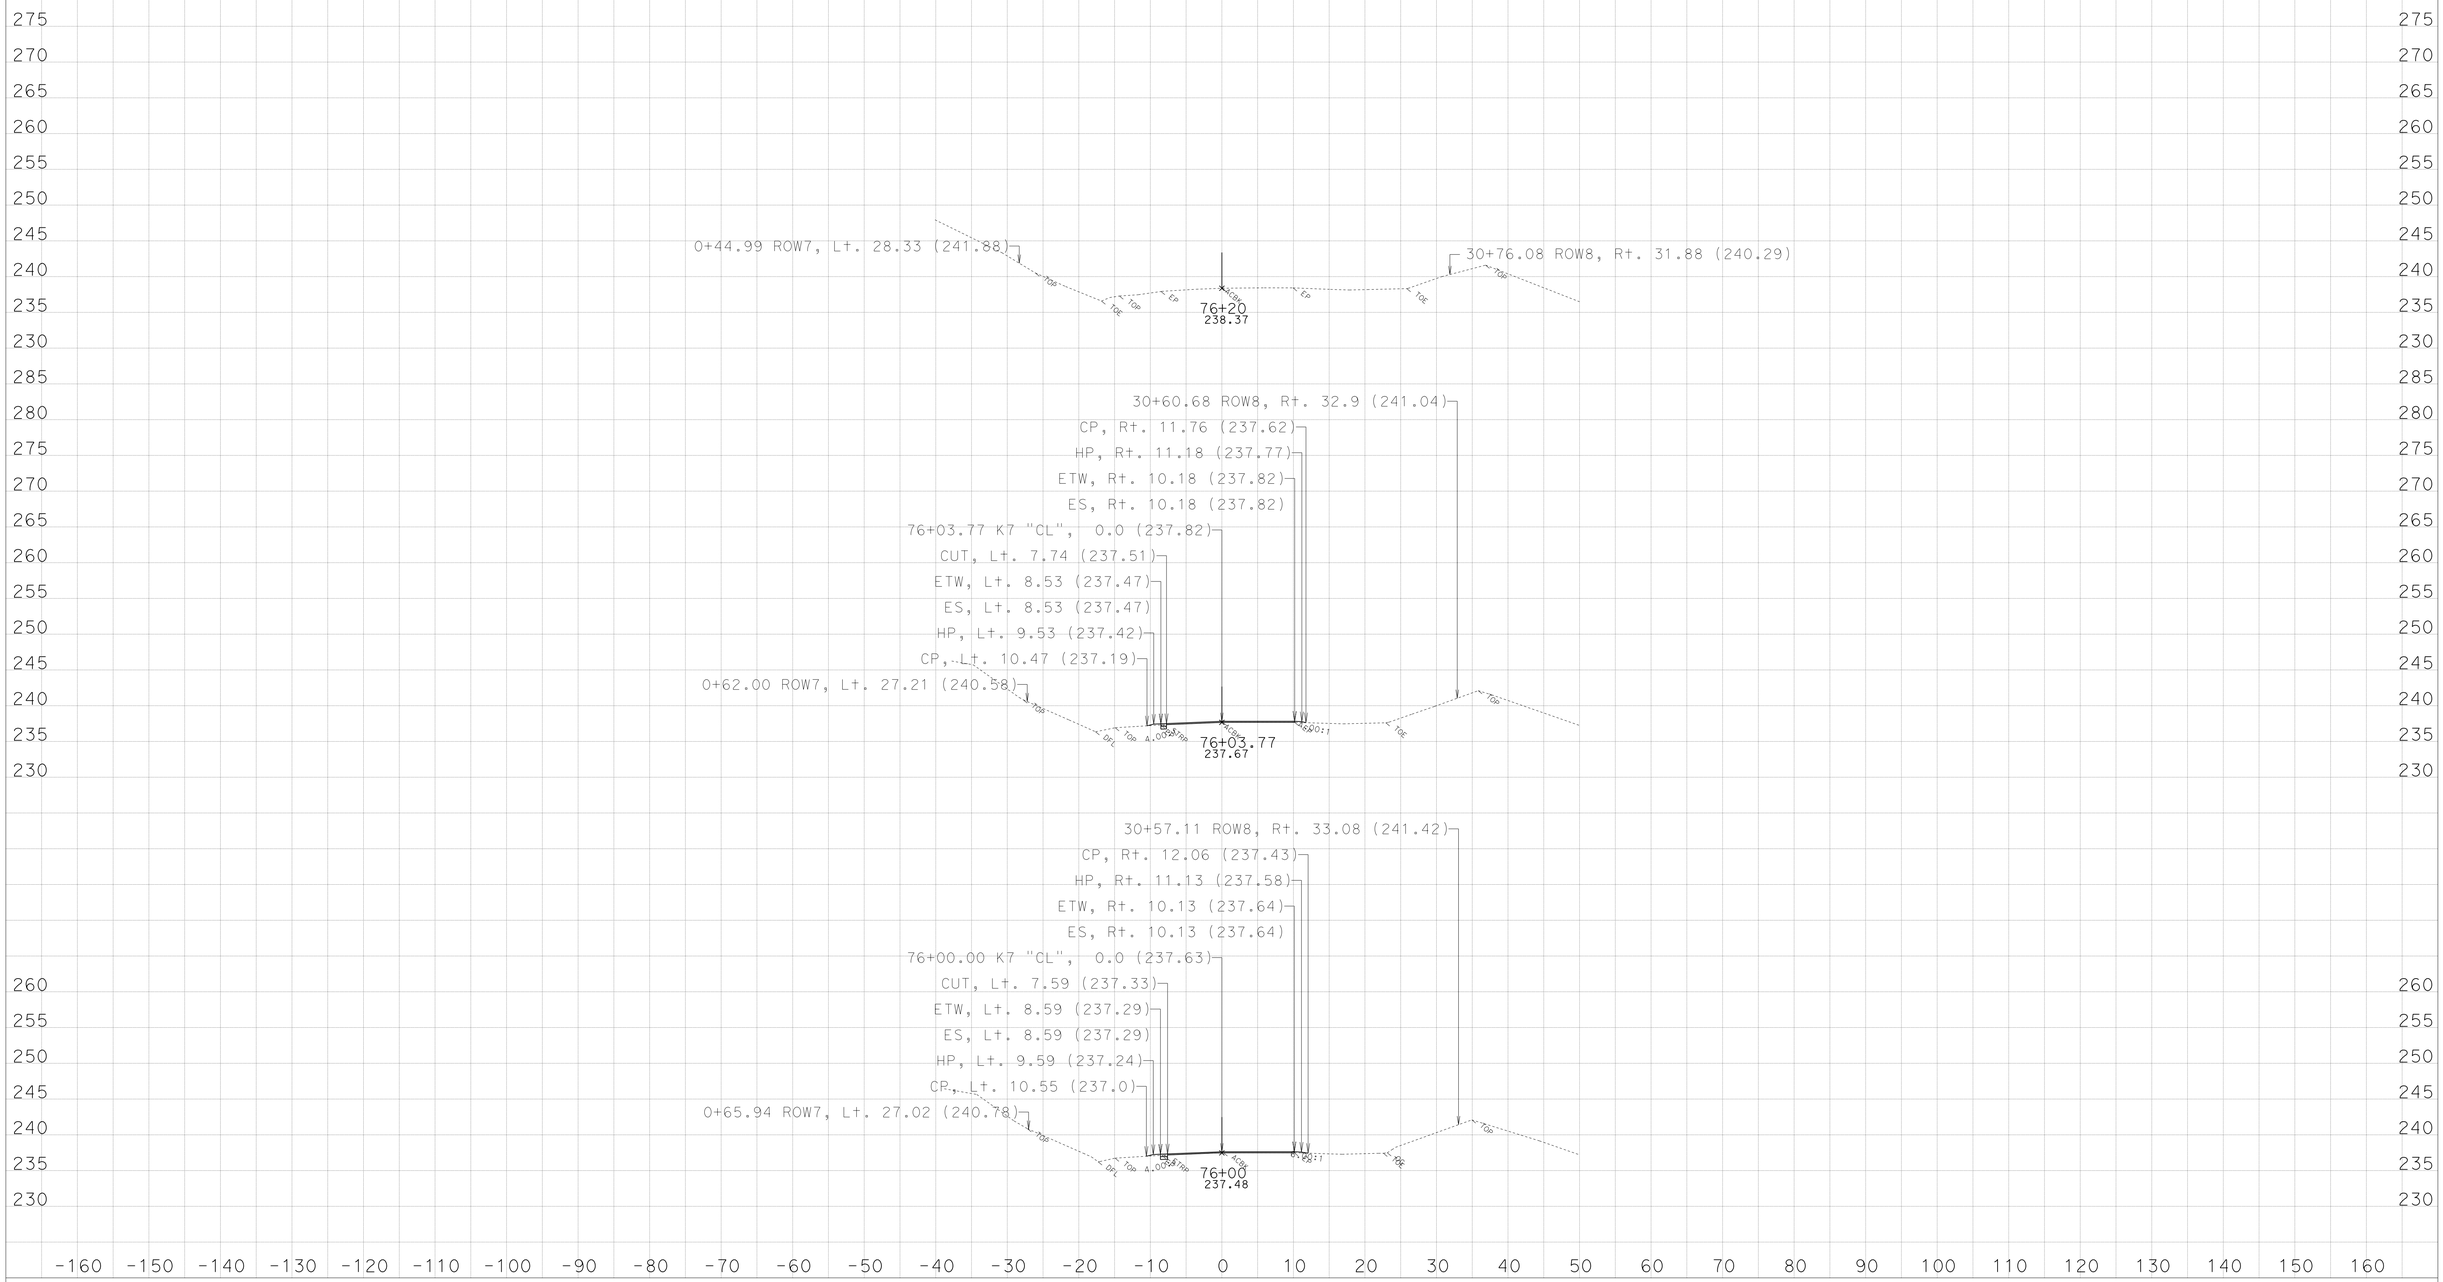

CREATED BY: NRDOE,ODN-E-3

KC Project: 45090 File: D:\PROJECTS\45090Hum169WidenMBGR\CAiCE\45090\k7finv.ear

DATE: 3/29/2013

PROJECT ID: 0100000219

CONTRACT: EA: 01-450904

DIST/CO/RTE/PM: 01-HUM-169-13.6/23.4

All Dimensions are US Survey Feet

SCALE: 1" = 10' Horiz.
1" = 10' Vert.

Alignment: "K7"
DESIGN CROSS SECTIONS

SHEET 26 OF 26

For Earthwork Development Only

Safety Improvements
(Widen, V-Ditch, Special MBGR)

Route 169-Location 7,
Post Mile: 22.88/22.99

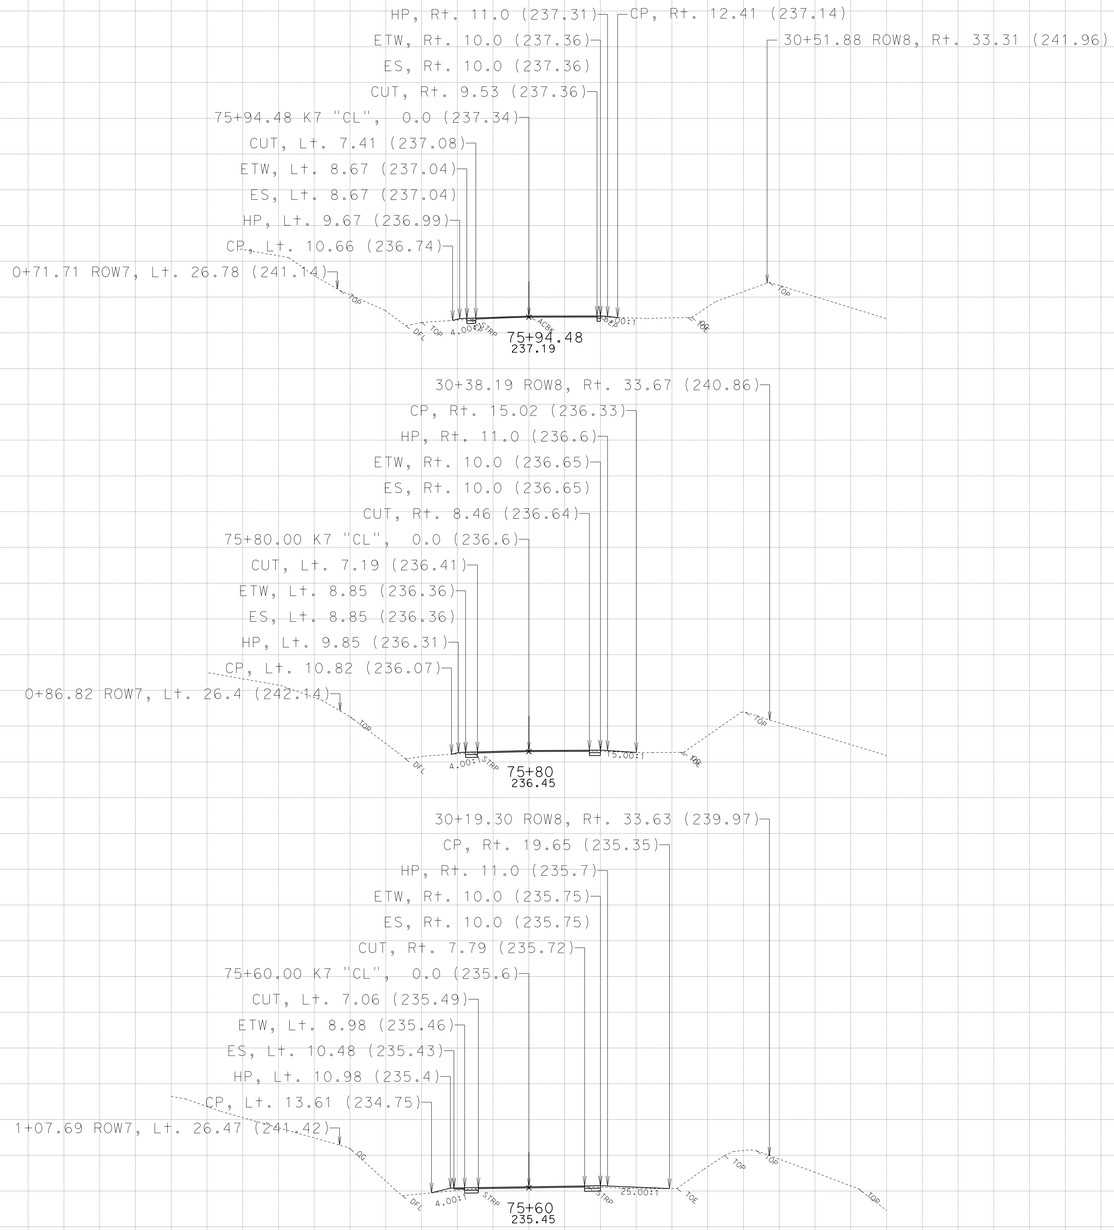

CREATED BY: NRDOE,ODN-E-3

DATE: 3/29/2013

KC Project: 45090 File: D:\PROJECTS\45090Hum169WidenMBGR\CAiCE\45090\k7finv.ear

PROJECT ID: 0100000219

CONTRACT: EA: 01-450904

DIST/CO/RTE/PM: 01-HUM-169-13.6/23.4

All Dimensions are US Survey Feet

SCALE: 1" = 10' Horiz.
1" = 10' Vert.

Alignment: "K7"

DESIGN CROSS SECTIONS

SHEET 25 OF 26

For Earthwork Development Only

Safety Improvements
(Widen, V-Ditch, Special MBGR)

Route 169-Location 7,
Post Mile: 22.88/22.99

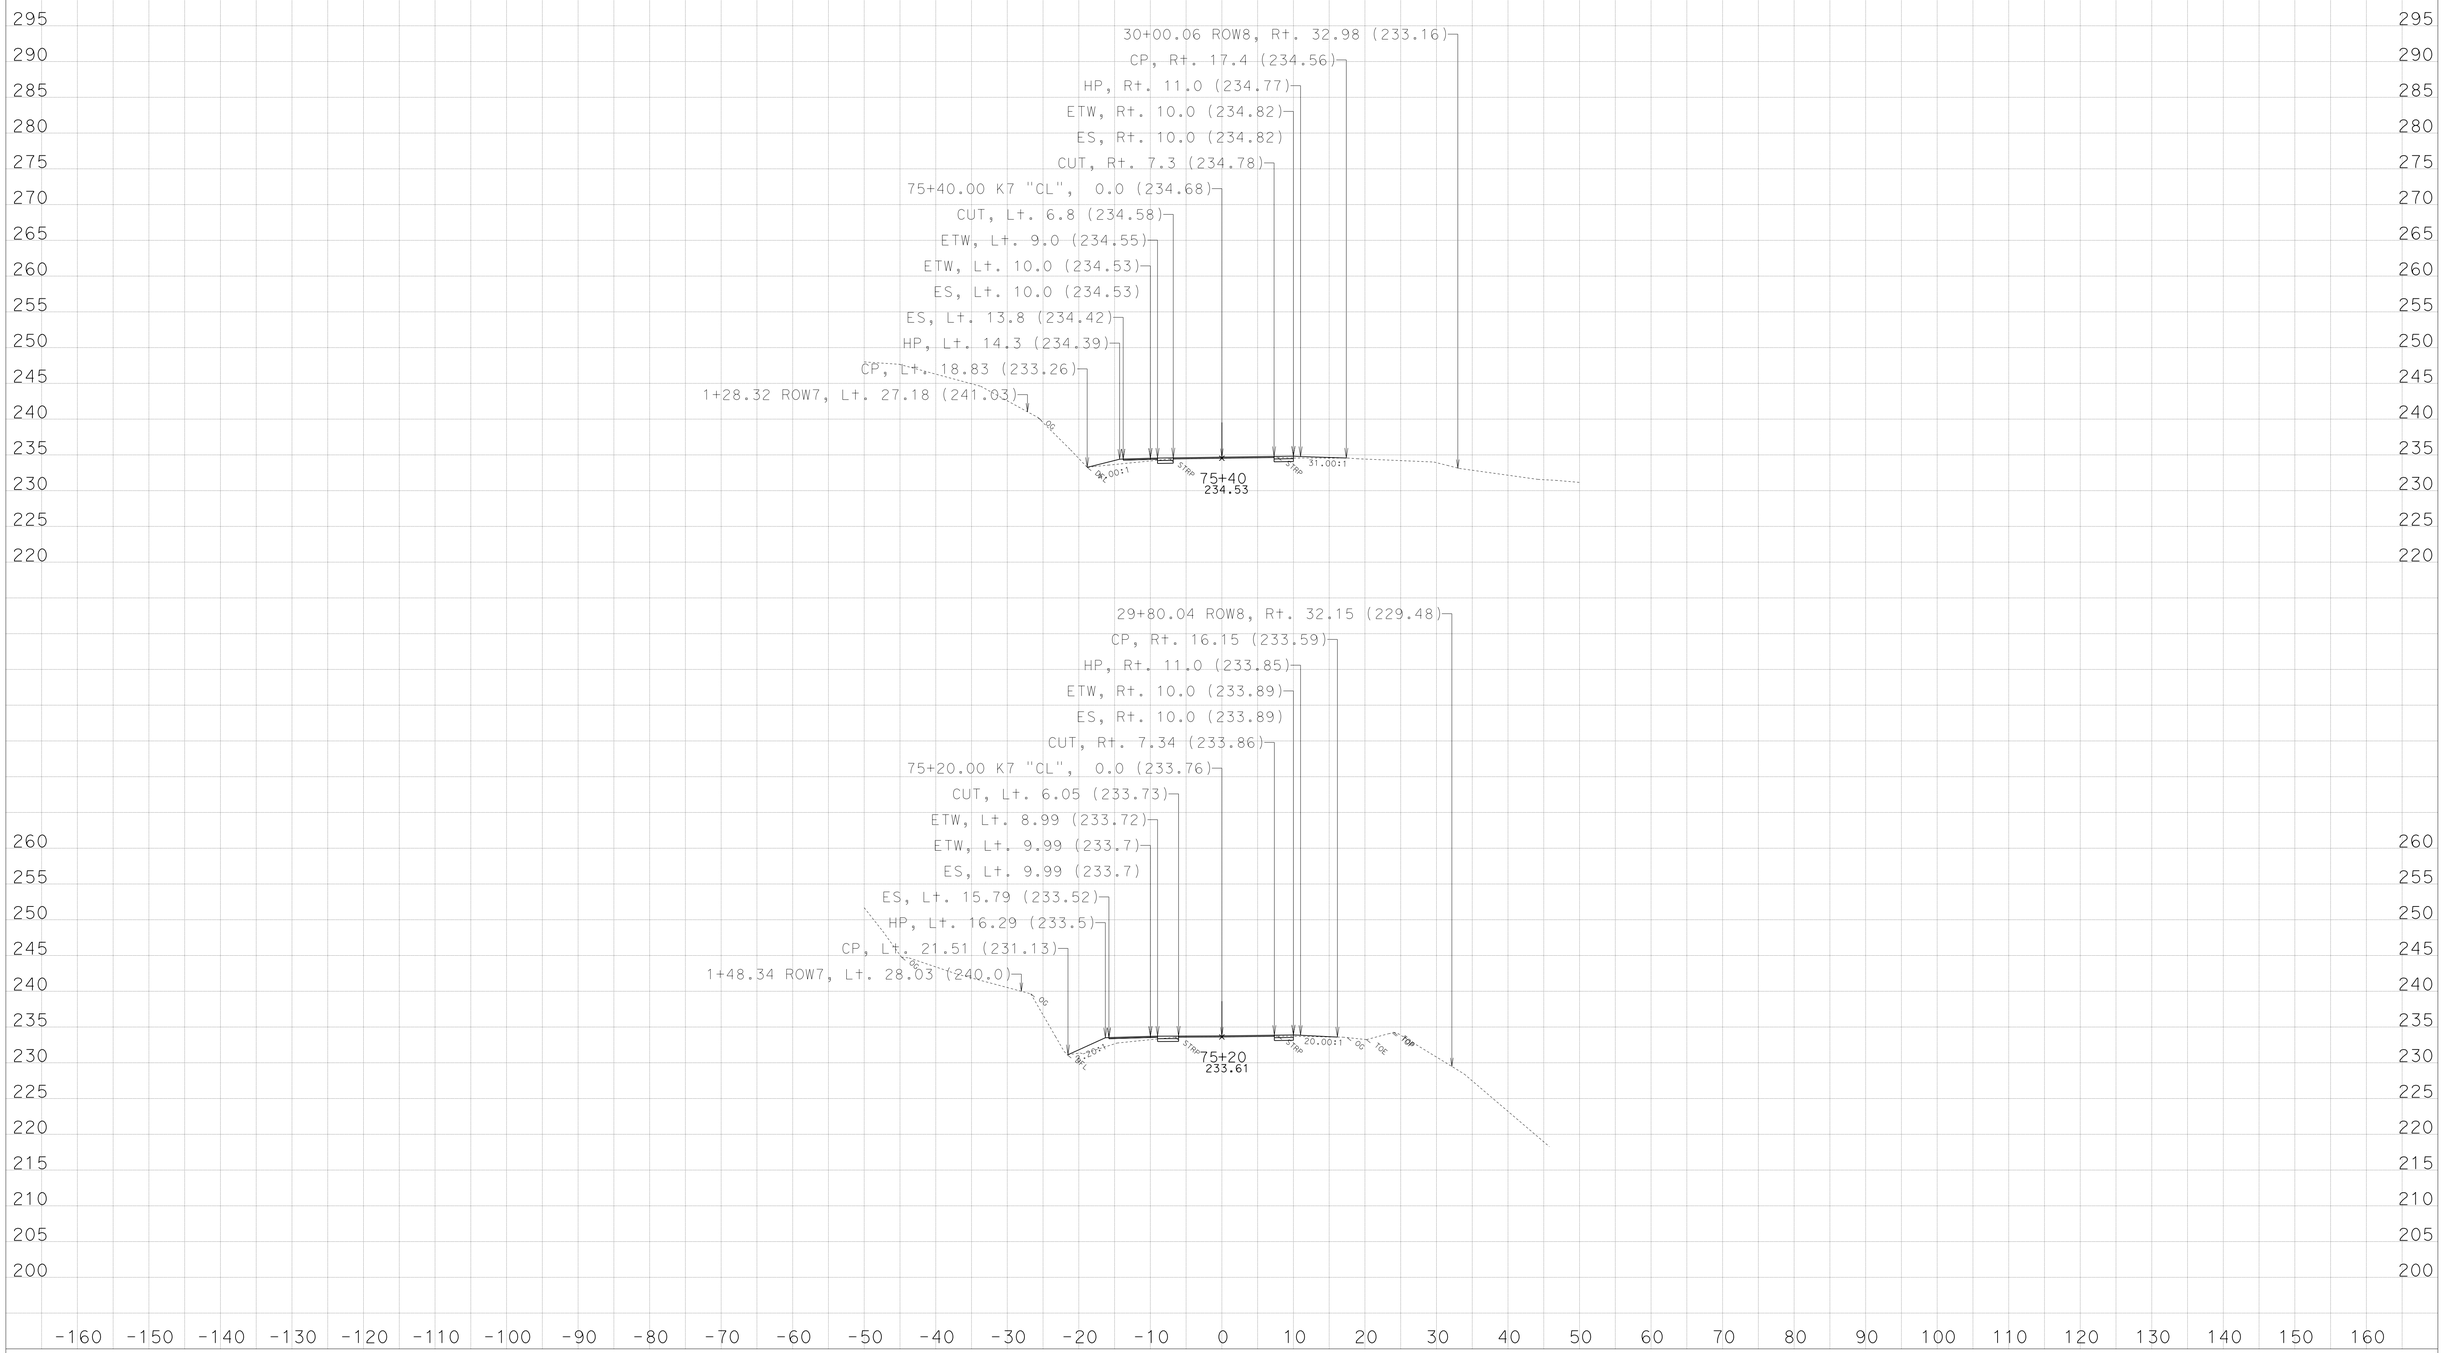

CREATED BY: NRDOE,ODN-E-3

KC Project: 45090 File: D:\PROJECTS\45090Hum169WidenMBGR\CAiCE\45090\k7finv.ear

DATE: 3/29/2013

PROJECT ID: 0100000219

CONTRACT: EA: 01-450904

DIST/CO/RTE/PM: 01-HUM-169-13.6/23.4

All Dimensions are US Survey Feet
SCALE: 1" = 10' Horiz.
1" = 10' Vert.

Alignment: "K7"
DESIGN CROSS SECTIONS
SHEET 24 OF 26

For Earthwork Development Only

Safety Improvements
(Widen, V-Ditch, Special MBGR)

Route 169-Location 7,
Post Mile: 22.88/22.99

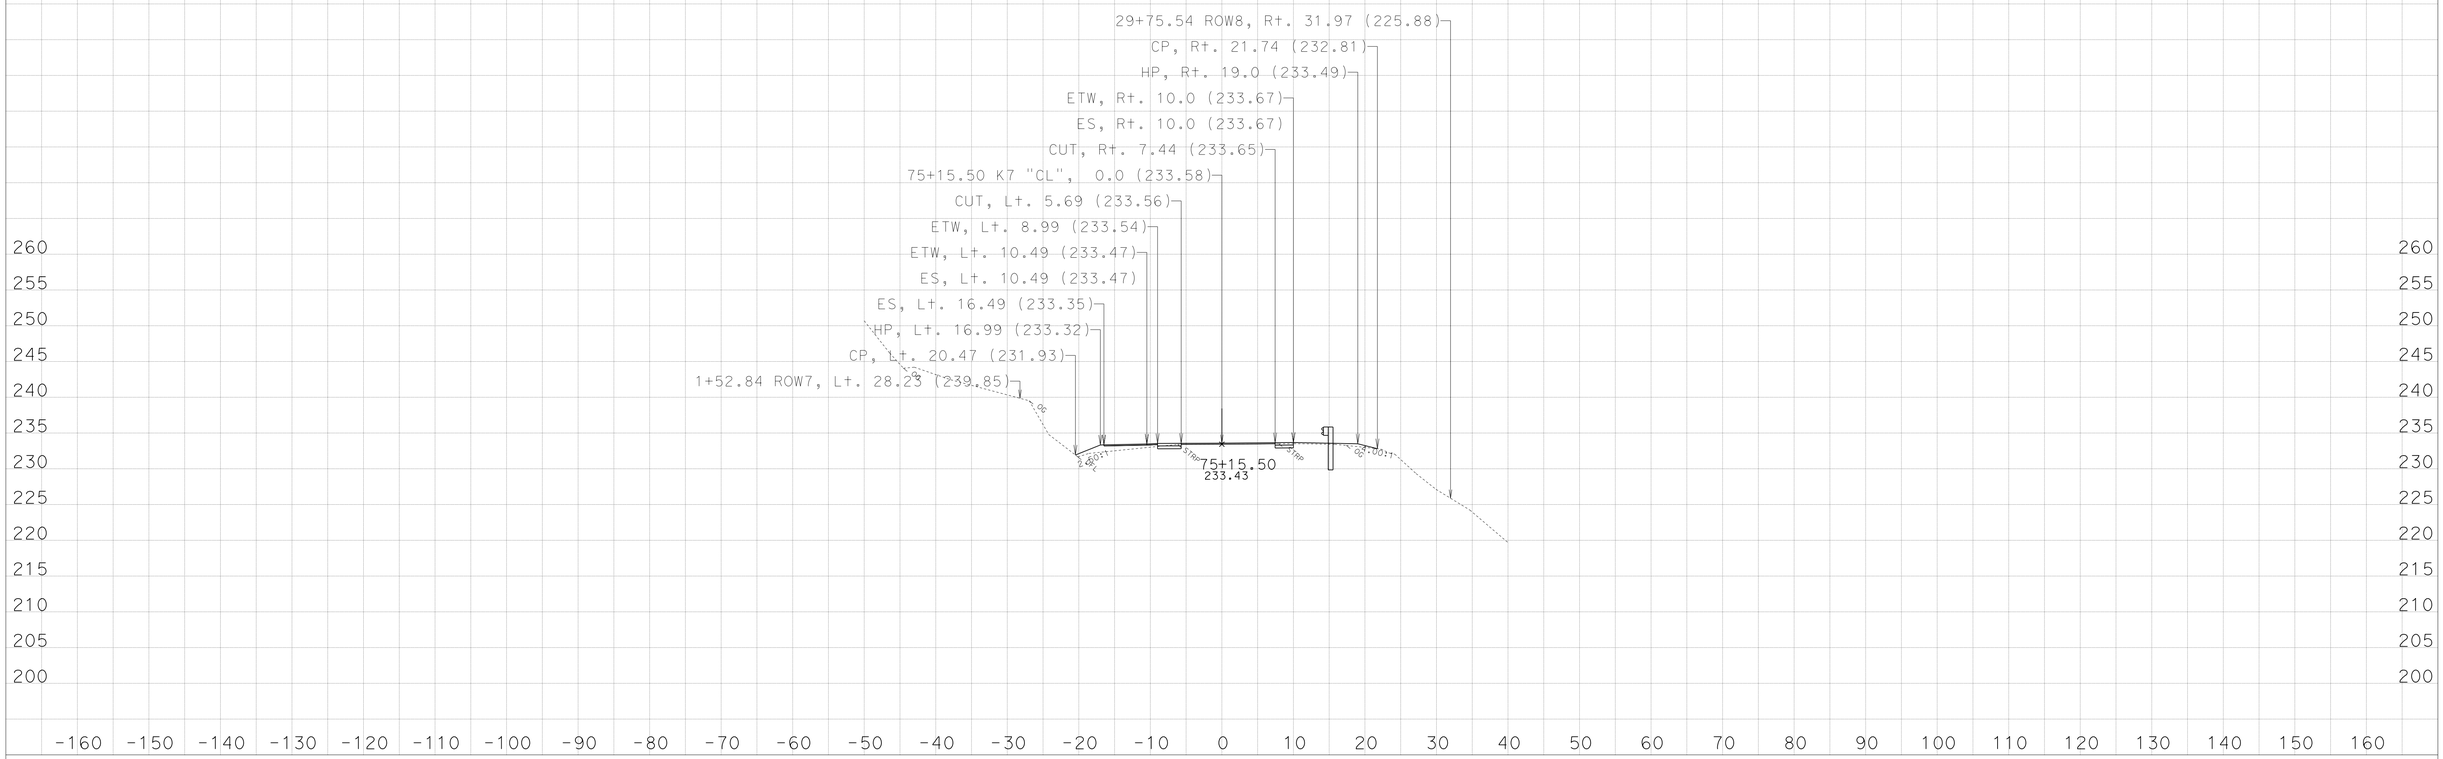

CREATED BY: NRDOE,ODN-E-3

KC Project: 45090 File: D:\PROJECTS\45090Hum169WidenMBGR\CAiCE\45090\k7finv.ear

DATE: 3/29/2013

PROJECT ID: 0100000219

CONTRACT: EA: 01-450904

DIST/CO/RTE/PM: 01-HUM-169-13.6/23.4

All Dimensions are US Survey Feet
SCALE: 1" = 10' Horiz.
1" = 10' Vert.

Alignment: "K7"
DESIGN CROSS SECTIONS
SHEET 23 OF 26

For Earthwork Development Only

Safety Improvements
(Widen, V-Ditch, Special MBGR)

Route 169-Location 7,
Post Mile: 22.88/22.99

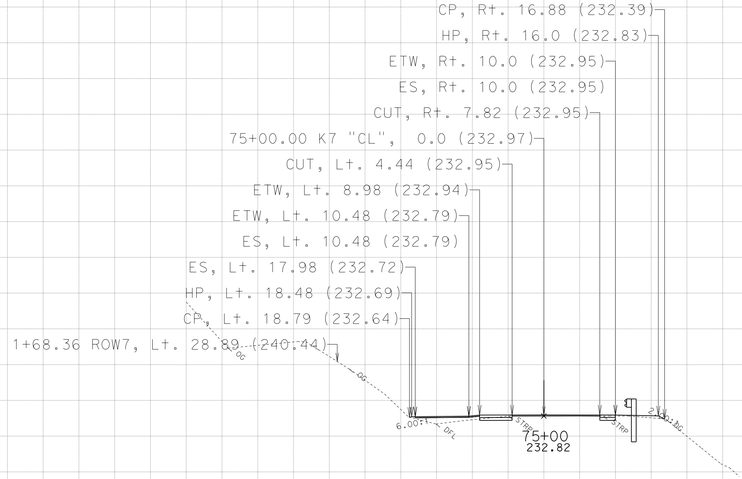

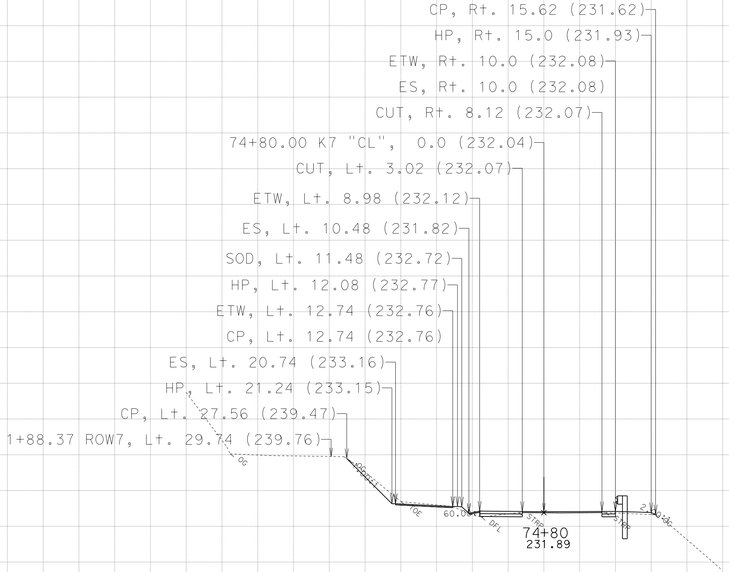

For Earthwork Development Only

Safety Improvements
(Widen, V-Ditch, Special MBGR)

Route 169-Location 7,
Post Mile: 22.88/22.99

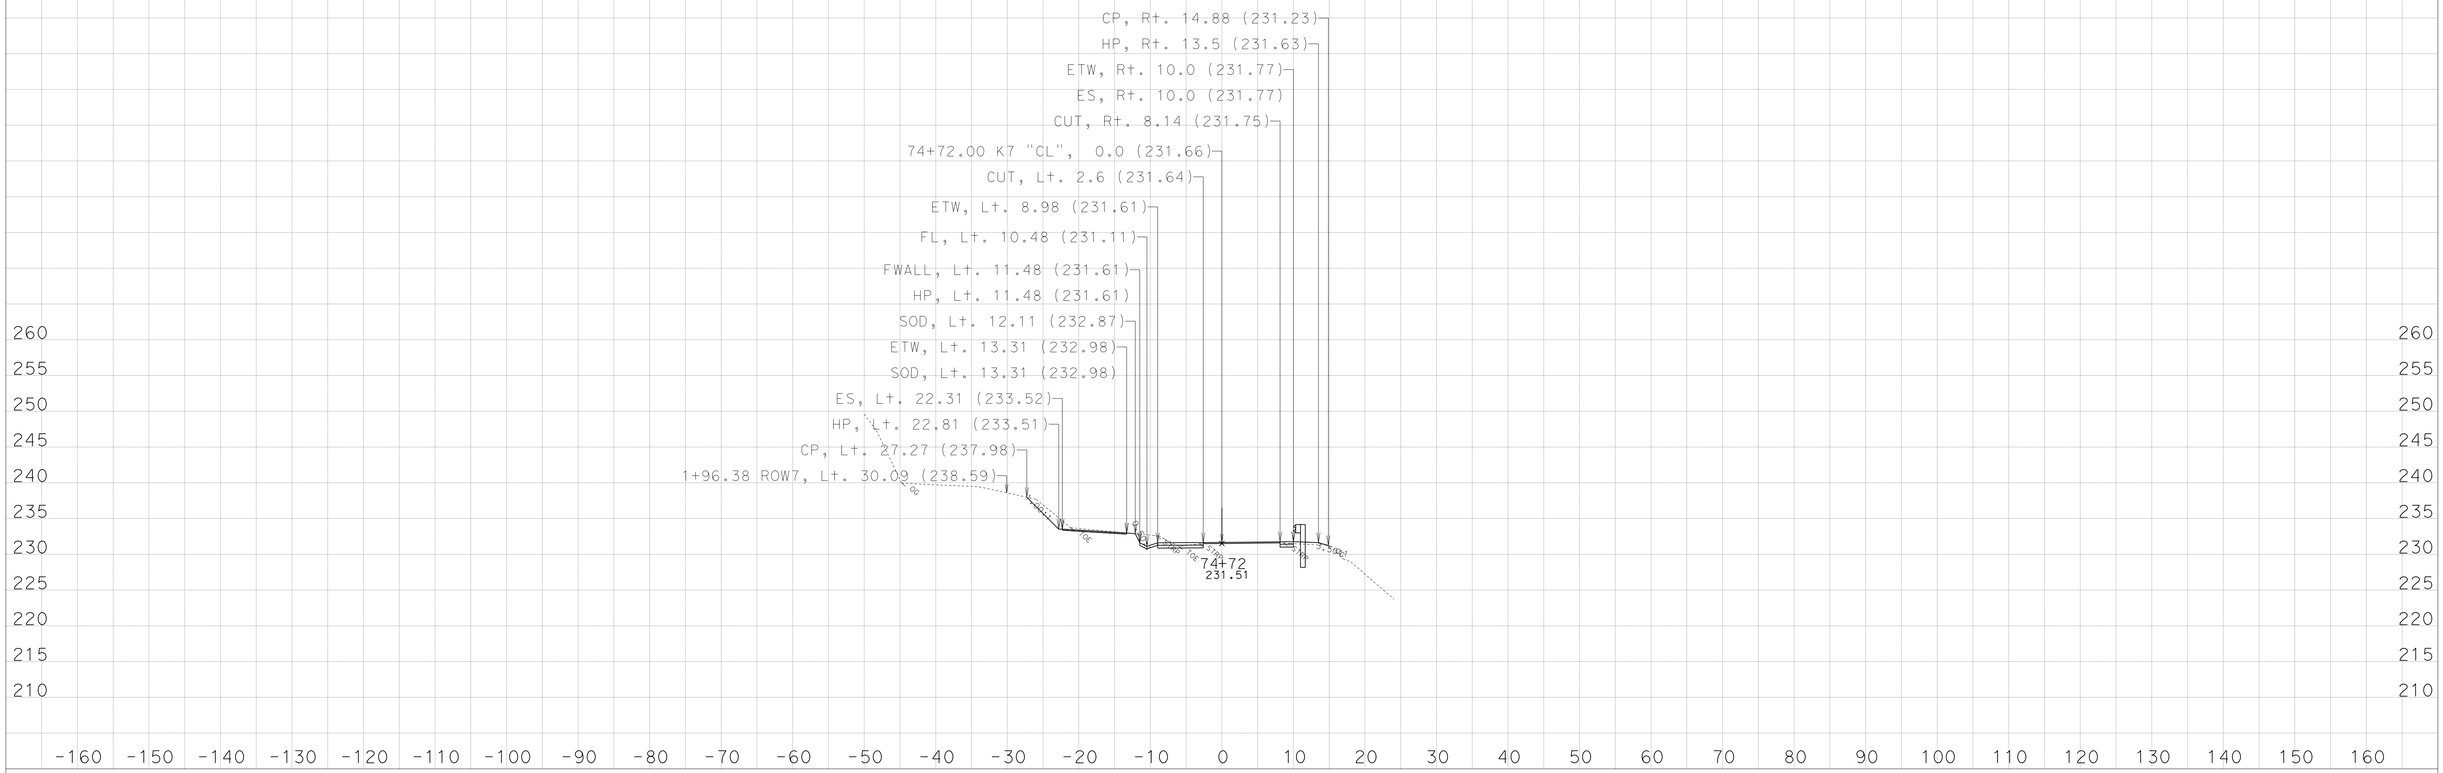

CREATED BY: NRDOE,ODN-E-3

KC Project: 45090 File: D:\PROJECTS\45090Hum169WidenMBGR\CAiCE\45090\k7finv.ear

DATE: 3/29/2013

PROJECT ID: 0100000219

CONTRACT: EA: 01-450904

DIST/CO/RTE/PM: 01-HUM-169-13.6/23.4

All Dimensions are US Survey Feet
SCALE: 1" = 10' Horiz.
1" = 10' Vert.

Alignment: "K7"
DESIGN CROSS SECTIONS
SHEET 21 OF 26

For Earthwork Development Only

Safety Improvements
(Widen, V-Ditch, Special MBGR)

Route 169-Location 7,
Post Mile: 22.88/22.99

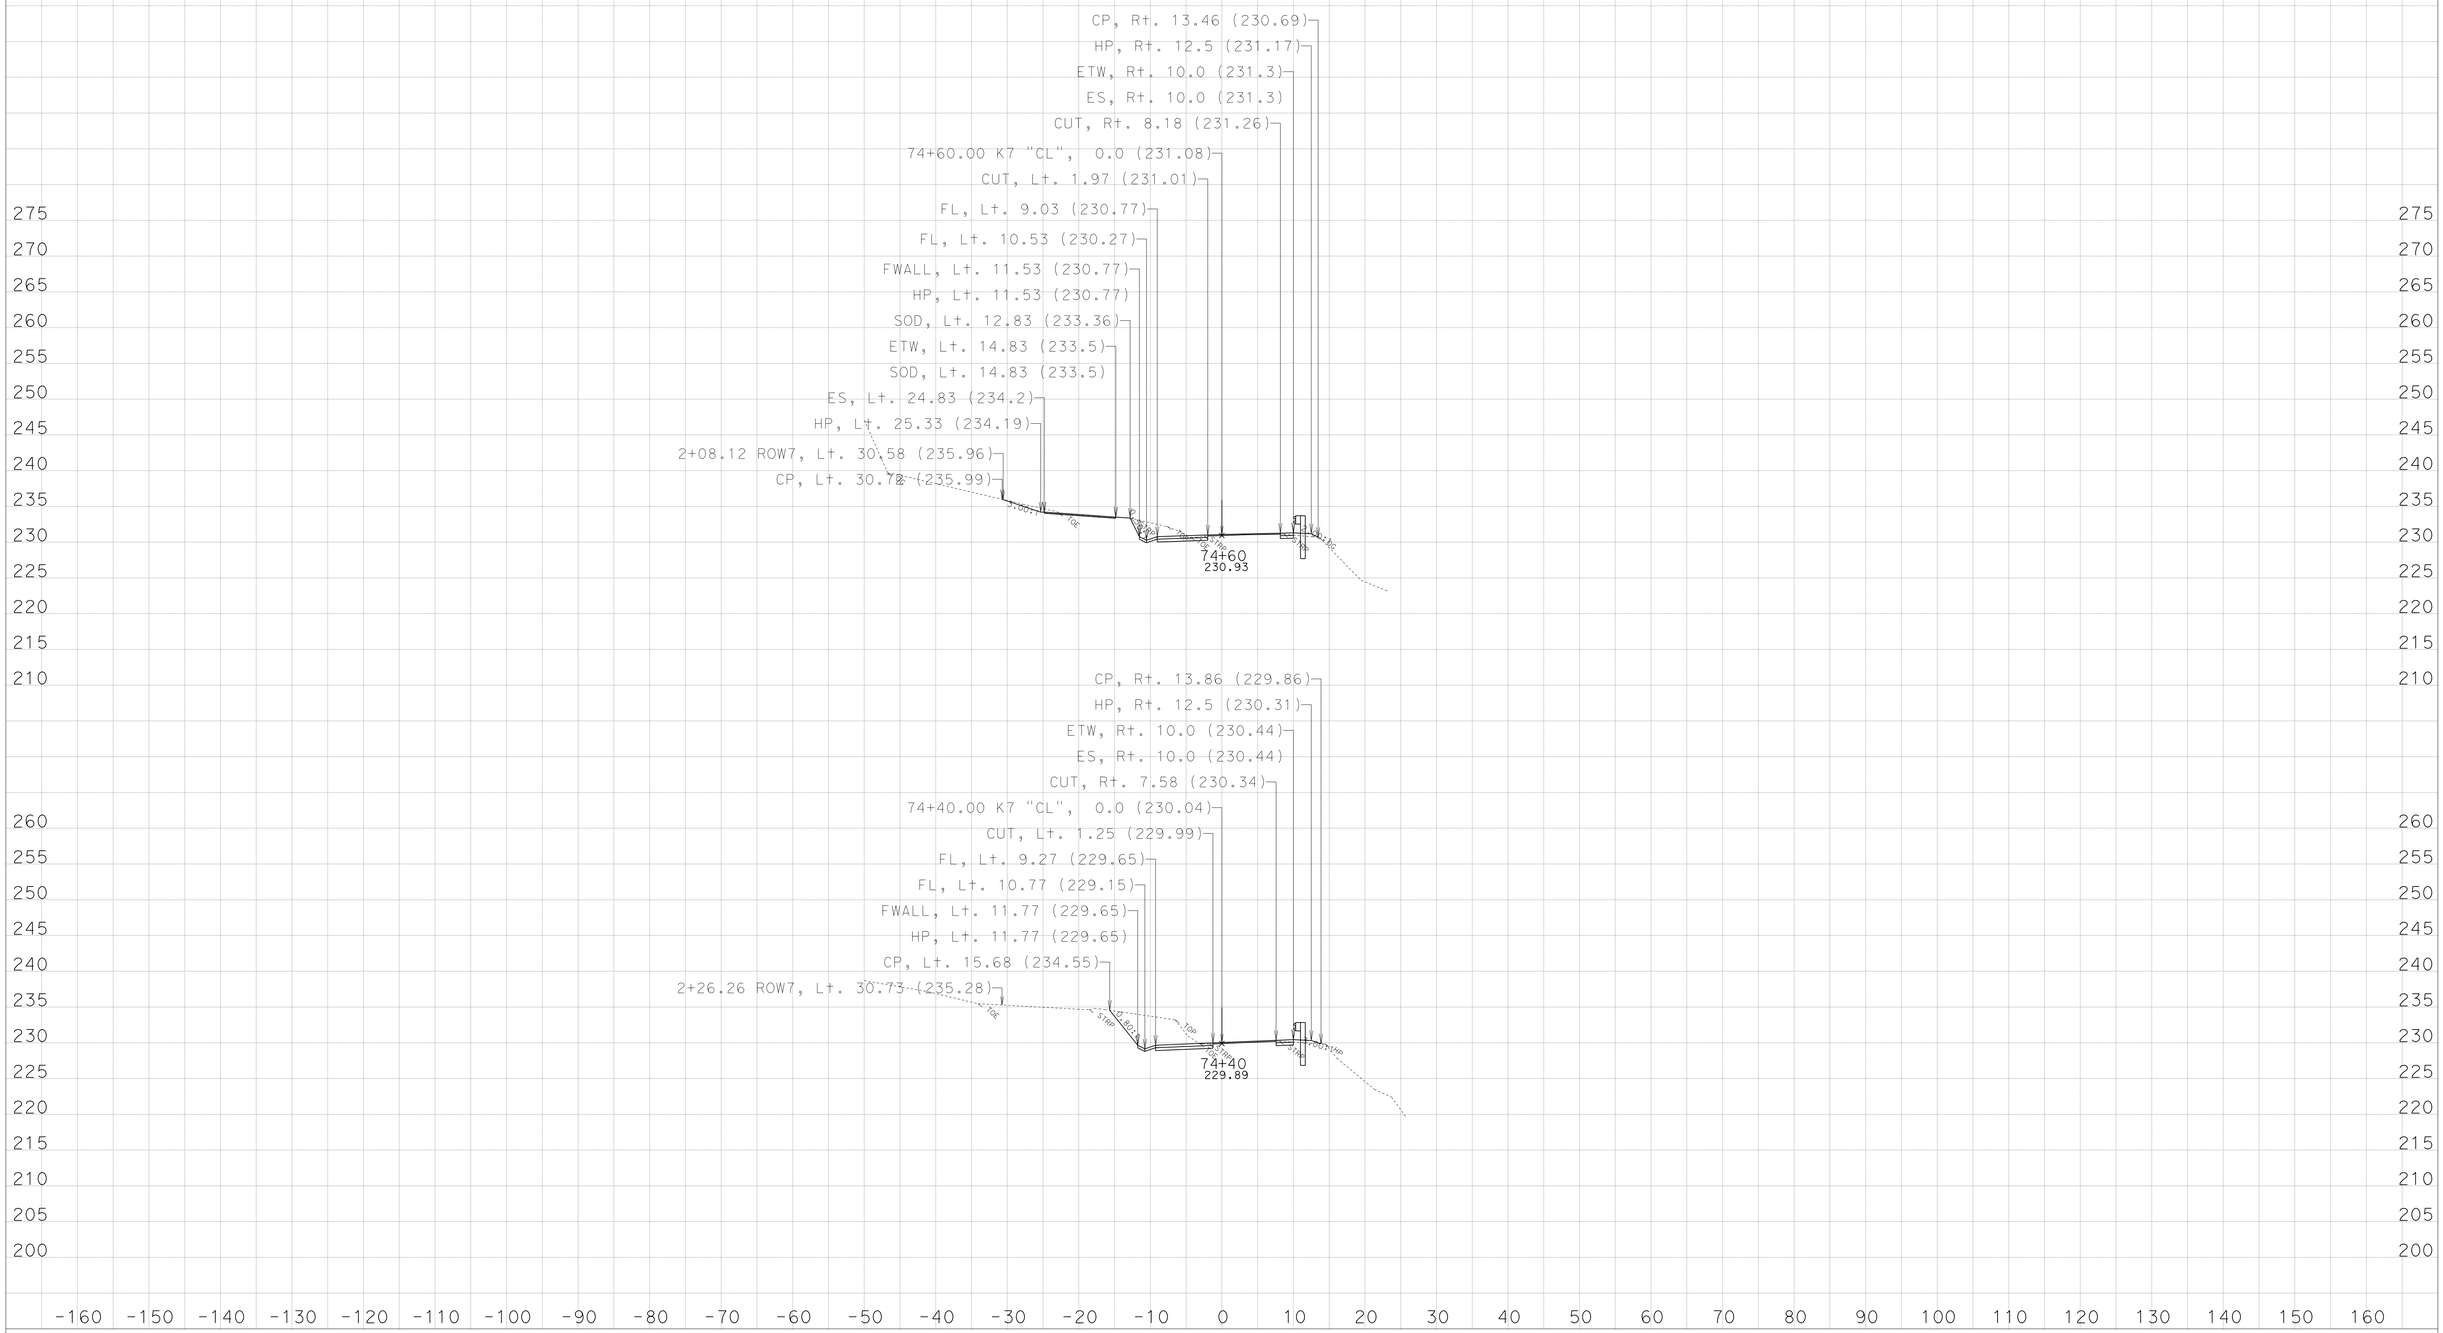

CREATED BY: NRDOE,ODN-E-3

KC Project: 45090 File: D:\PROJECTS\45090Hum169WidenMBGR\CAiCE\45090\k7finv.ear

DATE: 3/29/2013

PROJECT ID: 0100000219

CONTRACT: EA: 01-450904

DIST/CO/RTE/PM: 01-HUM-169-13.6/23.4

All Dimensions are US Survey Feet
SCALE: 1" = 10' Horiz.
1" = 10' Vert.

Alignment: "K7"
DESIGN CROSS SECTIONS
SHEET 20 OF 26

For Earthwork Development Only

Safety Improvements
(Widen, V-Ditch, Special MBGR)

Route 169-Location 7,
Post Mile: 22.88/22.99

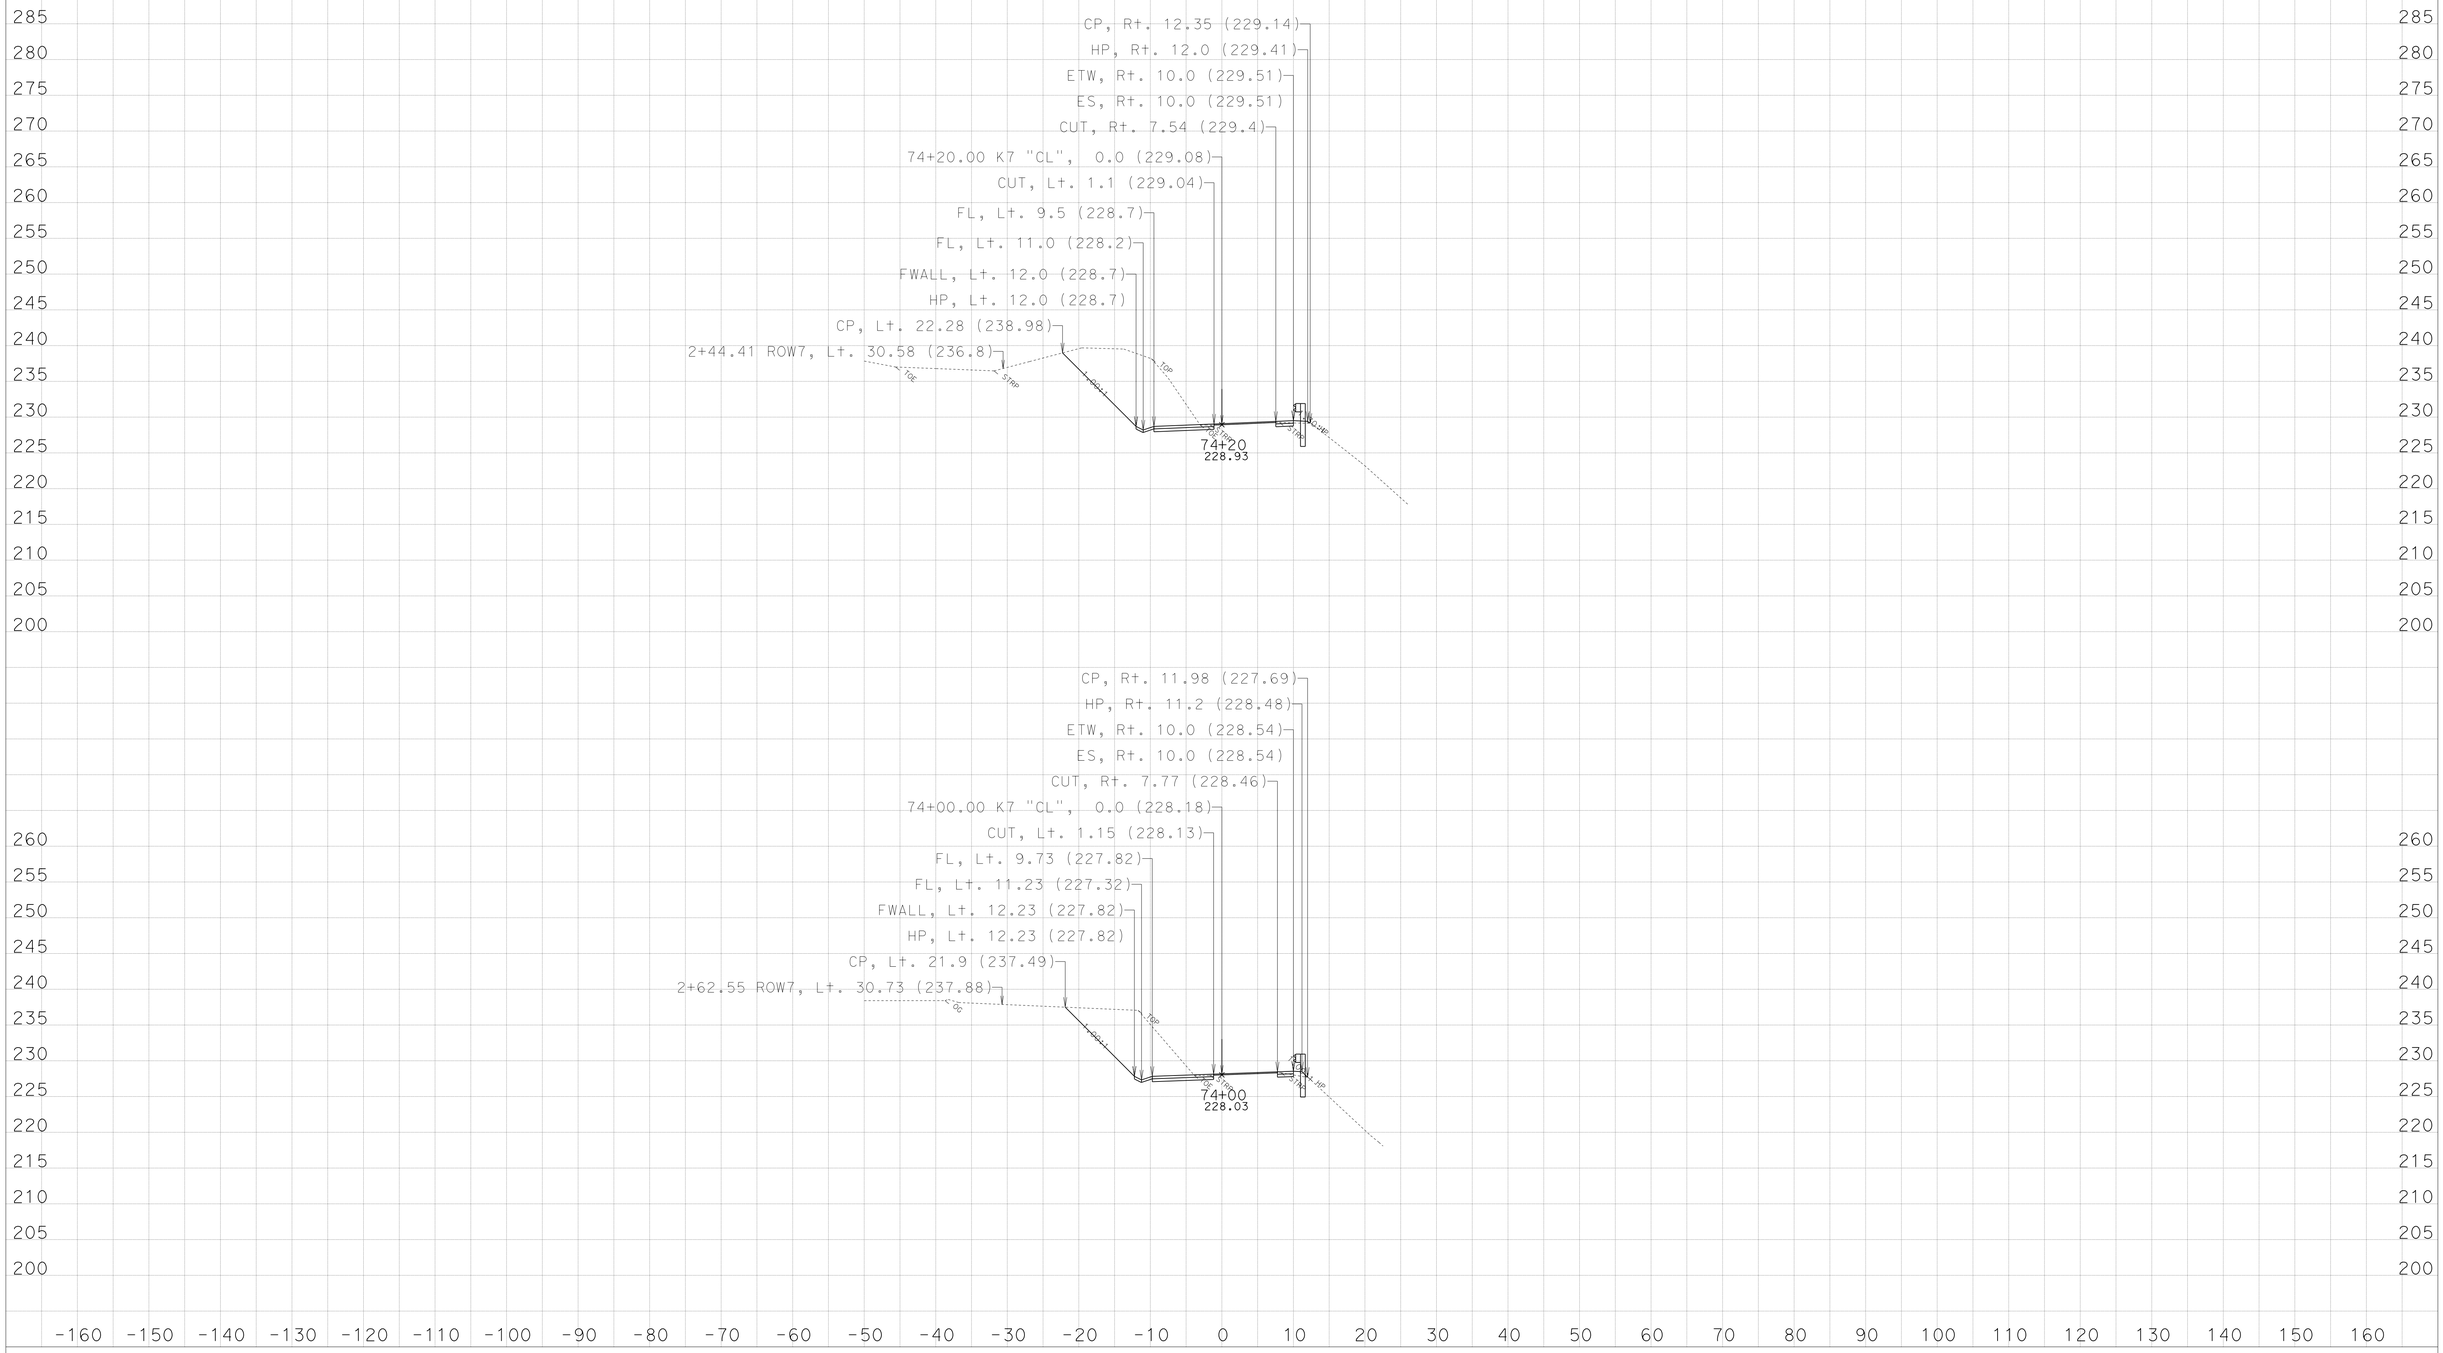

CREATED BY: NRDOE,ODN-E-3

KC Project: 45090 File: D:\PROJECTS\45090Hum169WidenMBGR\CAiCE\45090\k7finv.ear

DATE: 3/29/2013

PROJECT ID: 0100000219

CONTRACT: EA: 01-450904

DIST/CO/RTE/PM: 01-HUM-169-13.6/23.4

All Dimensions are US Survey Feet

SCALE: 1" = 10' Horiz.
1" = 10' Vert.

Alignment: "K7"
DESIGN CROSS SECTIONS

For Earthwork Development Only

Safety Improvements
(Widen, V-Ditch, Special MBGR)

Route 169-Location 7,
Post Mile: 22.88/22.99

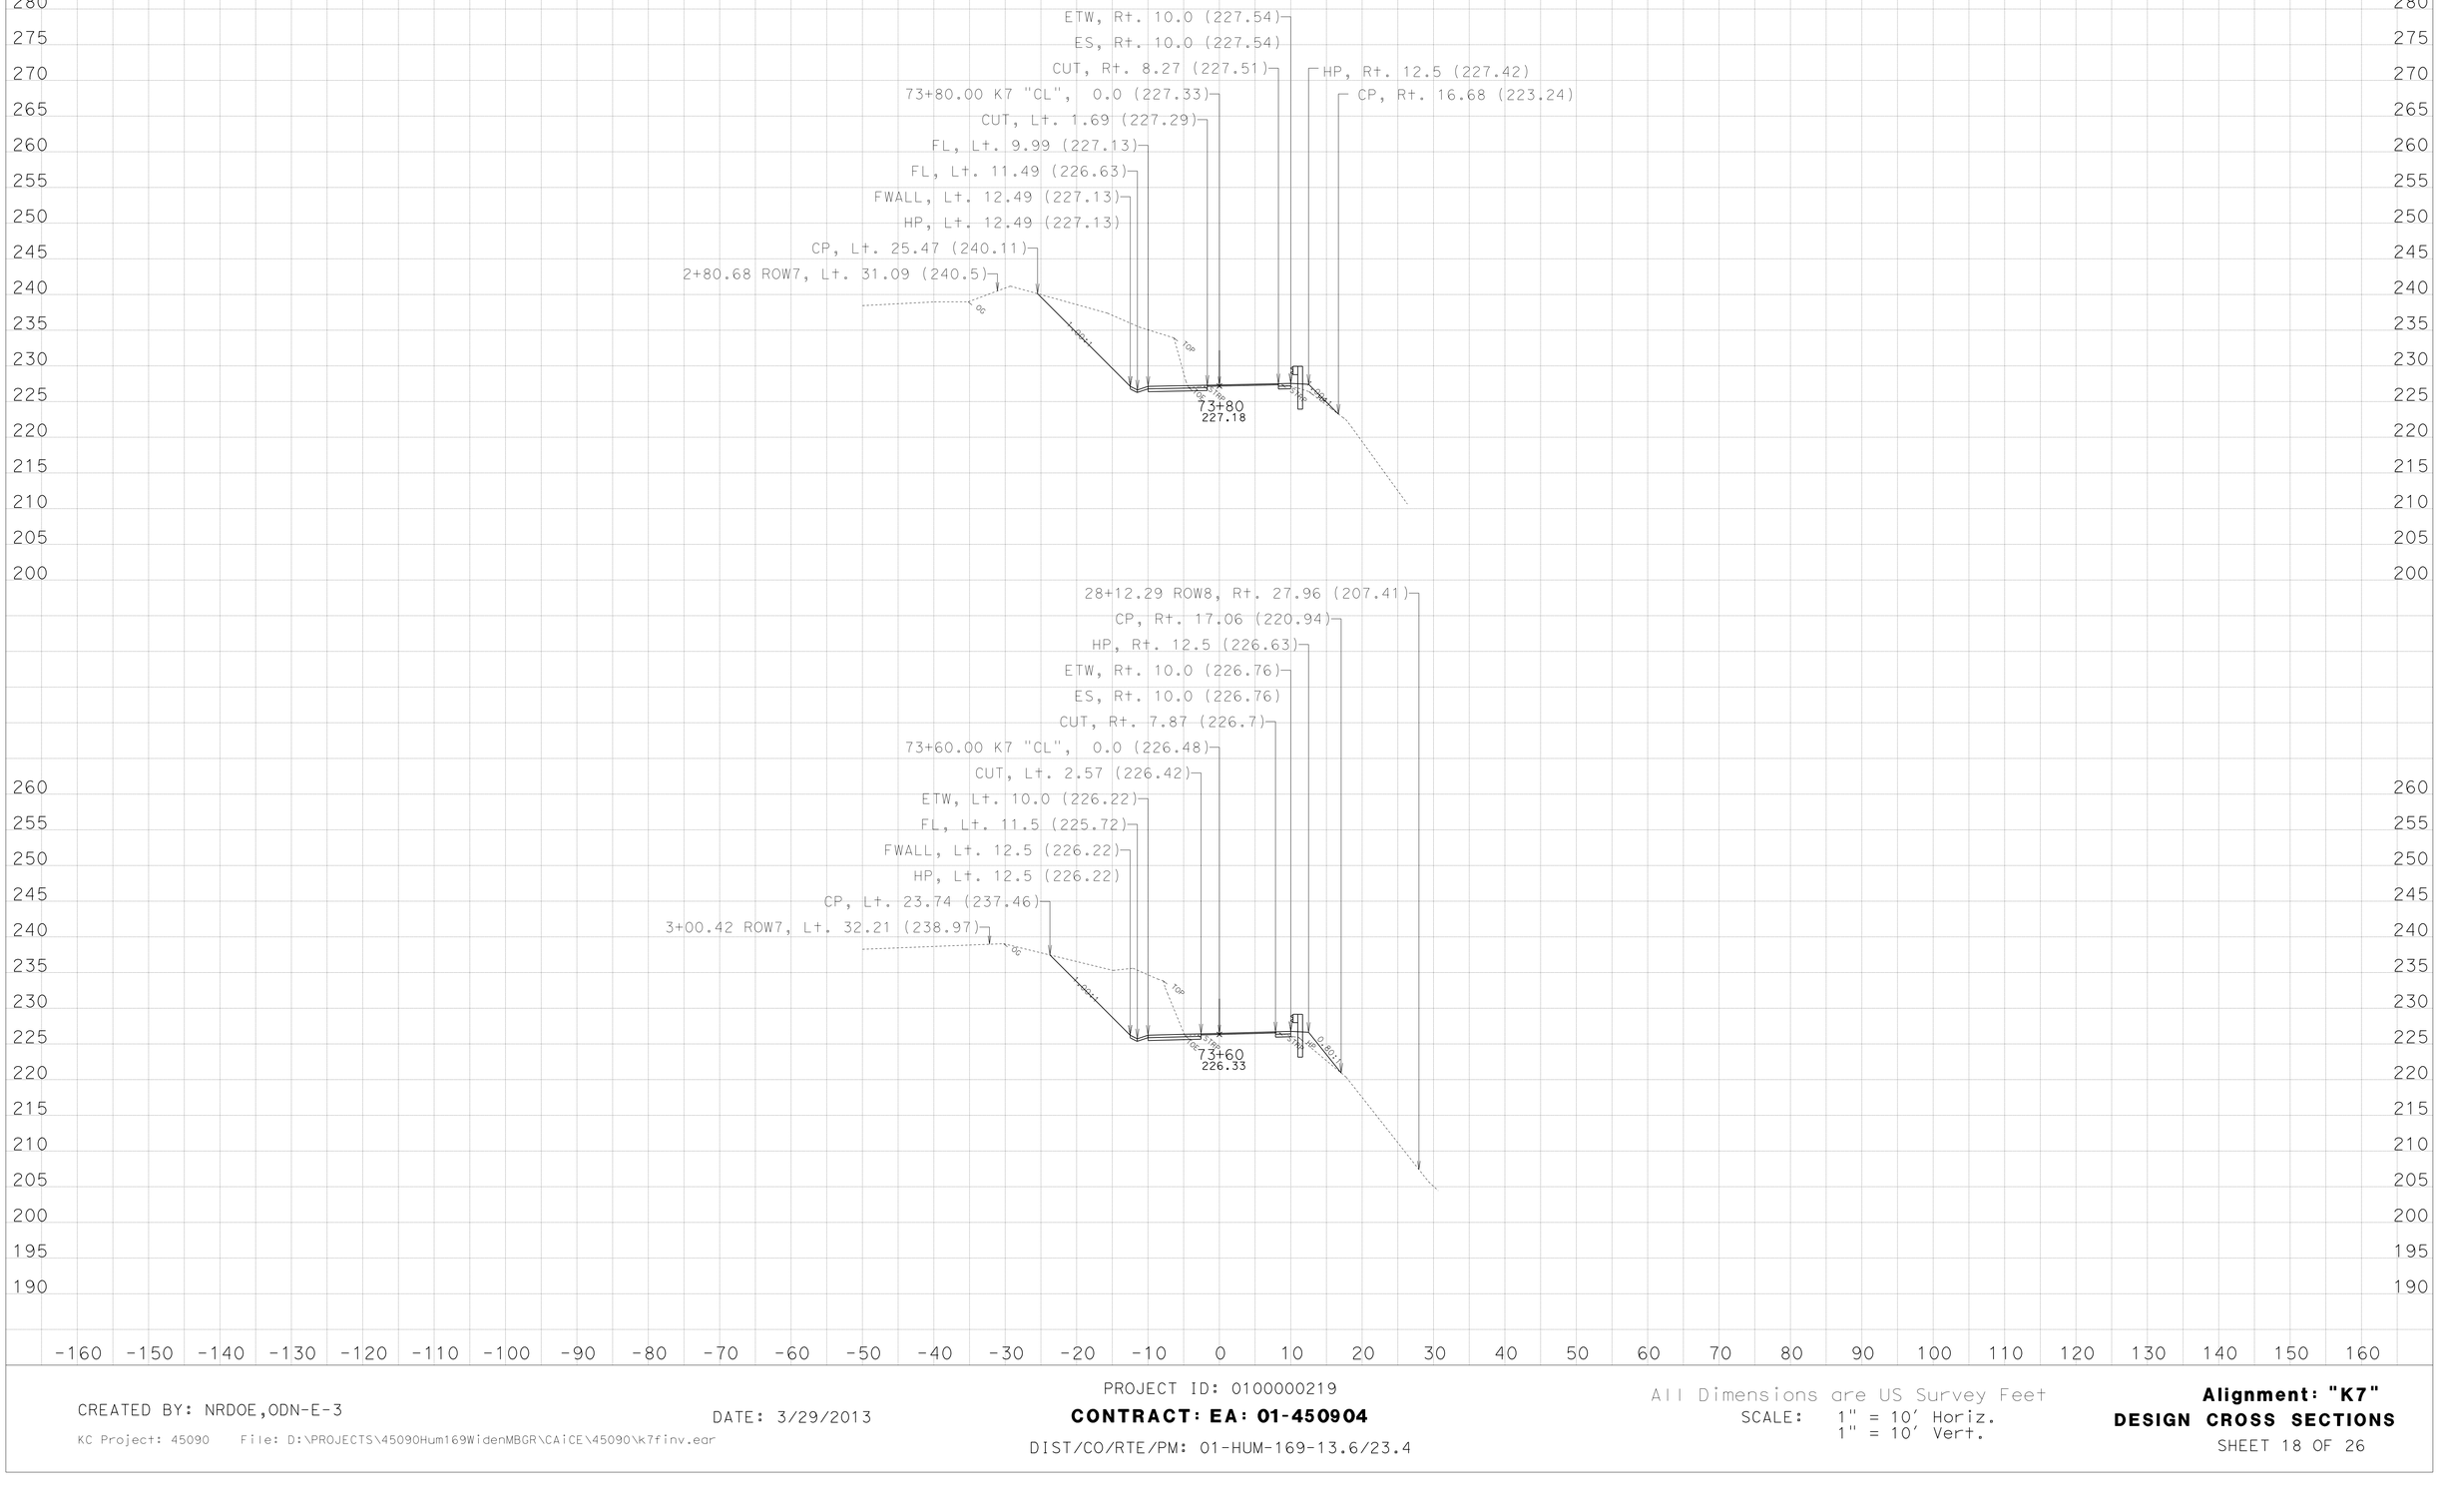

CREATED BY: NRDOE,ODN-E-3

DATE: 3/29/2013

KC Project: 45090 File: D:\PROJECTS\45090Hum169WidenMBGR\CAiCE\45090\k7finv.ear

PROJECT ID: 0100000219

CONTRACT: EA: 01-450904

DIST/CO/RTE/PM: 01-HUM-169-13.6/23.4

All Dimensions are US Survey Feet

SCALE: 1" = 10' Horiz.
1" = 10' Vert.

Alignment: "K7"

DESIGN CROSS SECTIONS

For Earthwork Development Only

Safety Improvements
(Widen, V-Ditch, Special MBGR)

Route 169-Location 7,
Post Mile: 22.88/22.99

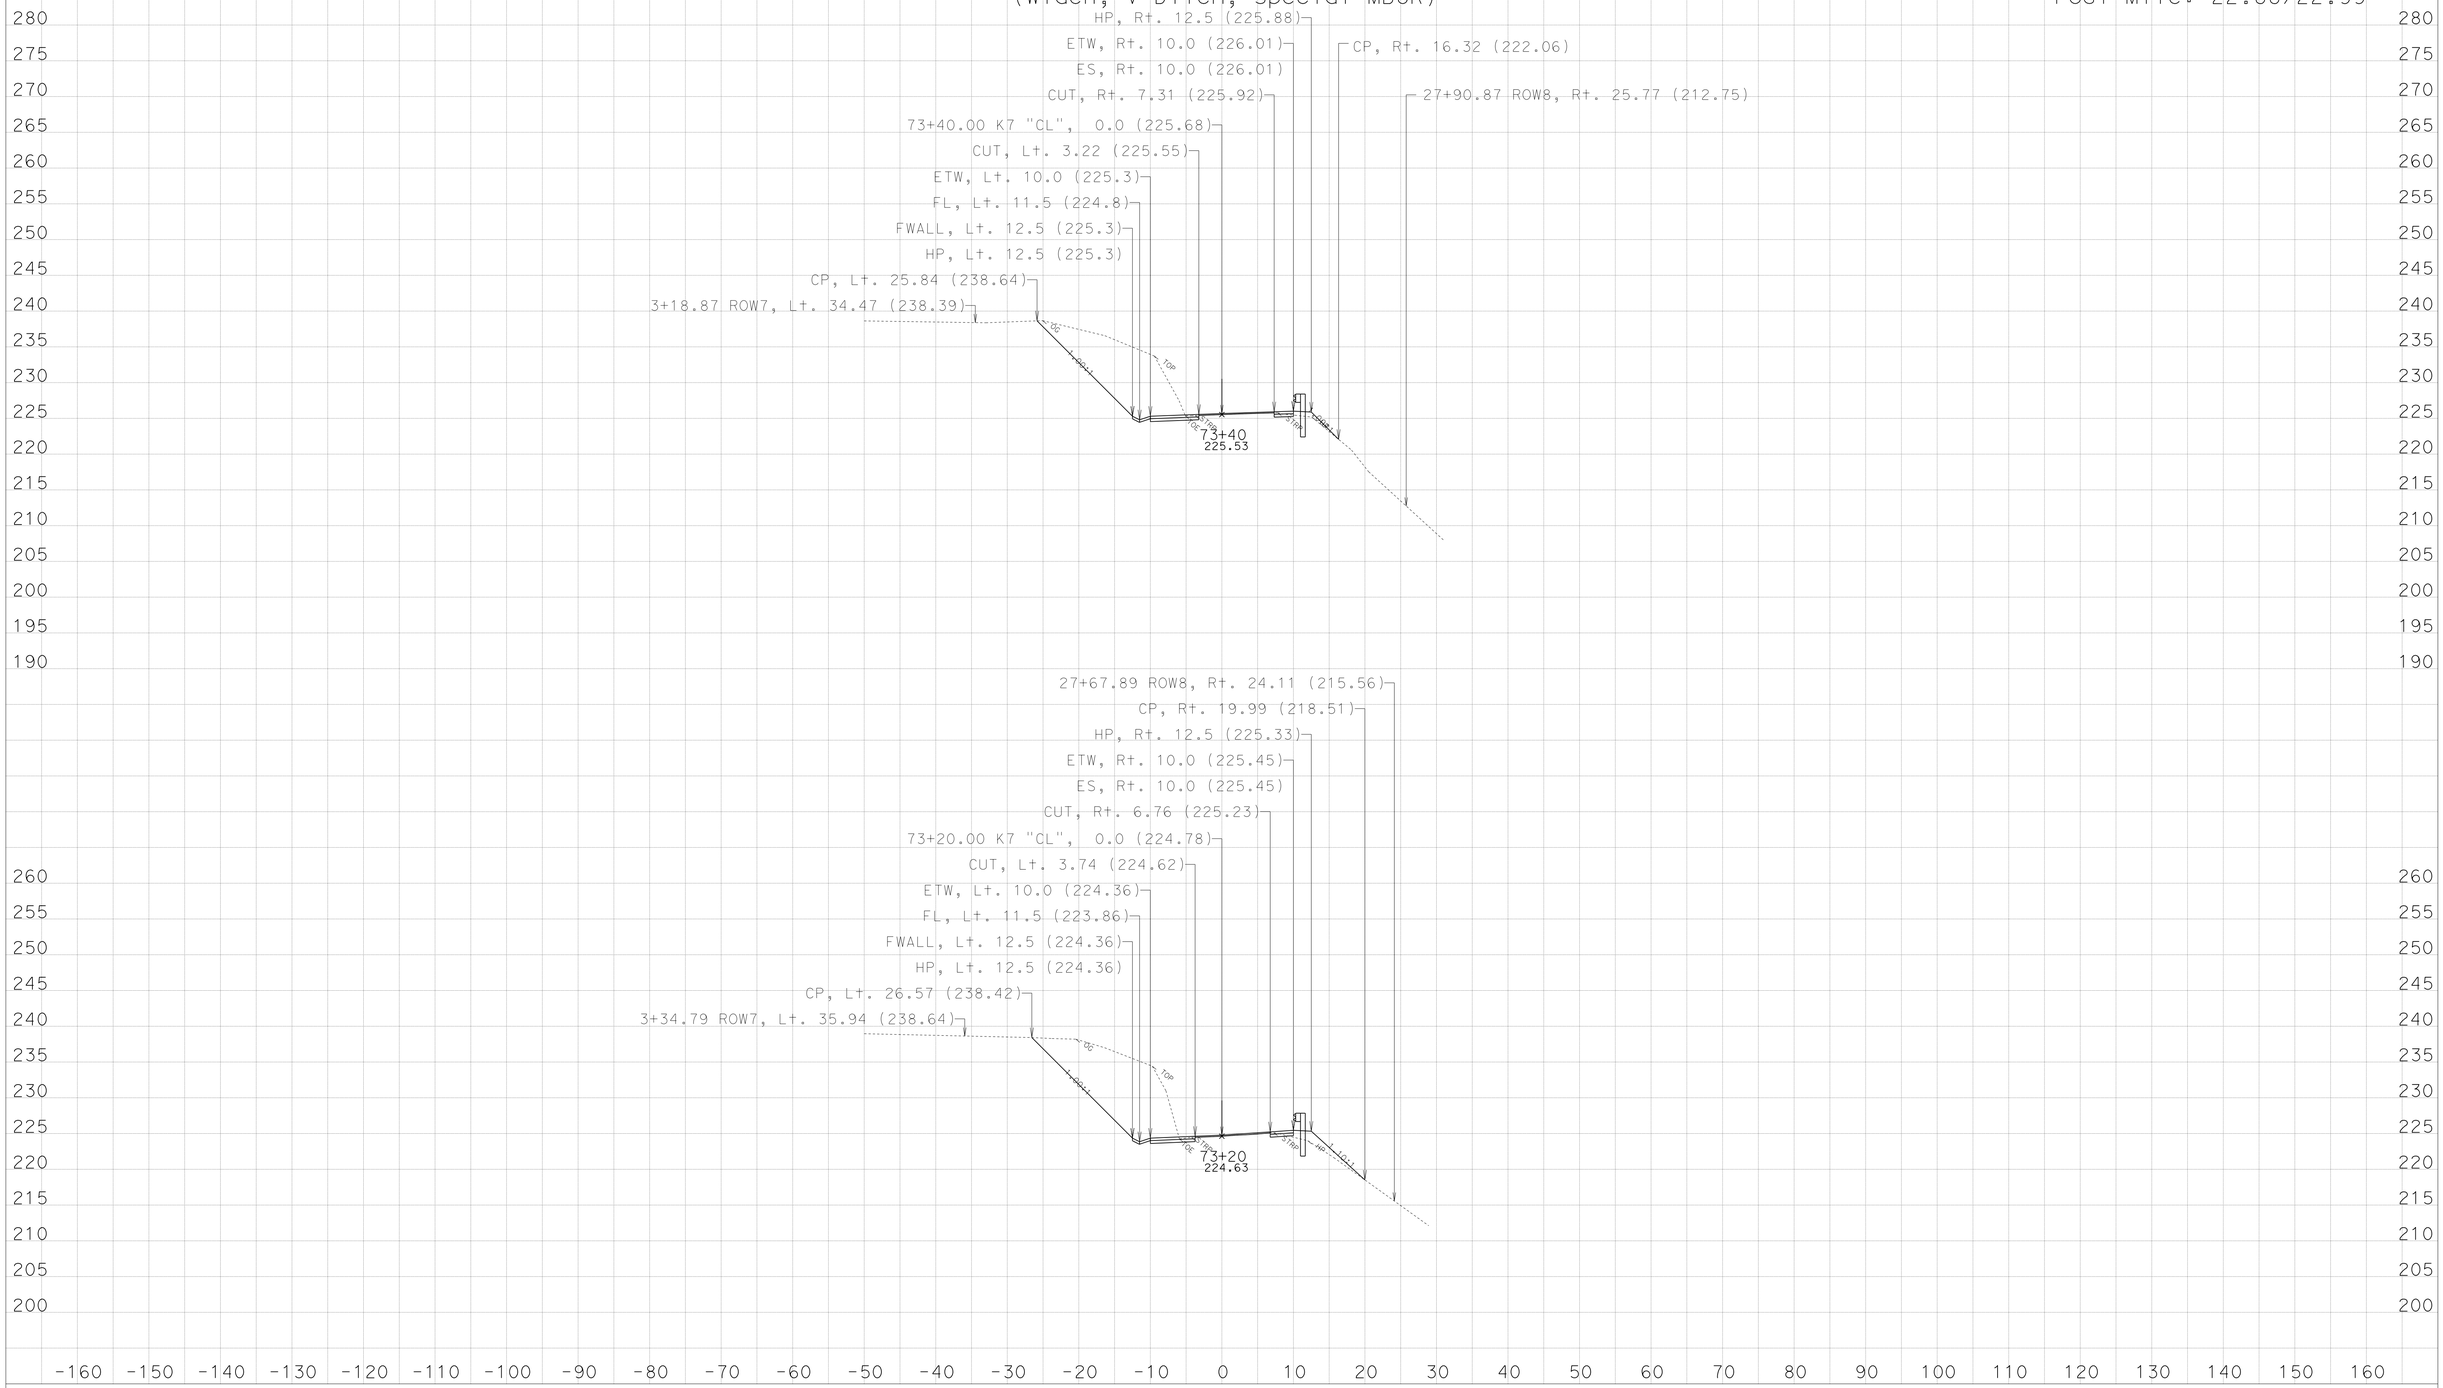

CREATED BY: NRDOE,ODN-E-3

KC Project: 45090 File: D:\PROJECTS\45090Hum169WidenMBGR\CAiCE\45090\k7finv.ear

DATE: 3/29/2013

PROJECT ID: 0100000219

CONTRACT: EA: 01-450904

DIST/CO/RTE/PM: 01-HUM-169-13.6/23.4

All Dimensions are US Survey Feet
SCALE: 1" = 10' Horiz.
1" = 10' Vert.

Alignment: "K7"
DESIGN CROSS SECTIONS

For Earthwork Development Only

Safety Improvements

(Widen, V-Ditch, Special MBGR)

Route 169-Location 7,
Post Mile: 22.88/22.99

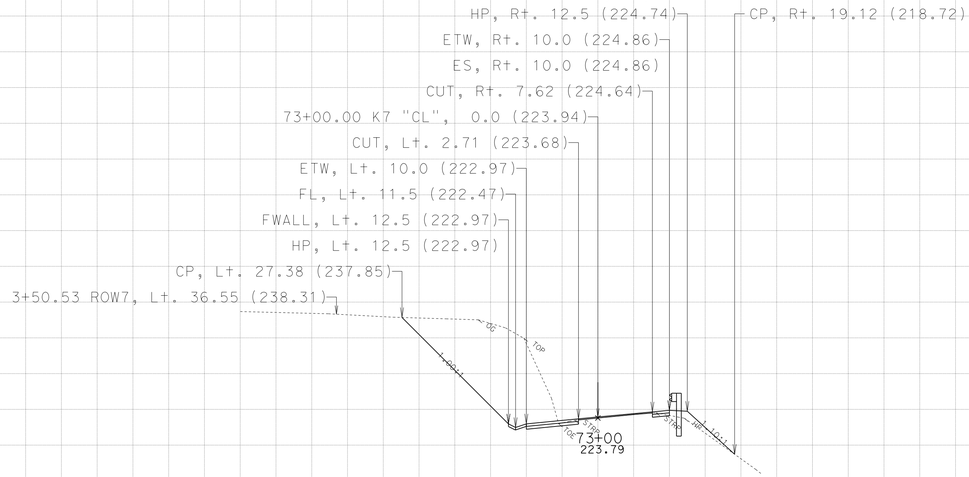

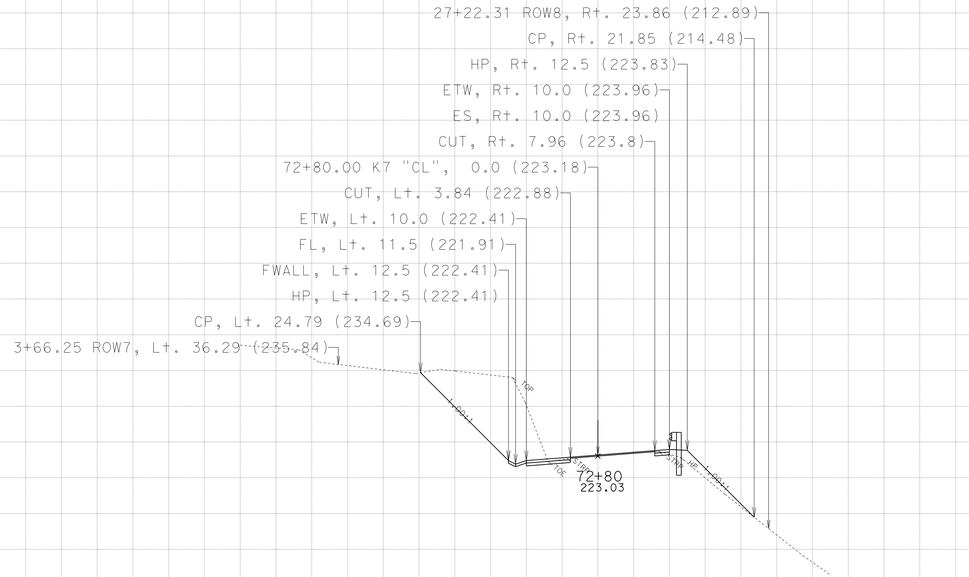

285 280 275 270 265 260 255 250 245 240 235 230 225 220 215 210 205 200 195 190

-160 -150 -140 -130 -120 -110 -100 -90 -80 -70 -60 -50 -40 -30 -20 -10 0 10 20 30 40 50 60 70 80 90 100 110 120 130 140 150 160

CREATED BY: NRDOE,ODN-E-3

DATE: 3/29/2013

KC Project: 45090 File: D:\PROJECTS\45090Hum169WidenMBGR\CAiCE\45090\k7finv.ear

PROJECT ID: 0100000219

CONTRACT: EA: 01-450904

DIST/CO/RTE/PM: 01-HUM-169-13.6/23.4

All Dimensions are US Survey Feet

SCALE: 1" = 10' Horiz.
1" = 10' Vert.

Alignment: "K7"

DESIGN CROSS SECTIONS

SHEET 16 OF 26

For Earthwork Development Only

Safety Improvements
(Widen, V-Ditch, Special MBGR)

Route 169-Location 7,
Post Mile: 22.88/22.99

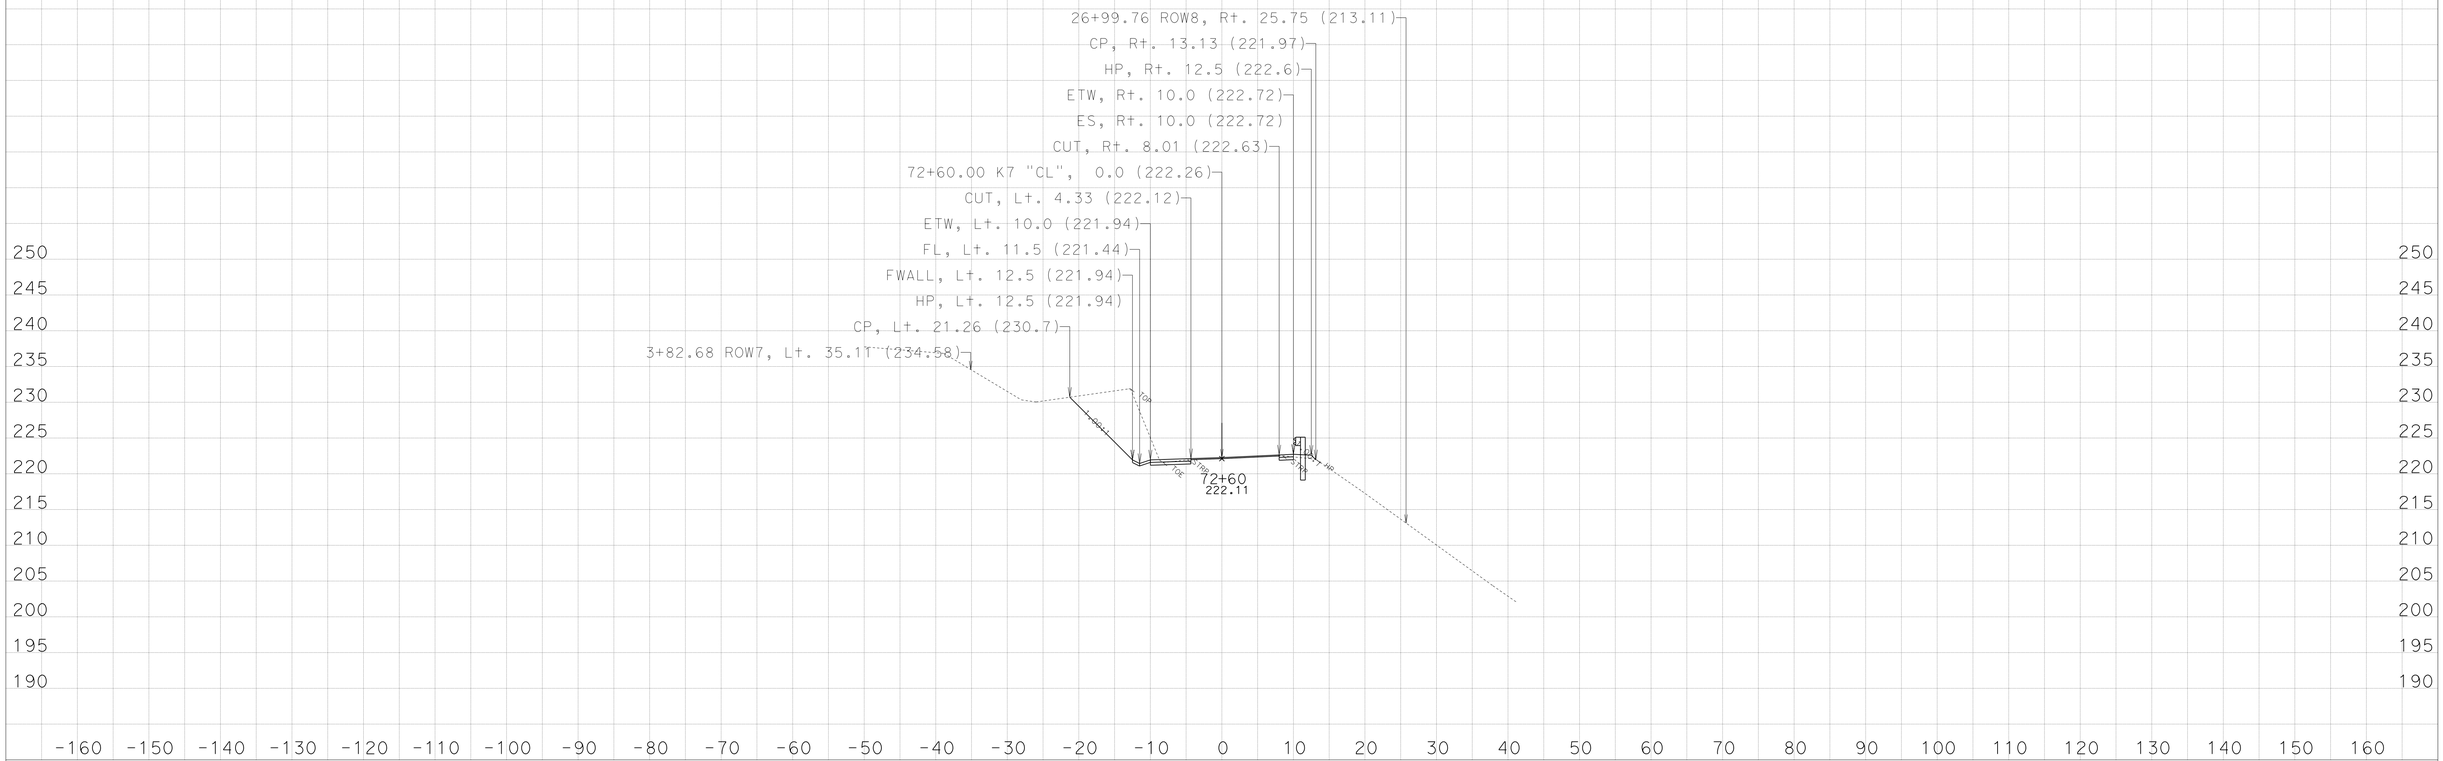

CREATED BY: NRDOE,ODN-E-3

KC Project: 45090 File: D:\PROJECTS\45090Hum169WidenMBGR\CAiCE\45090\k7finv.ear

DATE: 3/29/2013

PROJECT ID: 0100000219

CONTRACT: EA: 01-450904

DIST/CO/RTE/PM: 01-HUM-169-13.6/23.4

All Dimensions are US Survey Feet
SCALE: 1" = 10' Horiz.
1" = 10' Vert.

Alignment: "K7"
DESIGN CROSS SECTIONS

For Earthwork Development Only

Safety Improvements
(Widen, V-Ditch, Special MBGR)

Route 169-Location 7,
Post Mile: 22.88/22.99

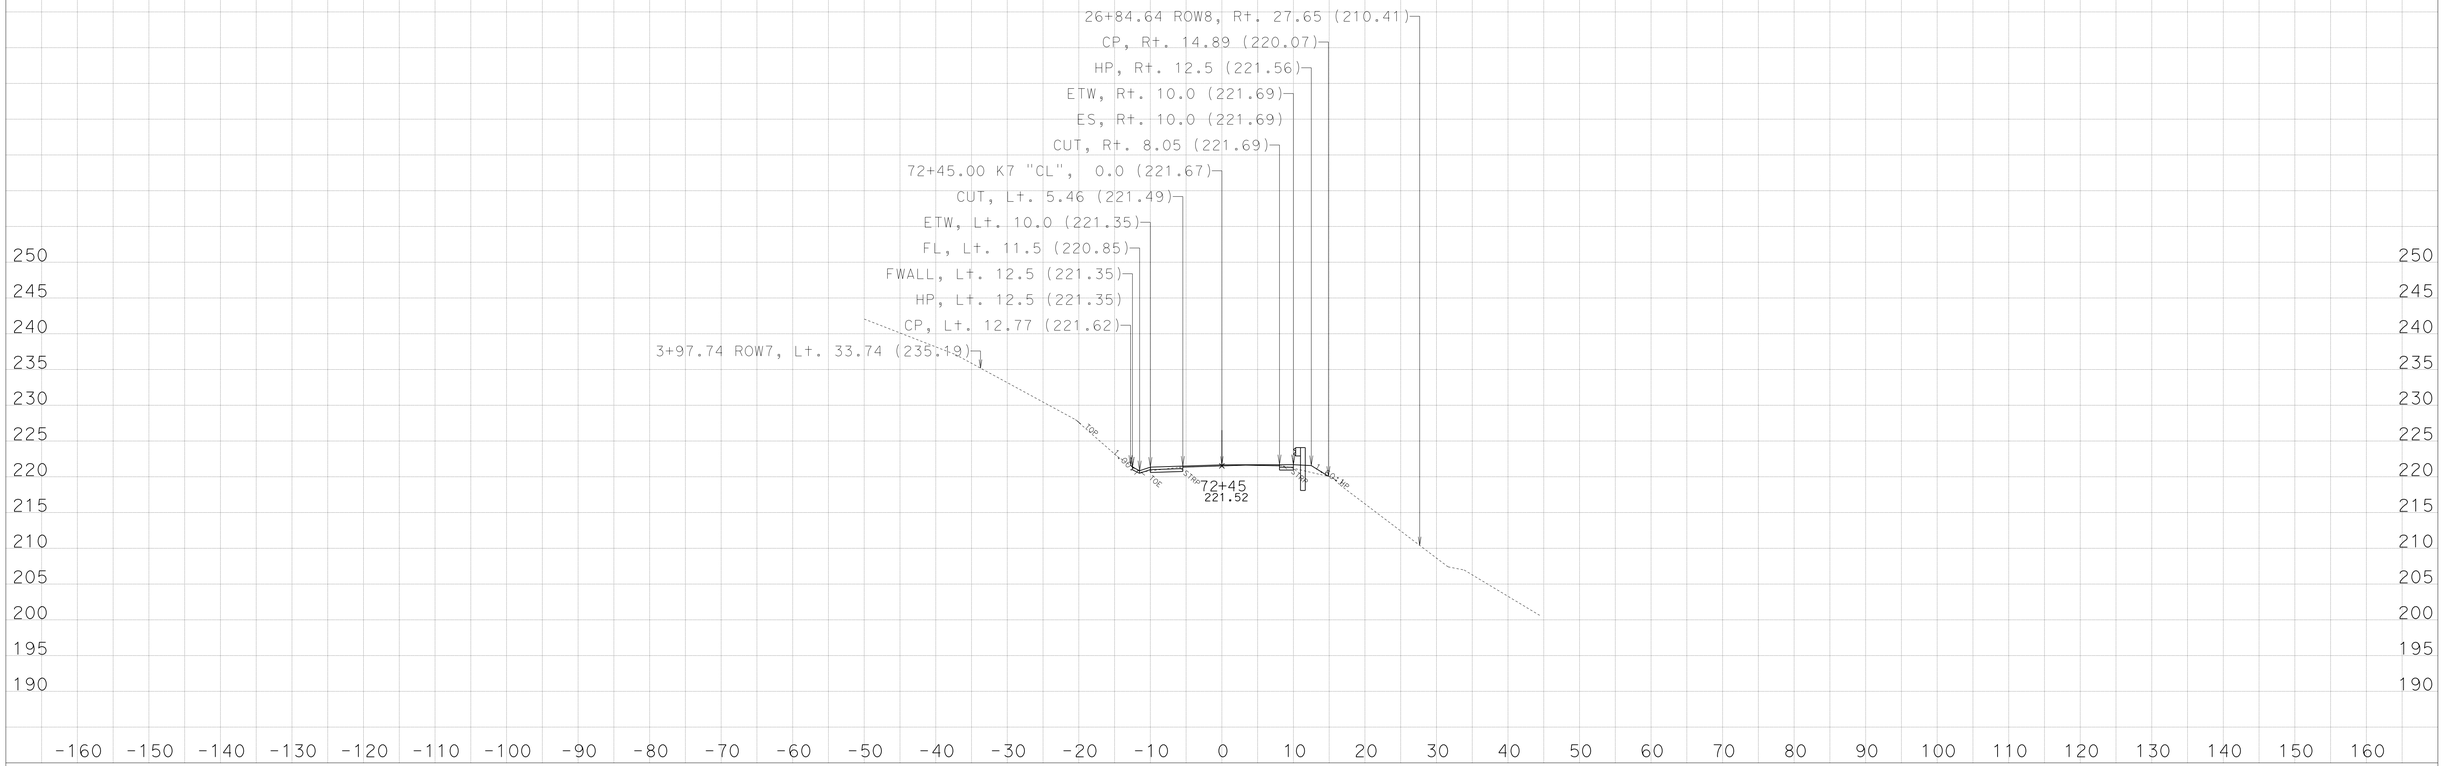

CREATED BY: NRDOE,ODN-E-3

KC Project: 45090 File: D:\PROJECTS\45090Hum169WidenMBGR\CAiCE\45090\k7finv.ear

DATE: 3/29/2013

PROJECT ID: 0100000219

CONTRACT: EA: 01-450904

DIST/CO/RTE/PM: 01-HUM-169-13.6/23.4

All Dimensions are US Survey Feet
SCALE: 1" = 10' Horiz.
1" = 10' Vert.

Alignment: "K7"
DESIGN CROSS SECTIONS
SHEET 14 OF 26

For Earthwork Development Only

Safety Improvements

(Widen, V-Ditch, Special MBGR)

Route 169-Location 7,
Post Mile: 22.88/22.99

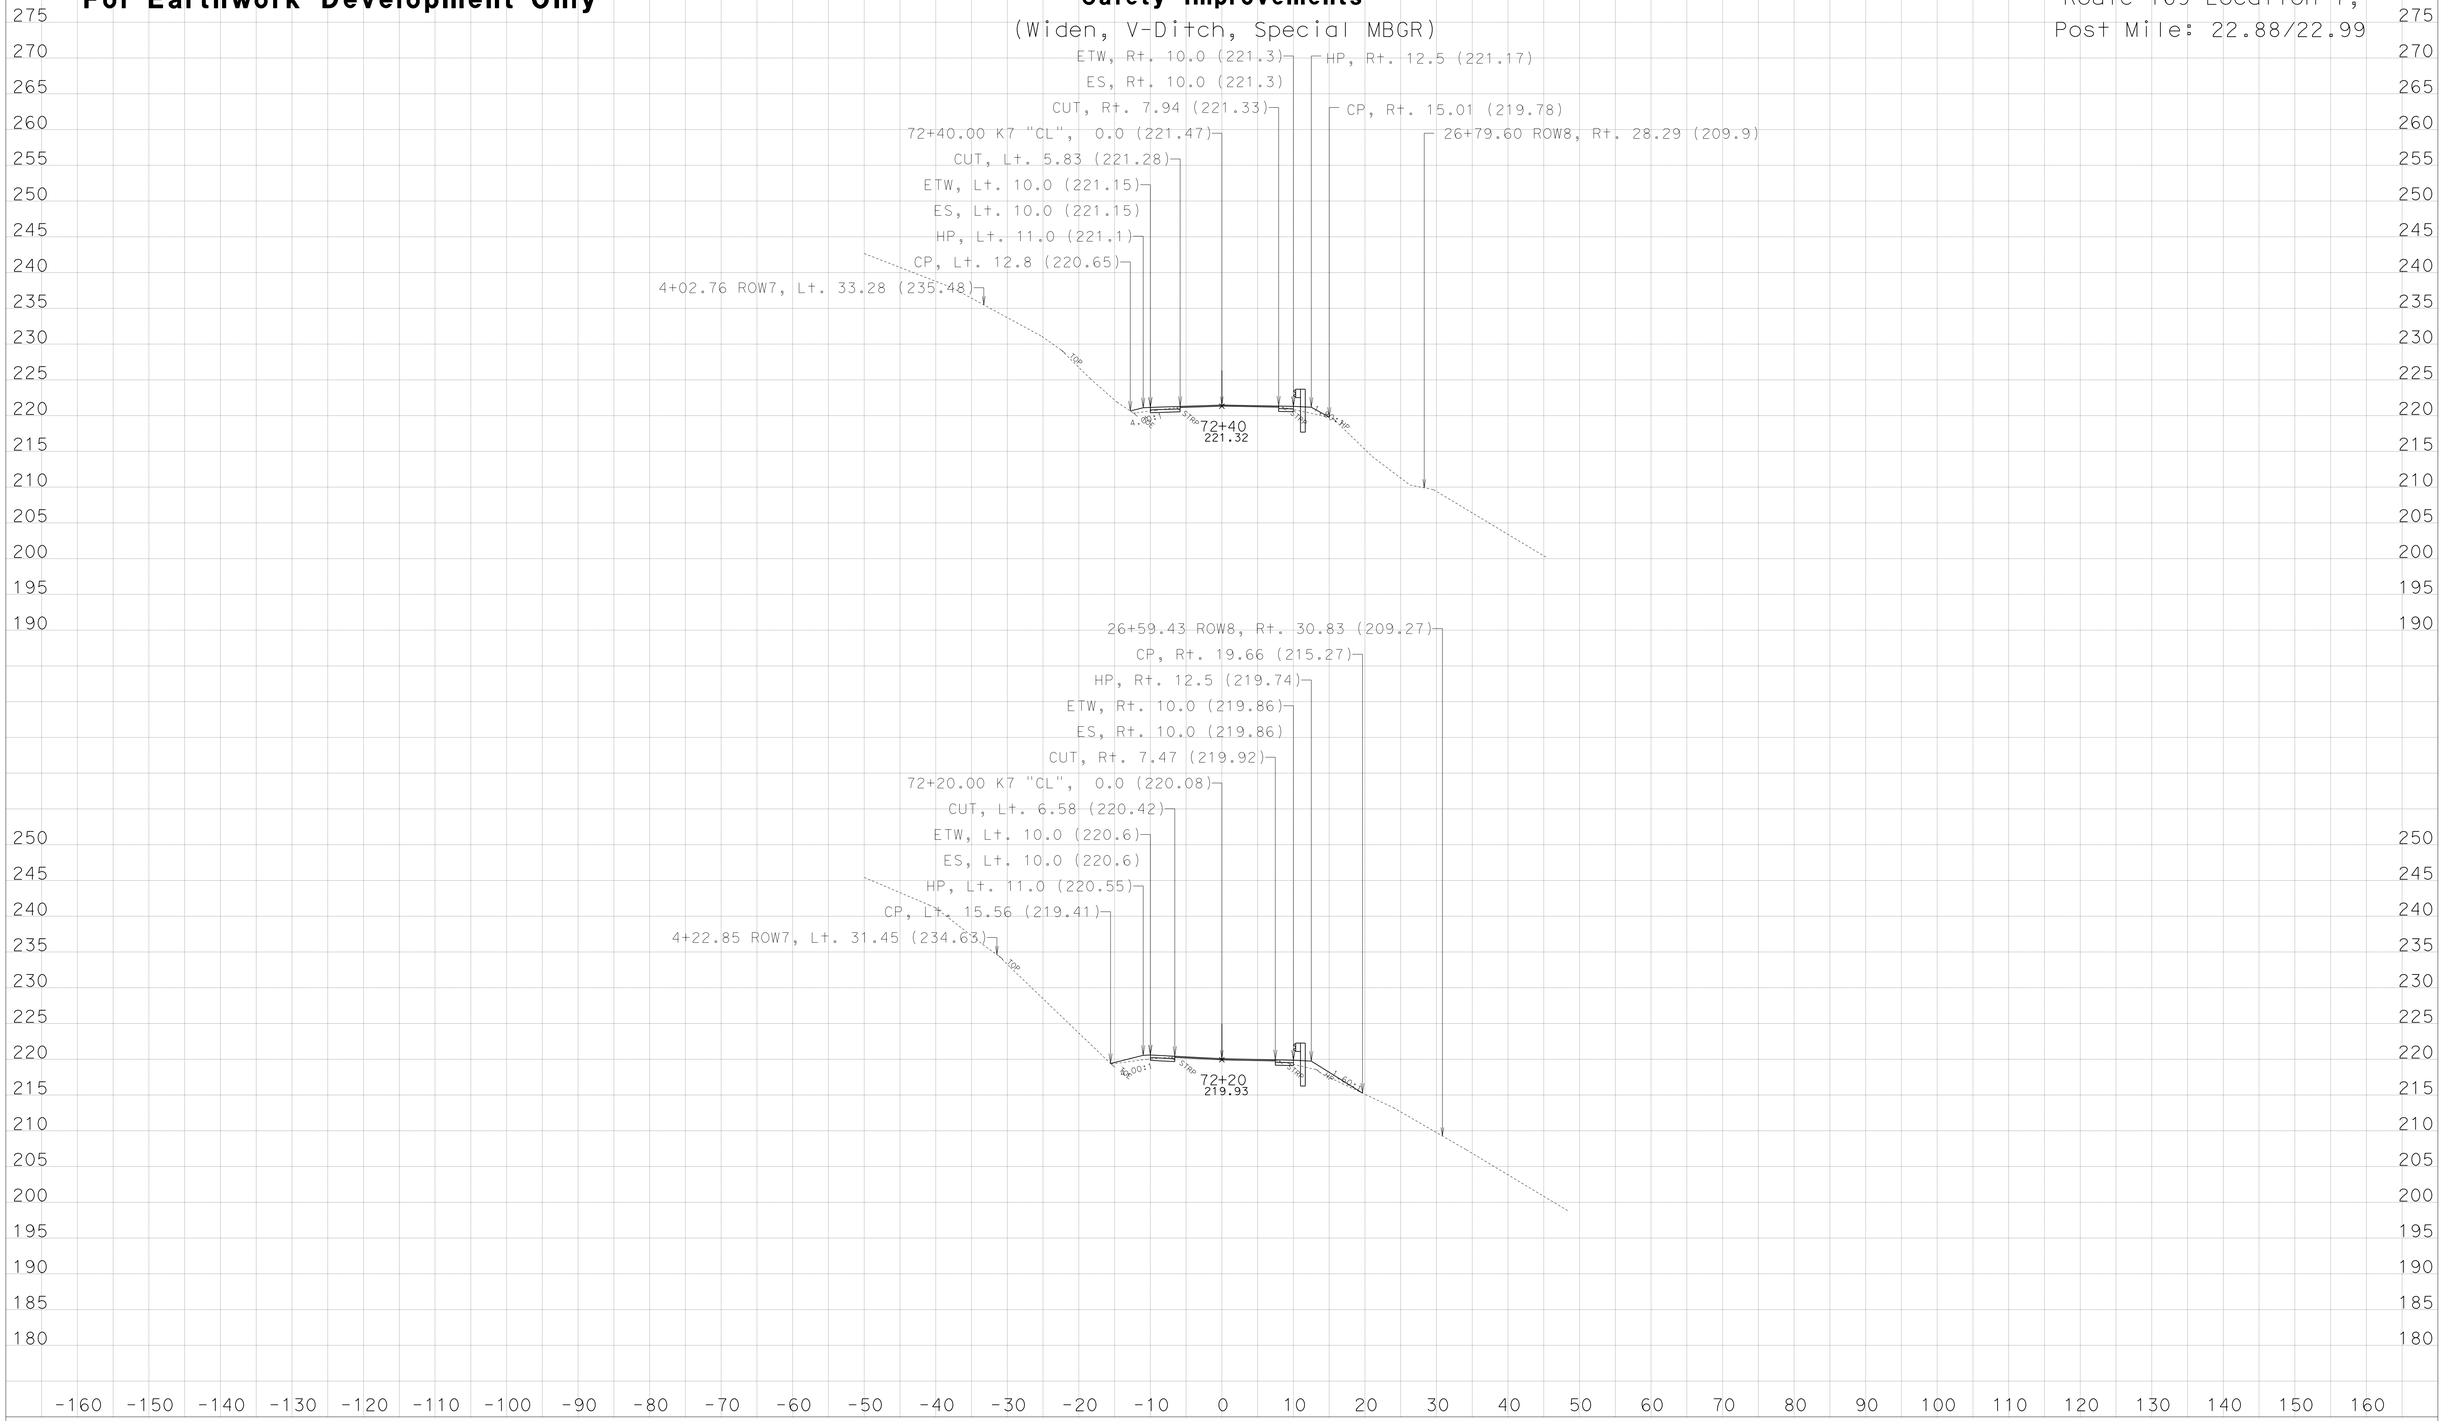

CREATED BY: NRDOE,ODN-E-3

DATE: 3/29/2013

KC Project: 45090 File: D:\PROJECTS\45090Hum169WidenMBGR\CAiCE\45090\k7finv.ear

PROJECT ID: 0100000219

CONTRACT: EA: 01-450904

DIST/CO/RTE/PM: 01-HUM-169-13.6/23.4

All Dimensions are US Survey Feet
SCALE: 1" = 10' Horiz.
1" = 10' Vert.

Alignment: "K7"
DESIGN CROSS SECTIONS

For Earthwork Development Only

Safety Improvements
(Widen, V-Ditch, Special MBGR)

Route 169-Location 7,
Post Mile: 22.88/22.99

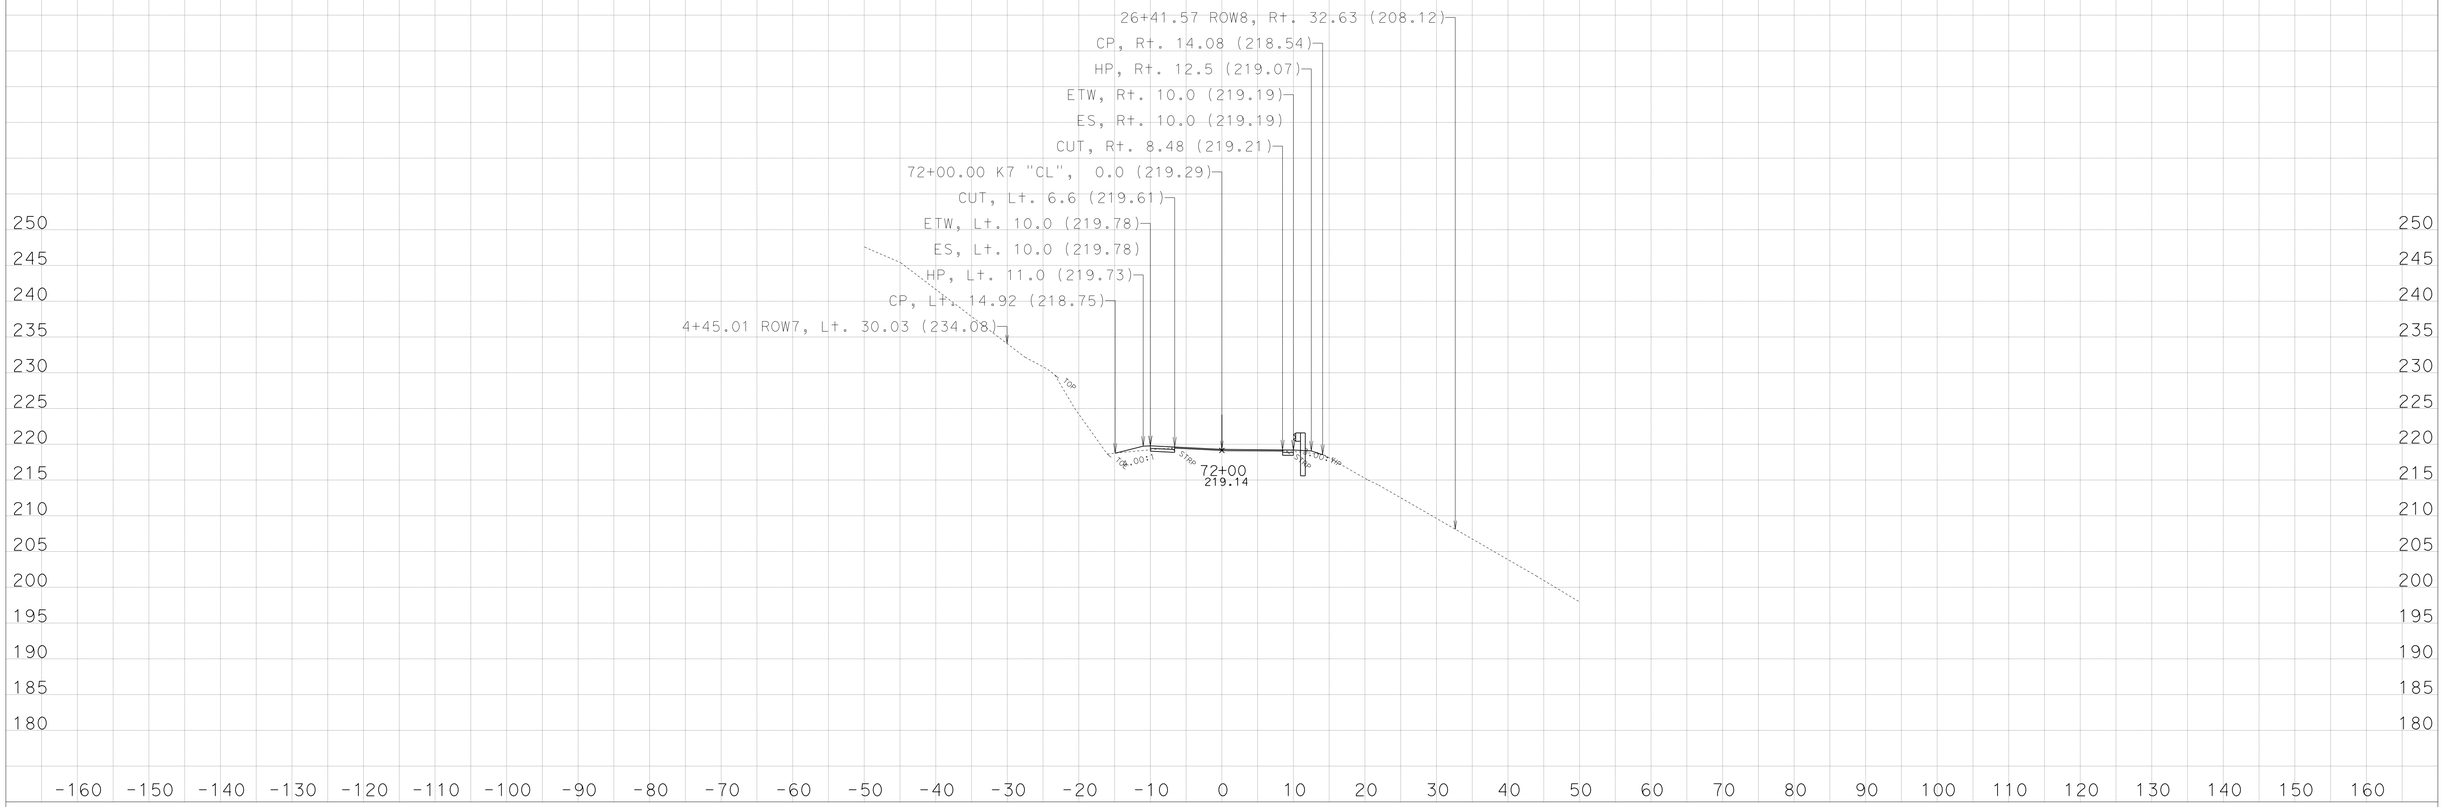

CREATED BY: NRDOE,ODN-E-3

KC Project: 45090 File: D:\PROJECTS\45090Hum169WidenMBGR\CAiCE\45090\k7finv.ear

DATE: 3/29/2013

PROJECT ID: 0100000219

CONTRACT: EA: 01-450904

DIST/CO/RTE/PM: 01-HUM-169-13.6/23.4

All Dimensions are US Survey Feet
SCALE: 1" = 10' Horiz.
1" = 10' Vert.

Alignment: "K7"
DESIGN CROSS SECTIONS
SHEET 12 OF 26

For Earthwork Development Only

Safety Improvements
(Widen, V-Ditch, Special MBGR)

Route 169-Location 7,
Post Mile: 22.88/22.99

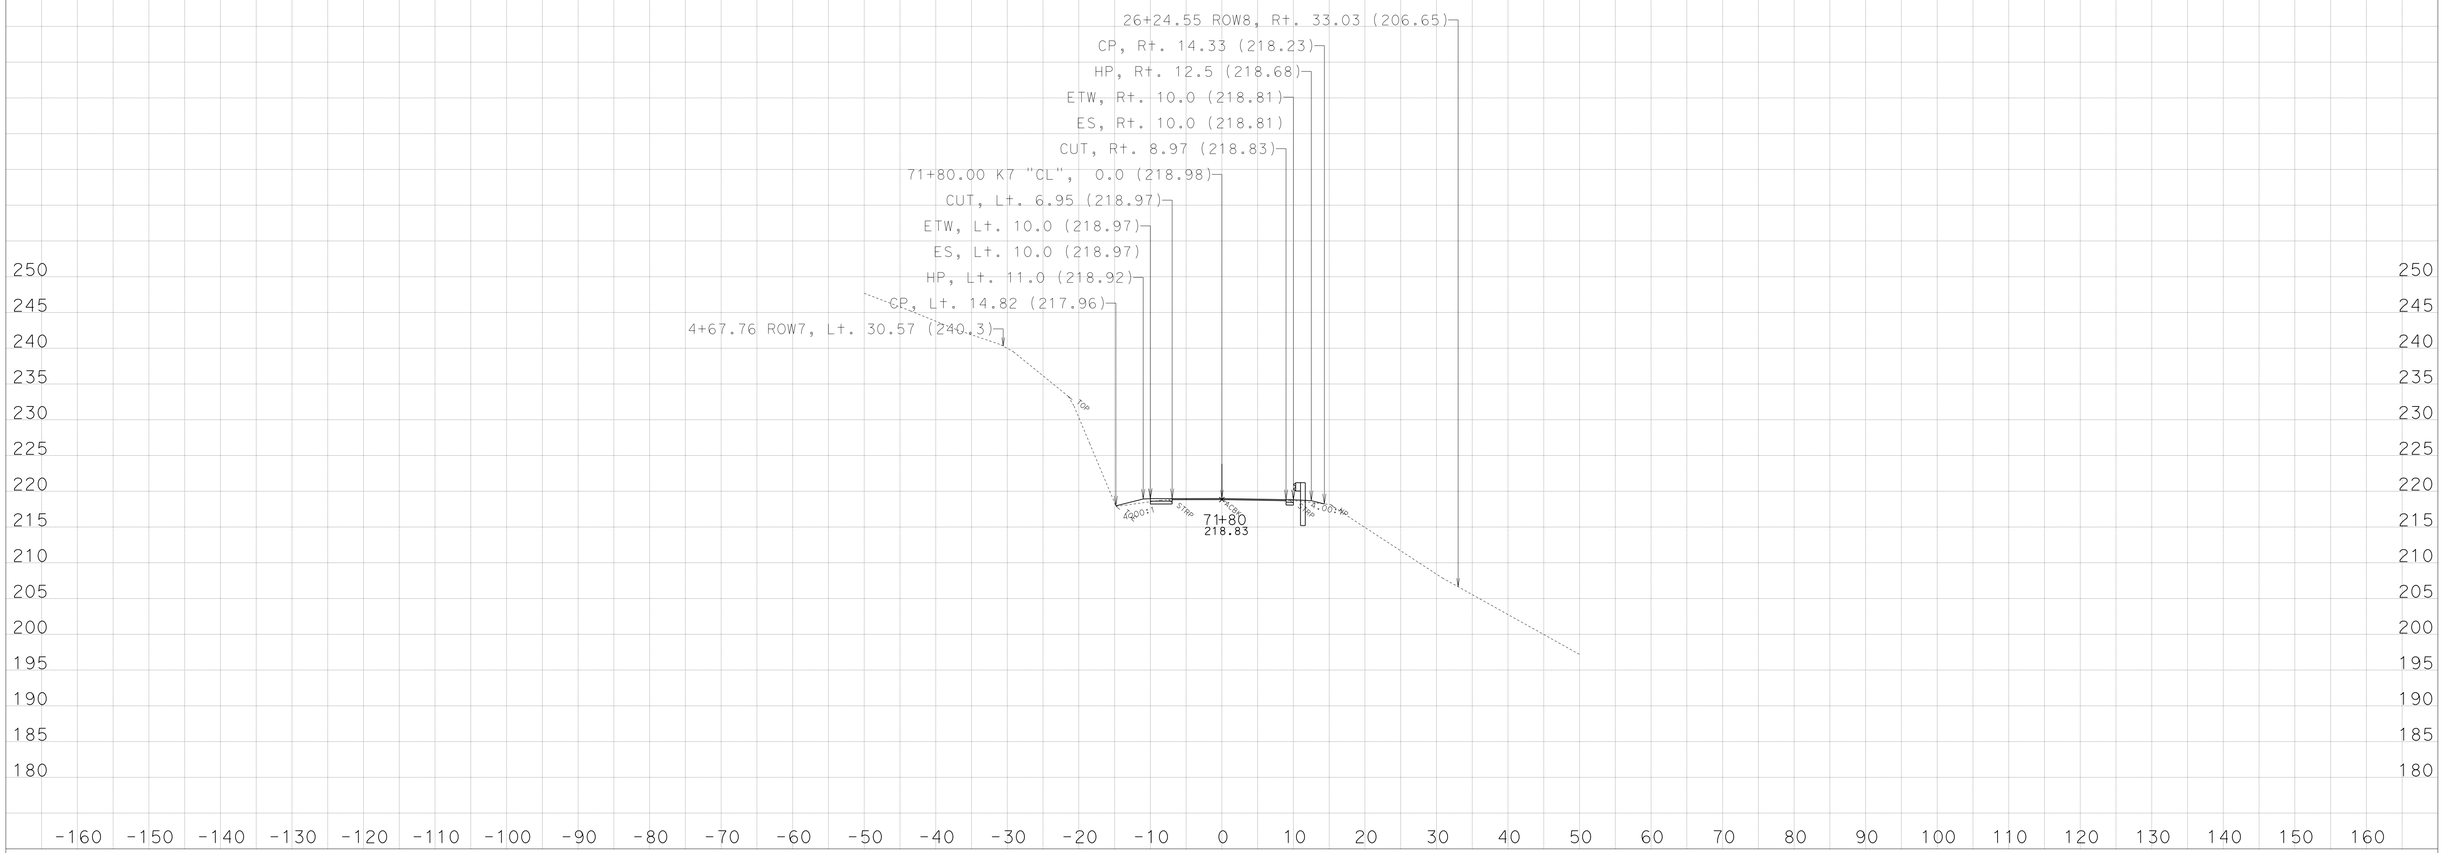

CREATED BY: NRDOE,ODN-E-3

KC Project: 45090 File: D:\PROJECTS\45090Hum169WidenMBGR\CAiCE\45090\k7finv.ear

DATE: 3/29/2013

PROJECT ID: 0100000219

CONTRACT: EA: 01-450904

DIST/CO/RTE/PM: 01-HUM-169-13.6/23.4

All Dimensions are US Survey Feet
SCALE: 1" = 10' Horiz.
1" = 10' Vert.

Alignment: "K7"
DESIGN CROSS SECTIONS
SHEET 11 OF 26

For Earthwork Development Only

Safety Improvements
(Widen, V-Ditch, Special MBGR)

Route 169-Location 7,
Post Mile: 22.88/22.99

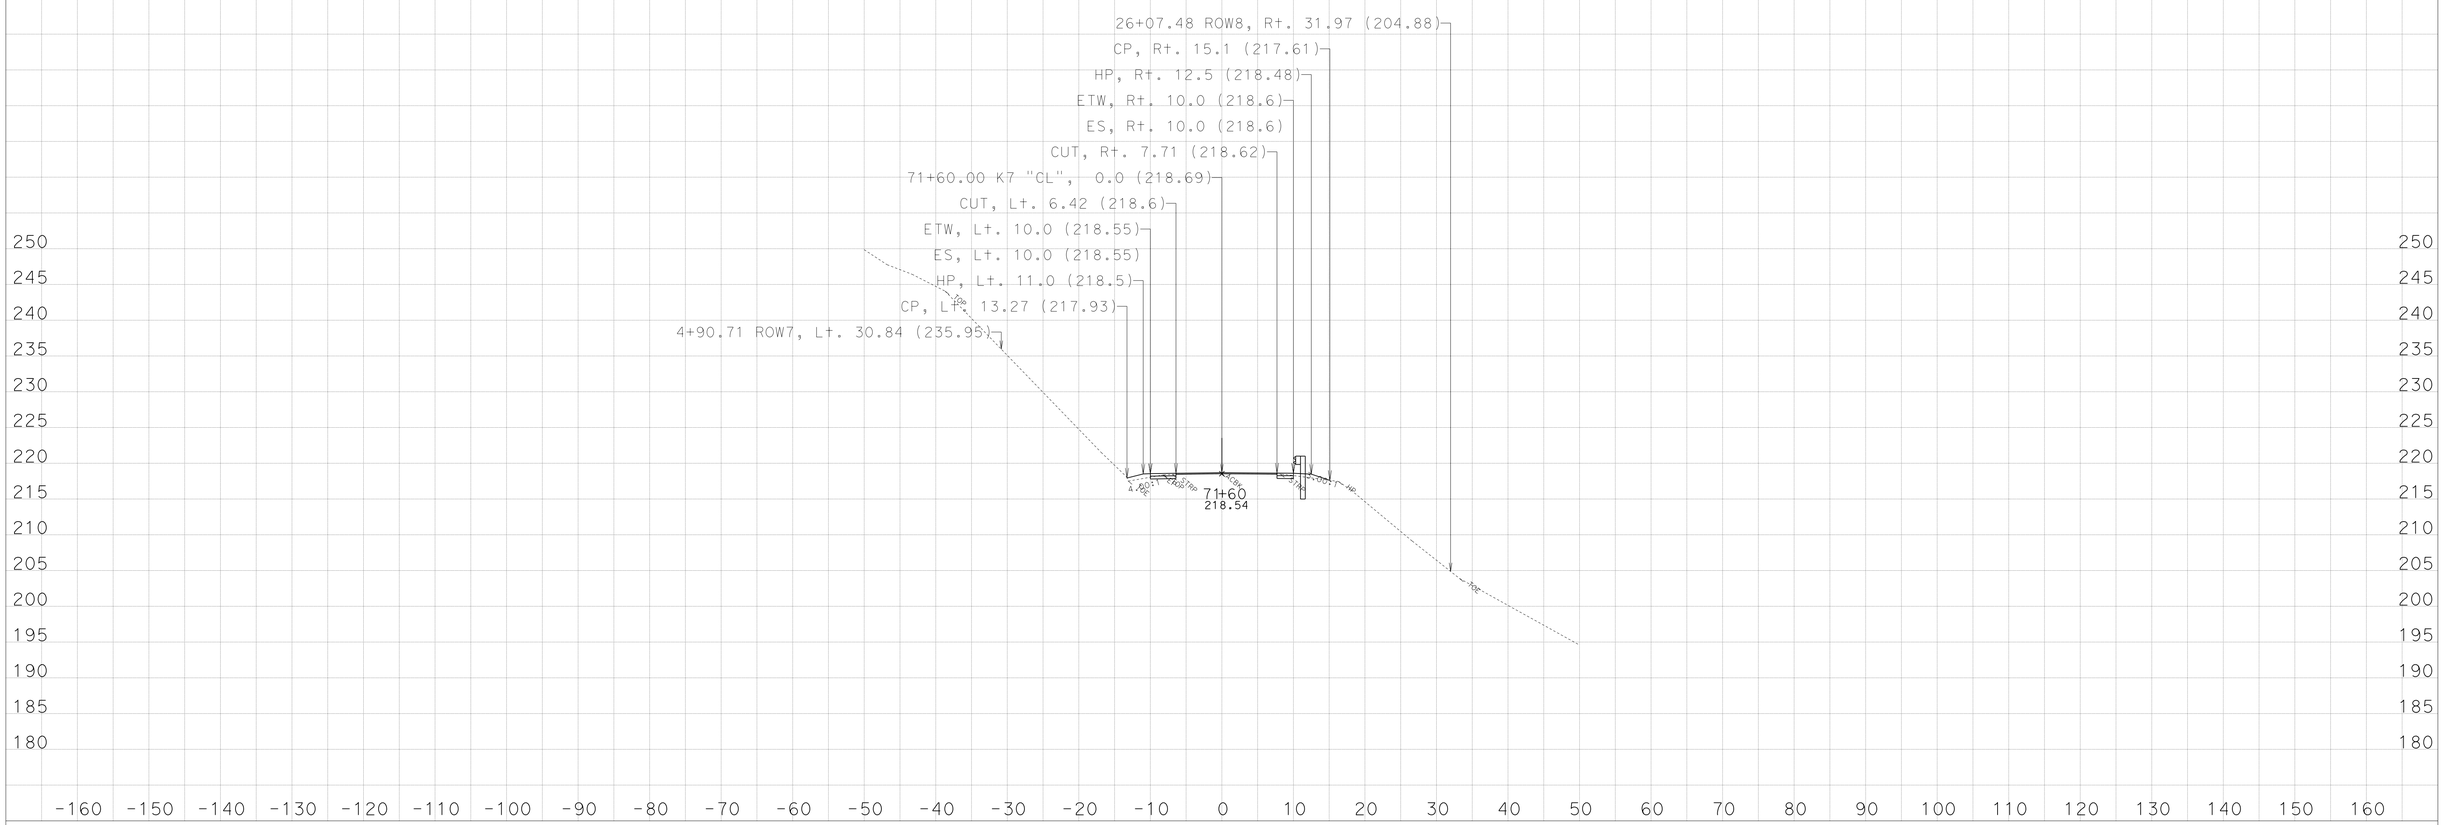

CREATED BY: NRDOE,ODN-E-3

KC Project: 45090 File: D:\PROJECTS\45090Hum169WidenMBGR\CAiCE\45090\k7finv.ear

DATE: 3/29/2013

PROJECT ID: 0100000219

CONTRACT: EA: 01-450904

DIST/CO/RTE/PM: 01-HUM-169-13.6/23.4

All Dimensions are US Survey Feet
SCALE: 1" = 10' Horiz.
1" = 10' Vert.

Alignment: "K7"
DESIGN CROSS SECTIONS
SHEET 10 OF 26

For Earthwork Development Only

Safety Improvements
(Widen, V-Ditch, Special MBGR)

Route 169-Location 7,
Post Mile: 22.88/22.99

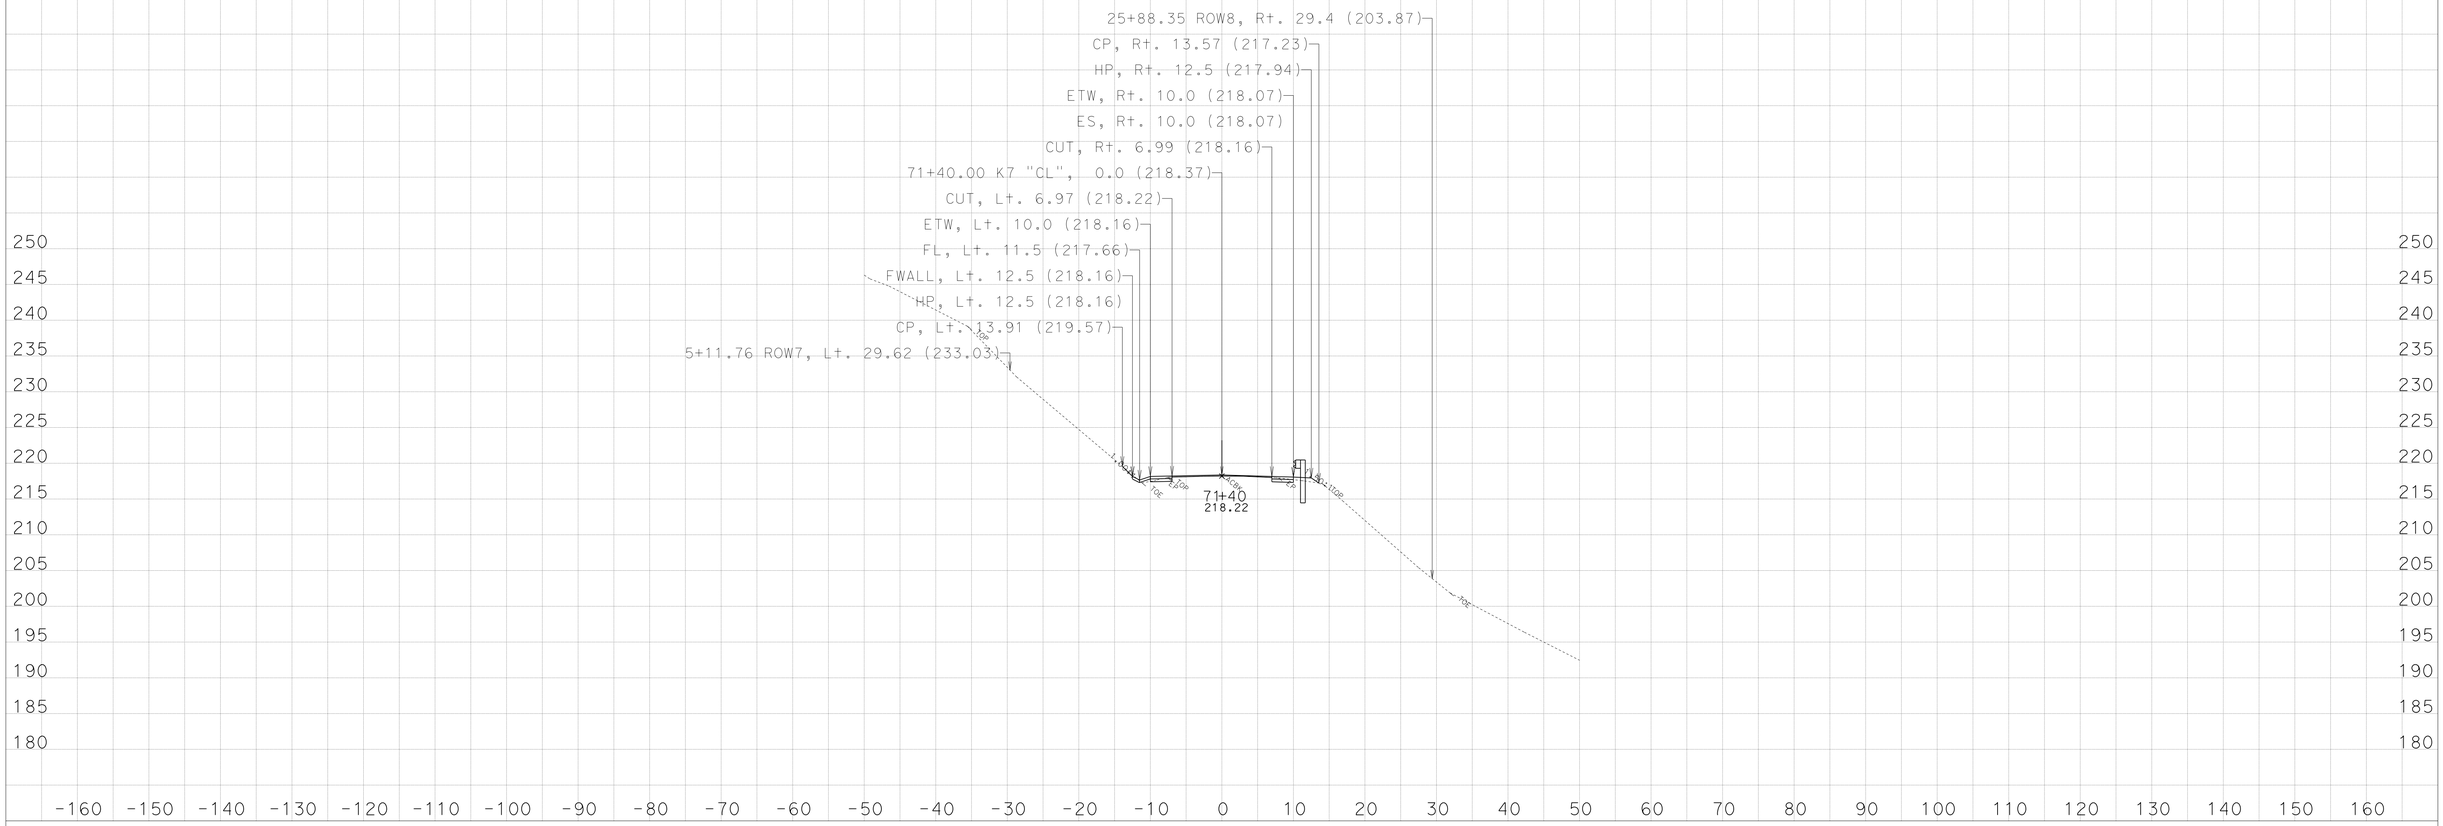

CREATED BY: NRDOE,ODN-E-3

KC Project: 45090 File: D:\PROJECTS\45090Hum169WidenMBGR\CAiCE\45090\k7finv.ear

DATE: 3/29/2013

PROJECT ID: 0100000219

CONTRACT: EA: 01-450904

DIST/CO/RTE/PM: 01-HUM-169-13.6/23.4

All Dimensions are US Survey Feet
SCALE: 1" = 10' Horiz.
1" = 10' Vert.

Alignment: "K7"
DESIGN CROSS SECTIONS
SHEET 9 OF 26

For Earthwork Development Only

Safety Improvements
(Widen, V-Ditch, Special MBGR)

Route 169-Location 7,
Post Mile: 22.88/22.99

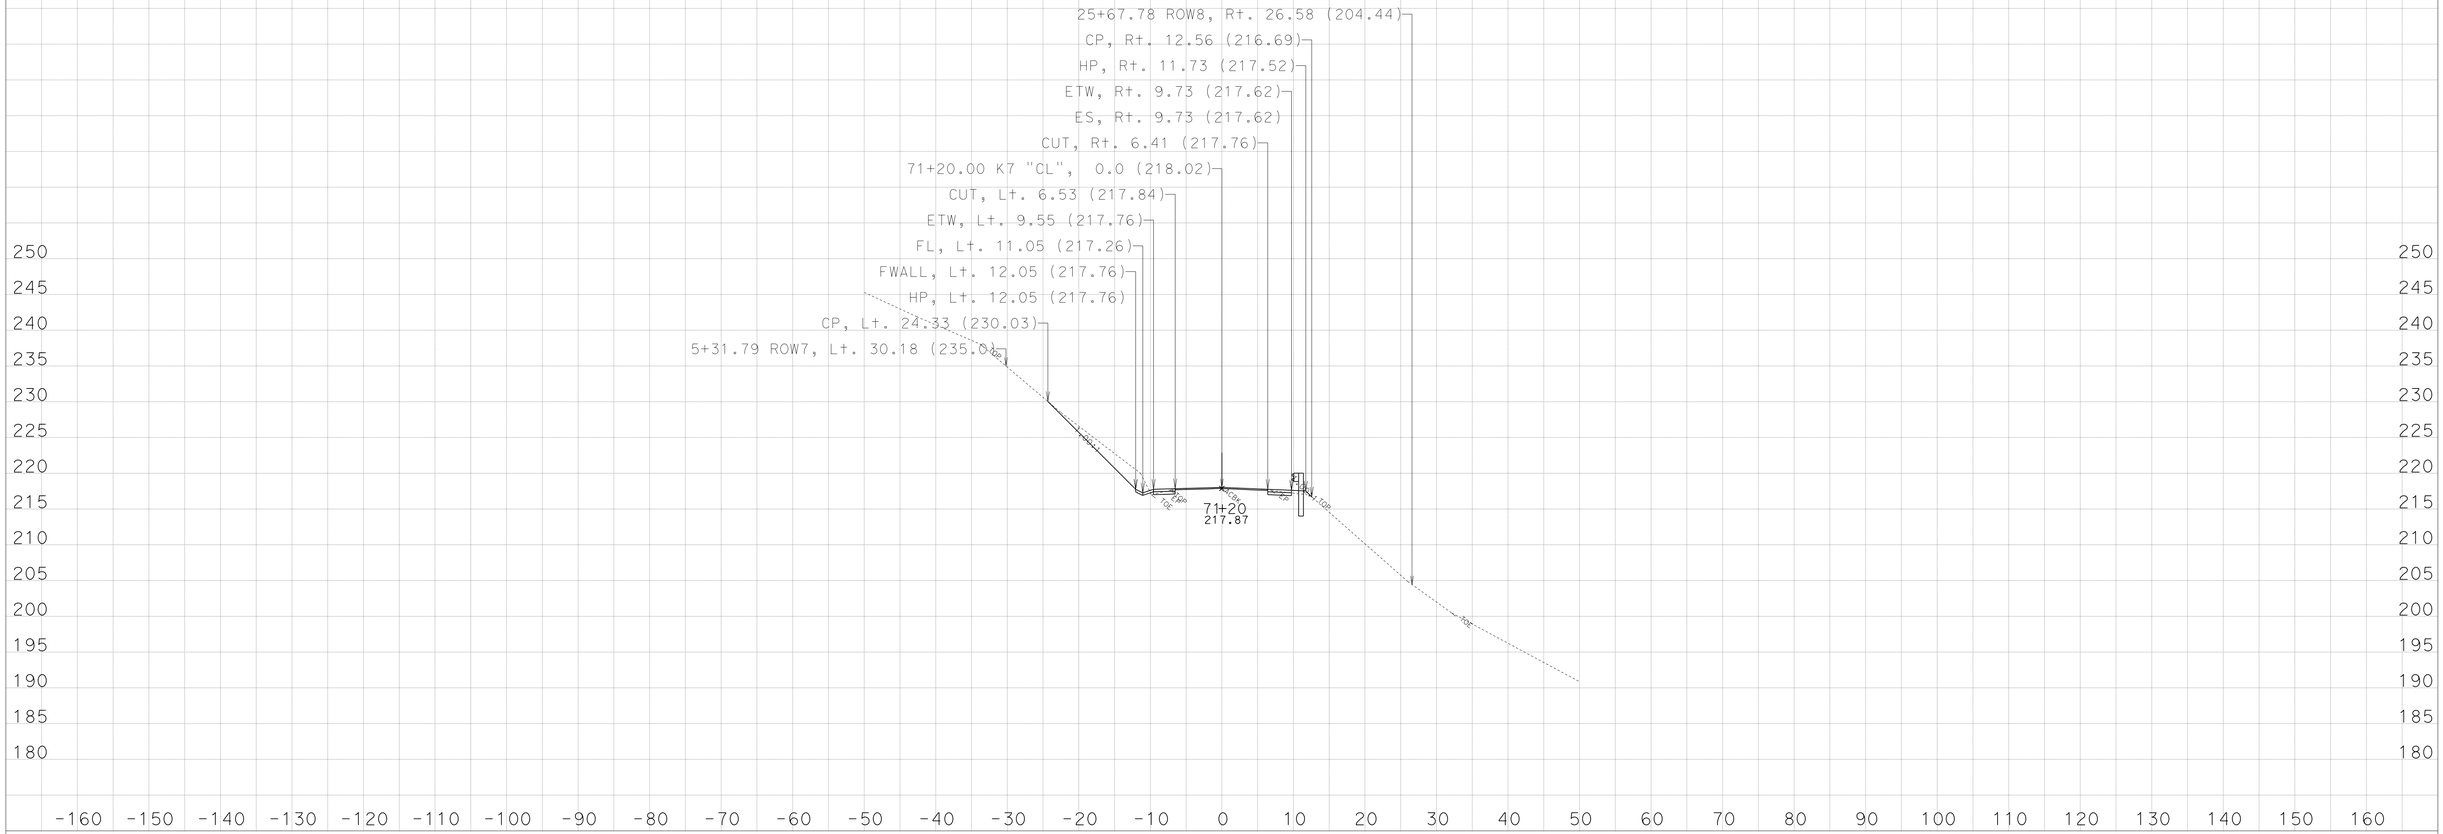

CREATED BY: NRDOE,ODN-E-3

KC Project: 45090 File: D:\PROJECTS\45090Hum169WidenMBGR\CAiCE\45090\k7finv.ear

DATE: 3/29/2013

PROJECT ID: 0100000219

CONTRACT: EA: 01-450904

DIST/CO/RTE/PM: 01-HUM-169-13.6/23.4

All Dimensions are US Survey Feet
SCALE: 1" = 10' Horiz.
1" = 10' Vert.

Alignment: "K7"
DESIGN CROSS SECTIONS
SHEET 8 OF 26

For Earthwork Development Only

Safety Improvements
(Widen, V-Ditch, Special MBGR)

Route 169-Location 7,
Post Mile: 22.88/22.99

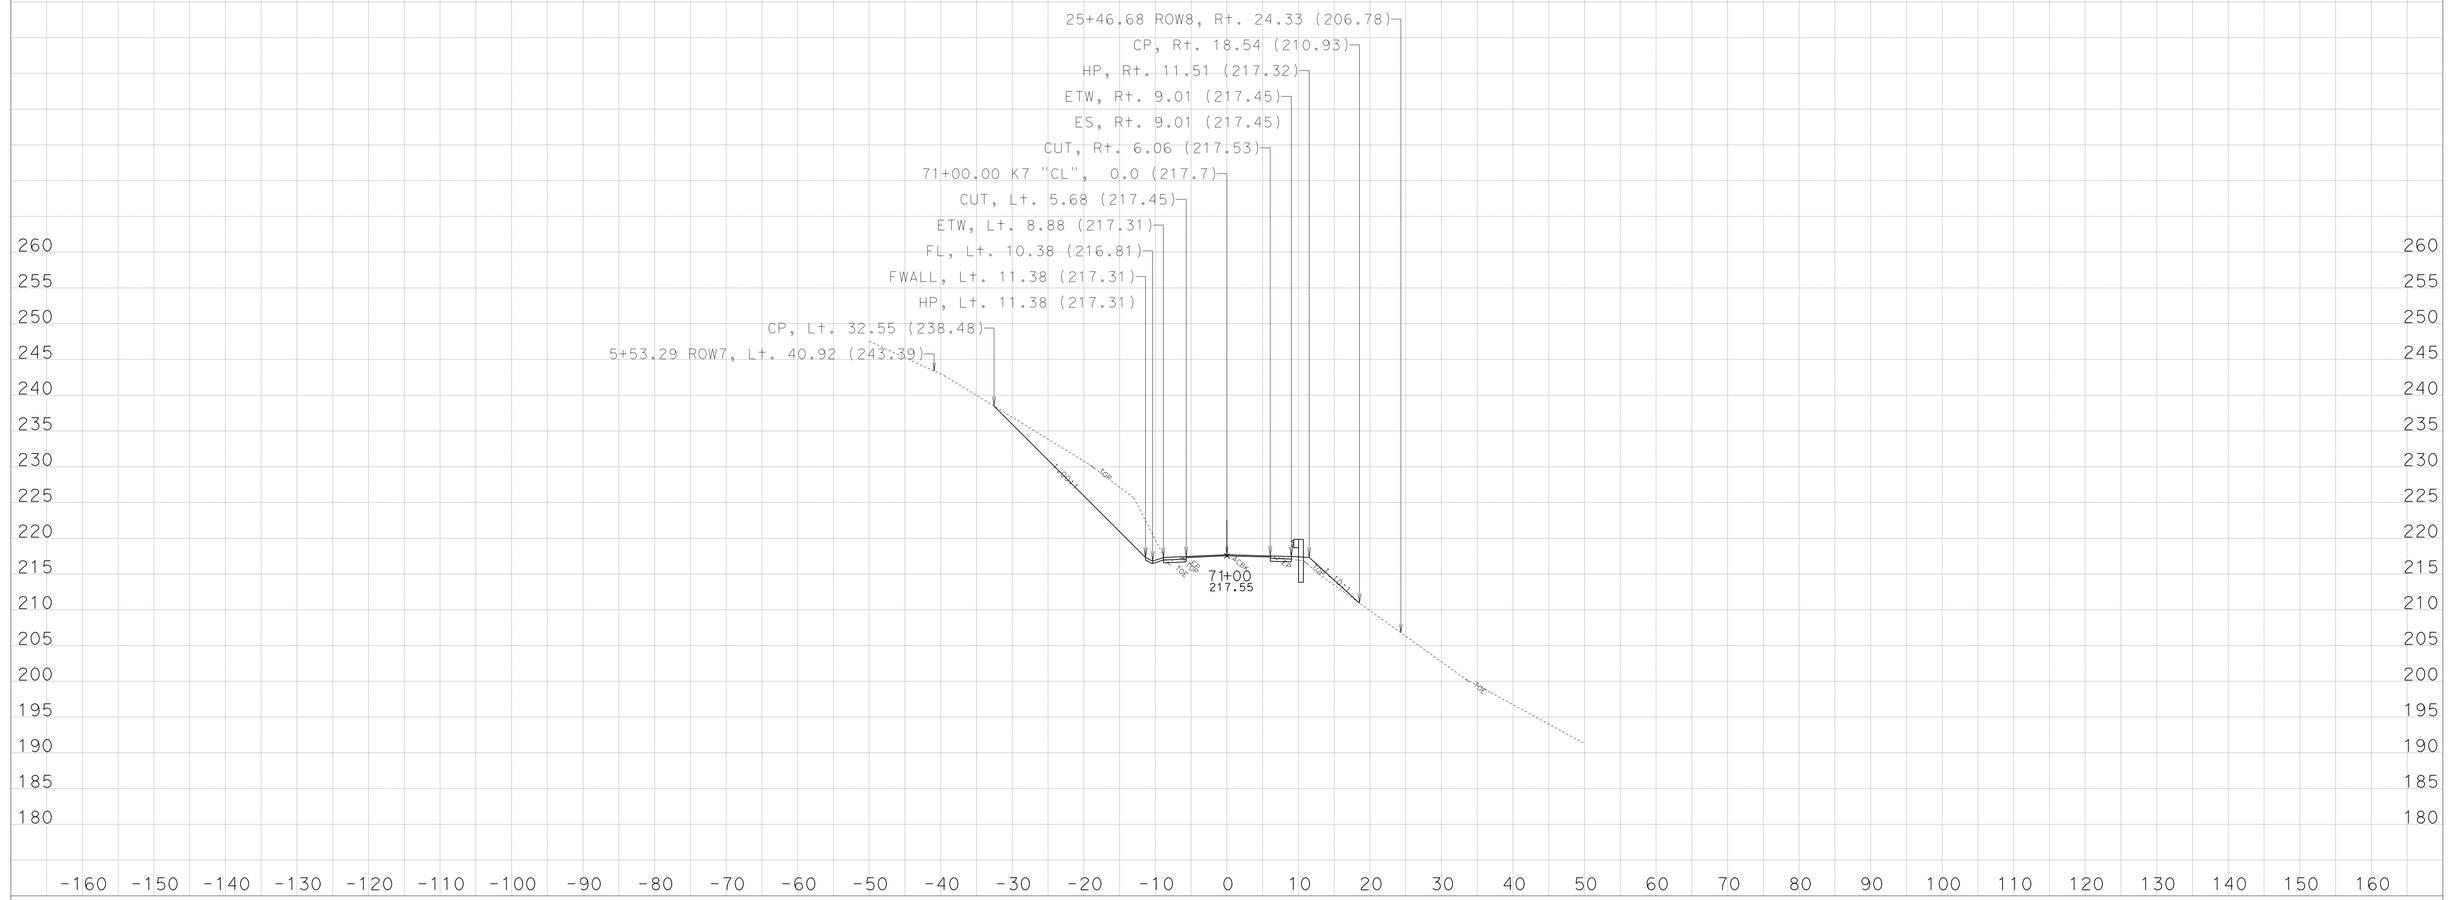

CREATED BY: NRDOE,ODN-E-3

DATE: 3/29/2013

KC Project: 45090 File: D:\PROJECTS\45090Hum169WidenMBGR\CAiCE\45090\k7finv.ear

PROJECT ID: 0100000219

CONTRACT: EA: 01-450904

DIST/CO/RTE/PM: 01-HUM-169-13.6/23.4

All Dimensions are US Survey Feet

SCALE: 1" = 10' Horiz.
1" = 10' Vert.

Alignment: "K7"

DESIGN CROSS SECTIONS

SHEET 7 OF 26

For Earthwork Development Only

Safety Improvements
(Widen, V-Ditch, Special MBGR)

Route 169-Location 7,
Post Mile: 22.88/22.99

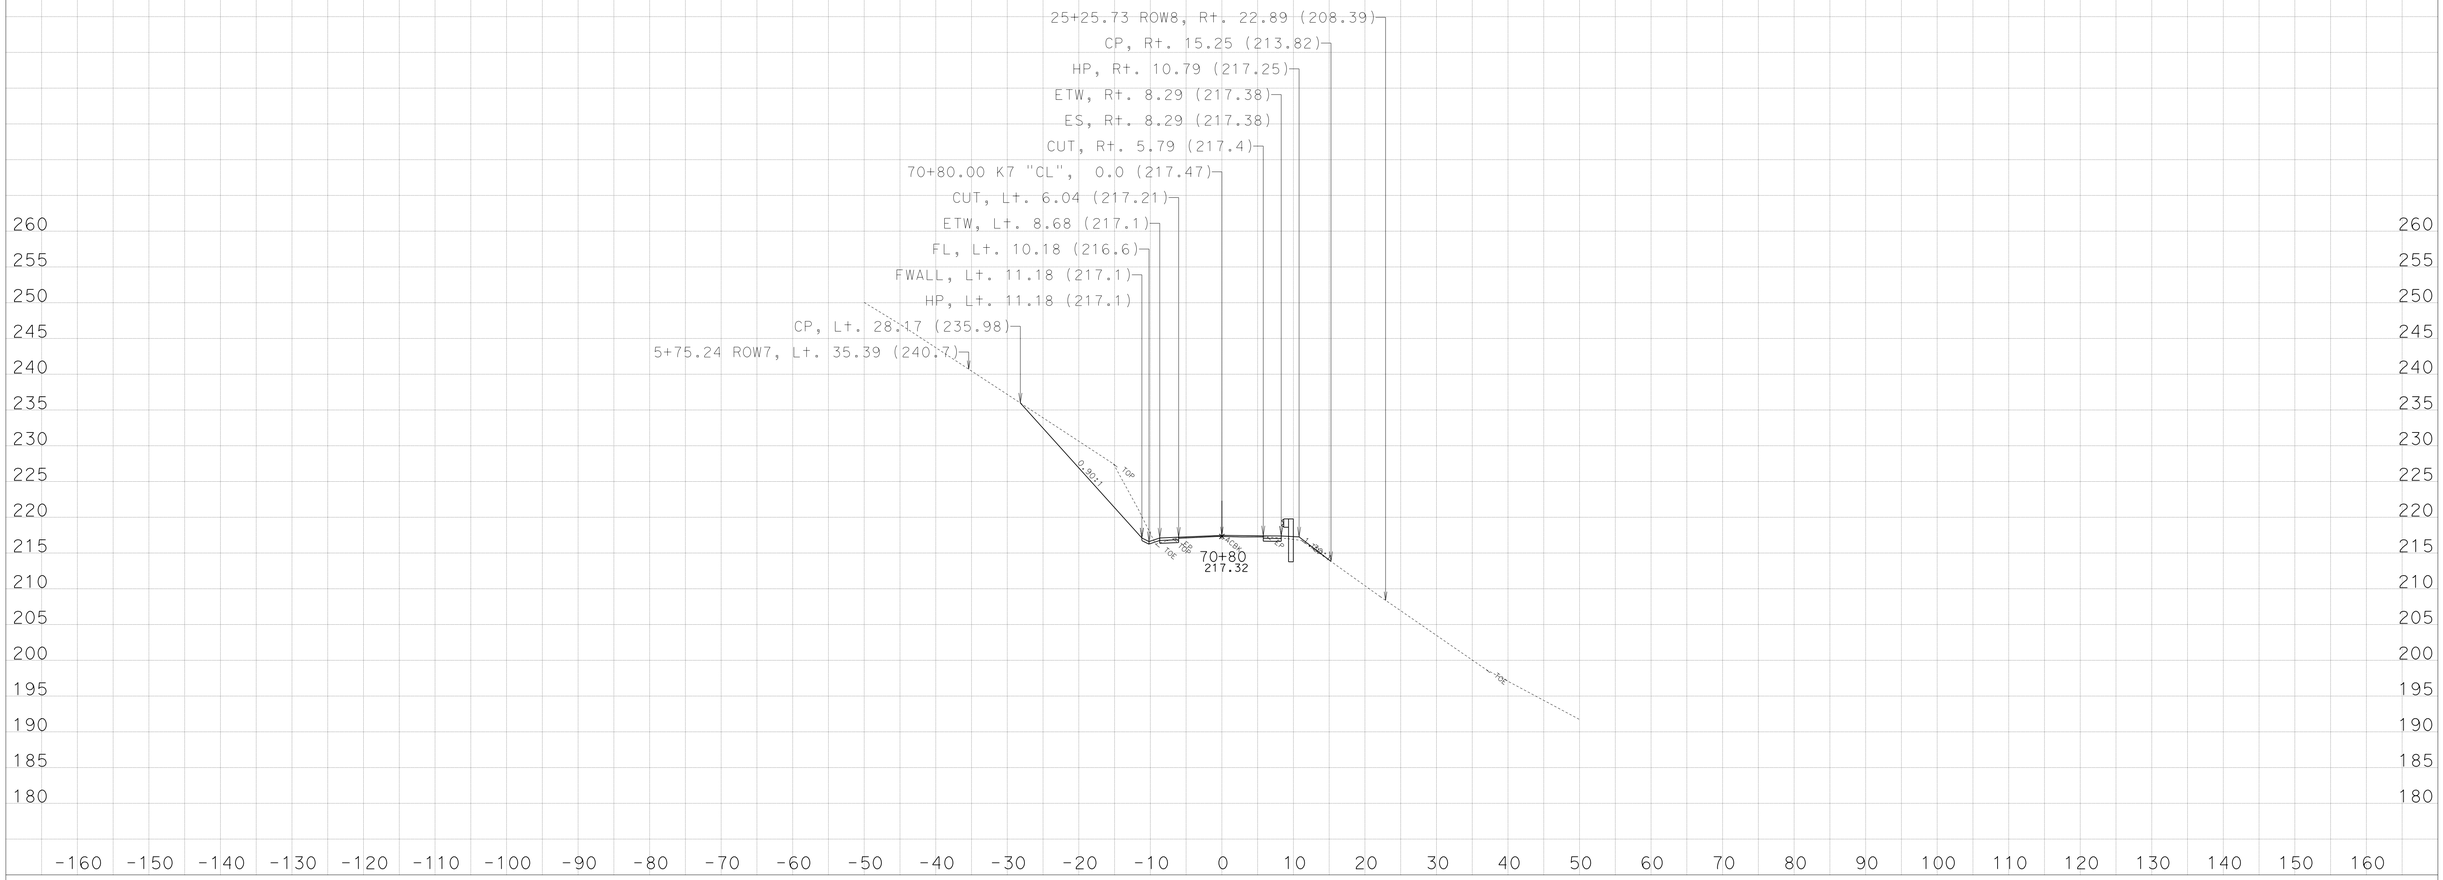

CREATED BY: NRDOE,ODN-E-3

KC Project: 45090 File: D:\PROJECTS\45090Hum169WidenMBGR\CAiCE\45090\k7finv.ear

DATE: 3/29/2013

PROJECT ID: 0100000219
CONTRACT: EA: 01-450904
DIST/CO/RTE/PM: 01-HUM-169-13.6/23.4

All Dimensions are US Survey Feet
SCALE: 1" = 10' Horiz.
1" = 10' Vert.

Alignment: "K7"
DESIGN CROSS SECTIONS
SHEET 6 OF 26

For Earthwork Development Only

Safety Improvements
(Widen, V-Ditch, Special MBGR)

Route 169-Location 7,
Post Mile: 22.88/22.99

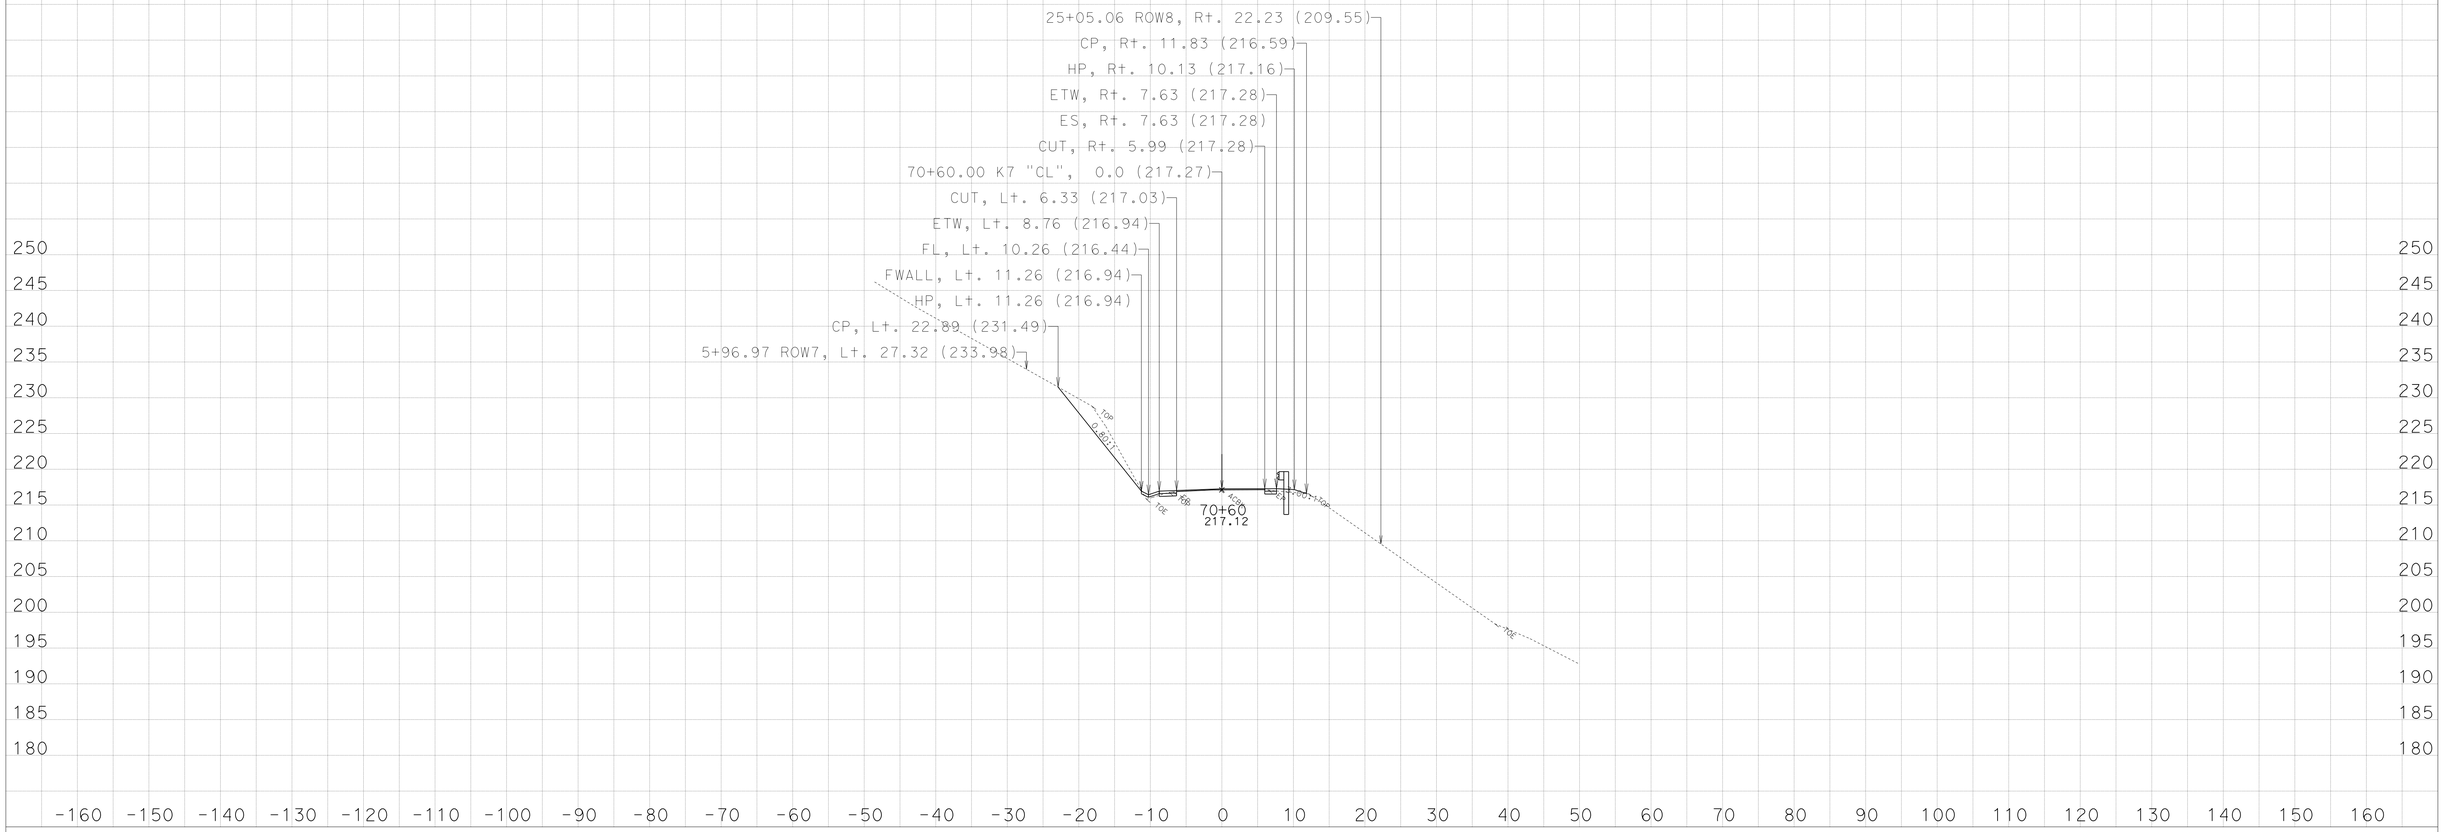

CREATED BY: NRDOE,ODN-E-3

KC Project: 45090 File: D:\PROJECTS\45090Hum169WidenMBGR\CAiCE\45090\k7finv.ear

DATE: 3/29/2013

PROJECT ID: 0100000219

CONTRACT: EA: 01-450904

DIST/CO/RTE/PM: 01-HUM-169-13.6/23.4

All Dimensions are US Survey Feet
SCALE: 1" = 10' Horiz.
1" = 10' Vert.

Alignment: "K7"
DESIGN CROSS SECTIONS
SHEET 5 OF 26

For Earthwork Development Only

Safety Improvements
(Widen, V-Ditch, Special MBGR)

Route 169-Location 7,
Post Mile: 22.88/22.99

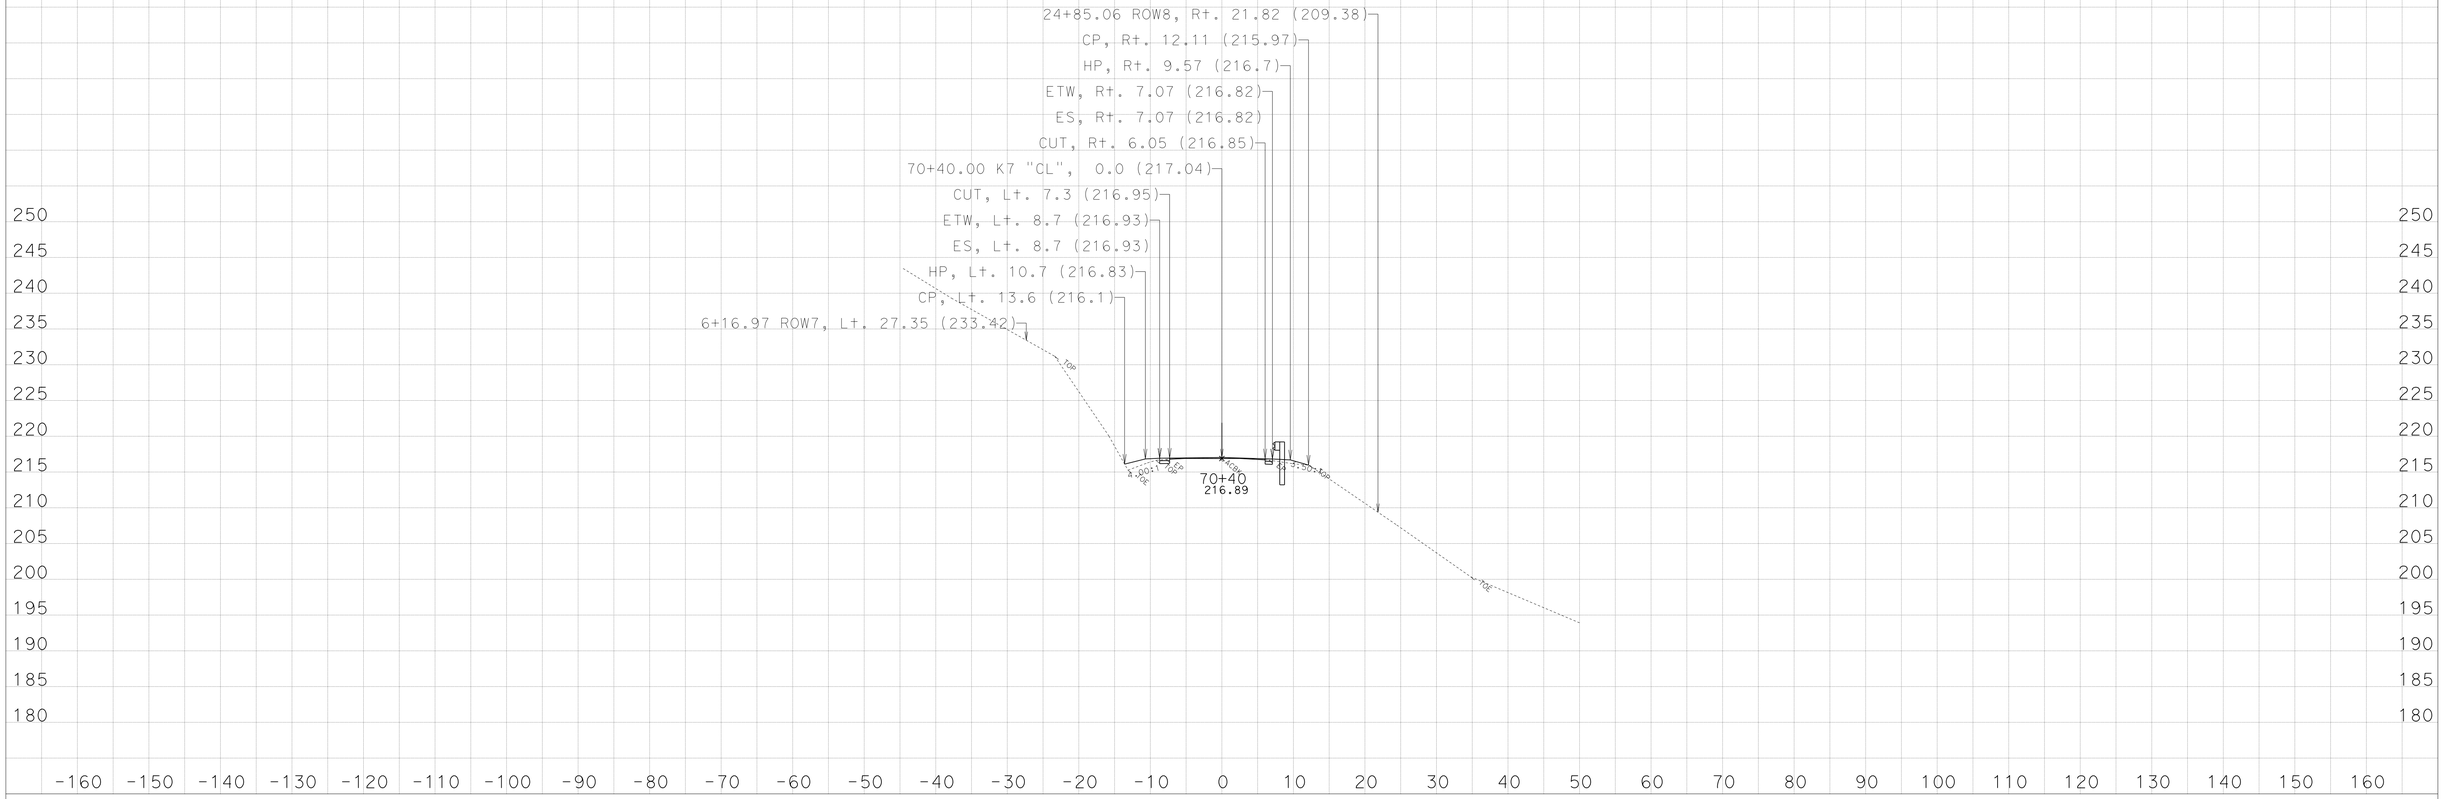

CREATED BY: NRDOE,ODN-E-3

KC Project: 45090 File: D:\PROJECTS\45090Hum169WidenMBGR\CAiCE\45090\k7finv.ear

DATE: 3/29/2013

PROJECT ID: 0100000219

CONTRACT: EA: 01-450904

DIST/CO/RTE/PM: 01-HUM-169-13.6/23.4

All Dimensions are US Survey Feet
SCALE: 1" = 10' Horiz.
1" = 10' Vert.

Alignment: "K7"
DESIGN CROSS SECTIONS
SHEET 4 OF 26

For Earthwork Development Only

Safety Improvements
(Widen, V-Ditch, Special MBGR)

Route 169-Location 7,
Post Mile: 22.88/22.99

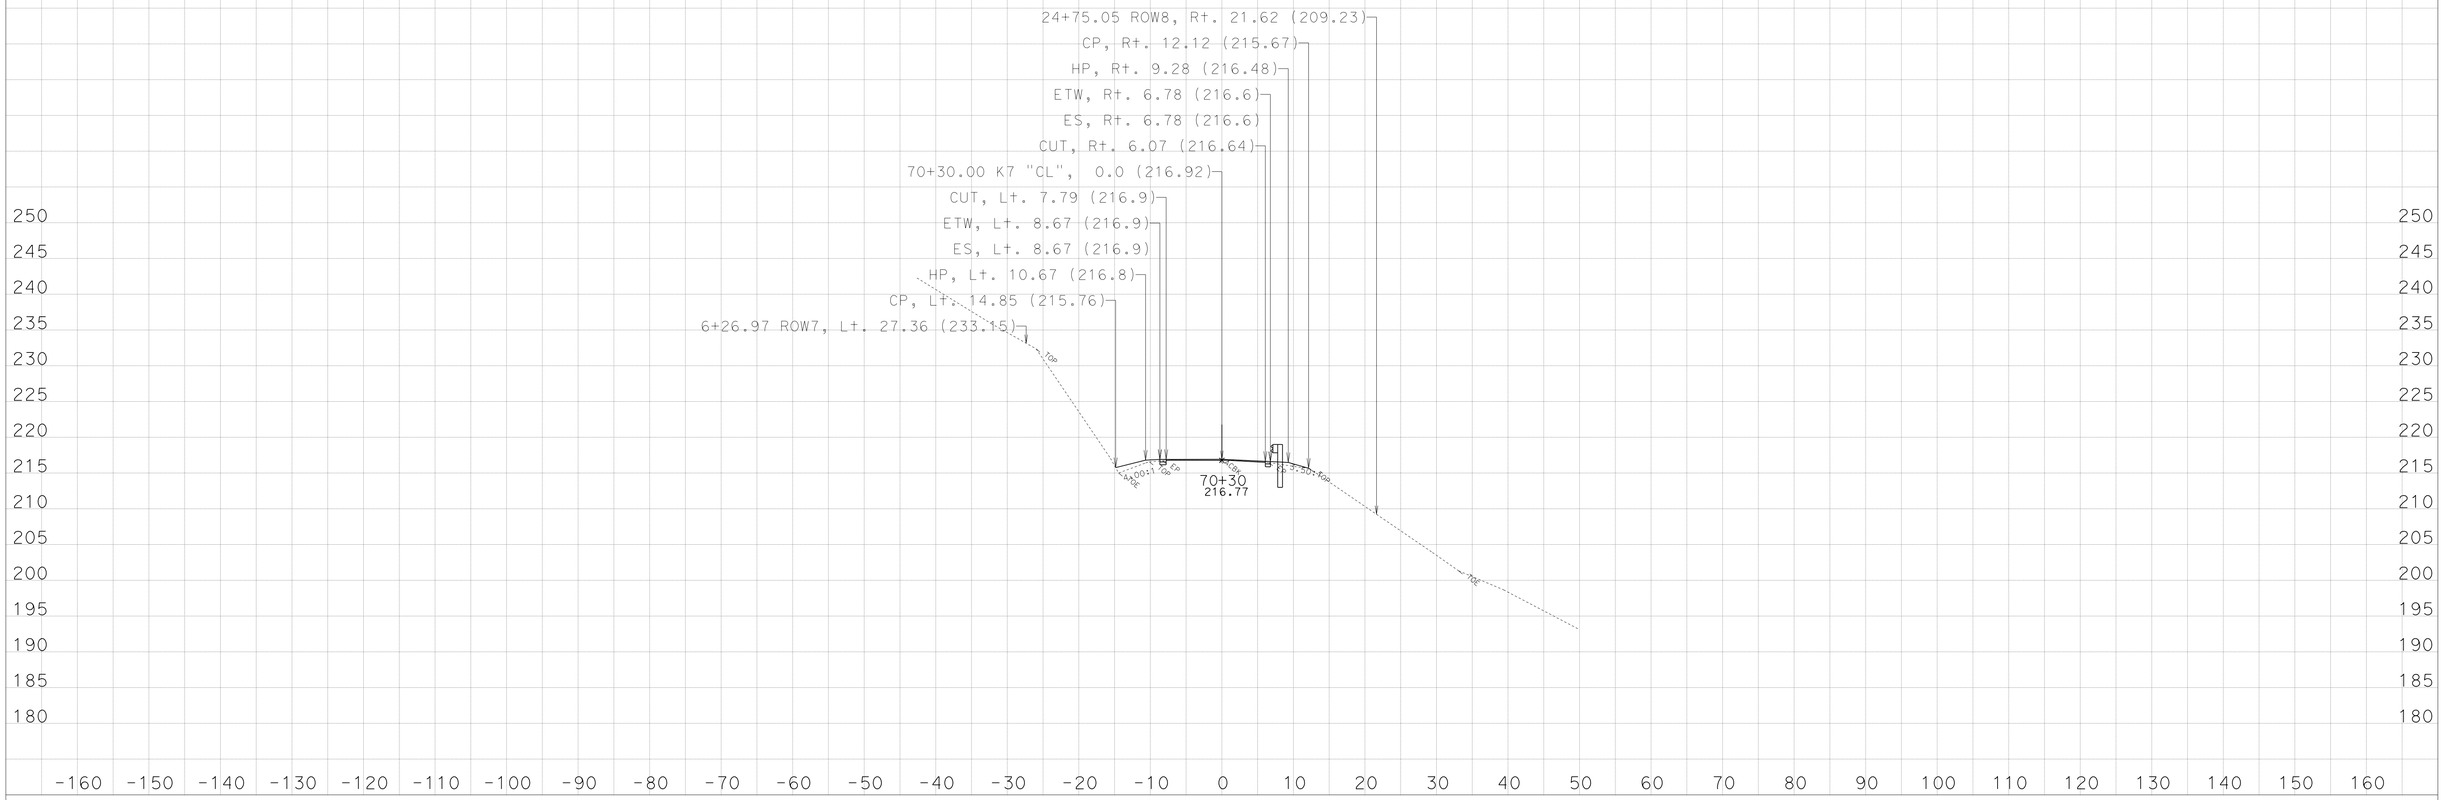

CREATED BY: NRDOE,ODN-E-3

KC Project: 45090 File: D:\PROJECTS\45090Hum169WidenMBGR\CAiCE\45090\k7finv.ear

DATE: 3/29/2013

PROJECT ID: 0100000219

CONTRACT: EA: 01-450904

DIST/CO/RTE/PM: 01-HUM-169-13.6/23.4

All Dimensions are US Survey Feet
SCALE: 1" = 10' Horiz.
1" = 10' Vert.

Alignment: "K7"
DESIGN CROSS SECTIONS
SHEET 3 OF 26

For Earthwork Development Only

Safety Improvements
(Widen, V-Ditch, Special MBGR)

Route 169-Location 7,
Post Mile: 22.88/22.99

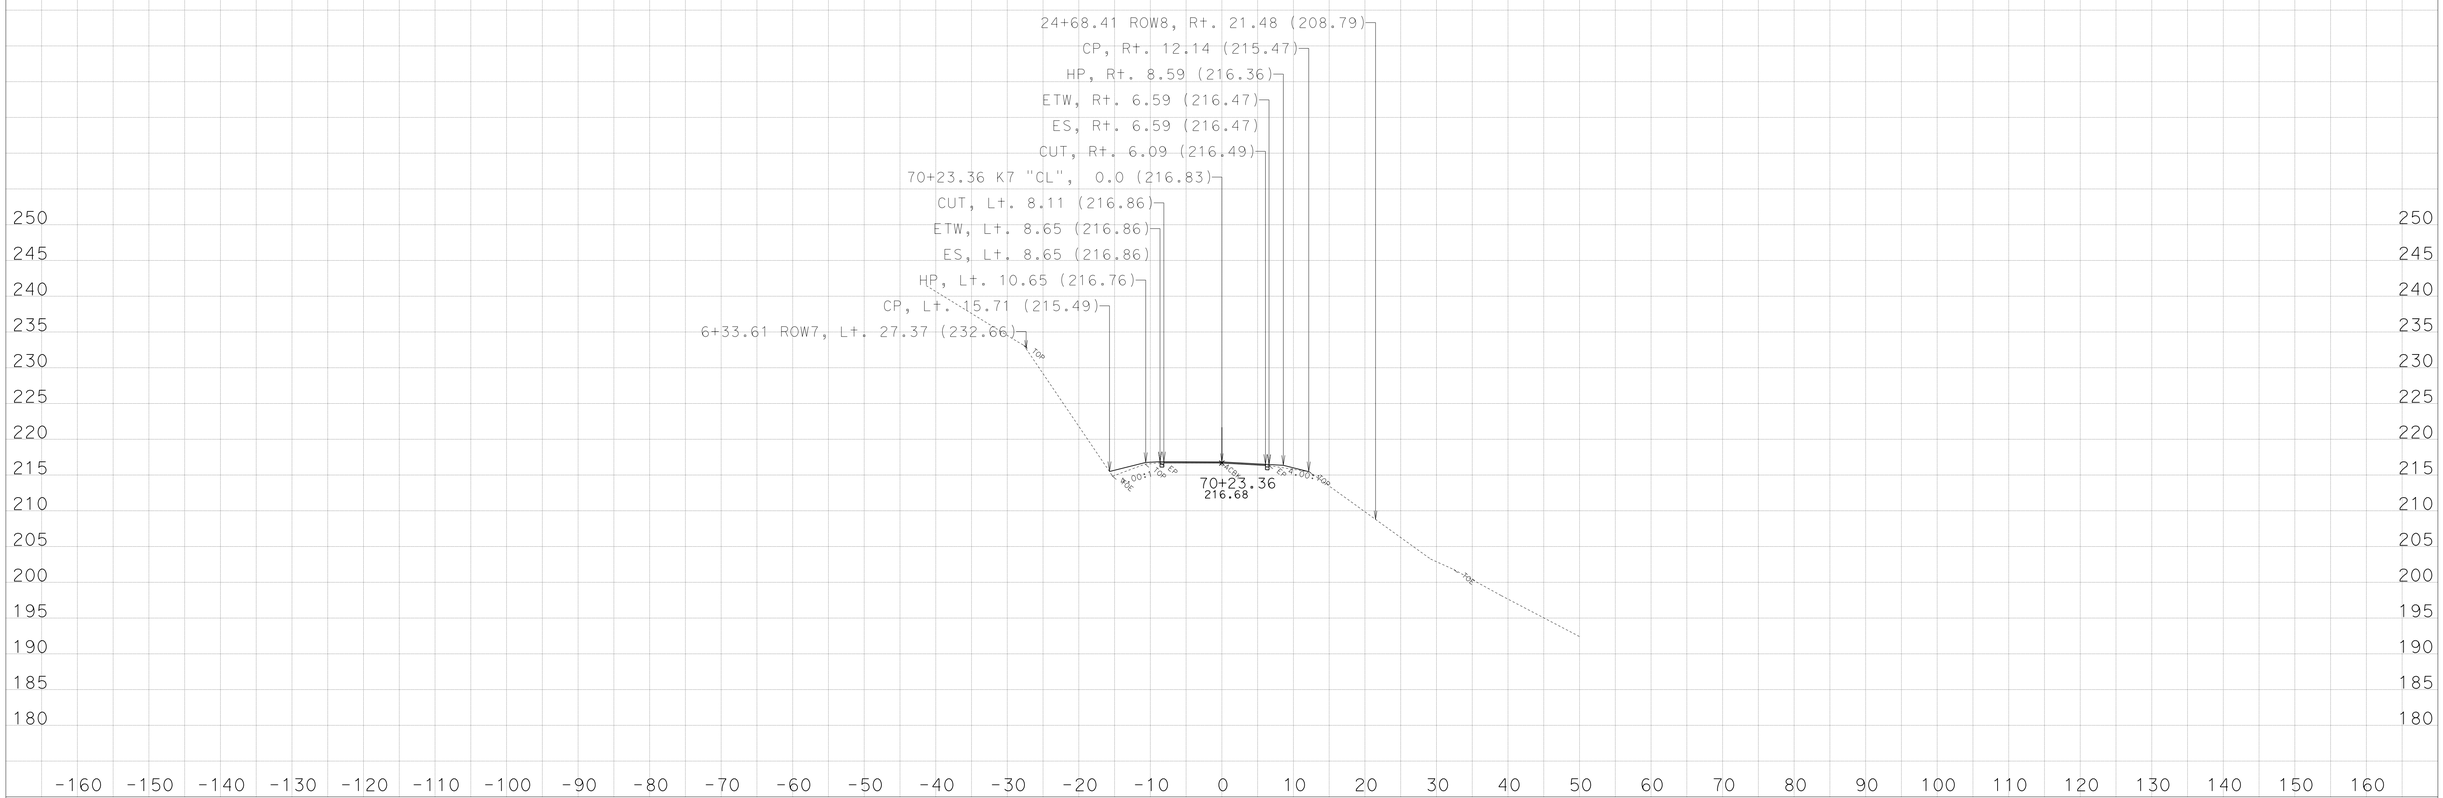

CREATED BY: NRDOE,ODN-E-3

KC Project: 45090 File: D:\PROJECTS\45090Hum169WidenMBGR\CAiCE\45090\k7finv.ear

DATE: 3/29/2013

PROJECT ID: 0100000219

CONTRACT: EA: 01-450904

DIST/CO/RTE/PM: 01-HUM-169-13.6/23.4

All Dimensions are US Survey Feet

SCALE: 1" = 10' Horiz.
1" = 10' Vert.

Alignment: "K7"
DESIGN CROSS SECTIONS

For Earthwork Development Only

Safety Improvements
(Widen, V-Ditch, Special MBGR)

Route 169-Location 7,
Post Mile: 22.88/22.99

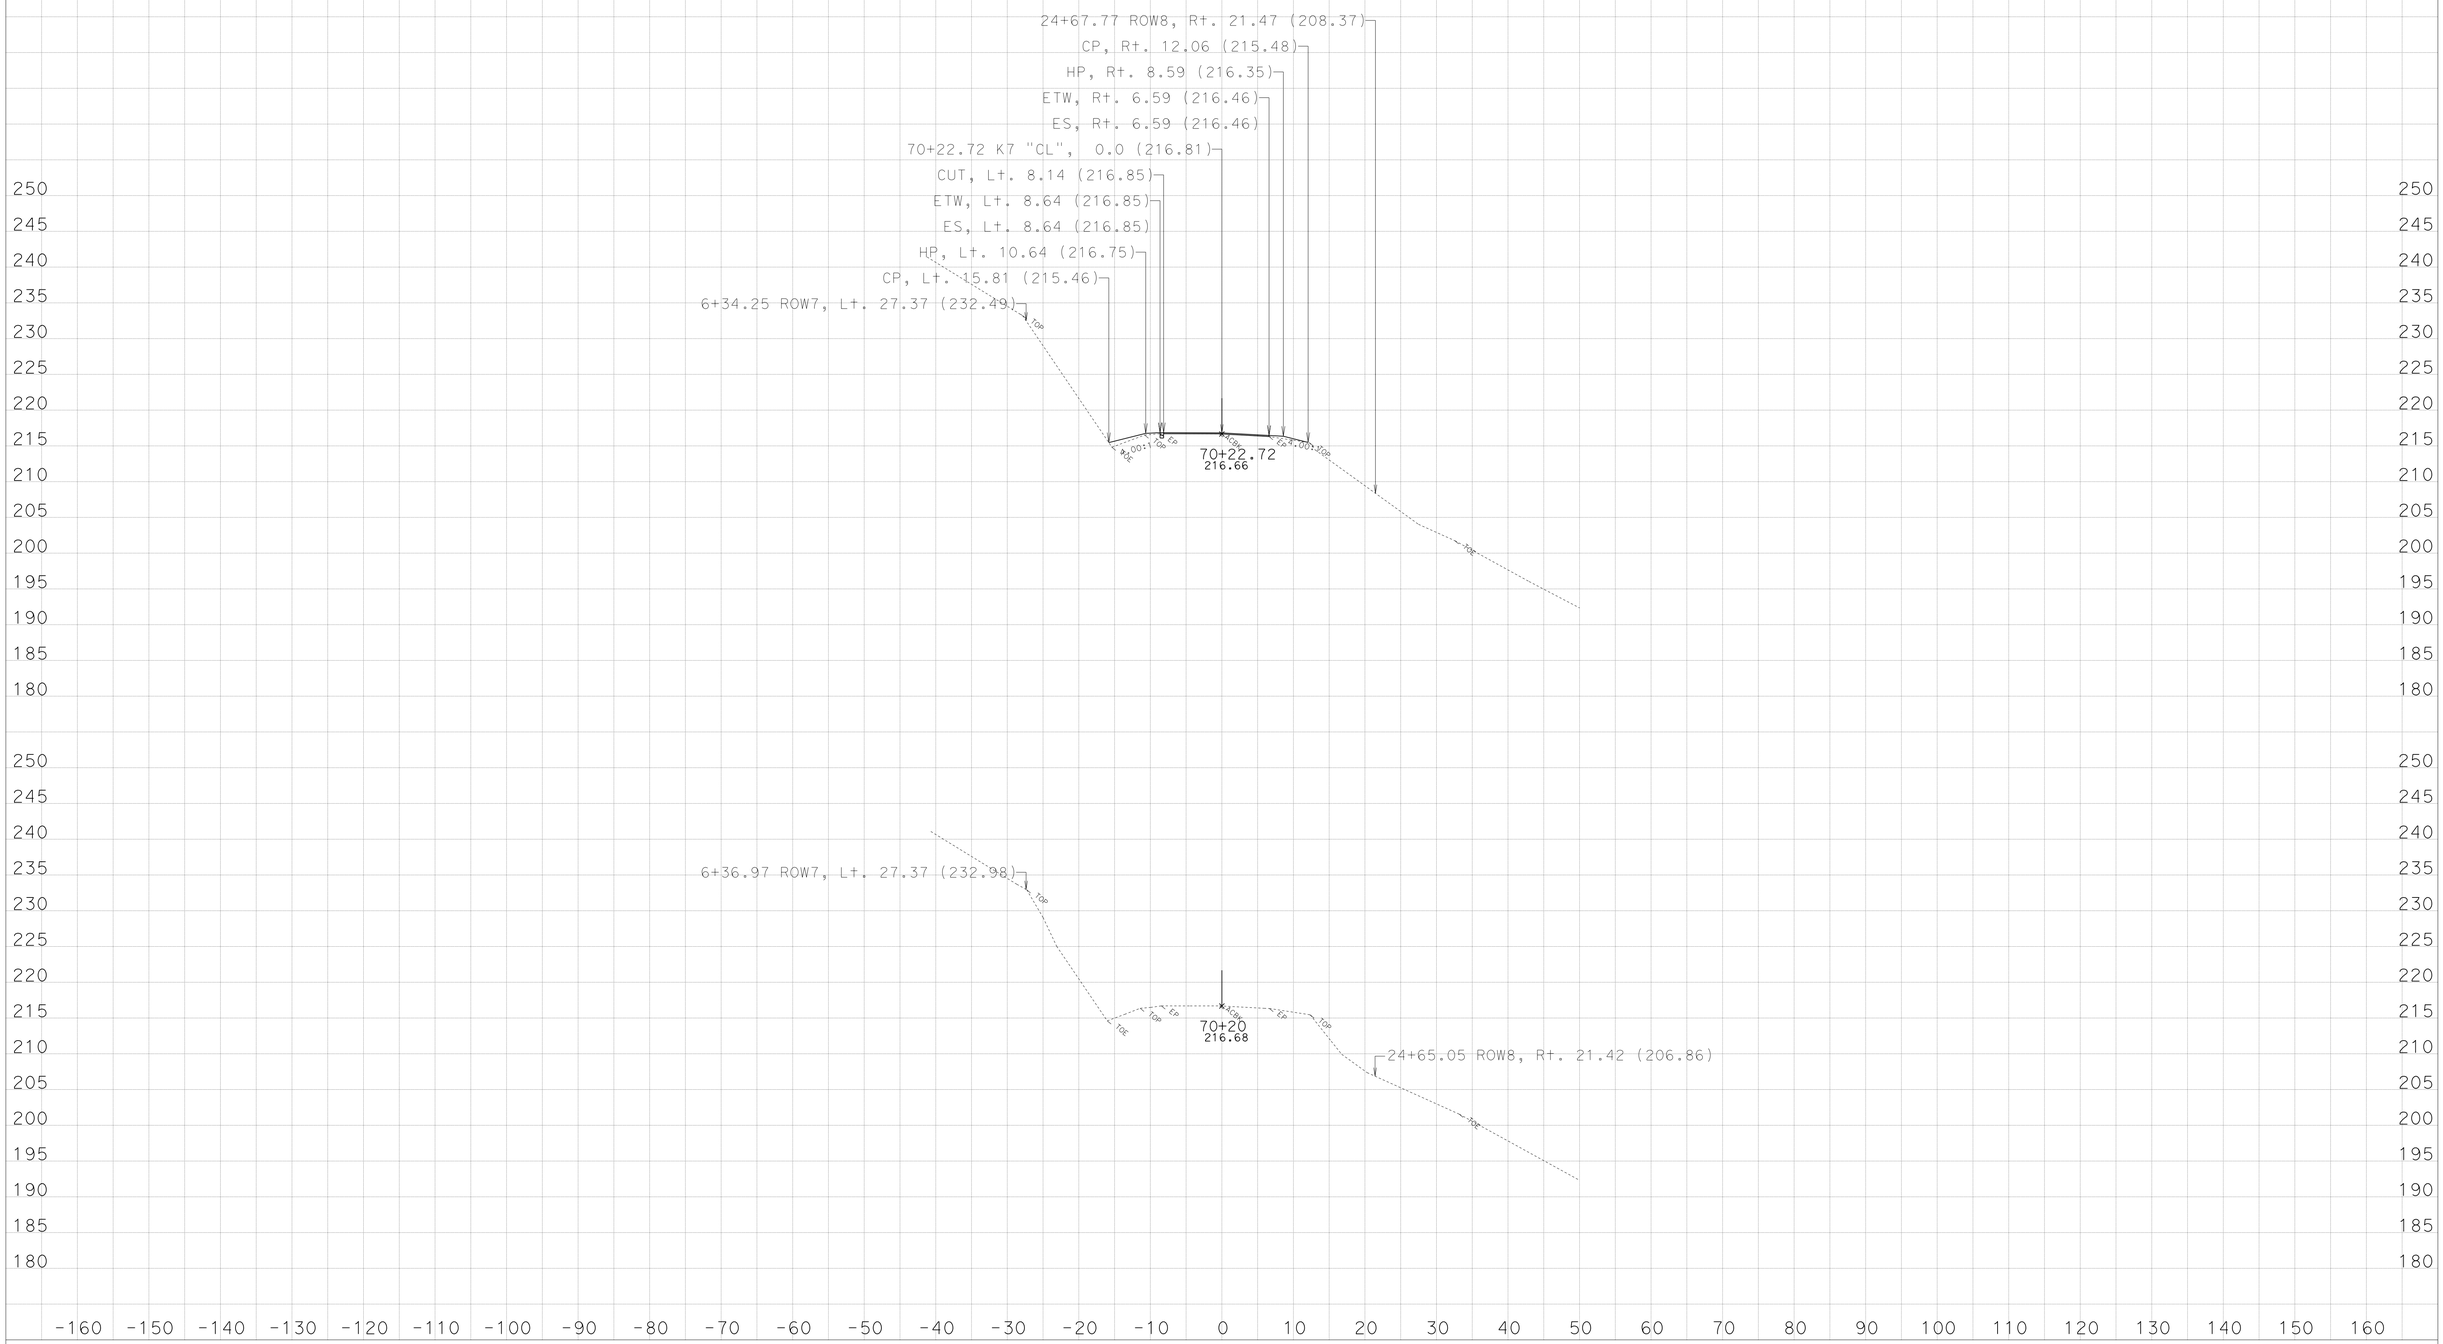

CREATED BY: NRDOE,ODN-E-3

KC Project: 45090 File: D:\PROJECTS\45090Hum169WidenMBGR\CAiCE\45090\k7finv.ear

DATE: 3/29/2013

PROJECT ID: 0100000219

CONTRACT: EA: 01-450904

DIST/CO/RTE/PM: 01-HUM-169-13.6/23.4

All Dimensions are US Survey Feet
SCALE: 1" = 10' Horiz.
1" = 10' Vert.

Alignment: "K7"
DESIGN CROSS SECTIONS
SHEET 1 OF 26

For Earthwork Development Only

Safety Improvements
(Widen, V-Ditch, Special MBGR)

Route 169, Location 6,
Post Mile: 22.73/22.82

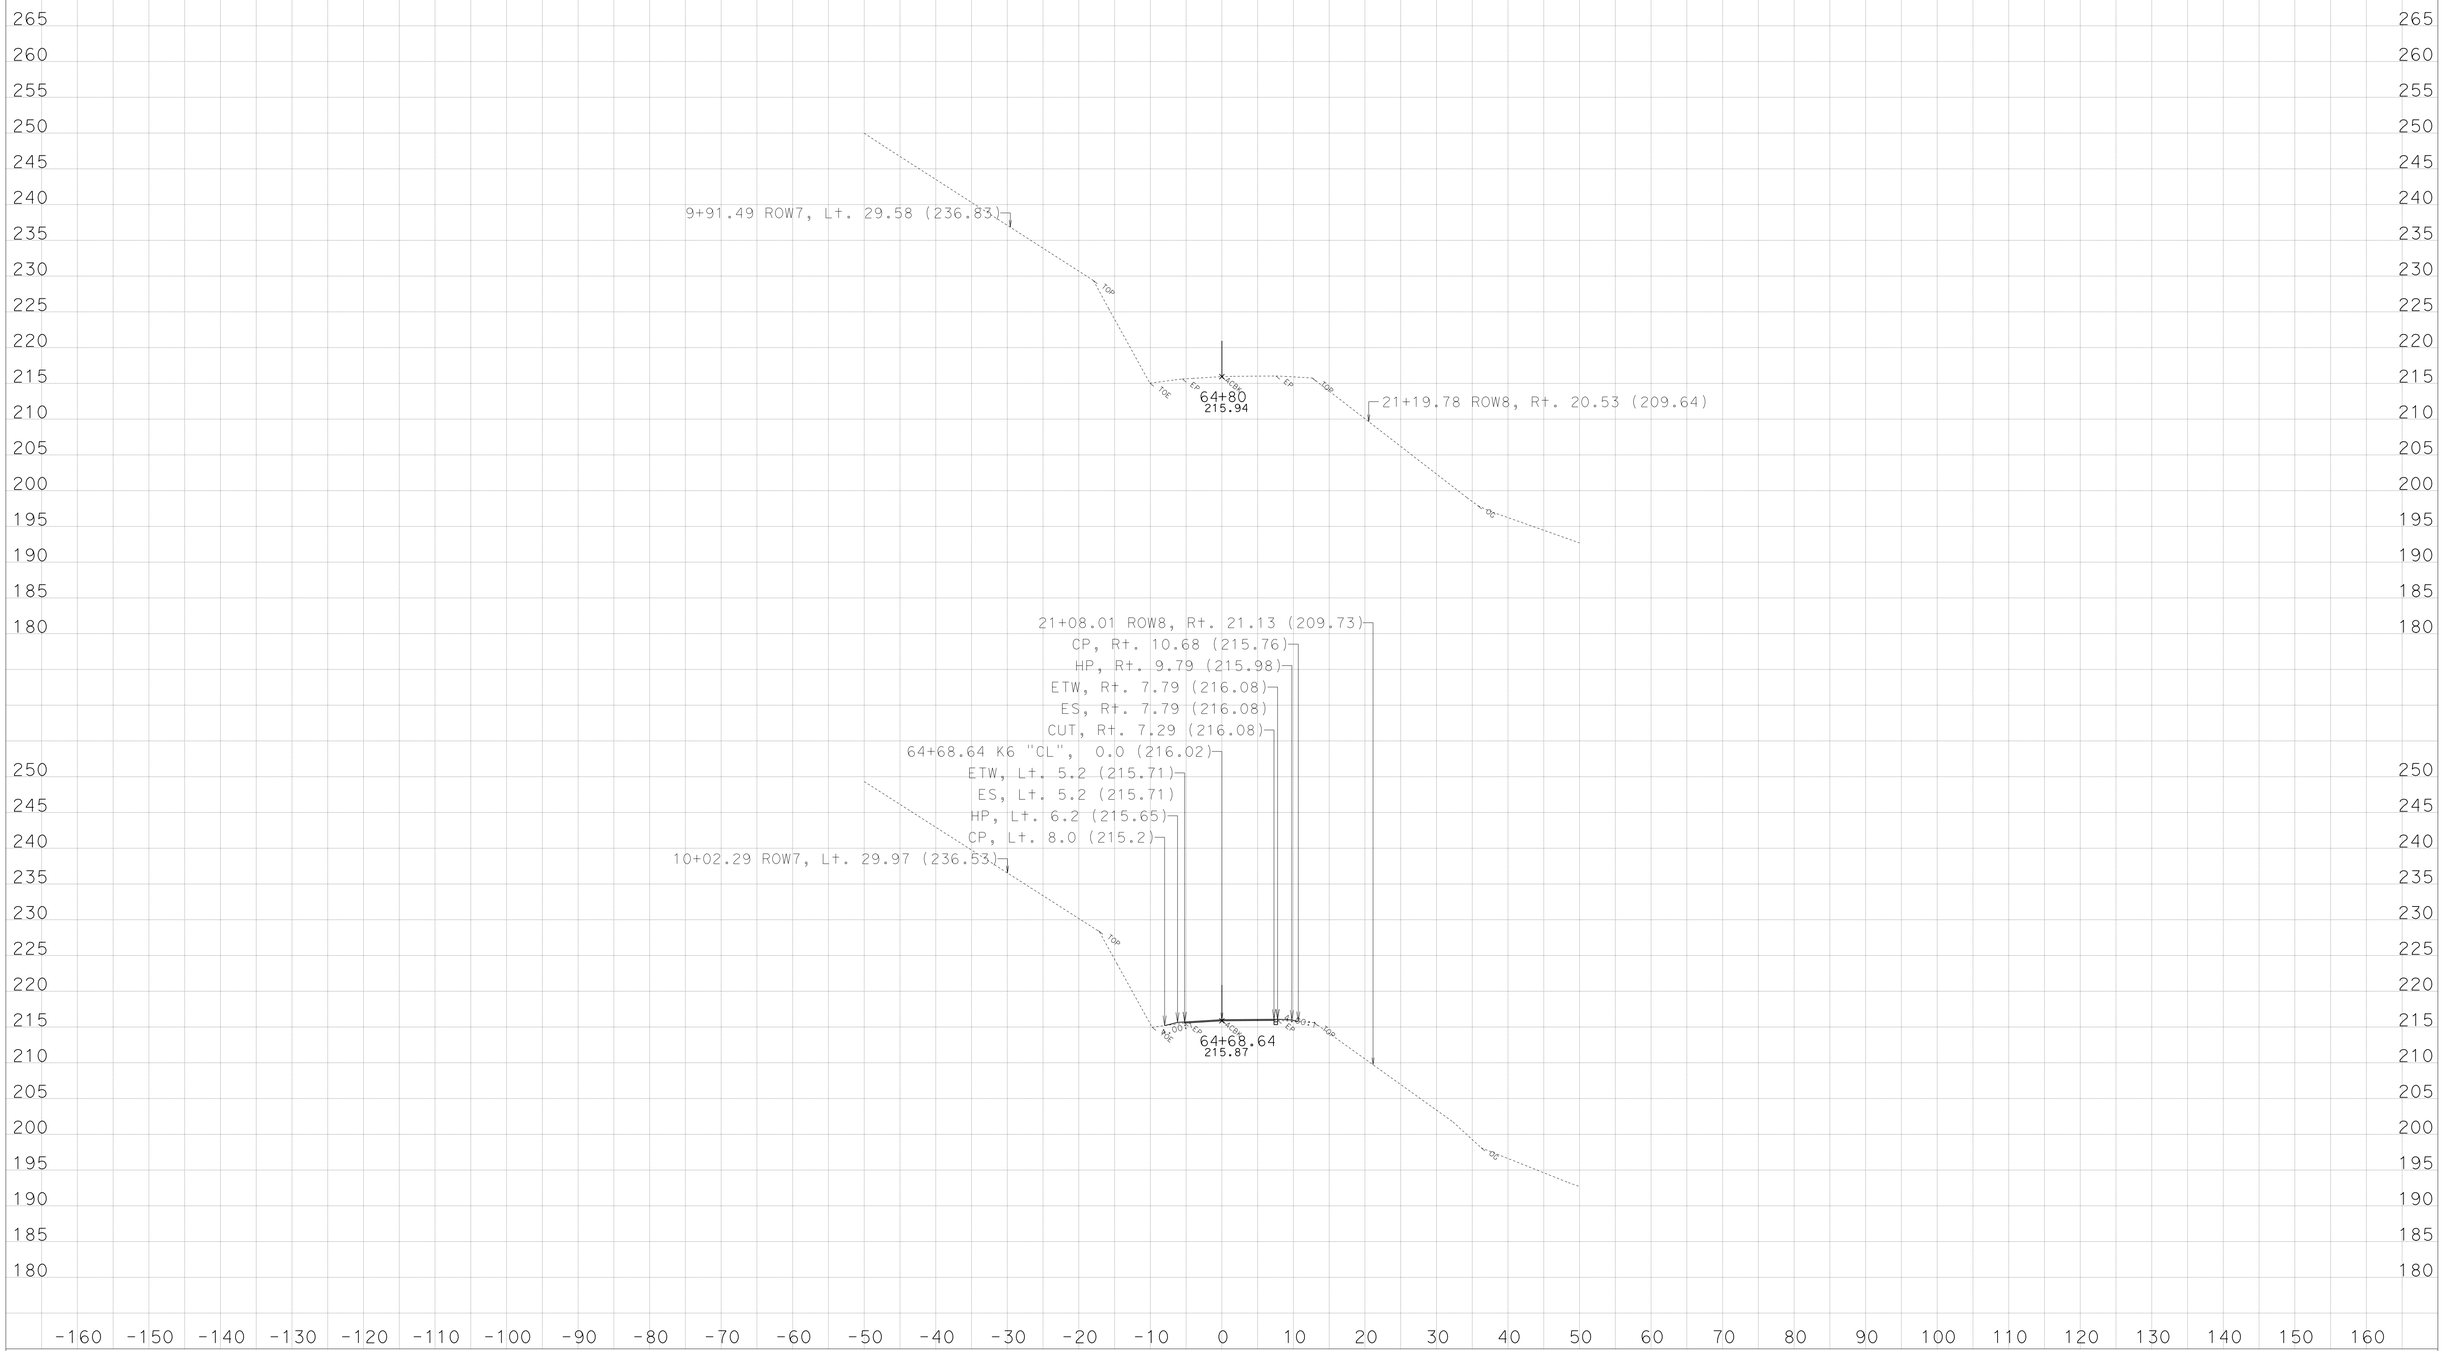

CREATED BY: NRDOE, ODN,E-3

DATE: 3/29/2013

KC Project: 45090 File: D:\PROJECTS\45090Hum169WidenMBGR\CAiCE\45090\k6finv.ear

PROJECT ID: 0100000219

CONTRACT: EA: 01-450904

DIST/CO/RTE/PM: 01-HUM-169-PM: 13.6/23.4

All Dimensions are US Survey Feet
SCALE: 1" = 10' Horiz.
1" = 10' Vert.

Alignment: "K6"
DESIGN CROSS SECTIONS
SHEET 25 OF 25

For Earthwork Development Only

Safety Improvements
(Widen, V-Ditch, Special MBGR)

Route 169, Location 6,
Post Mile: 22.73/22.82

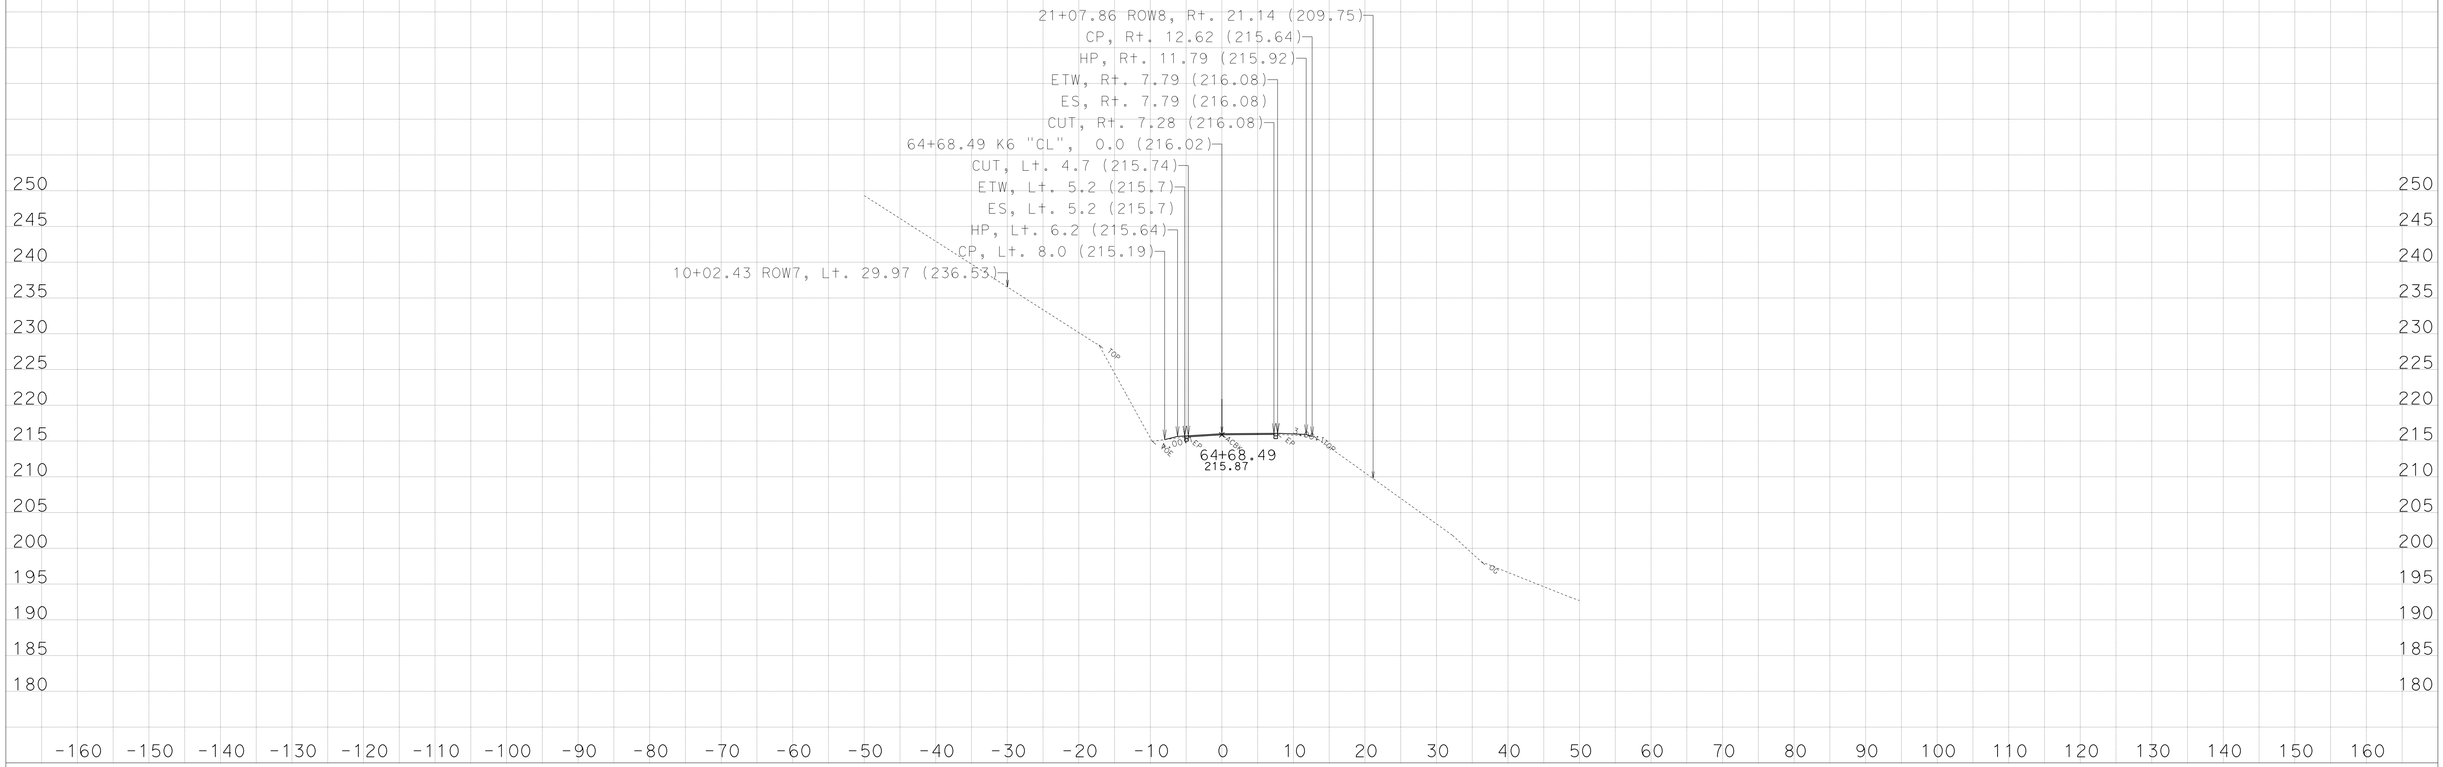

CREATED BY: NRDOE, ODN,E-3

KC Project: 45090 File: D:\PROJECTS\45090Hum169WidenMBGR\CAiCE\45090\k6finv.ear

DATE: 3/29/2013

PROJECT ID: 0100000219

CONTRACT: EA: 01-450904

DIST/CO/RTE/PM: 01-HUM-169-PM: 13.6/23.4

All Dimensions are US Survey Feet
SCALE: 1" = 10' Horiz.
1" = 10' Vert.

Alignment: "K6"
DESIGN CROSS SECTIONS
SHEET 24 OF 25

For Earthwork Development Only

Safety Improvements
(Widen, V-Ditch, Special MBGR)

Route 169, Location 6,
Post Mile: 22.73/22.82

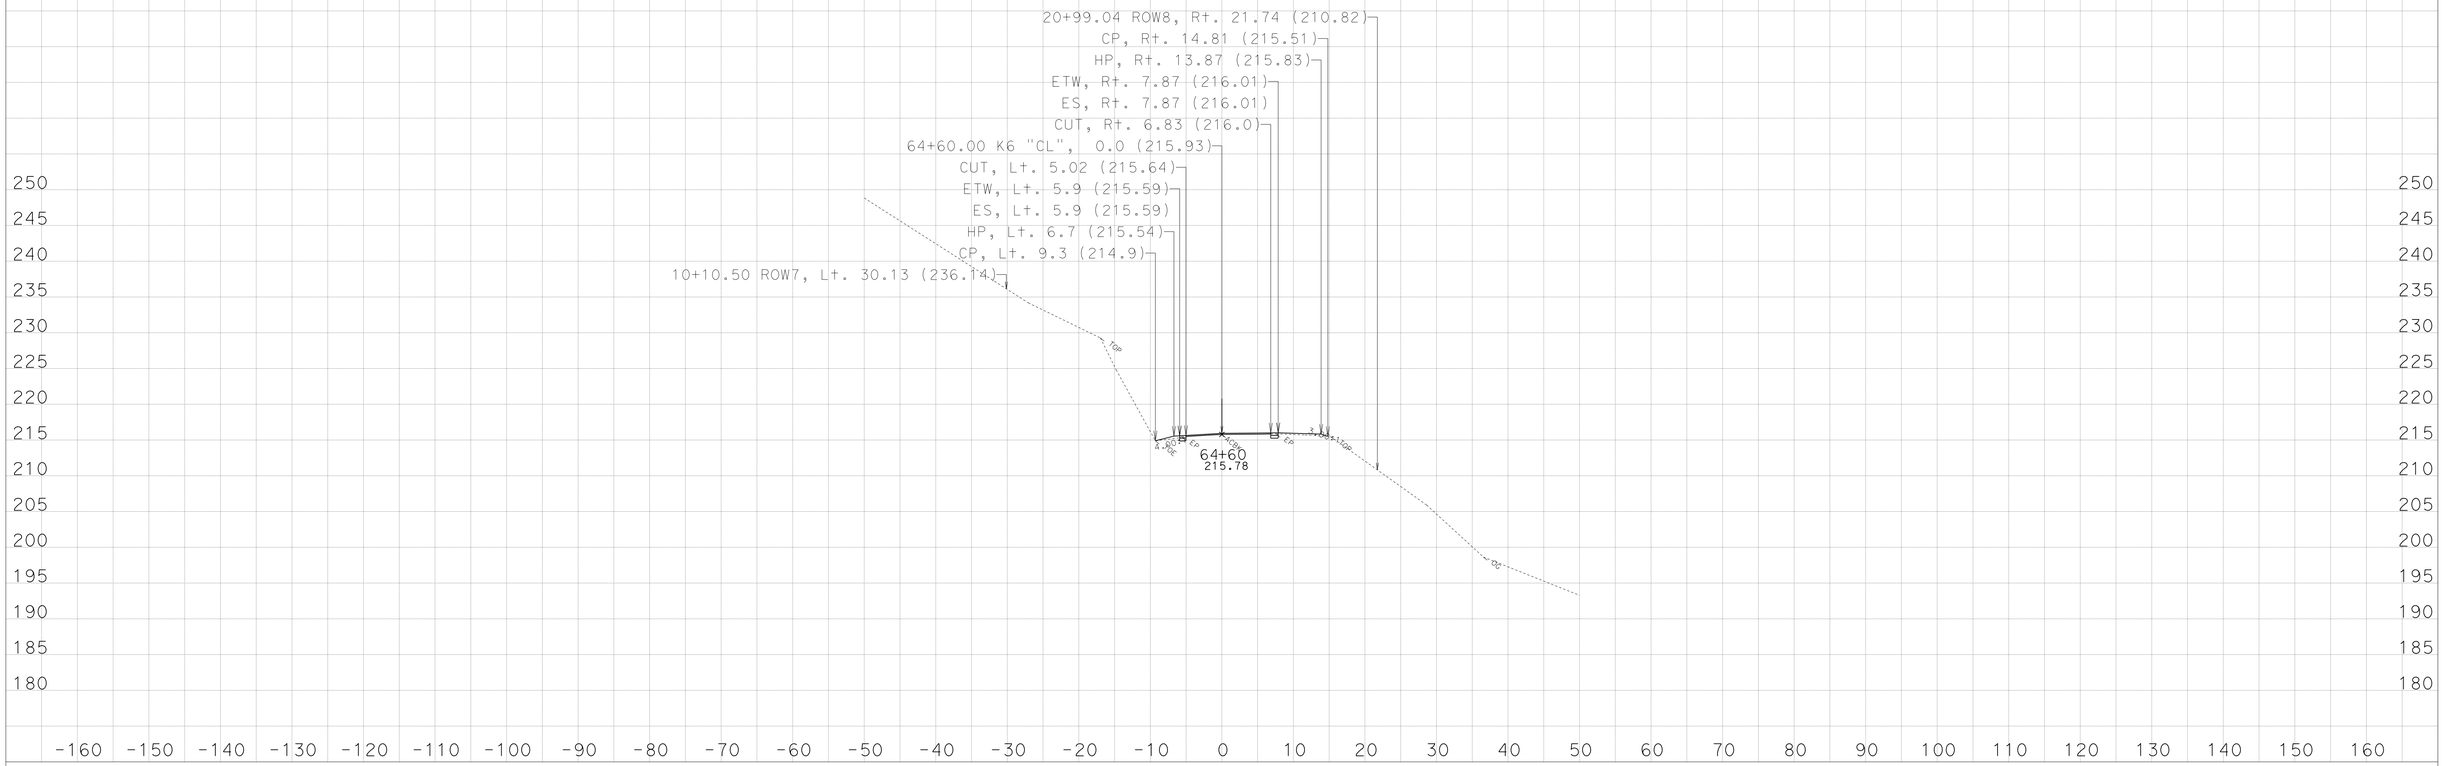

CREATED BY: NRDOE, ODN,E-3

DATE: 3/29/2013

KC Project: 45090 File: D:\PROJECTS\45090Hum169WidenMBGR\CAiCE\45090\k6finv.ear

PROJECT ID: 0100000219

CONTRACT: EA: 01-450904

DIST/CO/RTE/PM: 01-HUM-169-PM: 13.6/23.4

All Dimensions are US Survey Feet
SCALE: 1" = 10' Horiz.
1" = 10' Vert.

Alignment: "K6"
DESIGN CROSS SECTIONS
SHEET 23 OF 25

For Earthwork Development Only

Safety Improvements
(Widen, V-Ditch, Special MBGR)

Route 169, Location 6,
Post Mile: 22.73/22.82

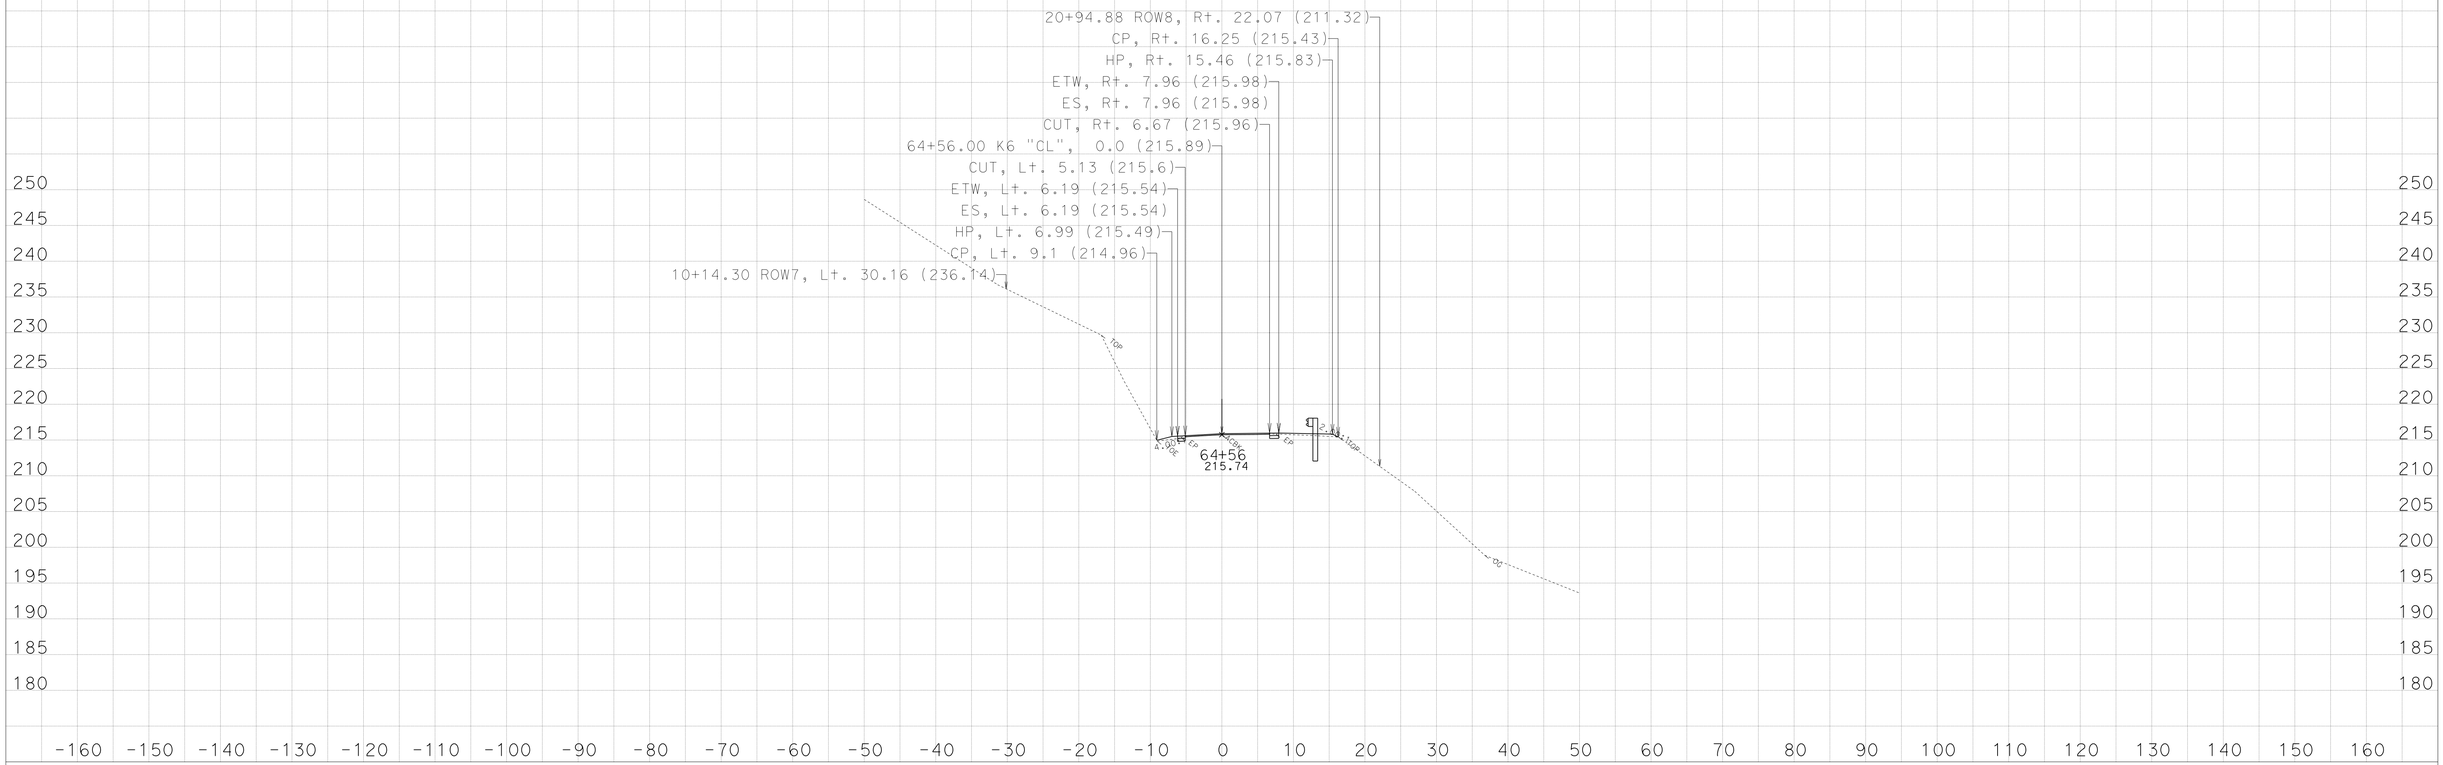

CREATED BY: NRDOE, ODN,E-3

DATE: 3/29/2013

KC Project: 45090 File: D:\PROJECTS\45090Hum169WidenMBGR\CAiCE\45090\k6finv.ear

PROJECT ID: 0100000219

CONTRACT: EA: 01-450904

DIST/CO/RTE/PM: 01-HUM-169-PM: 13.6/23.4

All Dimensions are US Survey Feet
SCALE: 1" = 10' Horiz.
1" = 10' Vert.

Alignment: "K6"
DESIGN CROSS SECTIONS
SHEET 22 OF 25

For Earthwork Development Only

Safety Improvements
(Widen, V-Ditch, Special MBGR)

Route 169, Location 6,
Post Mile: 22.73/22.82

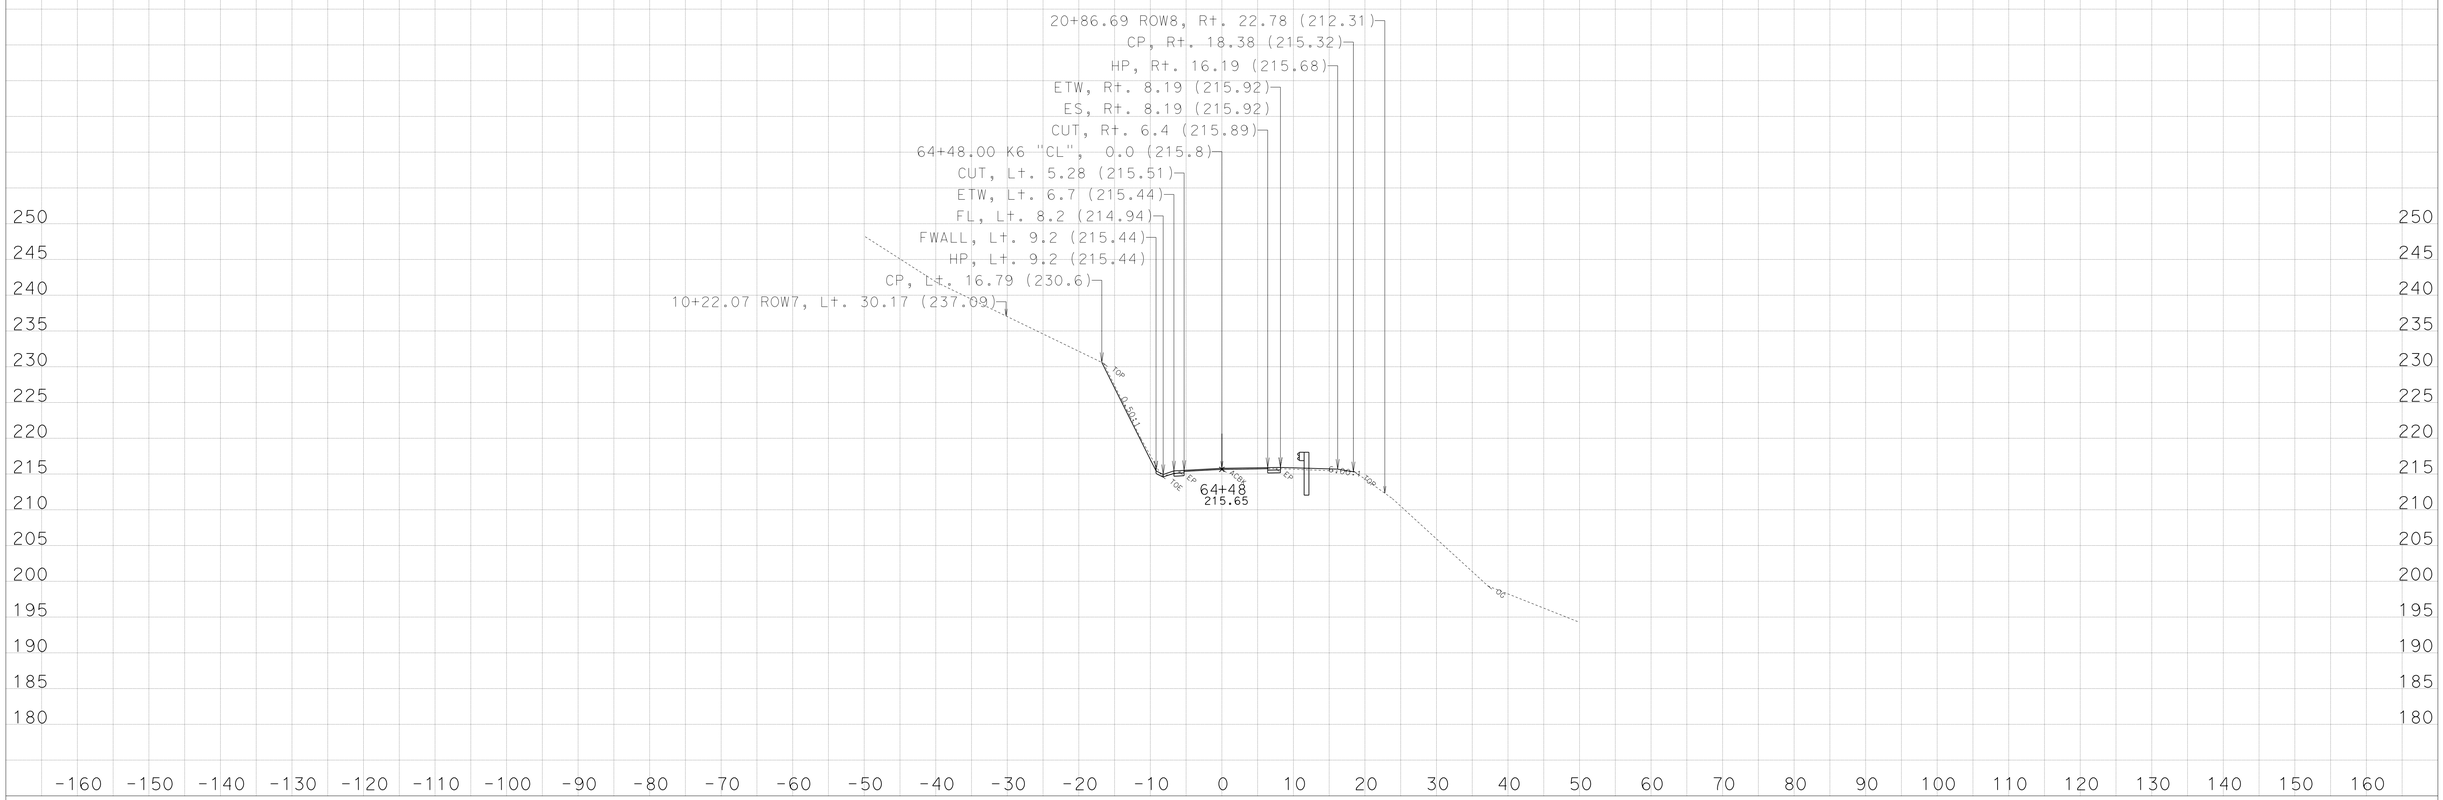

CREATED BY: NRDOE, ODN,E-3

KC Project: 45090 File: D:\PROJECTS\45090Hum169WidenMBGR\CAiCE\45090\k6finv.ear

DATE: 3/29/2013

PROJECT ID: 0100000219

CONTRACT: EA: 01-450904

DIST/CO/RTE/PM: 01-HUM-169-PM: 13.6/23.4

All Dimensions are US Survey Feet
SCALE: 1" = 10' Horiz.
1" = 10' Vert.

Alignment: "K6"
DESIGN CROSS SECTIONS
SHEET 21 OF 25

For Earthwork Development Only

Safety Improvements
(Widen, V-Ditch, Special MBGR)

Route 169, Location 6,
Post Mile: 22.73/22.82

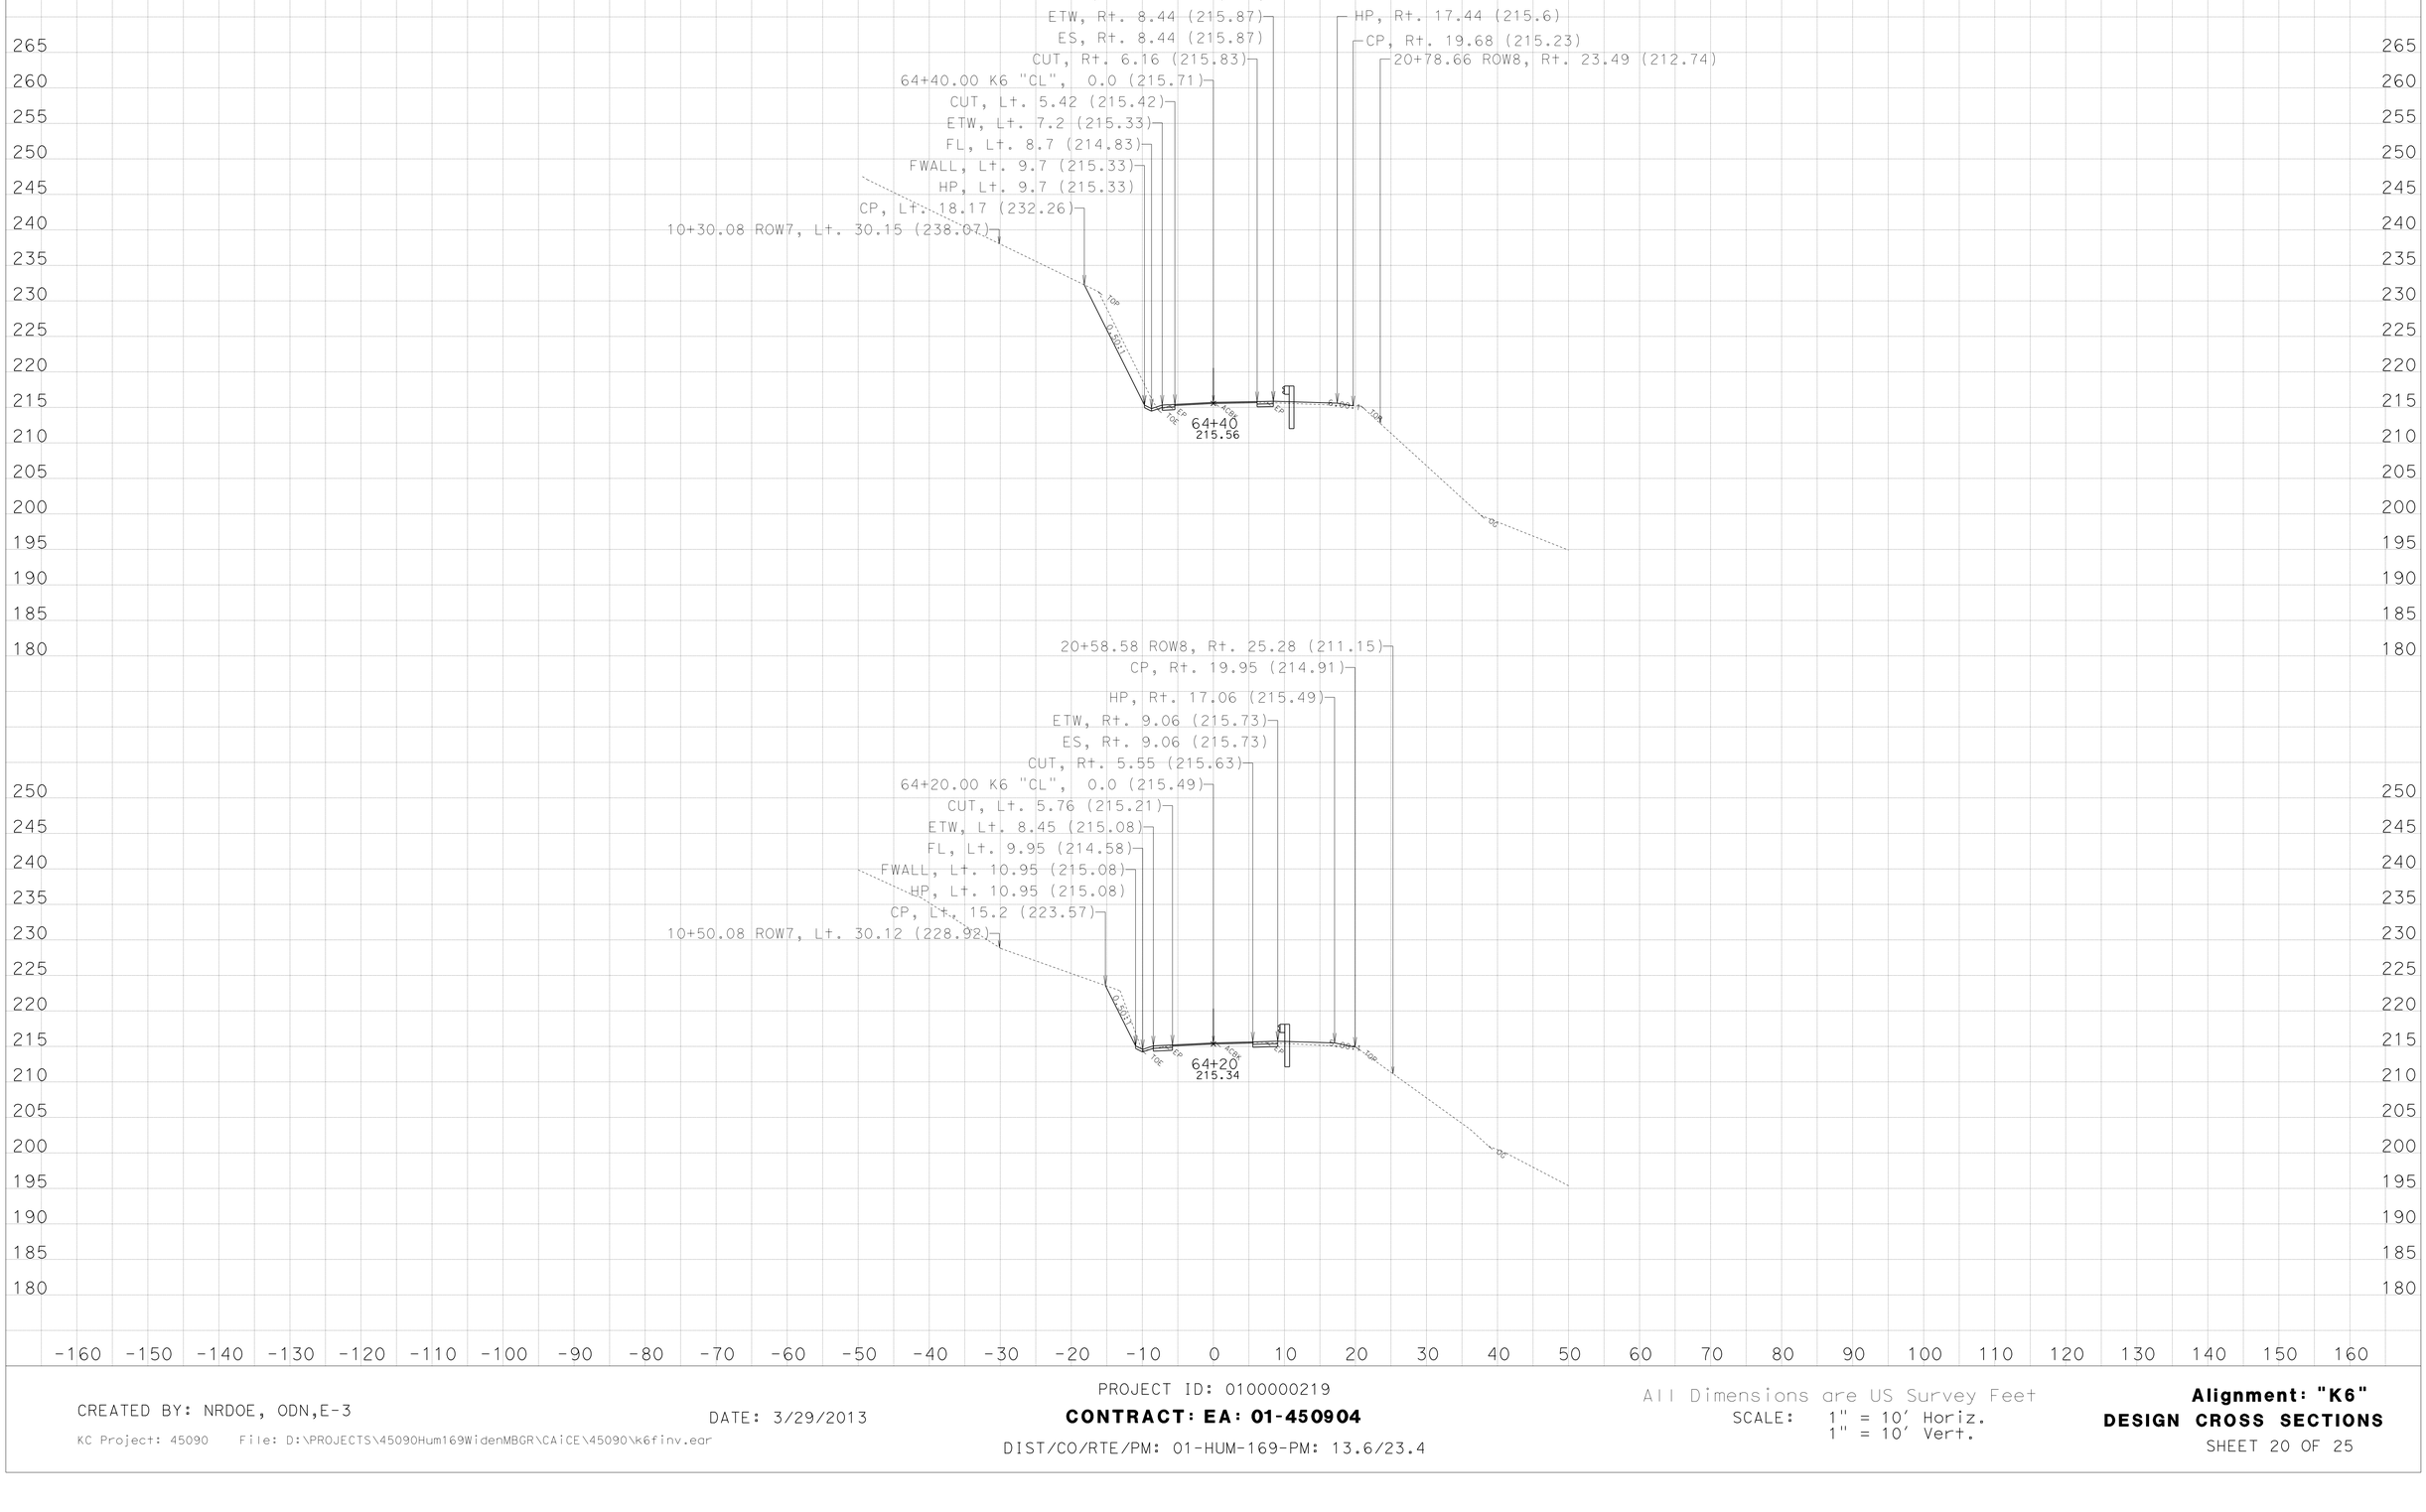

CREATED BY: NRDOE, ODN,E-3

DATE: 3/29/2013

KC Project: 45090 File: D:\PROJECTS\45090Hum169WidenMBGR\CAiCE\45090\k6finv.ear

PROJECT ID: 0100000219

CONTRACT: EA: 01-450904

DIST/CO/RTE/PM: 01-HUM-169-PM: 13.6/23.4

All Dimensions are US Survey Feet
SCALE: 1" = 10' Horiz.
1" = 10' Vert.

Alignment: "K6"
DESIGN CROSS SECTIONS
SHEET 20 OF 25

For Earthwork Development Only

Safety Improvements
(Widen, V-Ditch, Special MBGR)

Route 169, Location 6,
Post Mile: 22.73/22.82

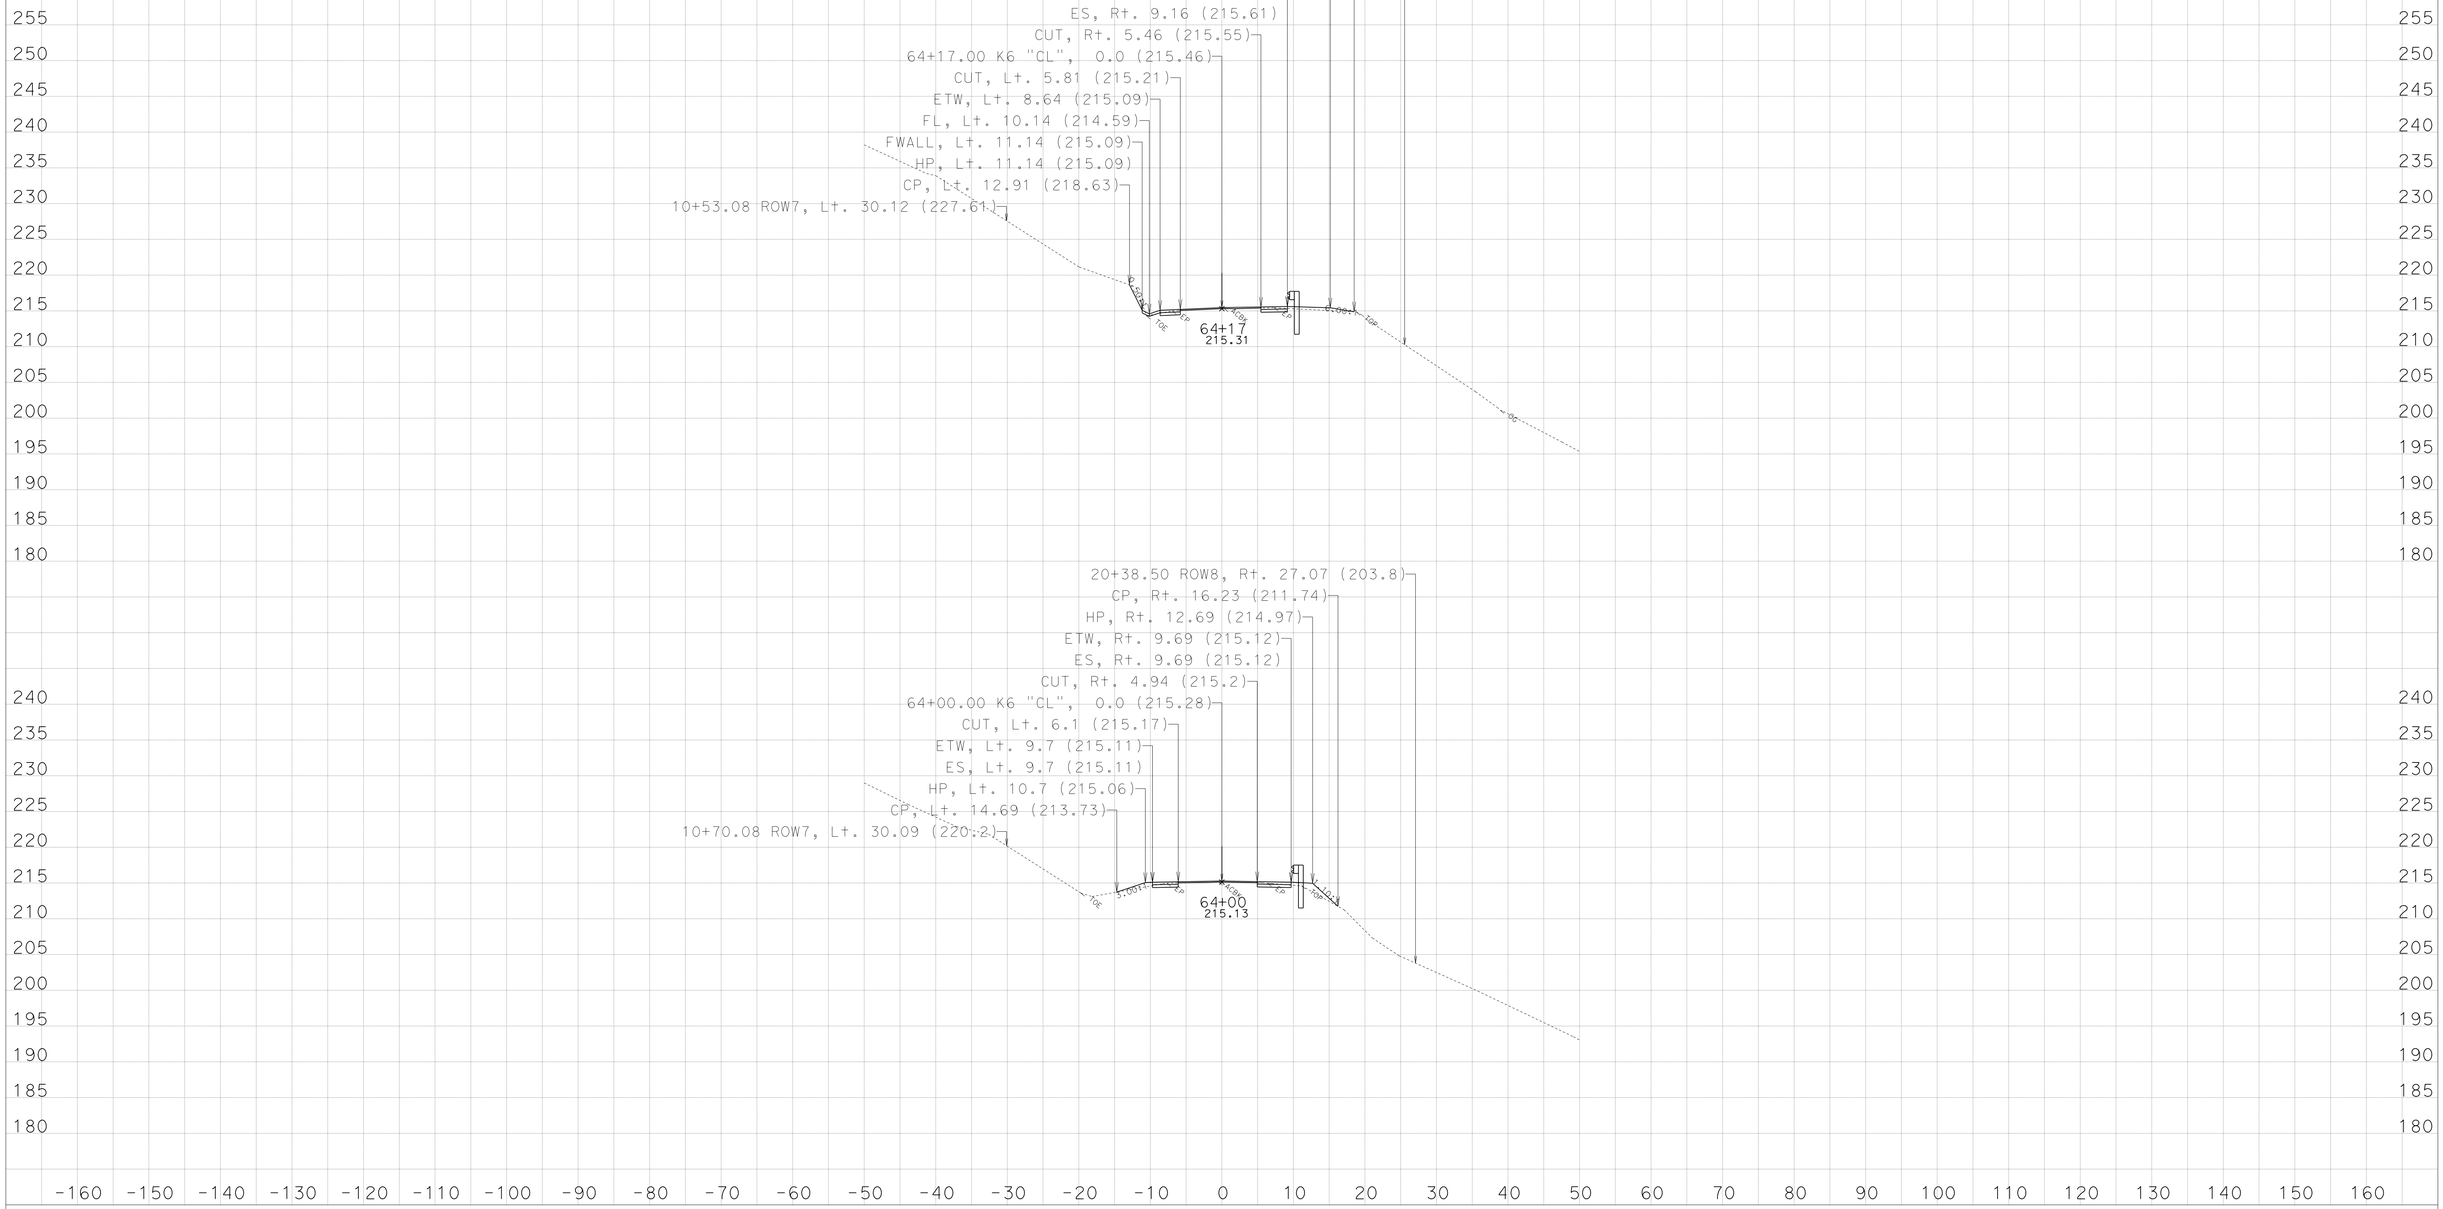

CREATED BY: NRDOE, ODN,E-3

KC Project: 45090 File: D:\PROJECTS\45090Hum169WidenMBGR\CAiCE\45090\k6finv.ear

DATE: 3/29/2013

PROJECT ID: 0100000219
CONTRACT: EA: 01-450904
DIST/CO/RTE/PM: 01-HUM-169-PM: 13.6/23.4

All Dimensions are US Survey Feet
SCALE: 1" = 10' Horiz.
1" = 10' Vert.

Alignment: "K6"
DESIGN CROSS SECTIONS
SHEET 19 OF 25

For Earthwork Development Only

Safety Improvements
(Widen, V-Ditch, Special MBGR)

Route 169, Location 6,
Post Mile: 22.73/22.82

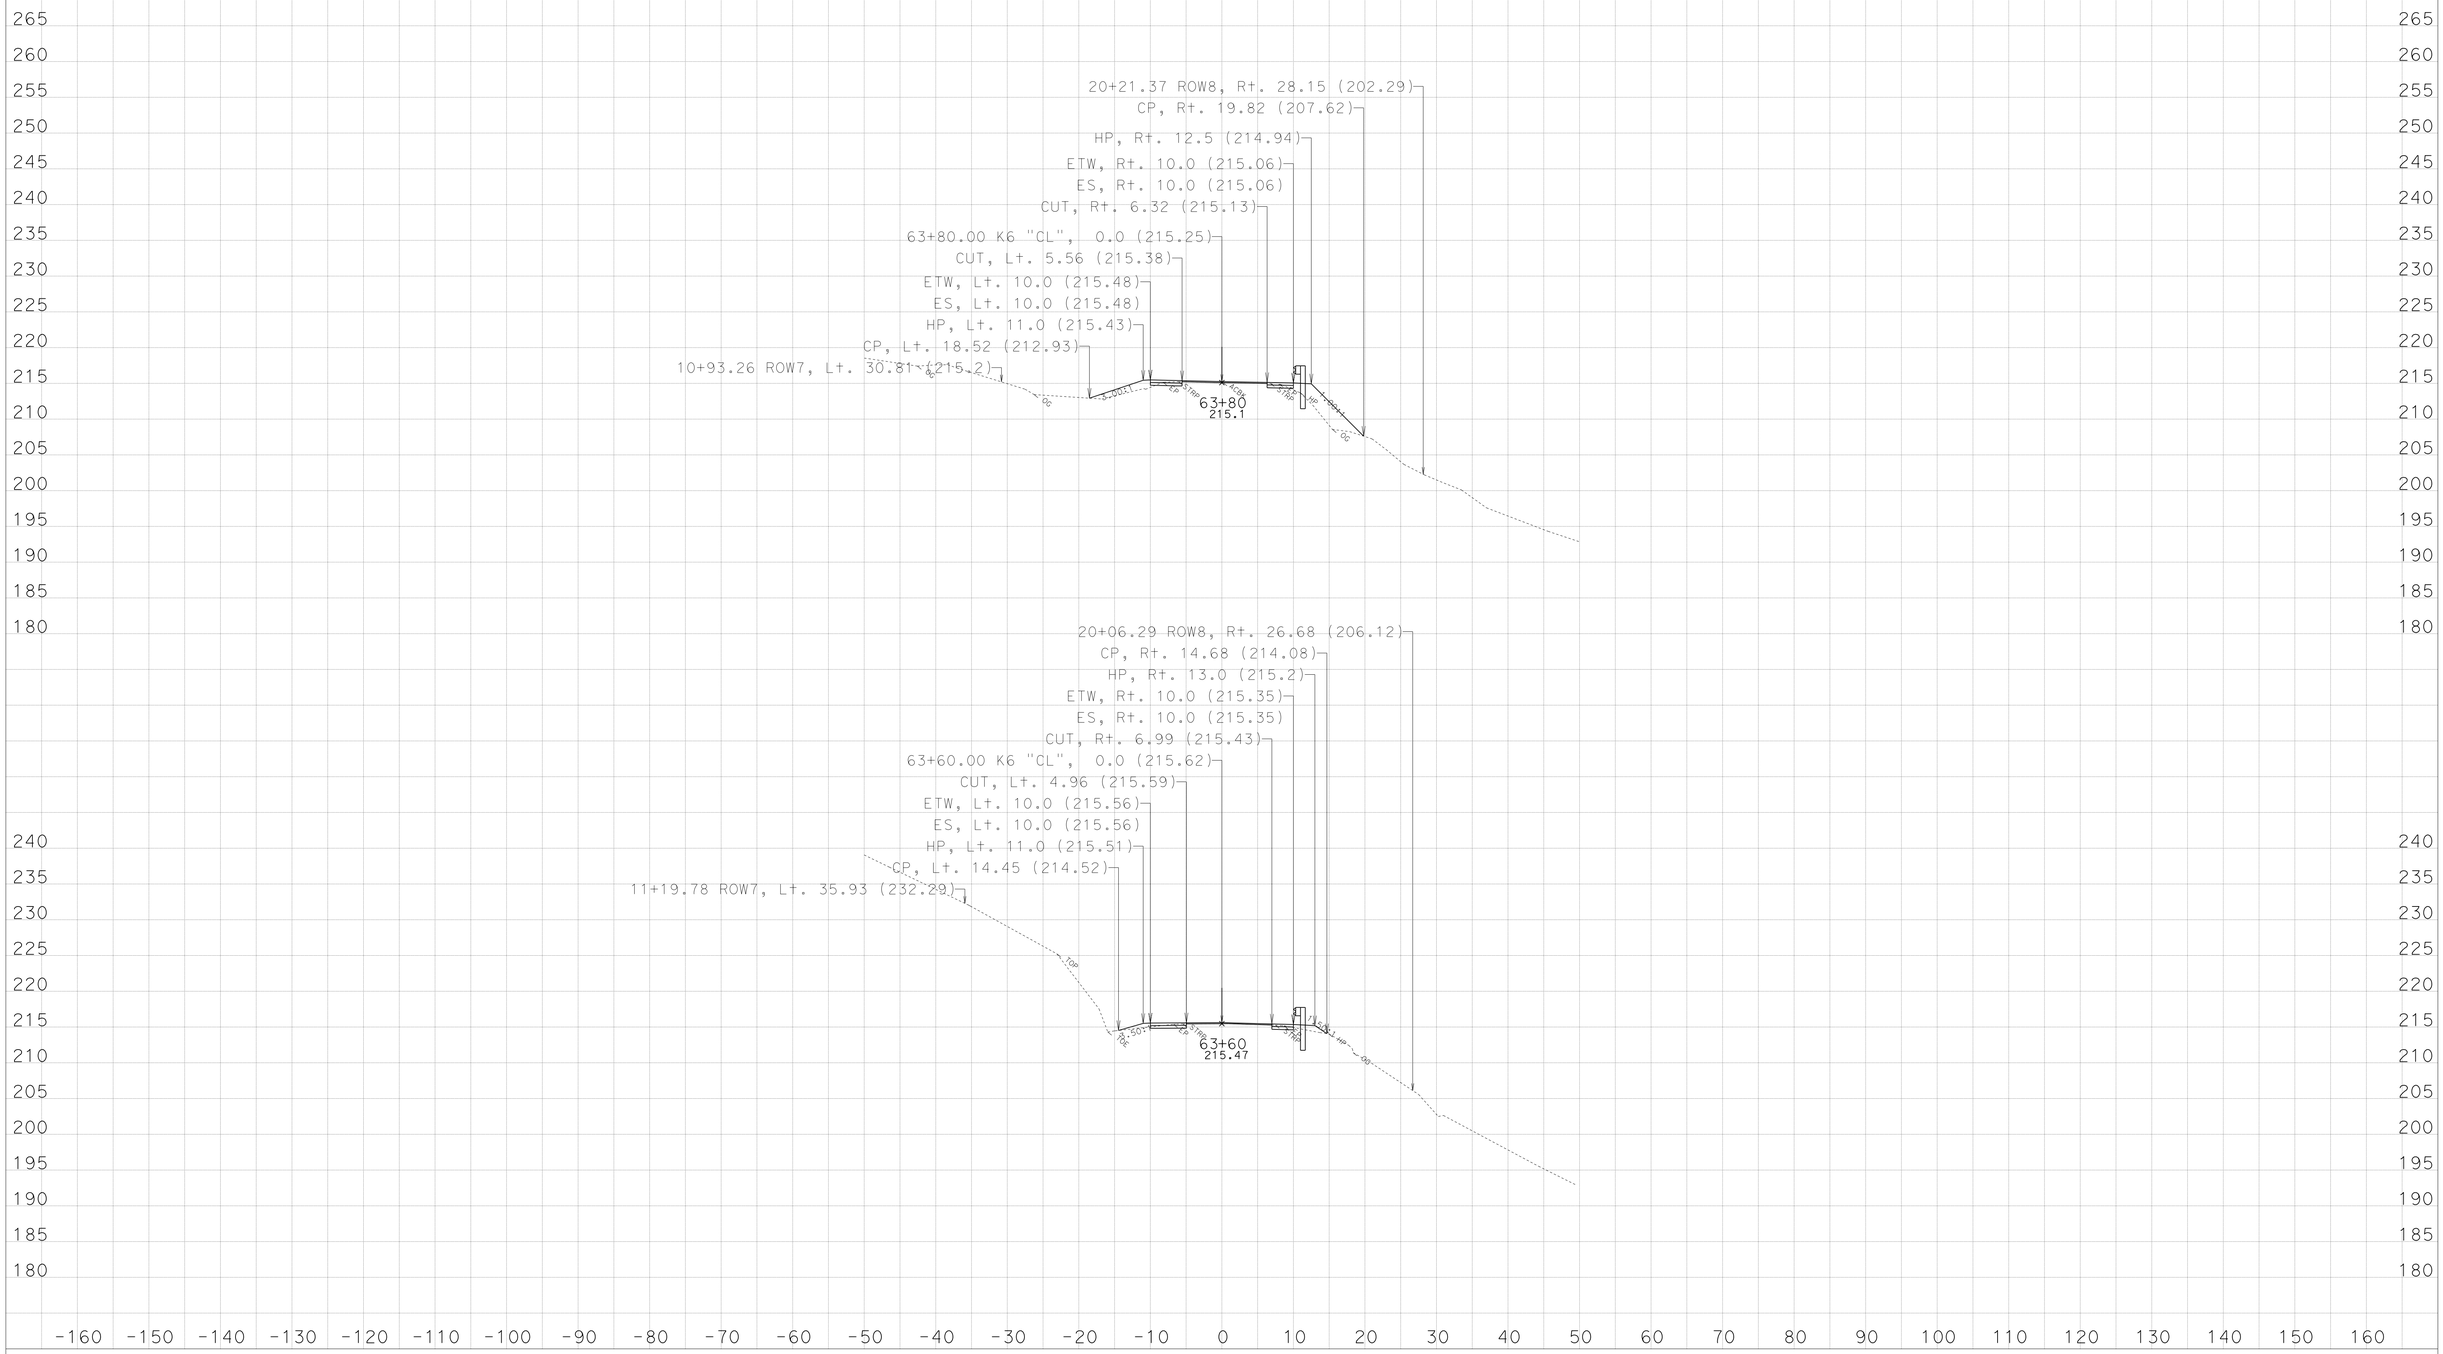

CREATED BY: NRDOE, ODN,E-3

DATE: 3/29/2013

KC Project: 45090 File: D:\PROJECTS\45090Hum169WidenMBGR\CAiCE\45090\k6finv.ear

PROJECT ID: 0100000219

CONTRACT: EA: 01-450904

DIST/CO/RTE/PM: 01-HUM-169-PM: 13.6/23.4

All Dimensions are US Survey Feet
SCALE: 1" = 10' Horiz.
1" = 10' Vert.

Alignment: "K6"
DESIGN CROSS SECTIONS
SHEET 18 OF 25

For Earthwork Development Only

Safety Improvements
(Widen, V-Ditch, Special MBGR)

Route 169, Location 6,
Post Mile: 22.73/22.82

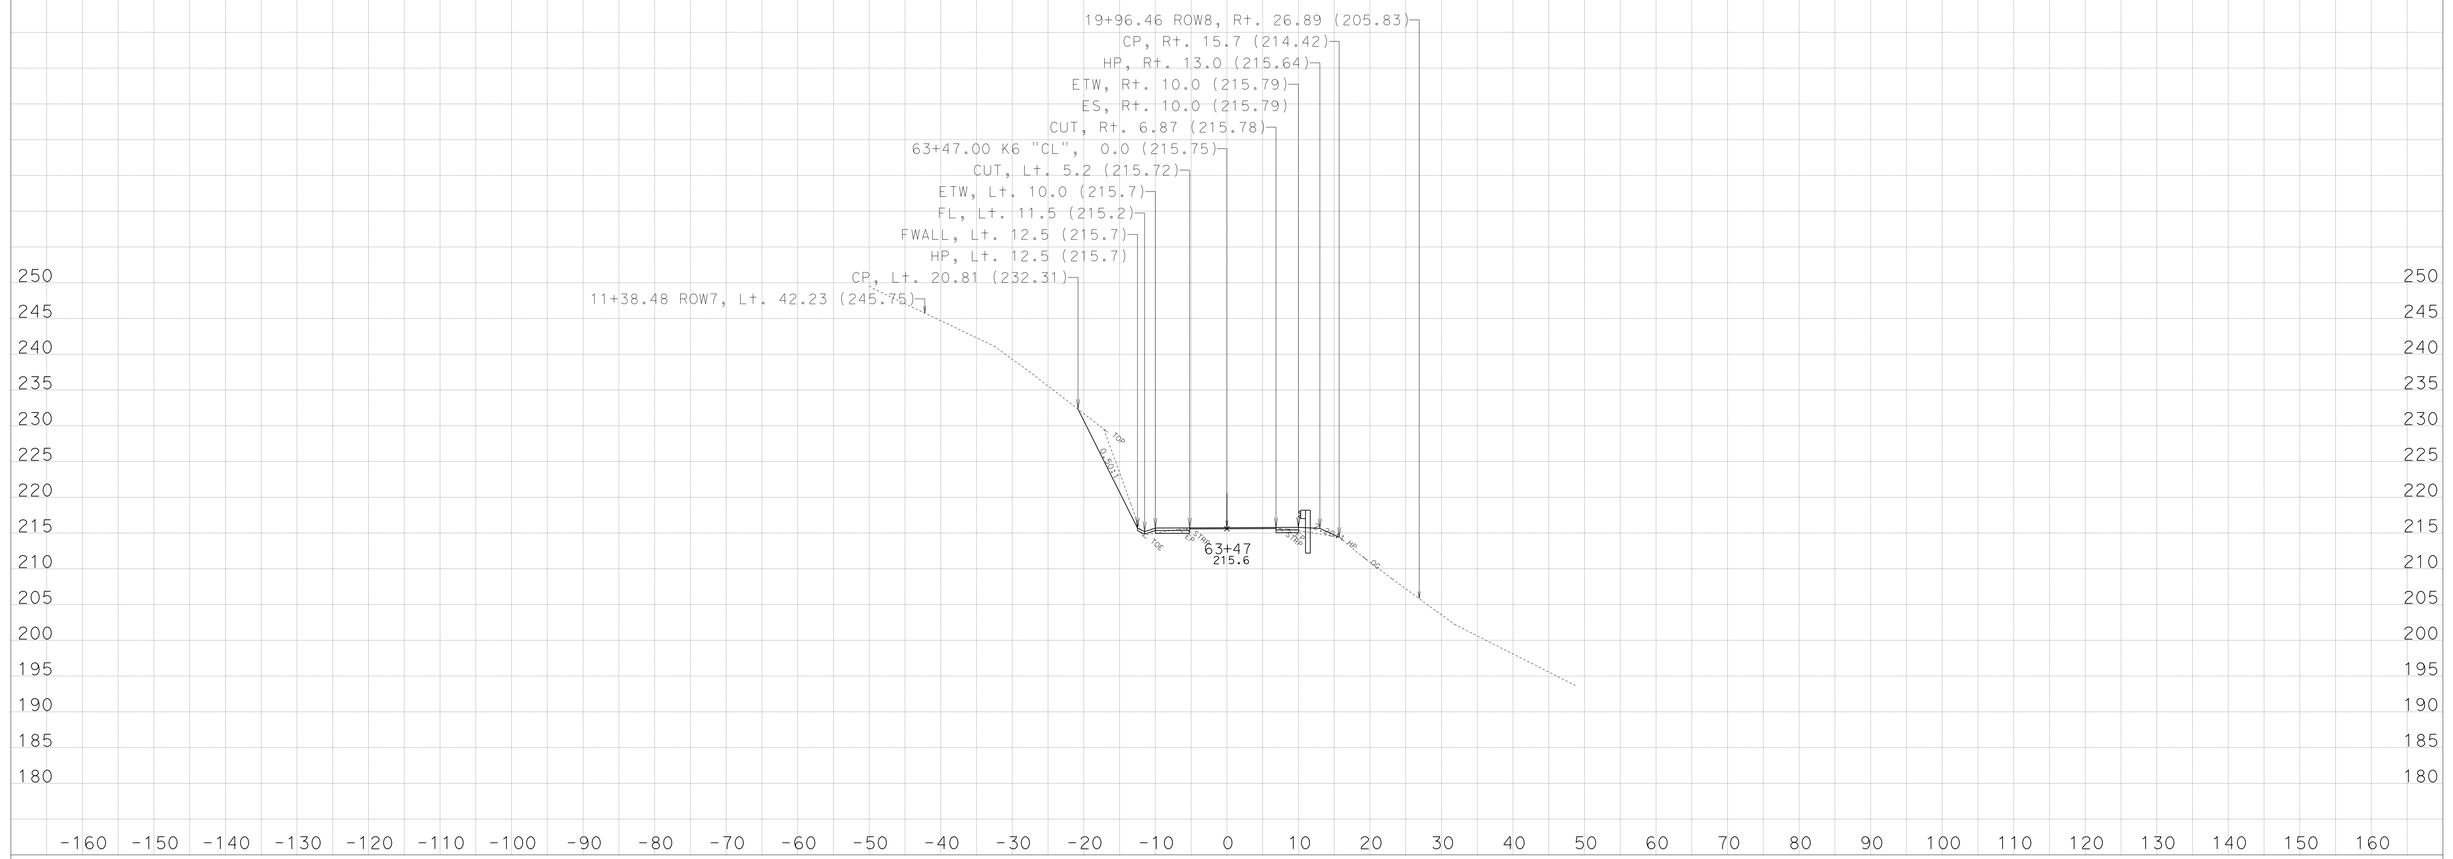

CREATED BY: NRDOE, ODN,E-3

KC Project: 45090 File: D:\PROJECTS\45090Hum169WidenMBGR\CAiCE\45090\k6finv.ear

DATE: 3/29/2013

PROJECT ID: 0100000219

CONTRACT: EA: 01-450904

DIST/CO/RTE/PM: 01-HUM-169-PM: 13.6/23.4

All Dimensions are US Survey Feet
SCALE: 1" = 10' Horiz.
1" = 10' Vert.

Alignment: "K6"
DESIGN CROSS SECTIONS
SHEET 17 OF 25

For Earthwork Development Only

Safety Improvements
(Widen, V-Ditch, Special MBGR)

Route 169, Location 6,
Post Mile: 22.73/22.82

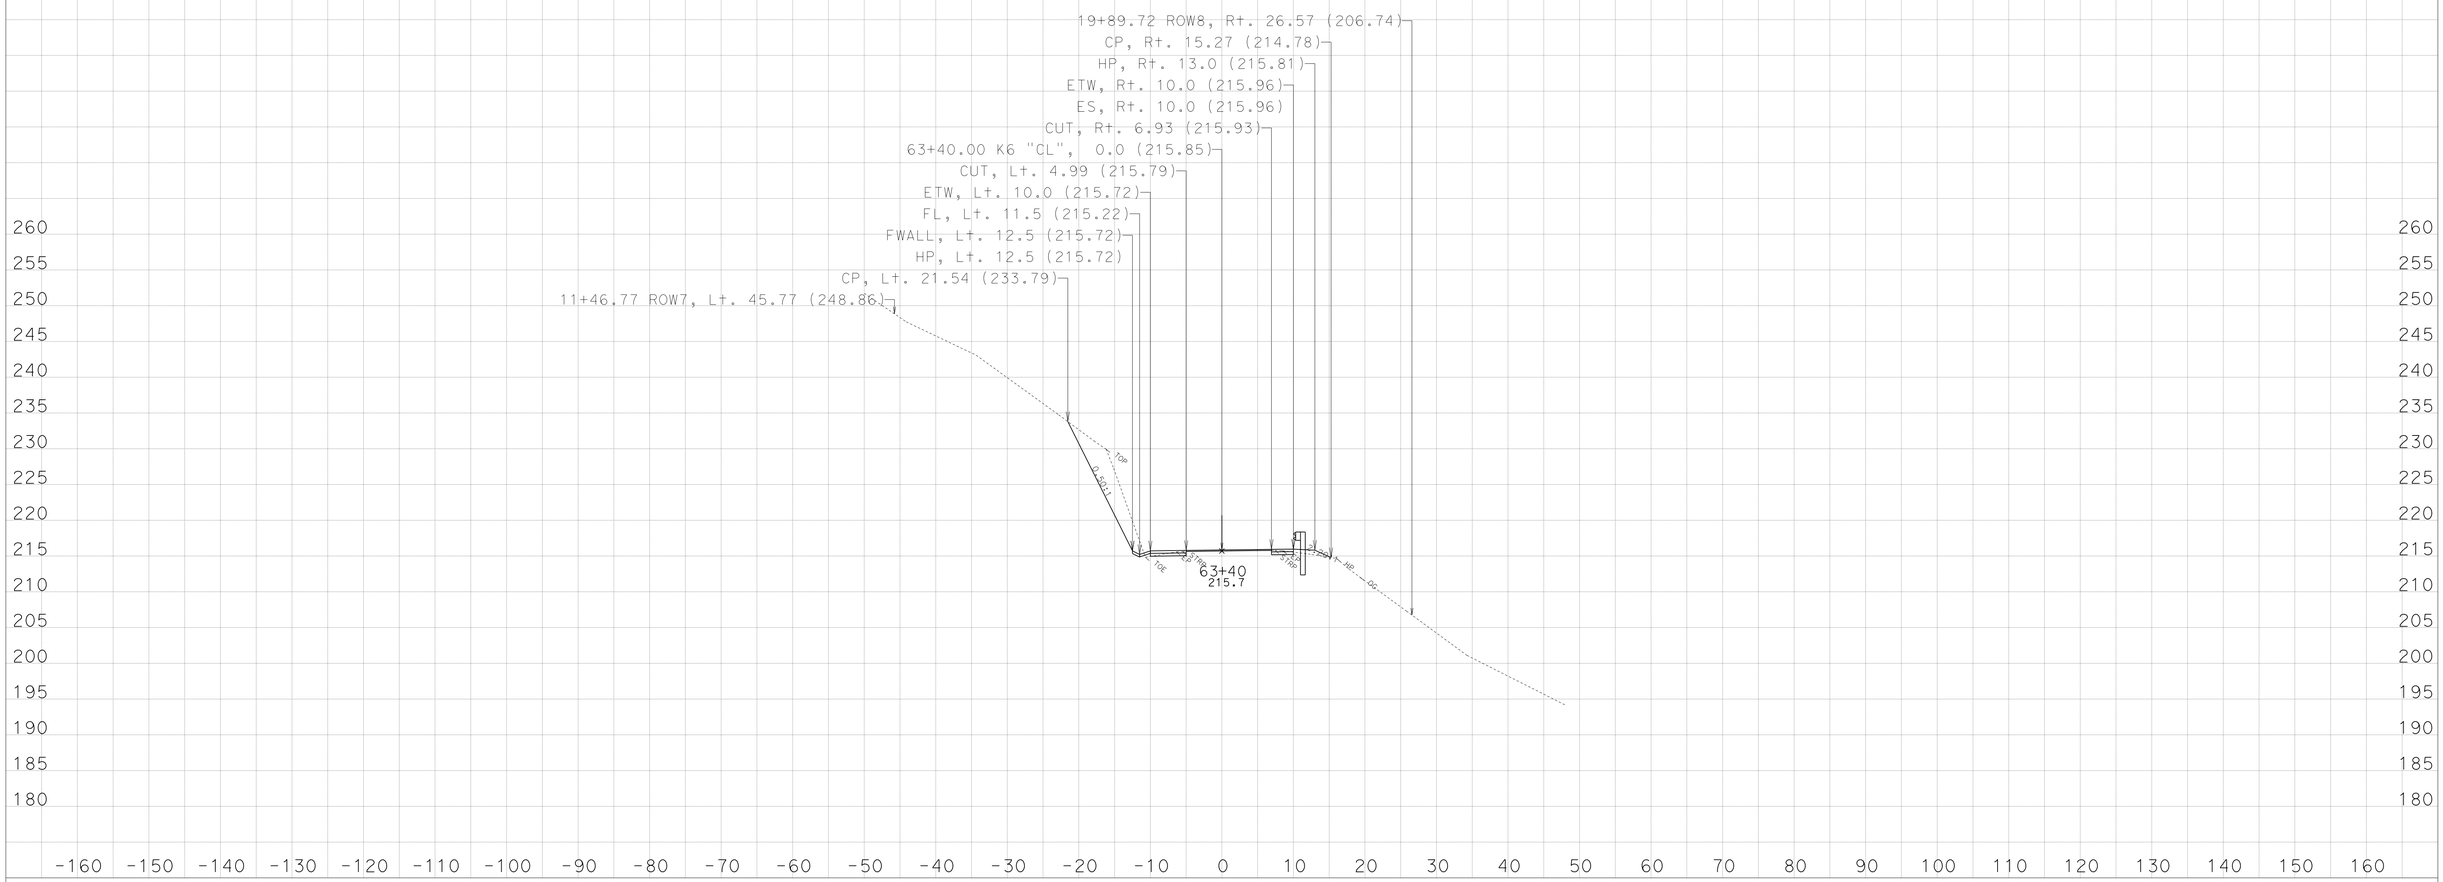

CREATED BY: NRDOE, ODN,E-3

KC Project: 45090 File: D:\PROJECTS\45090Hum169WidenMBGR\CAiCE\45090\k6finv.ear

DATE: 3/29/2013

PROJECT ID: 0100000219

CONTRACT: EA: 01-450904

DIST/CO/RTE/PM: 01-HUM-169-PM: 13.6/23.4

All Dimensions are US Survey Feet
SCALE: 1" = 10' Horiz.
1" = 10' Vert.

Alignment: "K6"
DESIGN CROSS SECTIONS
SHEET 16 OF 25

For Earthwork Development Only

Safety Improvements
(Widen, V-Ditch, Special MBGR)

Route 169, Location 6,
Post Mile: 22.73/22.82

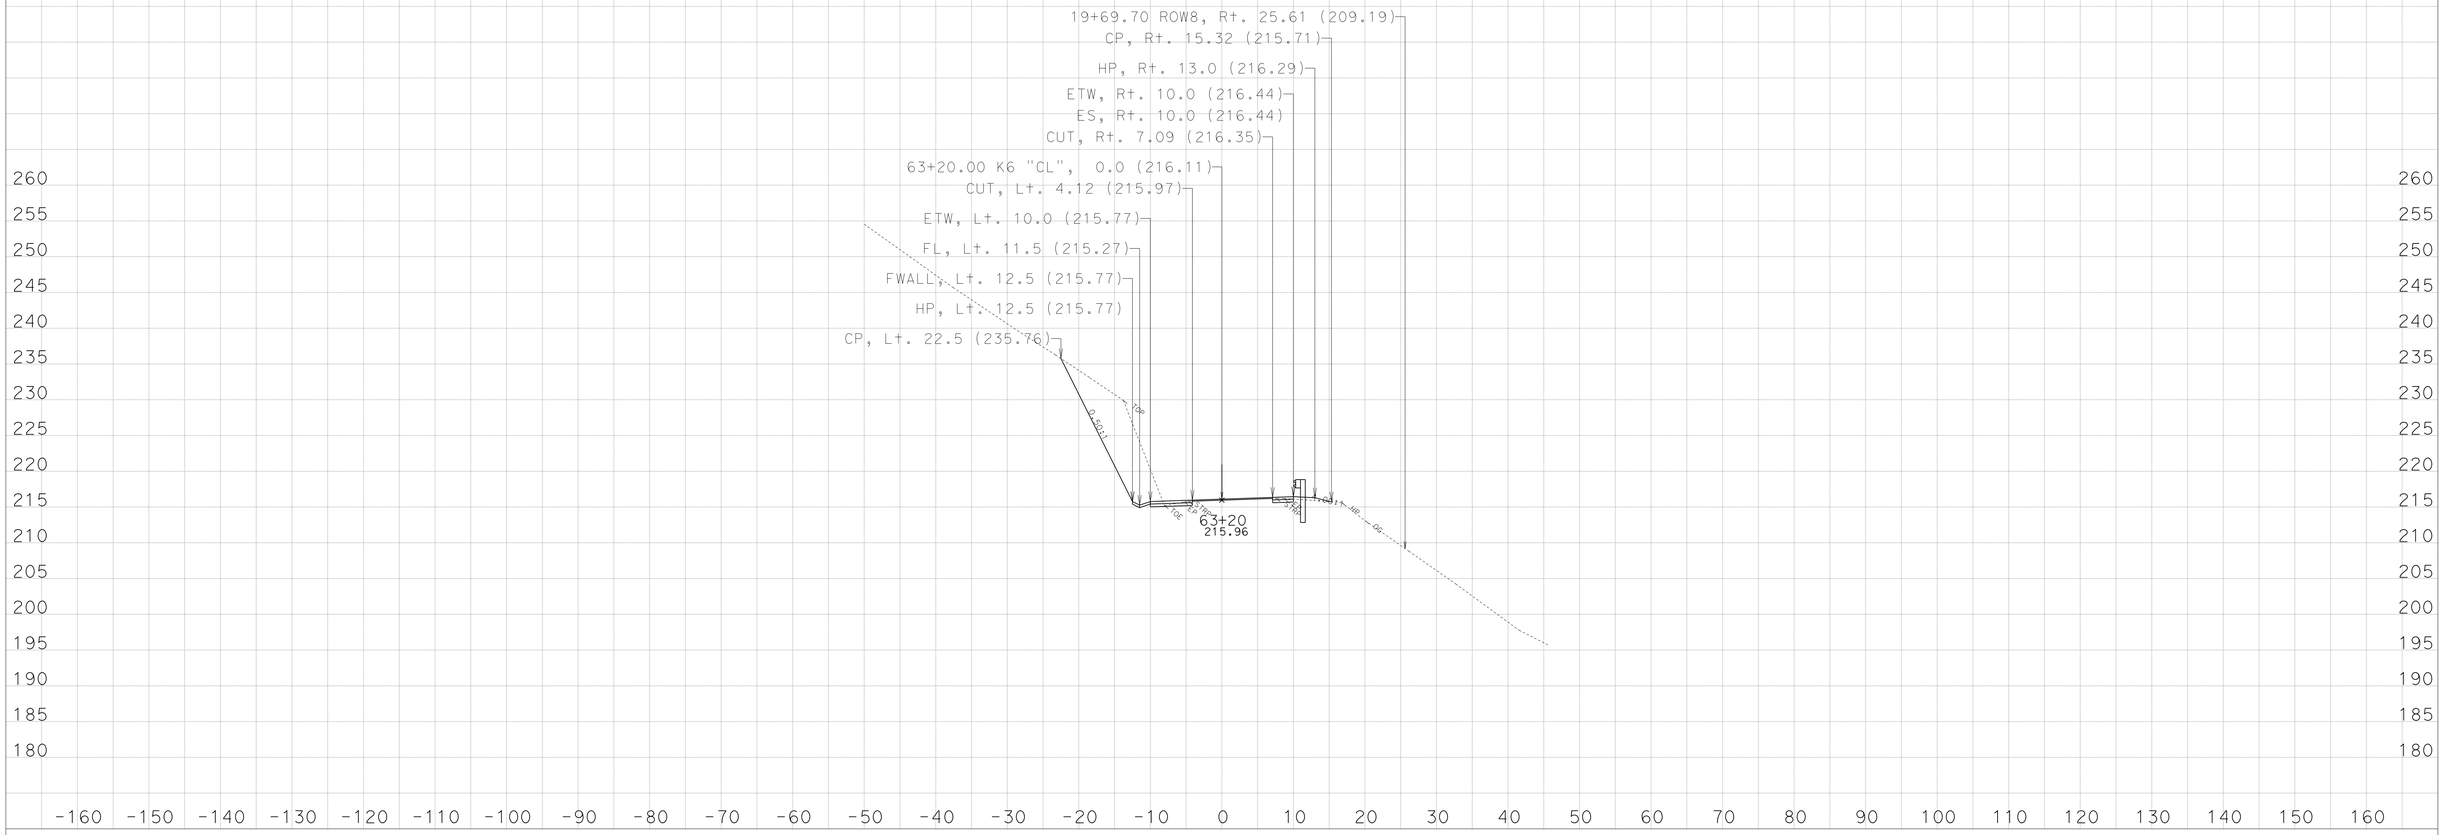

CREATED BY: NRDOE, ODN,E-3

KC Project: 45090 File: D:\PROJECTS\45090Hum169WidenMBGR\CAiCE\45090\k6finv.ear

DATE: 3/29/2013

PROJECT ID: 0100000219

CONTRACT: EA: 01-450904

DIST/CO/RTE/PM: 01-HUM-169-PM: 13.6/23.4

All Dimensions are US Survey Feet
SCALE: 1" = 10' Horiz.
1" = 10' Vert.

Alignment: "K6"
DESIGN CROSS SECTIONS
SHEET 15 OF 25

For Earthwork Development Only

Safety Improvements
(Widen, V-Ditch, Special MBGR)

Route 169, Location 6,
Post Mile: 22.73/22.82

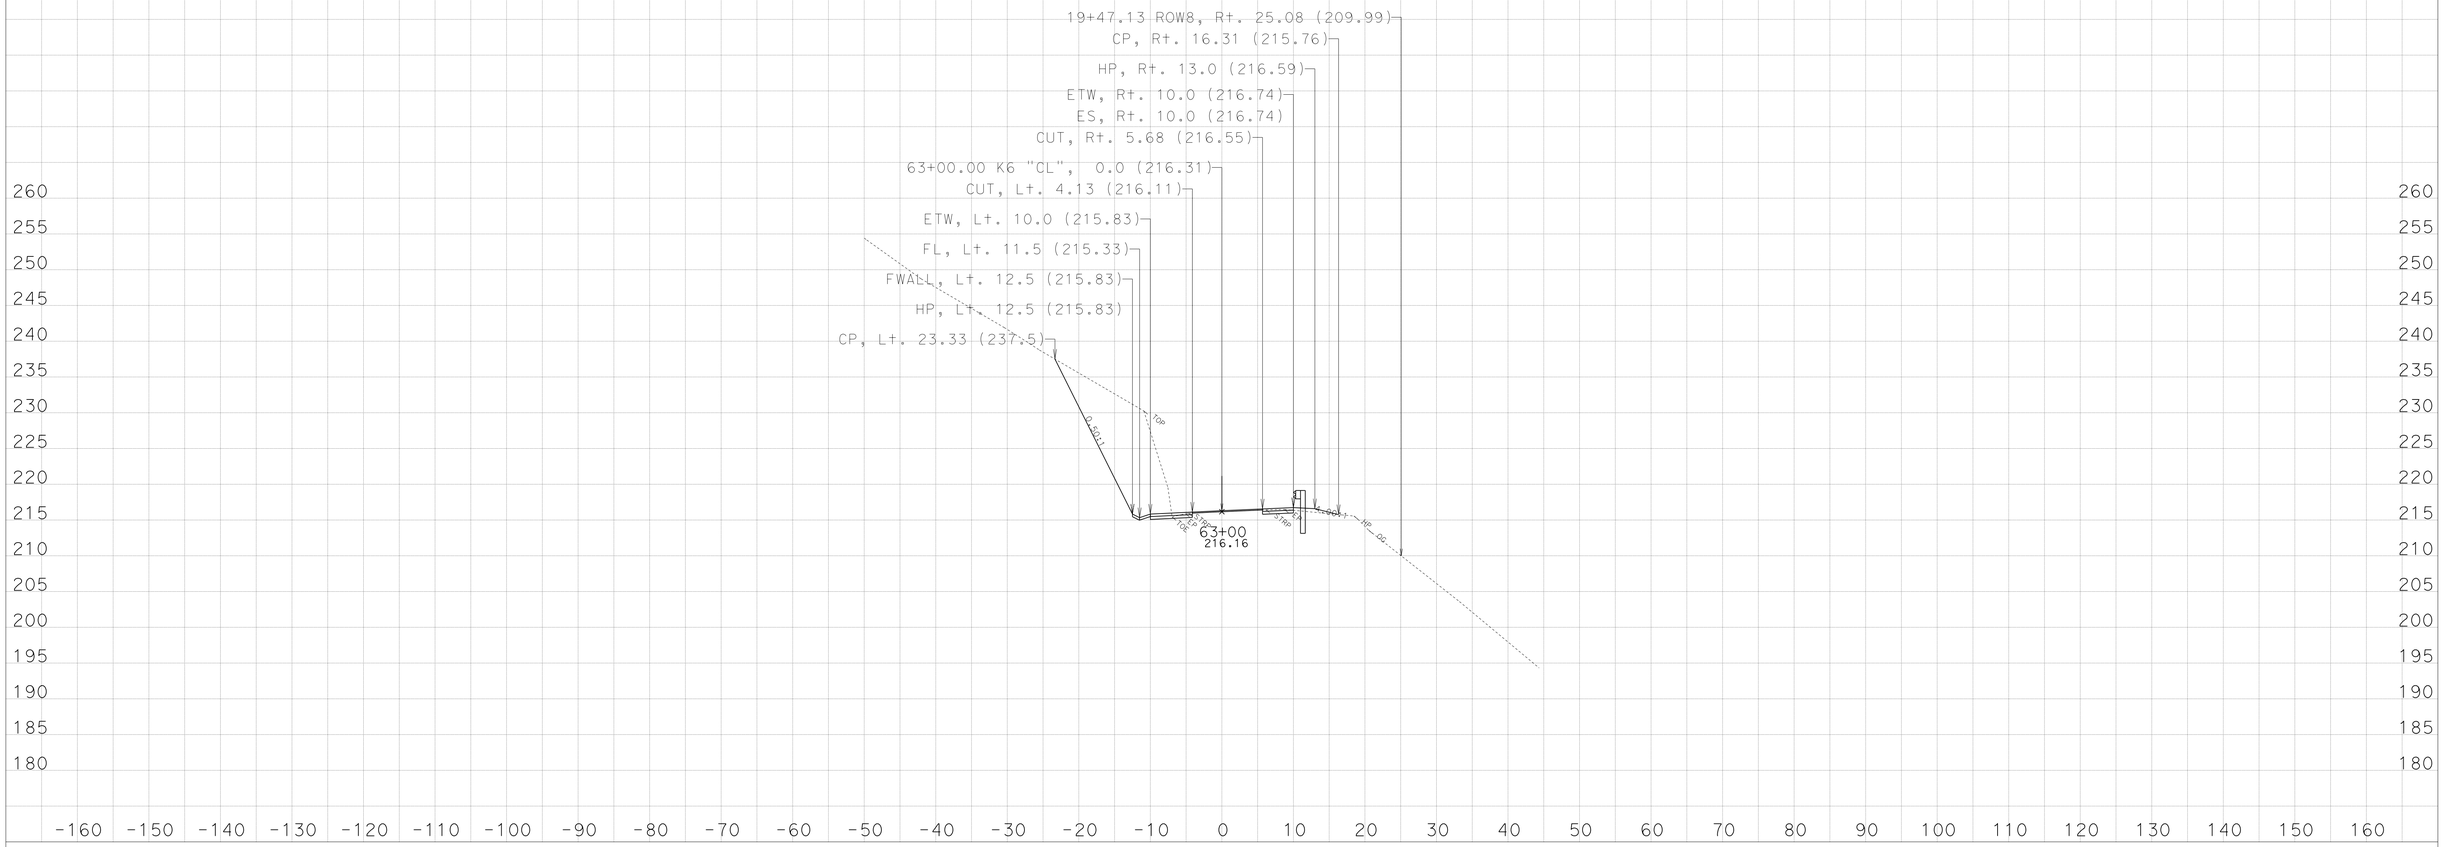

CREATED BY: NRDOE, ODN,E-3

KC Project: 45090 File: D:\PROJECTS\45090Hum169WidenMBGR\CAiCE\45090\k6finv.ear

DATE: 3/29/2013

PROJECT ID: 0100000219

CONTRACT: EA: 01-450904

DIST/CO/RTE/PM: 01-HUM-169-PM: 13.6/23.4

All Dimensions are US Survey Feet
SCALE: 1" = 10' Horiz.
1" = 10' Vert.

Alignment: "K6"
DESIGN CROSS SECTIONS

For Earthwork Development Only

Safety Improvements
(Widen, V-Ditch, Special MBGR)

Route 169, Location 6,
Post Mile: 22.73/22.82

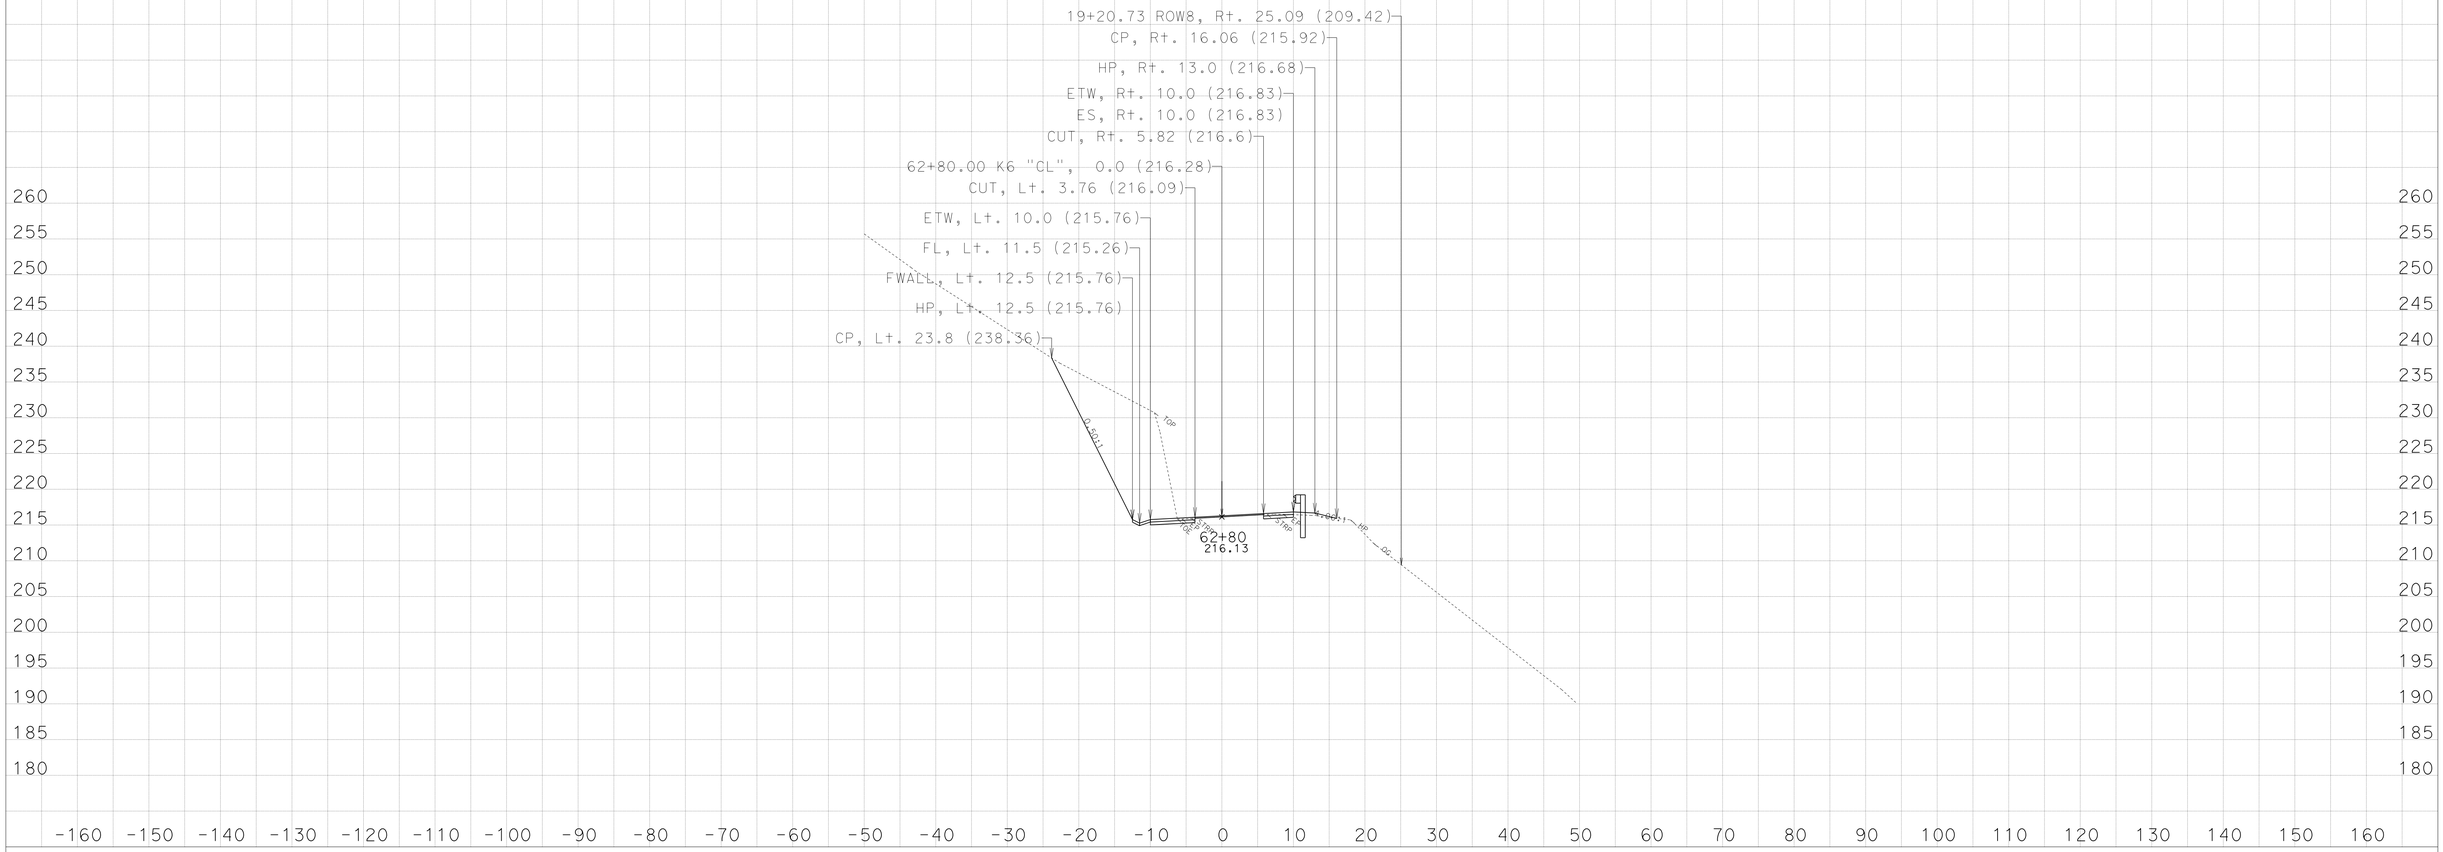

CREATED BY: NRDOE, ODN,E-3

DATE: 3/29/2013

KC Project: 45090 File: D:\PROJECTS\45090Hum169WidenMBGR\CAiCE\45090\k6finv.ear

PROJECT ID: 0100000219

CONTRACT: EA: 01-450904

DIST/CO/RTE/PM: 01-HUM-169-PM: 13.6/23.4

All Dimensions are US Survey Feet
SCALE: 1" = 10' Horiz.
1" = 10' Vert.

Alignment: "K6"
DESIGN CROSS SECTIONS
SHEET 13 OF 25

For Earthwork Development Only

Safety Improvements
(Widen, V-Ditch, Special MBGR)

Route 169, Location 6,
Post Mile: 22.73/22.82

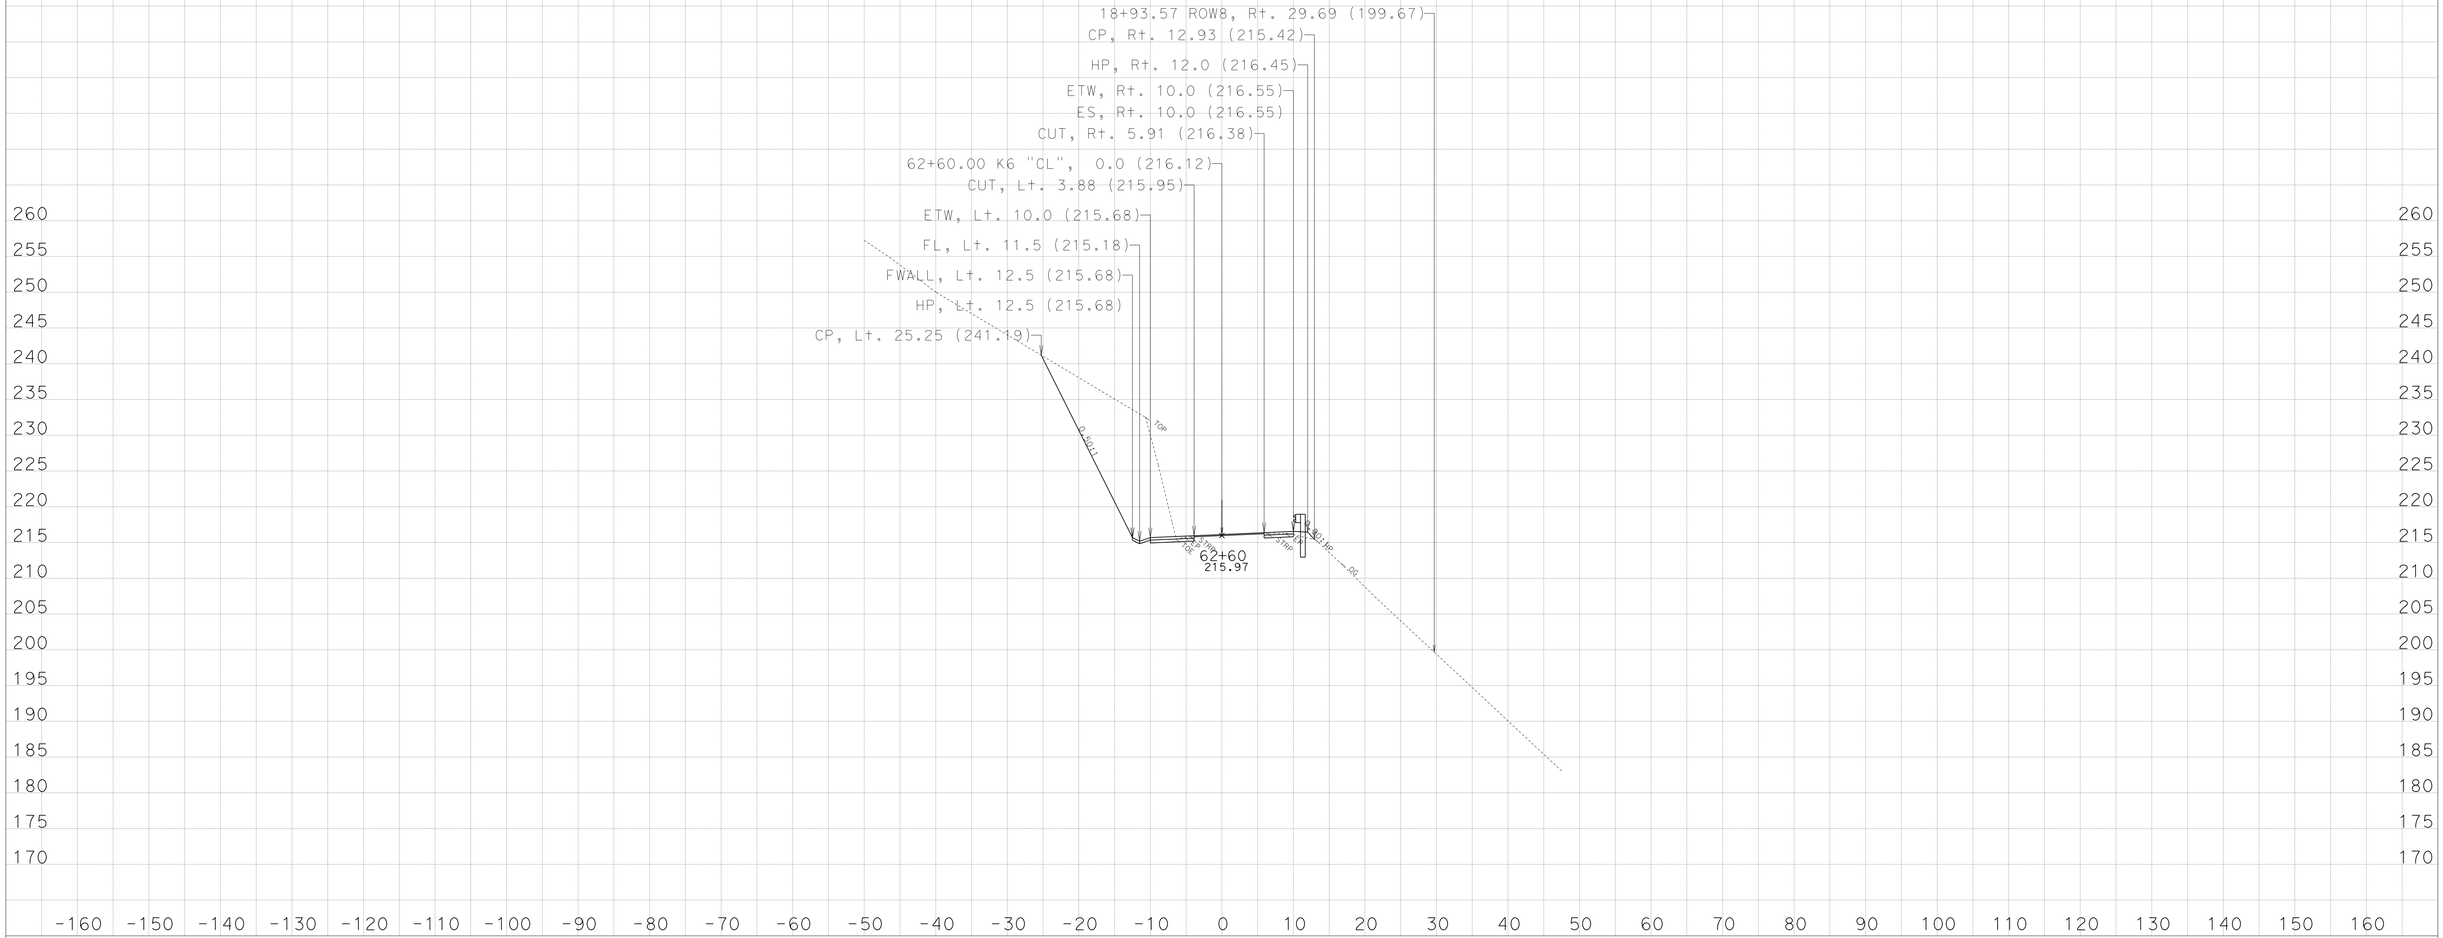
18+93.57 ROW8, Rt. 29.69 (199.67)
CP, Rt. 12.93 (215.42)
HP, Rt. 12.0 (216.45)
ETW, Rt. 10.0 (216.55)
ES, Rt. 10.0 (216.55)
CUT, Rt. 5.91 (216.38)
62+60.00 K6 "CL", 0.0 (216.12)
CUT, Lt. 3.88 (215.95)
ETW, Lt. 10.0 (215.68)
FL, Lt. 11.5 (215.18)
FWALL, Lt. 12.5 (215.68)
HP, Lt. 12.5 (215.68)
CP, Lt. 25.25 (241.19)
TOP
0.667:1
2.0%
2.0%
-2.0%
-2.0%
-

For Earthwork Development Only

Safety Improvements
(Widen, V-Ditch, Special MBGR)

Route 169, Location 6,
Post Mile: 22.73/22.82

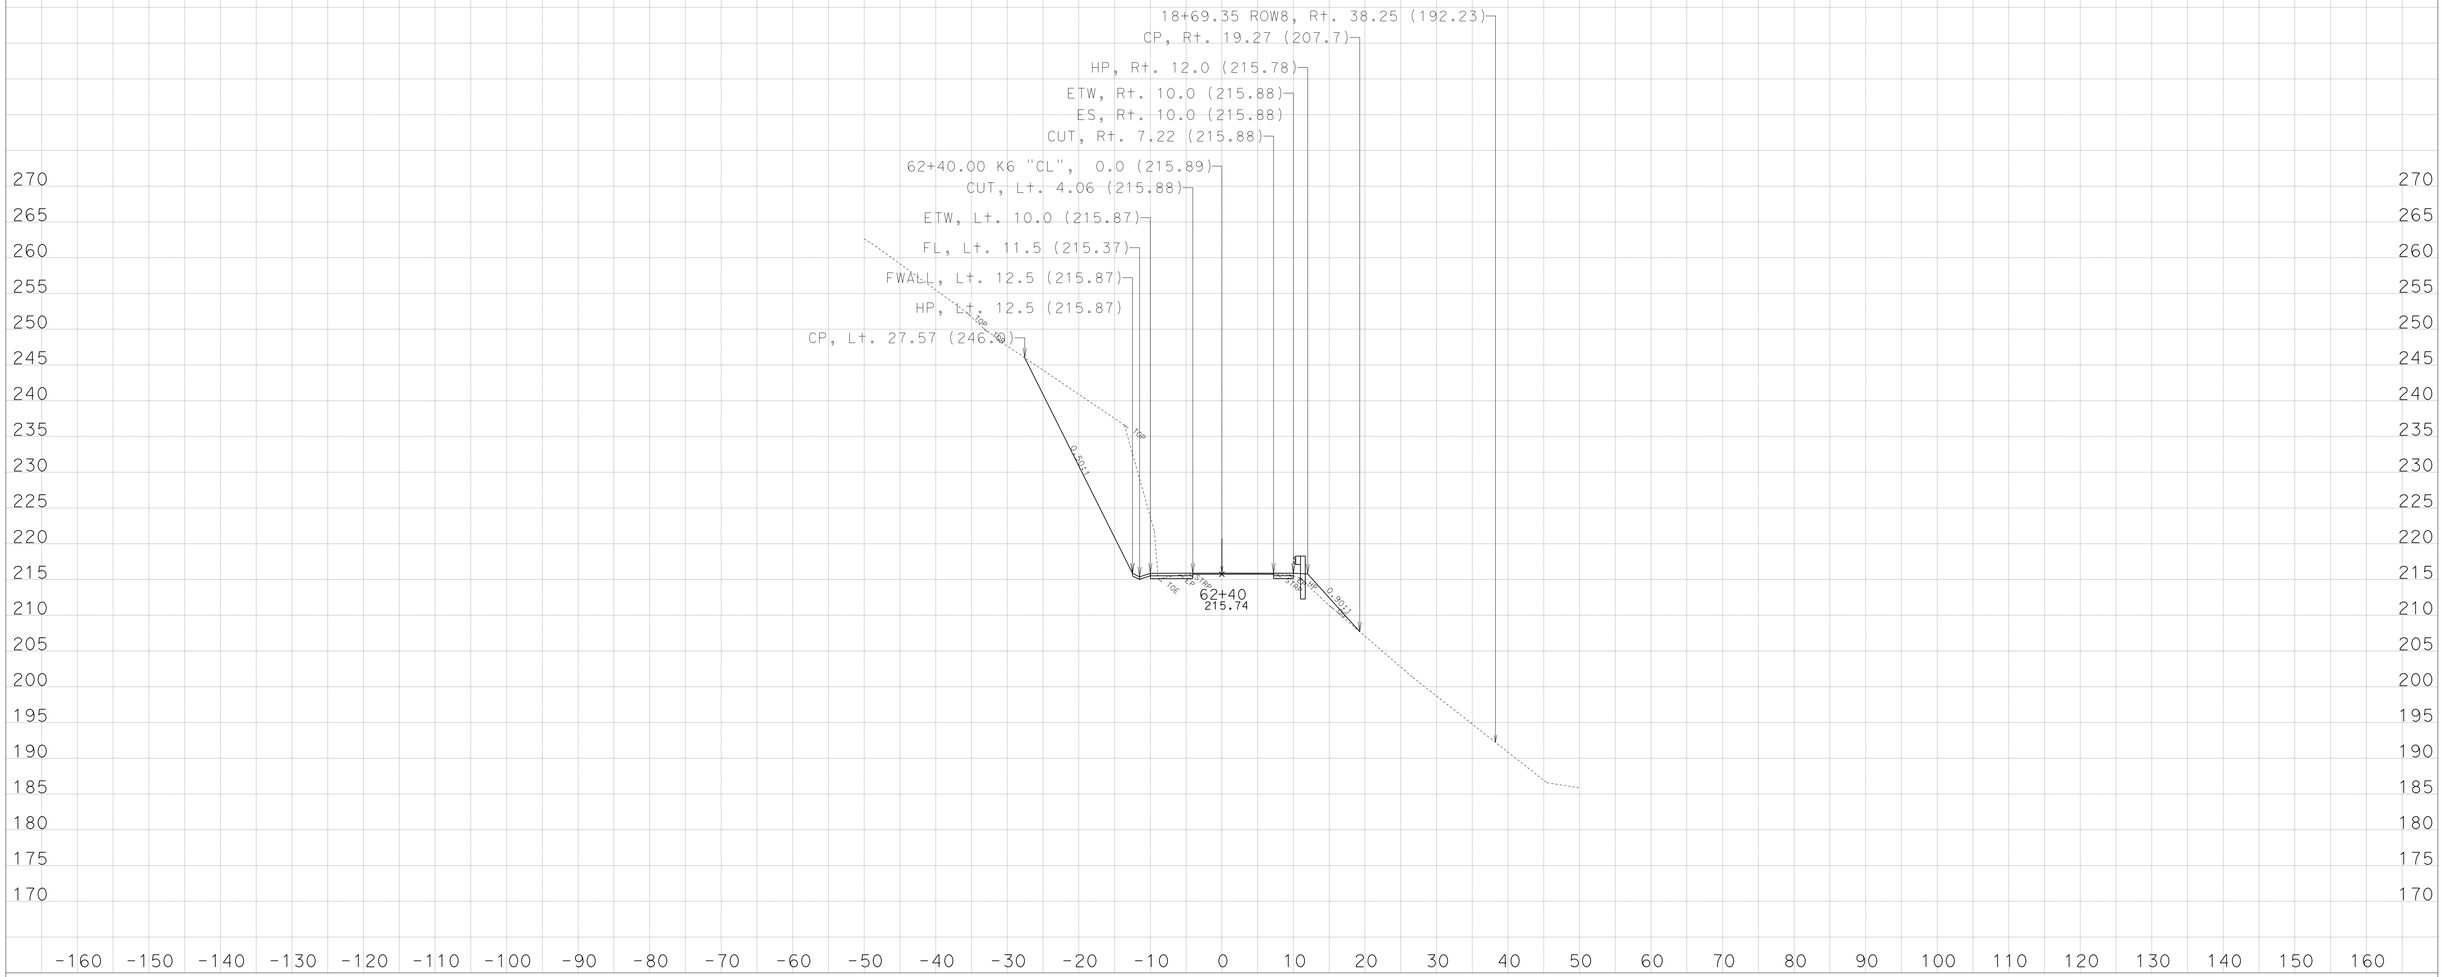

CREATED BY: NRDOE, ODN,E-3

KC Project: 45090 File: D:\PROJECTS\45090Hum169WidenMBGR\CAiCE\45090\k6finv.ear

DATE: 3/29/2013

PROJECT ID: 0100000219

CONTRACT: EA: 01-450904

DIST/CO/RTE/PM: 01-HUM-169-PM: 13.6/23.4

All Dimensions are US Survey Feet
SCALE: 1" = 10' Horiz.
1" = 10' Vert.

Alignment: "K6"
DESIGN CROSS SECTIONS
SHEET 11 OF 25

For Earthwork Development Only

Safety Improvements
(Widen, V-Ditch, Special MBGR)

Route 169, Location 6,
Post Mile: 22.73/22.82

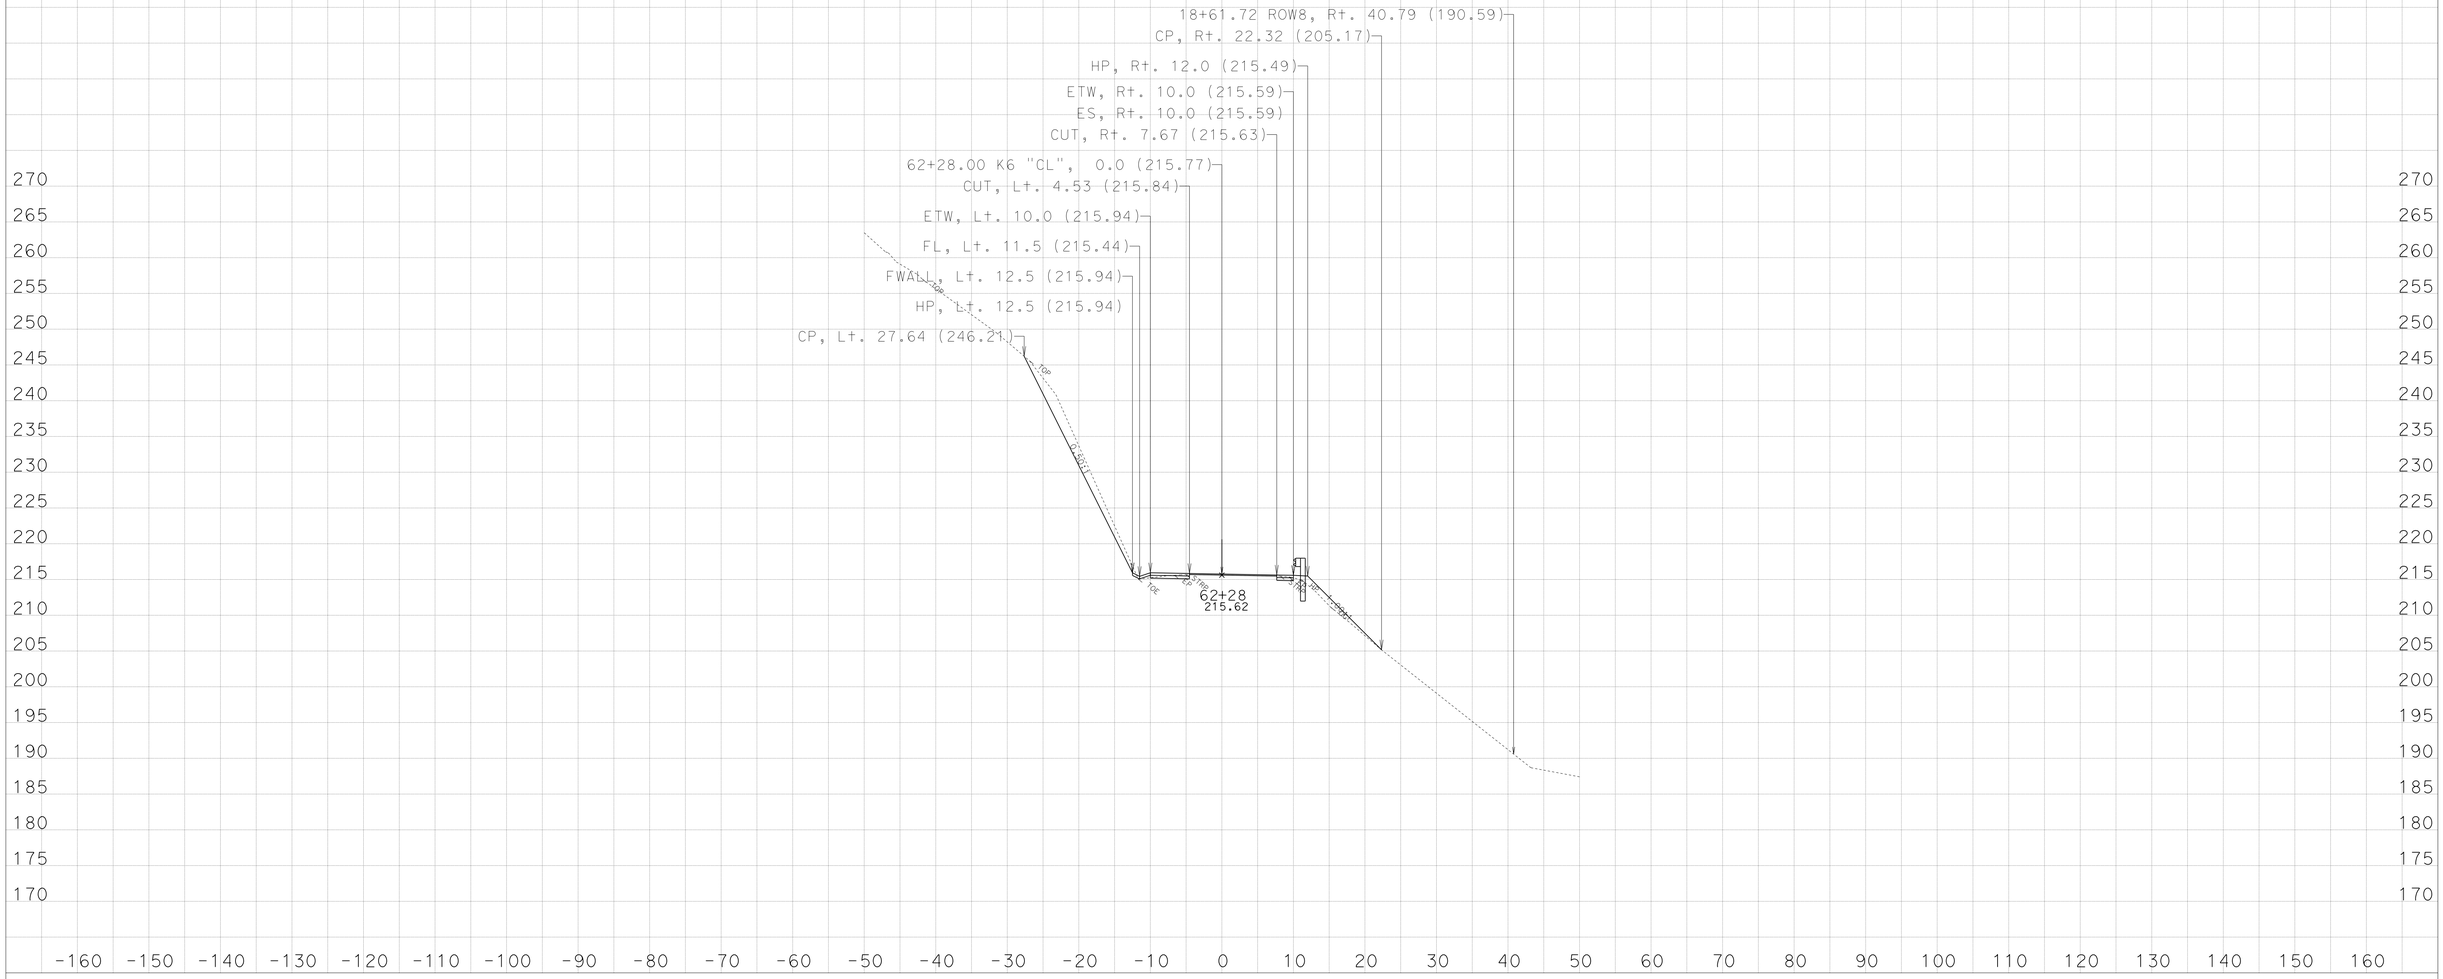

CREATED BY: NRDOE, ODN,E-3

KC Project: 45090 File: D:\PROJECTS\45090Hum169WidenMBGR\CAiCE\45090\k6finv.ear

DATE: 3/29/2013

PROJECT ID: 0100000219

CONTRACT: EA: 01-450904

DIST/CO/RTE/PM: 01-HUM-169-PM: 13.6/23.4

All Dimensions are US Survey Feet
SCALE: 1" = 10' Horiz.
1" = 10' Vert.

Alignment: "K6"
DESIGN CROSS SECTIONS
SHEET 10 OF 25

For Earthwork Development Only

Safety Improvements
(Widen, V-Ditch, Special MBGR)

Route 169, Location 6,
Post Mile: 22.73/22.82

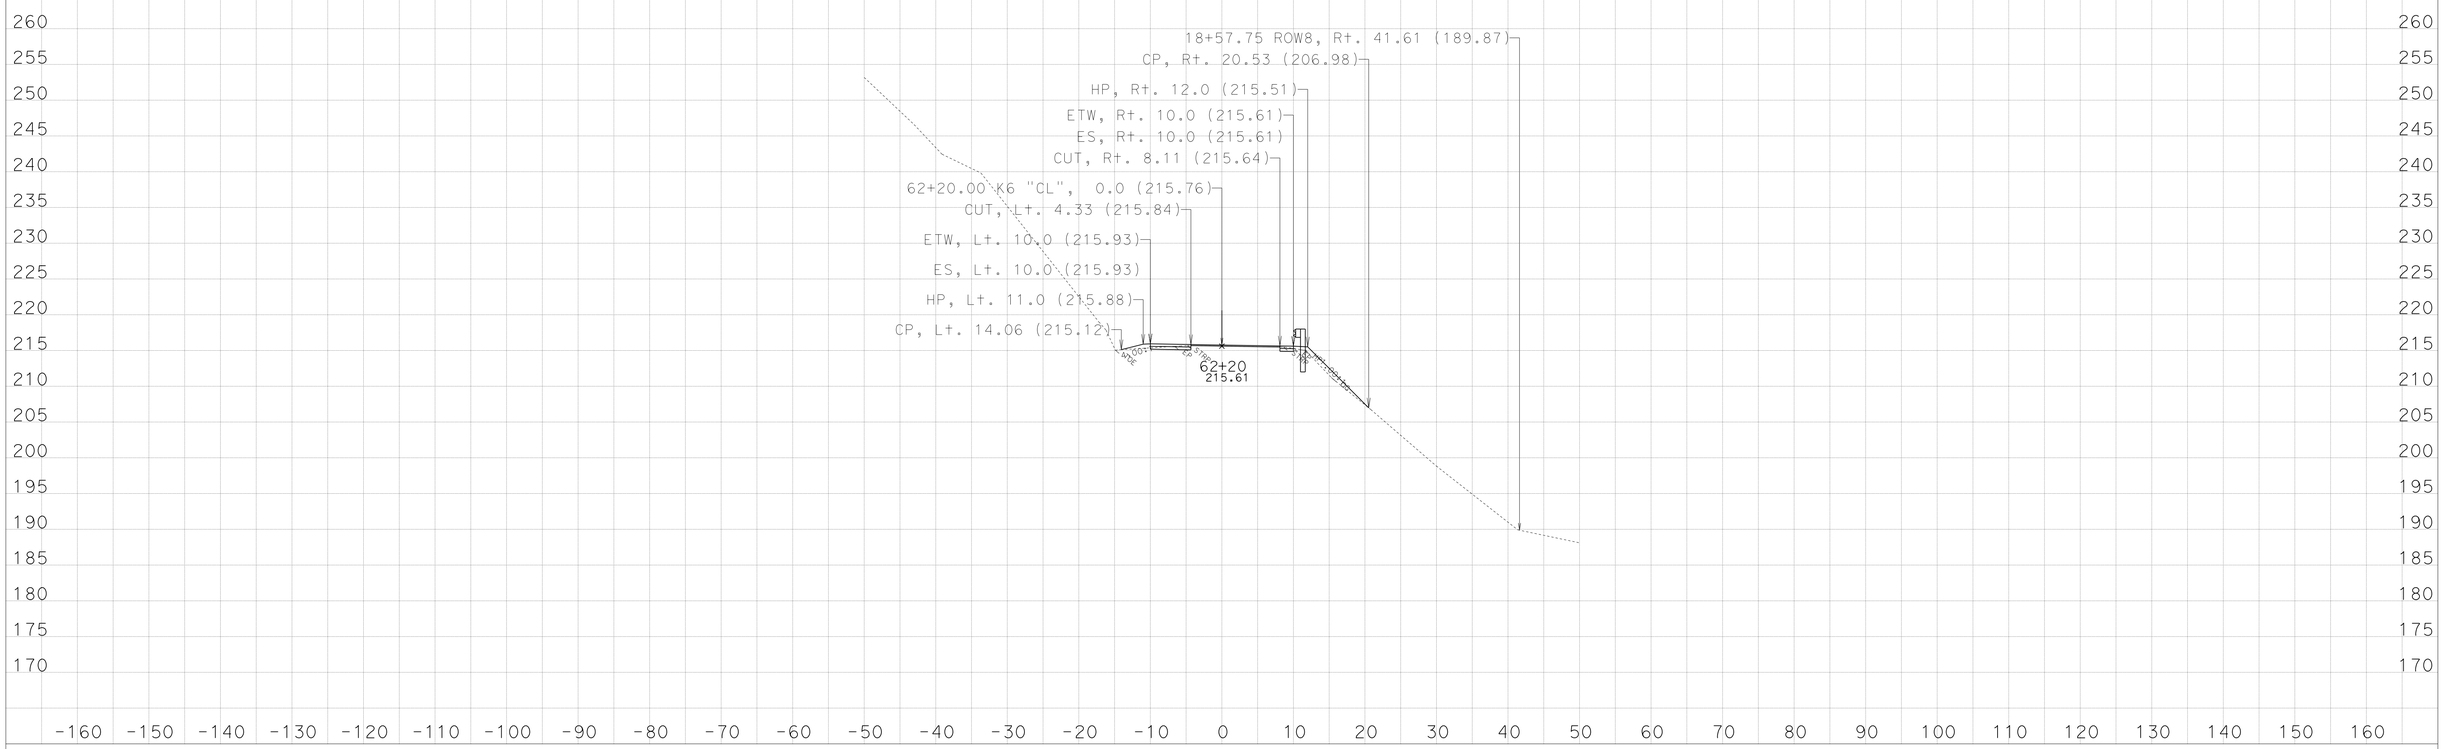

CREATED BY: NRDOE, ODN,E-3

DATE: 3/29/2013

KC Project: 45090 File: D:\PROJECTS\45090Hum169WidenMBGR\CAiCE\45090\k6finv.ear

PROJECT ID: 0100000219

CONTRACT: EA: 01-450904

DIST/CO/RTE/PM: 01-HUM-169-PM: 13.6/23.4

All Dimensions are US Survey Feet
SCALE: 1" = 10' Horiz.
1" = 10' Vert.

Alignment: "K6"
DESIGN CROSS SECTIONS

For Earthwork Development Only

Safety Improvements
(Widen, V-Ditch, Special MBGR)

Route 169, Location 6,
Post Mile: 22.73/22.82

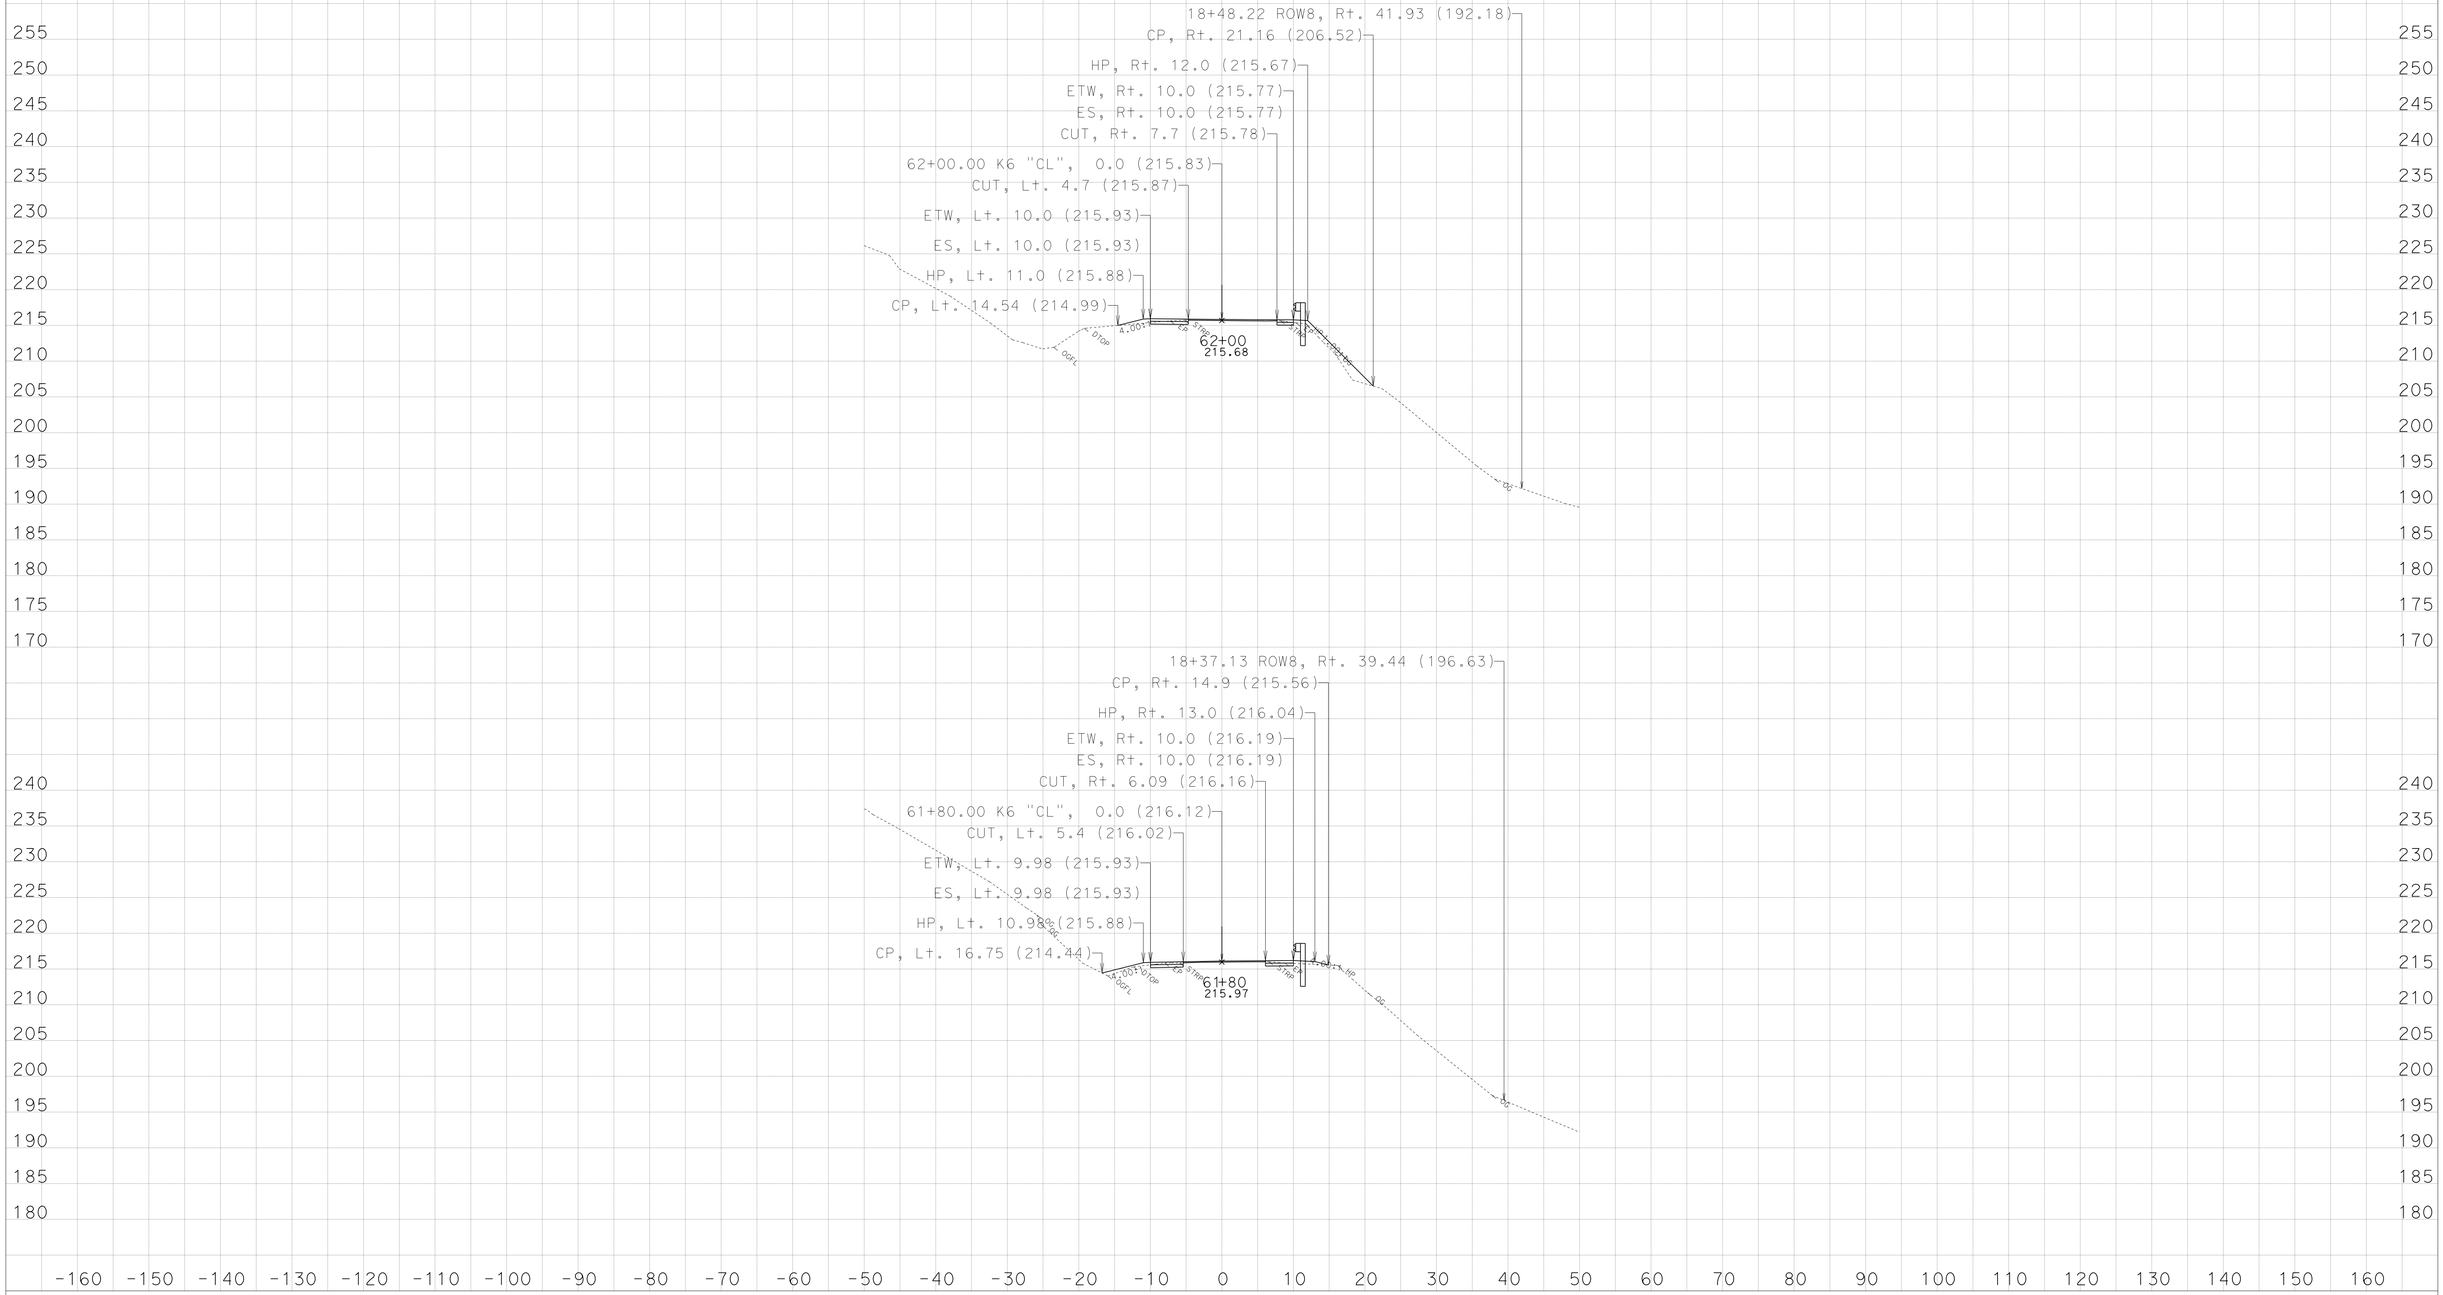

CREATED BY: NRDOE, ODN,E-3

DATE: 3/29/2013

KC Project: 45090 File: D:\PROJECTS\45090Hum169WidenMBGR\CAiCE\45090\k6finv.ear

PROJECT ID: 0100000219

CONTRACT: EA: 01-450904

DIST/CO/RTE/PM: 01-HUM-169-PM: 13.6/23.4

All Dimensions are US Survey Feet
SCALE: 1" = 10' Horiz.
1" = 10' Vert.

Alignment: "K6"
DESIGN CROSS SECTIONS
SHEET 8 OF 25

For Earthwork Development Only

Safety Improvements
(Widen, V-Ditch, Special MBGR)

Route 169, Location 6,
Post Mile: 22.73/22.82

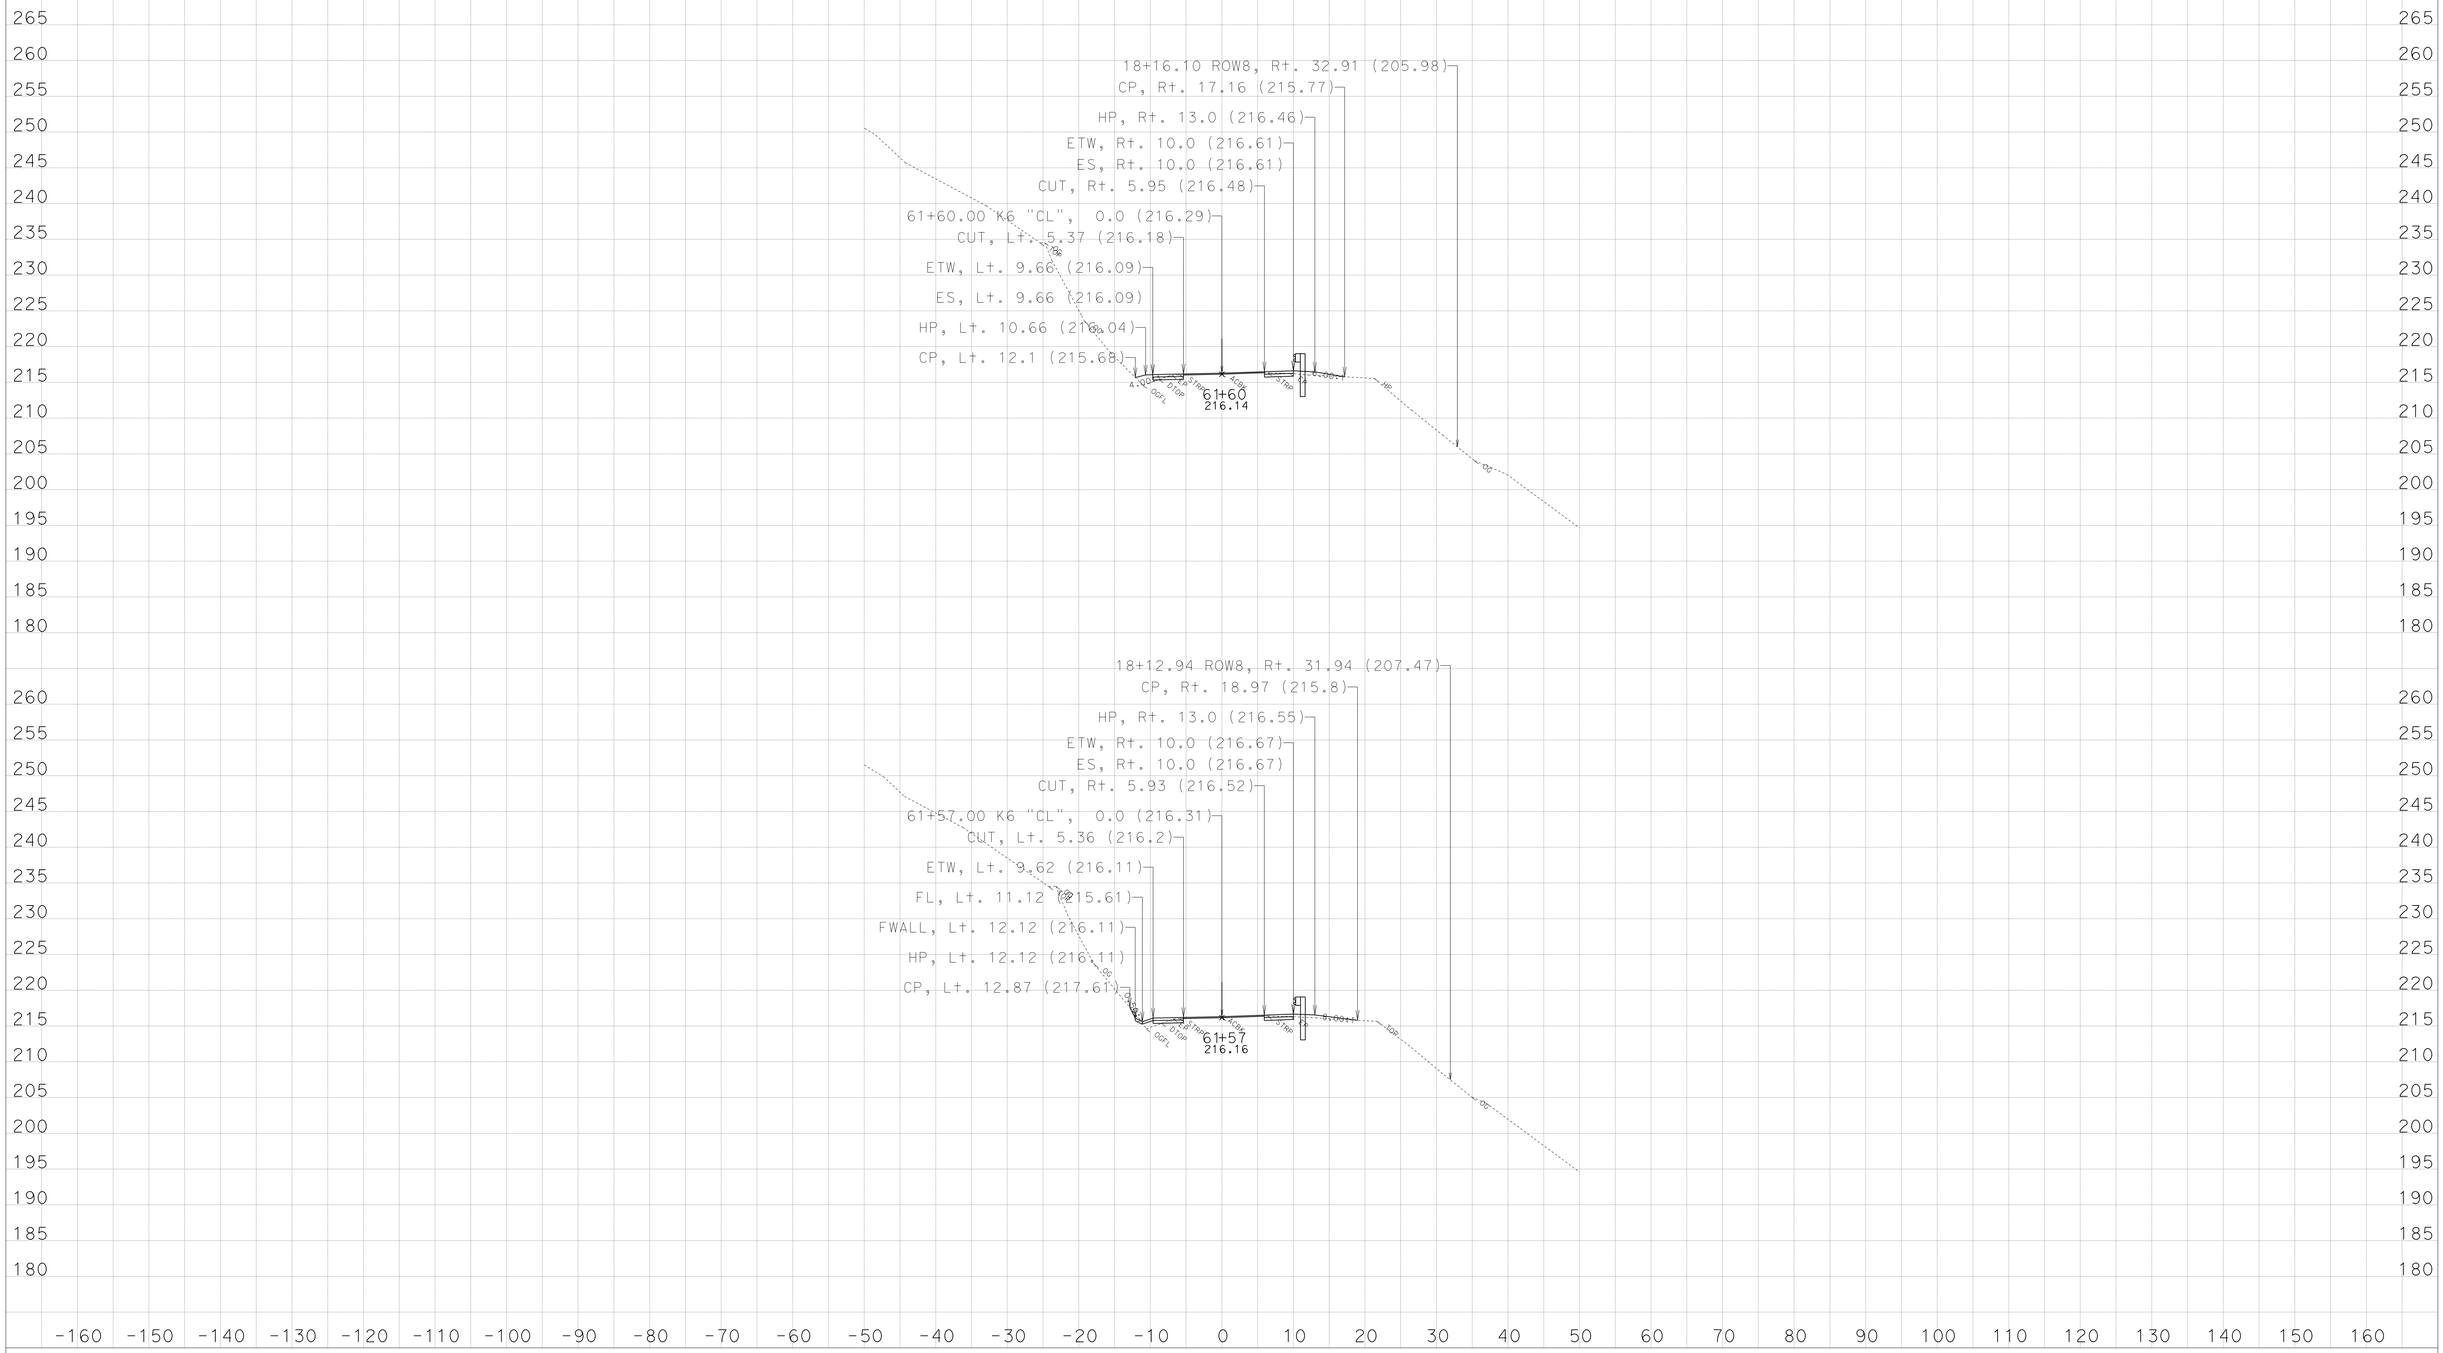

CREATED BY: NRDOE, ODN,E-3

DATE: 3/29/2013

KC Project: 45090 File: D:\PROJECTS\45090Hum169WidenMBGR\CAiCE\45090\k6finv.ear

PROJECT ID: 0100000219

CONTRACT: EA: 01-450904

DIST/CO/RTE/PM: 01-HUM-169-PM: 13.6/23.4

All Dimensions are US Survey Feet
SCALE: 1" = 10' Horiz.
1" = 10' Vert.

Alignment: "K6"
DESIGN CROSS SECTIONS
SHEET 7 OF 25

For Earthwork Development Only

Safety Improvements
(Widen, V-Ditch, Special MBGR)

Route 169, Location 6,
Post Mile: 22.73/22.82

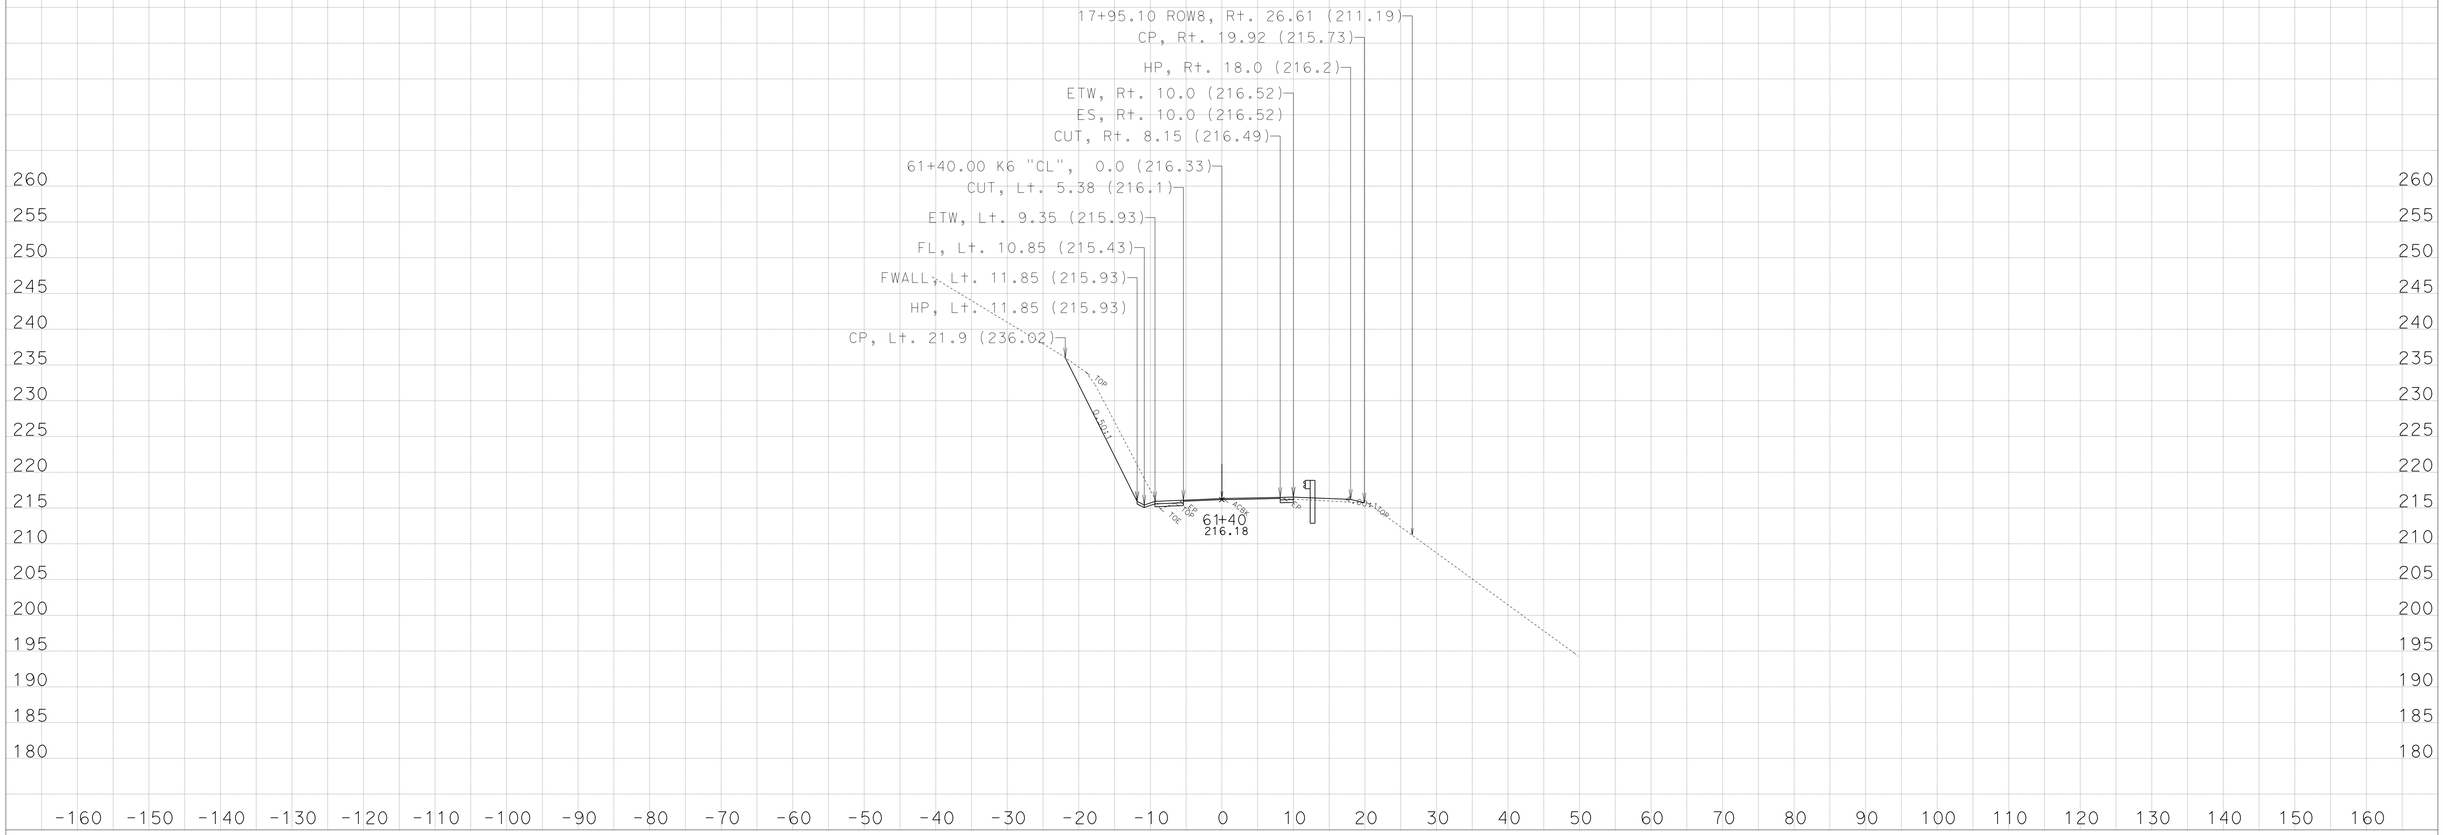

CREATED BY: NRDOE, ODN,E-3

KC Project: 45090 File: D:\PROJECTS\45090Hum169WidenMBGR\CAiCE\45090\k6finv.ear

DATE: 3/29/2013

PROJECT ID: 0100000219

CONTRACT: EA: 01-450904

DIST/CO/RTE/PM: 01-HUM-169-PM: 13.6/23.4

All Dimensions are US Survey Feet
SCALE: 1" = 10' Horiz.
1" = 10' Vert.

Alignment: "K6"
DESIGN CROSS SECTIONS
SHEET 6 OF 25

For Earthwork Development Only

Safety Improvements
(Widen, V-Ditch, Special MBGR)

Route 169, Location 6,
Post Mile: 22.73/22.82

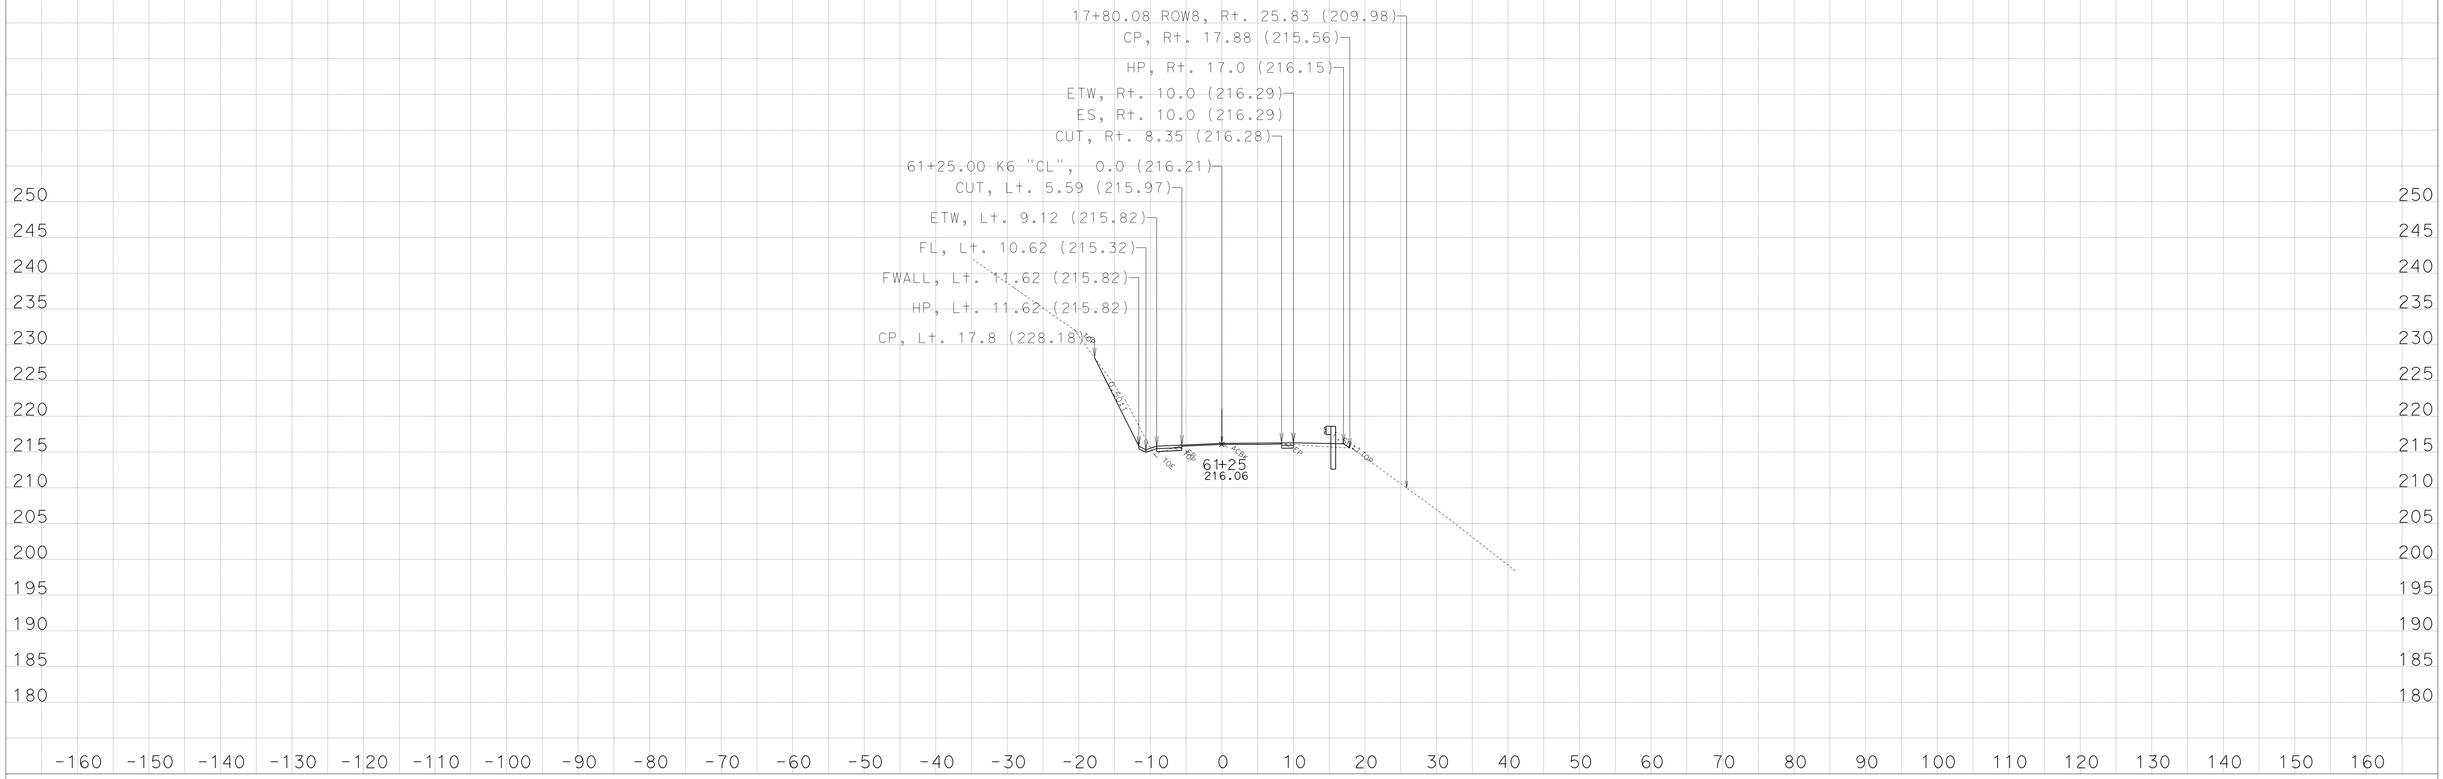

CREATED BY: NRDOE, ODN,E-3

KC Project: 45090 File: D:\PROJECTS\45090Hum169WidenMBGR\CAiCE\45090\k6finv.ear

DATE: 3/29/2013

PROJECT ID: 0100000219

CONTRACT: EA: 01-450904

DIST/CO/RTE/PM: 01-HUM-169-PM: 13.6/23.4

All Dimensions are US Survey Feet
SCALE: 1" = 10' Horiz.
1" = 10' Vert.

Alignment: "K6"
DESIGN CROSS SECTIONS
SHEET 5 OF 25

For Earthwork Development Only

Safety Improvements
(Widen, V-Ditch, Special MBGR)

Route 169, Location 6,
Post Mile: 22.73/22.82

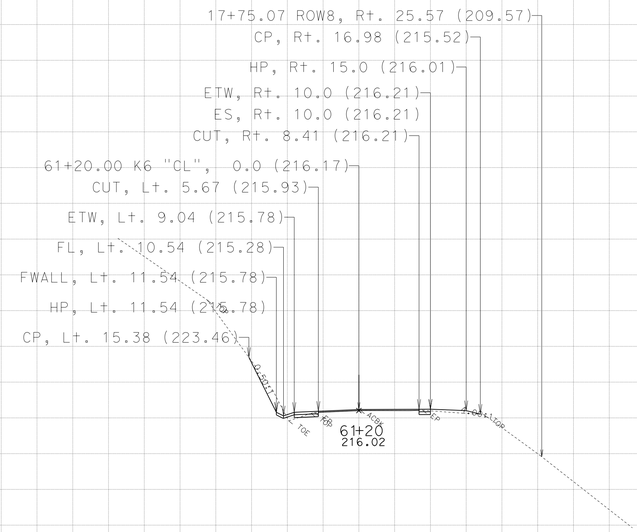

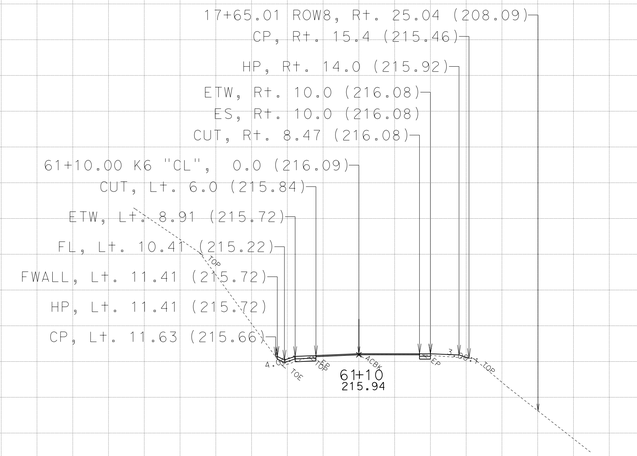

275 270 265 260 255 250 245 240 235 230 225 220 215 210 205 200 195 190 185 180

240 235 230 225 220 215 210 205 200 195 190

-160 -150 -140 -130 -120 -110 -100 -90 -80 -70 -60 -50 -40 -30 -20 -10 0 10 20 30 40 50 60 70 80 90 100 110 120 130 140 150 160

CREATED BY: NRDOE, ODN,E-3

KC Project: 45090 File: D:\PROJECTS\45090Hum169WidenMBGR\CAiCE\45090\k6finv.ear

DATE: 3/29/2013

PROJECT ID: 0100000219

CONTRACT: EA: 01-450904

DIST/CO/RTE/PM: 01-HUM-169-PM: 13.6/23.4

All Dimensions are US Survey Feet
SCALE: 1" = 10' Horiz.
1" = 10' Vert.

Alignment: "K6"
DESIGN CROSS SECTIONS
SHEET 4 OF 25

For Earthwork Development Only

Safety Improvements
(Widen, V-Ditch, Special MBGR)

Route 169, Location 6,
Post Mile: 22.73/22.82

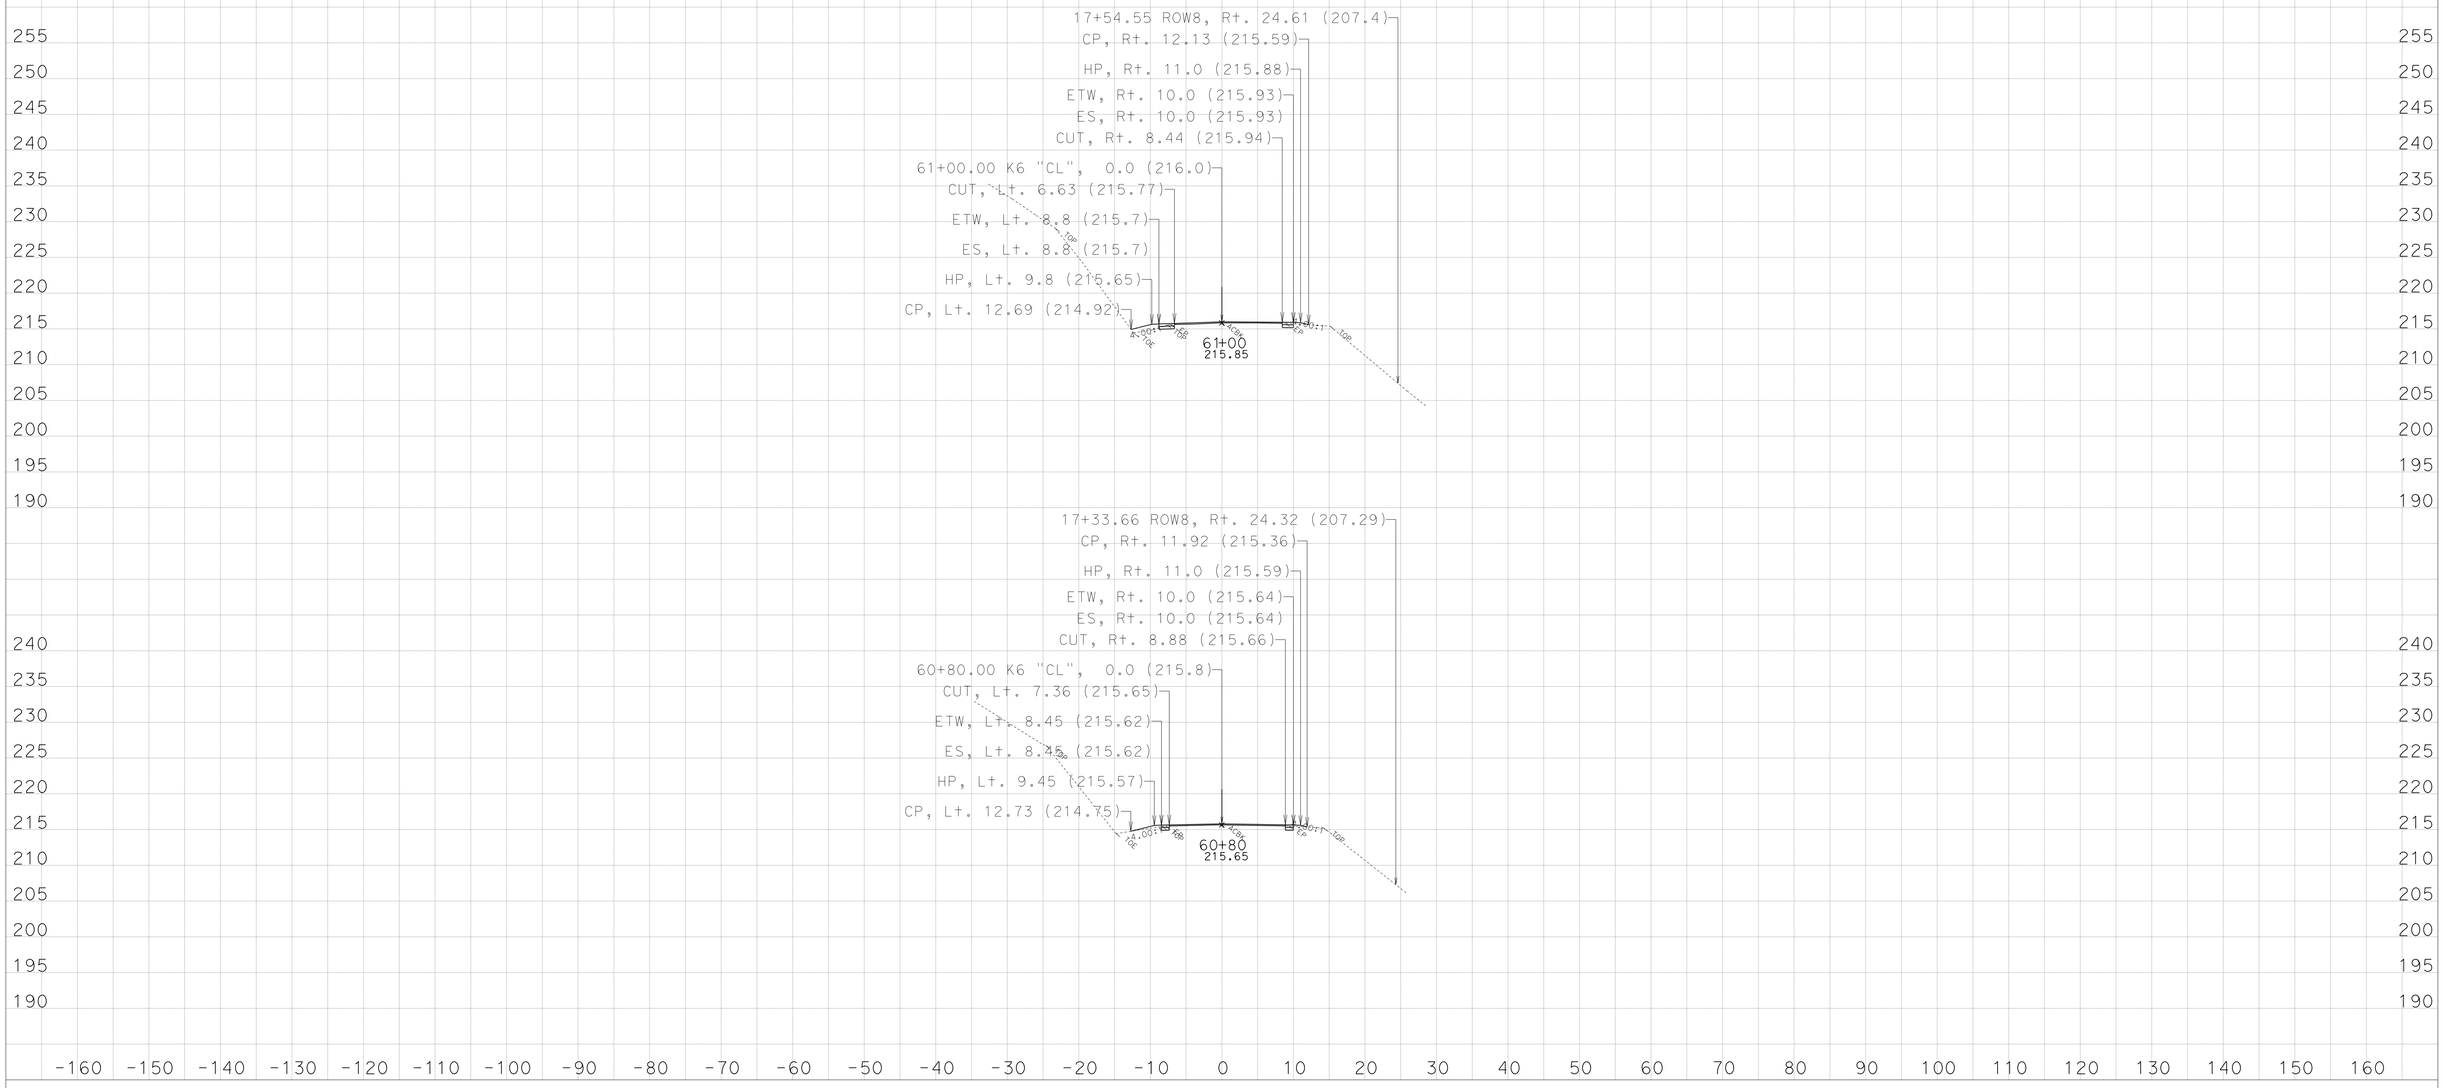

CREATED BY: NRDOE, ODN,E-3

KC Project: 45090 File: D:\PROJECTS\45090Hum169WidenMBGR\CAiCE\45090\k6finv.ear

DATE: 3/29/2013

PROJECT ID: 0100000219

CONTRACT: EA: 01-450904

DIST/CO/RTE/PM: 01-HUM-169-PM: 13.6/23.4

All Dimensions are US Survey Feet
SCALE: 1" = 10' Horiz.
1" = 10' Vert.

Alignment: "K6"
DESIGN CROSS SECTIONS
SHEET 3 OF 25

For Earthwork Development Only

Safety Improvements
(Widen, V-Ditch, Special MBGR)

Route 169, Location 6,
Post Mile: 22.73/22.82

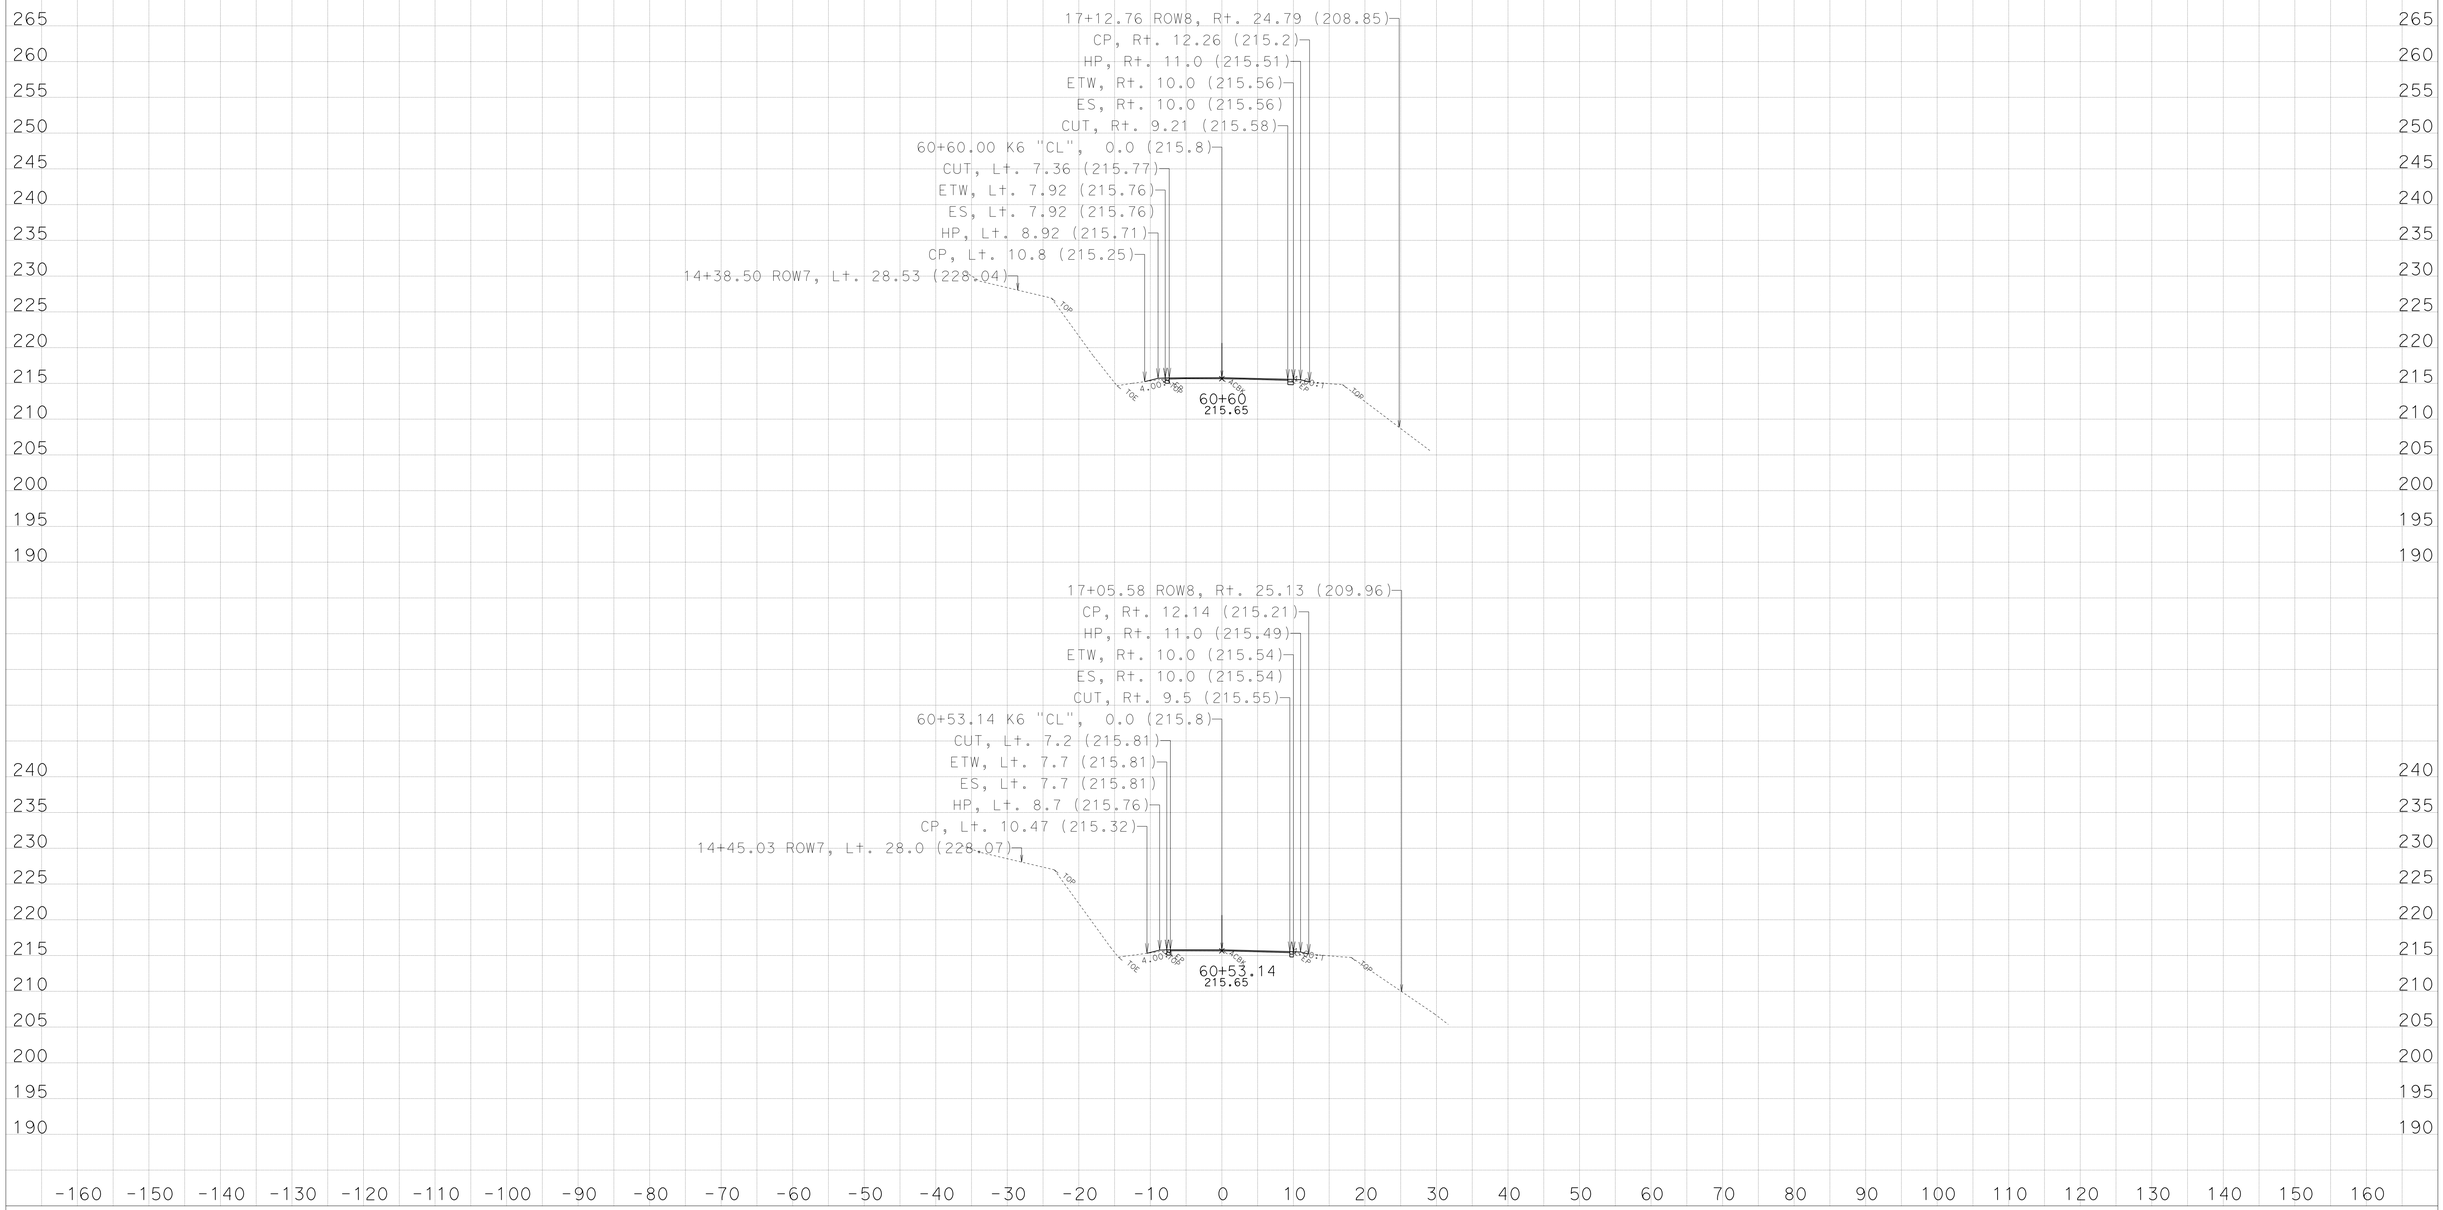

CREATED BY: NRDOE, ODN,E-3

KC Project: 45090 File: D:\PROJECTS\45090Hum169WidenMBGR\CAiCE\45090\k6finv.ear

DATE: 3/29/2013

PROJECT ID: 0100000219

CONTRACT: EA: 01-450904

DIST/CO/RTE/PM: 01-HUM-169-PM: 13.6/23.4

All Dimensions are US Survey Feet
SCALE: 1" = 10' Horiz.
1" = 10' Vert.

Alignment: "K6"
DESIGN CROSS SECTIONS
SHEET 2 OF 25

For Earthwork Development Only

Safety Improvements
(Widen, V-Ditch, Special MBGR)

Route 169, Location 6,
Post Mile: 22.73/22.82

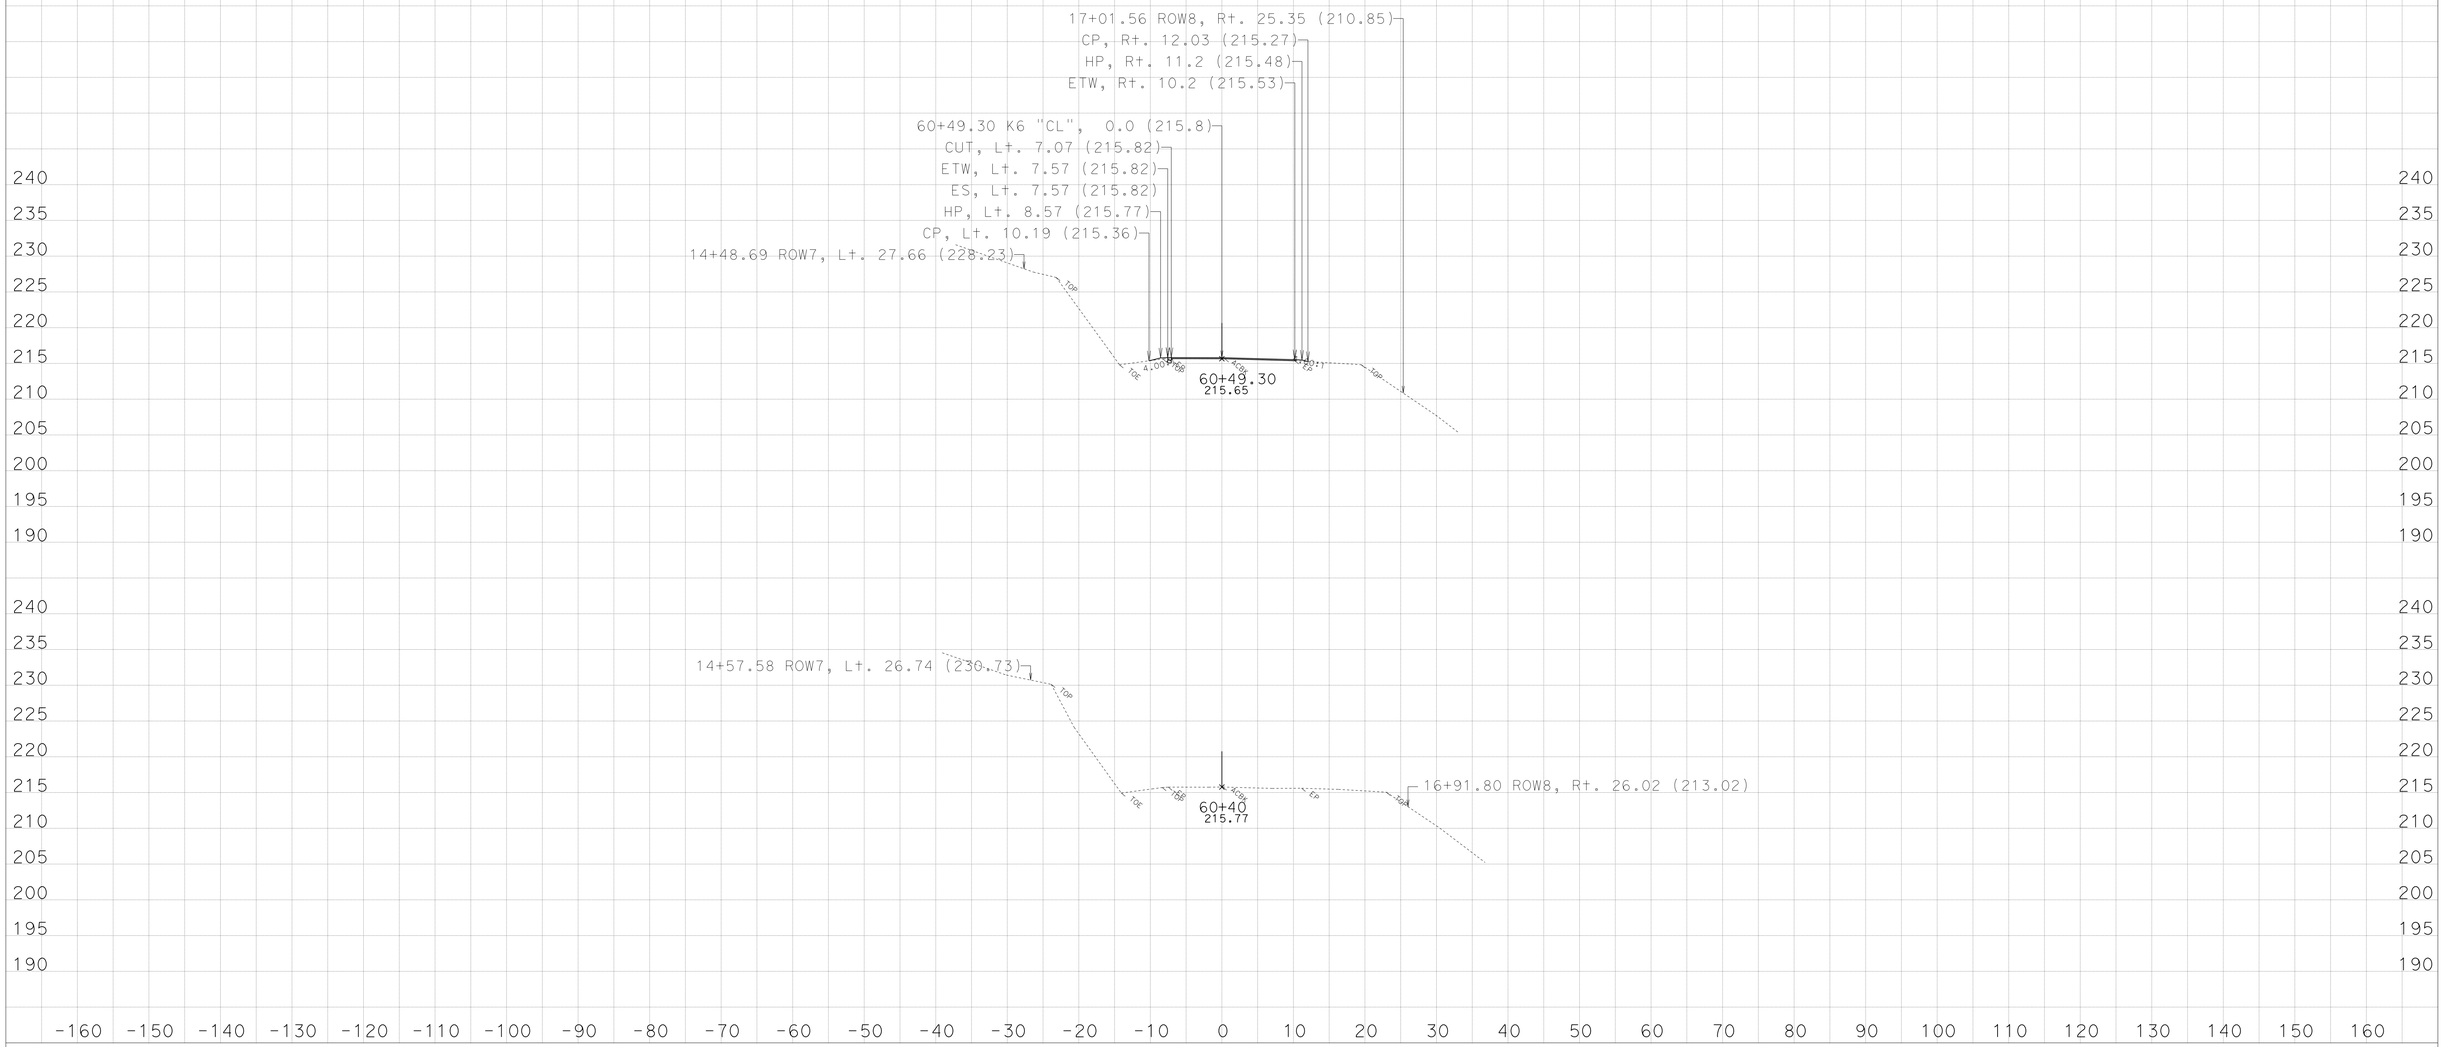

CREATED BY: NRDOE, ODN,E-3

KC Project: 45090 File: D:\PROJECTS\45090Hum169WidenMBGR\CAiCE\45090\k6finv.ear

DATE: 3/29/2013

PROJECT ID: 0100000219

CONTRACT: EA: 01-450904

DIST/CO/RTE/PM: 01-HUM-169-PM: 13.6/23.4

All Dimensions are US Survey Feet
SCALE: 1" = 10' Horiz.
1" = 10' Vert.

Alignment: "K6"
DESIGN CROSS SECTIONS
SHEET 1 OF 25

For Earthwork Development Only

Safety Improvement
(Widen, V-Ditch, Standard/Special MBGR)

Route 169- Location 5,
Post Mile: 22.60/22.71

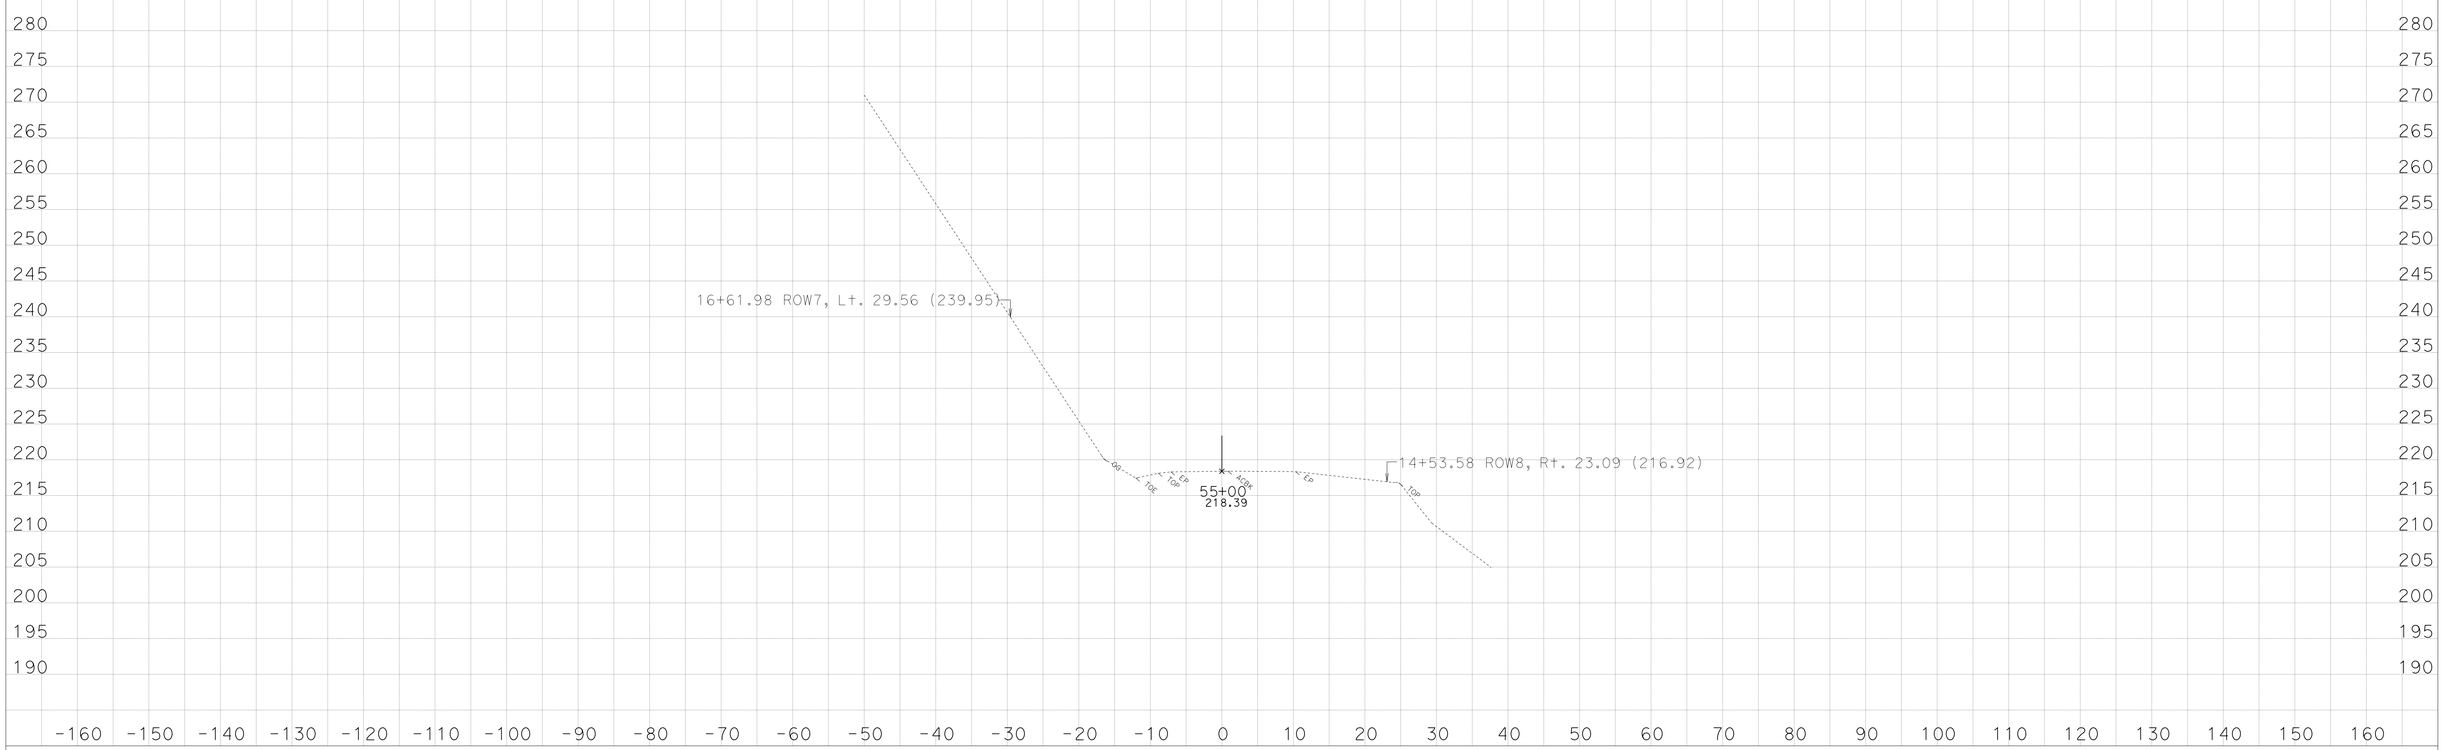

CREATED BY: NRDOE, ODN-E3

DATE: 3/29/2013

KC Project: 45090 File: D:\PROJECTS\45090Hum169WidenMBGR\CAiCE\45090\k5finv.ear

PROJECT ID: 0100000219

CONTRACT: EA: 01-450904

DIST/CO/RTE/PM: 01-Hum-169-PM:13.6/23.4

All Dimensions are US Survey Feet
SCALE: 1" = 10' Horiz.
1" = 10' Vert.

Alignment: "K5"
DESIGN CROSS SECTIONS
SHEET 28 OF 28

For Earthwork Development Only

Safety Improvement
(Widen, V-Ditch, Standard/Special MBGR)

Route 169- Location 5,
Post Mile: 22.60/22.71

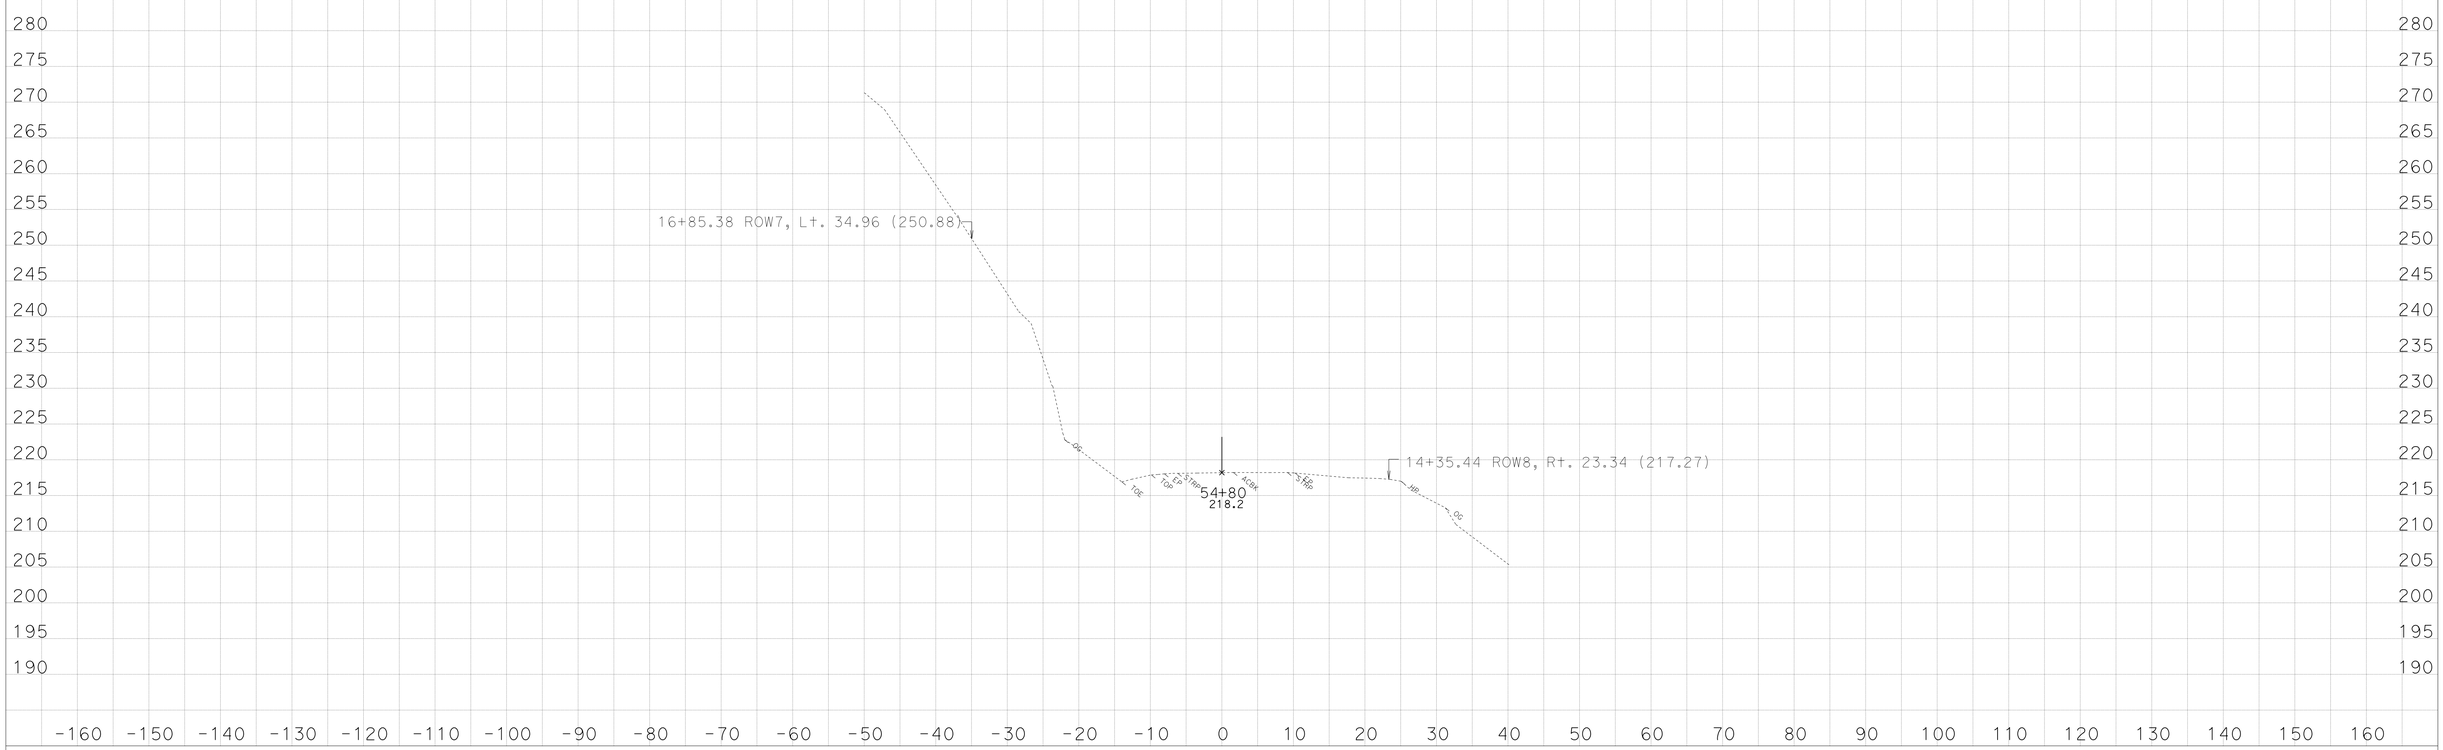

CREATED BY: NRDOE, ODN-E3

DATE: 3/29/2013

KC Project: 45090 File: D:\PROJECTS\45090Hum169WidenMBGR\CAiCE\45090\k5finv.ear

PROJECT ID: 0100000219
CONTRACT: EA: 01-450904
DIST/CO/RTE/PM: 01-Hum-169-PM:13.6/23.4

All Dimensions are US Survey Feet
SCALE: 1" = 10' Horiz.
1" = 10' Vert.

Alignment: "K5"
DESIGN CROSS SECTIONS
SHEET 27 OF 28

For Earthwork Development Only

Safety Improvement
(Widen, V-Ditch, Standard/Special MBGR)

Route 169- Location 5,
Post Mile: 22.60/22.71

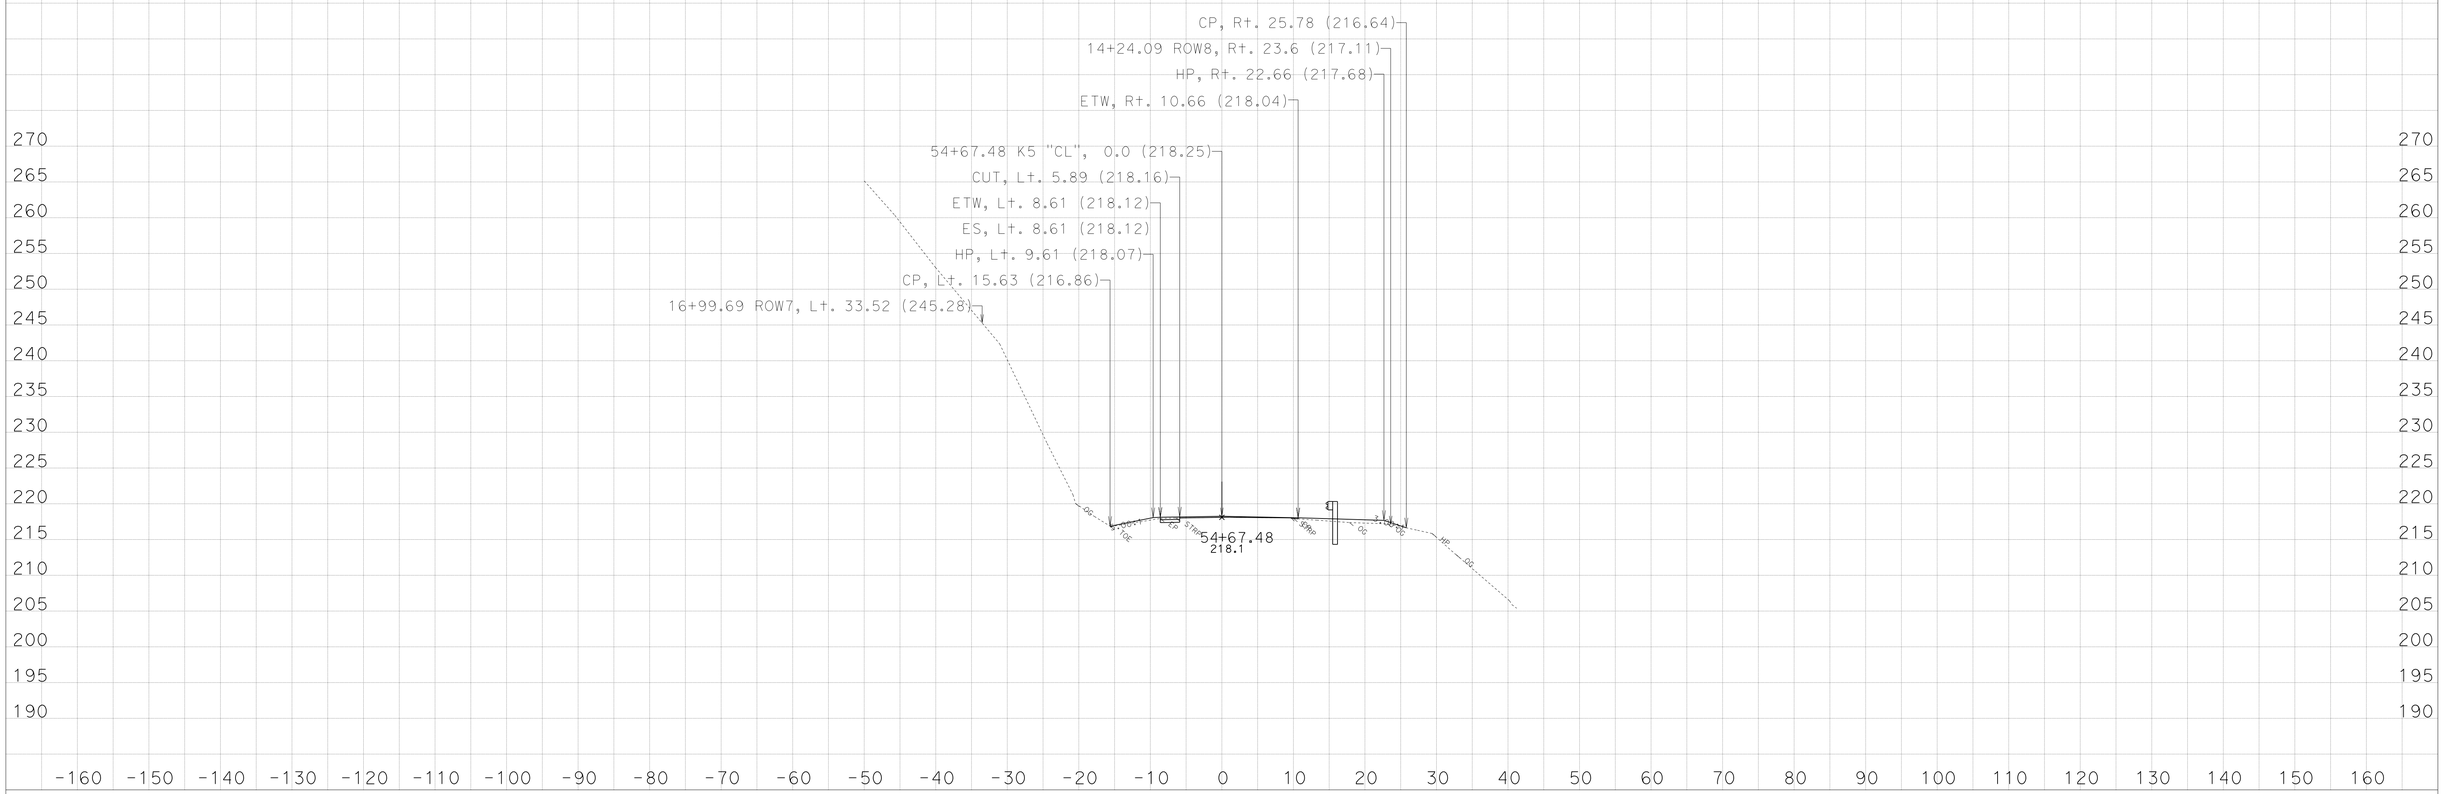

CREATED BY: NRDOE, ODN-E3

DATE: 3/29/2013

KC Project: 45090 File: D:\PROJECTS\45090Hum169WidenMBGR\CAiCE\45090\k5finv.ear

PROJECT ID: 0100000219

CONTRACT: EA: 01-450904

DIST/CO/RTE/PM: 01-Hum-169-PM:13.6/23.4

All Dimensions are US Survey Feet
SCALE: 1" = 10' Horiz.
1" = 10' Vert.

Alignment: "K5"
DESIGN CROSS SECTIONS
SHEET 26 OF 28

For Earthwork Development Only

Safety Improvement
(Widen, V-Ditch, Standard/Special MBGR)

Route 169- Location 5,
Post Mile: 22.60/22.71

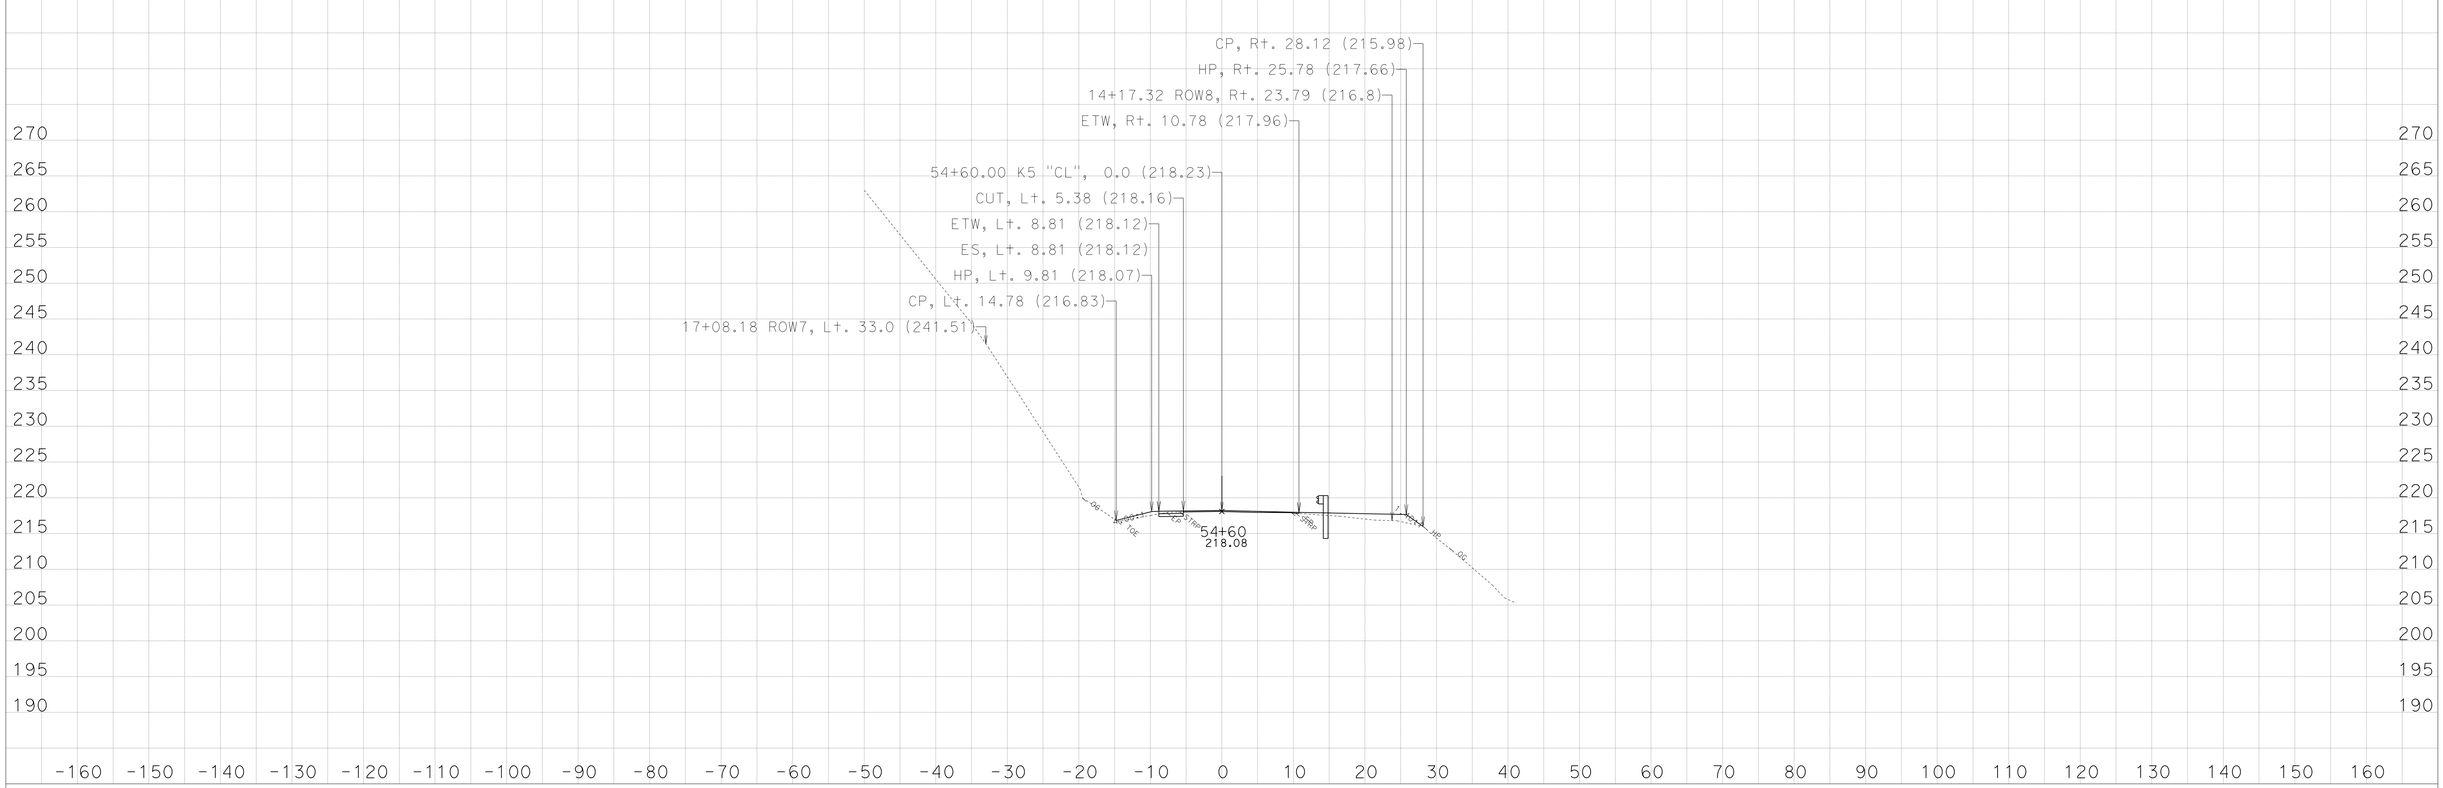

CREATED BY: NRDOE, ODN-E3

DATE: 3/29/2013

KC Project: 45090 File: D:\PROJECTS\45090Hum169WidenMBGR\CAiCE\45090\k5finv.ear

PROJECT ID: 0100000219

CONTRACT: EA: 01-450904

DIST/CO/RTE/PM: 01-Hum-169-PM:13.6/23.4

All Dimensions are US Survey Feet
SCALE: 1" = 10' Horiz.
1" = 10' Vert.

Alignment: "K5"
DESIGN CROSS SECTIONS
SHEET 25 OF 28

For Earthwork Development Only

Safety Improvement
(Widen, V-Ditch, Standard/Special MBGR)

Route 169- Location 5,
Post Mile: 22.60/22.71

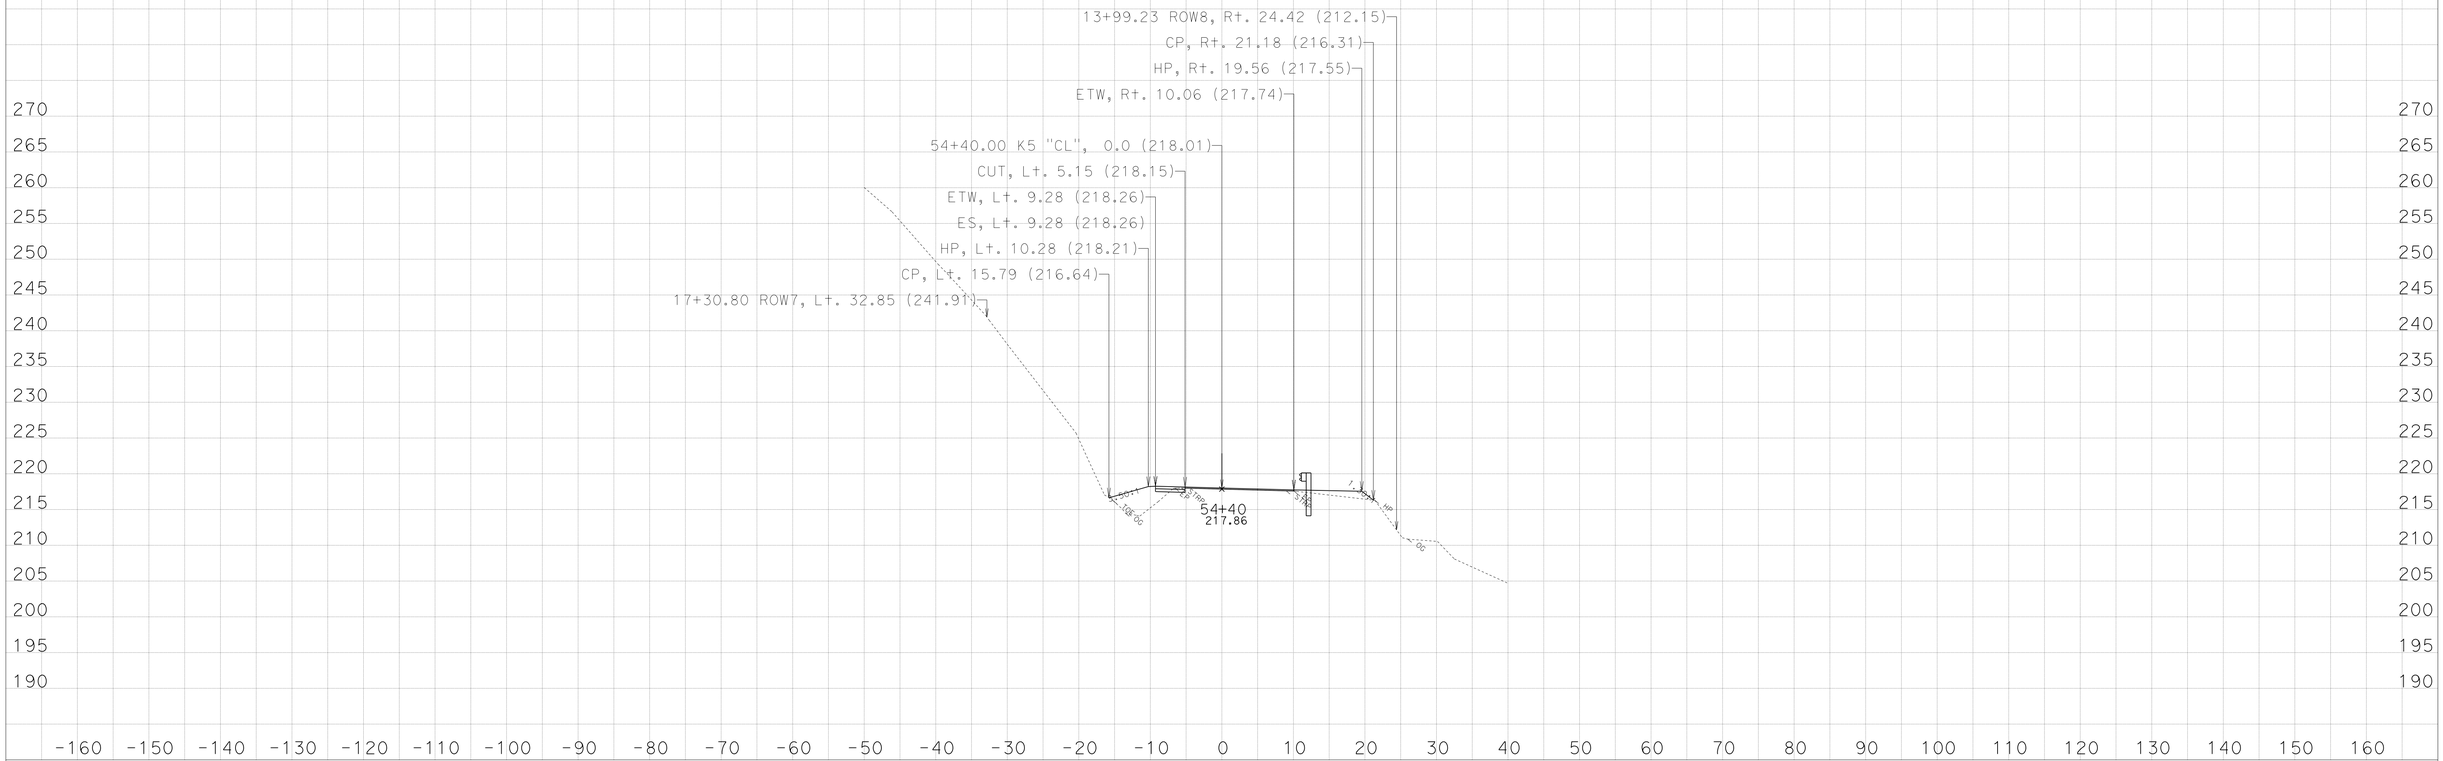

CREATED BY: NRDOE, ODN-E3

DATE: 3/29/2013

KC Project: 45090 File: D:\PROJECTS\45090Hum169WidenMBGR\CAiCE\45090\k5finv.ear

PROJECT ID: 0100000219

CONTRACT: EA: 01-450904

DIST/CO/RTE/PM: 01-Hum-169-PM:13.6/23.4

All Dimensions are US Survey Feet
SCALE: 1" = 10' Horiz.
1" = 10' Vert.

Alignment: "K5"
DESIGN CROSS SECTIONS
SHEET 24 OF 28

For Earthwork Development Only

Safety Improvement
(Widen, V-Ditch, Standard/Special MBGR)

Route 169- Location 5,
Post Mile: 22.60/22.71

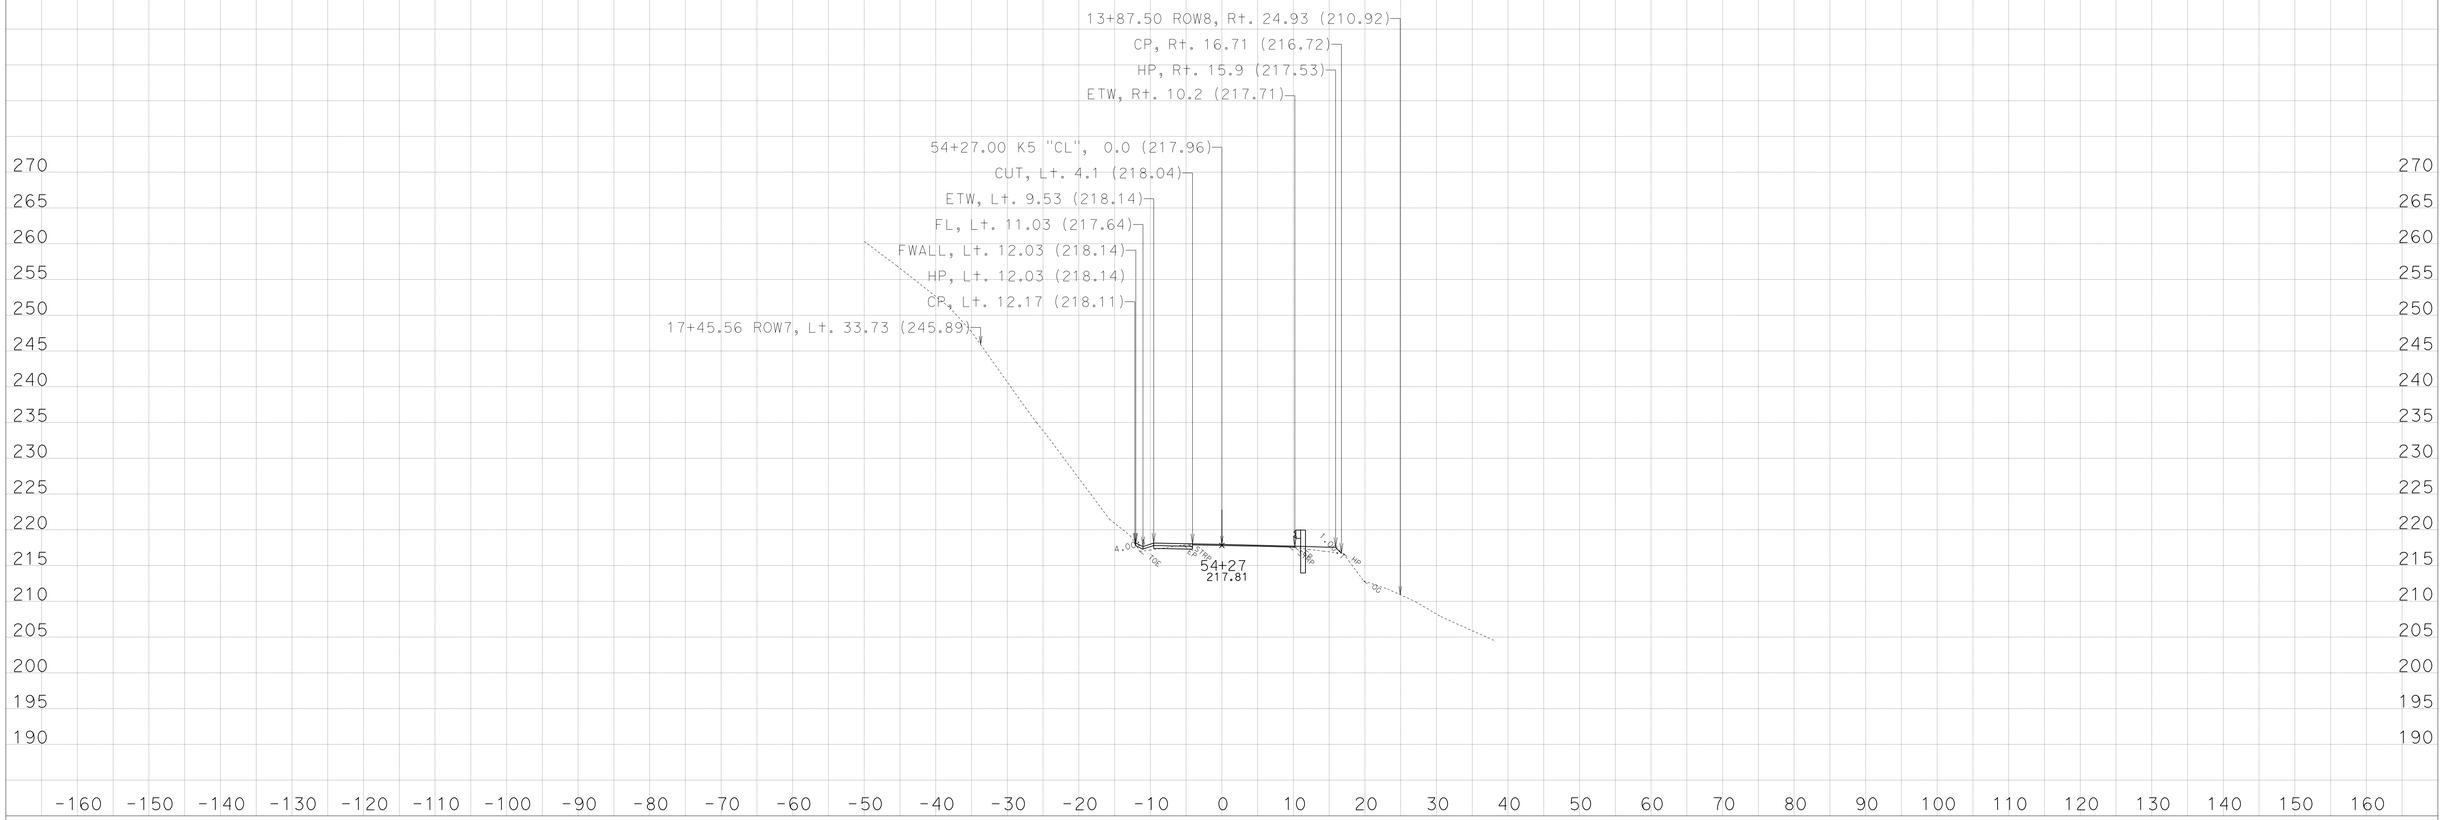

CREATED BY: NRDOE, ODN-E3

DATE: 3/29/2013

KC Project: 45090 File: D:\PROJECTS\45090Hum169WidenMBGR\CAiCE\45090\k5finv.ear

PROJECT ID: 0100000219

CONTRACT: EA: 01-450904

DIST/CO/RTE/PM: 01-Hum-169-PM:13.6/23.4

All Dimensions are US Survey Feet
SCALE: 1" = 10' Horiz.
1" = 10' Vert.

Alignment: "K5"
DESIGN CROSS SECTIONS

For Earthwork Development Only

Safety Improvement
(Widen, V-Ditch, Standard/Special MBGR)

Route 169- Location 5,
Post Mile: 22.60/22.71

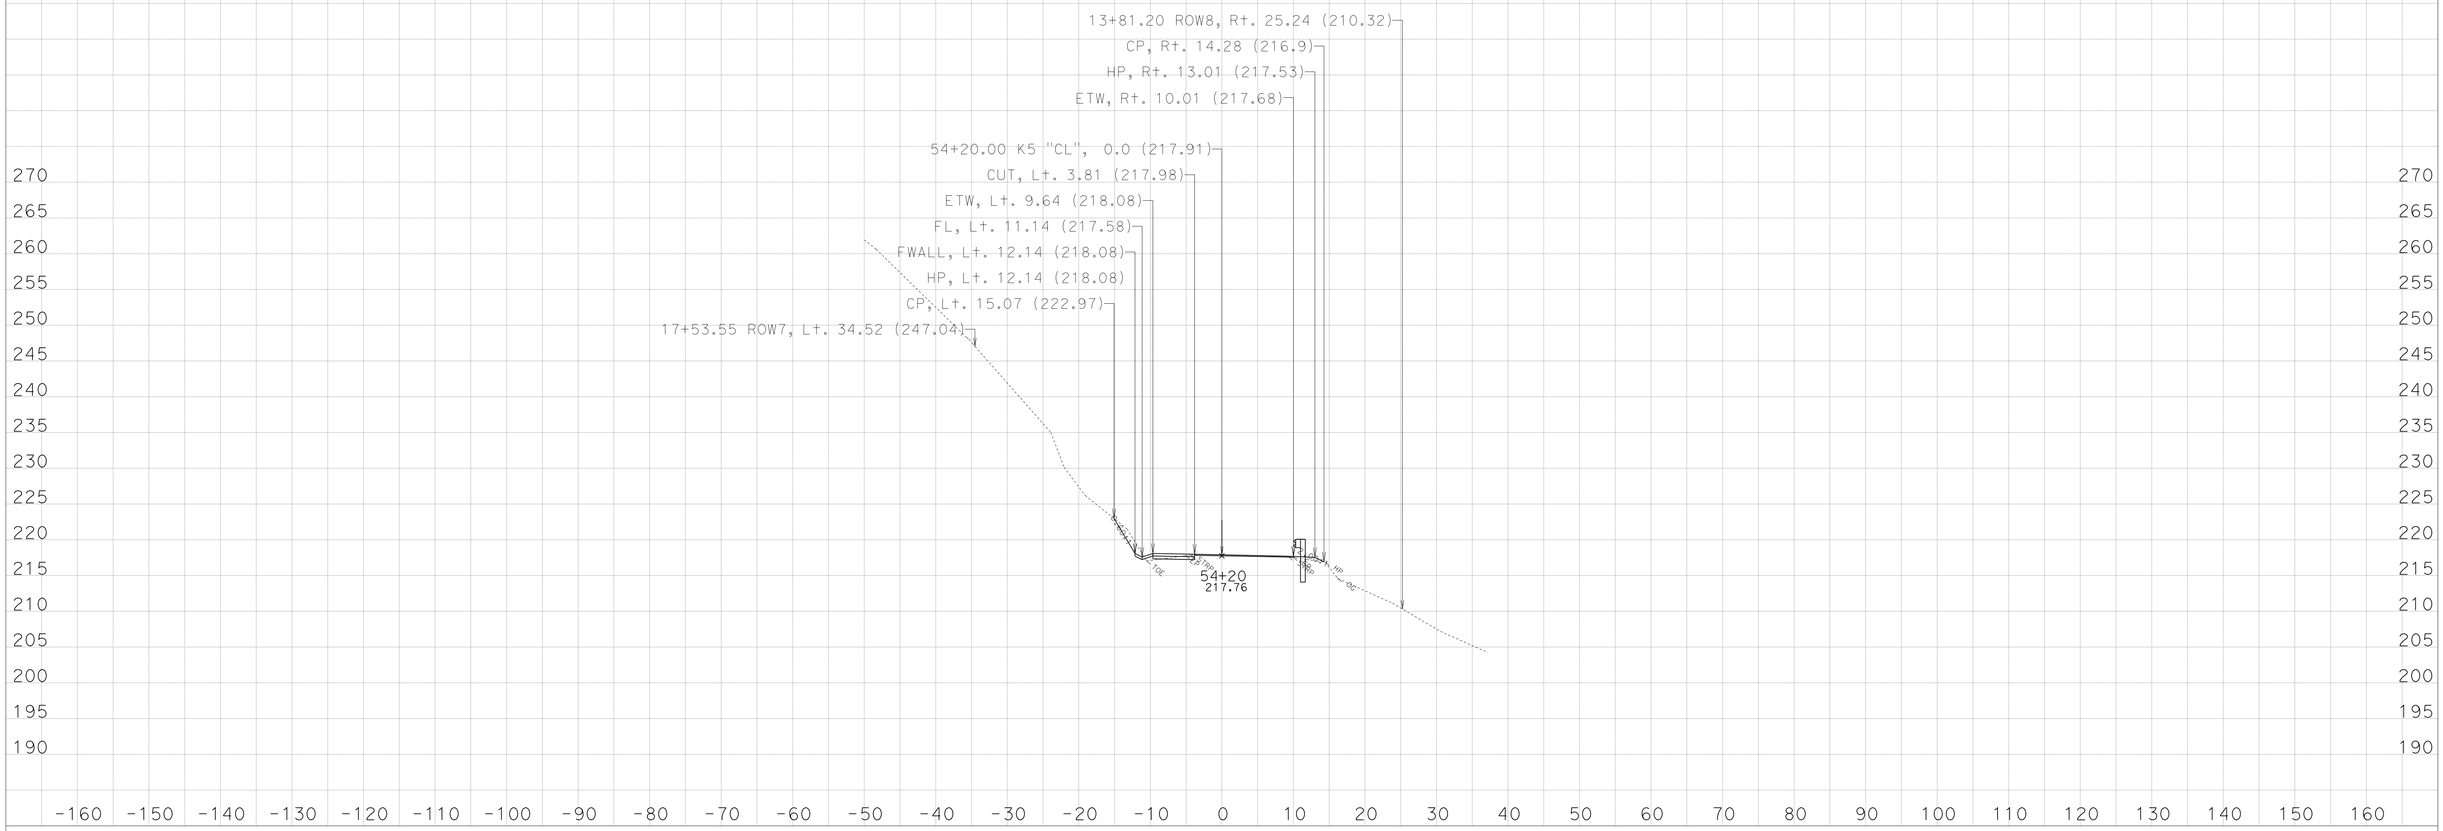

CREATED BY: NRDOE, ODN-E3

DATE: 3/29/2013

KC Project: 45090 File: D:\PROJECTS\45090Hum169WidenMBGR\CAiCE\45090\k5finv.ear

PROJECT ID: 0100000219

CONTRACT: EA: 01-450904

DIST/CO/RTE/PM: 01-Hum-169-PM:13.6/23.4

All Dimensions are US Survey Feet
SCALE: 1" = 10' Horiz.
1" = 10' Vert.

Alignment: "K5"
DESIGN CROSS SECTIONS
SHEET 22 OF 28

For Earthwork Development Only

Safety Improvement
(Widen, V-Ditch, Standard/Special MBGR)

Route 169- Location 5,
Post Mile: 22.60/22.71

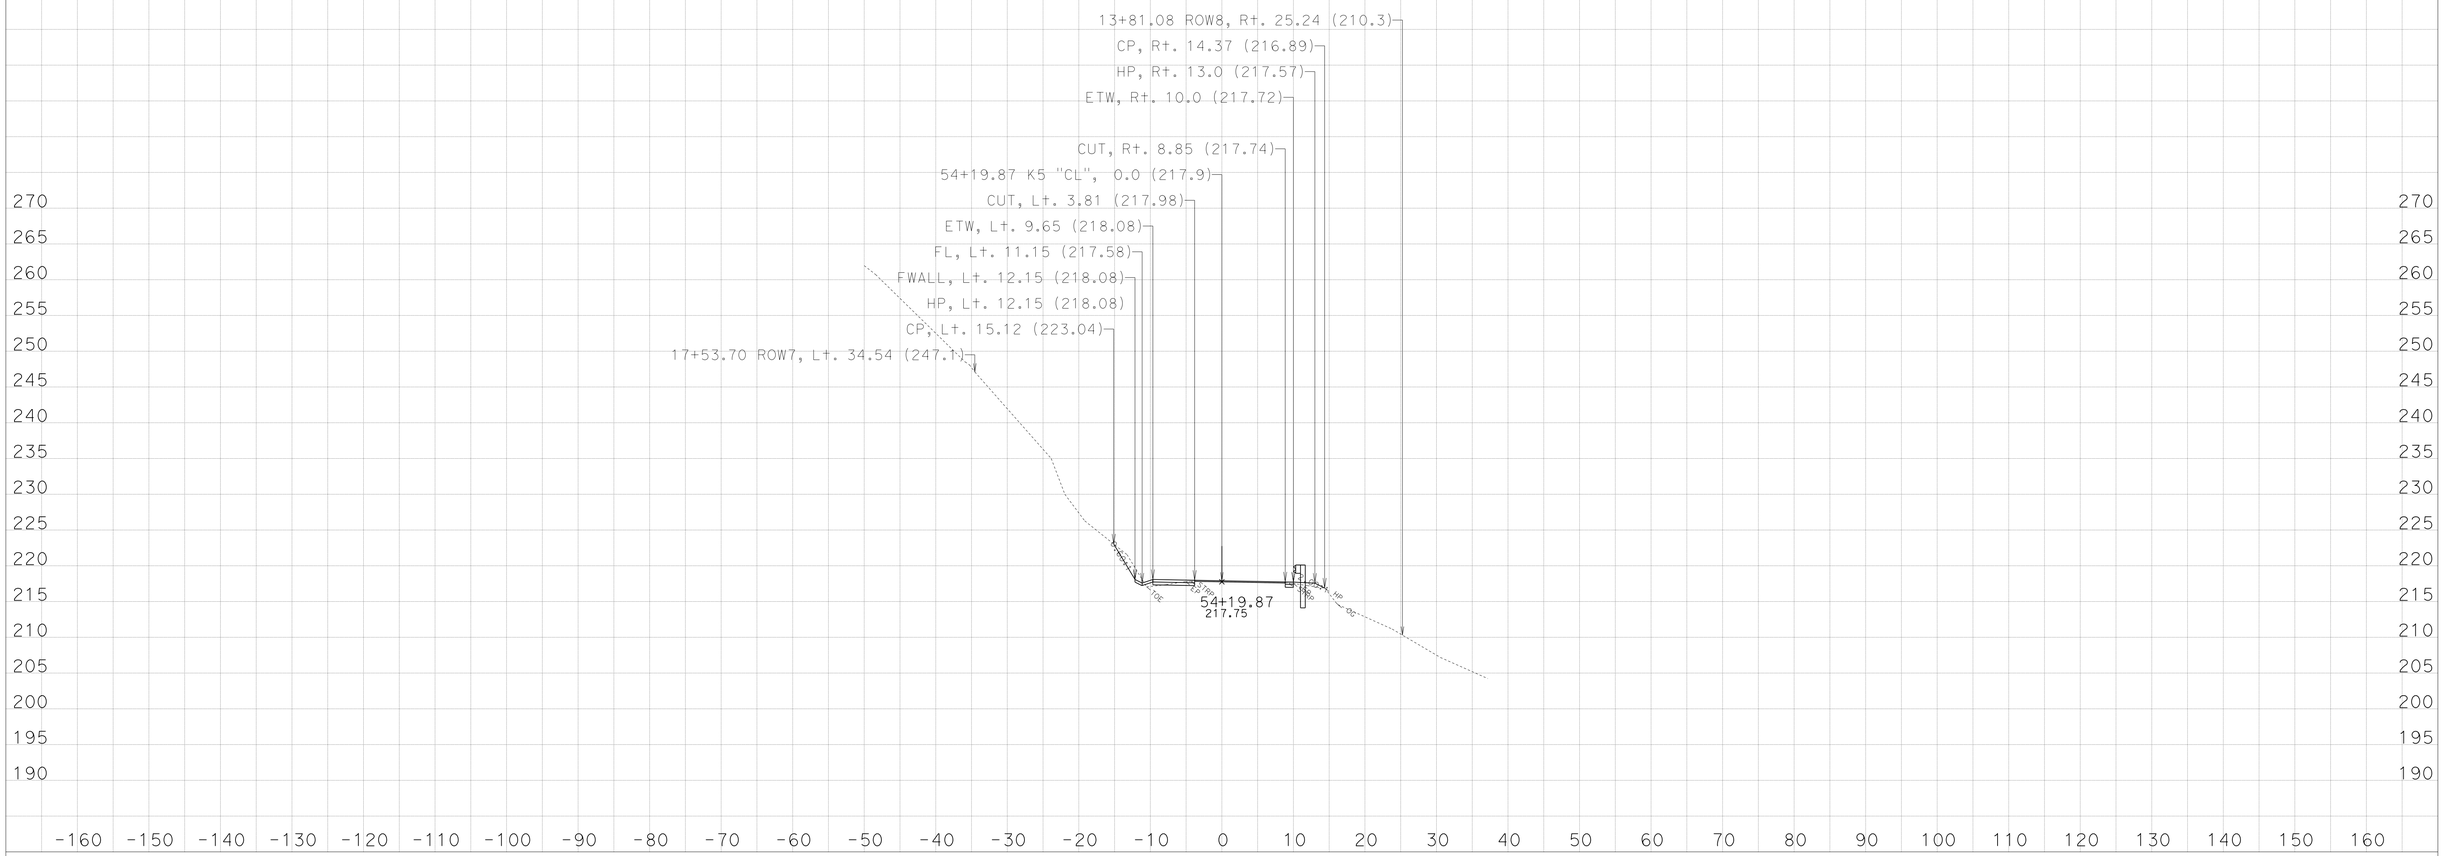

CREATED BY: NRDOE, ODN-E3

DATE: 3/29/2013

KC Project: 45090 File: D:\PROJECTS\45090Hum169WidenMBGR\CAiCE\45090\k5finv.ear

PROJECT ID: 0100000219

CONTRACT: EA: 01-450904

DIST/CO/RTE/PM: 01-Hum-169-PM:13.6/23.4

All Dimensions are US Survey Feet
SCALE: 1" = 10' Horiz.
1" = 10' Vert.

Alignment: "K5"
DESIGN CROSS SECTIONS
SHEET 21 OF 28

For Earthwork Development Only

Safety Improvement
(Widen, V-Ditch, Standard/Special MBGR)

Route 169- Location 5,
Post Mile: 22.60/22.71

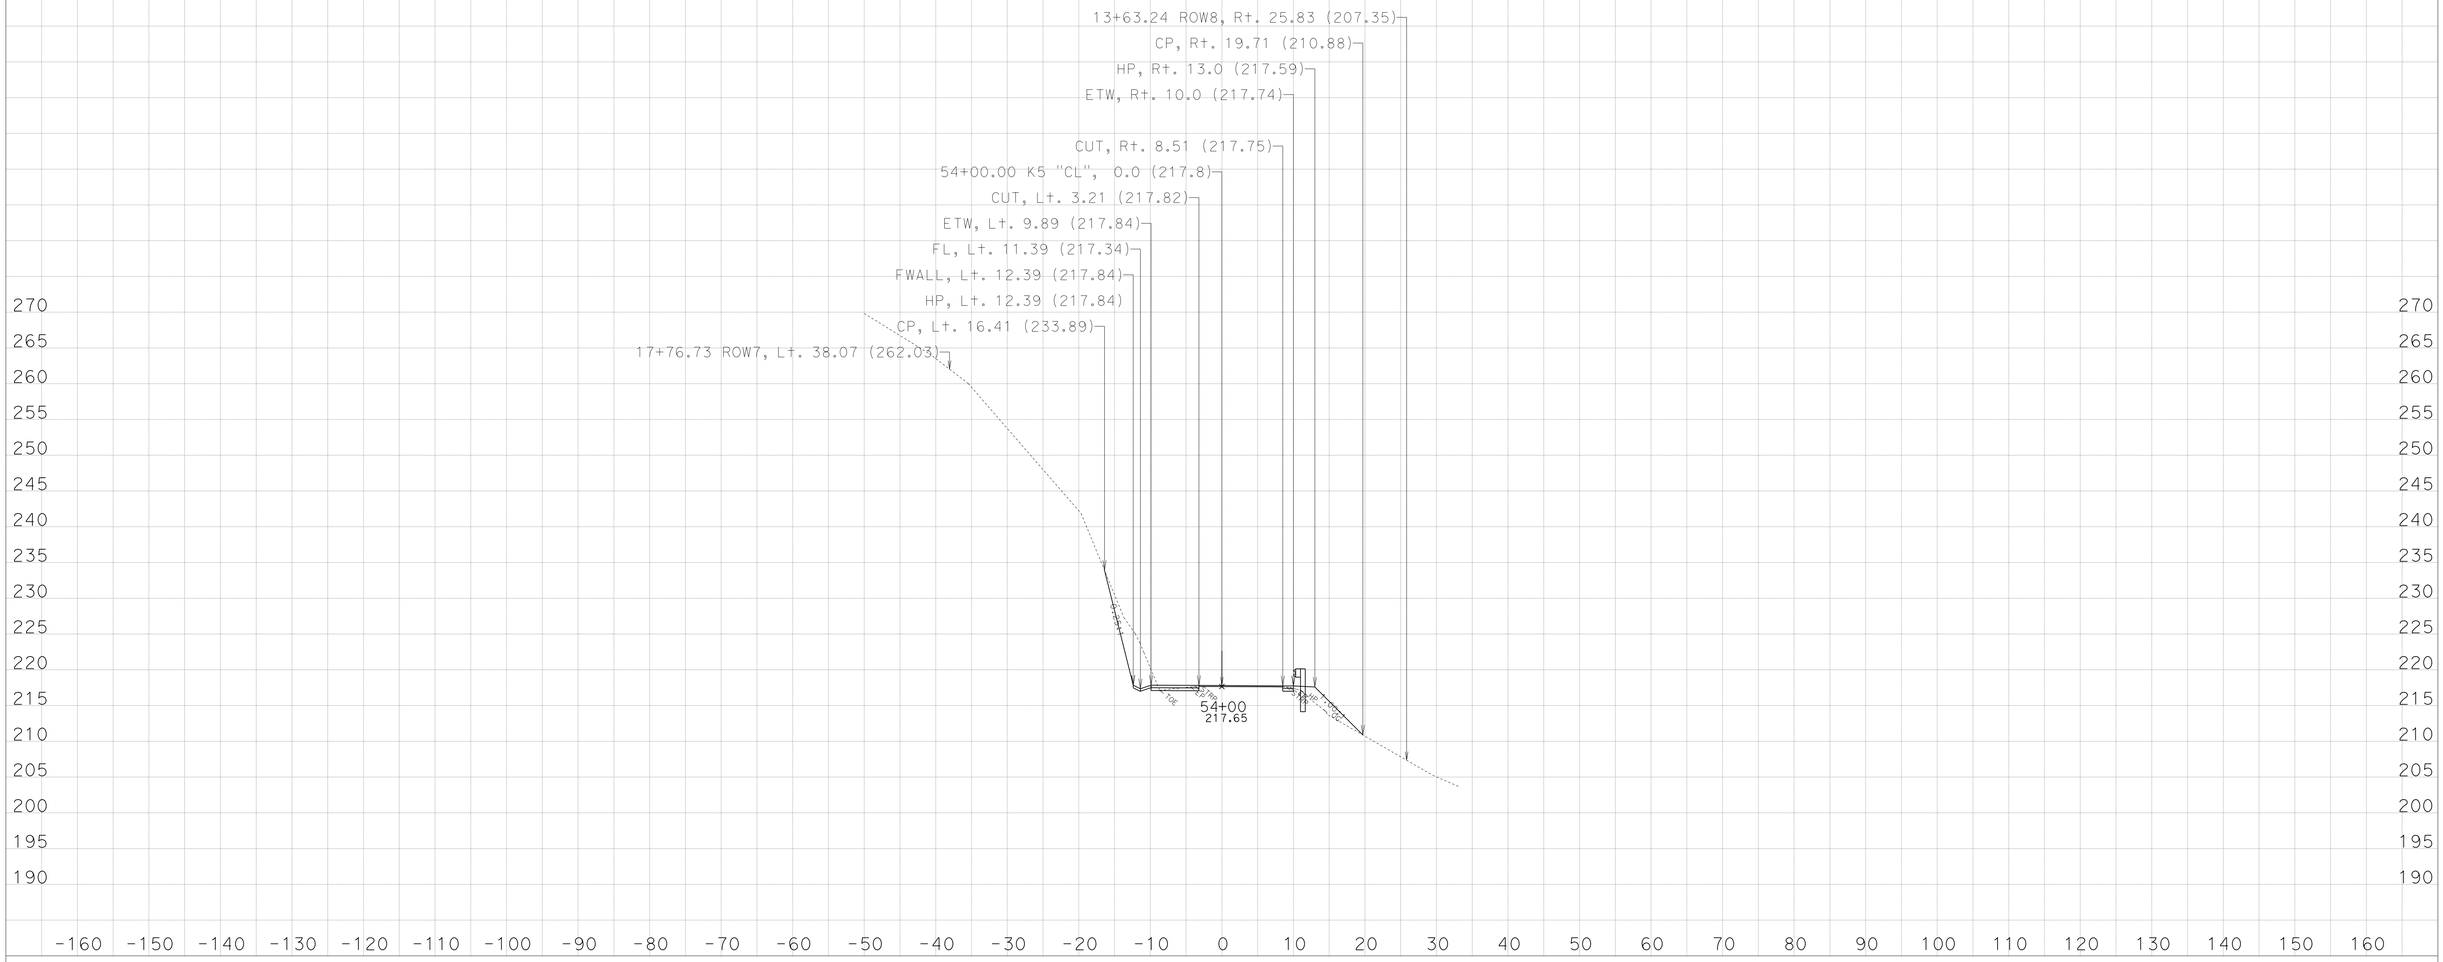

CREATED BY: NRDOE, ODN-E3

DATE: 3/29/2013

KC Project: 45090 File: D:\PROJECTS\45090Hum169WidenMBGR\CAiCE\45090\k5finv.ear

PROJECT ID: 0100000219

CONTRACT: EA: 01-450904

DIST/CO/RTE/PM: 01-Hum-169-PM:13.6/23.4

All Dimensions are US Survey Feet
SCALE: 1" = 10' Horiz.
1" = 10' Vert.

Alignment: "K5"
DESIGN CROSS SECTIONS
SHEET 20 OF 28

For Earthwork Development Only

Safety Improvement
(Widen, V-Ditch, Standard/Special MBGR)

Route 169- Location 5,
Post Mile: 22.60/22.71

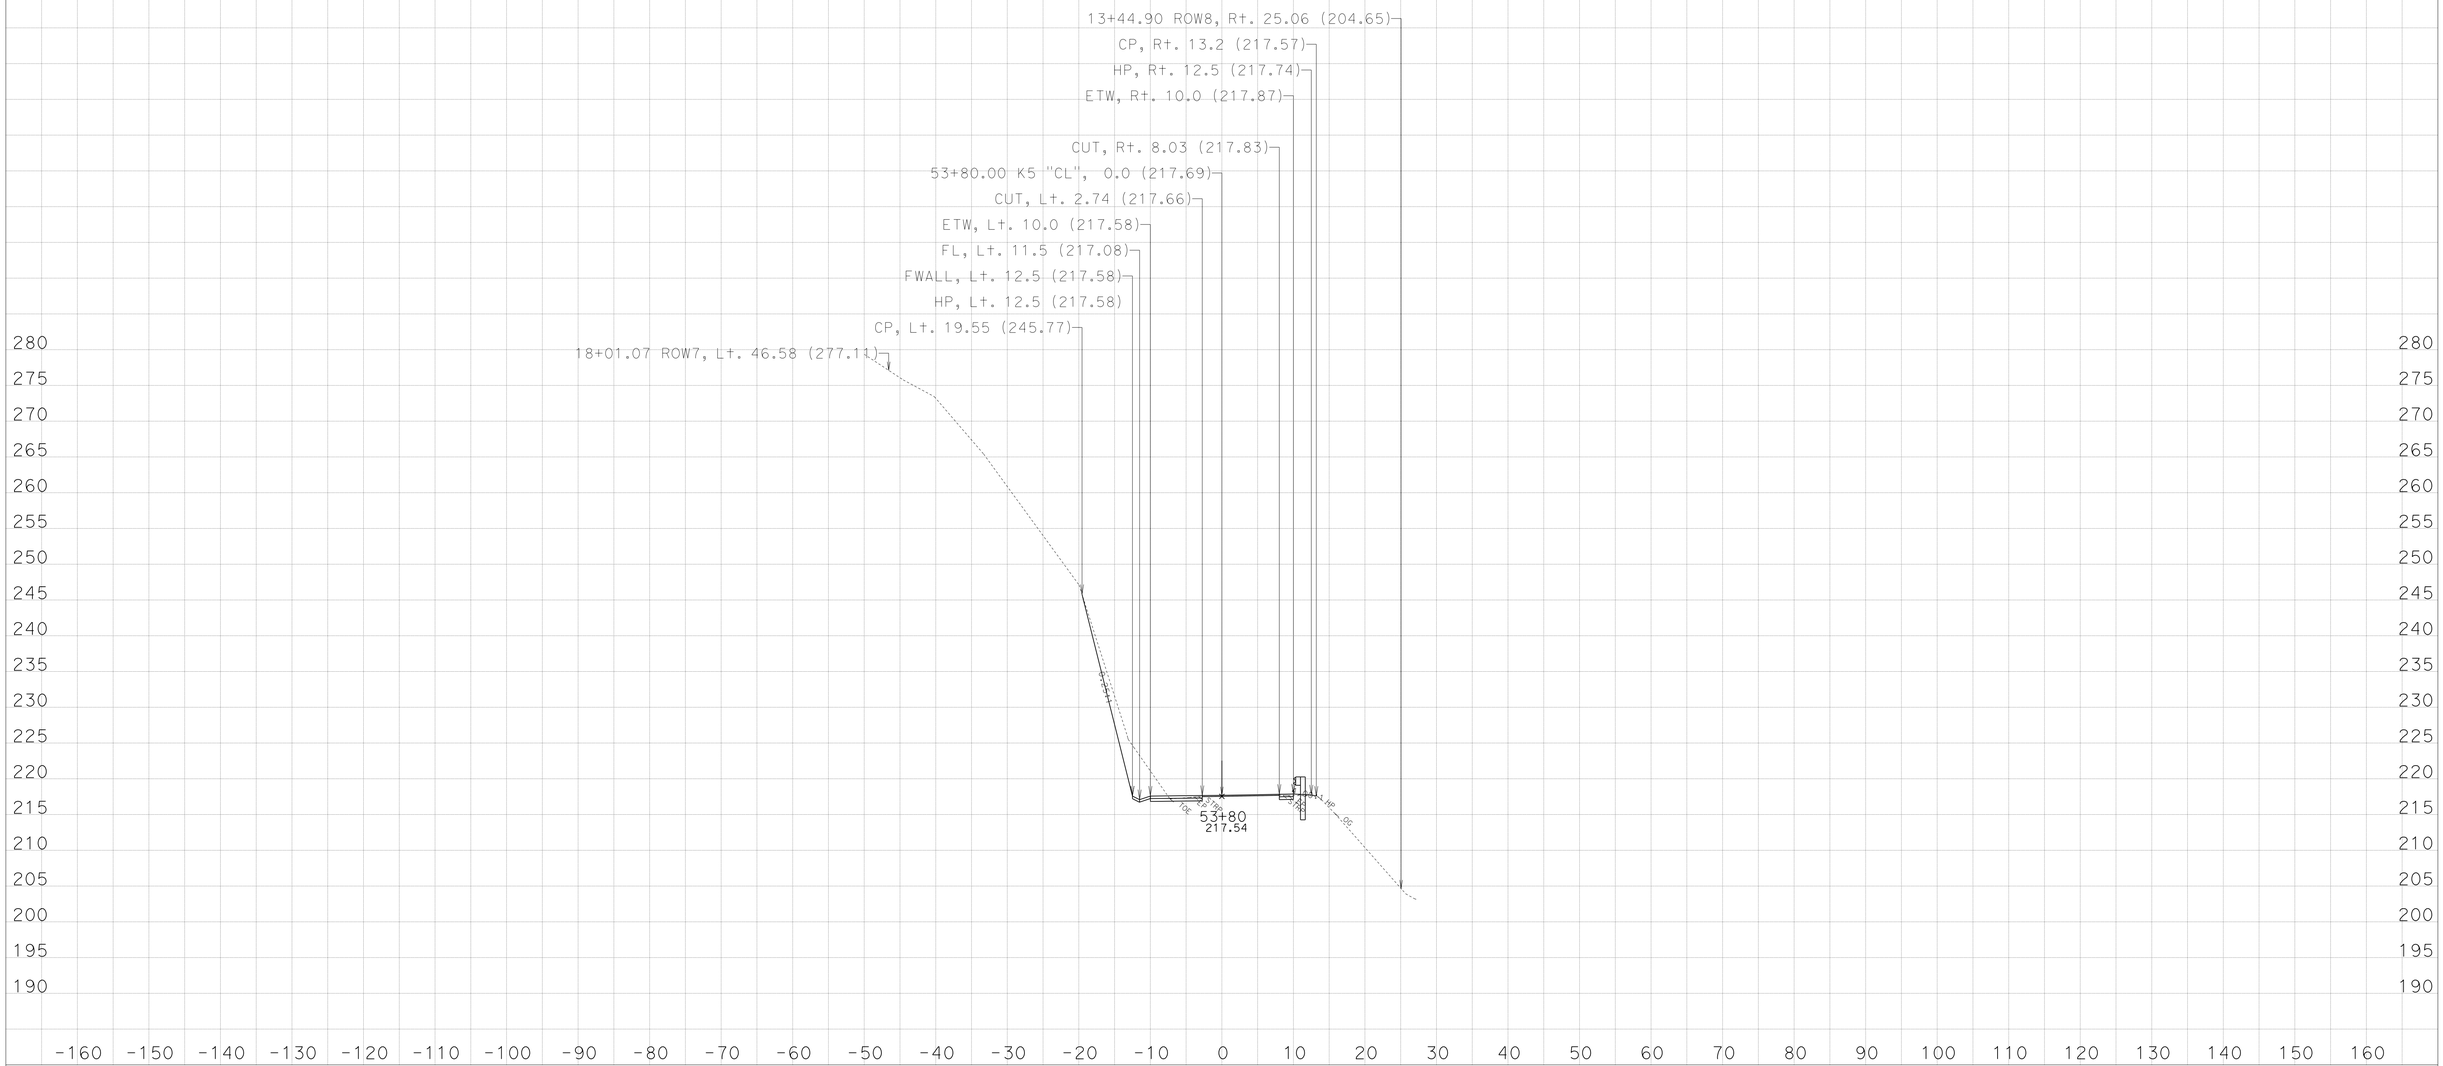

CREATED BY: NRDOE, ODN-E3

DATE: 3/29/2013

KC Project: 45090 File: D:\PROJECTS\45090Hum169WidenMBGR\CAiCE\45090\k5finv.ear

PROJECT ID: 0100000219
CONTRACT: EA: 01-450904
DIST/CO/RTE/PM: 01-Hum-169-PM:13.6/23.4

All Dimensions are US Survey Feet
SCALE: 1" = 10' Horiz.
1" = 10' Vert.

Alignment: "K5"
DESIGN CROSS SECTIONS
SHEET 19 OF 28

For Earthwork Development Only

Safety Improvement
(Widen, V-Ditch, Standard/Special MBGR)

Route 169- Location 5,
Post Mile: 22.60/22.71

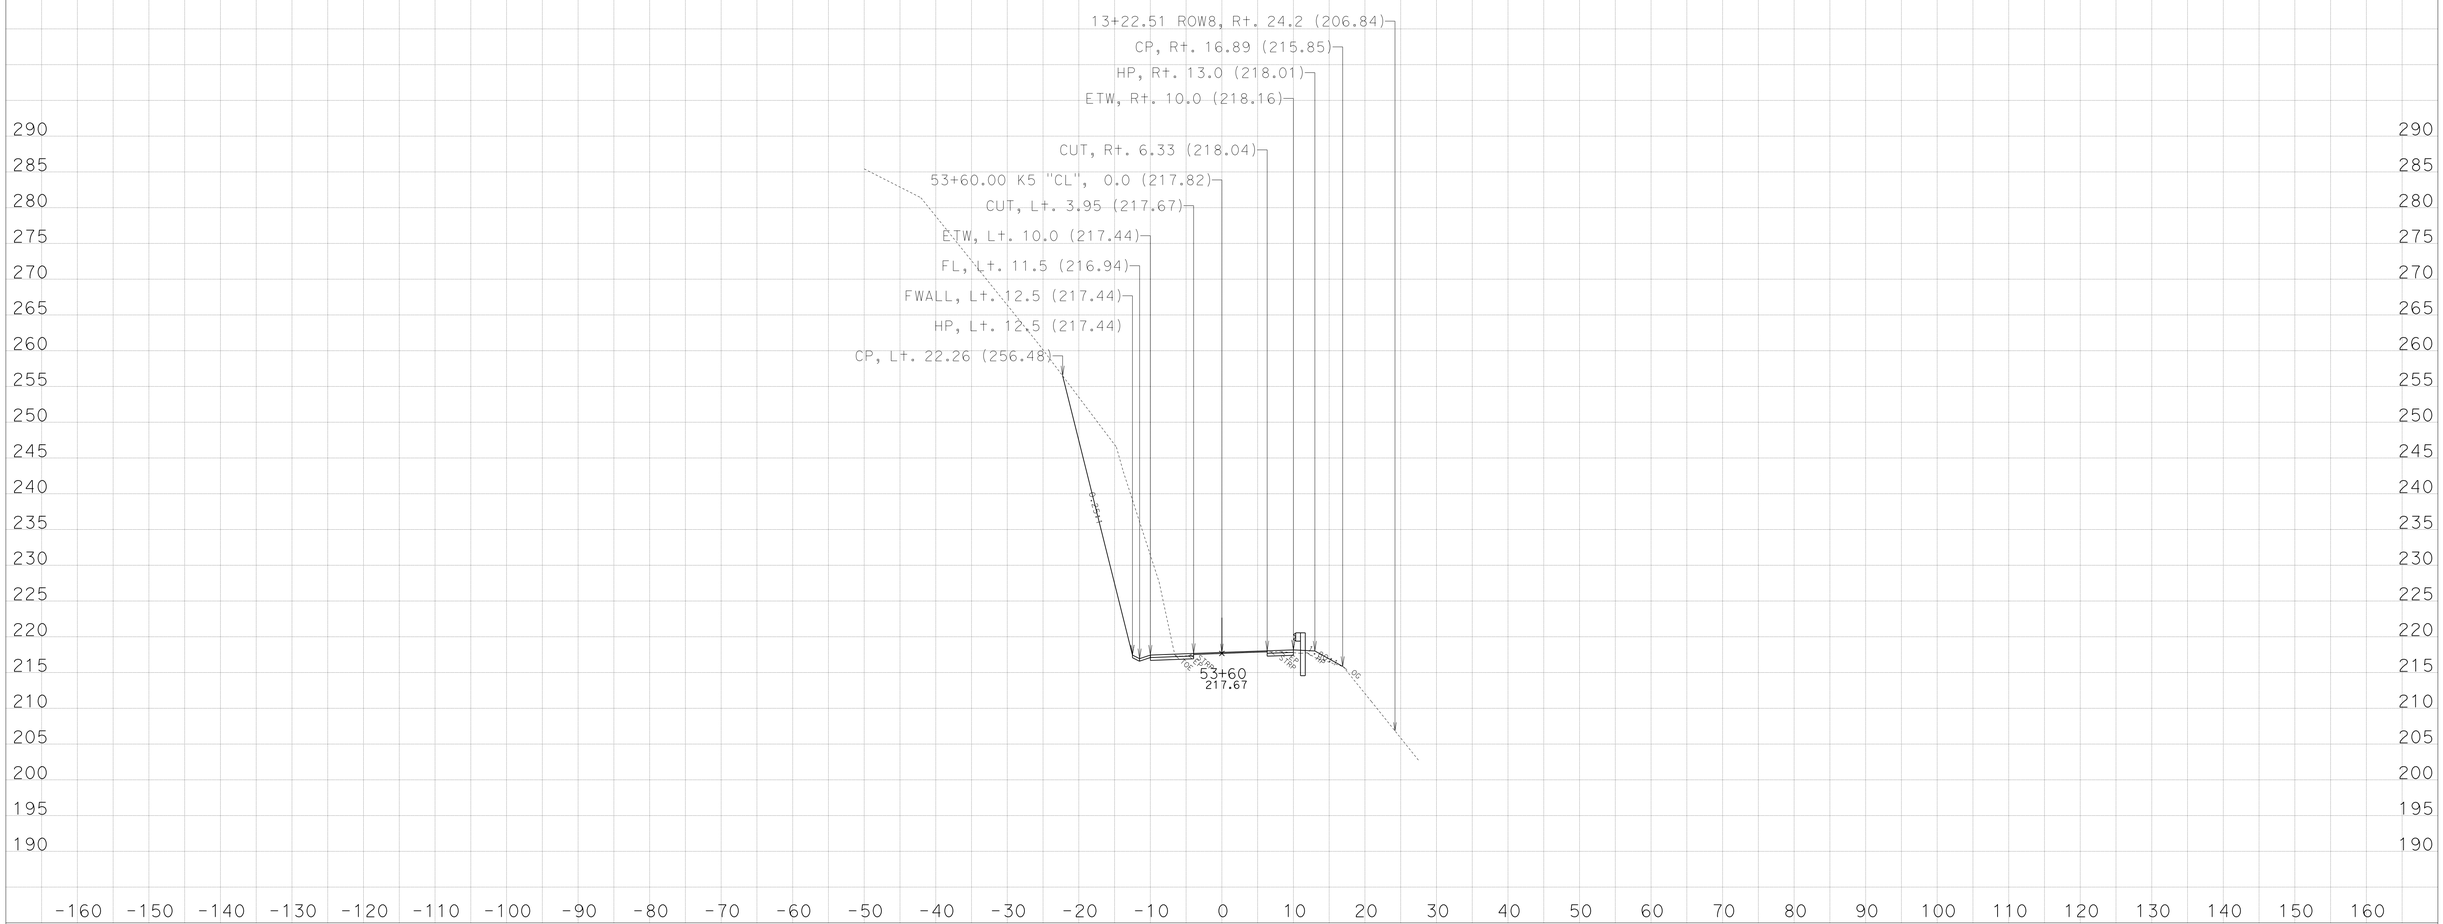

CREATED BY: NRDOE, ODN-E3

DATE: 3/29/2013

KC Project: 45090 File: D:\PROJECTS\45090Hum169WidenMBGR\CAiCE\45090\k5finv.ear

PROJECT ID: 0100000219
CONTRACT: EA: 01-450904
DIST/CO/RTE/PM: 01-Hum-169-PM:13.6/23.4

All Dimensions are US Survey Feet
SCALE: 1" = 10' Horiz.
1" = 10' Vert.

Alignment: "K5"
DESIGN CROSS SECTIONS
SHEET 18 OF 28

For Earthwork Development Only

Safety Improvement
(Widen, V-Ditch, Standard/Special MBGR)

Route 169- Location 5,
Post Mile: 22.60/22.71

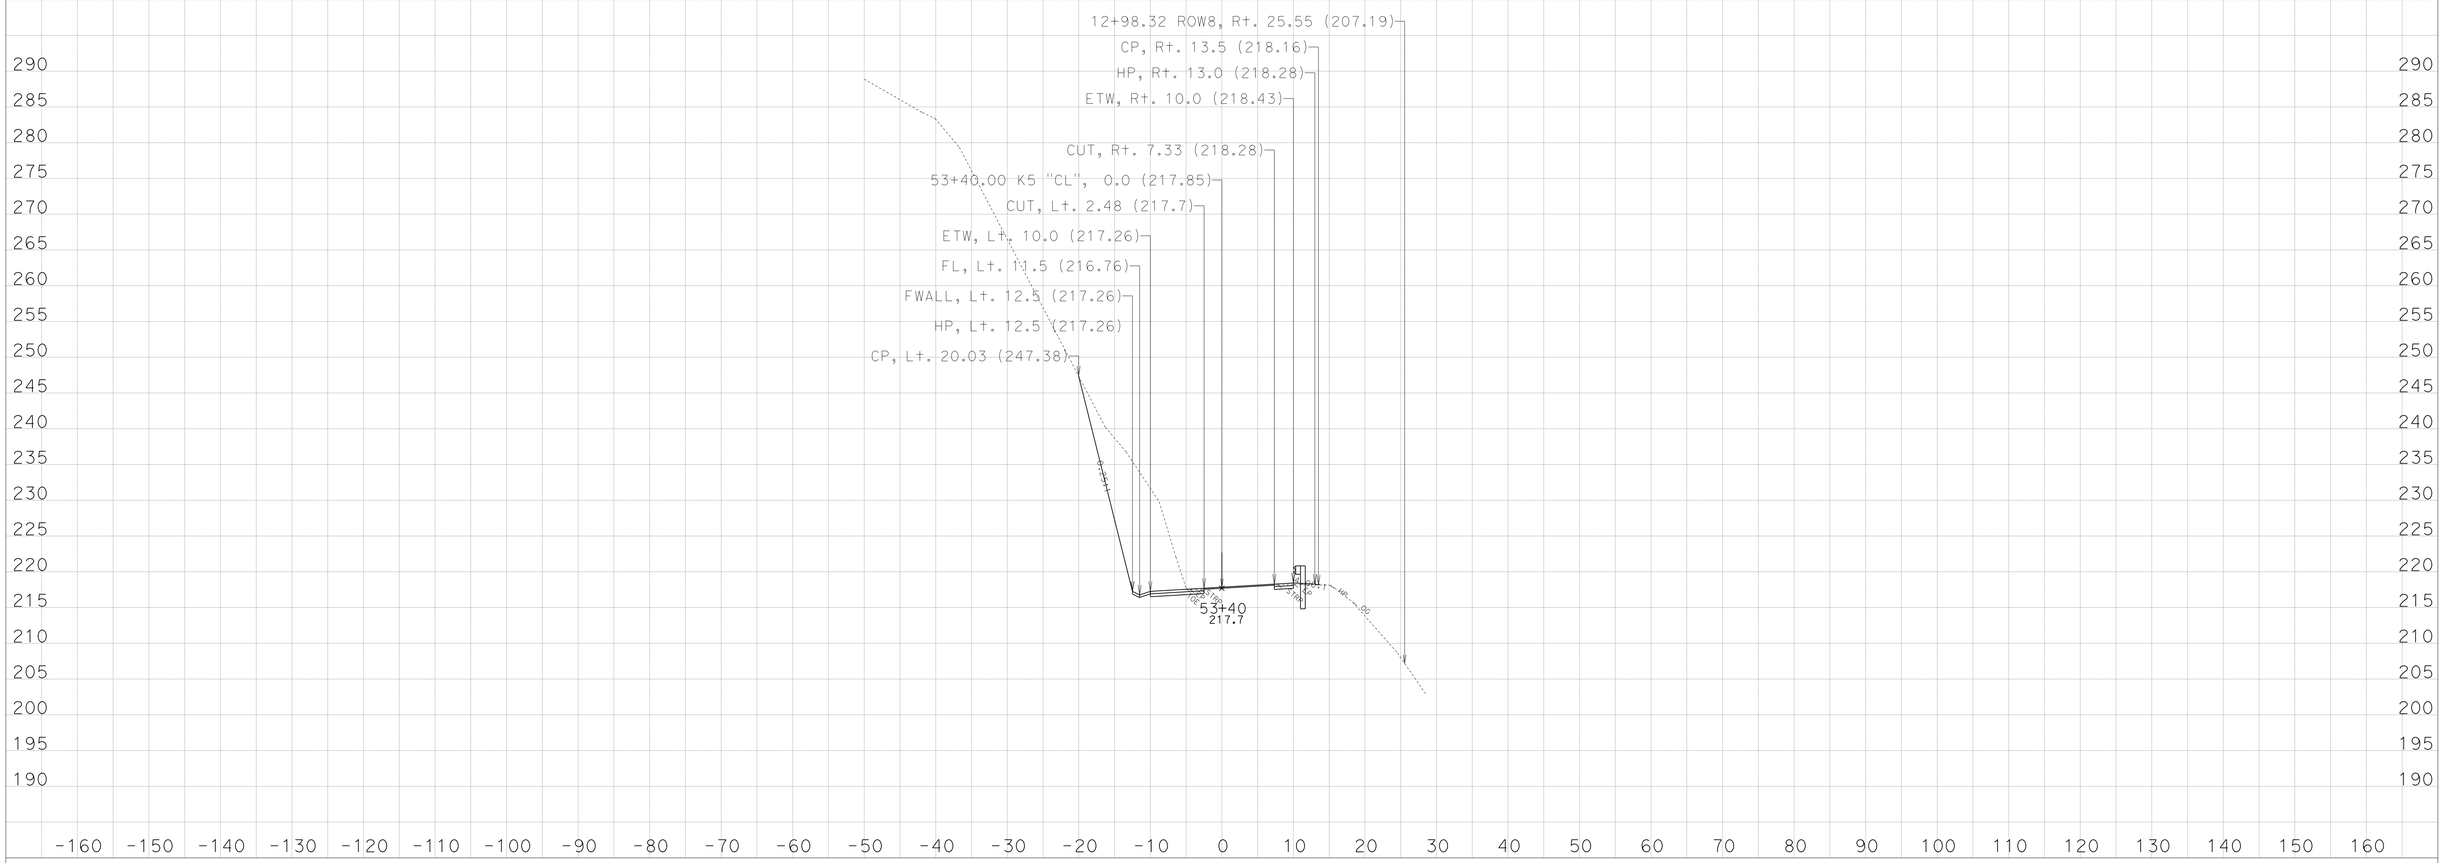

CREATED BY: NRDOE, ODN-E3

DATE: 3/29/2013

KC Project: 45090 File: D:\PROJECTS\45090Hum169WidenMBGR\CAiCE\45090\k5finv.ear

PROJECT ID: 0100000219

CONTRACT: EA: 01-450904

DIST/CO/RTE/PM: 01-Hum-169-PM:13.6/23.4

All Dimensions are US Survey Feet
SCALE: 1" = 10' Horiz.
1" = 10' Vert.

Alignment: "K5"
DESIGN CROSS SECTIONS
SHEET 17 OF 28

For Earthwork Development Only

Safety Improvement
(Widen, V-Ditch, Standard/Special MBGR)

Route 169- Location 5,
Post Mile: 22.60/22.71

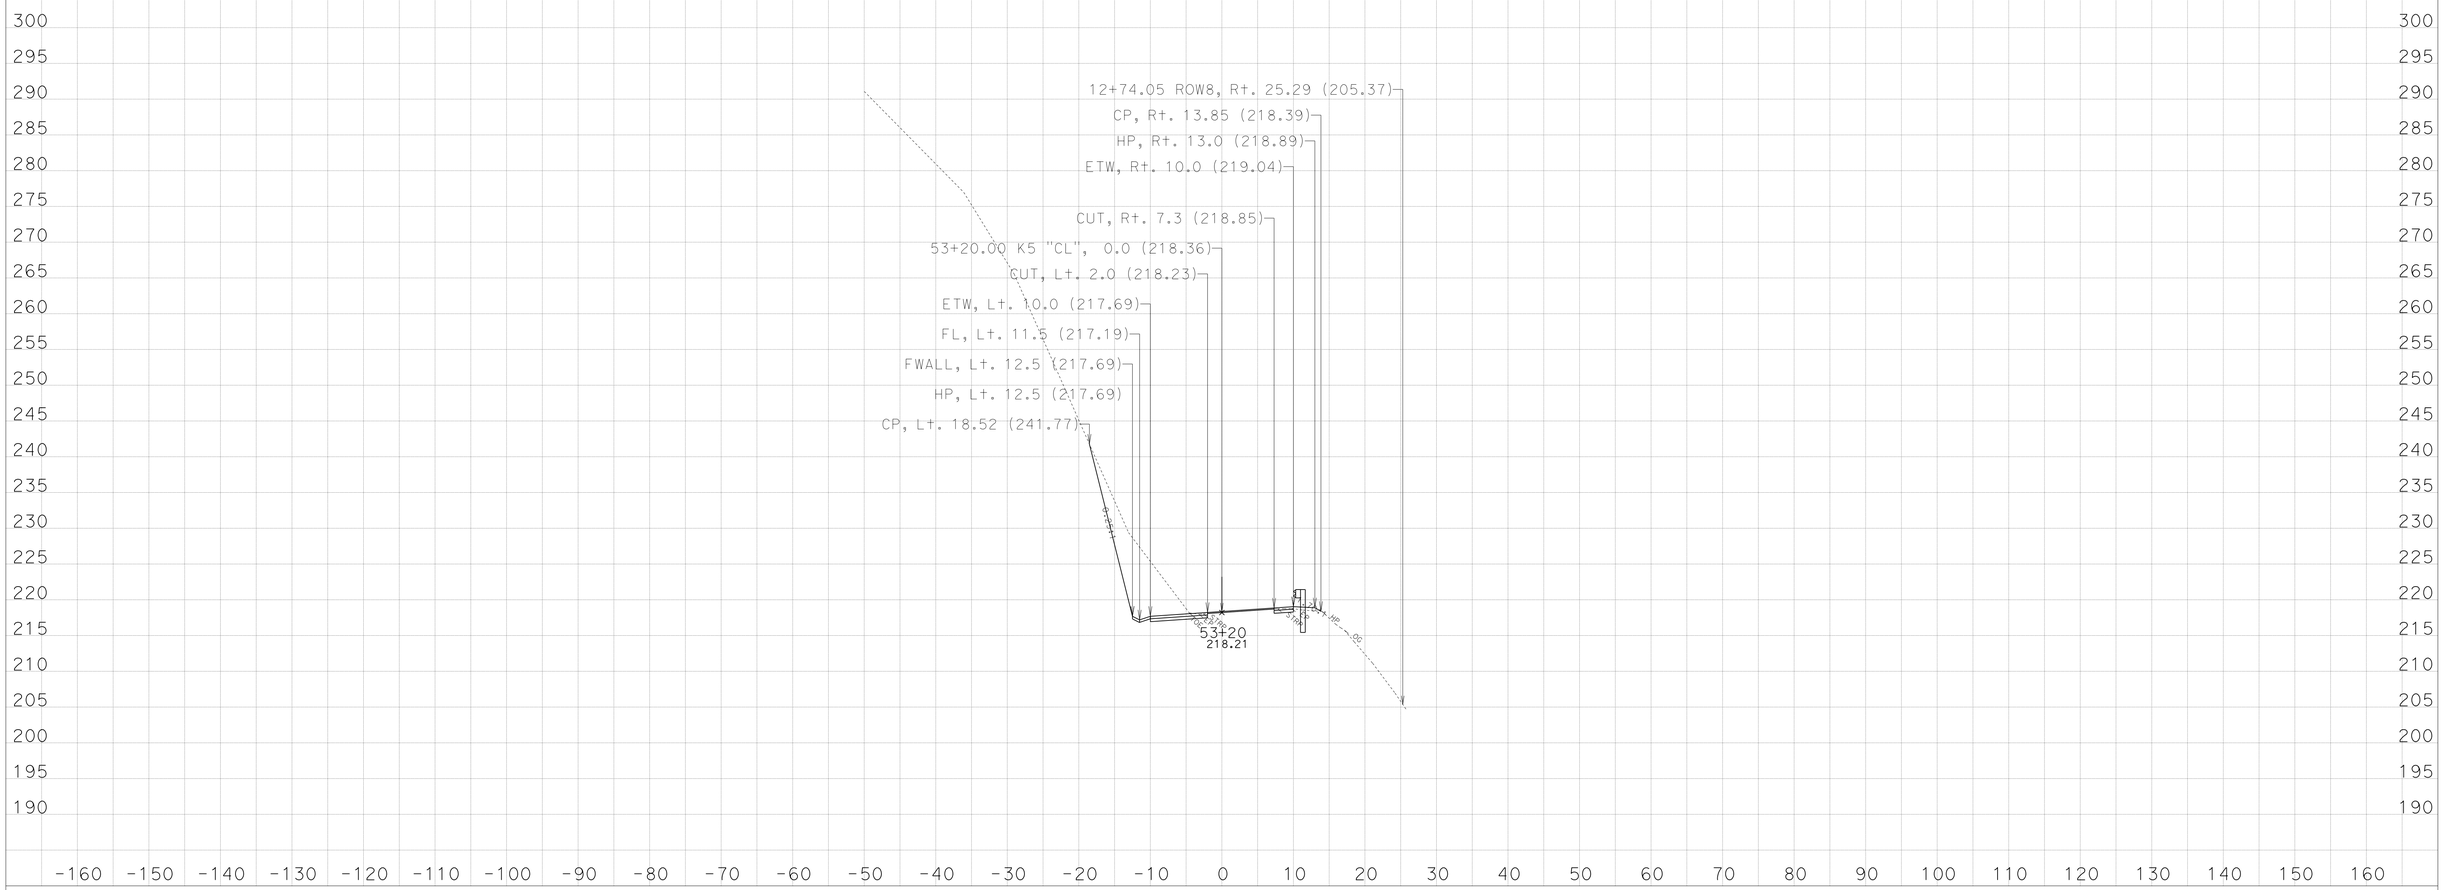

CREATED BY: NRDOE, ODN-E3

DATE: 3/29/2013

KC Project: 45090 File: D:\PROJECTS\45090Hum169WidenMBGR\CAiCE\45090\k5finv.ear

PROJECT ID: 0100000219

CONTRACT: EA: 01-450904

DIST/CO/RTE/PM: 01-Hum-169-PM:13.6/23.4

All Dimensions are US Survey Feet
SCALE: 1" = 10' Horiz.
1" = 10' Vert.

Alignment: "K5"
DESIGN CROSS SECTIONS
SHEET 16 OF 28

For Earthwork Development Only

Safety Improvement
(Widen, V-Ditch, Standard/Special MBGR)

Route 169- Location 5,
Post Mile: 22.60/22.71

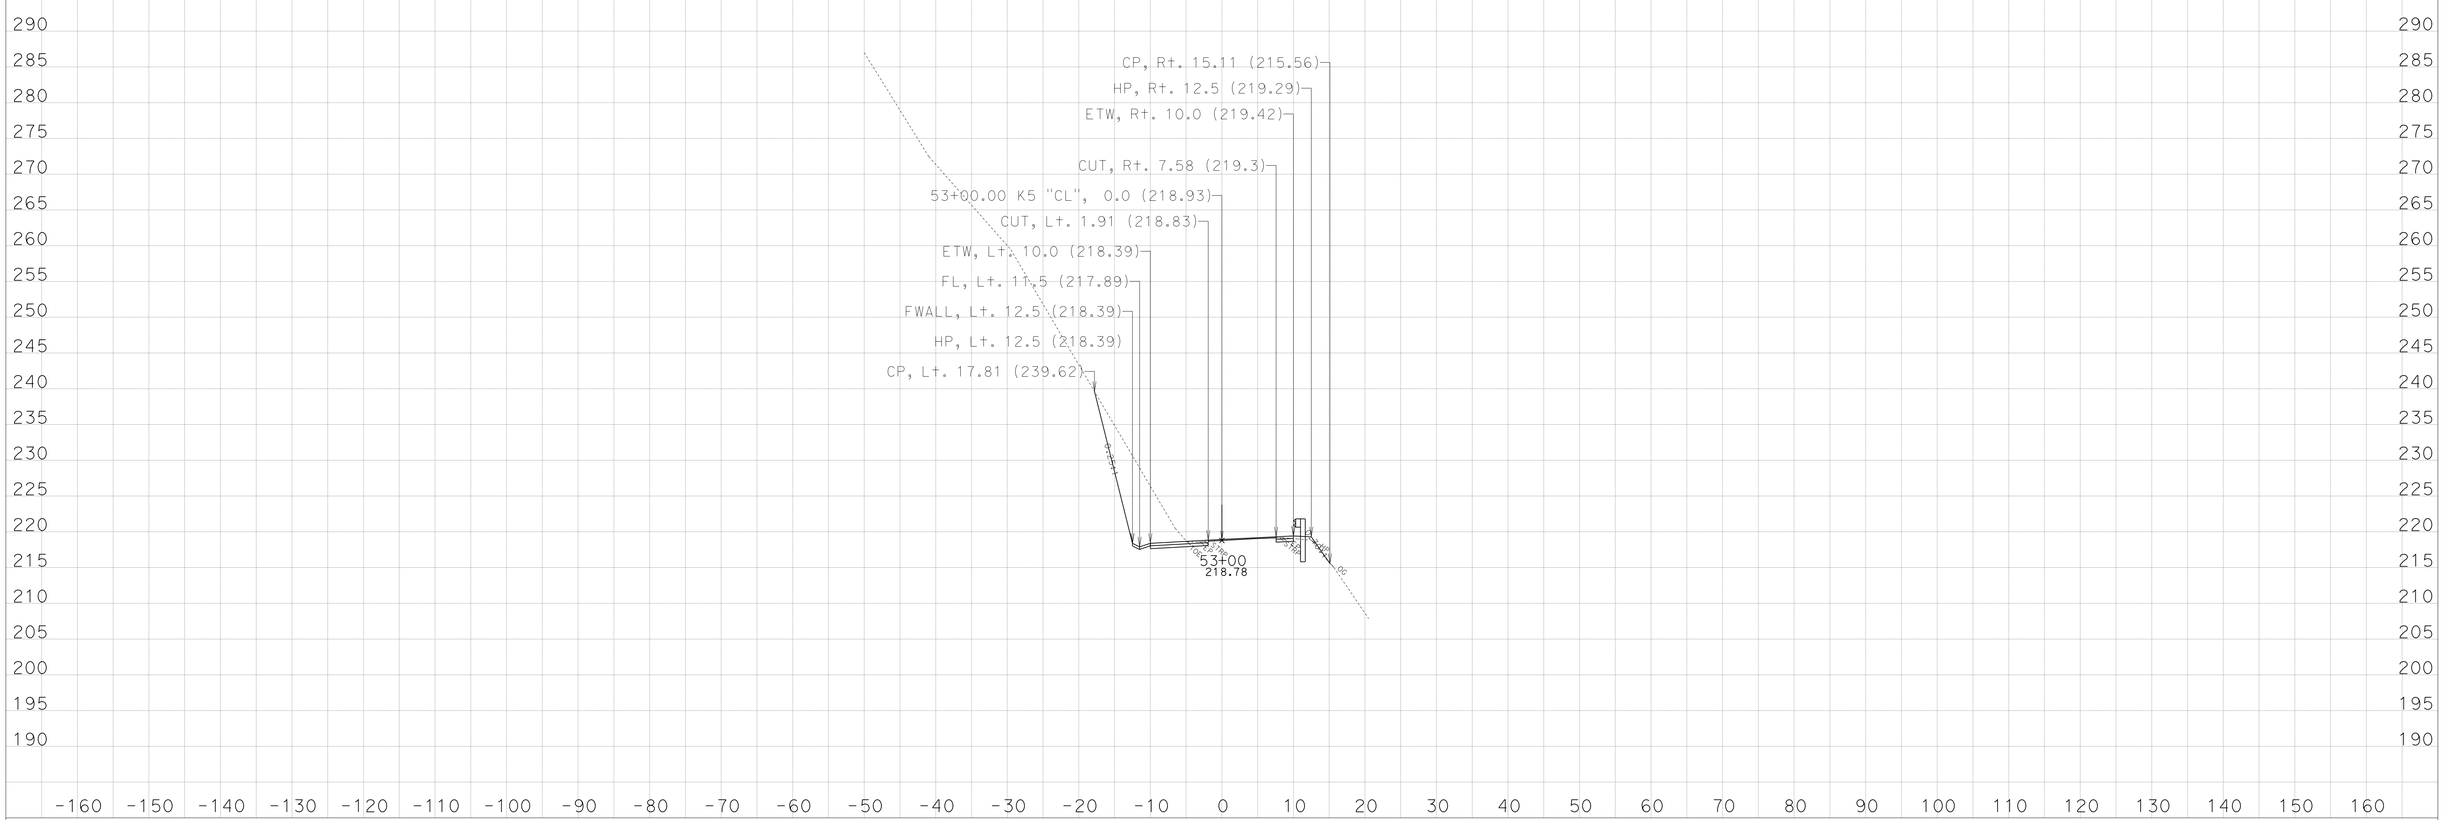

CREATED BY: NRDOE, ODN-E3

DATE: 3/29/2013

KC Project: 45090 File: D:\PROJECTS\45090Hum169WidenMBGR\CAiCE\45090\k5finv.ear

PROJECT ID: 0100000219

CONTRACT: EA: 01-450904

DIST/CO/RTE/PM: 01-Hum-169-PM:13.6/23.4

All Dimensions are US Survey Feet
SCALE: 1" = 10' Horiz.
1" = 10' Vert.

Alignment: "K5"
DESIGN CROSS SECTIONS
SHEET 15 OF 28

For Earthwork Development Only

Safety Improvement
(Widen, V-Ditch, Standard/Special MBGR)

Route 169- Location 5,
Post Mile: 22.60/22.71

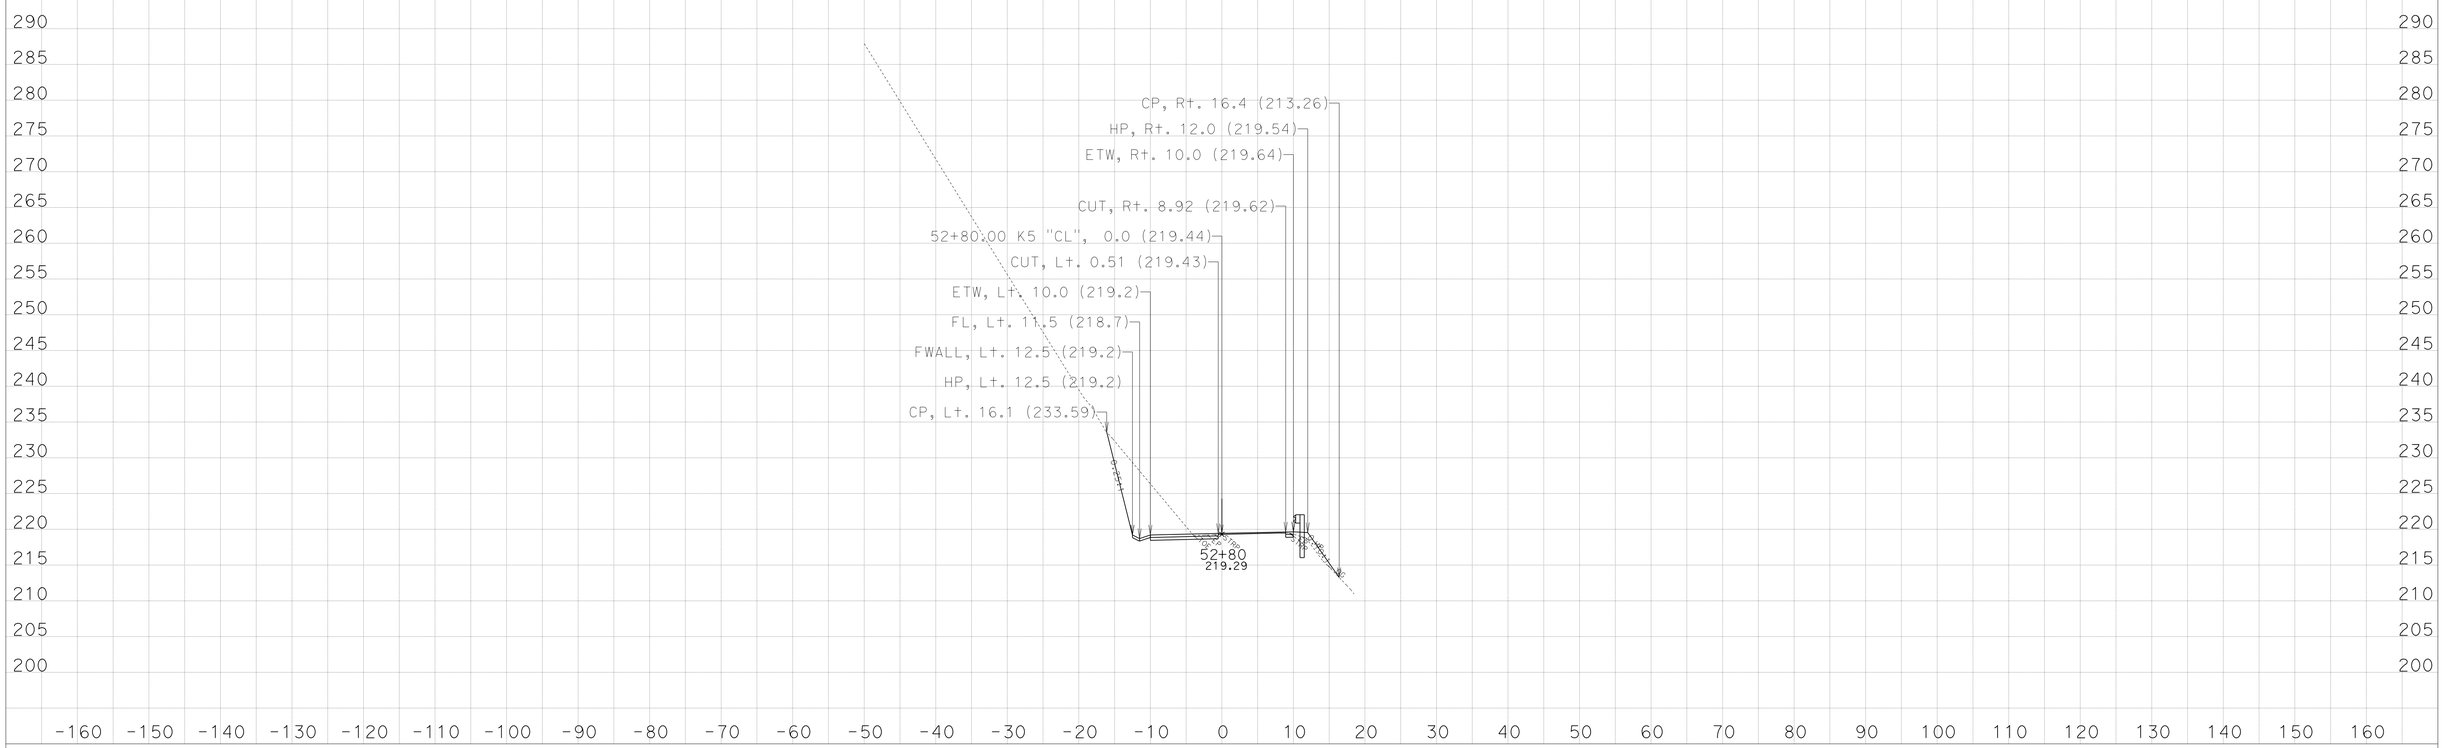

CREATED BY: NRDOE, ODN-E3

DATE: 3/29/2013

KC Project: 45090 File: D:\PROJECTS\45090Hum169WidenMBGR\CAiCE\45090\k5finv.ear

PROJECT ID: 0100000219

CONTRACT: EA: 01-450904

DIST/CO/RTE/PM: 01-Hum-169-PM:13.6/23.4

All Dimensions are US Survey Feet
SCALE: 1" = 10' Horiz.
1" = 10' Vert.

Alignment: "K5"
DESIGN CROSS SECTIONS

For Earthwork Development Only

Safety Improvement
(Widen, V-Ditch, Standard/Special MBGR)

Route 169- Location 5,
Post Mile: 22.60/22.71

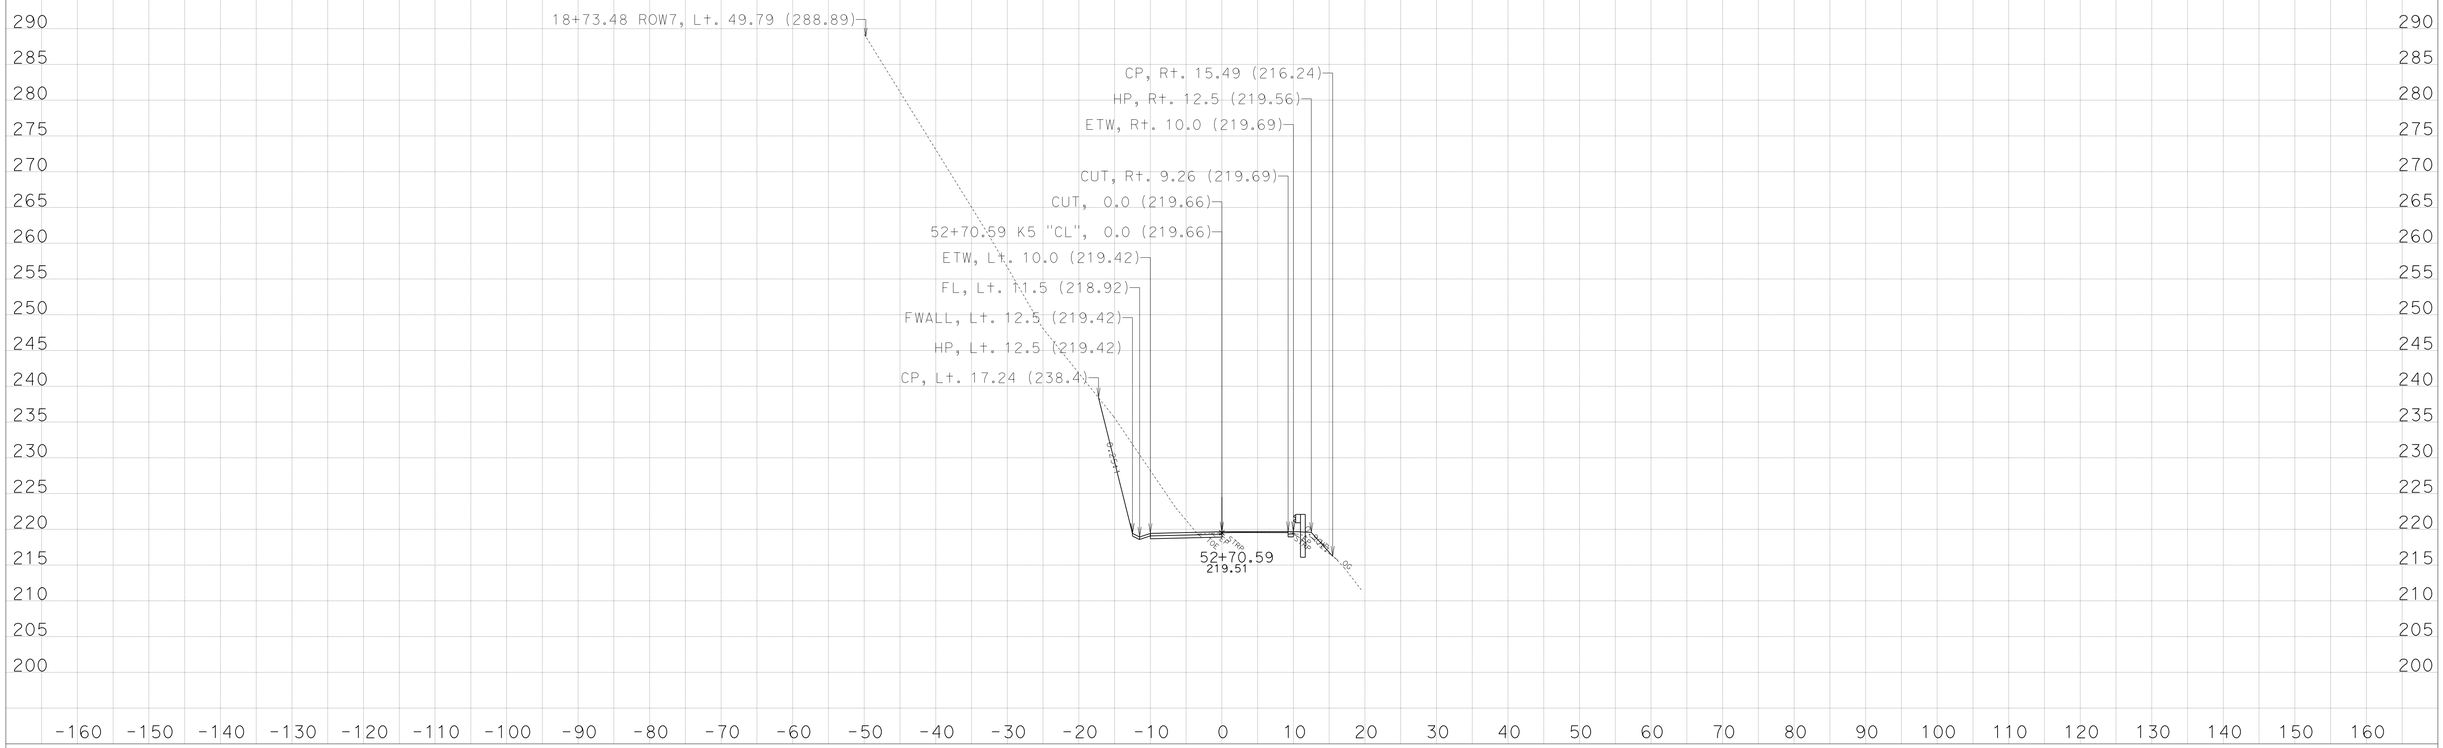

CREATED BY: NRDOE, ODN-E3

DATE: 3/29/2013

KC Project: 45090 File: D:\PROJECTS\45090Hum169WidenMBGR\CAiCE\45090\k5finv.ear

PROJECT ID: 0100000219

CONTRACT: EA: 01-450904

DIST/CO/RTE/PM: 01-Hum-169-PM:13.6/23.4

All Dimensions are US Survey Feet
SCALE: 1" = 10' Horiz.
1" = 10' Vert.

Alignment: "K5"
DESIGN CROSS SECTIONS
SHEET 13 OF 28

For Earthwork Development Only

Safety Improvement
(Widen, V-Ditch, Standard/Special MBGR)

Route 169- Location 5,
Post Mile: 22.60/22.71

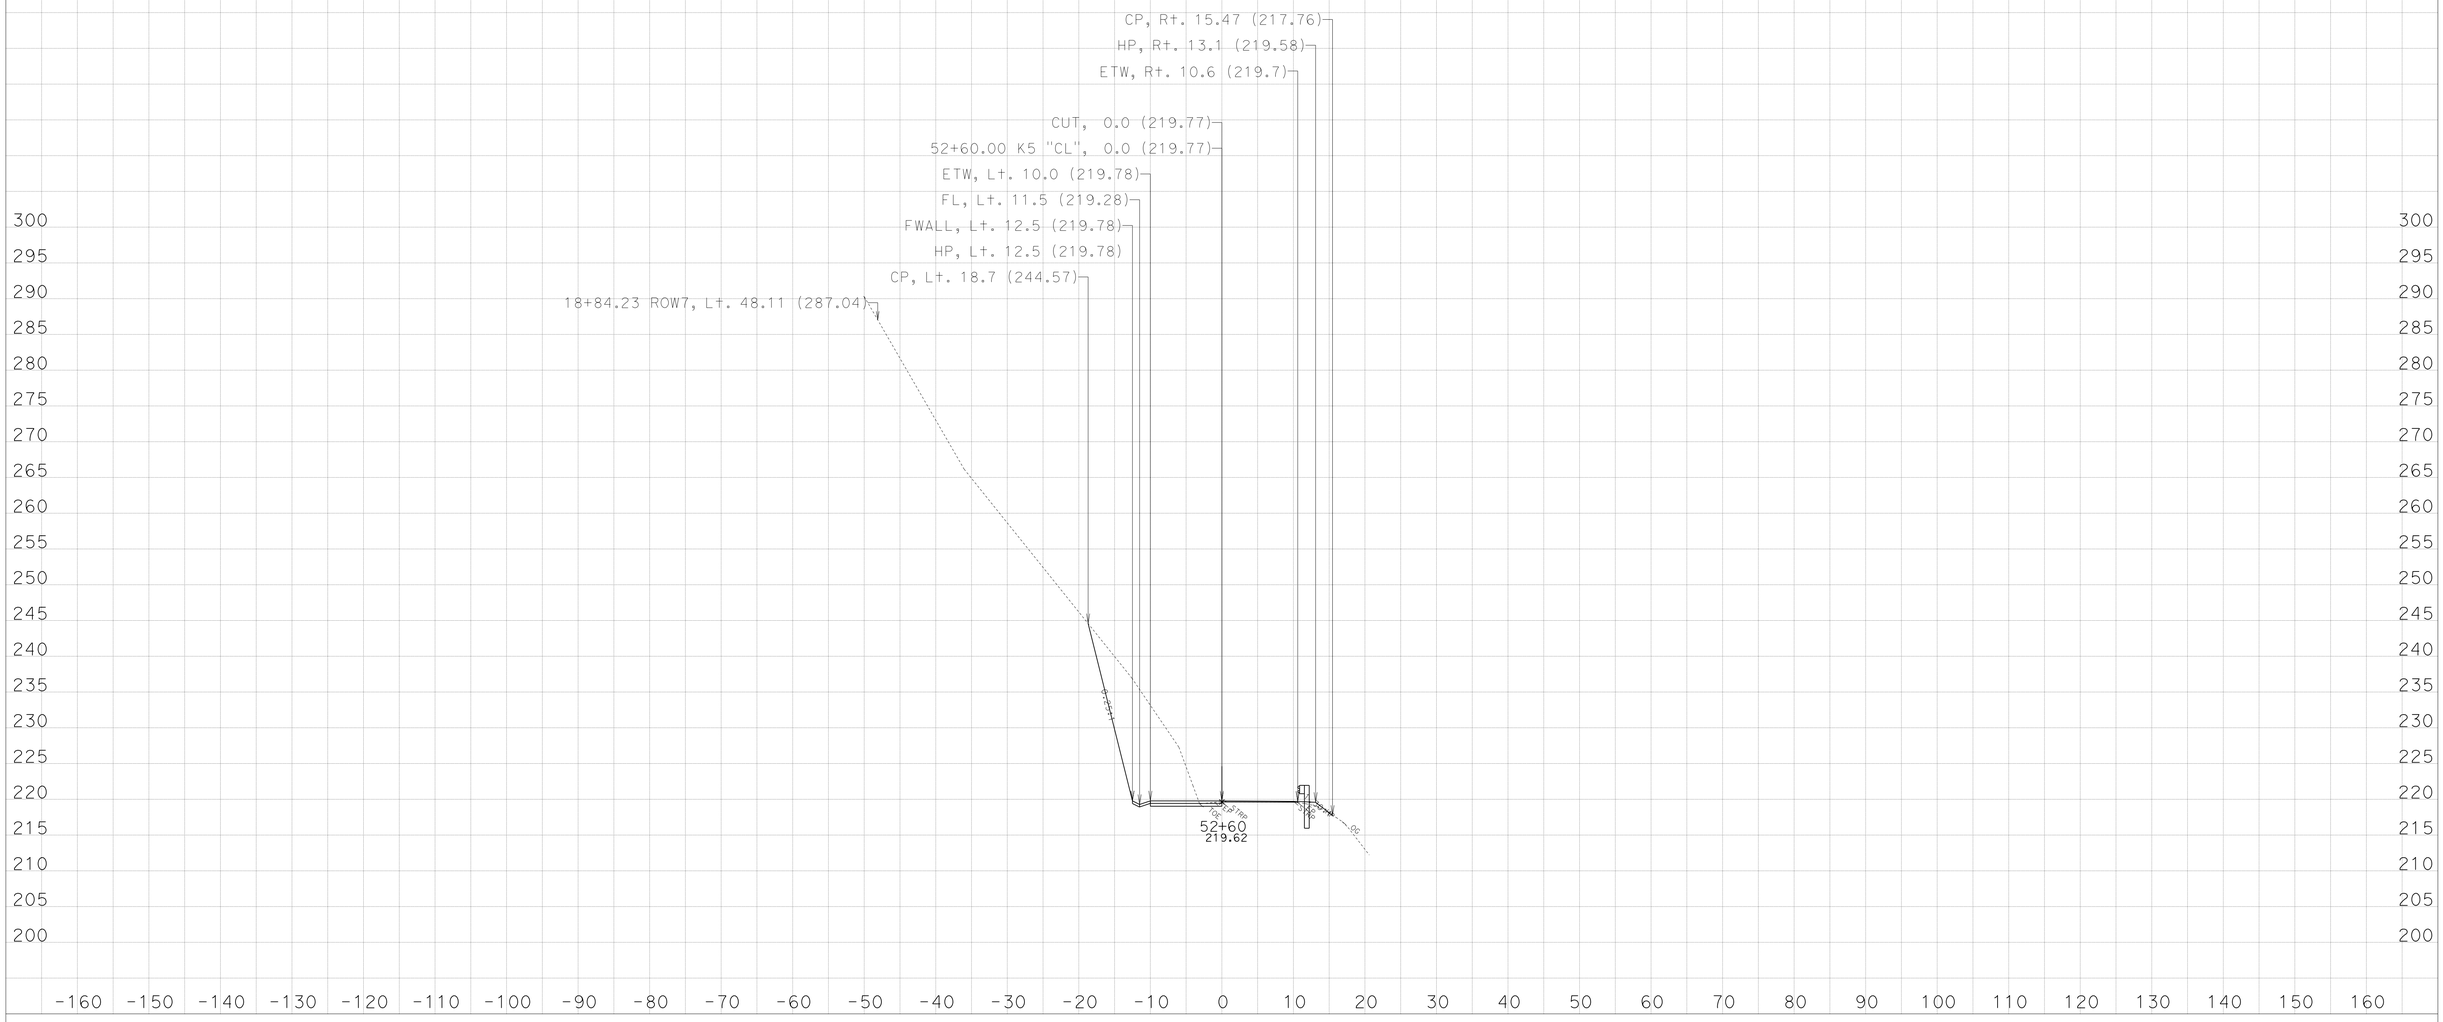

CREATED BY: NRDOE, ODN-E3

DATE: 3/29/2013

KC Project: 45090 File: D:\PROJECTS\45090Hum169WidenMBGR\CAiCE\45090\k5finv.ear

PROJECT ID: 0100000219
CONTRACT: EA: 01-450904
DIST/CO/RTE/PM: 01-Hum-169-PM:13.6/23.4

All Dimensions are US Survey Feet
SCALE: 1" = 10' Horiz.
1" = 10' Vert.

Alignment: "K5"
DESIGN CROSS SECTIONS
SHEET 12 OF 28

For Earthwork Development Only

Safety Improvement
(Widen, V-Ditch, Standard/Special MBGR)

Route 169- Location 5,
Post Mile: 22.60/22.71

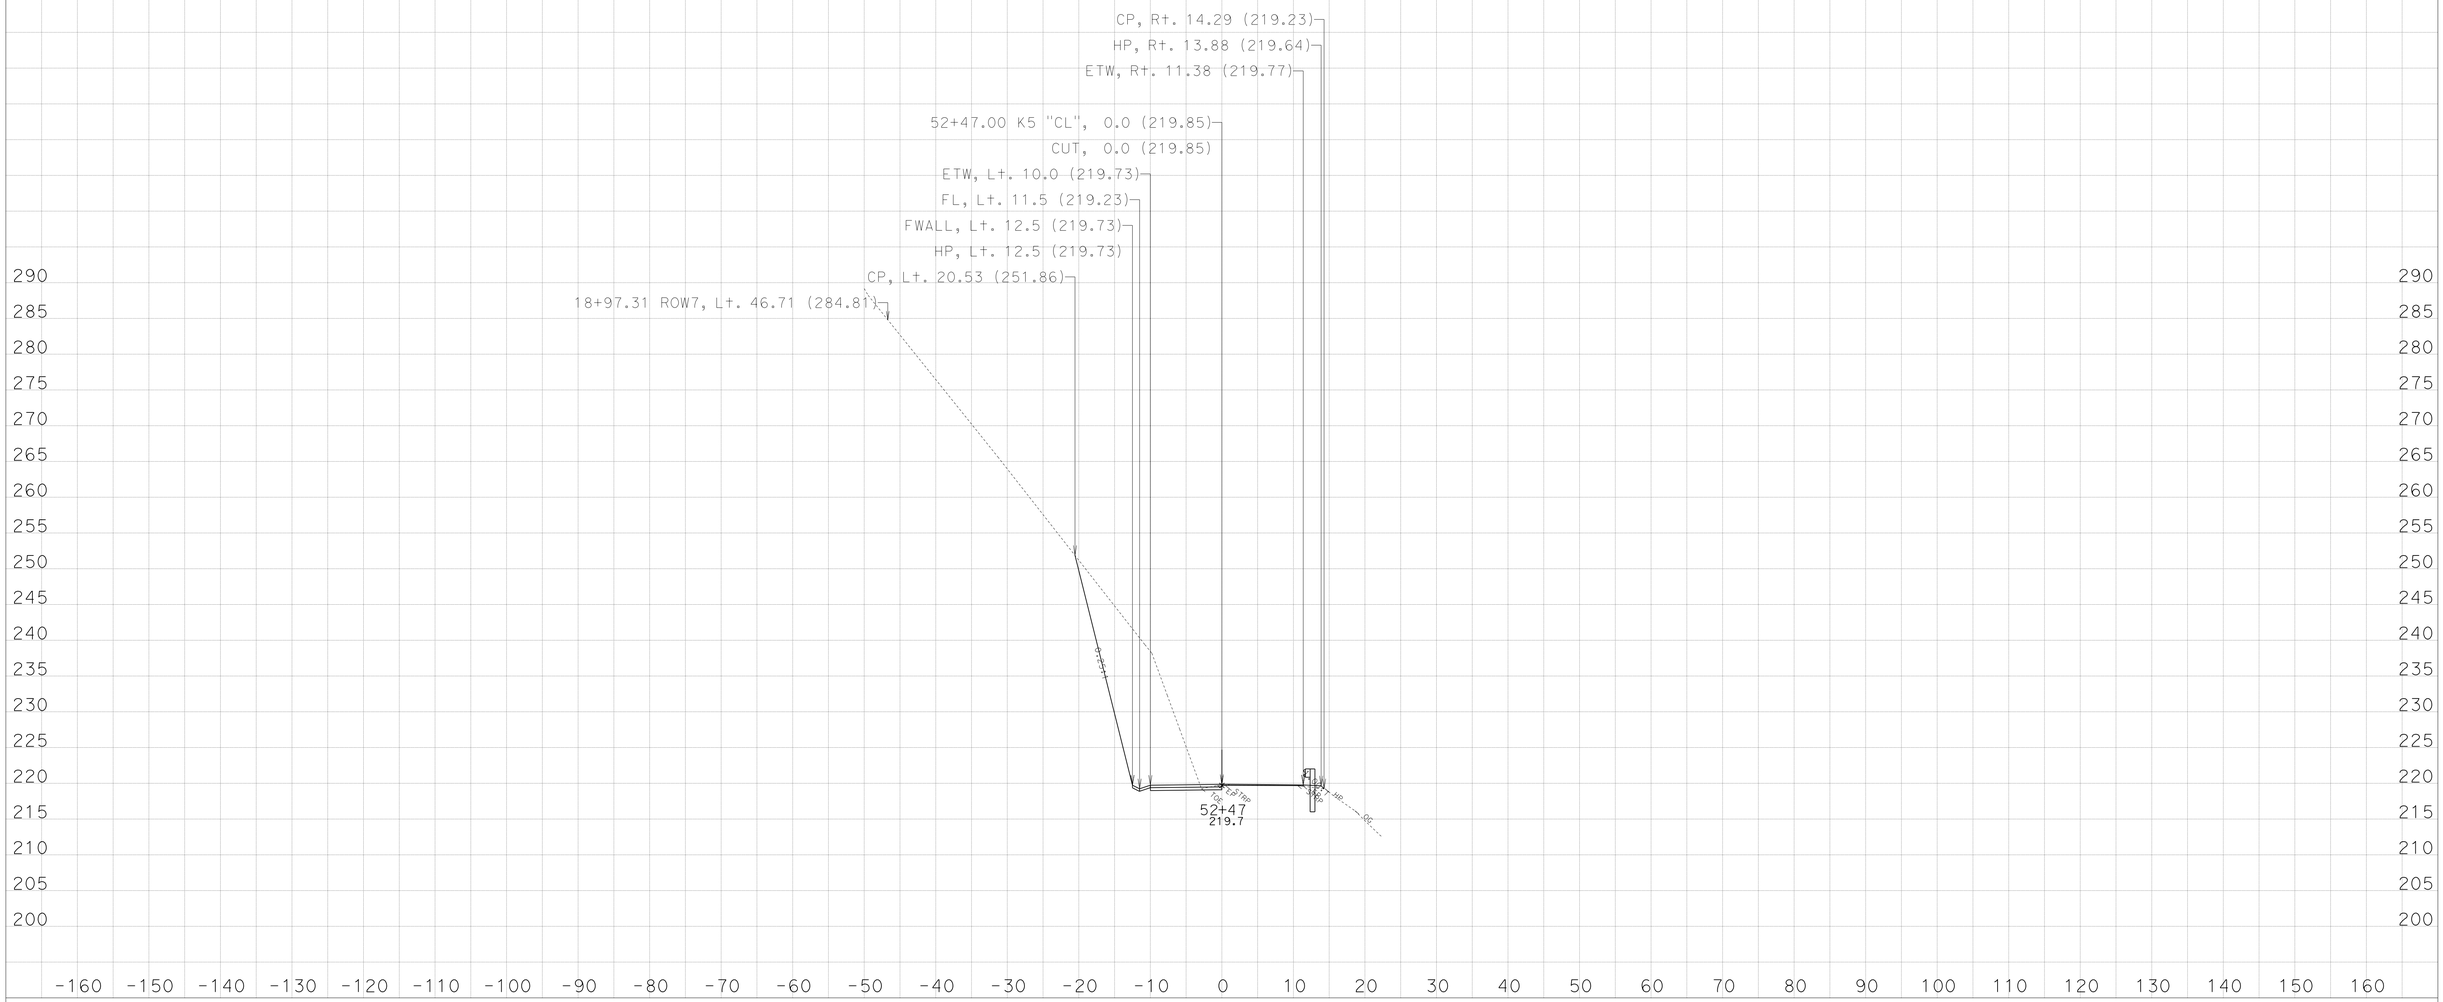

CREATED BY: NRDOE, ODN-E3

KC Project: 45090 File: D:\PROJECTS\45090Hum169WidenMBGR\CAiCE\45090\k5finv.ear

DATE: 3/29/2013

PROJECT ID: 0100000219
CONTRACT: EA: 01-450904
DIST/CO/RTE/PM: 01-Hum-169-PM:13.6/23.4

All Dimensions are US Survey Feet
SCALE: 1" = 10' Horiz.
1" = 10' Vert.

Alignment: "K5"
DESIGN CROSS SECTIONS
SHEET 11 OF 28

For Earthwork Development Only

Safety Improvement
(Widen, V-Ditch, Standard/Special MBGR)

Route 169- Location 5,
Post Mile: 22.60/22.71

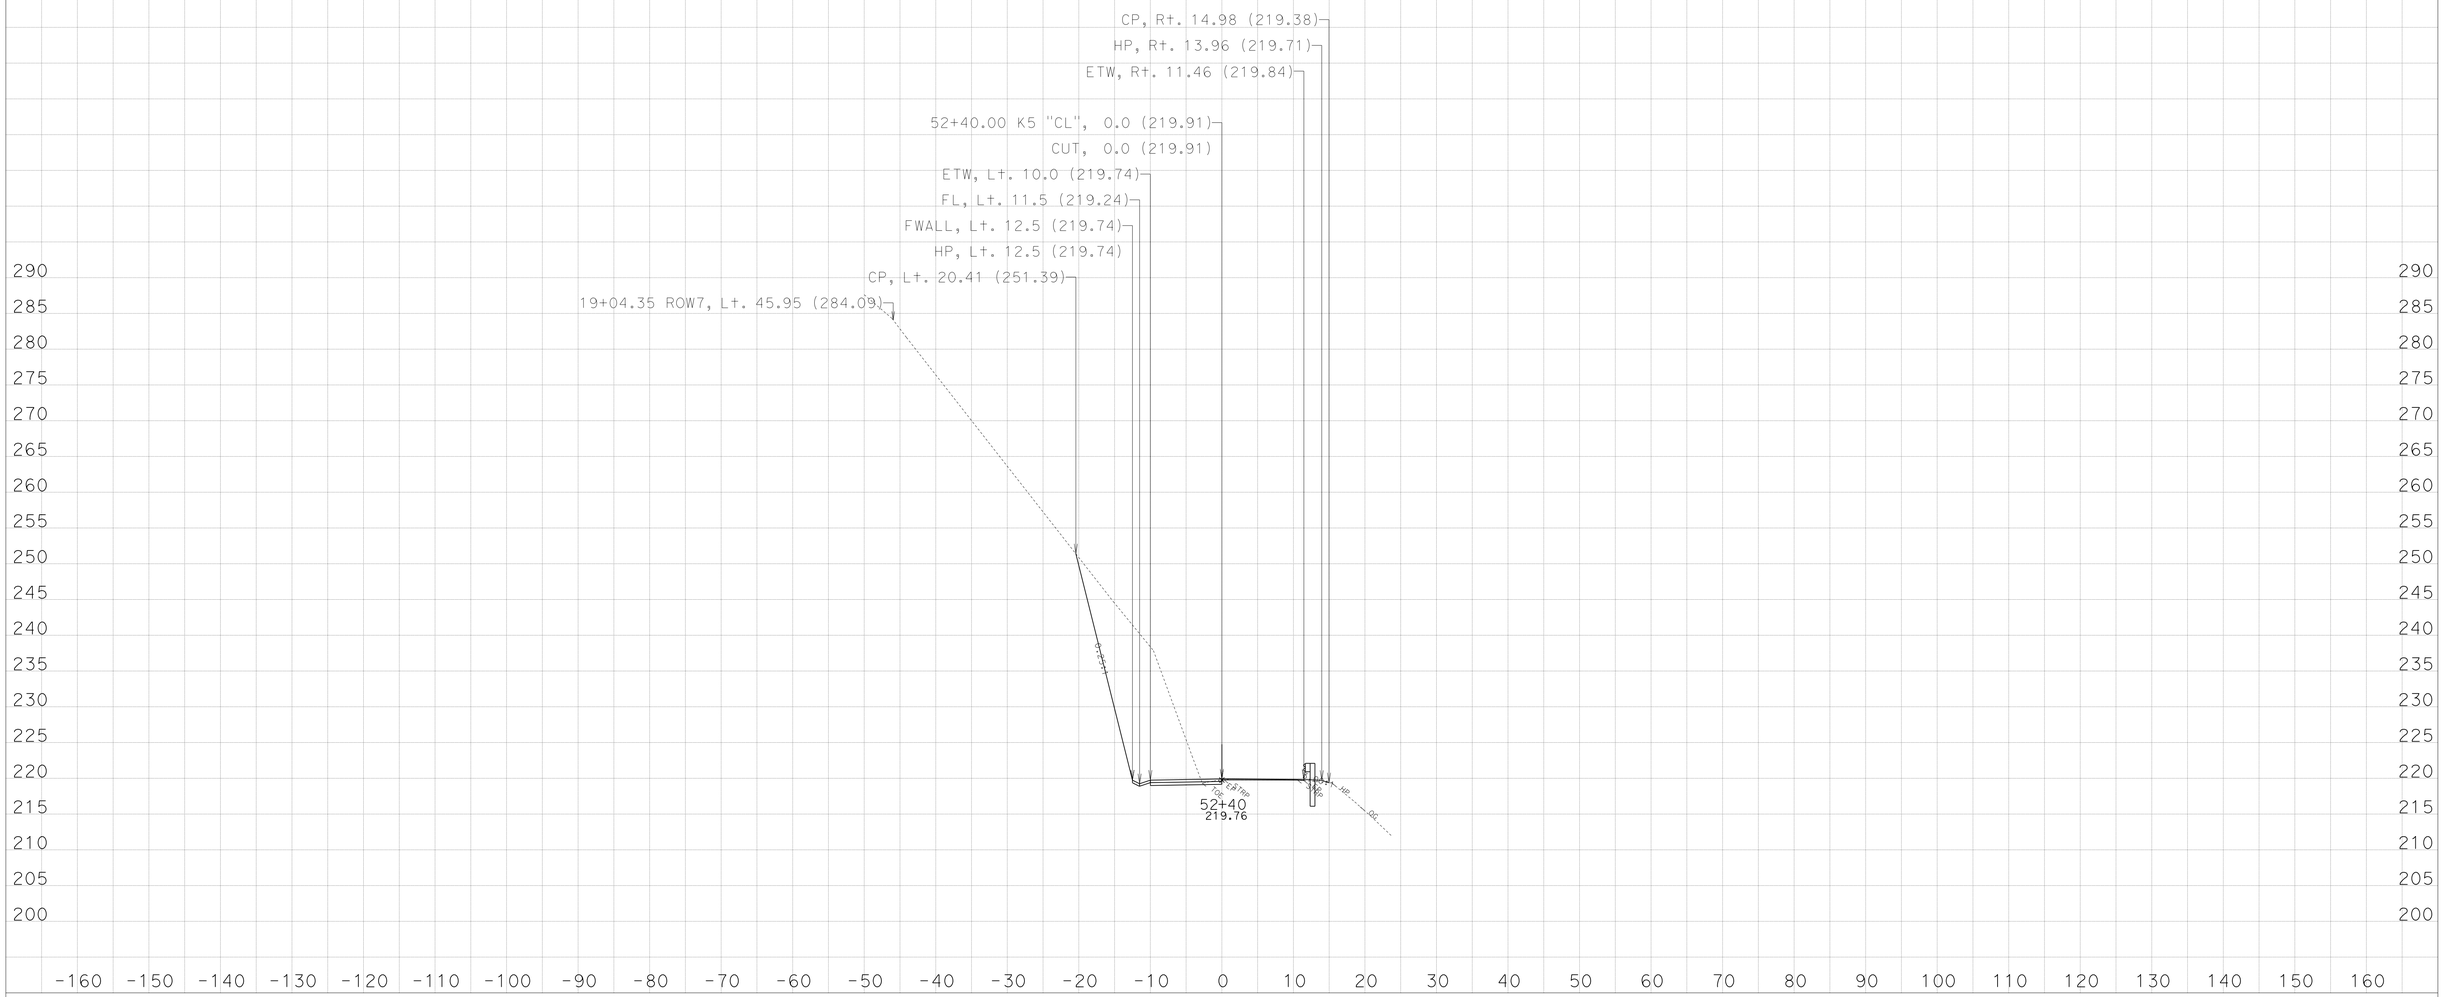

CREATED BY: NRDOE, ODN-E3

DATE: 3/29/2013

KC Project: 45090 File: D:\PROJECTS\45090Hum169WidenMBGR\CAiCE\45090\k5finv.ear

PROJECT ID: 0100000219
CONTRACT: EA: 01-450904
DIST/CO/RTE/PM: 01-Hum-169-PM:13.6/23.4

All Dimensions are US Survey Feet
SCALE: 1" = 10' Horiz.
1" = 10' Vert.

Alignment: "K5"
DESIGN CROSS SECTIONS
SHEET 10 OF 28

For Earthwork Development Only

Safety Improvement
(Widen, V-Ditch, Standard/Special MBGR)

Route 169- Location 5,
Post Mile: 22.60/22.71

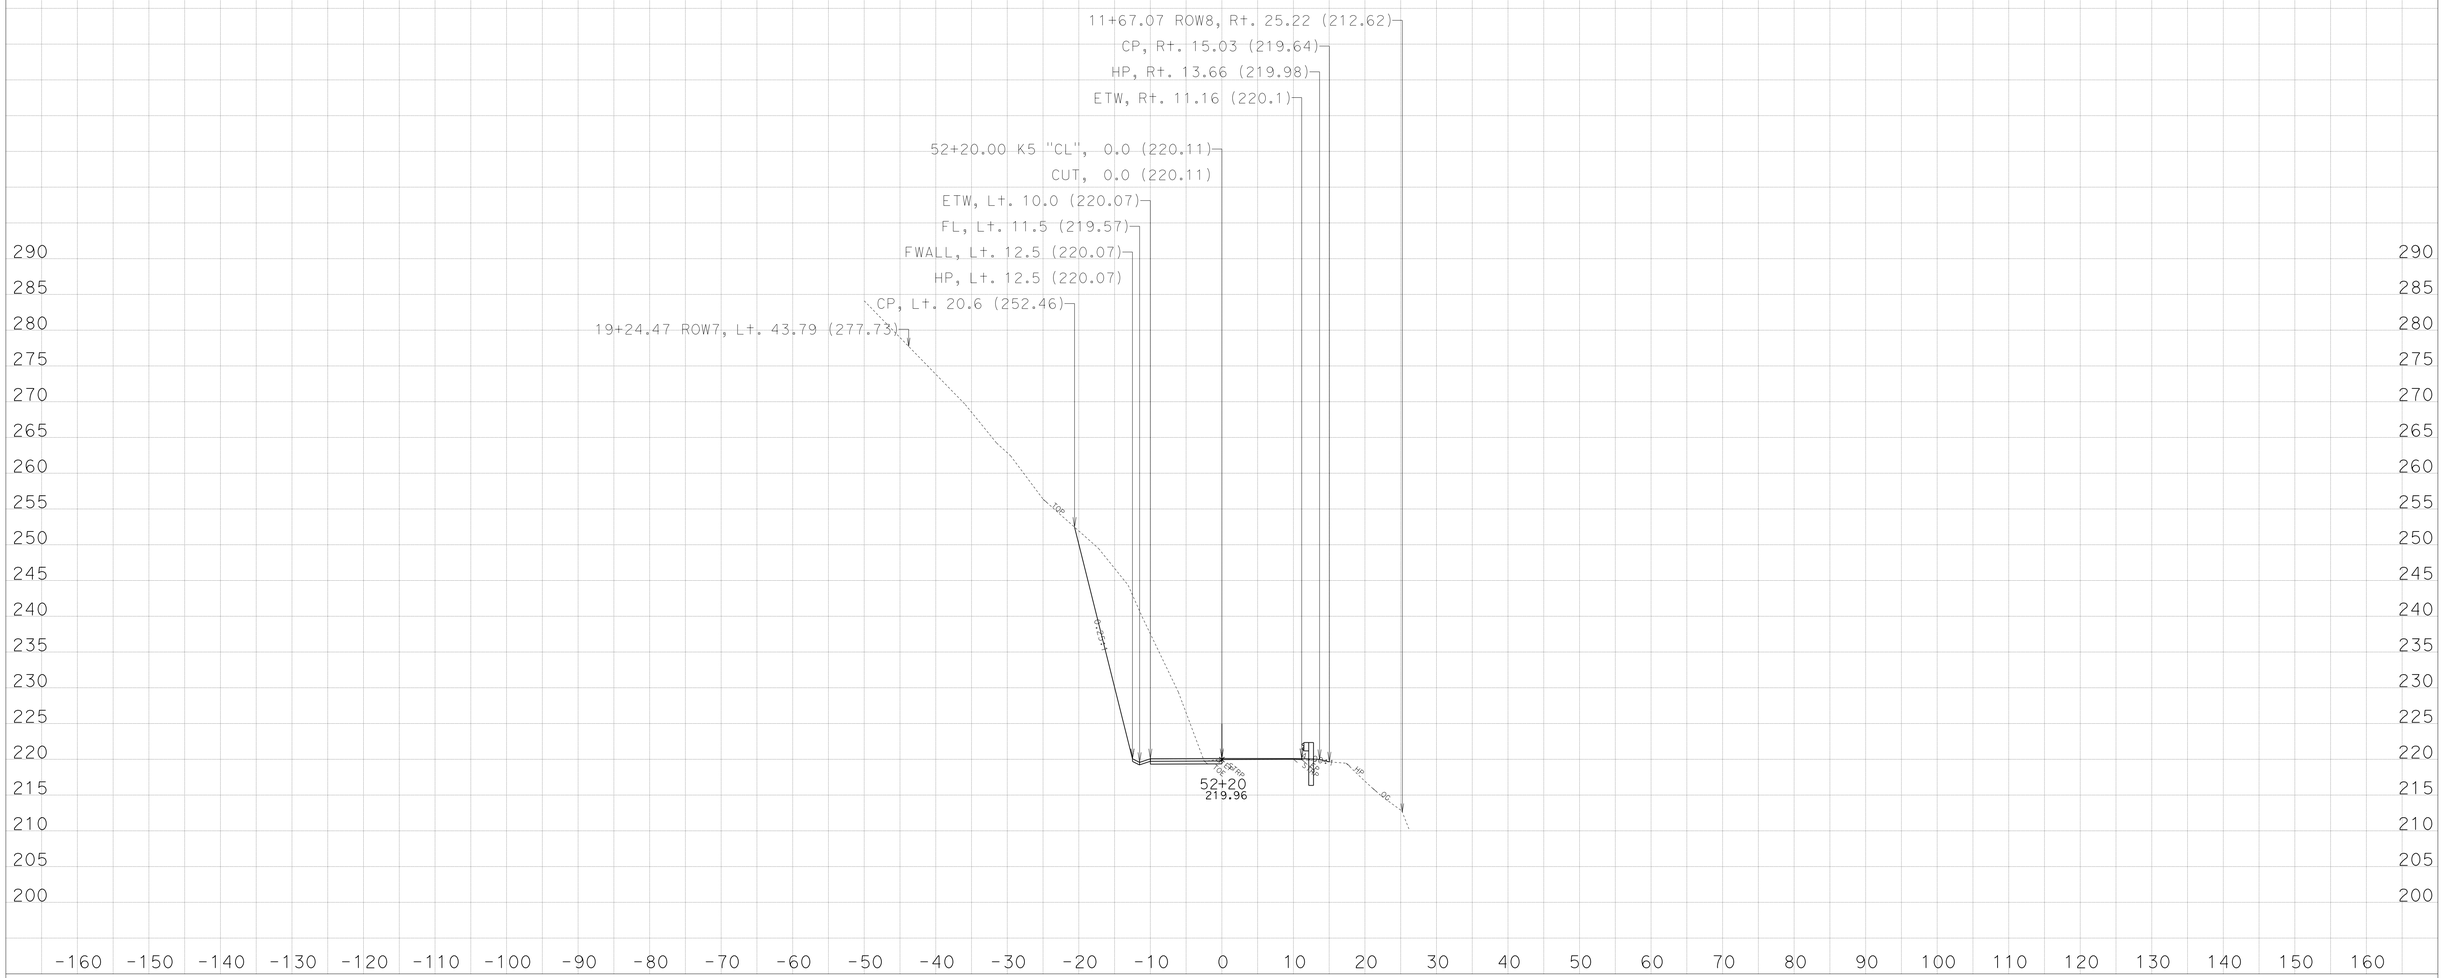

CREATED BY: NRDOE, ODN-E3

DATE: 3/29/2013

KC Project: 45090 File: D:\PROJECTS\45090Hum169WidenMBGR\CAiCE\45090\k5finv.ear

PROJECT ID: 0100000219

CONTRACT: EA: 01-450904

DIST/CO/RTE/PM: 01-Hum-169-PM:13.6/23.4

All Dimensions are US Survey Feet
SCALE: 1" = 10' Horiz.
1" = 10' Vert.

Alignment: "K5"
DESIGN CROSS SECTIONS
SHEET 9 OF 28

For Earthwork Development Only

Safety Improvement
(Widen, V-Ditch, Standard/Special MBGR)

Route 169- Location 5,
Post Mile: 22.60/22.71

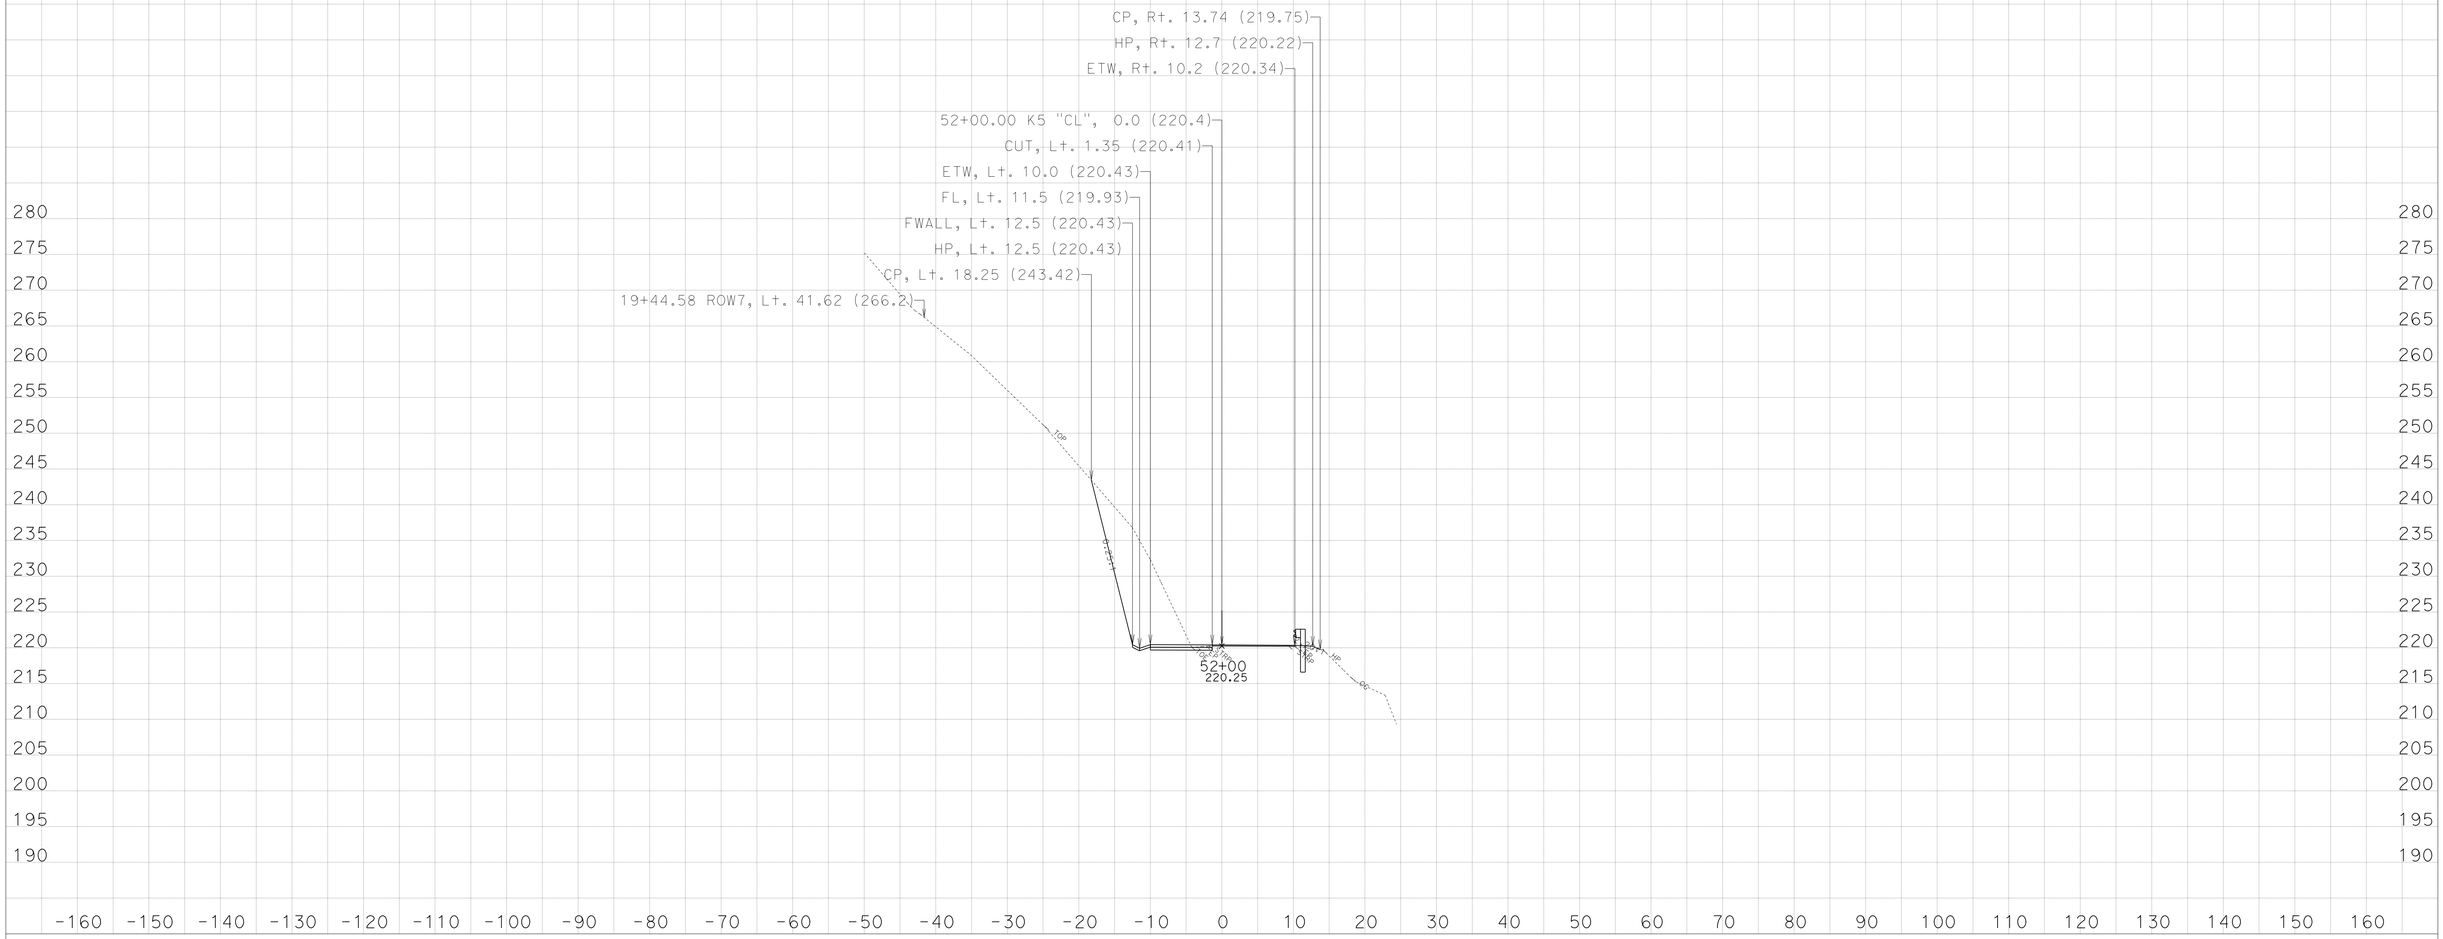

CREATED BY: NRDOE, ODN-E3

DATE: 3/29/2013

KC Project: 45090 File: D:\PROJECTS\45090Hum169WidenMBGR\CAiCE\45090\k5finv.ear

PROJECT ID: 0100000219
CONTRACT: EA: 01-450904
DIST/CO/RTE/PM: 01-Hum-169-PM:13.6/23.4

All Dimensions are US Survey Feet
SCALE: 1" = 10' Horiz.
1" = 10' Vert.

Alignment: "K5"
DESIGN CROSS SECTIONS
SHEET 8 OF 28

For Earthwork Development Only

Safety Improvement
(Widen, V-Ditch, Standard/Special MBGR)

Route 169- Location 5,
Post Mile: 22.60/22.71

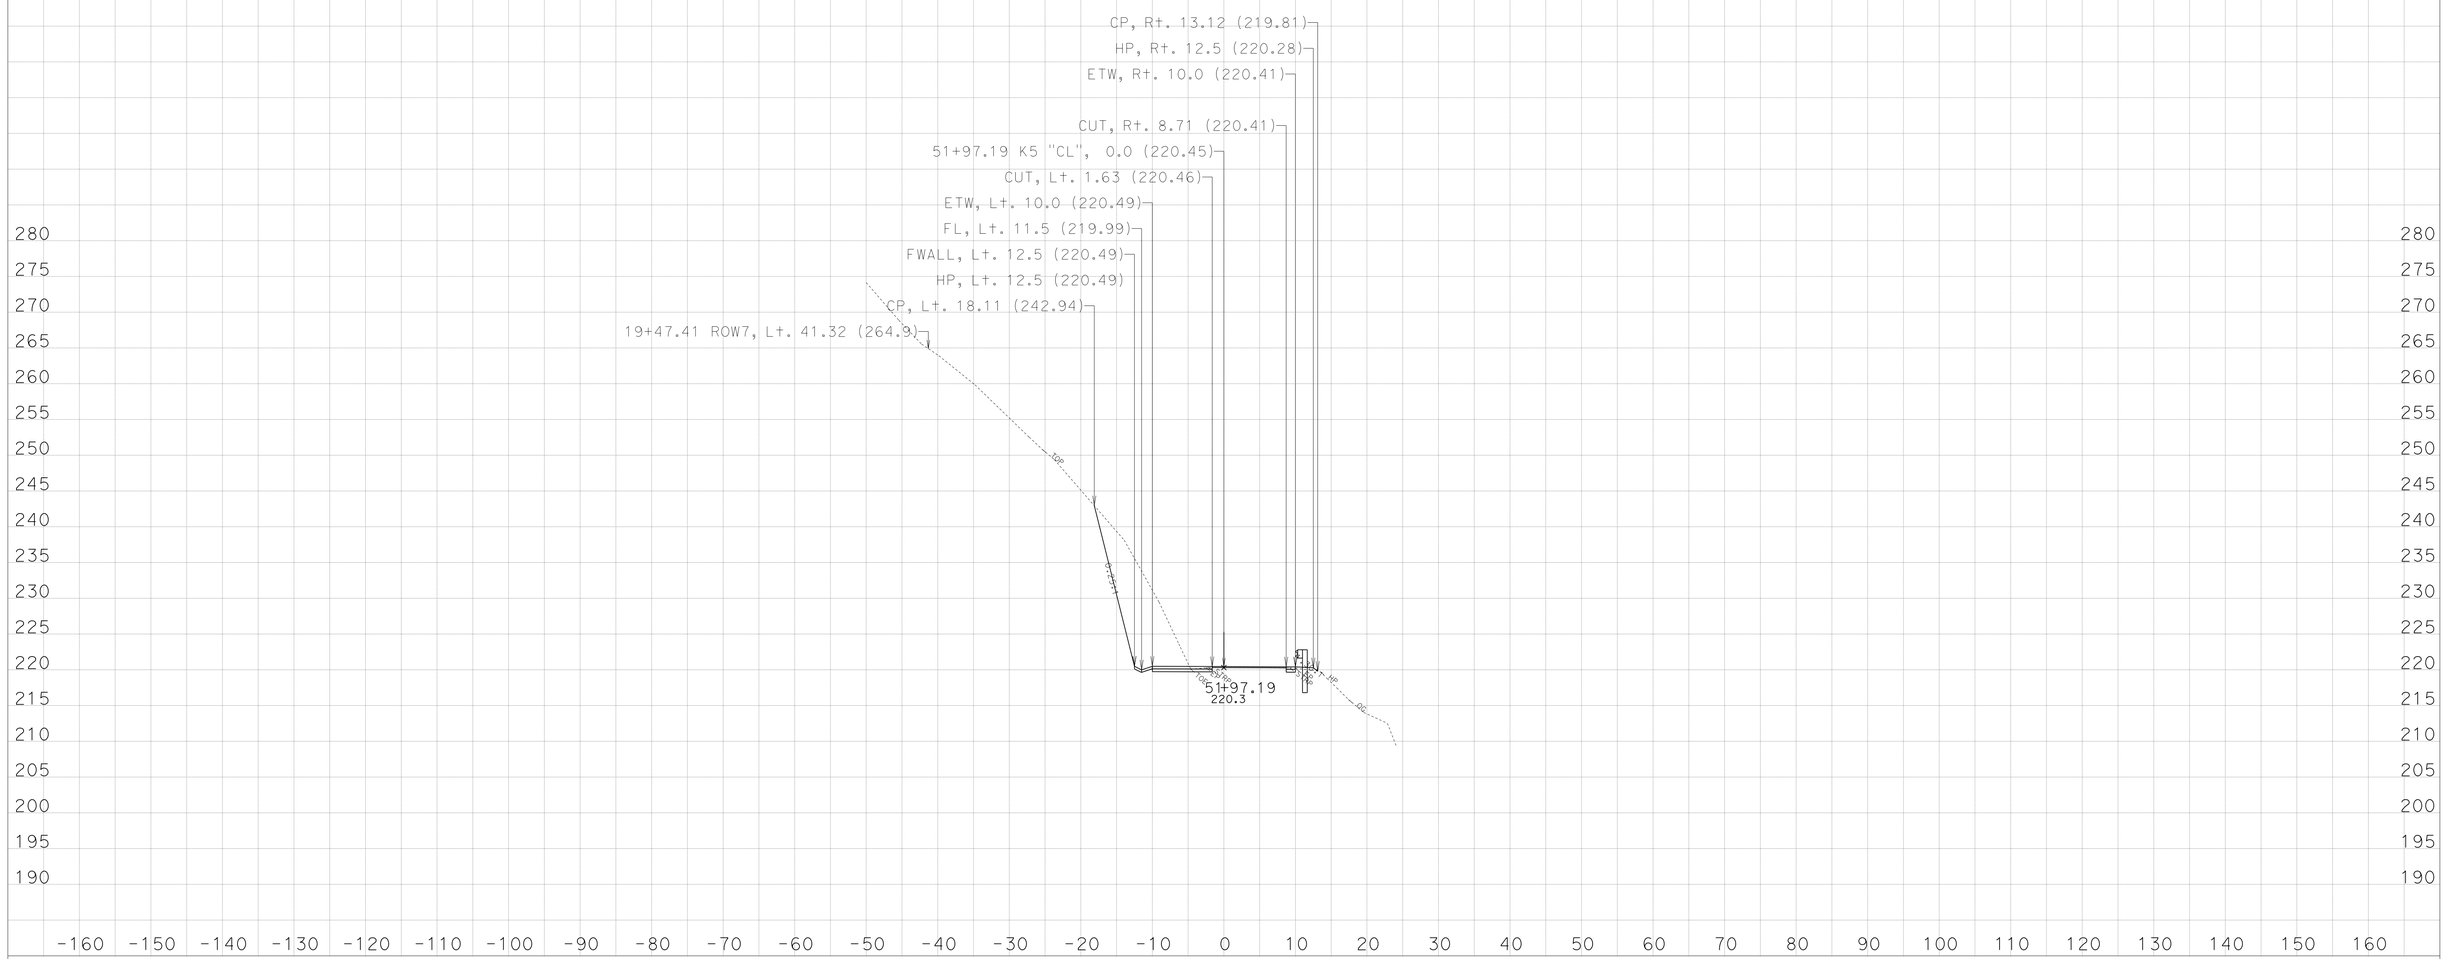

CREATED BY: NRDOE, ODN-E3

KC Project: 45090 File: D:\PROJECTS\45090Hum169WidenMBGR\CAiCE\45090\k5finv.ear

DATE: 3/29/2013

PROJECT ID: 0100000219
CONTRACT: EA: 01-450904
DIST/CO/RTE/PM: 01-Hum-169-PM:13.6/23.4

All Dimensions are US Survey Feet
SCALE: 1" = 10' Horiz.
1" = 10' Vert.

Alignment: "K5"
DESIGN CROSS SECTIONS
SHEET 7 OF 28

For Earthwork Development Only

Safety Improvement
(Widen, V-Ditch, Standard/Special MBGR)

Route 169- Location 5,
Post Mile: 22.60/22.71

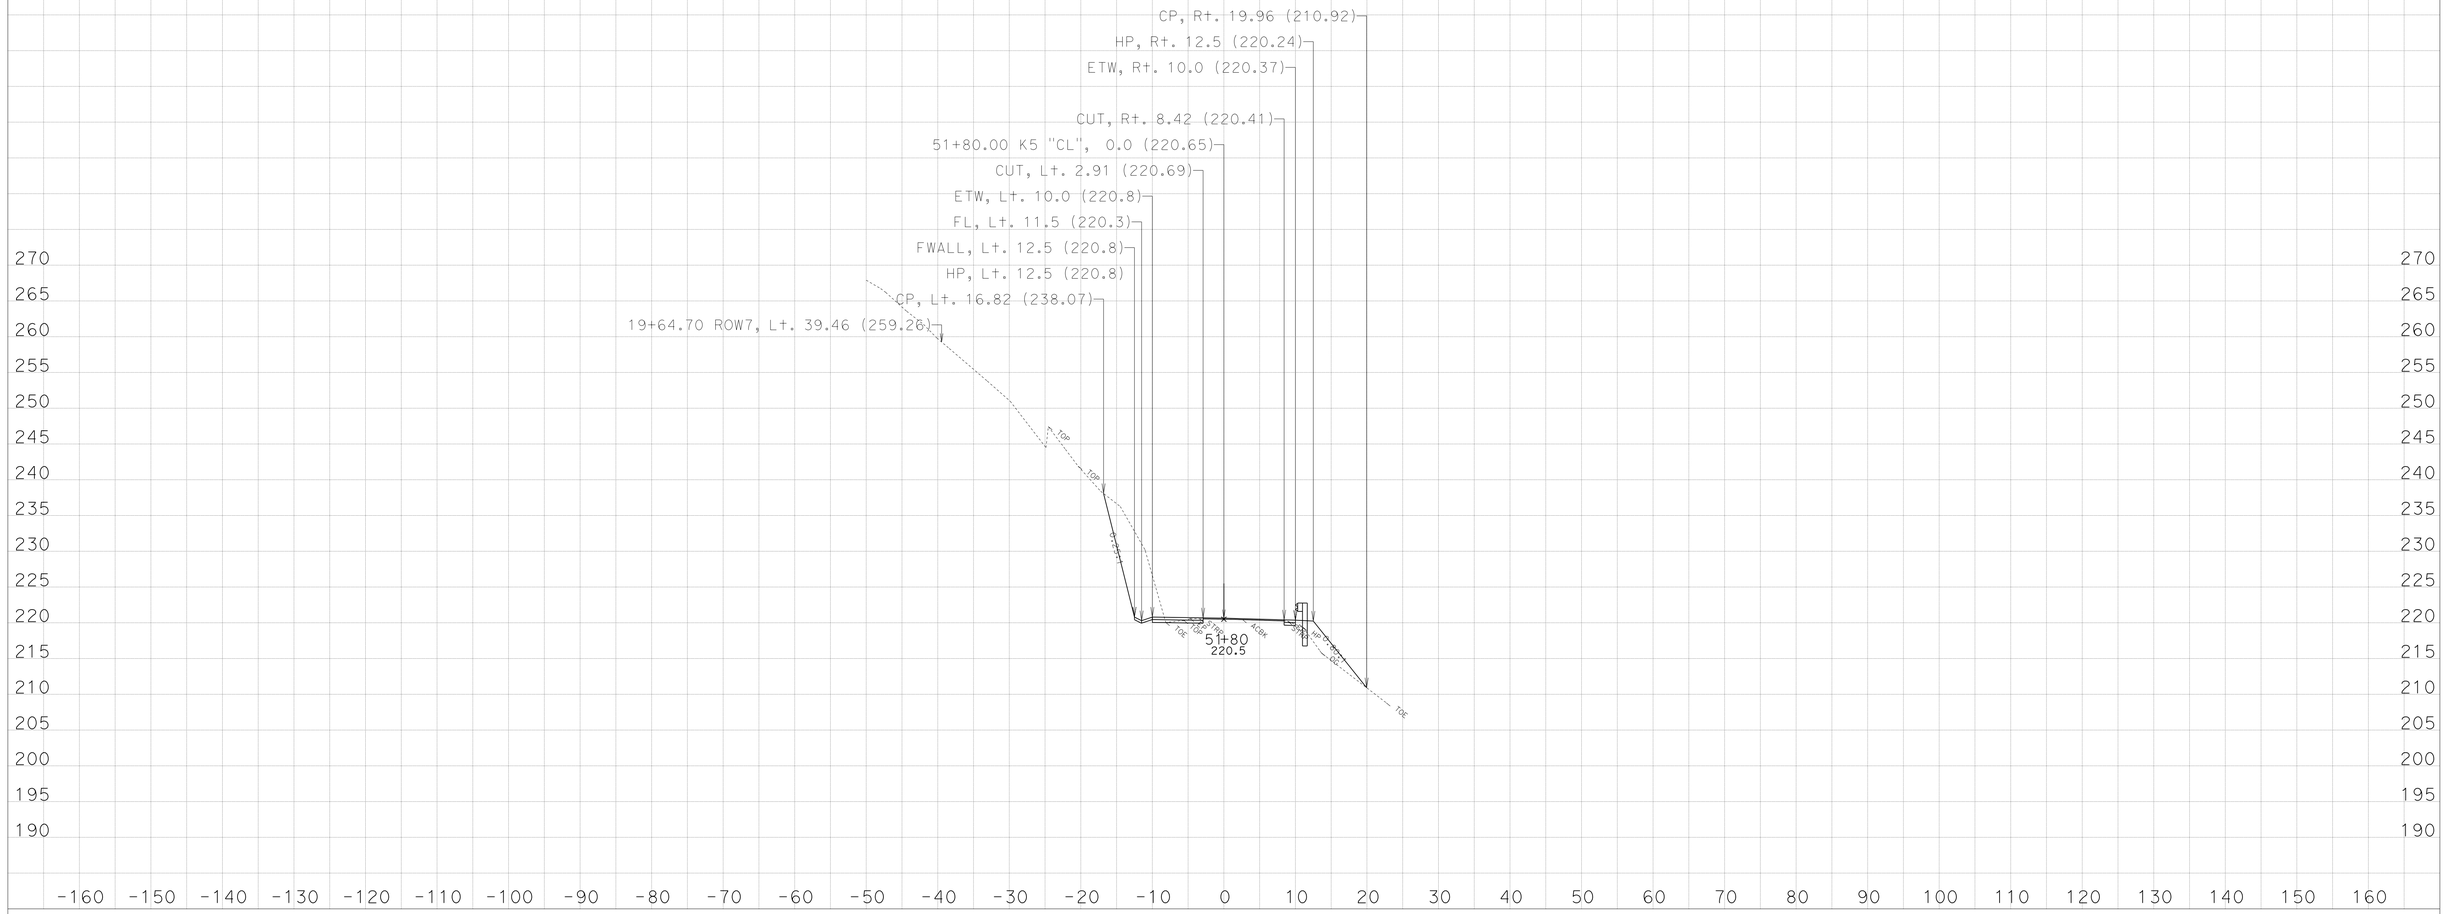

CREATED BY: NRDOE, ODN-E3

DATE: 3/29/2013

KC Project: 45090 File: D:\PROJECTS\45090Hum169WidenMBGR\CAiCE\45090\k5finv.ear

PROJECT ID: 0100000219
CONTRACT: EA: 01-450904
DIST/CO/RTE/PM: 01-Hum-169-PM:13.6/23.4

All Dimensions are US Survey Feet
SCALE: 1" = 10' Horiz.
1" = 10' Vert.

Alignment: "K5"
DESIGN CROSS SECTIONS
SHEET 6 OF 28

For Earthwork Development Only

Safety Improvement
(Widen, V-Ditch, Standard/Special MBGR)

Route 169- Location 5,
Post Mile: 22.60/22.71

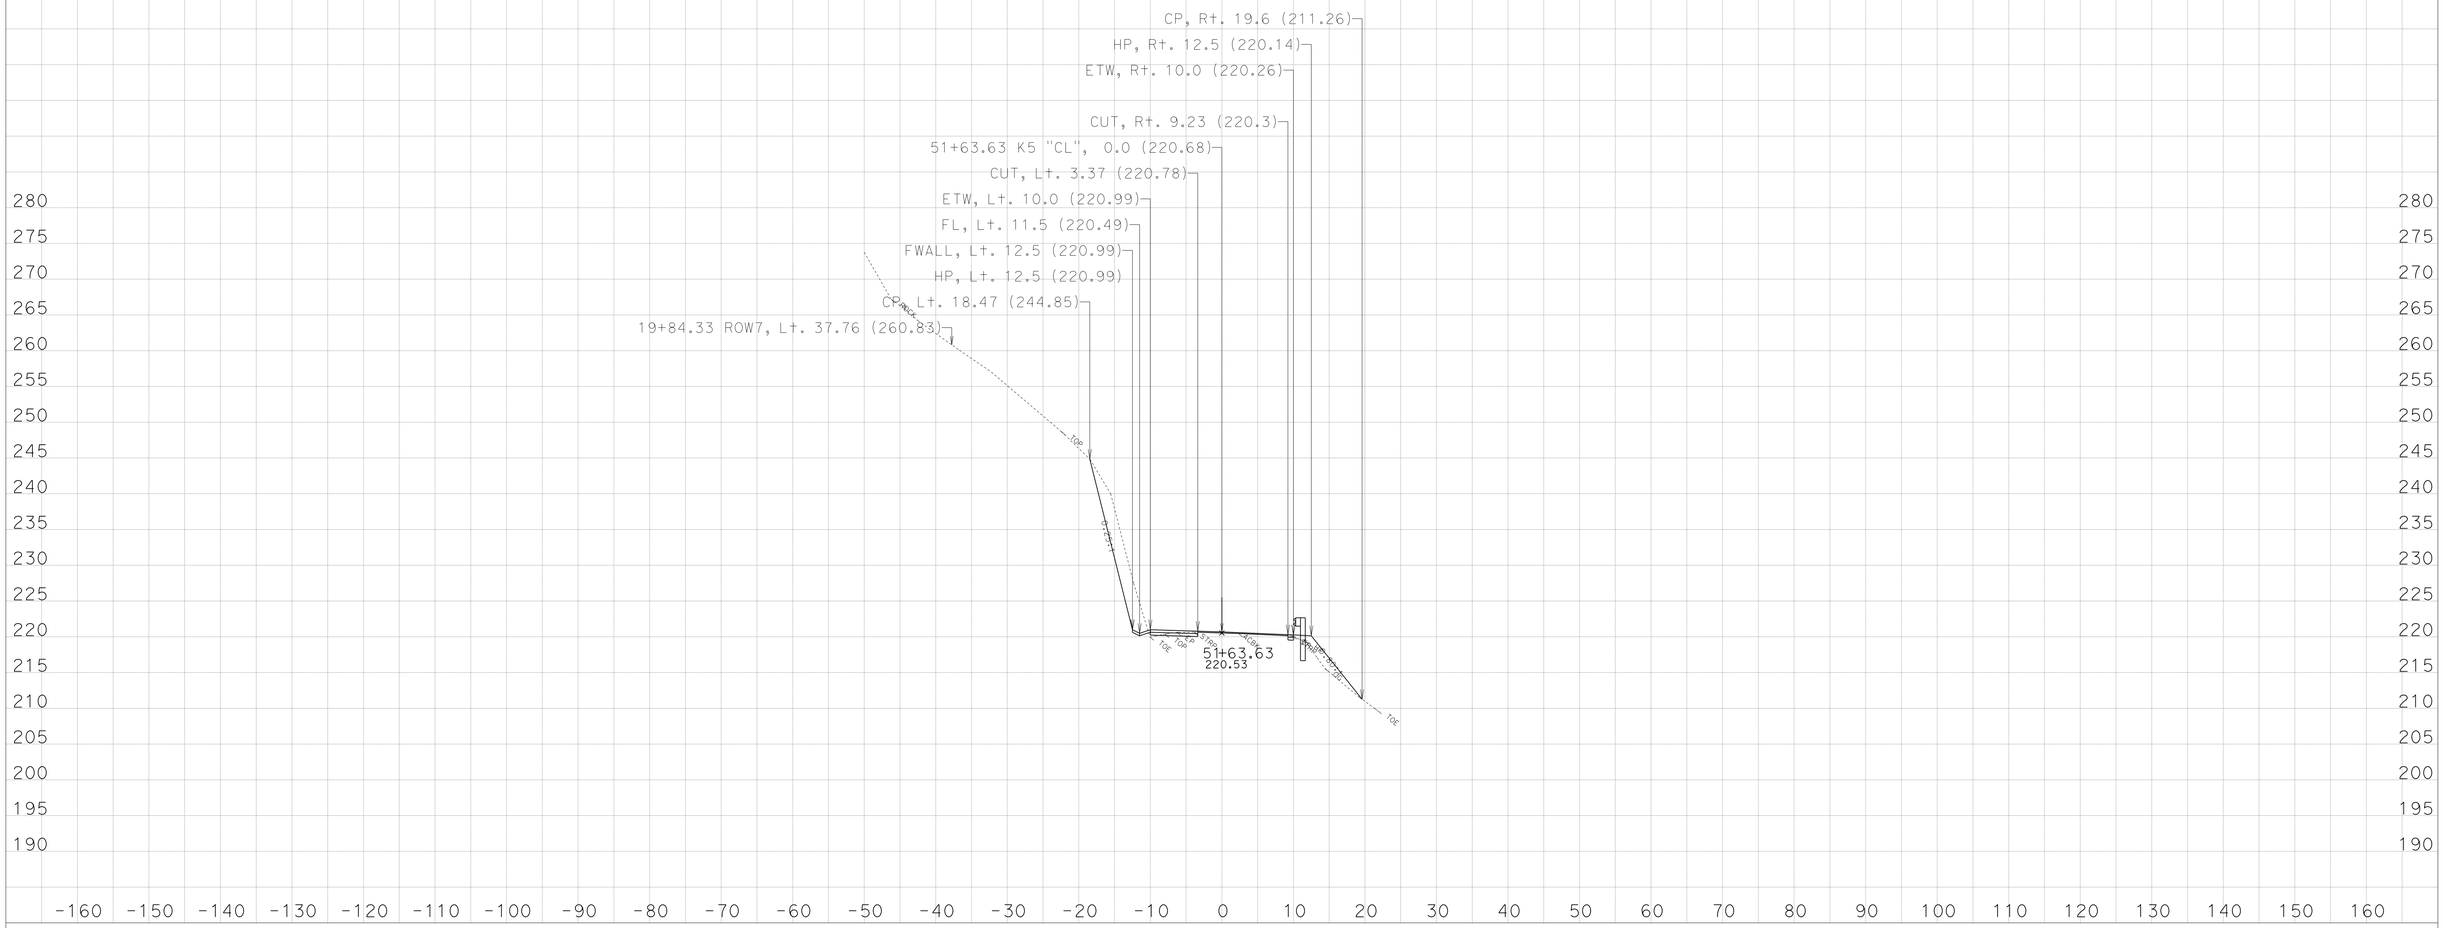

CREATED BY: NRDOE, ODN-E3

DATE: 3/29/2013

KC Project: 45090 File: D:\PROJECTS\45090Hum169WidenMBGR\CAiCE\45090\k5finv.ear

PROJECT ID: 0100000219

CONTRACT: EA: 01-450904

DIST/CO/RTE/PM: 01-Hum-169-PM:13.6/23.4

All Dimensions are US Survey Feet
SCALE: 1" = 10' Horiz.
1" = 10' Vert.

Alignment: "K5"
DESIGN CROSS SECTIONS
SHEET 5 OF 28

For Earthwork Development Only

Safety Improvement
(Widen, V-Ditch, Standard/Special MBGR)

Route 169- Location 5,
Post Mile: 22.60/22.71

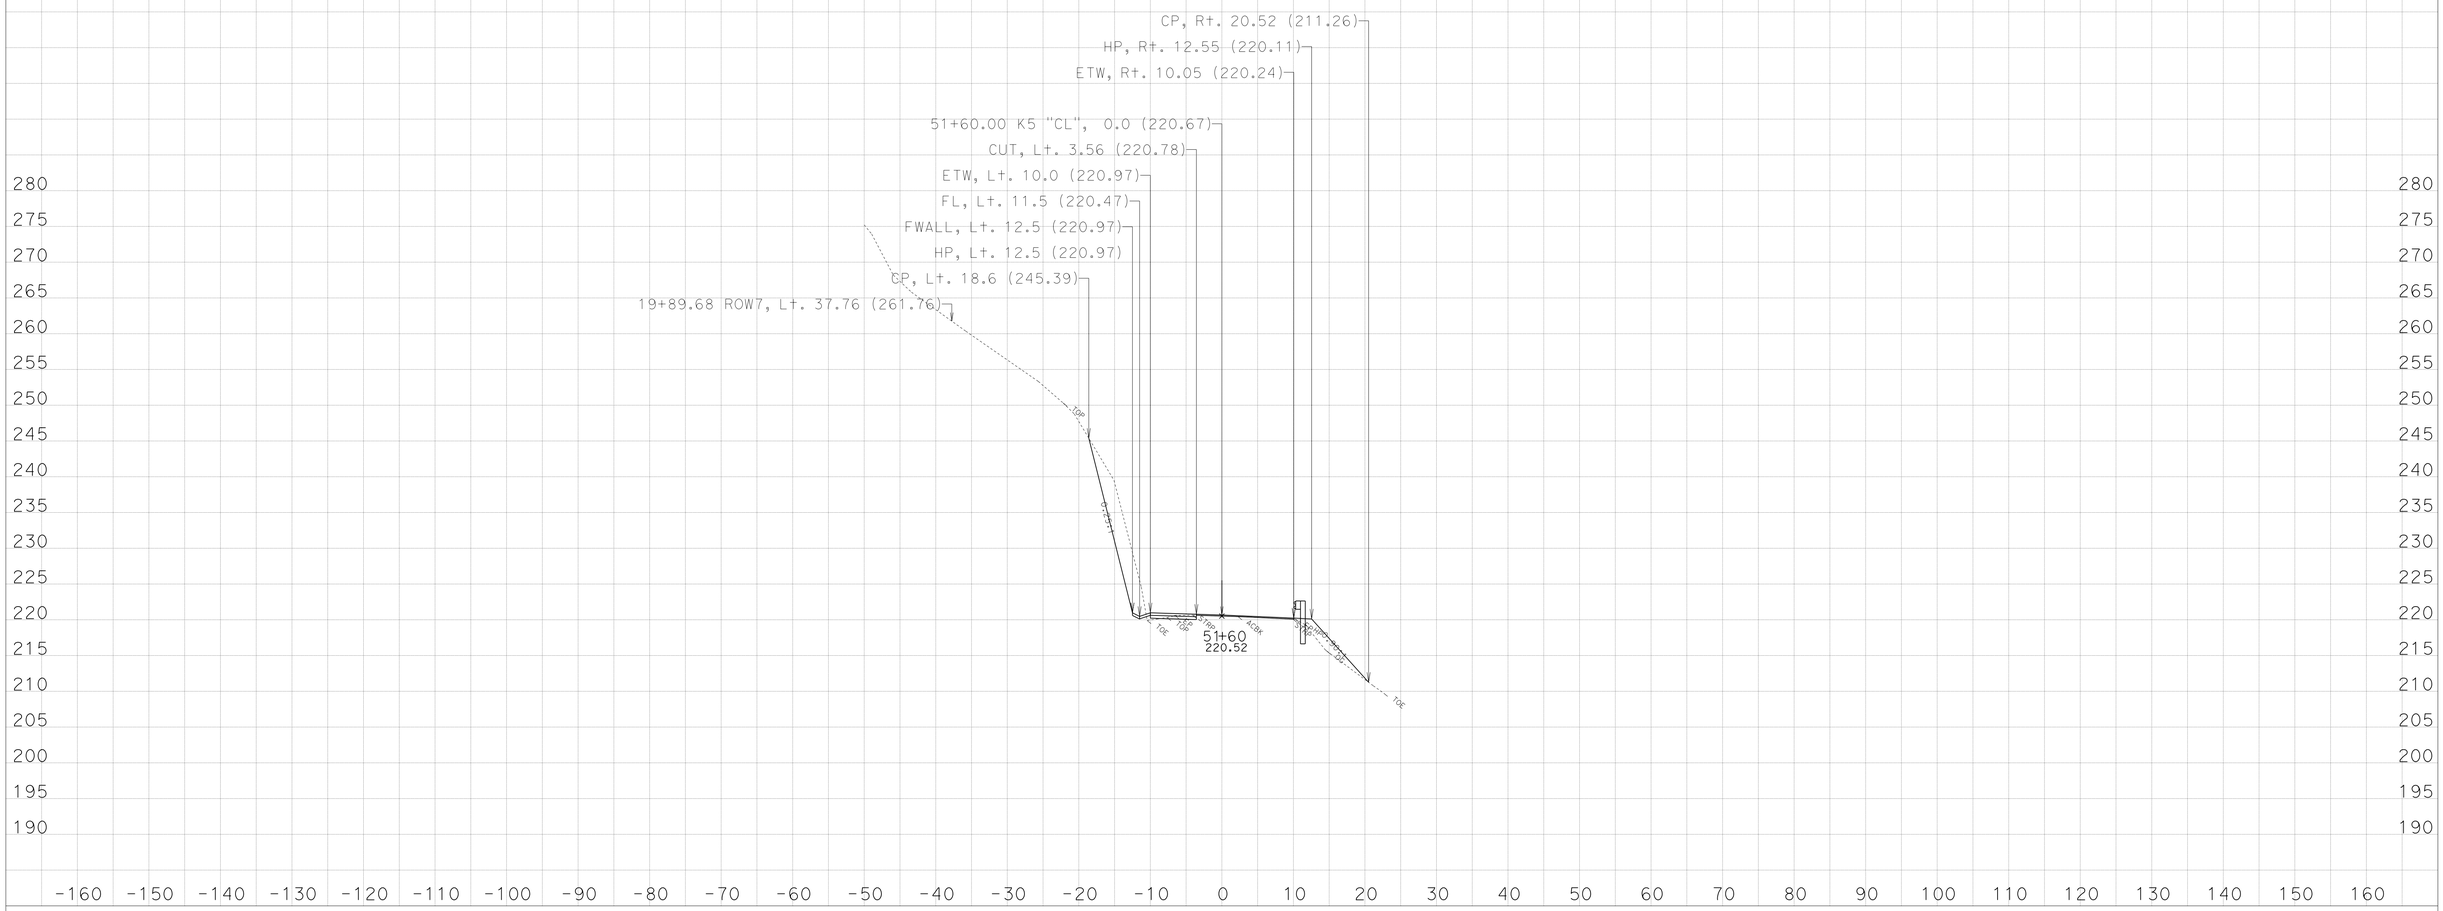
CP, Rt. 20.52 (211.26)
HP, Rt. 12.55 (220.11)
ETW, Rt. 10.05 (220.24)
51+60.00 K5 "CL", 0.0 (220.67)
CUT, Lt. 3.56 (220.78)
ETW, Lt. 10.0 (220.97)
FL, Lt. 11.5 (220.47)
FWALL, Lt. 12.5 (220.97)
HP, Lt. 12.5 (220.97)
CP, Lt. 18.6 (245.39)
19+89.68 ROW7, Lt. 37.76 (261.76)
TOE
TOE
TOE

For Earthwork Development Only

Safety Improvement

(Widen, V-Ditch, Standard/Special MBGR)

Route 169- Location 5,
Post Mile: 22.60/22.71

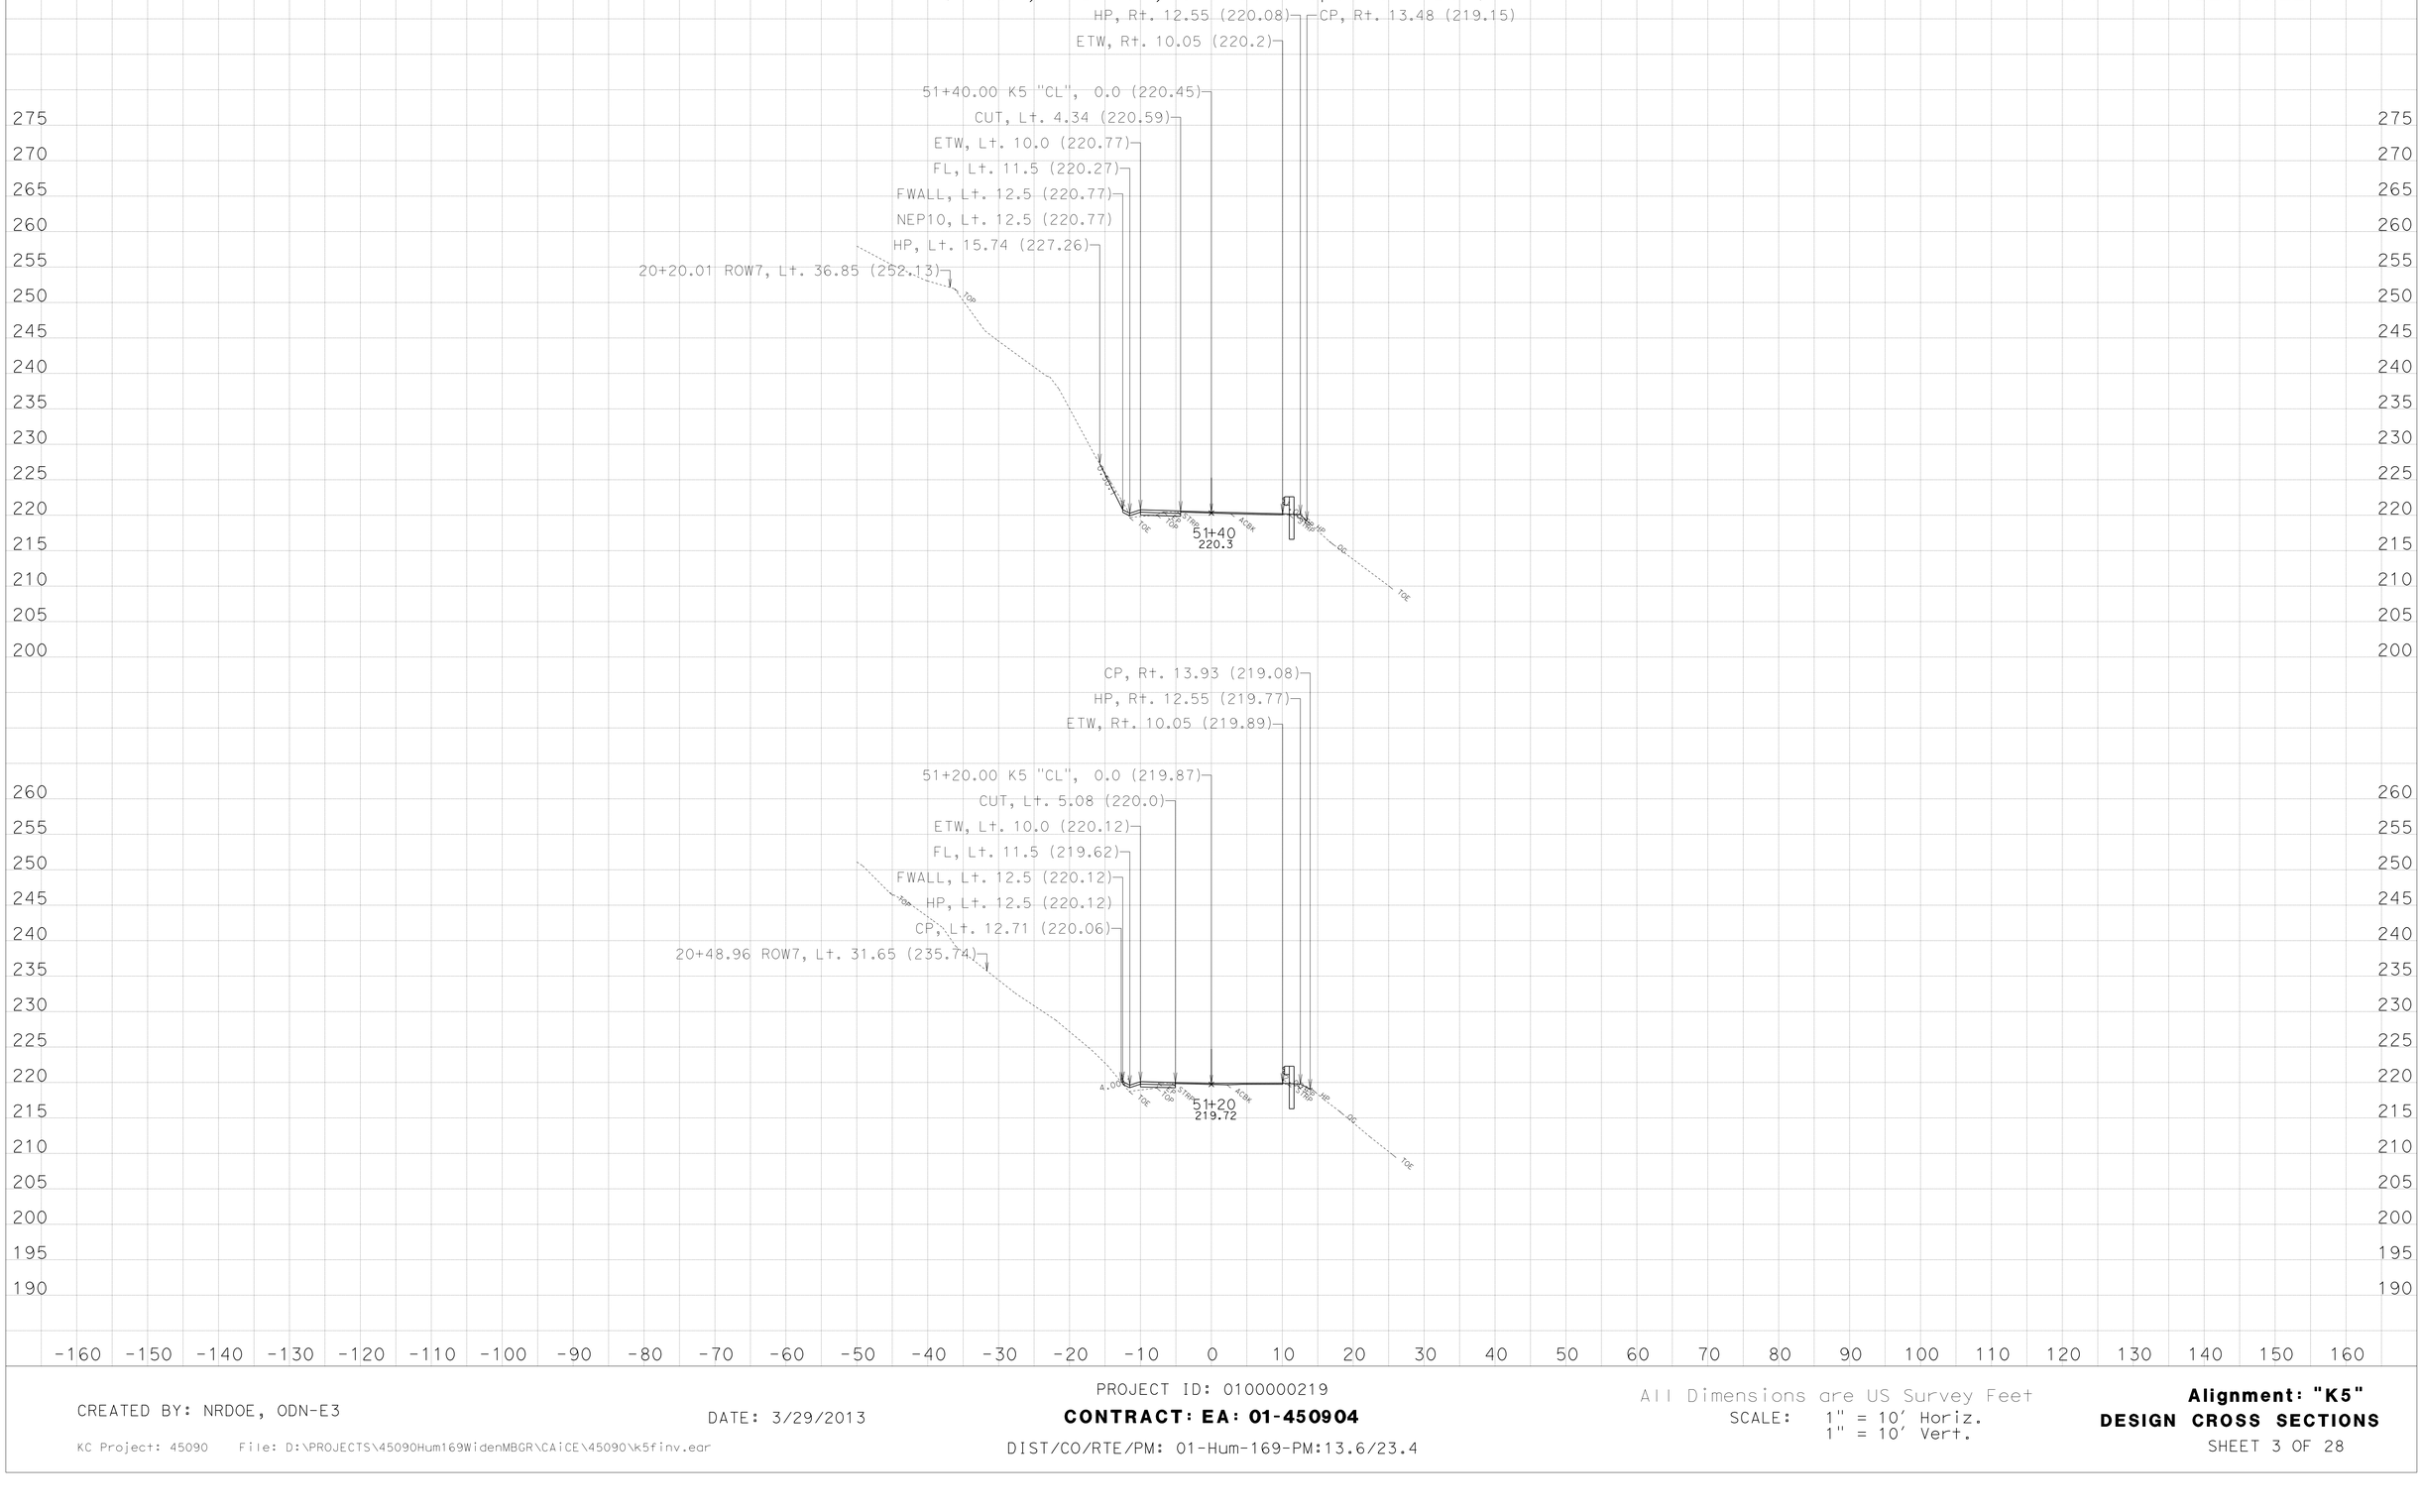

CREATED BY: NRDOE, ODN-E3

DATE: 3/29/2013

KC Project: 45090 File: D:\PROJECTS\45090Hum169WidenMBGR\CAiCE\45090\k5finv.ear

PROJECT ID: 0100000219

CONTRACT: EA: 01-450904

DIST/CO/RTE/PM: 01-Hum-169-PM:13.6/23.4

All Dimensions are US Survey Feet
SCALE: 1" = 10' Horiz.
1" = 10' Vert.

Alignment: "K5"
DESIGN CROSS SECTIONS
SHEET 3 OF 28

For Earthwork Development Only

Safety Improvement

(Widen, V-Ditch, Standard/Special MBGR)

Route 169- Location 5,
Post Mile: 22.60/22.71

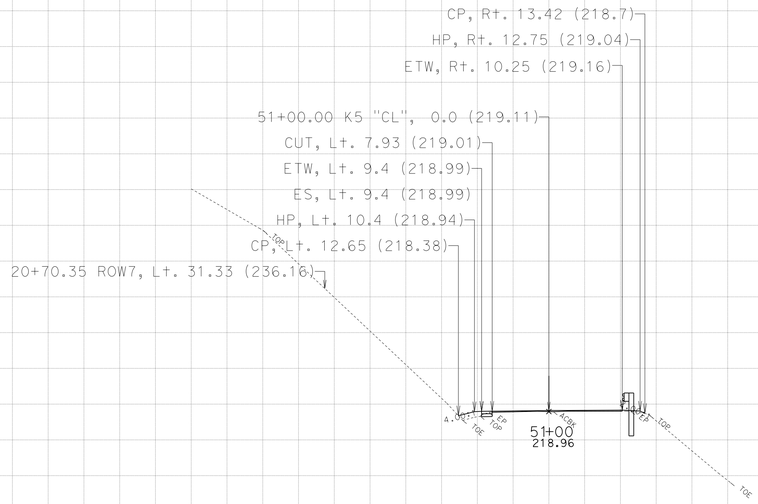

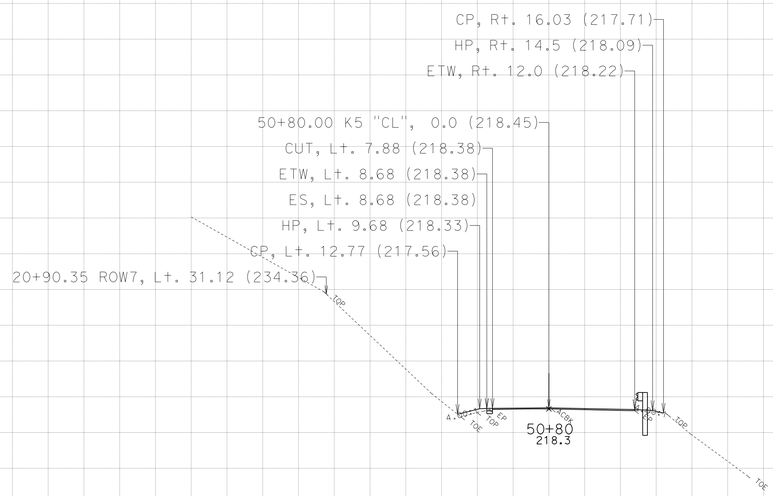

CREATED BY: NRDOE, ODN-E3

DATE: 3/29/2013

KC Project: 45090 File: D:\PROJECTS\45090Hum169WidenMBGR\CAiCE\45090\k5finv.ear

PROJECT ID: 0100000219

CONTRACT: EA: 01-450904

DIST/CO/RTE/PM: 01-Hum-169-PM:13.6/23.4

All Dimensions are US Survey Feet

SCALE: 1" = 10' Horiz.
1" = 10' Vert.

Alignment: "K5"

DESIGN CROSS SECTIONS

SHEET 2 OF 28

For Earthwork Development Only

Safety Improvement
(Widen, V-Ditch, Standard/Special MBGR)

Route 169- Location 5,
Post Mile: 22.60/22.71

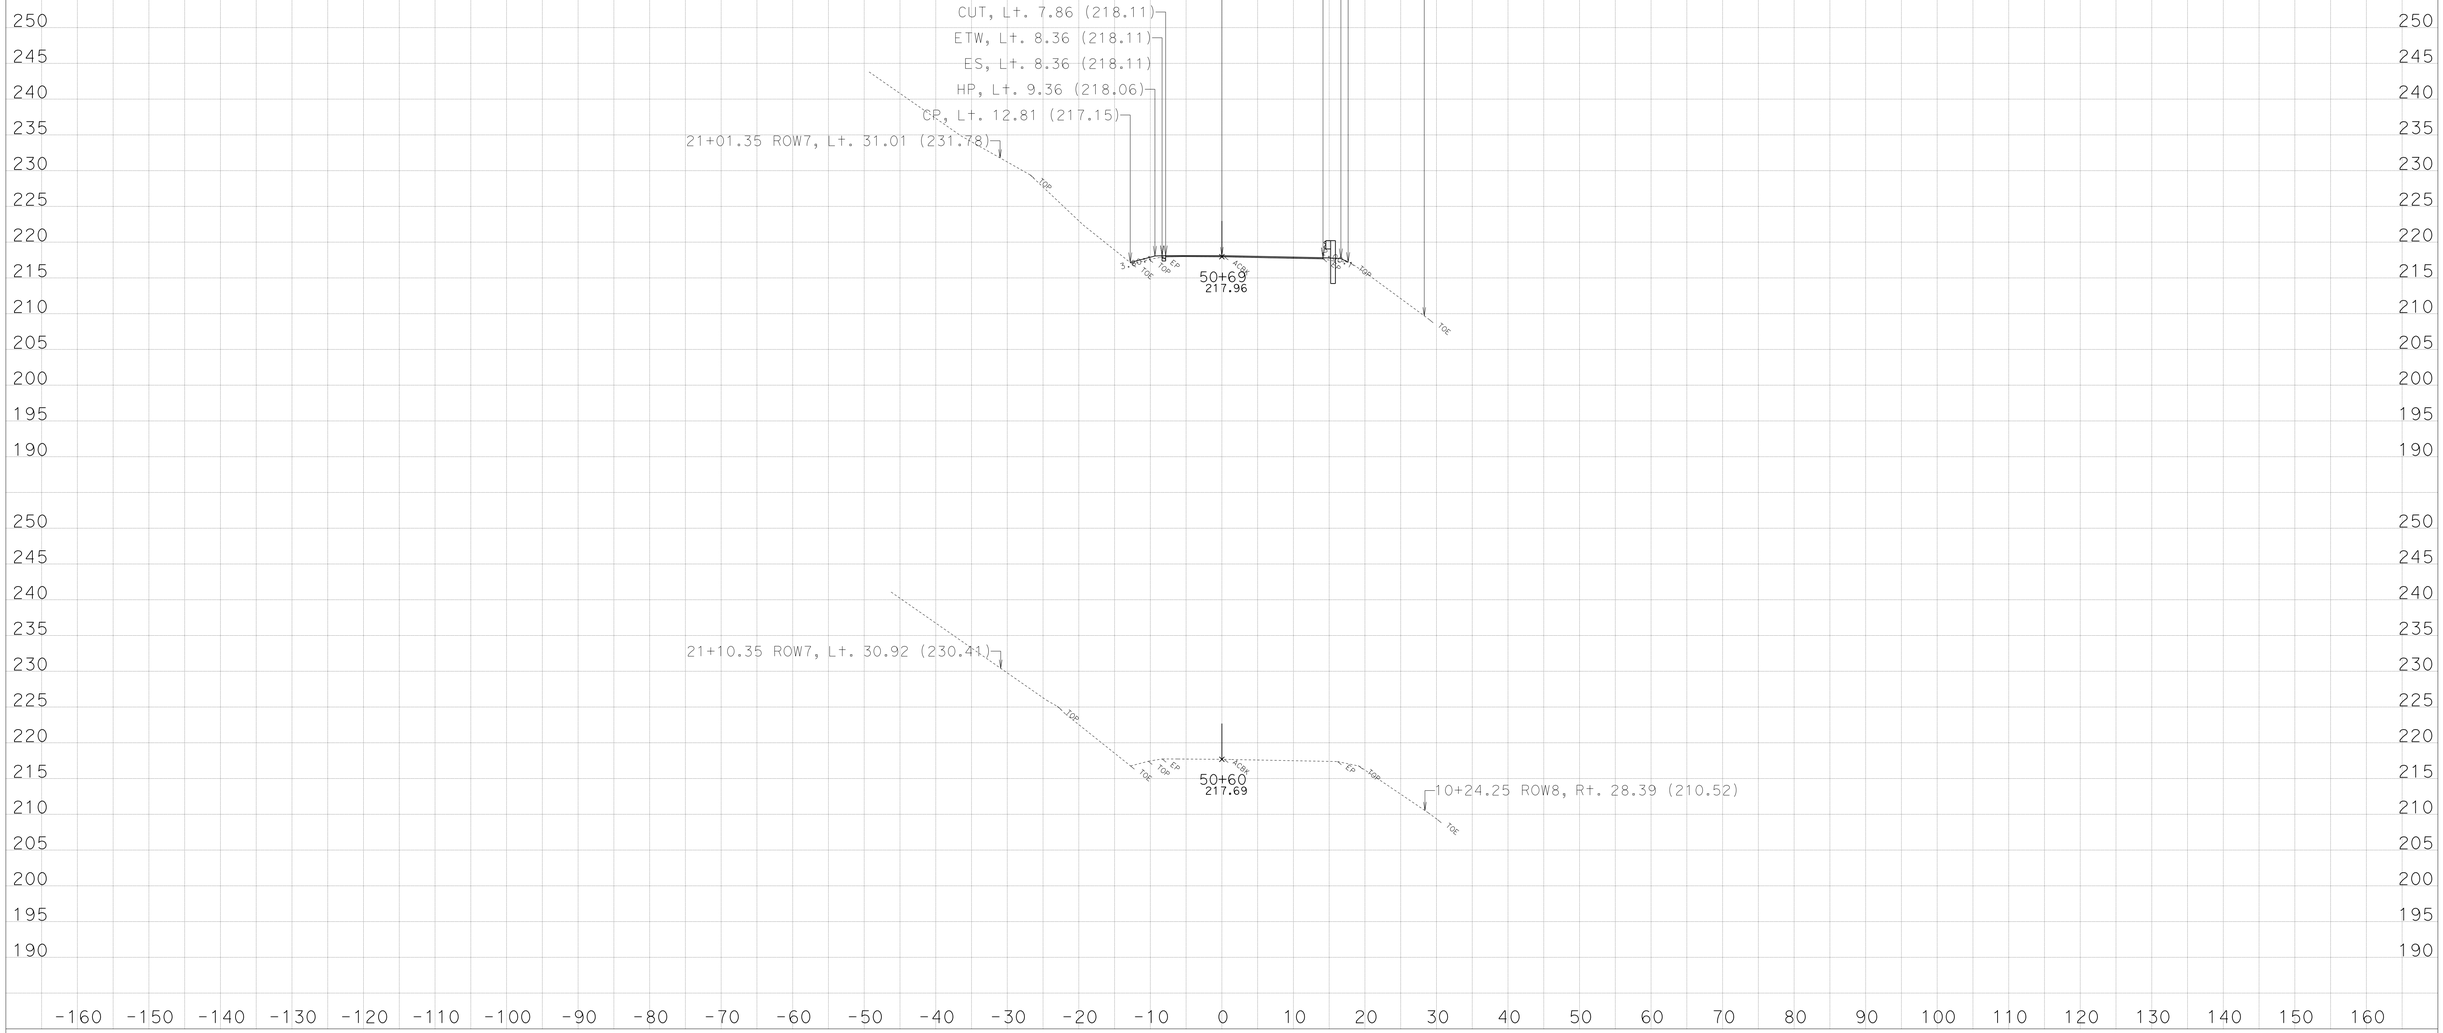

CREATED BY: NRDOE, ODN-E3

DATE: 3/29/2013

KC Project: 45090 File: D:\PROJECTS\45090Hum169WidenMBGR\CAiCE\45090\k5finv.ear

PROJECT ID: 0100000219
CONTRACT: EA: 01-450904
DIST/CO/RTE/PM: 01-Hum-169-PM:13.6/23.4

All Dimensions are US Survey Feet
SCALE: 1" = 10' Horiz.
1" = 10' Vert.

Alignment: "K5"
DESIGN CROSS SECTIONS
SHEET 1 OF 28

For Earthwork Development Only

Safety Improvements
(Widen, Special MBGR)

Route 169- Location 4,
Post Mile: 22.46/22.54

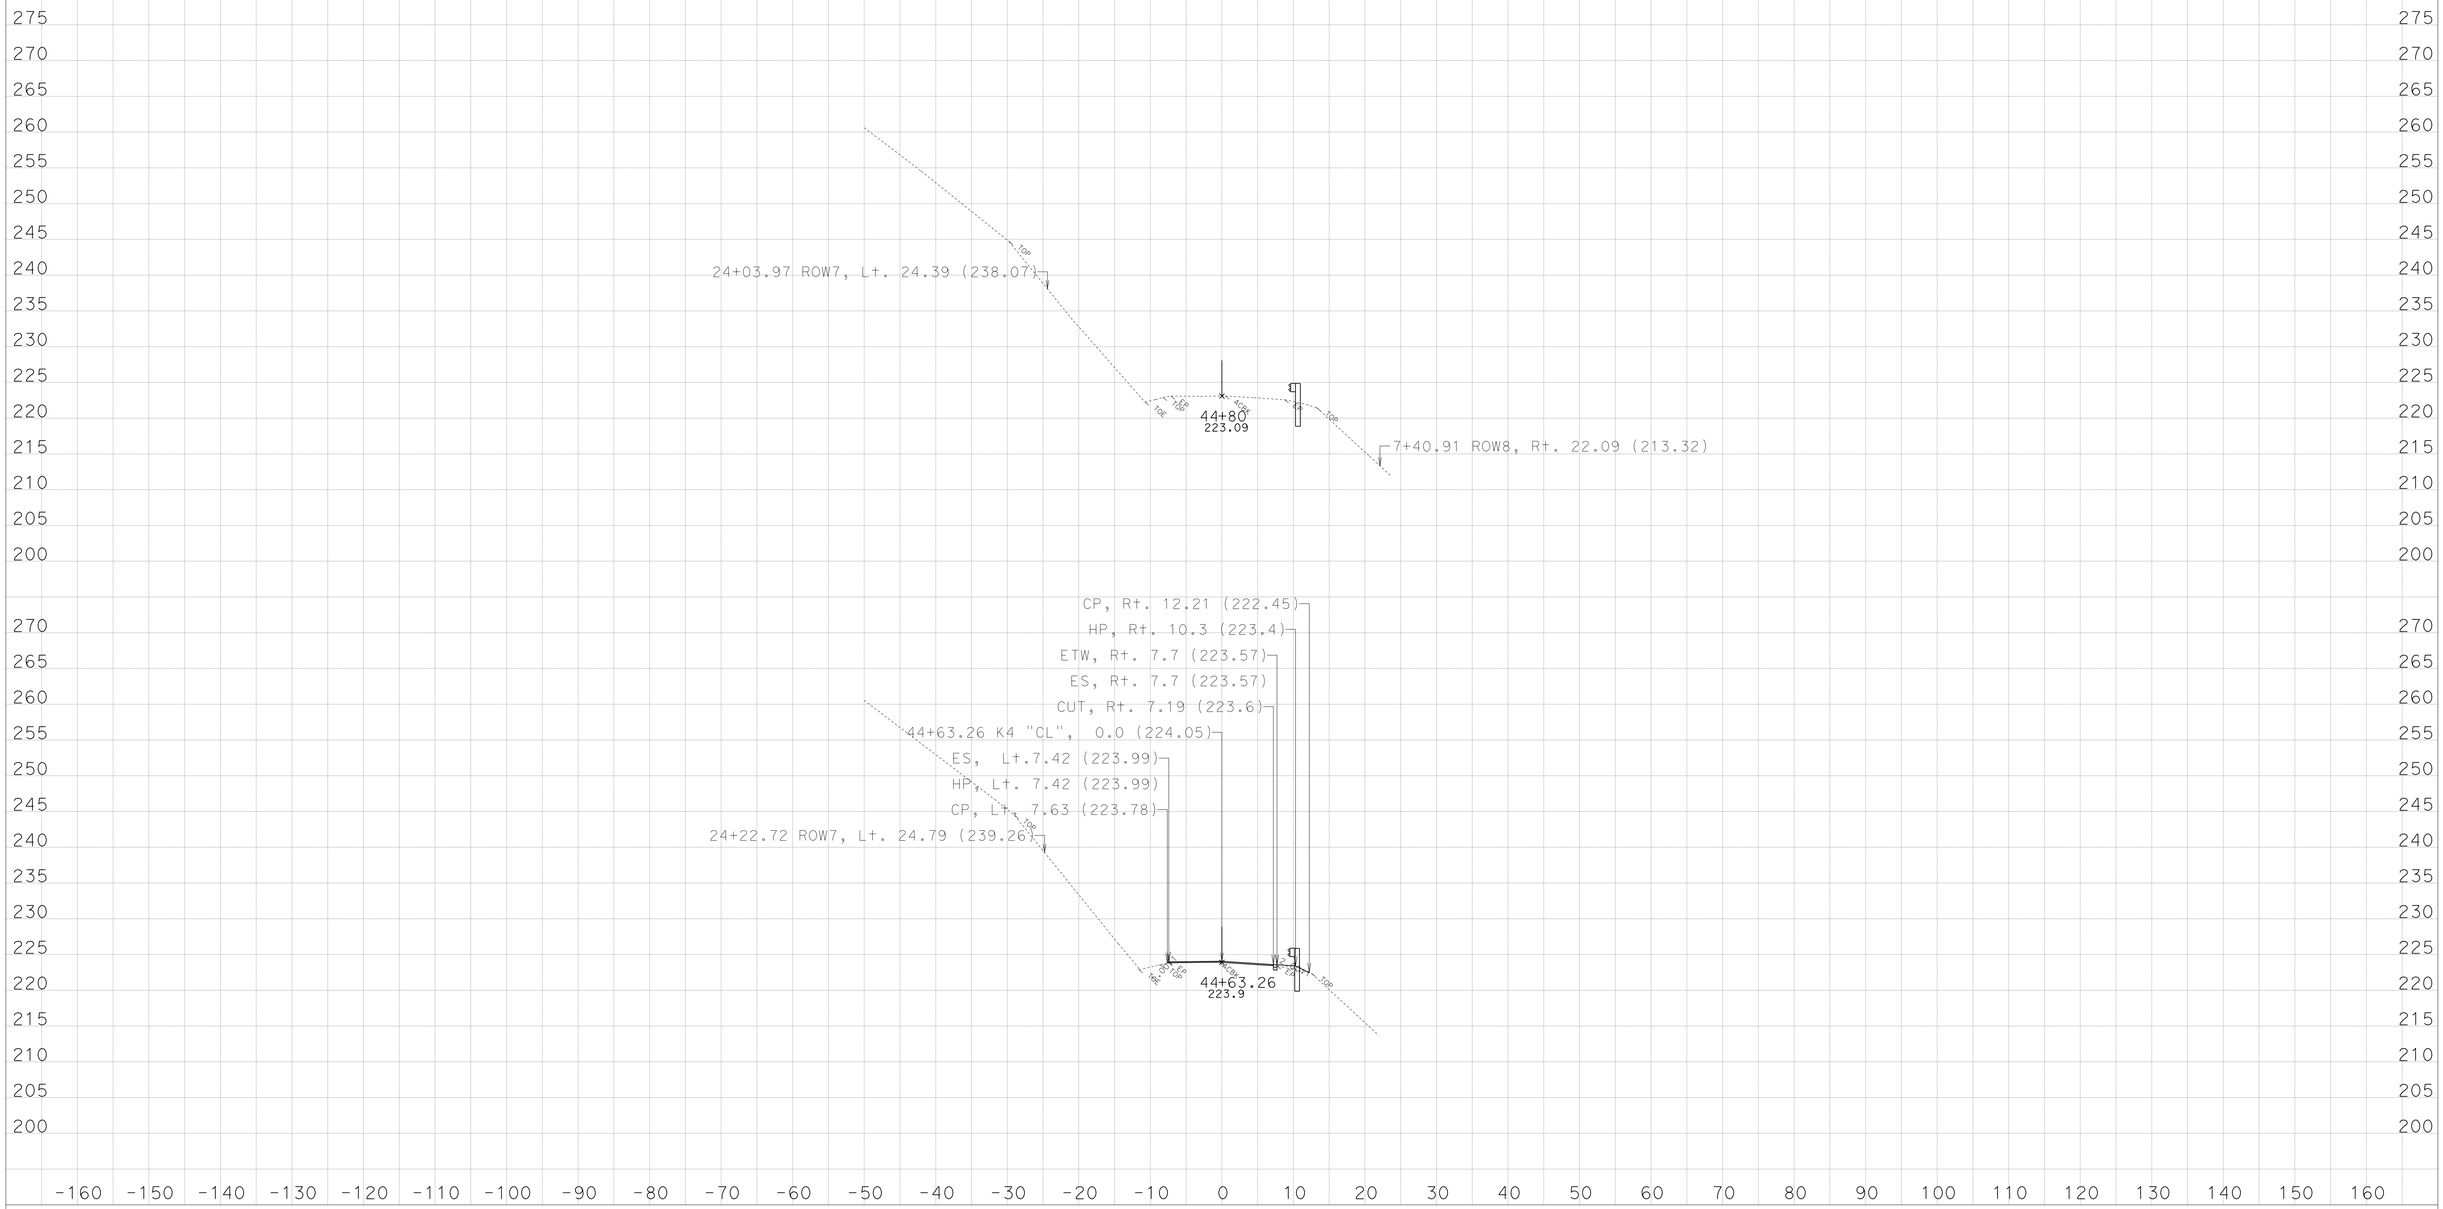

CREATED BY: NRDOE,ODN-E3

KC Project: 45090 File: D:\PROJECTS\45090Hum169WidenMBGR\CAiCE\45090\k4fin.ear

DATE: 3/29/2013

PROJECT ID: 0100000219

CONTRACT: EA: 01-450904

DIST/CO/RTE/PM: 01-HUM-169-13.6/23.4

All Dimensions are US Survey Feet
SCALE: 1" = 10' Horiz.
1" = 10' Vert.

Alignment: "K4"
DESIGN CROSS SECTIONS
SHEET 15 OF 15

For Earthwork Development Only

Safety Improvements
(Widen, Special MBGR)

Route 169- Location 4,
Post Mile: 22.46/22.54

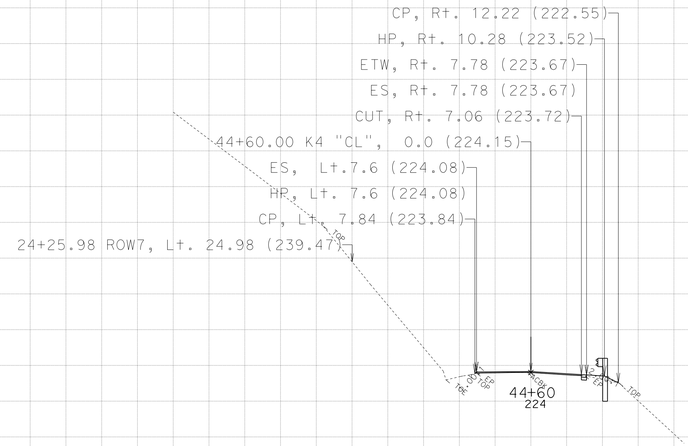

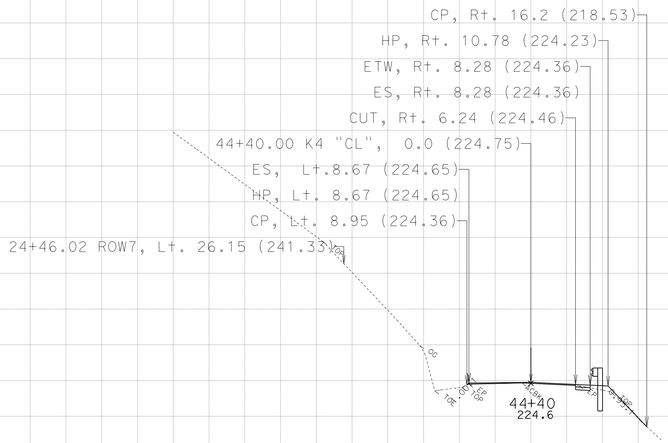

285 280 275 270 265 260 255 250 245 240 235 230 225 220 215 210 205 200

-160 -150 -140 -130 -120 -110 -100 -90 -80 -70 -60 -50 -40 -30 -20 -10 0 10 20 30 40 50 60 70 80 90 100 110 120 130 140 150 160

CREATED BY: NRDOE,ODN-E3

KC Project: 45090 File: D:\PROJECTS\45090Hum169WidenMBGR\CAiCE\45090\k4fin.ear

DATE: 3/29/2013

PROJECT ID: 0100000219

CONTRACT: EA: 01-450904

DIST/CO/RTE/PM: 01-HUM-169-13.6/23.4

All Dimensions are US Survey Feet
SCALE: 1" = 10' Horiz.
1" = 10' Vert.

Alignment: "K4"
DESIGN CROSS SECTIONS
SHEET 14 OF 15

For Earthwork Development Only

Safety Improvements
(Widen, Special MBGR)

Route 169- Location 4,
Post Mile: 22.46/22.54

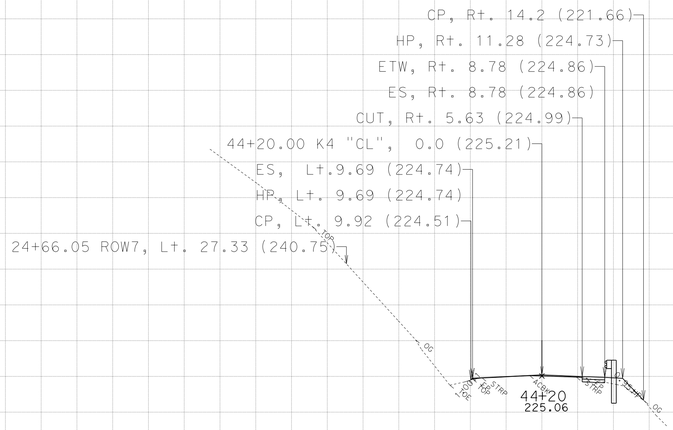

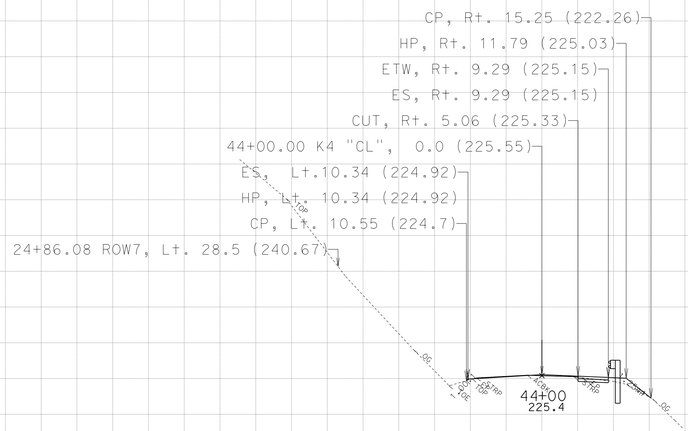

CREATED BY: NRDOE,ODN-E3

KC Project: 45090 File: D:\PROJECTS\45090Hum169WidenMBGR\CAiCE\45090\k4fin.ear

DATE: 3/29/2013

PROJECT ID: 0100000219

CONTRACT: EA: 01-450904

DIST/CO/RTE/PM: 01-HUM-169-13.6/23.4

All Dimensions are US Survey Feet
SCALE: 1" = 10' Horiz.
1" = 10' Vert.

Alignment: "K4"
DESIGN CROSS SECTIONS
SHEET 13 OF 15

For Earthwork Development Only

Safety Improvements
(Widen, Special MBGR)

Route 169- Location 4,
Post Mile: 22.46/22.54

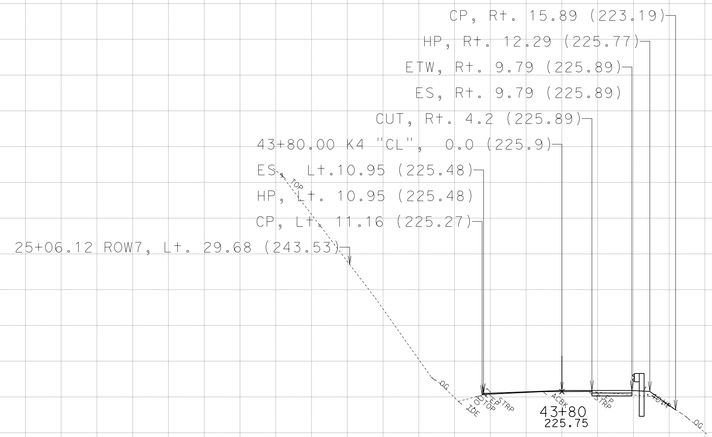

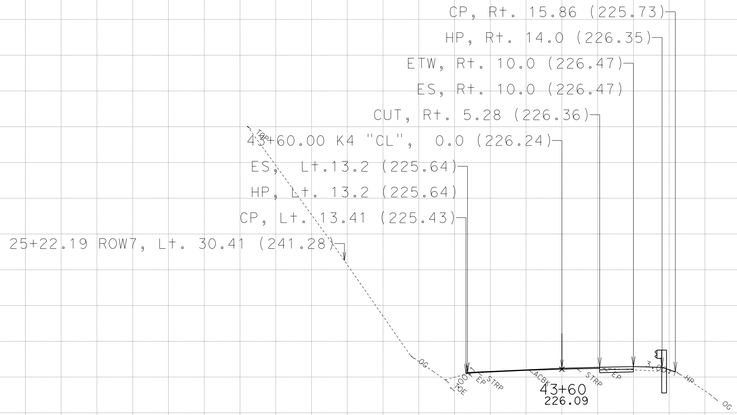

CREATED BY: NRDOE,ODN-E3

KC Project: 45090 File: D:\PROJECTS\45090Hum169WidenMBGR\CAiCE\45090\k4fin.ear

DATE: 3/29/2013

PROJECT ID: 0100000219

CONTRACT: EA: 01-450904

DIST/CO/RTE/PM: 01-HUM-169-13.6/23.4

All Dimensions are US Survey Feet
SCALE: 1" = 10' Horiz.
1" = 10' Vert.

Alignment: "K4"
DESIGN CROSS SECTIONS
SHEET 12 OF 15

For Earthwork Development Only

Safety Improvements
(Widen, Special MBGR)

Route 169- Location 4,
Post Mile: 22.46/22.54

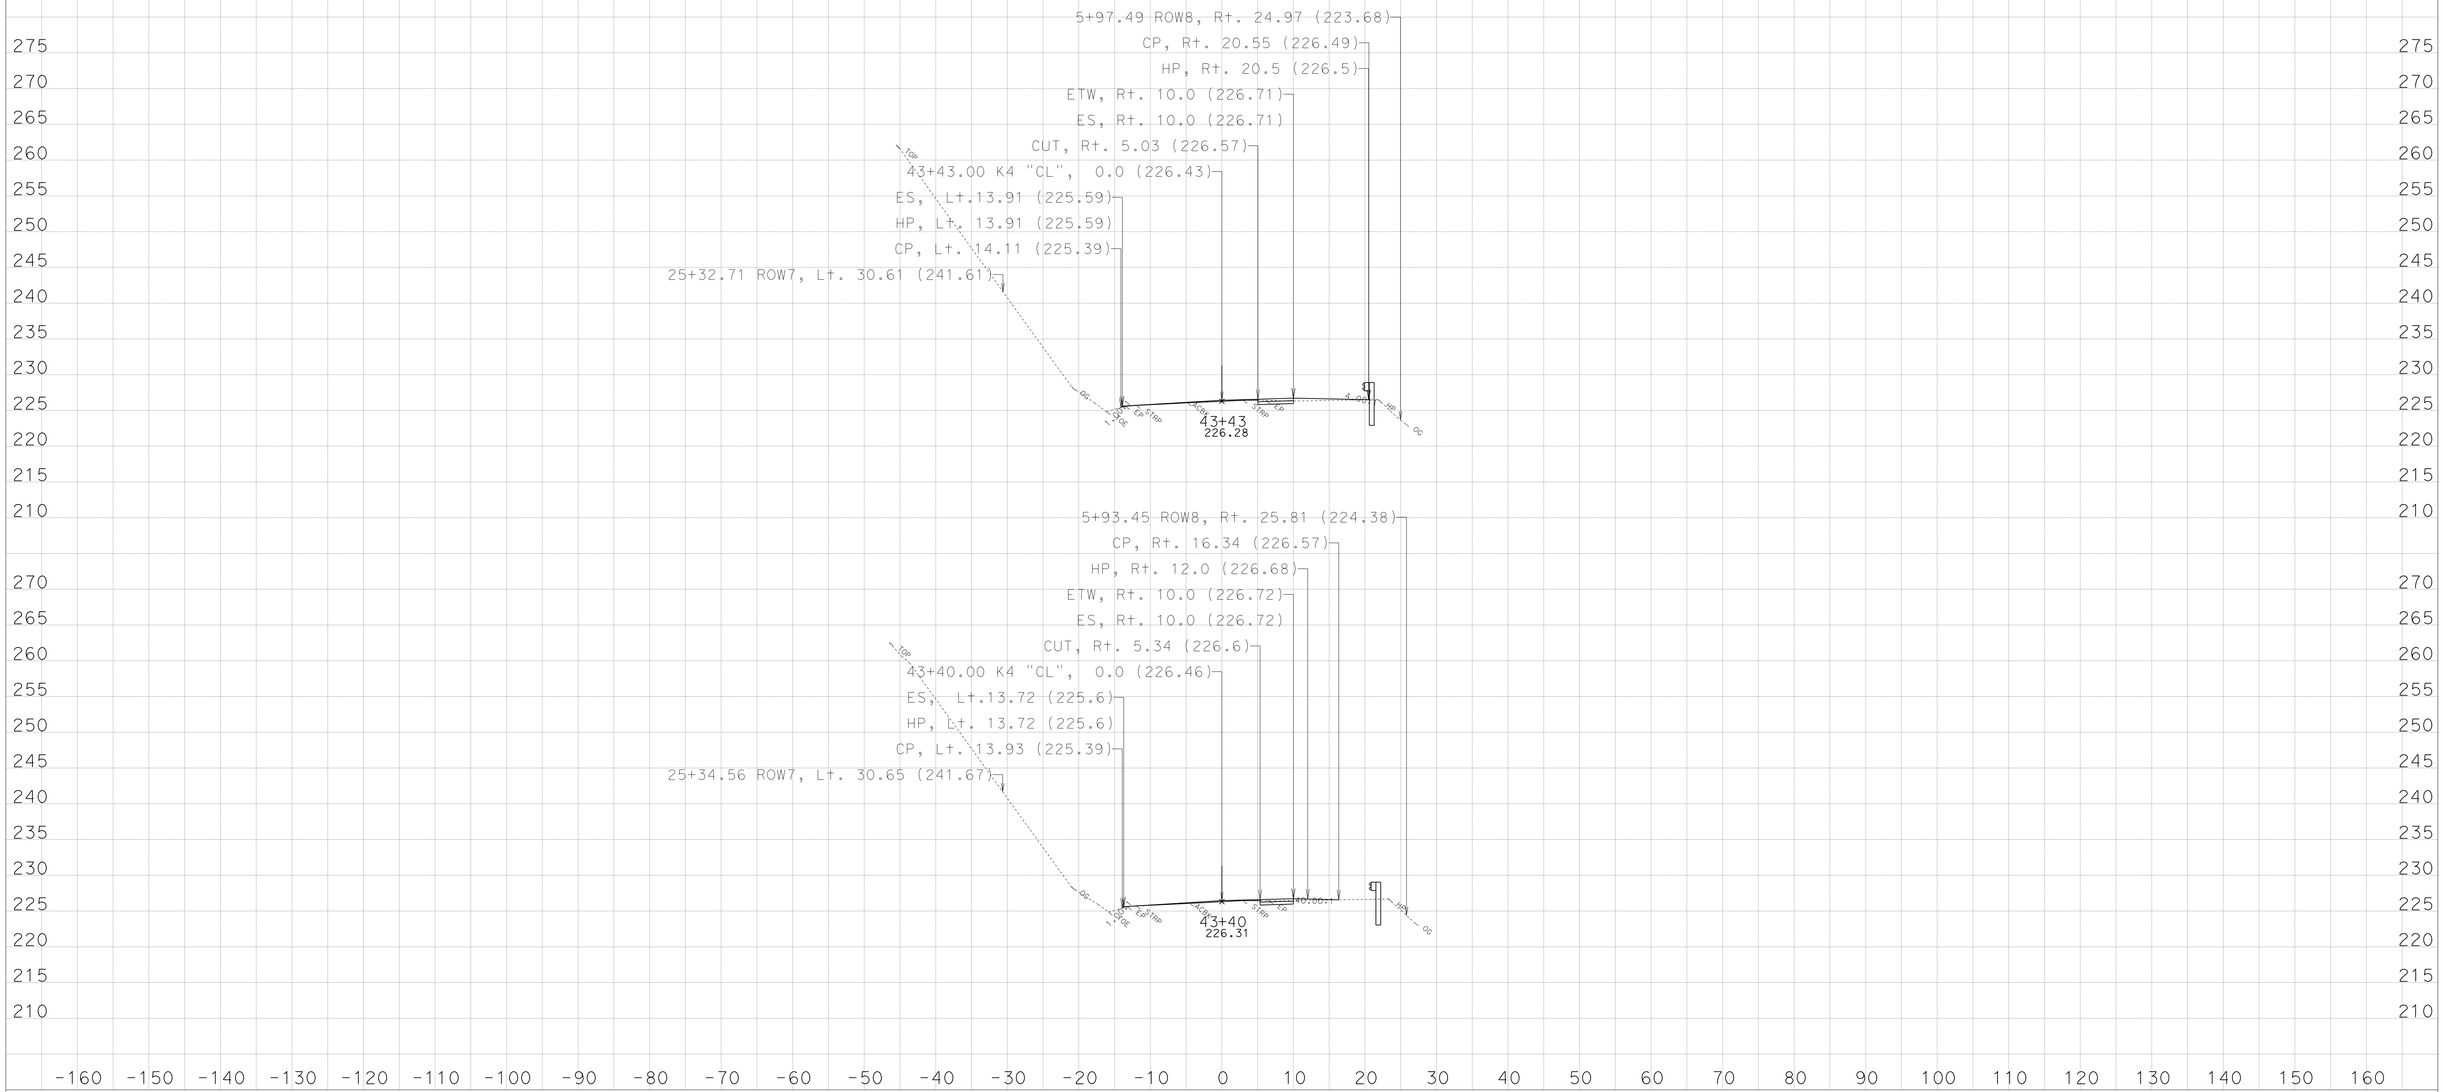

CREATED BY: NRDOE,ODN-E3

KC Project: 45090 File: D:\PROJECTS\45090Hum169WidenMBGR\CAiCE\45090\k4fin.ear

DATE: 3/29/2013

PROJECT ID: 0100000219

CONTRACT: EA: 01-450904

DIST/CO/RTE/PM: 01-HUM-169-13.6/23.4

All Dimensions are US Survey Feet
SCALE: 1" = 10' Horiz.
1" = 10' Vert.

Alignment: "K4"
DESIGN CROSS SECTIONS
SHEET 11 OF 15

For Earthwork Development Only

Safety Improvements
(Widen, Special MBGR)

Route 169- Location 4,
Post Mile: 22.46/22.54

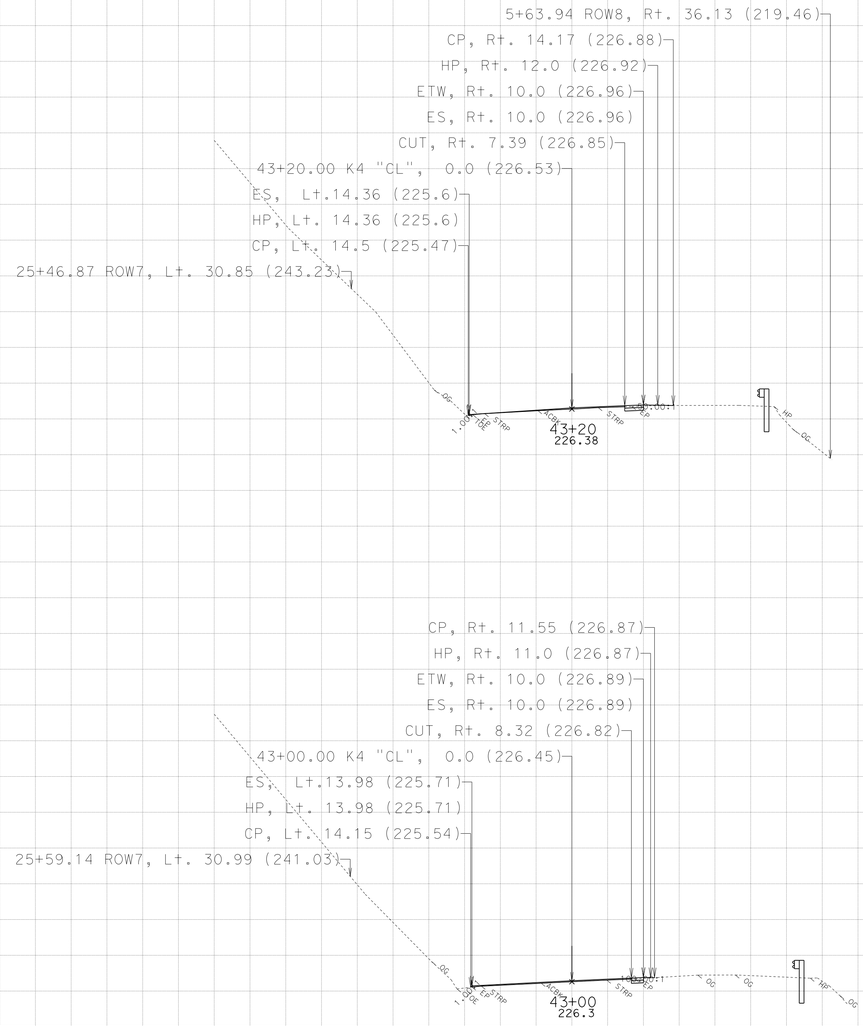

CREATED BY: NRDOE,ODN-E3

KC Project: 45090 File: D:\PROJECTS\45090Hum169WidenMBGR\CAiCE\45090\k4fin.ear

DATE: 3/29/2013

PROJECT ID: 0100000219

CONTRACT: EA: 01-450904

DIST/CO/RTE/PM: 01-HUM-169-13.6/23.4

All Dimensions are US Survey Feet
SCALE: 1" = 10' Horiz.
1" = 10' Vert.

Alignment: "K4"
DESIGN CROSS SECTIONS
SHEET 10 OF 15

For Earthwork Development Only

Safety Improvements
(Widen, Special MBGR)

Route 169- Location 4,
Post Mile: 22.46/22.54

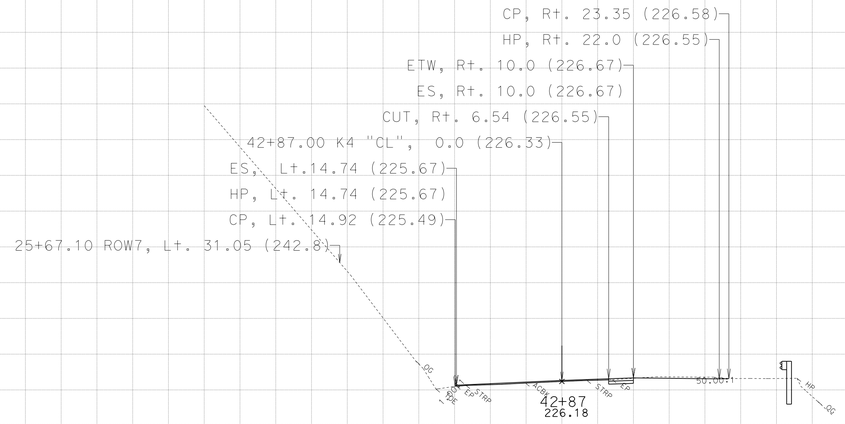

CREATED BY: NRDOE,ODN-E3

KC Project: 45090 File: D:\PROJECTS\45090Hum169WidenMBGR\CAiCE\45090\k4fin.ear

DATE: 3/29/2013

PROJECT ID: 0100000219

CONTRACT: EA: 01-450904

DIST/CO/RTE/PM: 01-HUM-169-13.6/23.4

All Dimensions are US Survey Feet

SCALE: 1" = 10' Horiz.
1" = 10' Vert.

Alignment: "K4"
DESIGN CROSS SECTIONS

For Earthwork Development Only

Safety Improvements
(Widen, Special MBGR)

Route 169- Location 4,
Post Mile: 22.46/22.54

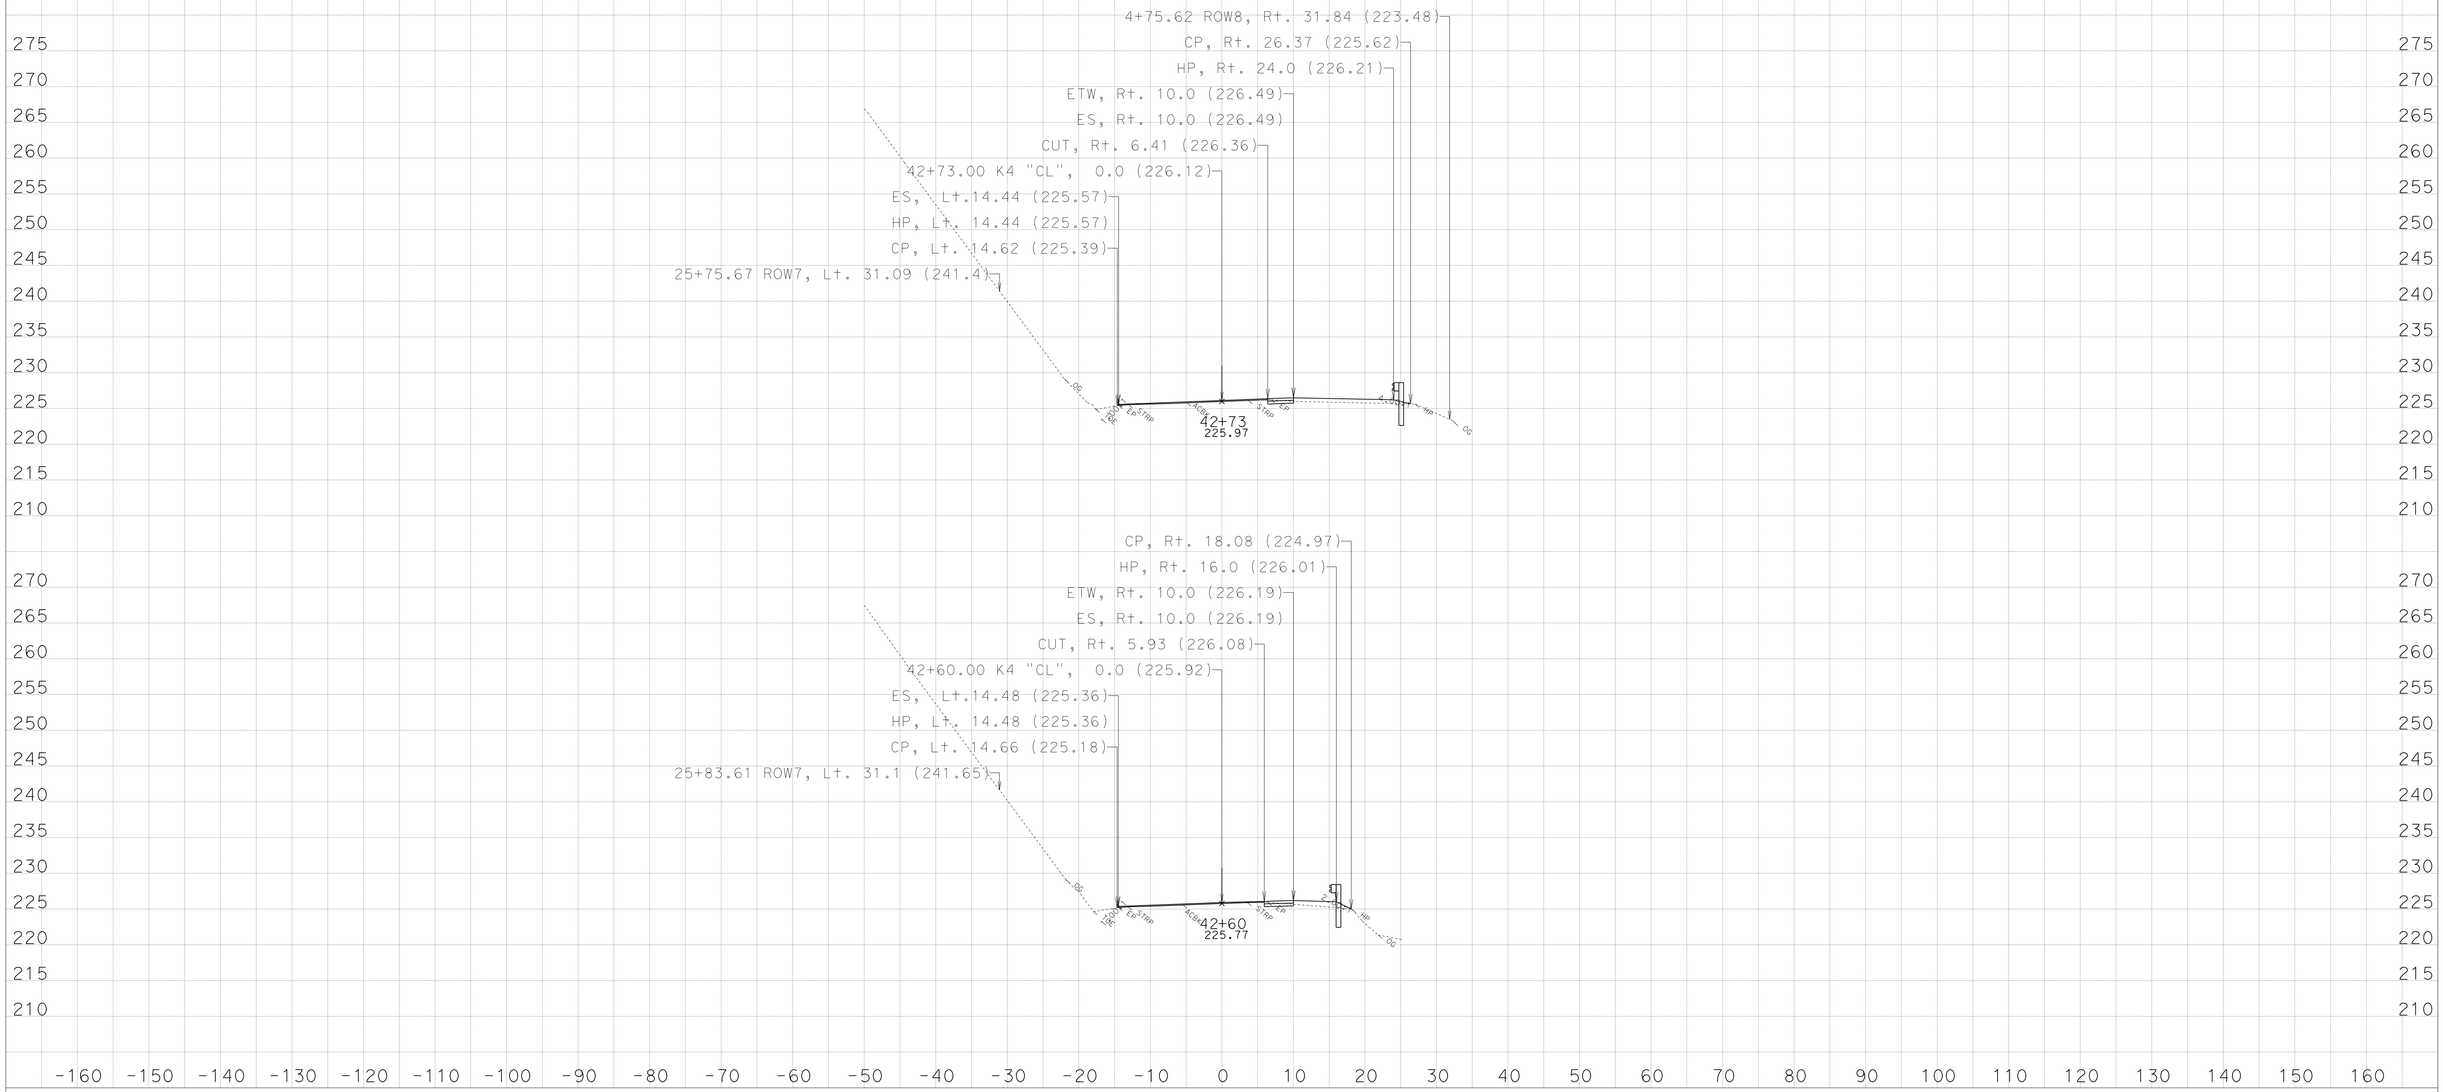

CREATED BY: NRDOE,ODN-E3

KC Project: 45090 File: D:\PROJECTS\45090Hum169WidenMBGR\CAiCE\45090\k4fin.ear

DATE: 3/29/2013

PROJECT ID: 0100000219

CONTRACT: EA: 01-450904

DIST/CO/RTE/PM: 01-HUM-169-13.6/23.4

All Dimensions are US Survey Feet
SCALE: 1" = 10' Horiz.
1" = 10' Vert.

Alignment: "K4"
DESIGN CROSS SECTIONS
SHEET 8 OF 15

For Earthwork Development Only

Safety Improvements
(Widen, Special MBGR)

Route 169- Location 4,
Post Mile: 22.46/22.54

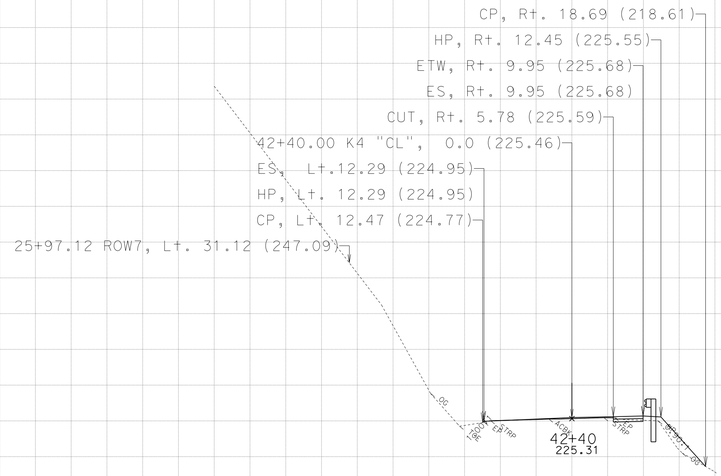

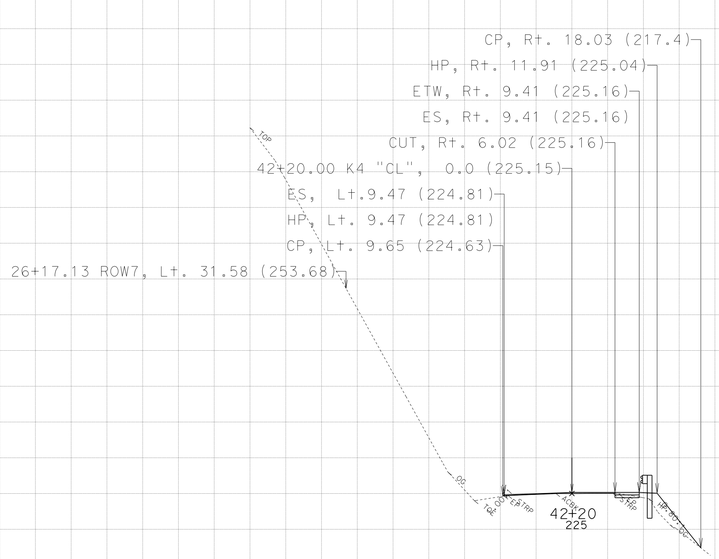

CREATED BY: NRDOE,ODN-E3

KC Project: 45090 File: D:\PROJECTS\45090Hum169WidenMBGR\CAiCE\45090\k4fin.ear

DATE: 3/29/2013

PROJECT ID: 0100000219

CONTRACT: EA: 01-450904

DIST/CO/RTE/PM: 01-HUM-169-13.6/23.4

All Dimensions are US Survey Feet
SCALE: 1" = 10' Horiz.
1" = 10' Vert.

Alignment: "K4"
DESIGN CROSS SECTIONS
SHEET 7 OF 15

For Earthwork Development Only

Safety Improvements
(Widen, Special MBGR)

Route 169- Location 4,
Post Mile: 22.46/22.54

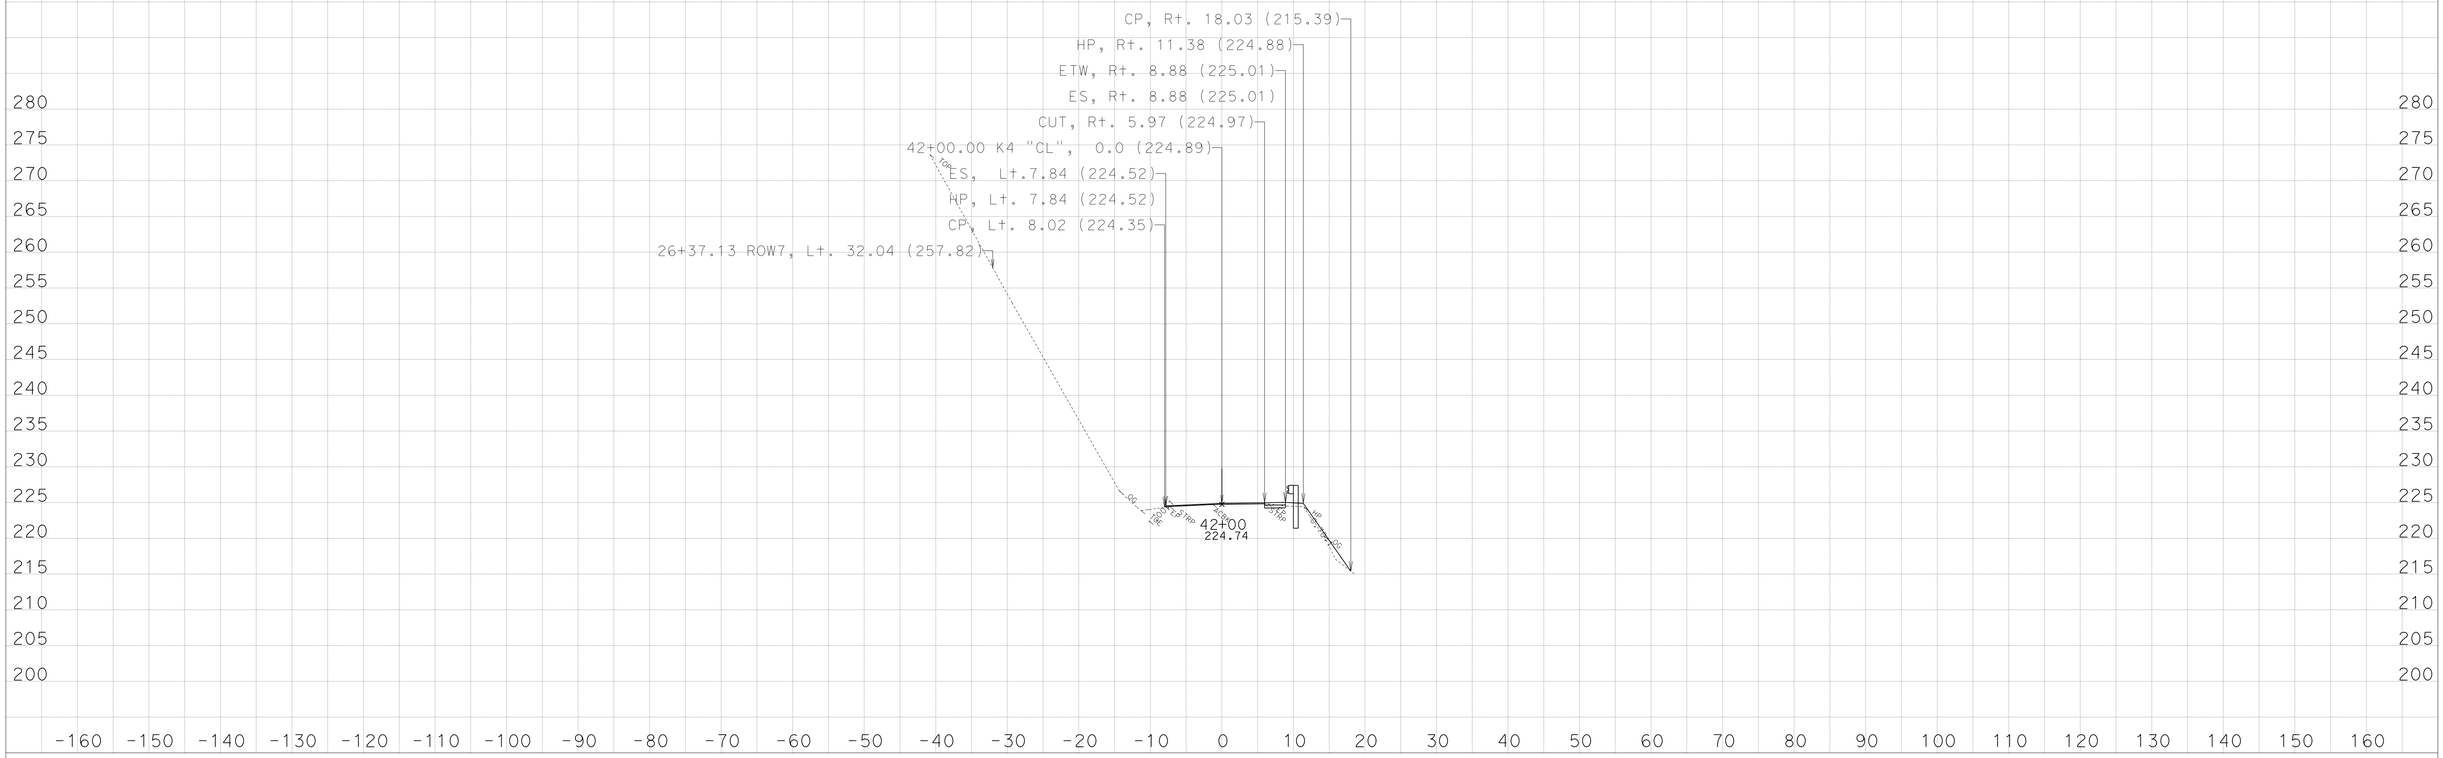

CREATED BY: NRDOE,ODN-E3

KC Project: 45090 File: D:\PROJECTS\45090Hum169WidenMBGR\CAiCE\45090\k4fin.ear

DATE: 3/29/2013

PROJECT ID: 0100000219

CONTRACT: EA: 01-450904

DIST/CO/RTE/PM: 01-HUM-169-13.6/23.4

All Dimensions are US Survey Feet
SCALE: 1" = 10' Horiz.
1" = 10' Vert.

Alignment: "K4"
DESIGN CROSS SECTIONS
SHEET 6 OF 15

For Earthwork Development Only

Safety Improvements
(Widen, Special MBGR)

Route 169- Location 4,
Post Mile: 22.46/22.54

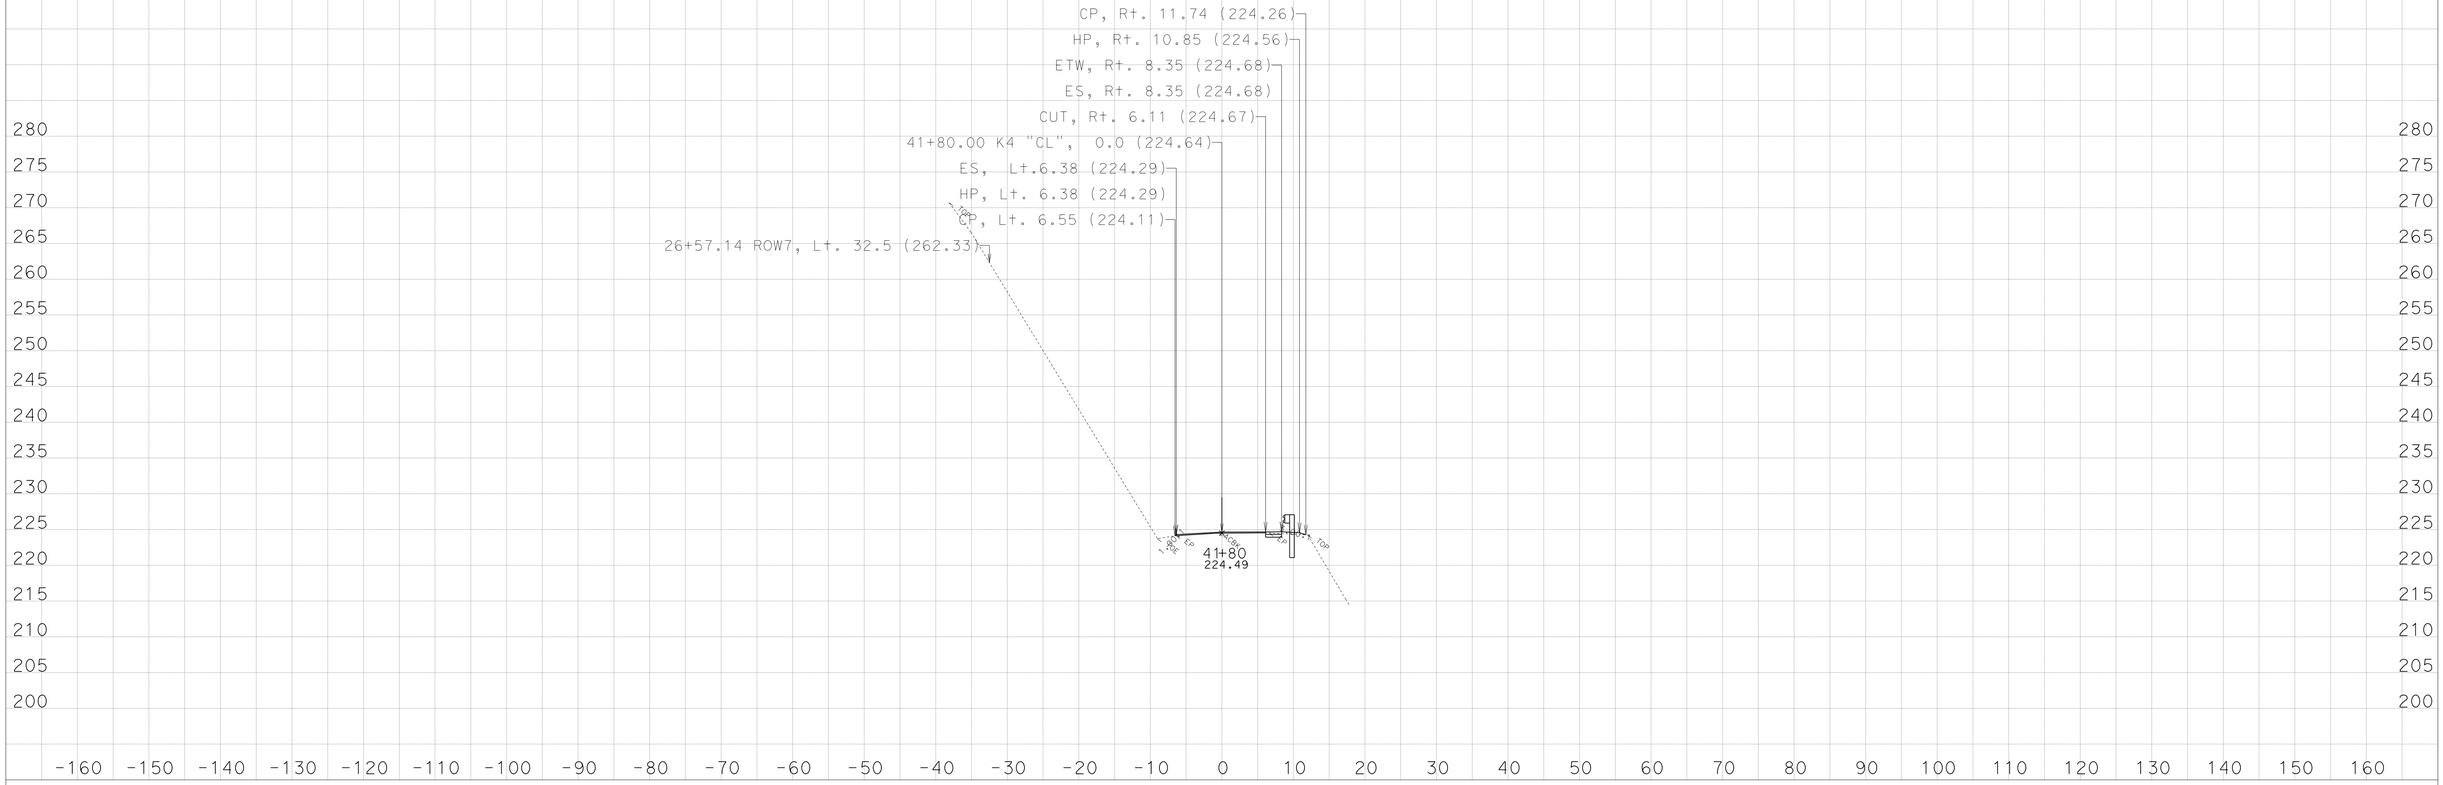

CREATED BY: NRDOE,ODN-E3

KC Project: 45090 File: D:\PROJECTS\45090Hum169WidenMBGR\CAiCE\45090\k4fin.ear

DATE: 3/29/2013

PROJECT ID: 0100000219

CONTRACT: EA: 01-450904

DIST/CO/RTE/PM: 01-HUM-169-13.6/23.4

All Dimensions are US Survey Feet
SCALE: 1" = 10' Horiz.
1" = 10' Vert.

Alignment: "K4"
DESIGN CROSS SECTIONS
SHEET 5 OF 15

For Earthwork Development Only

Safety Improvements
(Widen, Special MBGR)

Route 169- Location 4,
Post Mile: 22.46/22.54

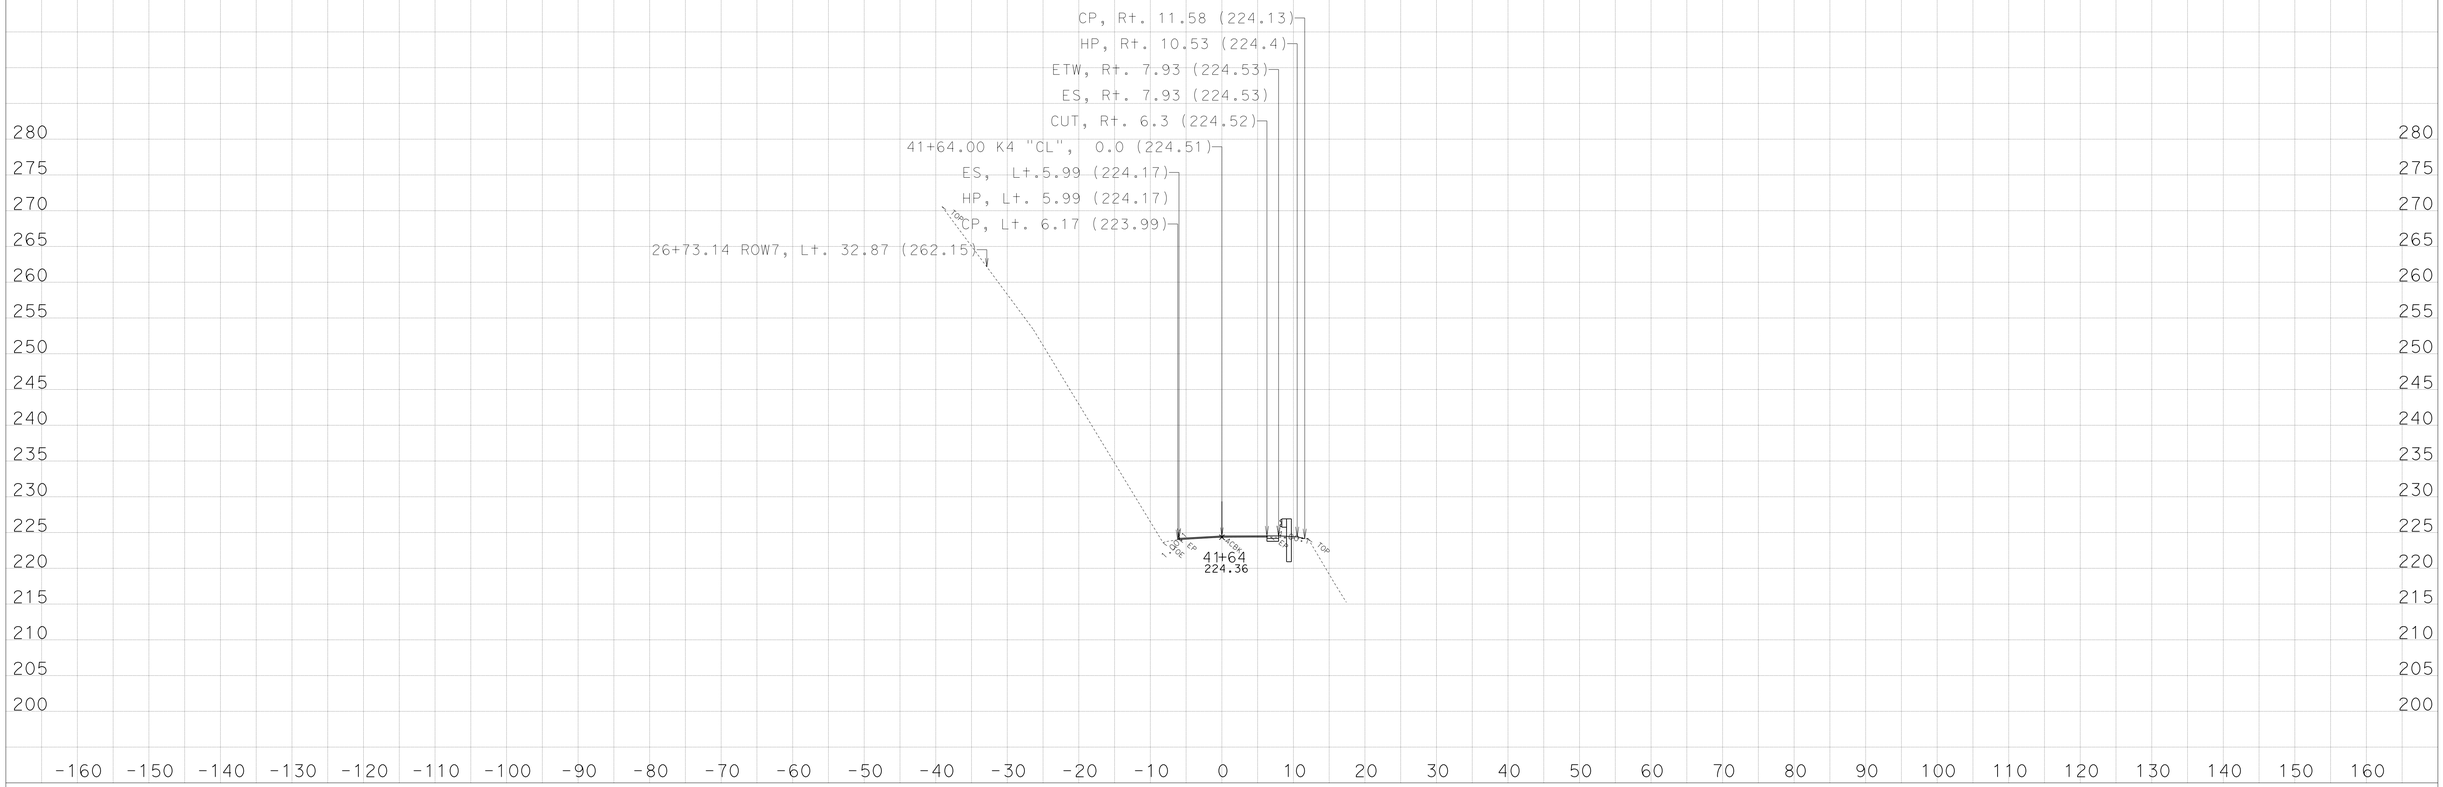

CREATED BY: NRDOE,ODN-E3

KC Project: 45090 File: D:\PROJECTS\45090Hum169WidenMBGR\CAiCE\45090\k4fin.ear

DATE: 3/29/2013

PROJECT ID: 0100000219

CONTRACT: EA: 01-450904

DIST/CO/RTE/PM: 01-HUM-169-13.6/23.4

All Dimensions are US Survey Feet
SCALE: 1" = 10' Horiz.
1" = 10' Vert.

Alignment: "K4"
DESIGN CROSS SECTIONS
SHEET 4 OF 15

For Earthwork Development Only

Safety Improvements
(Widen, Special MBGR)

Route 169- Location 4,
Post Mile: 22.46/22.54

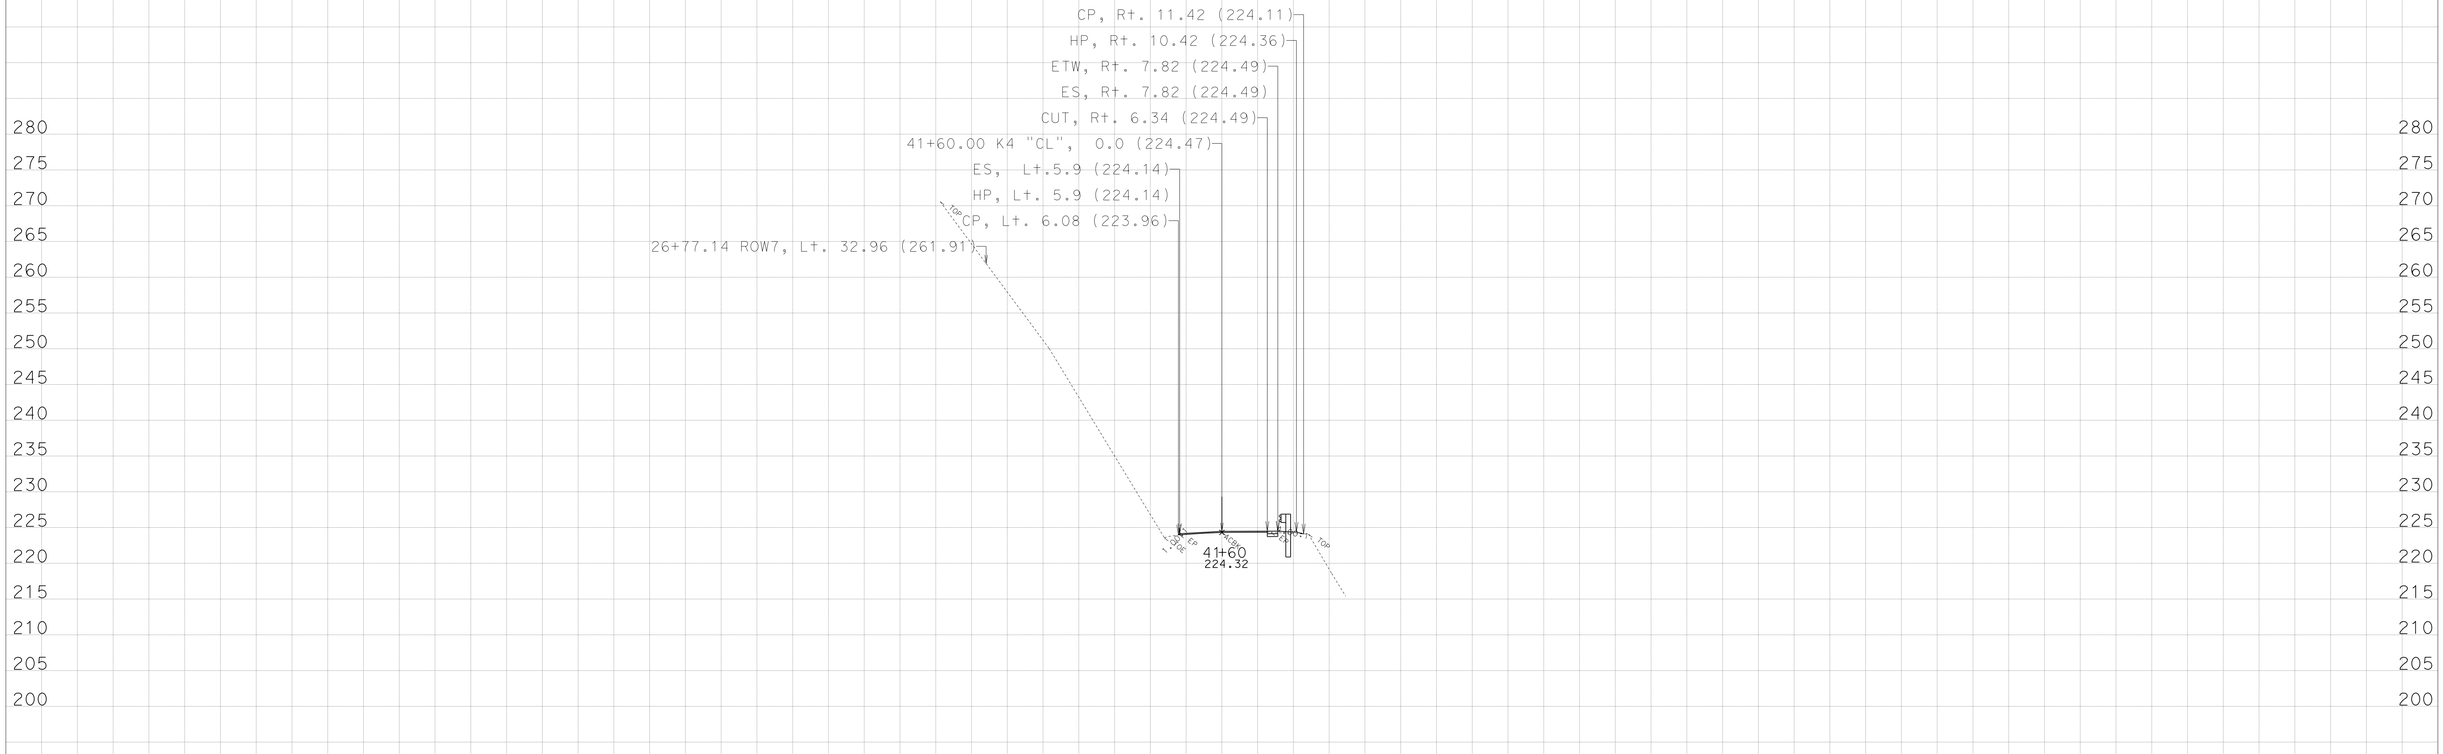

CREATED BY: NRDOE,ODN-E3

KC Project: 45090 File: D:\PROJECTS\45090Hum169WidenMBGR\CAiCE\45090\k4fin.ear

DATE: 3/29/2013

PROJECT ID: 0100000219

CONTRACT: EA: 01-450904

DIST/CO/RTE/PM: 01-HUM-169-13.6/23.4

All Dimensions are US Survey Feet
SCALE: 1" = 10' Horiz.
1" = 10' Vert.

Alignment: "K4"
DESIGN CROSS SECTIONS
SHEET 3 OF 15

For Earthwork Development Only

Safety Improvements
(Widen, Special MBGR)

Route 169- Location 4,
Post Mile: 22.46/22.54

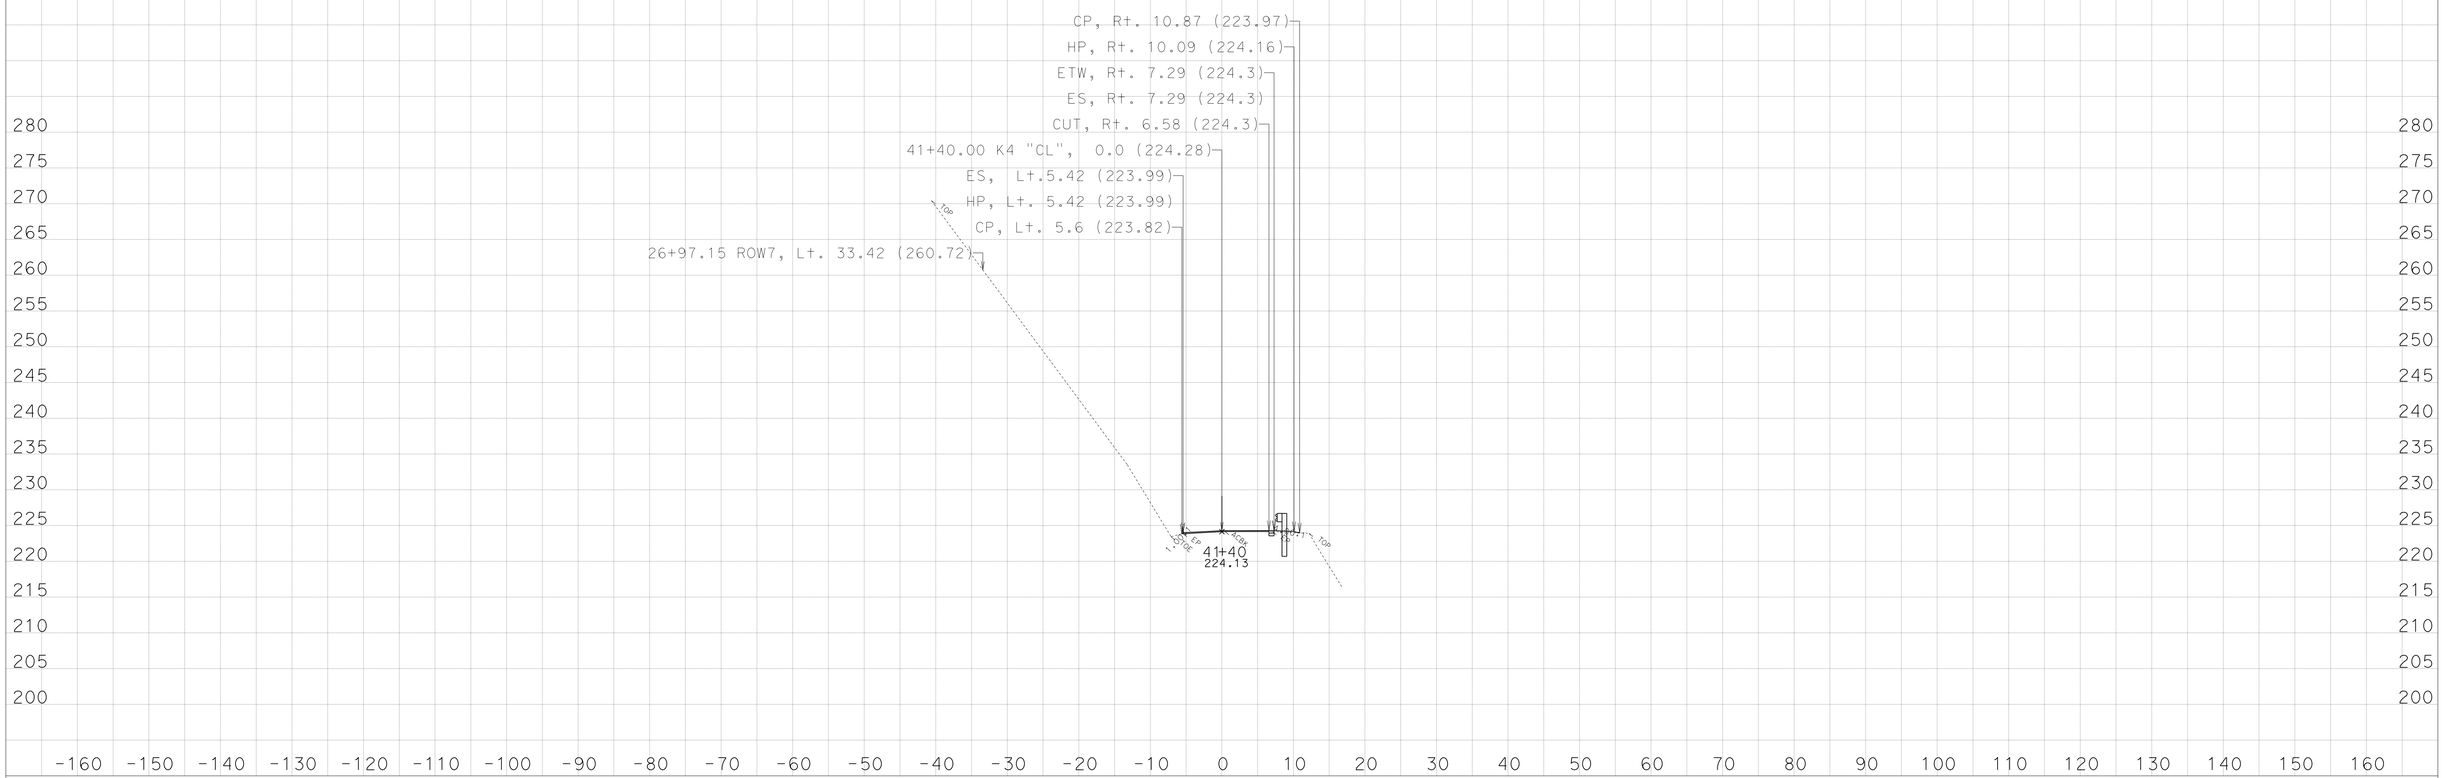

CREATED BY: NRDOE,ODN-E3

KC Project: 45090 File: D:\PROJECTS\45090Hum169WidenMBGR\CAiCE\45090\k4fin.ear

DATE: 3/29/2013

PROJECT ID: 0100000219

CONTRACT: EA: 01-450904

DIST/CO/RTE/PM: 01-HUM-169-13.6/23.4

All Dimensions are US Survey Feet
SCALE: 1" = 10' Horiz.
1" = 10' Vert.

Alignment: "K4"
DESIGN CROSS SECTIONS
SHEET 2 OF 15

For Earthwork Development Only

Safety Improvements
(Widen, Special MBGR)

Route 169- Location 4,
Post Mile: 22.46/22.54

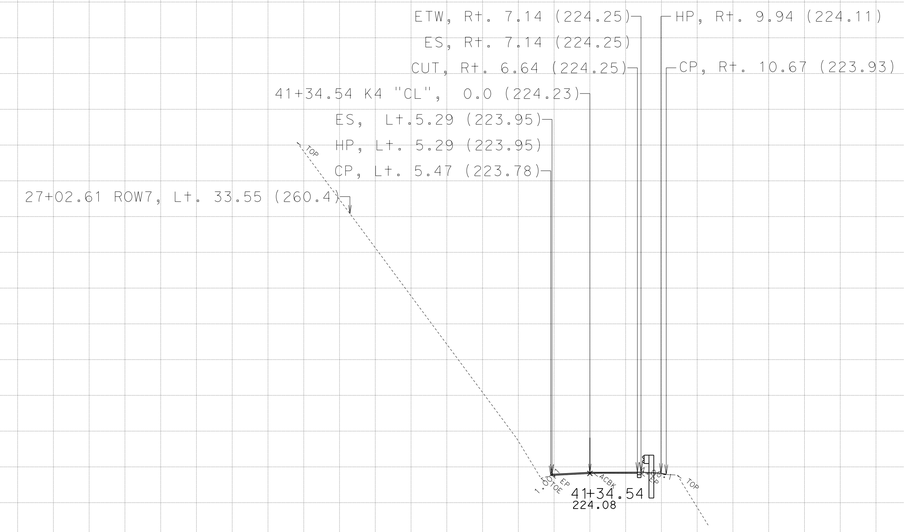

CREATED BY: NRDOE,ODN-E3

KC Project: 45090 File: D:\PROJECTS\45090Hum169WidenMBGR\CAiCE\45090\k4fin.ear

DATE: 3/29/2013

PROJECT ID: 0100000219

CONTRACT: EA: 01-450904

DIST/CO/RTE/PM: 01-HUM-169-13.6/23.4

All Dimensions are US Survey Feet
SCALE: 1" = 10' Horiz.
1" = 10' Vert.

Alignment: "K4"
DESIGN CROSS SECTIONS
SHEET 1 OF 15

For Earthwork Development Only

Safety Improvements
(Widen, V-Ditch, Standard MBGR)

Route 169 - Location 3,
Post Mile: 20.48/20.64

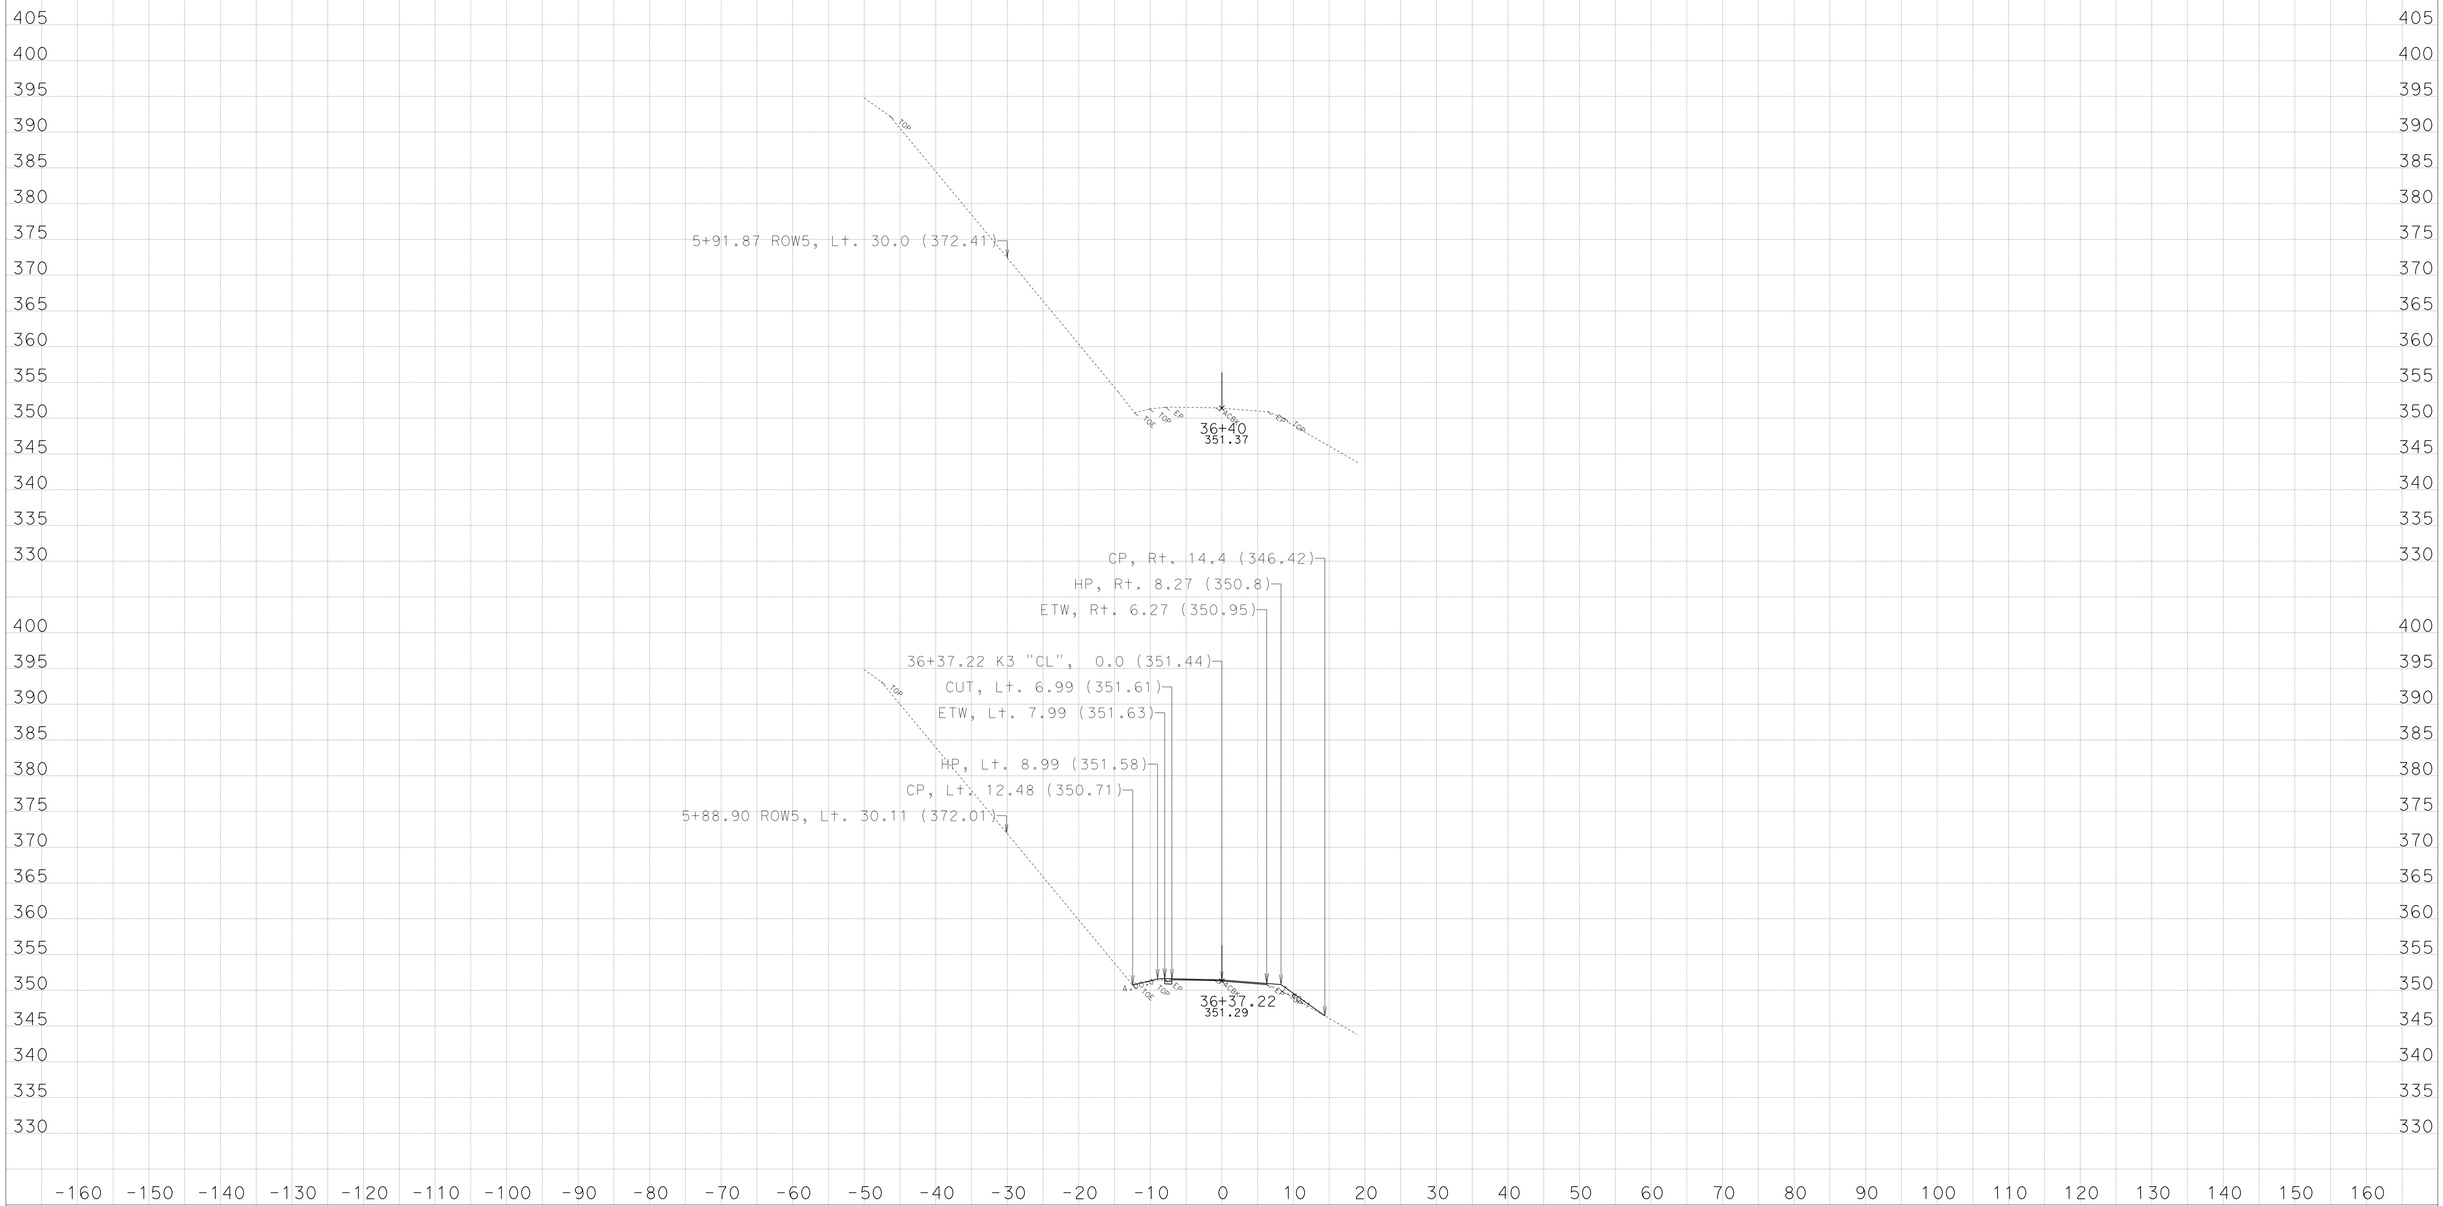

CREATED BY: NRDOE, ODN, E3

KC Project: 45090 File: D:\PROJECTS\45090Hum169WidenMBGR\CAiCE\45090\k3finv.ear

DATE: 3/29/2013

PROJECT ID: 0100000219

CONTRACT: EA: 01-450904

DIST/CO/RTE/PM: 01-HUM-169-PM:13.6/23.4

All Dimensions are US Survey Feet
SCALE: 1" = 10' Horiz.
1" = 10' Vert.

Alignment: "K3"
DESIGN CROSS SECTIONS
SHEET 33 OF 33

For Earthwork Development Only

Safety Improvements
(Widen, V-Ditch, Standard MBGR)

Route 169 - Location 3,
Post Mile: 20.48/20.64

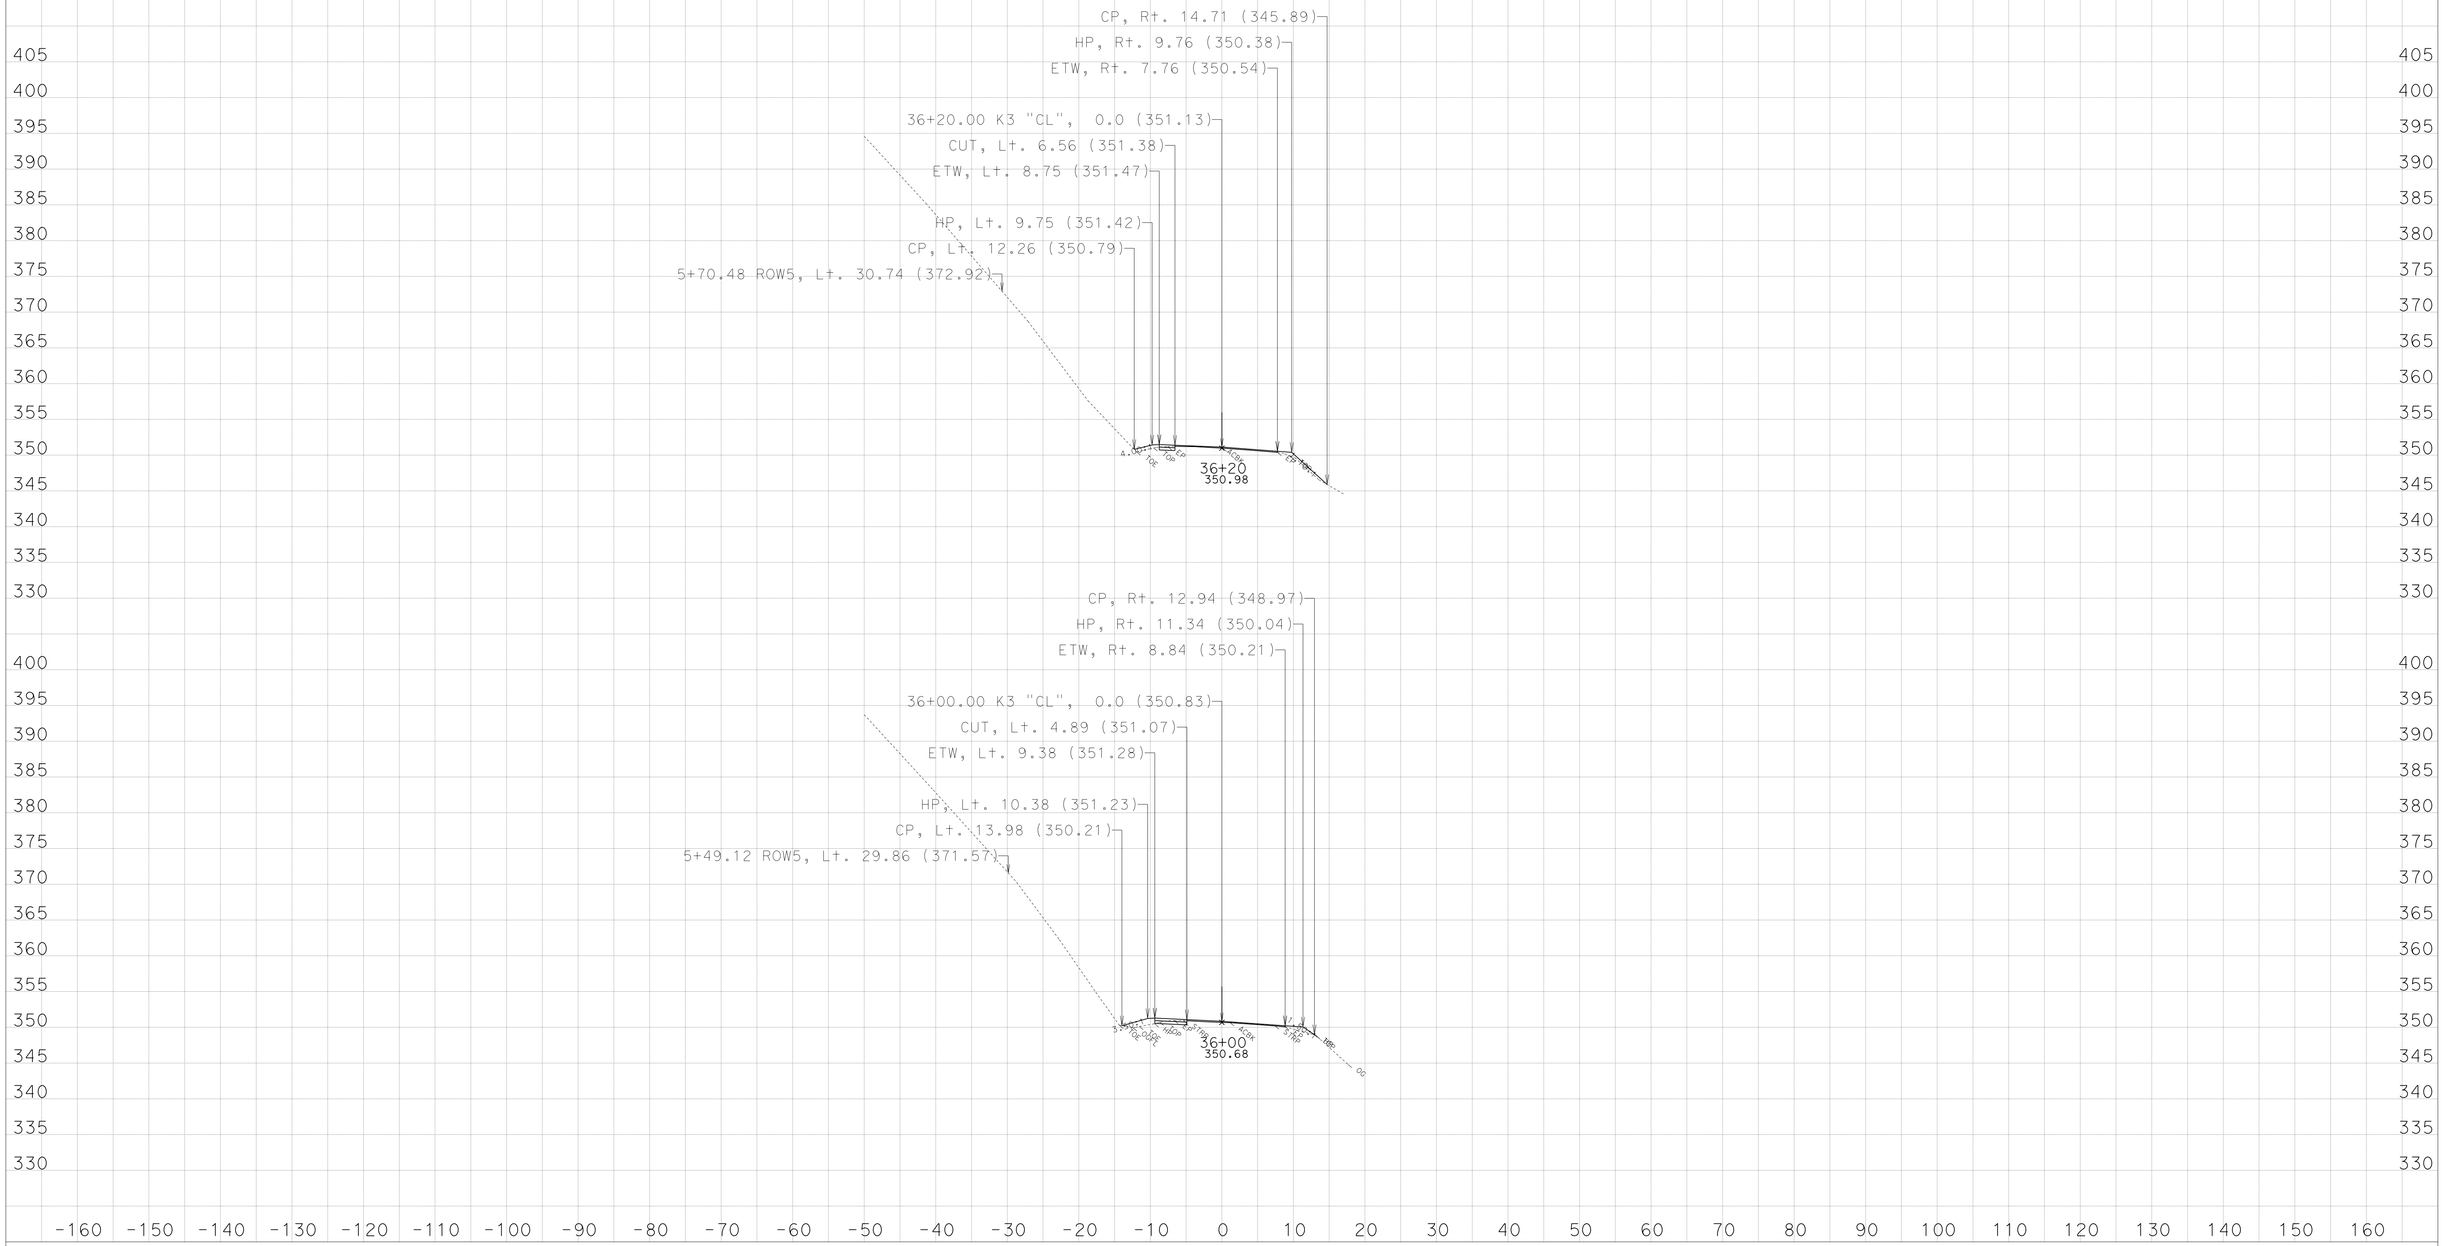

CREATED BY: NRDOE, ODN, E3

KC Project: 45090 File: D:\PROJECTS\45090Hum169WidenMBGR\CAiCE\45090\k3finv.ear

DATE: 3/29/2013

PROJECT ID: 0100000219

CONTRACT: EA: 01-450904

DIST/CO/RTE/PM: 01-HUM-169-PM:13.6/23.4

All Dimensions are US Survey Feet

SCALE: 1" = 10' Horiz.
1" = 10' Vert.

Alignment: "K3"
DESIGN CROSS SECTIONS

For Earthwork Development Only

Safety Improvements
(Widen, V-Ditch, Standard MBGR)

Route 169 - Location 3,
Post Mile: 20.48/20.64

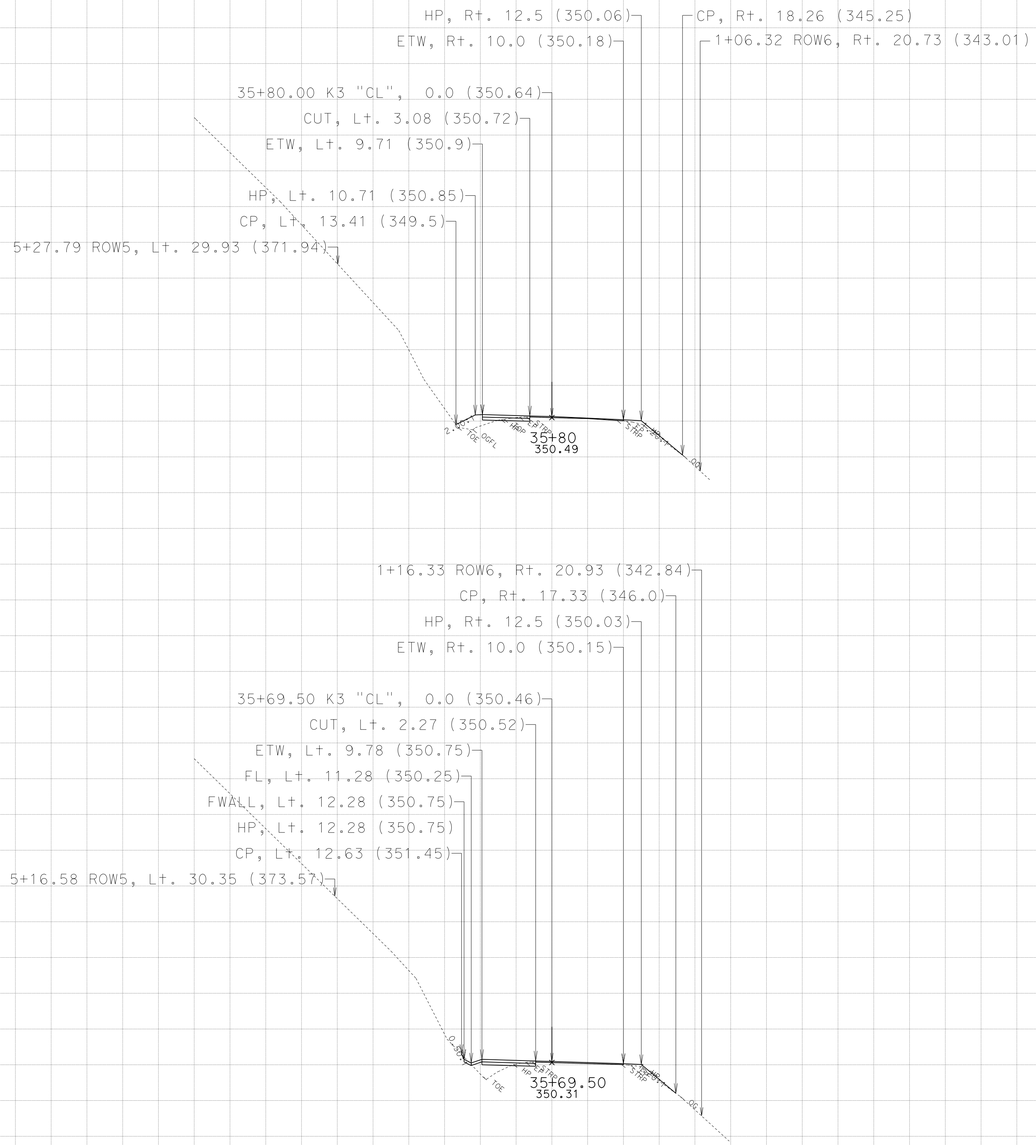

CREATED BY: NRDOE, ODN, E3

DATE: 3/29/2013

KC Project: 45090 File: D:\PROJECTS\45090Hum169WidenMBGR\CAiCE\45090\k3finv.ear

PROJECT ID: 0100000219

CONTRACT: EA: 01-450904

DIST/CO/RTE/PM: 01-HUM-169-PM:13.6/23.4

All Dimensions are US Survey Feet

SCALE: 1" = 10' Horiz.
1" = 10' Vert.

Alignment: "K3"

DESIGN CROSS SECTIONS

For Earthwork Development Only

Safety Improvements
(Widen, V-Ditch, Standard MBGR)

Route 169 - Location 3,
Post Mile: 20.48/20.64

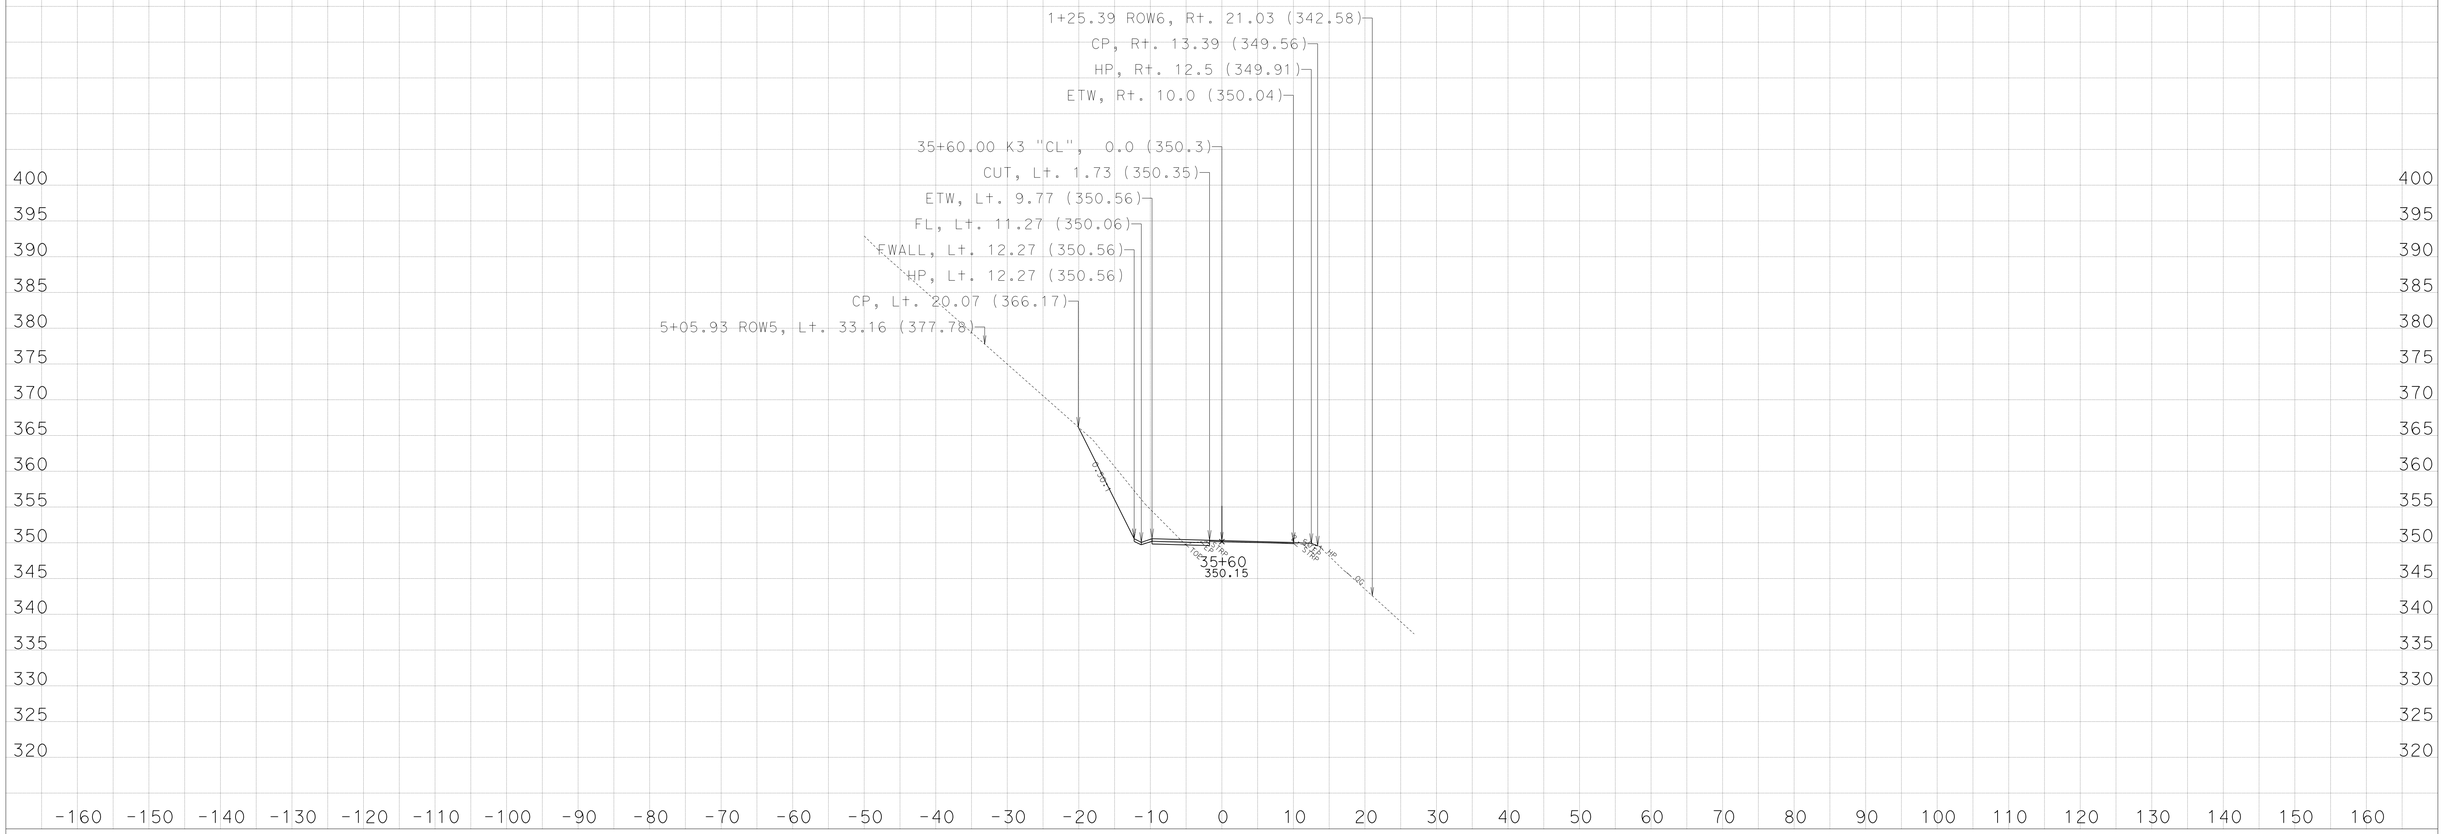

CREATED BY: NRDOE, ODN, E3

KC Project: 45090 File: D:\PROJECTS\45090Hum169WidenMBGR\CAiCE\45090\k3finv.ear

DATE: 3/29/2013

PROJECT ID: 0100000219

CONTRACT: EA: 01-450904

DIST/CO/RTE/PM: 01-HUM-169-PM:13.6/23.4

All Dimensions are US Survey Feet
SCALE: 1" = 10' Horiz.
1" = 10' Vert.

Alignment: "K3"
DESIGN CROSS SECTIONS
SHEET 30 OF 33

For Earthwork Development Only

Safety Improvements
(Widen, V-Ditch, Standard MBGR)

Route 169 - Location 3,
Post Mile: 20.48/20.64

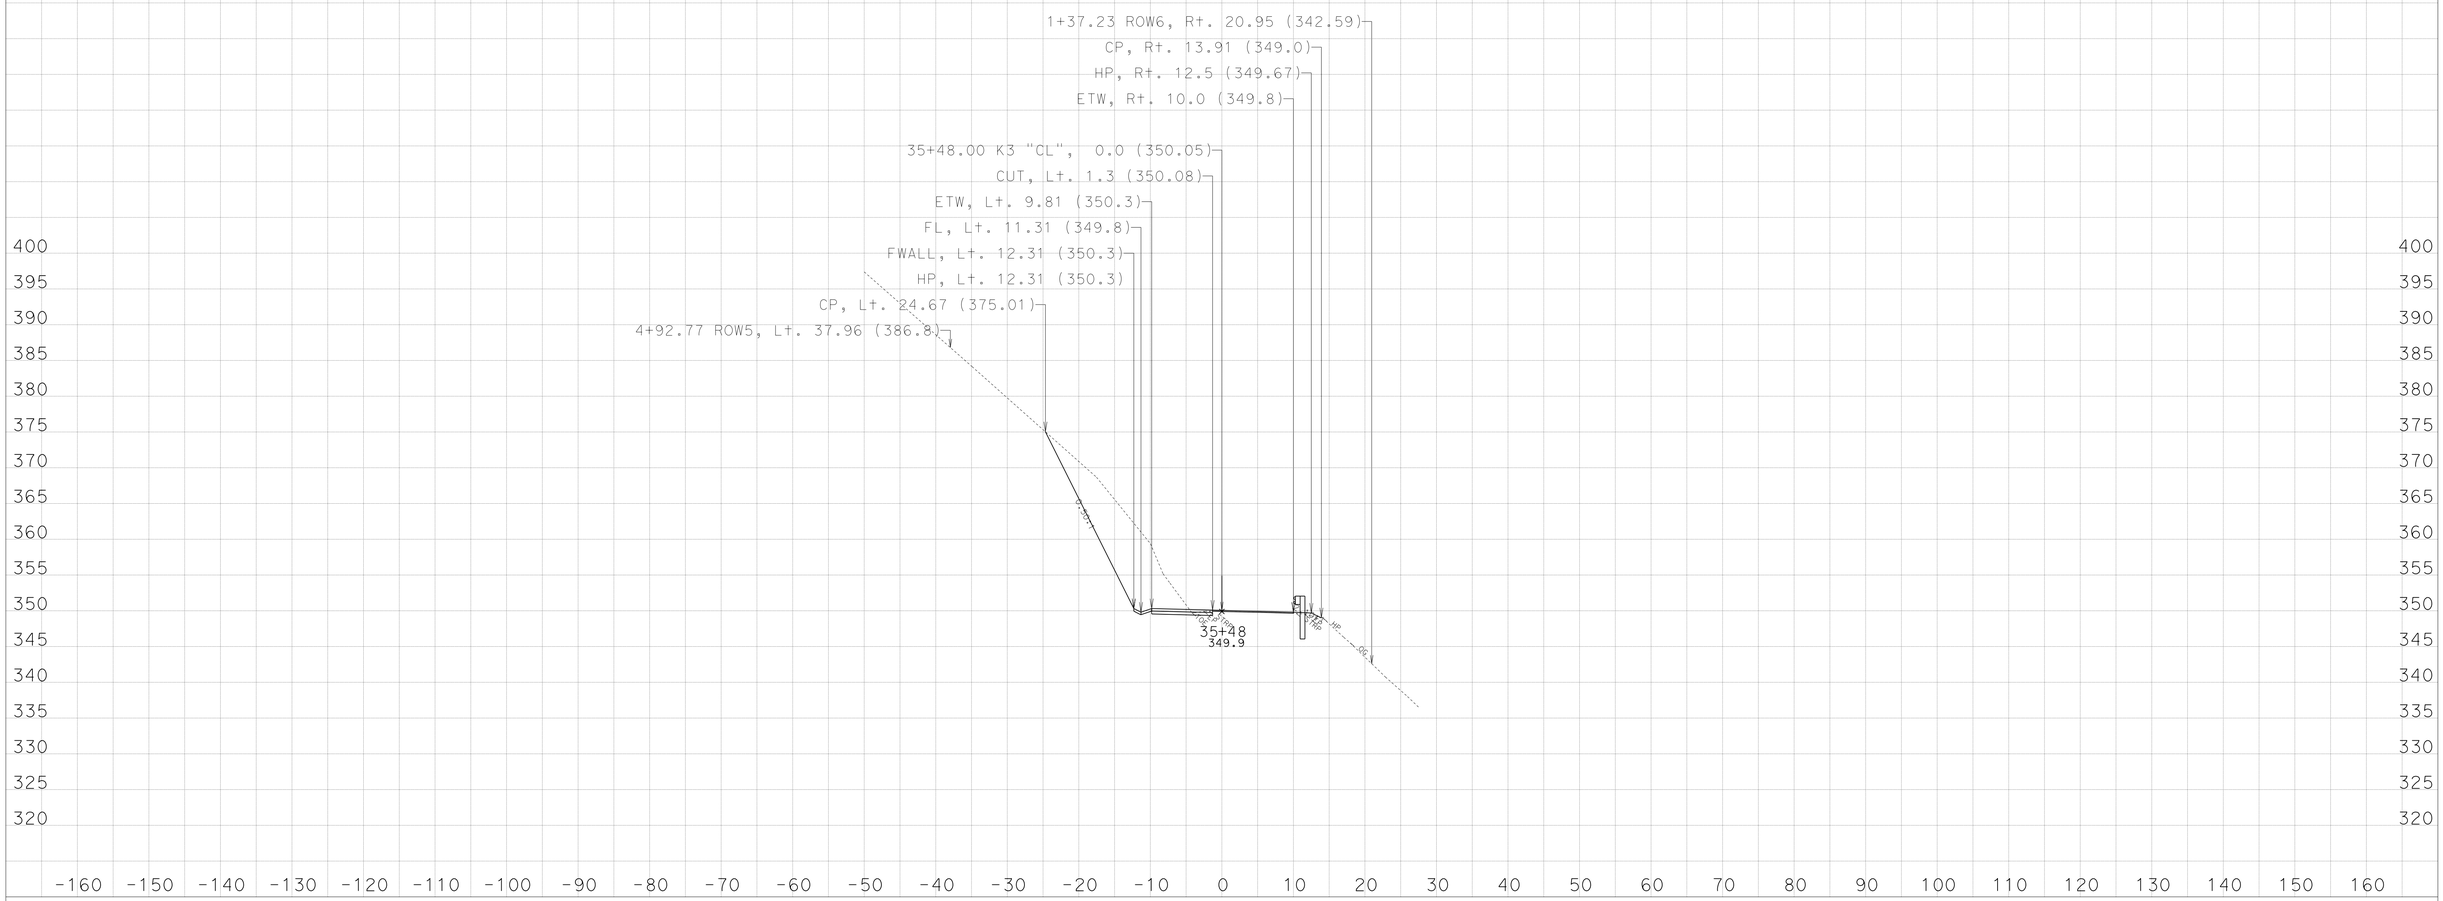

CREATED BY: NRDOE, ODN, E3

KC Project: 45090 File: D:\PROJECTS\45090Hum169WidenMBGR\CAiCE\45090\k3finv.ear

DATE: 3/29/2013

PROJECT ID: 0100000219

CONTRACT: EA: 01-450904

DIST/CO/RTE/PM: 01-HUM-169-PM:13.6/23.4

All Dimensions are US Survey Feet

SCALE: 1" = 10' Horiz.
1" = 10' Vert.

Alignment: "K3"
DESIGN CROSS SECTIONS

For Earthwork Development Only

Safety Improvements
(Widen, V-Ditch, Standard MBGR)

Route 169 - Location 3,
Post Mile: 20.48/20.64

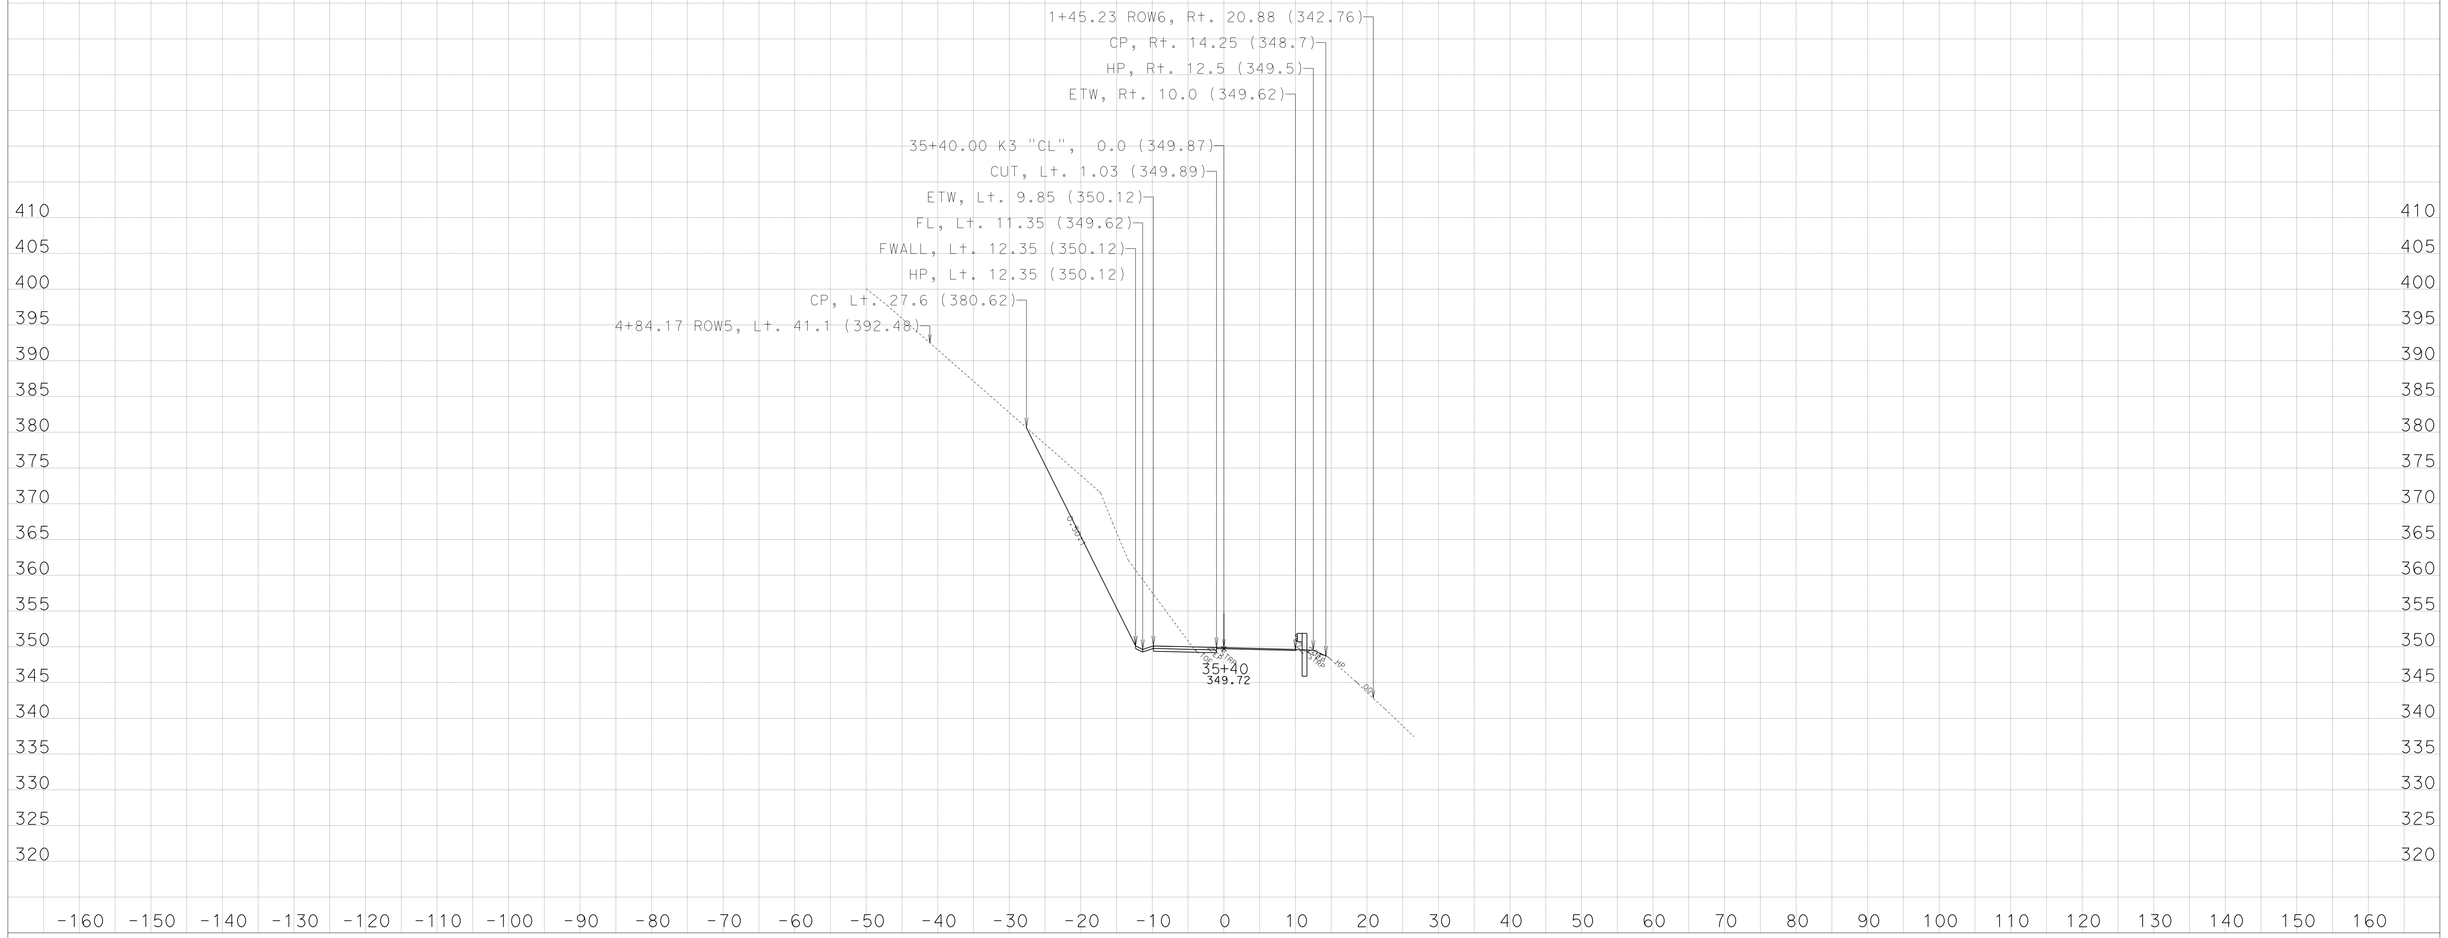

CREATED BY: NRDOE, ODN, E3

KC Project: 45090 File: D:\PROJECTS\45090Hum169WidenMBGR\CAiCE\45090\k3finv.ear

DATE: 3/29/2013

PROJECT ID: 0100000219

CONTRACT: EA: 01-450904

DIST/CO/RTE/PM: 01-HUM-169-PM:13.6/23.4

All Dimensions are US Survey Feet
SCALE: 1" = 10' Horiz.
1" = 10' Vert.

Alignment: "K3"
DESIGN CROSS SECTIONS

For Earthwork Development Only

Safety Improvements
(Widen, V-Ditch, Standard MBGR)

Route 169 - Location 3,
Post Mile: 20.48/20.64

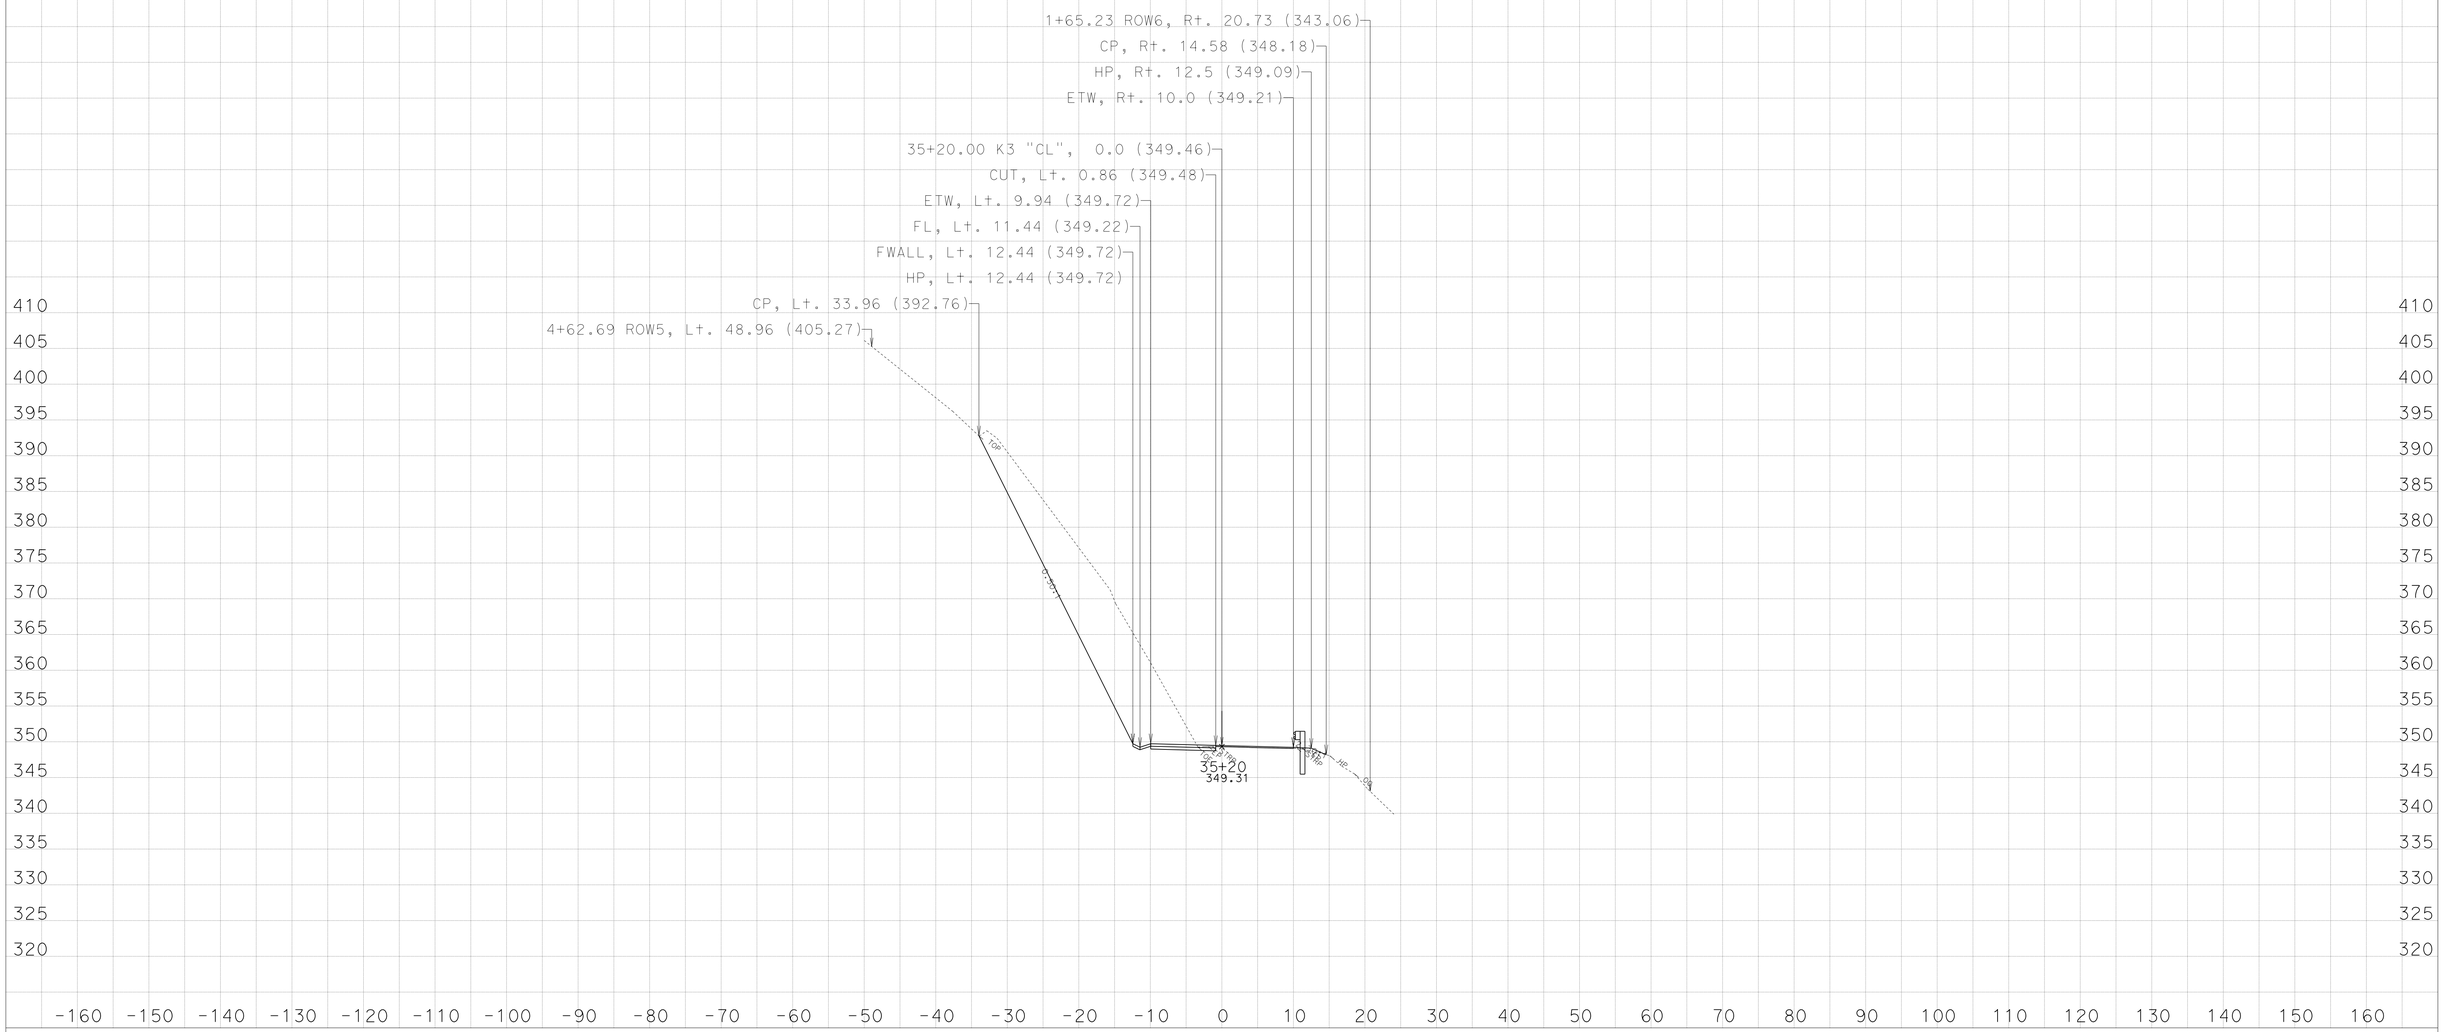

CREATED BY: NRDOE, ODN, E3

KC Project: 45090 File: D:\PROJECTS\45090Hum169WidenMBGR\CAiCE\45090\k3finv.ear

DATE: 3/29/2013

PROJECT ID: 0100000219

CONTRACT: EA: 01-450904

DIST/CO/RTE/PM: 01-HUM-169-PM:13.6/23.4

All Dimensions are US Survey Feet

SCALE: 1" = 10' Horiz.
1" = 10' Vert.

Alignment: "K3"
DESIGN CROSS SECTIONS

SHEET 27 OF 33

For Earthwork Development Only

Safety Improvements
(Widen, V-Ditch, Standard MBGR)

Route 169 - Location 3,
Post Mile: 20.48/20.64

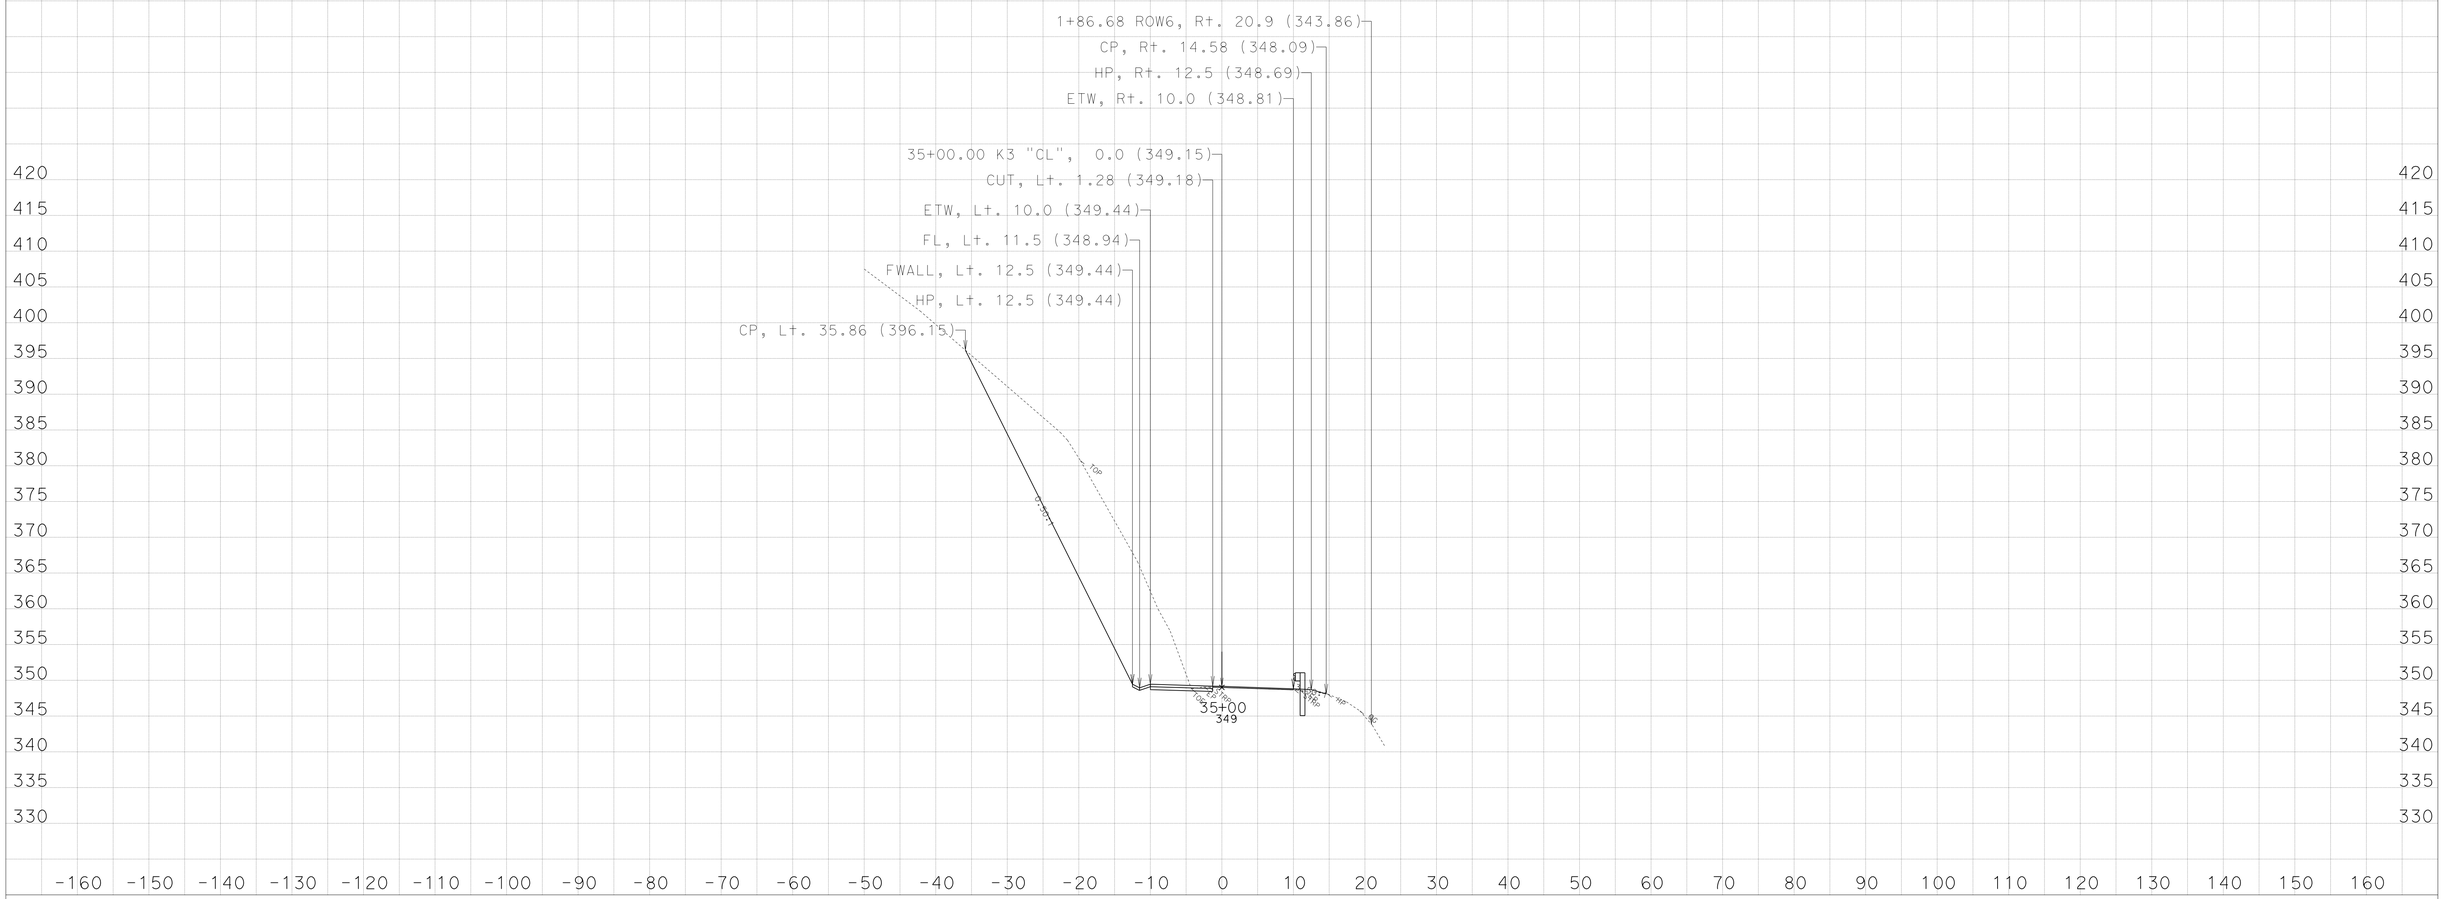

CREATED BY: NRDOE, ODN, E3

KC Project: 45090 File: D:\PROJECTS\45090Hum169WidenMBGR\CAiCE\45090\k3finv.ear

DATE: 3/29/2013

PROJECT ID: 0100000219

CONTRACT: EA: 01-450904

DIST/CO/RTE/PM: 01-HUM-169-PM:13.6/23.4

All Dimensions are US Survey Feet
SCALE: 1" = 10' Horiz.
1" = 10' Vert.

Alignment: "K3"
DESIGN CROSS SECTIONS

For Earthwork Development Only

Safety Improvements
(Widen, V-Ditch, Standard MBGR)

Route 169 - Location 3,
Post Mile: 20.48/20.64

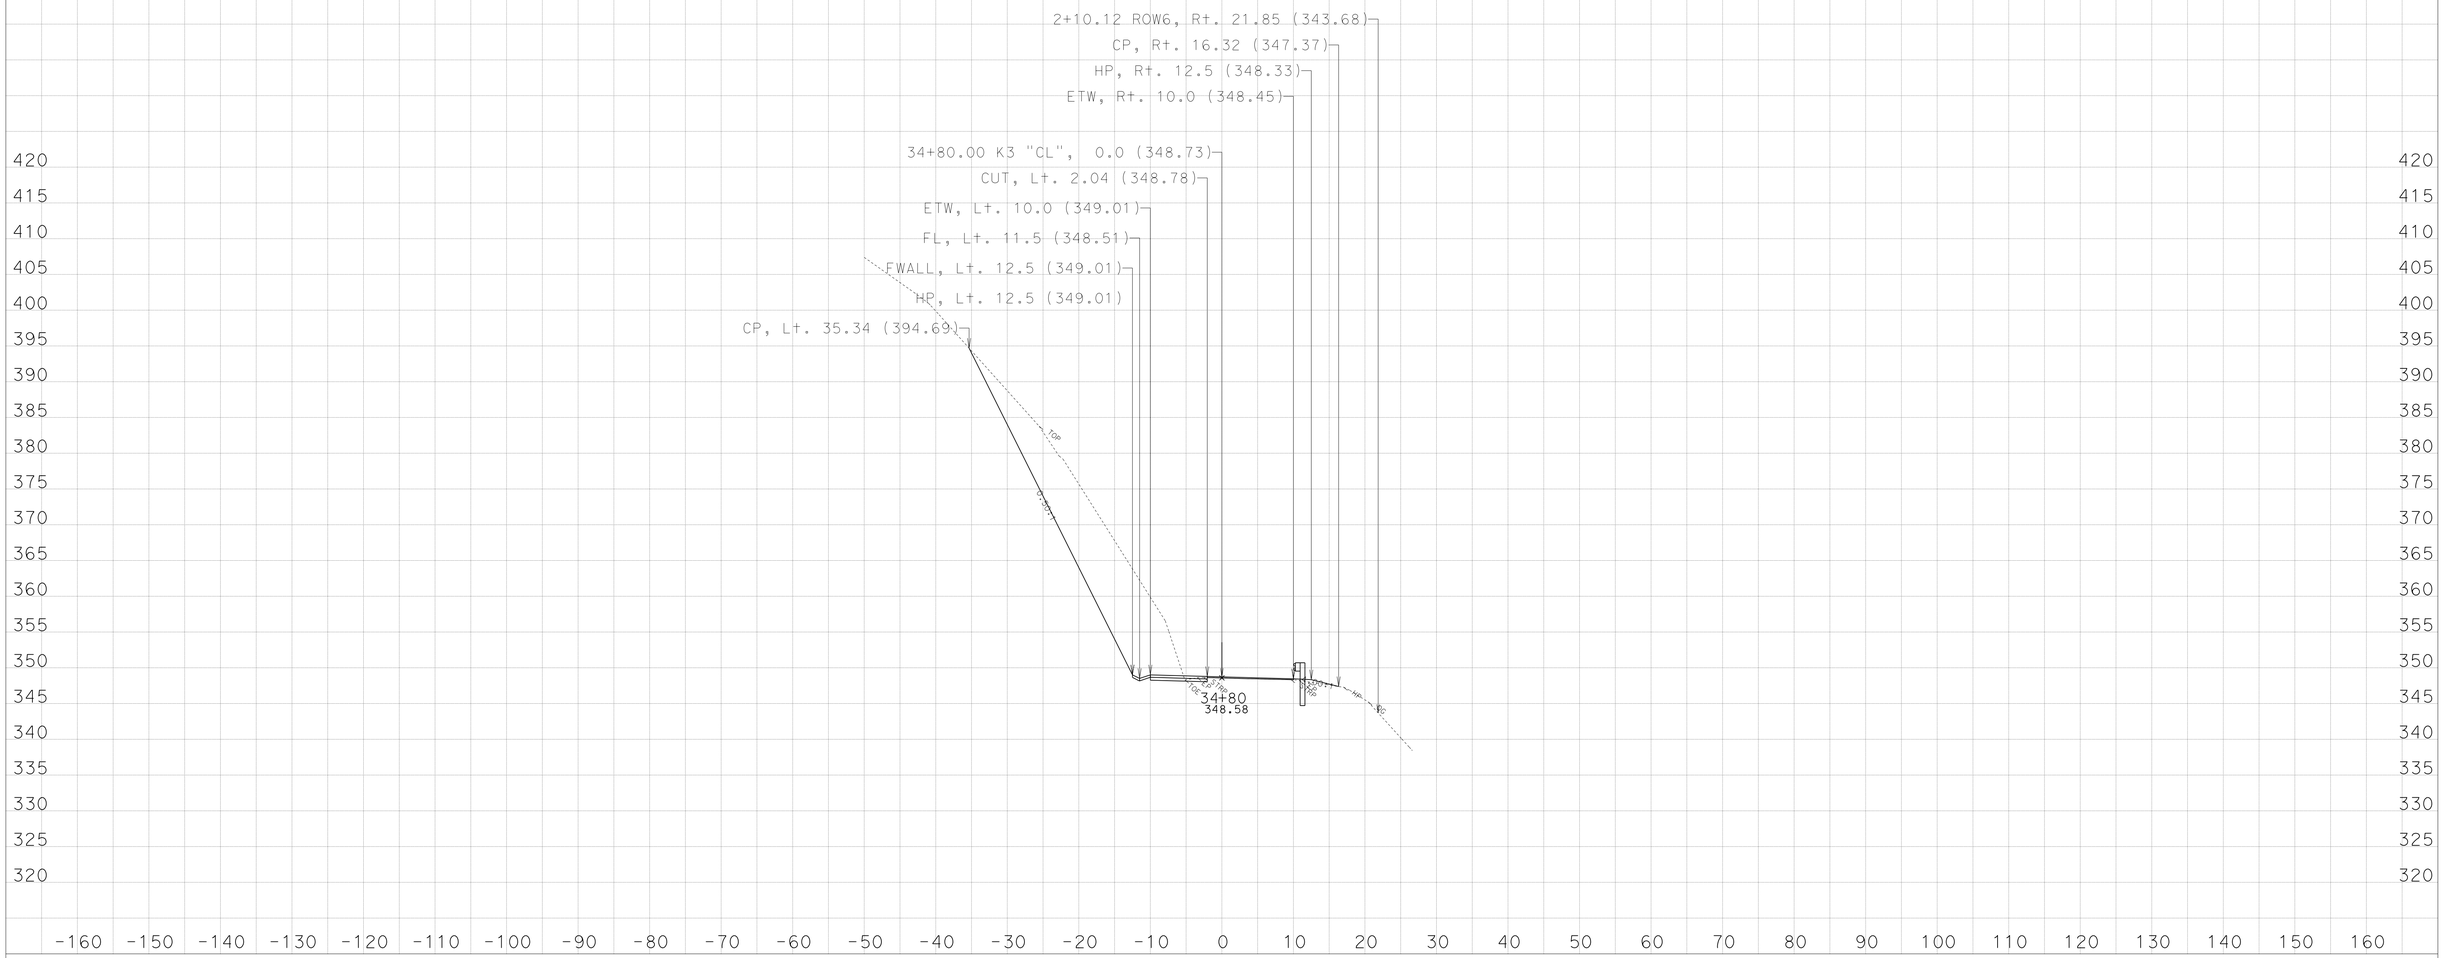

CREATED BY: NRDOE, ODN, E3

DATE: 3/29/2013

KC Project: 45090 File: D:\PROJECTS\45090Hum169WidenMBGR\CAiCE\45090\k3finv.ear

PROJECT ID: 0100000219

CONTRACT: EA: 01-450904

DIST/CO/RTE/PM: 01-HUM-169-PM:13.6/23.4

All Dimensions are US Survey Feet
SCALE: 1" = 10' Horiz.
1" = 10' Vert.

Alignment: "K3"
DESIGN CROSS SECTIONS
SHEET 25 OF 33

For Earthwork Development Only

Safety Improvements
(Widen, V-Ditch, Standard MBGR)

Route 169 - Location 3,
Post Mile: 20.48/20.64

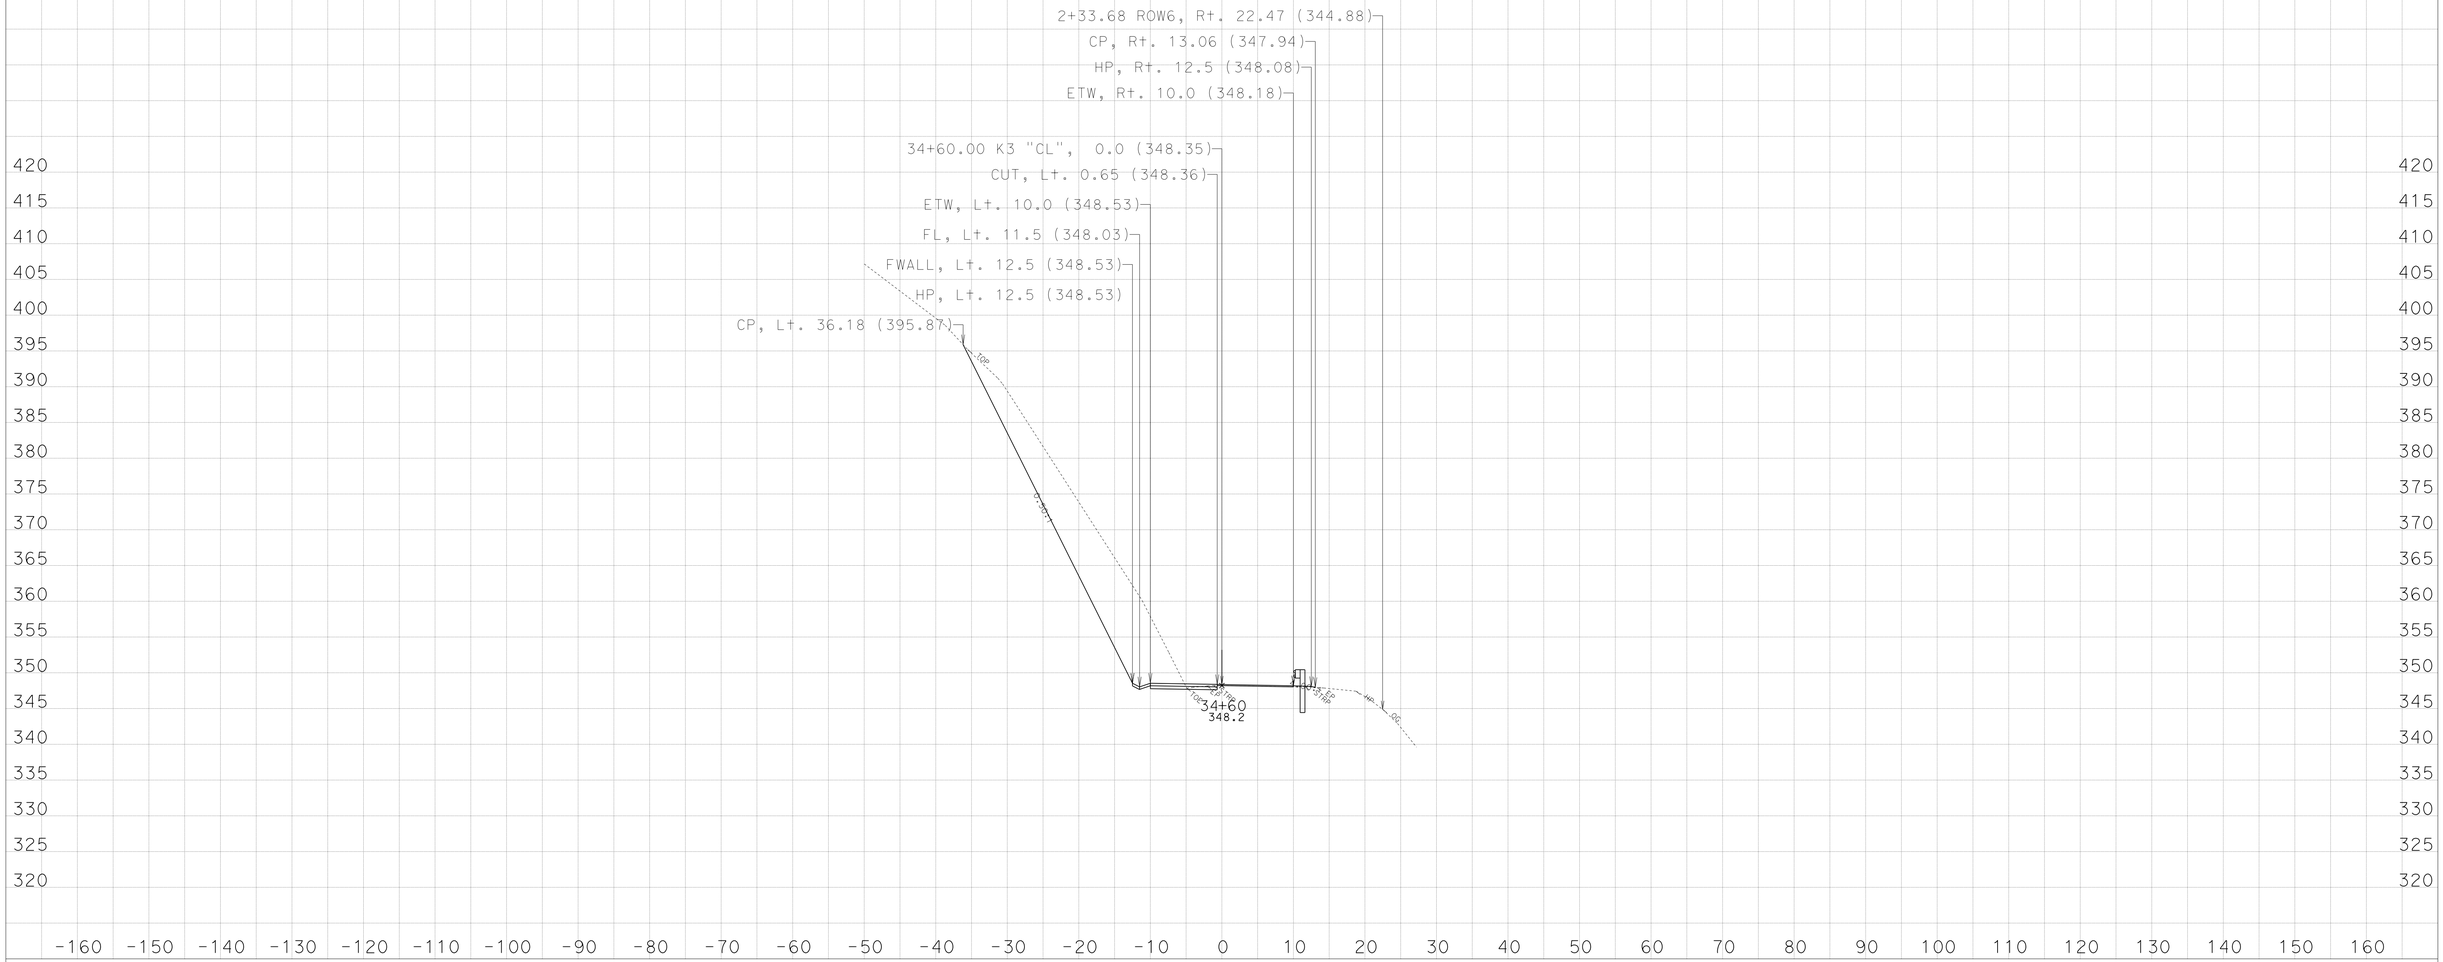

CREATED BY: NRDOE, ODN, E3

DATE: 3/29/2013

KC Project: 45090 File: D:\PROJECTS\45090Hum169WidenMBGR\CAiCE\45090\k3finv.ear

PROJECT ID: 0100000219

CONTRACT: EA: 01-450904

DIST/CO/RTE/PM: 01-HUM-169-PM:13.6/23.4

All Dimensions are US Survey Feet
SCALE: 1" = 10' Horiz.
1" = 10' Vert.

Alignment: "K3"
DESIGN CROSS SECTIONS
SHEET 24 OF 33

For Earthwork Development Only

Safety Improvements
(Widen, V-Ditch, Standard MBGR)

Route 169 - Location 3,
Post Mile: 20.48/20.64

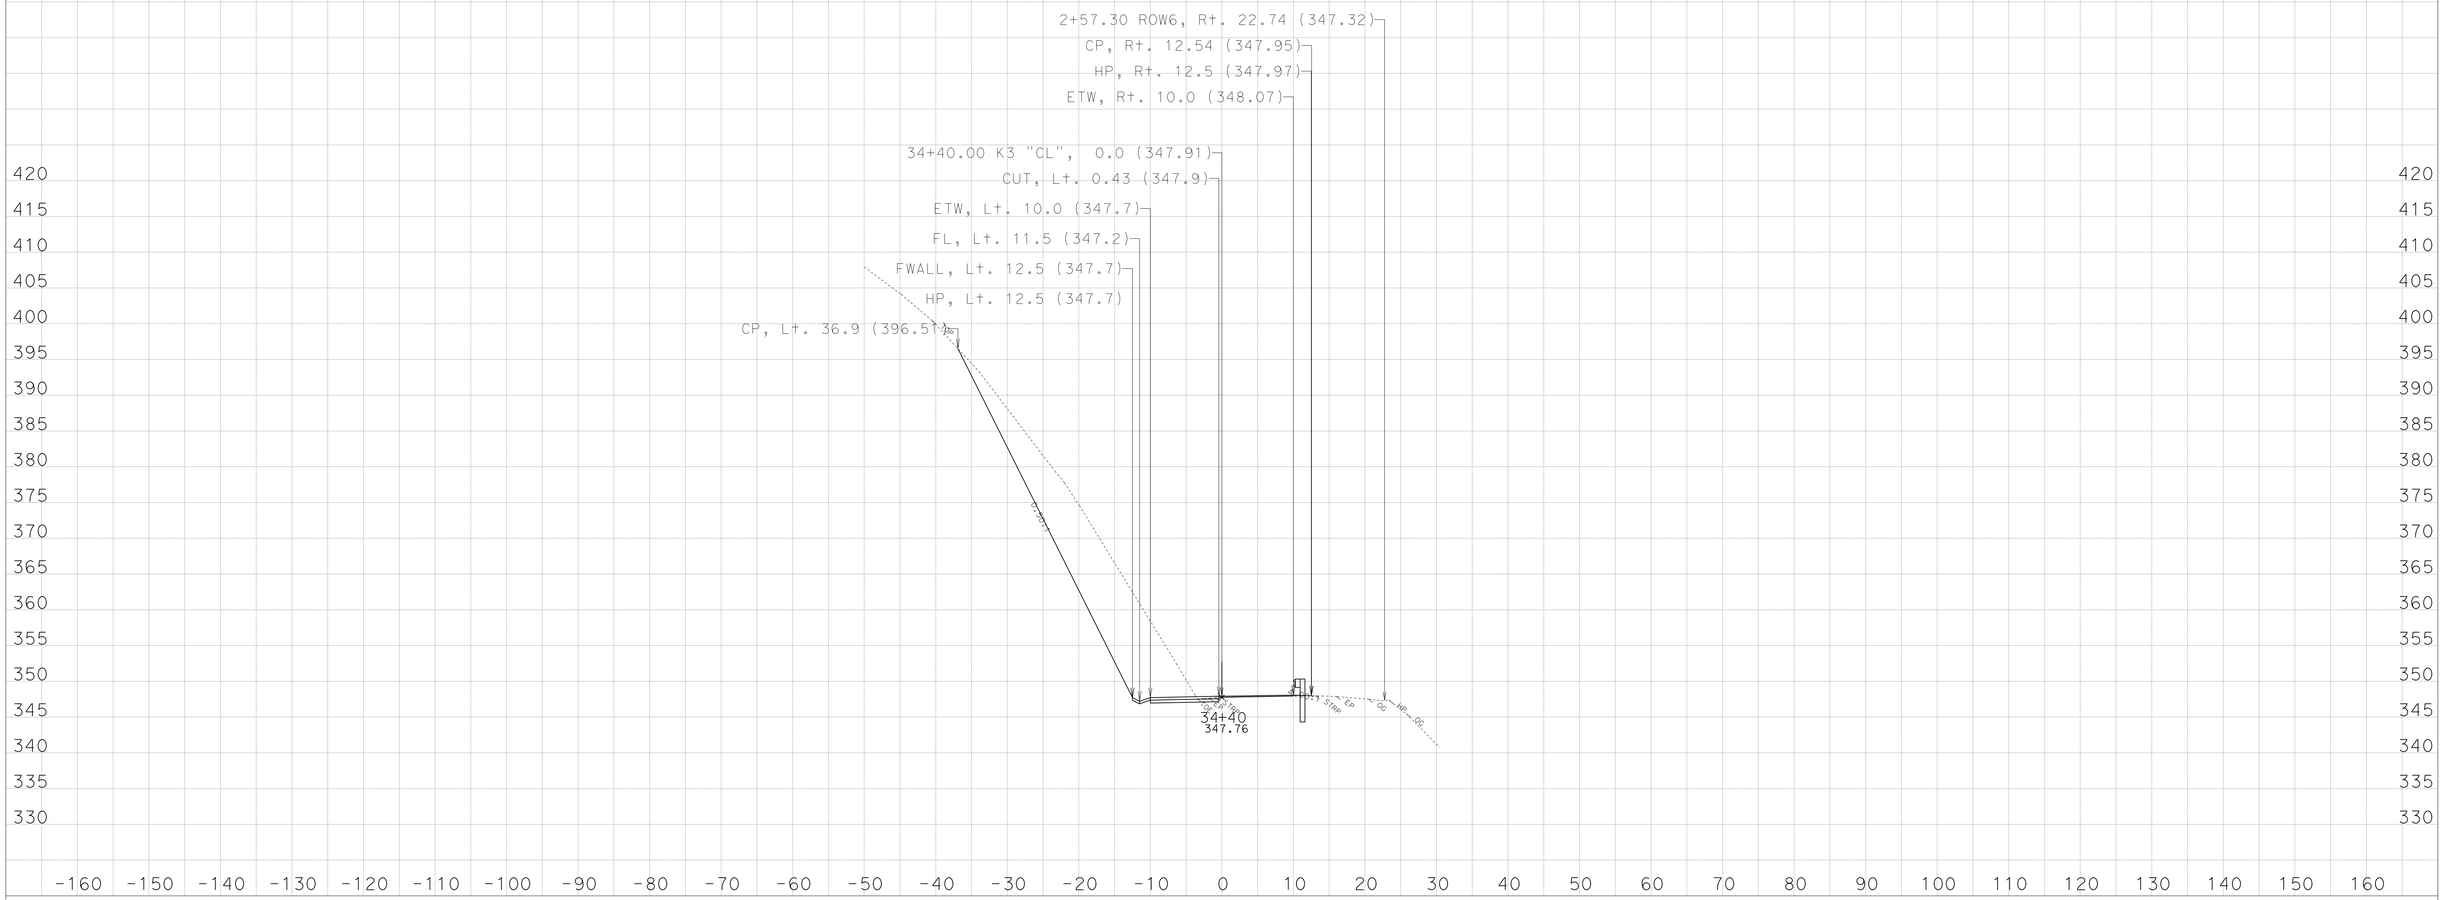

CREATED BY: NRDOE, ODN, E3

DATE: 3/29/2013

KC Project: 45090 File: D:\PROJECTS\45090Hum169WidenMBGR\CAiCE\45090\k3finv.ear

PROJECT ID: 0100000219

CONTRACT: EA: 01-450904

DIST/CO/RTE/PM: 01-HUM-169-PM:13.6/23.4

All Dimensions are US Survey Feet
SCALE: 1" = 10' Horiz.
1" = 10' Vert.

Alignment: "K3"
DESIGN CROSS SECTIONS
SHEET 23 OF 33

For Earthwork Development Only

Safety Improvements
(Widen, V-Ditch, Standard MBGR)

Route 169 - Location 3,
Post Mile: 20.48/20.64

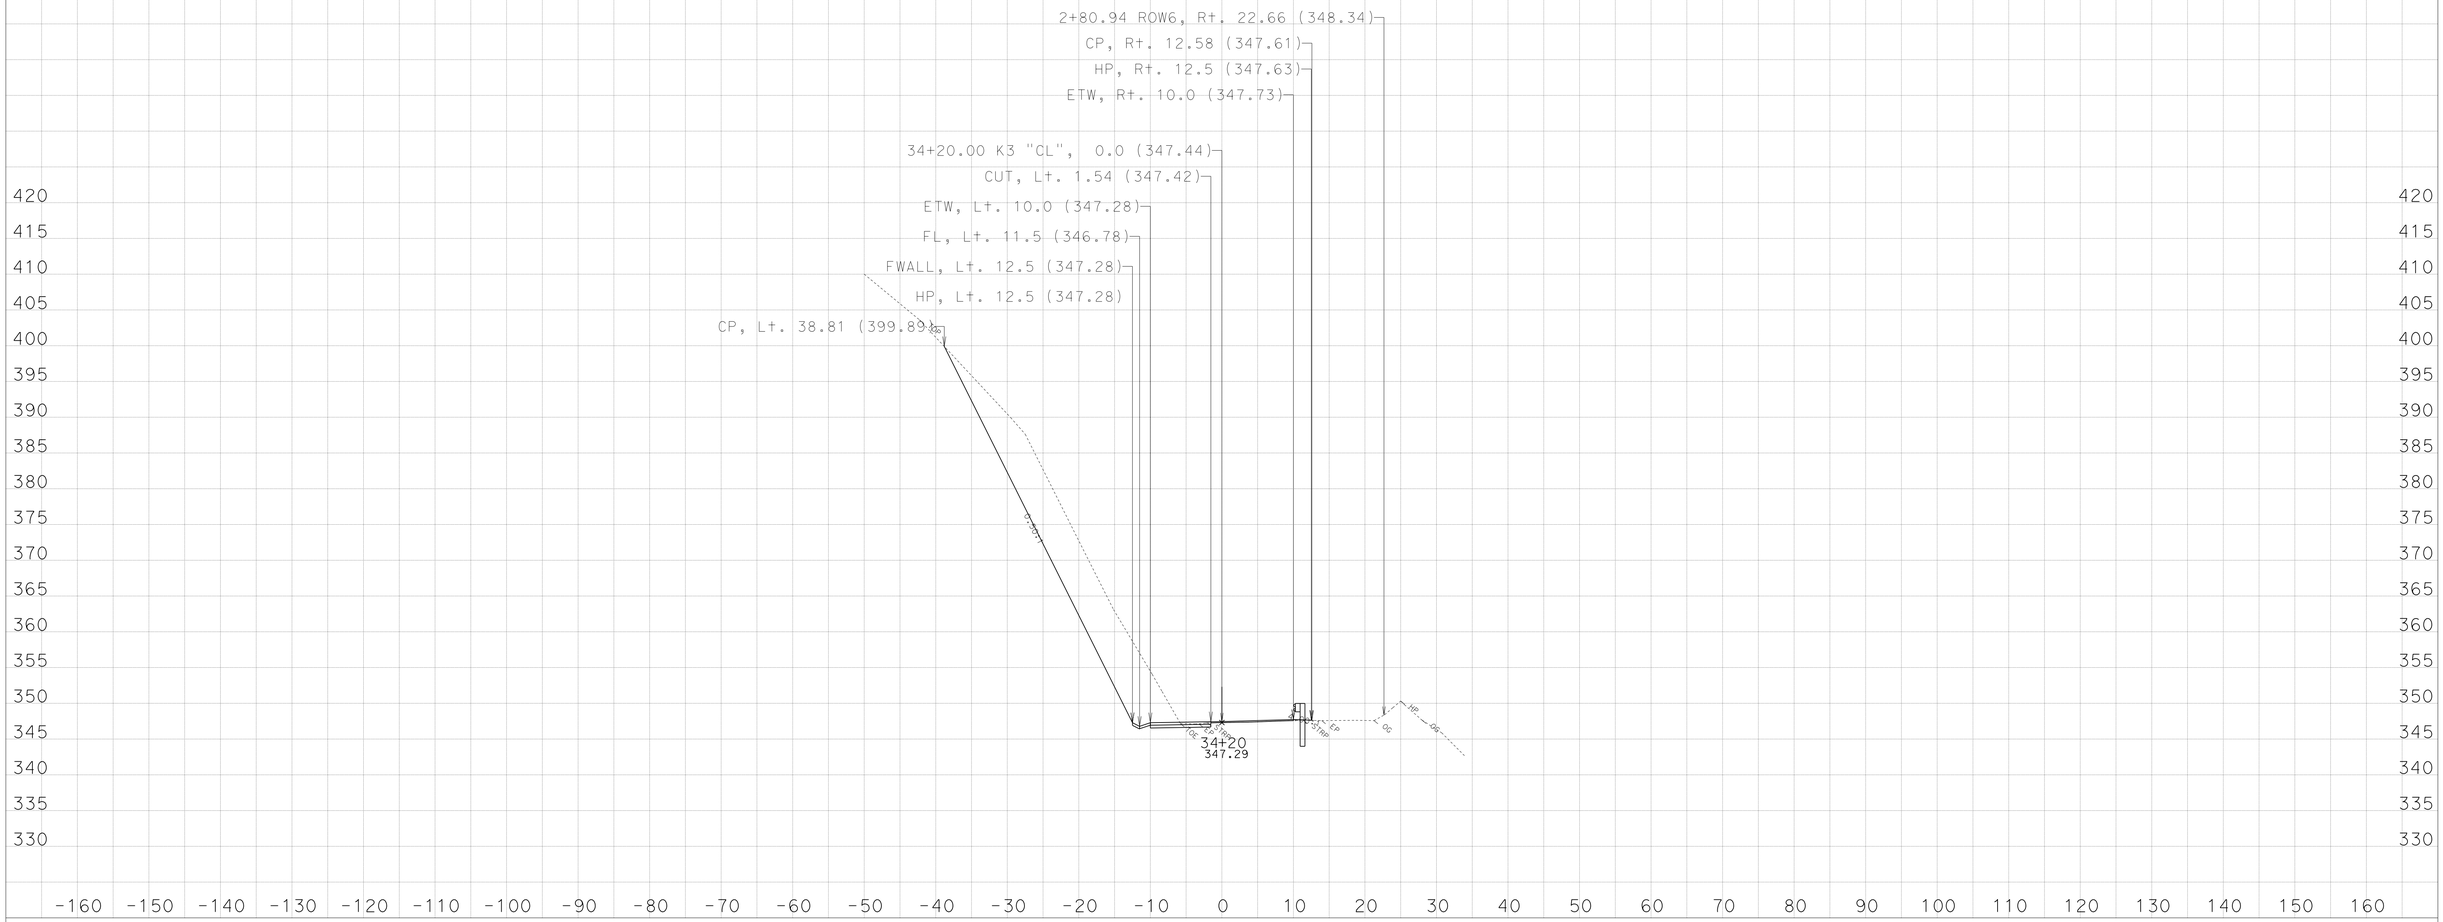

CREATED BY: NRDOE, ODN, E3

KC Project: 45090 File: D:\PROJECTS\45090Hum169WidenMBGR\CAiCE\45090\k3finv.ear

DATE: 3/29/2013

PROJECT ID: 0100000219

CONTRACT: EA: 01-450904

DIST/CO/RTE/PM: 01-HUM-169-PM:13.6/23.4

All Dimensions are US Survey Feet
SCALE: 1" = 10' Horiz.
1" = 10' Vert.

Alignment: "K3"
DESIGN CROSS SECTIONS
SHEET 22 OF 33

For Earthwork Development Only

Safety Improvements
(Widen, V-Ditch, Standard MBGR)

Route 169 - Location 3,
Post Mile: 20.48/20.64

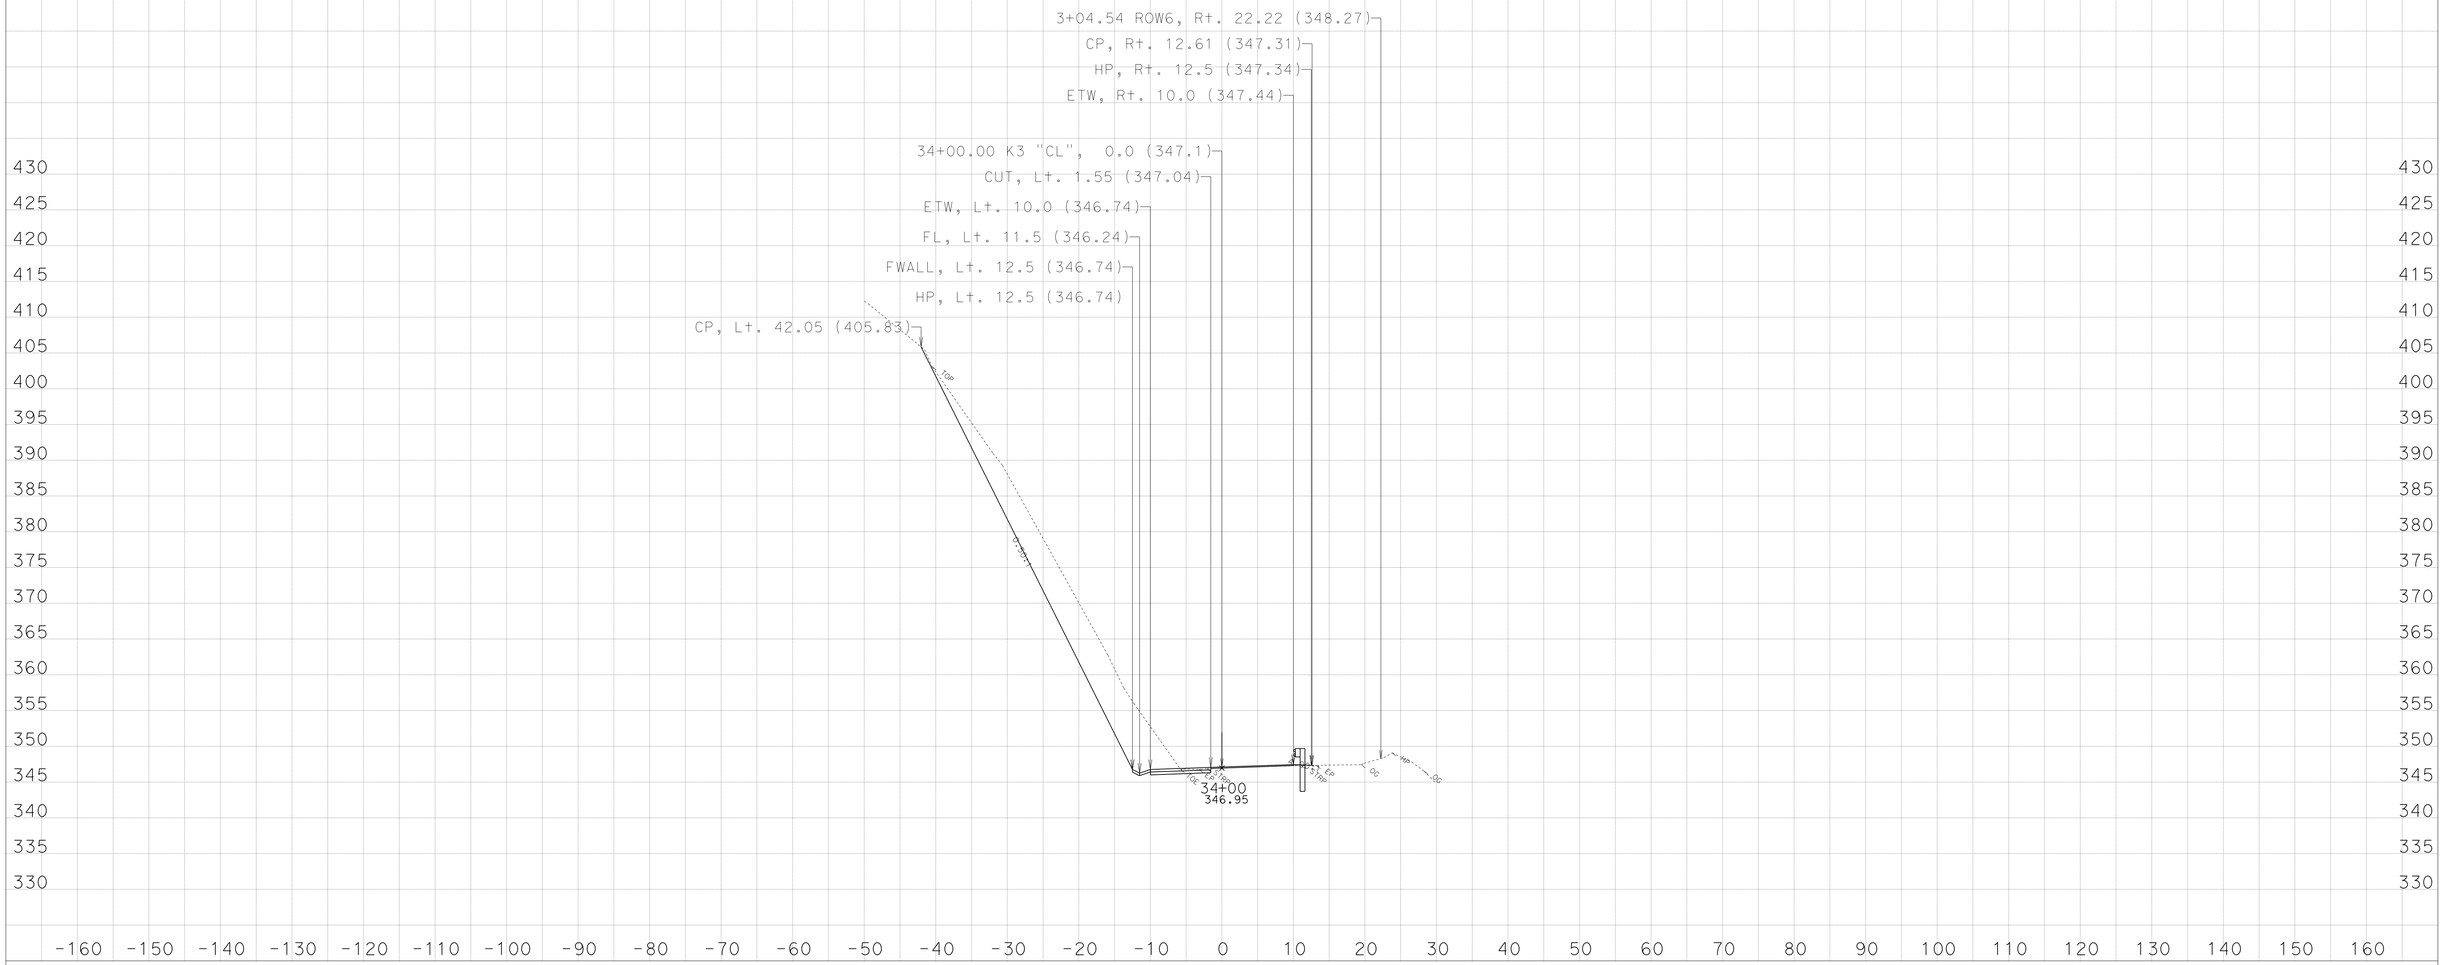

CREATED BY: NRDOE, ODN, E3

KC Project: 45090 File: D:\PROJECTS\45090Hum169WidenMBGR\CAiCE\45090\k3finv.ear

DATE: 3/29/2013

PROJECT ID: 0100000219

CONTRACT: EA: 01-450904

DIST/CO/RTE/PM: 01-HUM-169-PM:13.6/23.4

All Dimensions are US Survey Feet

SCALE: 1" = 10' Horiz.
1" = 10' Vert.

Alignment: "K3"
DESIGN CROSS SECTIONS

SHEET 21 OF 33

For Earthwork Development Only

Safety Improvements
(Widen, V-Ditch, Standard MBGR)

Route 169 - Location 3,
Post Mile: 20.48/20.64

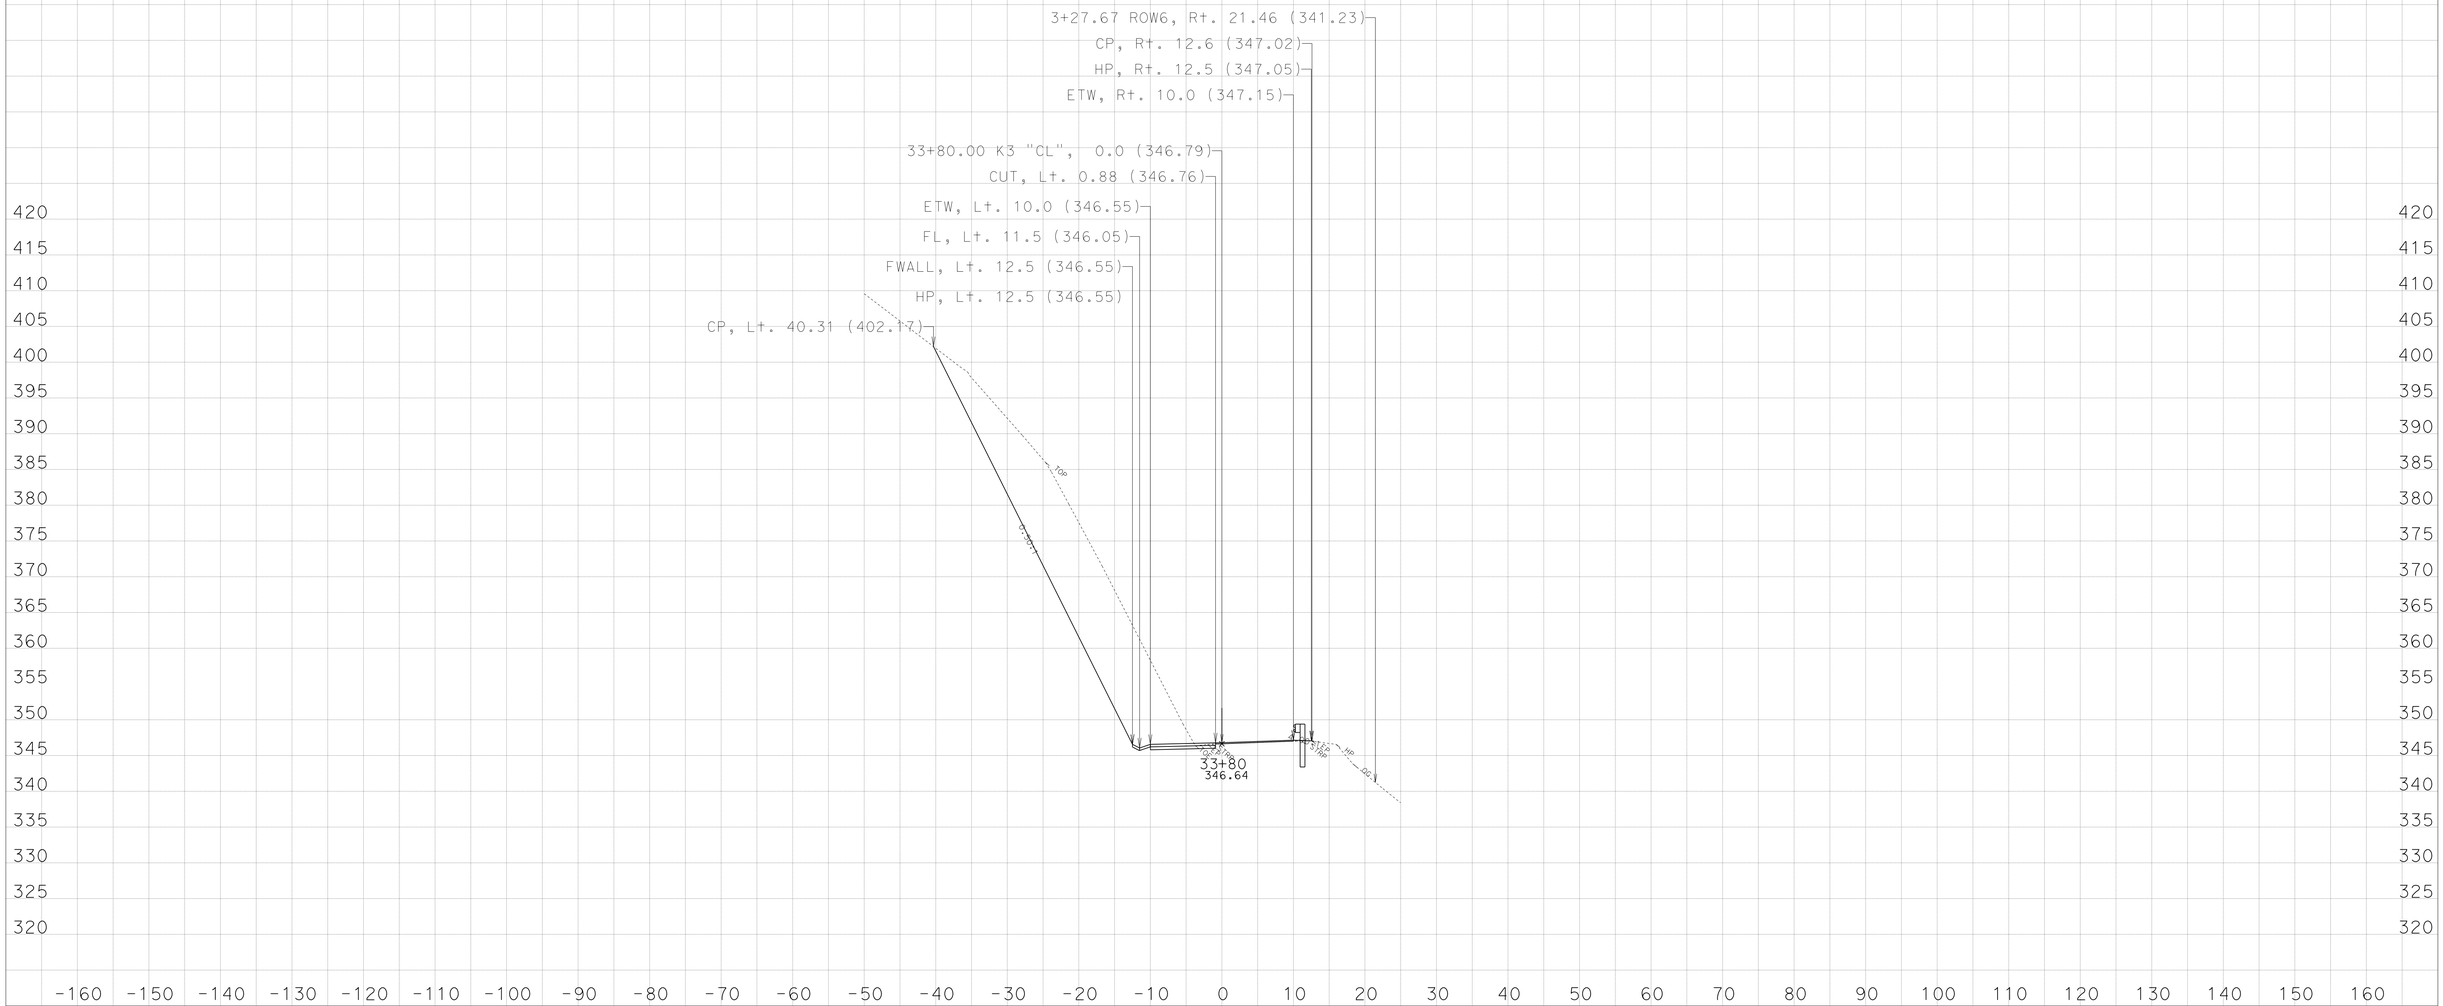

CREATED BY: NRDOE, ODN, E3

KC Project: 45090 File: D:\PROJECTS\45090Hum169WidenMBGR\CAiCE\45090\k3finv.ear

DATE: 3/29/2013

PROJECT ID: 0100000219

CONTRACT: EA: 01-450904

DIST/CO/RTE/PM: 01-HUM-169-PM:13.6/23.4

All Dimensions are US Survey Feet
SCALE: 1" = 10' Horiz.
1" = 10' Vert.

Alignment: "K3"
DESIGN CROSS SECTIONS
SHEET 20 OF 33

For Earthwork Development Only

Safety Improvements
(Widen, V-Ditch, Standard MBGR)

Route 169 - Location 3,
Post Mile: 20.48/20.64

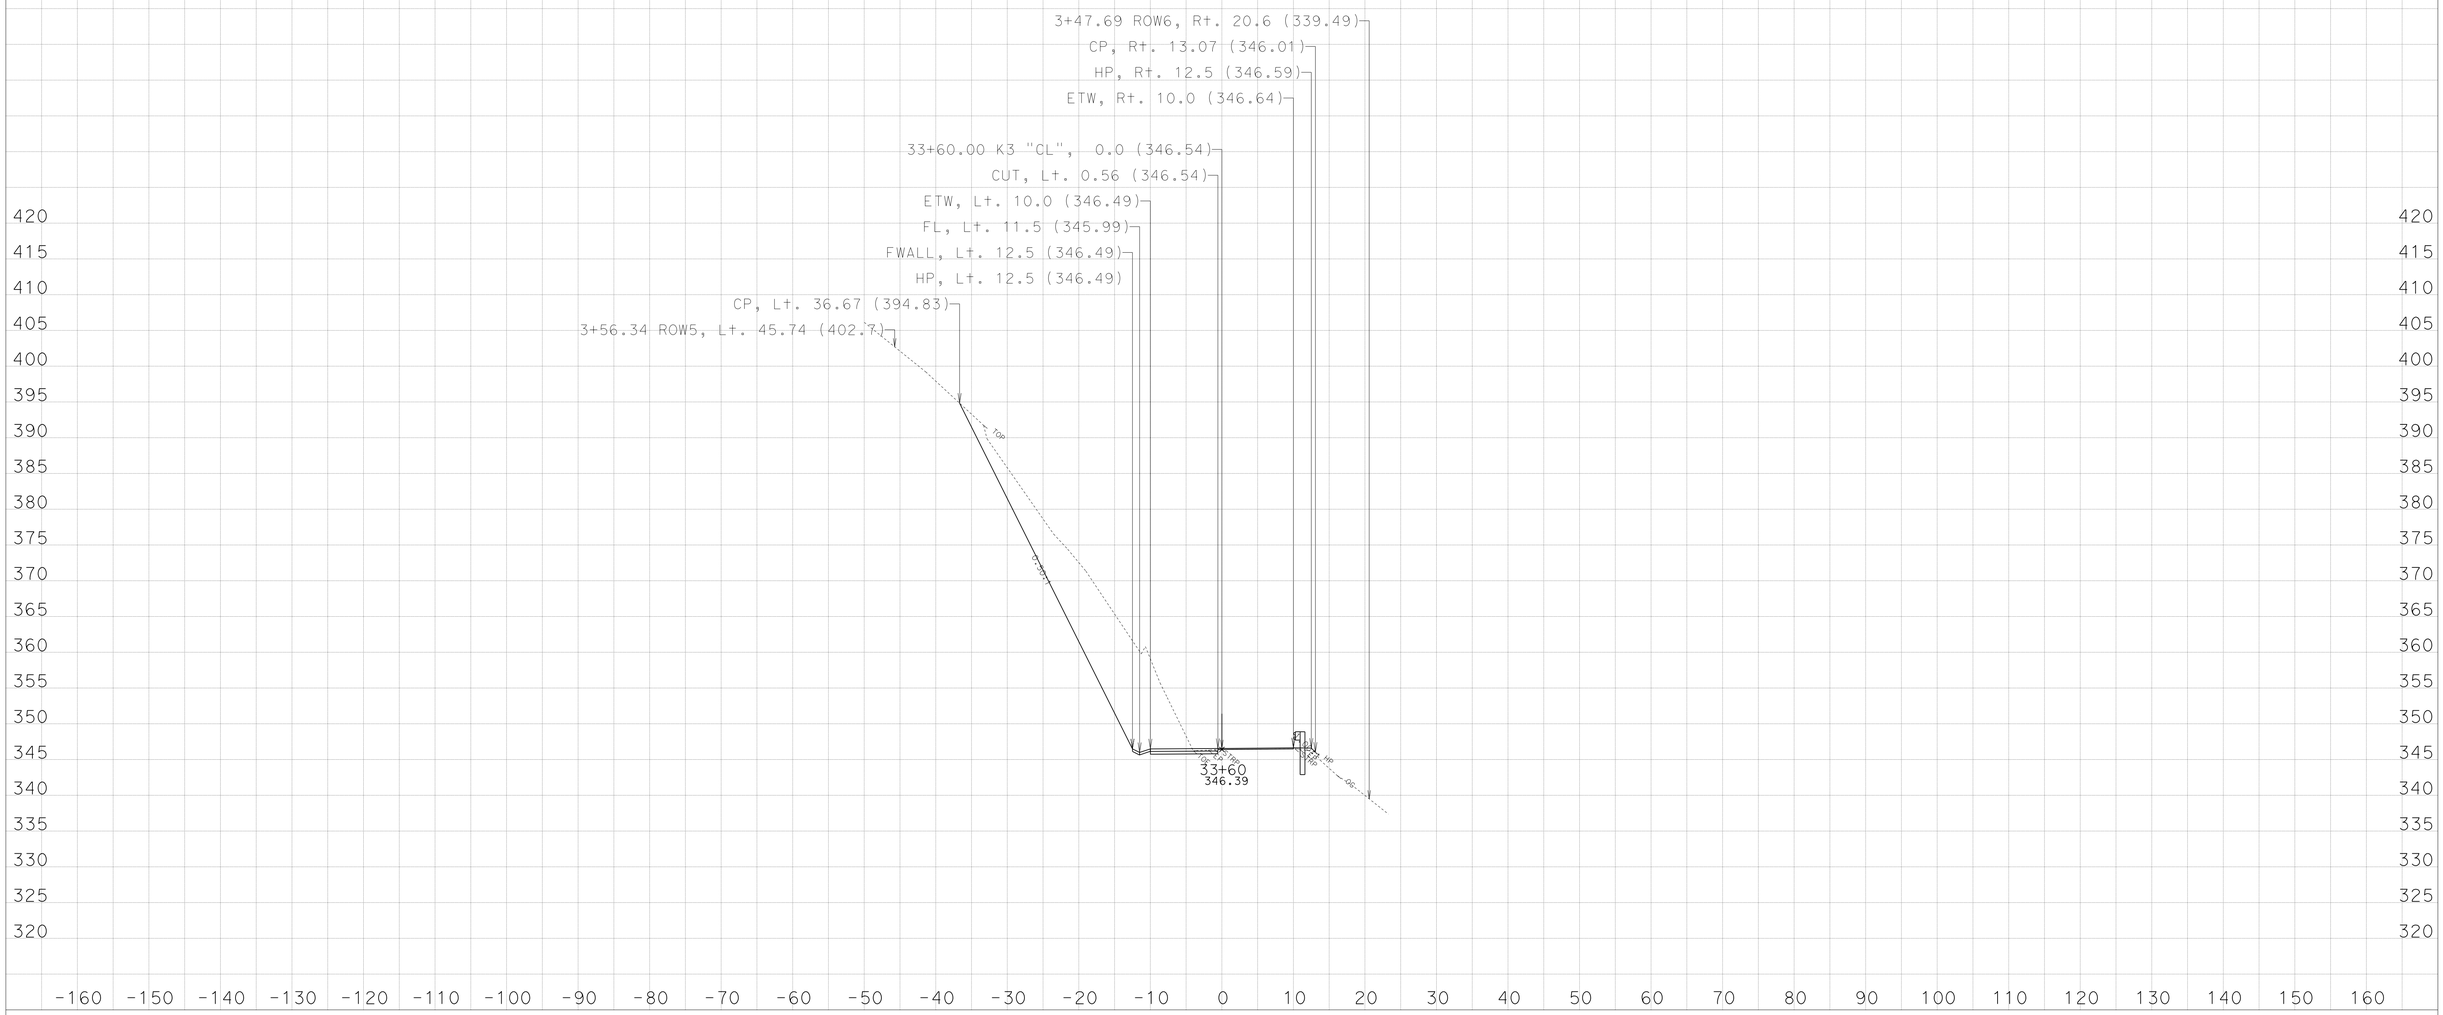

CREATED BY: NRDOE, ODN, E3

KC Project: 45090 File: D:\PROJECTS\45090Hum169WidenMBGR\CAiCE\45090\k3finv.ear

DATE: 3/29/2013

PROJECT ID: 0100000219

CONTRACT: EA: 01-450904

DIST/CO/RTE/PM: 01-HUM-169-PM:13.6/23.4

All Dimensions are US Survey Feet
SCALE: 1" = 10' Horiz.
1" = 10' Vert.

Alignment: "K3"
DESIGN CROSS SECTIONS

For Earthwork Development Only

Safety Improvements
(Widen, V-Ditch, Standard MBGR)

Route 169 - Location 3,
Post Mile: 20.48/20.64

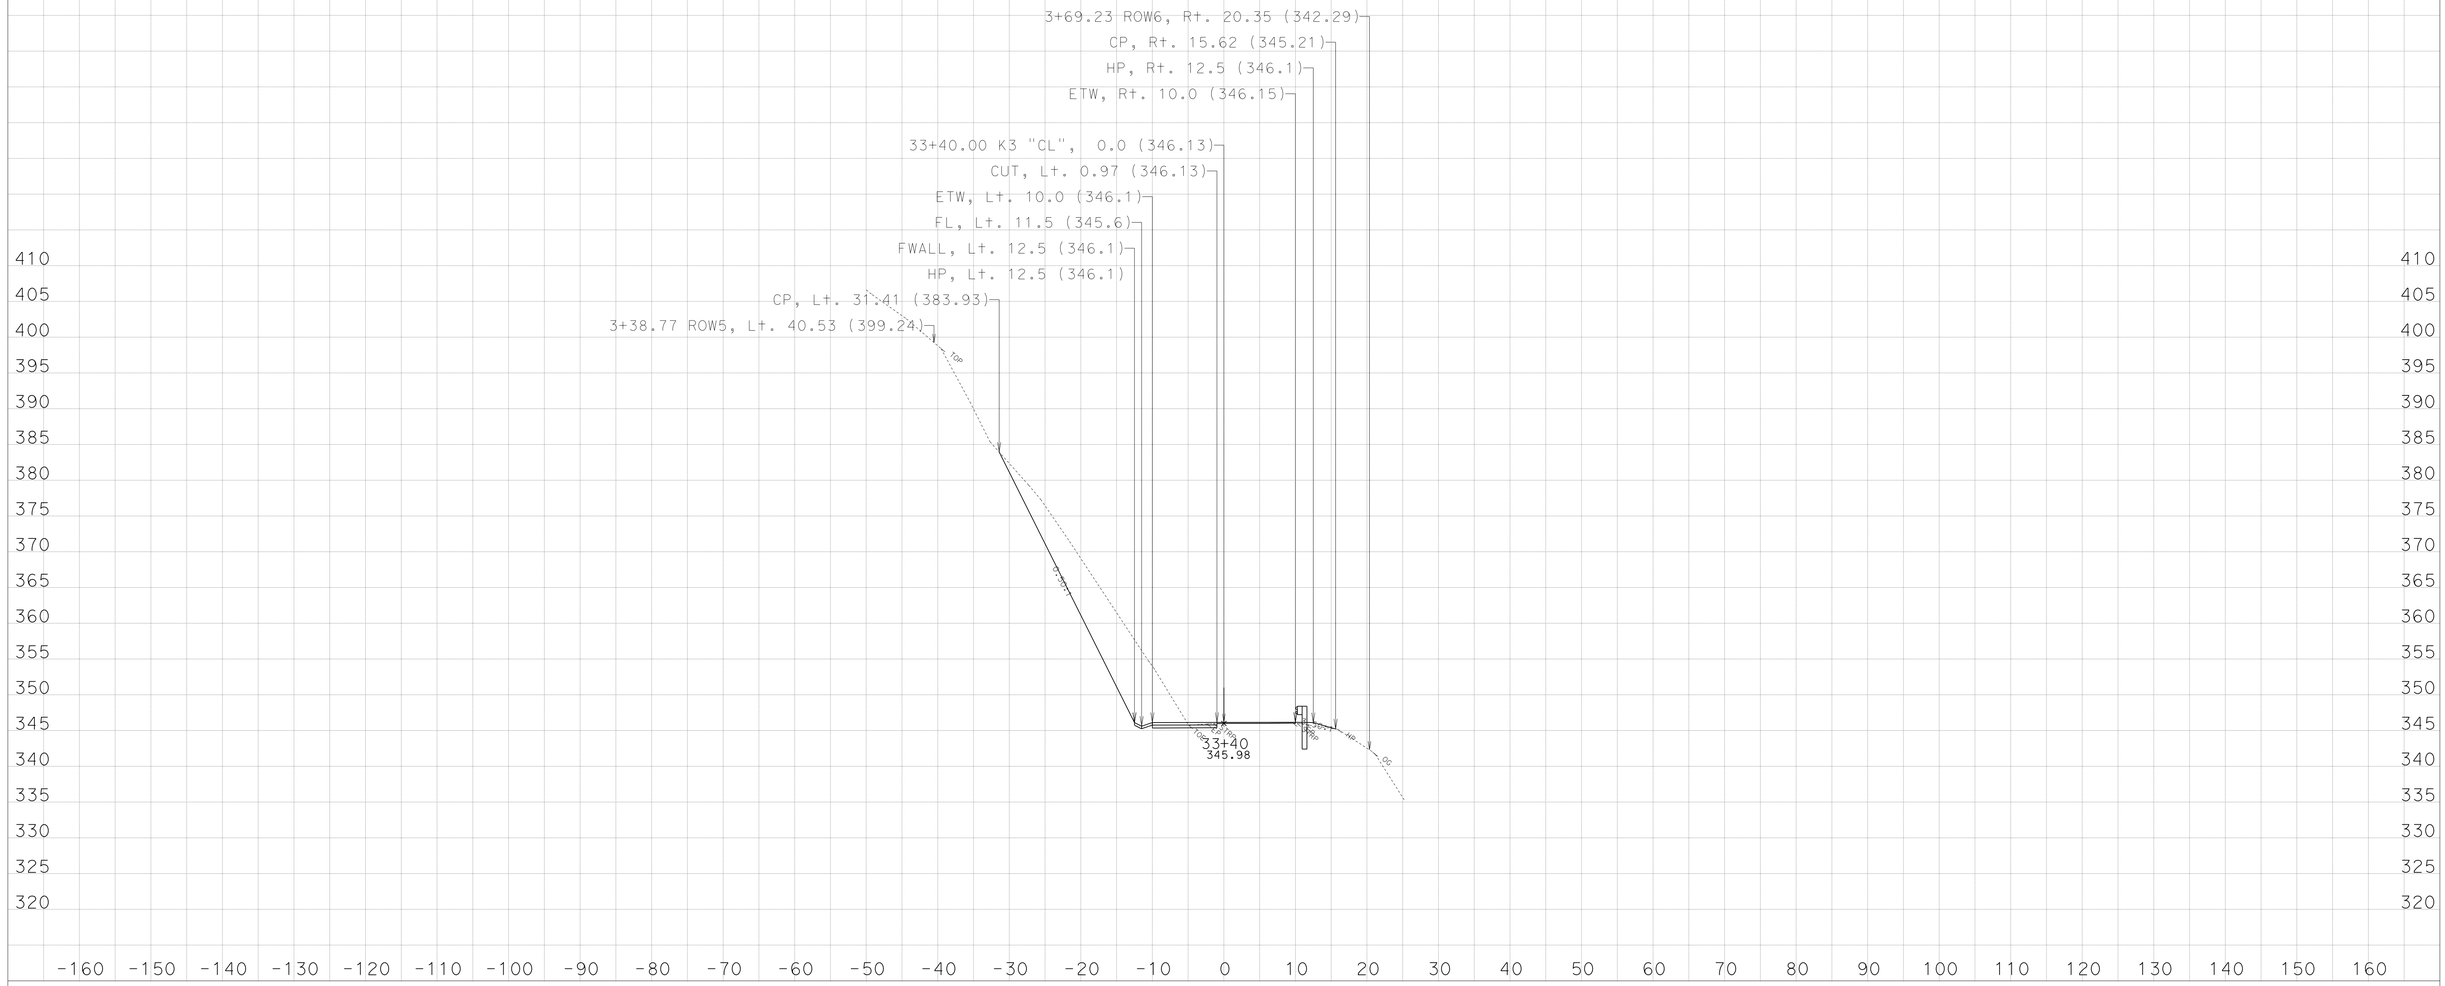

CREATED BY: NRDOE, ODN, E3

KC Project: 45090 File: D:\PROJECTS\45090Hum169WidenMBGR\CAiCE\45090\k3finv.ear

DATE: 3/29/2013

PROJECT ID: 0100000219

CONTRACT: EA: 01-450904

DIST/CO/RTE/PM: 01-HUM-169-PM:13.6/23.4

All Dimensions are US Survey Feet
SCALE: 1" = 10' Horiz.
1" = 10' Vert.

Alignment: "K3"
DESIGN CROSS SECTIONS
SHEET 18 OF 33

For Earthwork Development Only

Safety Improvements
(Widen, V-Ditch, Standard MBGR)

Route 169 - Location 3,
Post Mile: 20.48/20.64

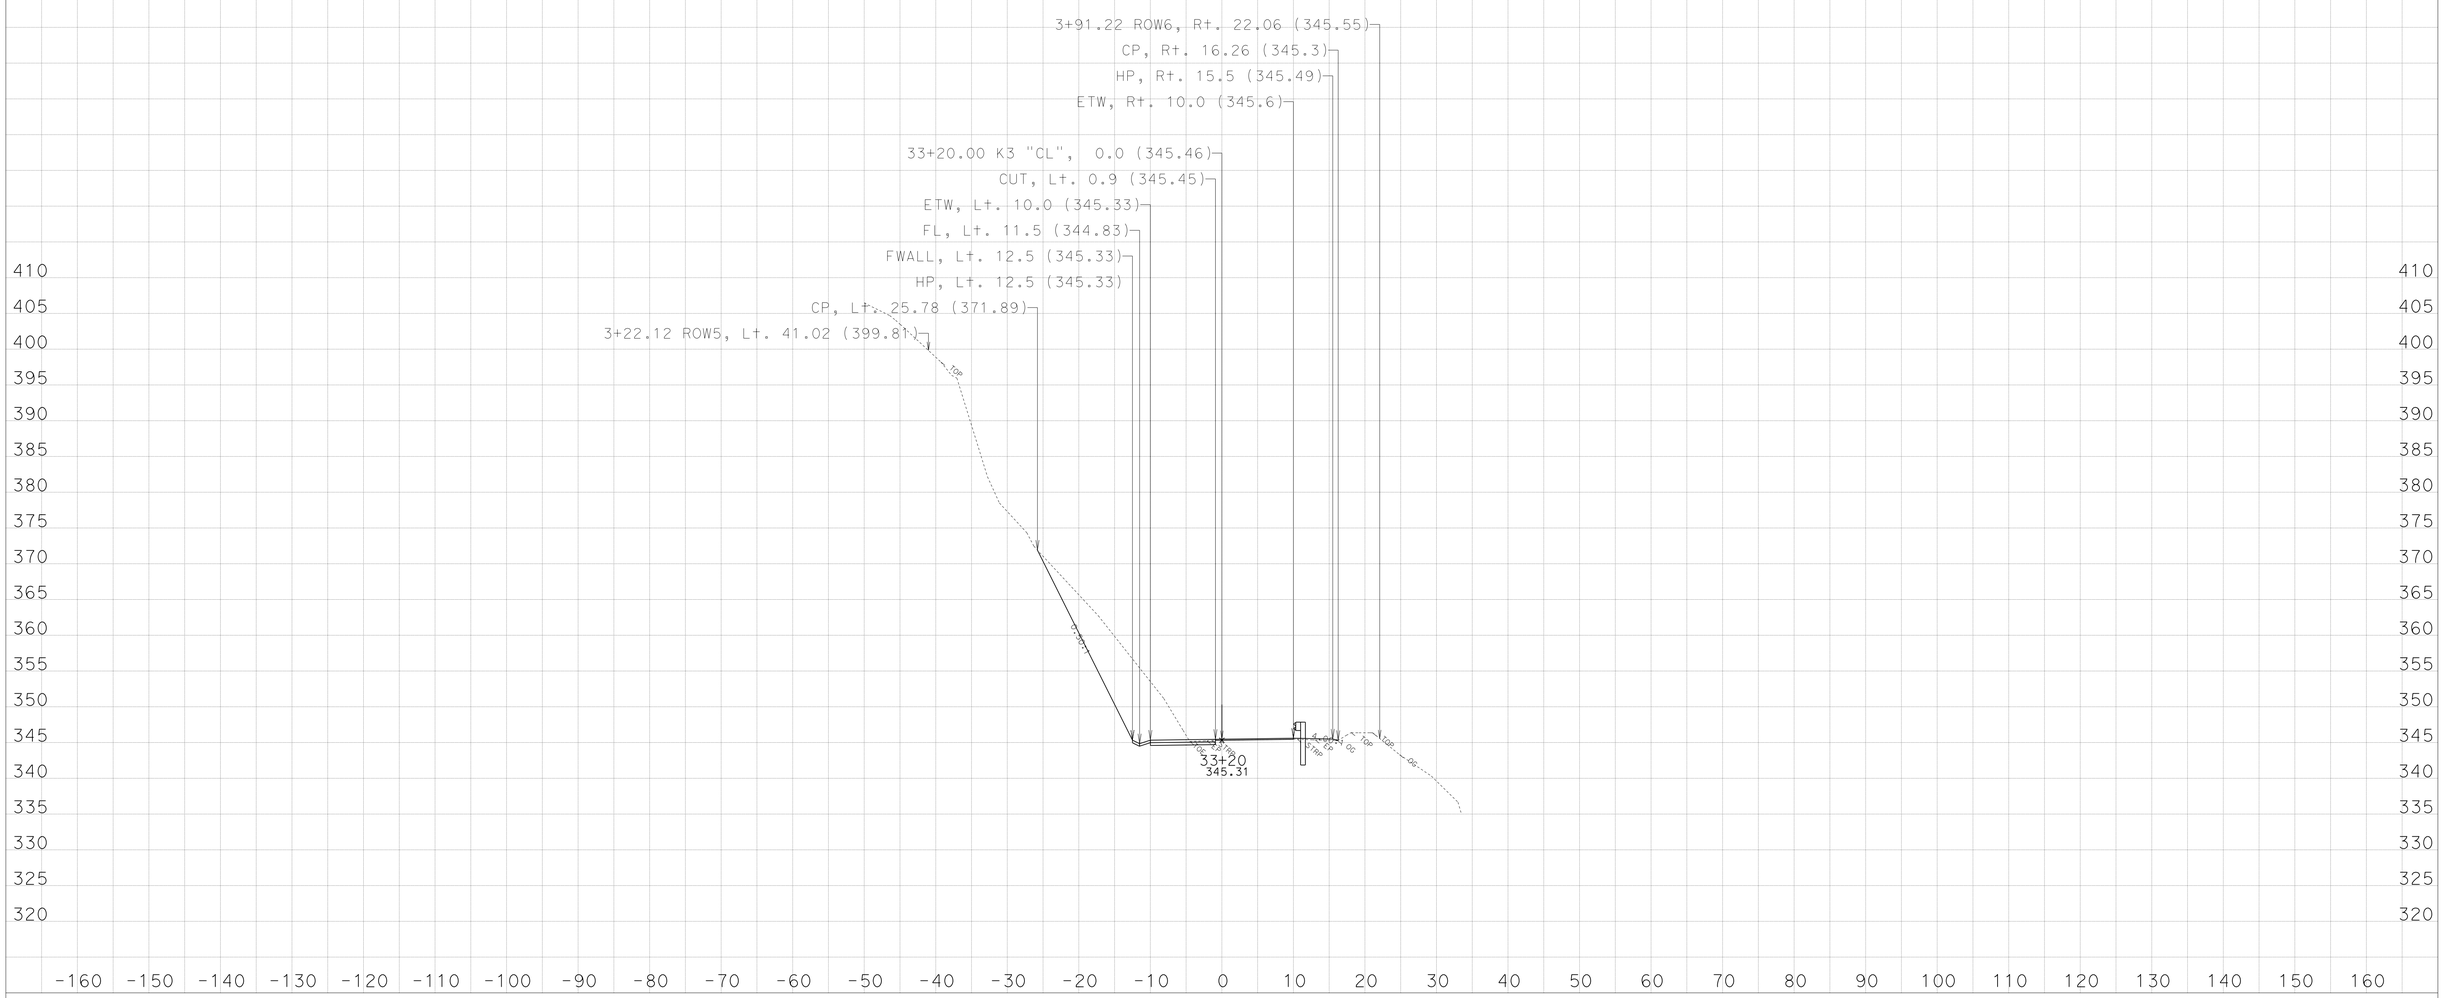

CREATED BY: NRDOE, ODN, E3

KC Project: 45090 File: D:\PROJECTS\45090Hum169WidenMBGR\CAiCE\45090\k3finv.ear

DATE: 3/29/2013

PROJECT ID: 0100000219

CONTRACT: EA: 01-450904

DIST/CO/RTE/PM: 01-HUM-169-PM:13.6/23.4

All Dimensions are US Survey Feet
SCALE: 1" = 10' Horiz.
1" = 10' Vert.

Alignment: "K3"
DESIGN CROSS SECTIONS
SHEET 17 OF 33

For Earthwork Development Only

Safety Improvements
(Widen, V-Ditch, Standard MBGR)

Route 169 - Location 3,
Post Mile: 20.48/20.64

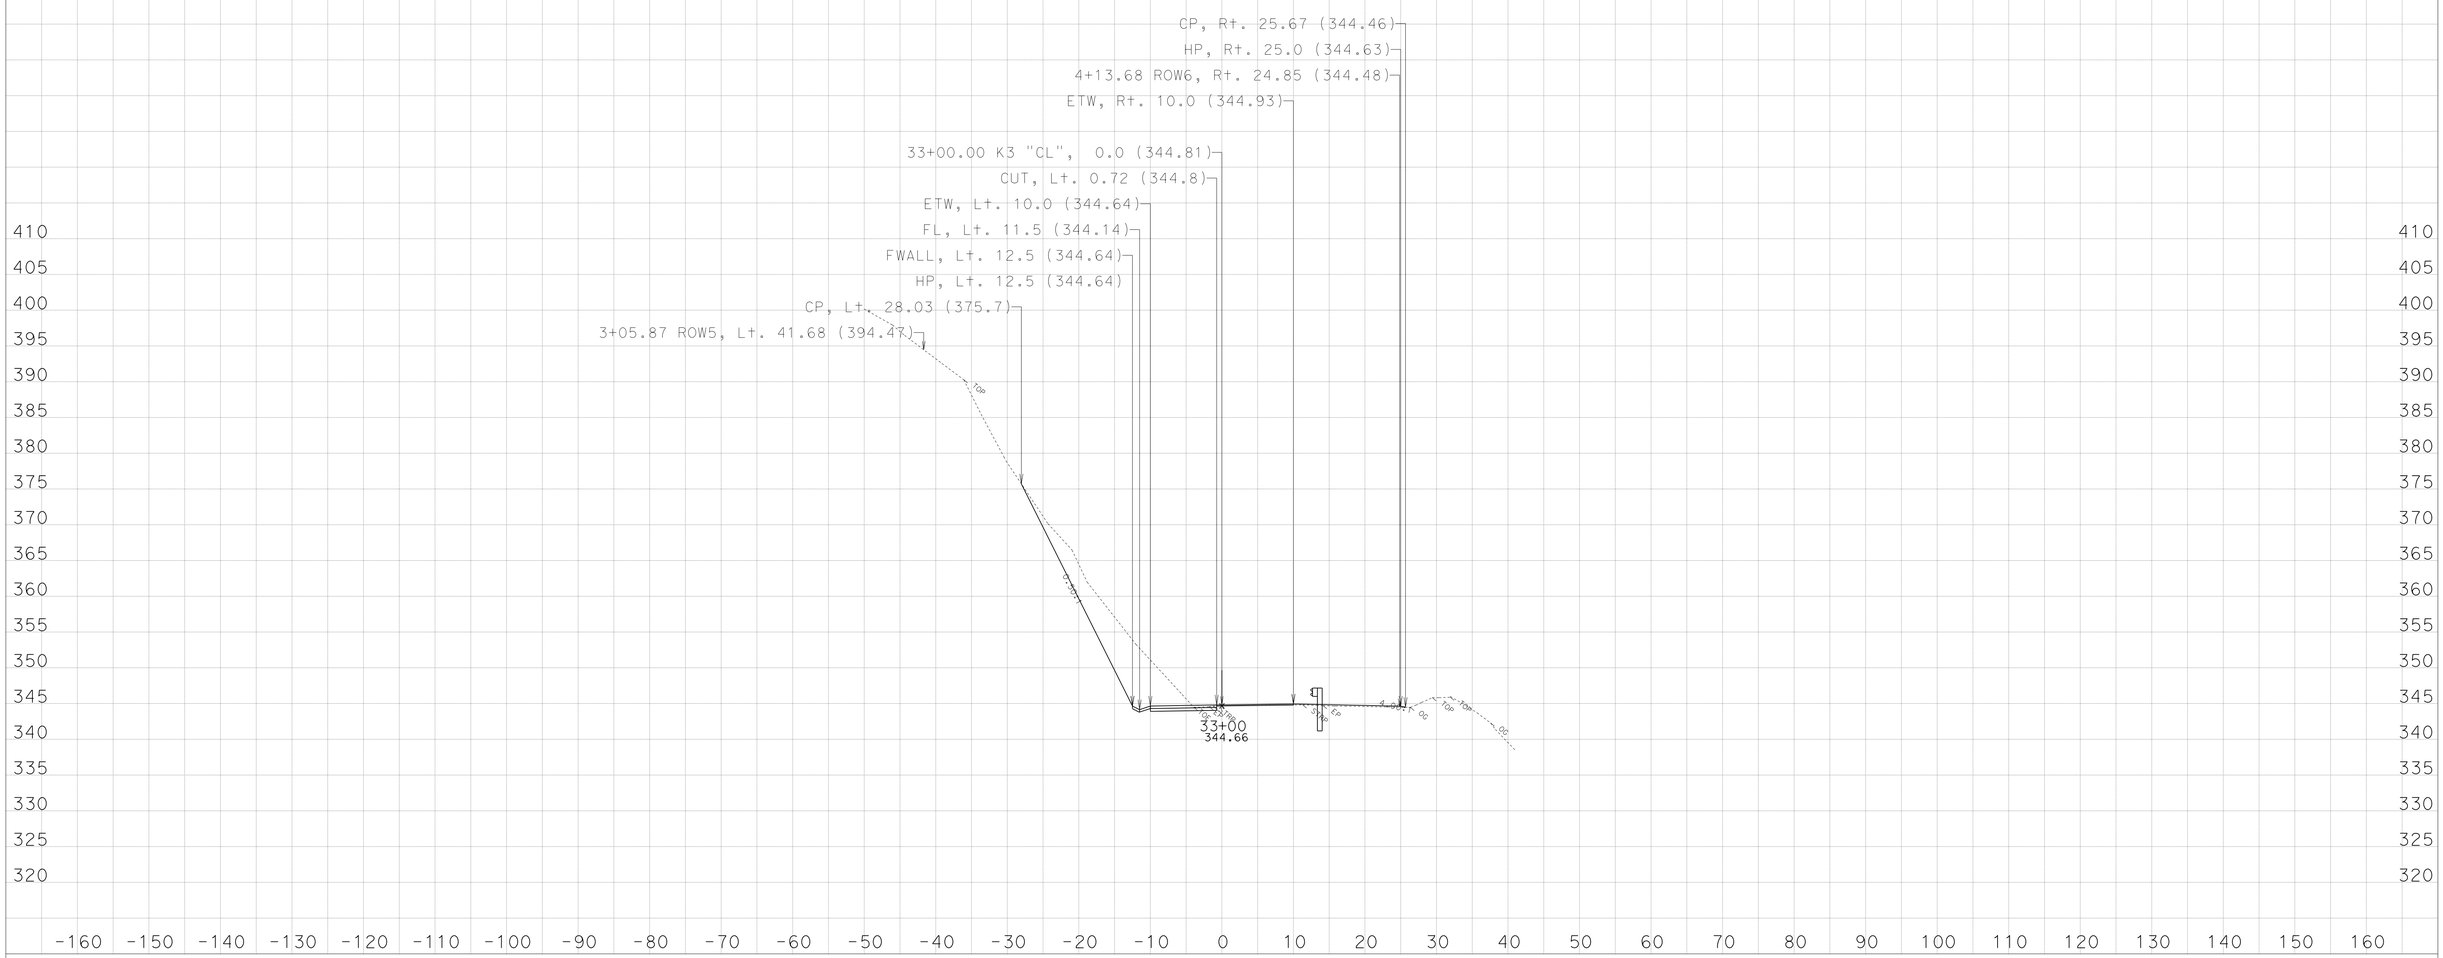

CREATED BY: NRDOE, ODN, E3

DATE: 3/29/2013

KC Project: 45090 File: D:\PROJECTS\45090Hum169WidenMBGR\CAiCE\45090\k3finv.ear

PROJECT ID: 0100000219

CONTRACT: EA: 01-450904

DIST/CO/RTE/PM: 01-HUM-169-PM:13.6/23.4

All Dimensions are US Survey Feet
SCALE: 1" = 10' Horiz.
1" = 10' Vert.

Alignment: "K3"
DESIGN CROSS SECTIONS
SHEET 16 OF 33

For Earthwork Development Only

Safety Improvements
(Widen, V-Ditch, Standard MBGR)

Route 169 - Location 3,
Post Mile: 20.48/20.64

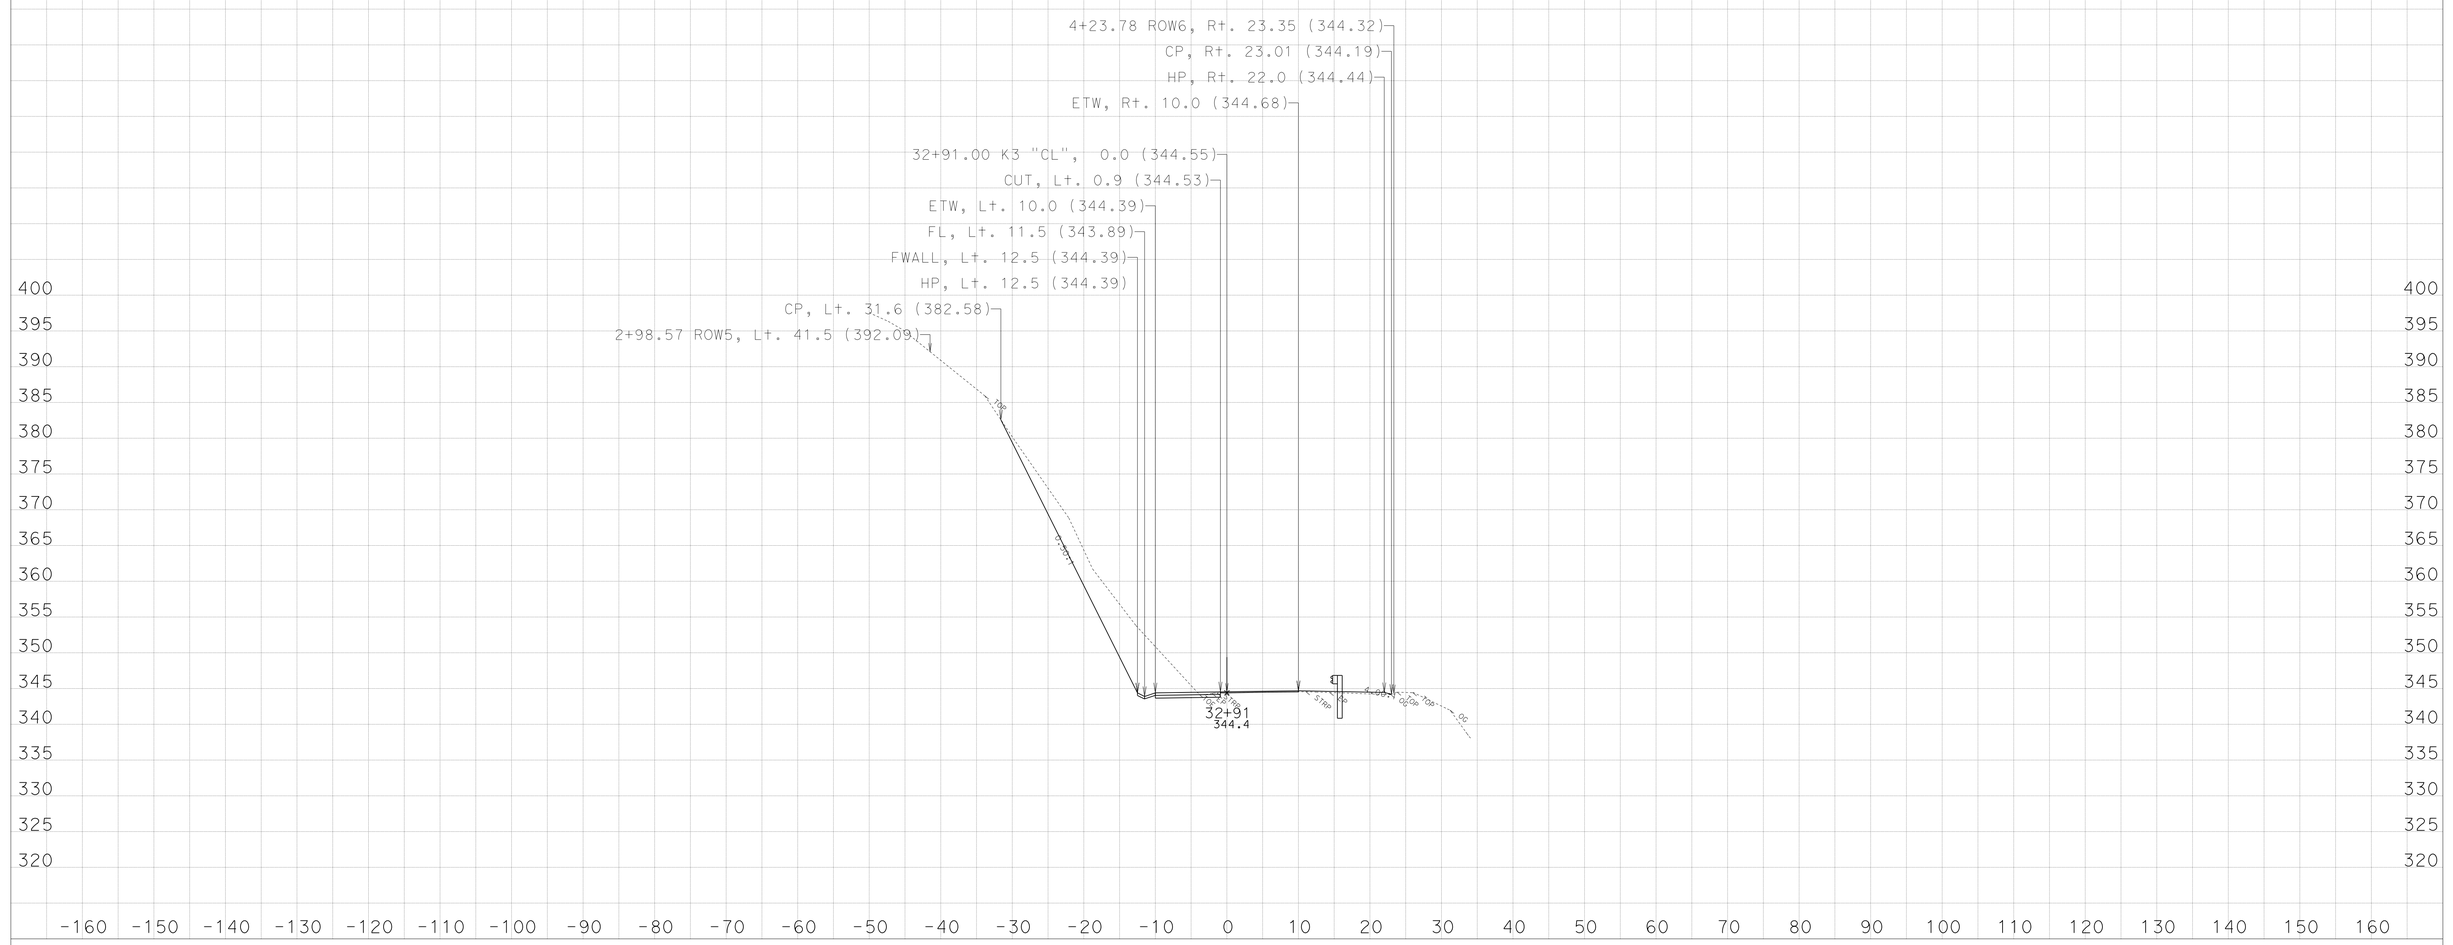

CREATED BY: NRDOE, ODN, E3

KC Project: 45090 File: D:\PROJECTS\45090Hum169WidenMBGR\CAiCE\45090\k3finv.ear

DATE: 3/29/2013

PROJECT ID: 0100000219

CONTRACT: EA: 01-450904

DIST/CO/RTE/PM: 01-HUM-169-PM:13.6/23.4

All Dimensions are US Survey Feet
SCALE: 1" = 10' Horiz.
1" = 10' Vert.

Alignment: "K3"
DESIGN CROSS SECTIONS
SHEET 15 OF 33

For Earthwork Development Only

Safety Improvements
(Widen, V-Ditch, Standard MBGR)

Route 169 - Location 3,
Post Mile: 20.48/20.64

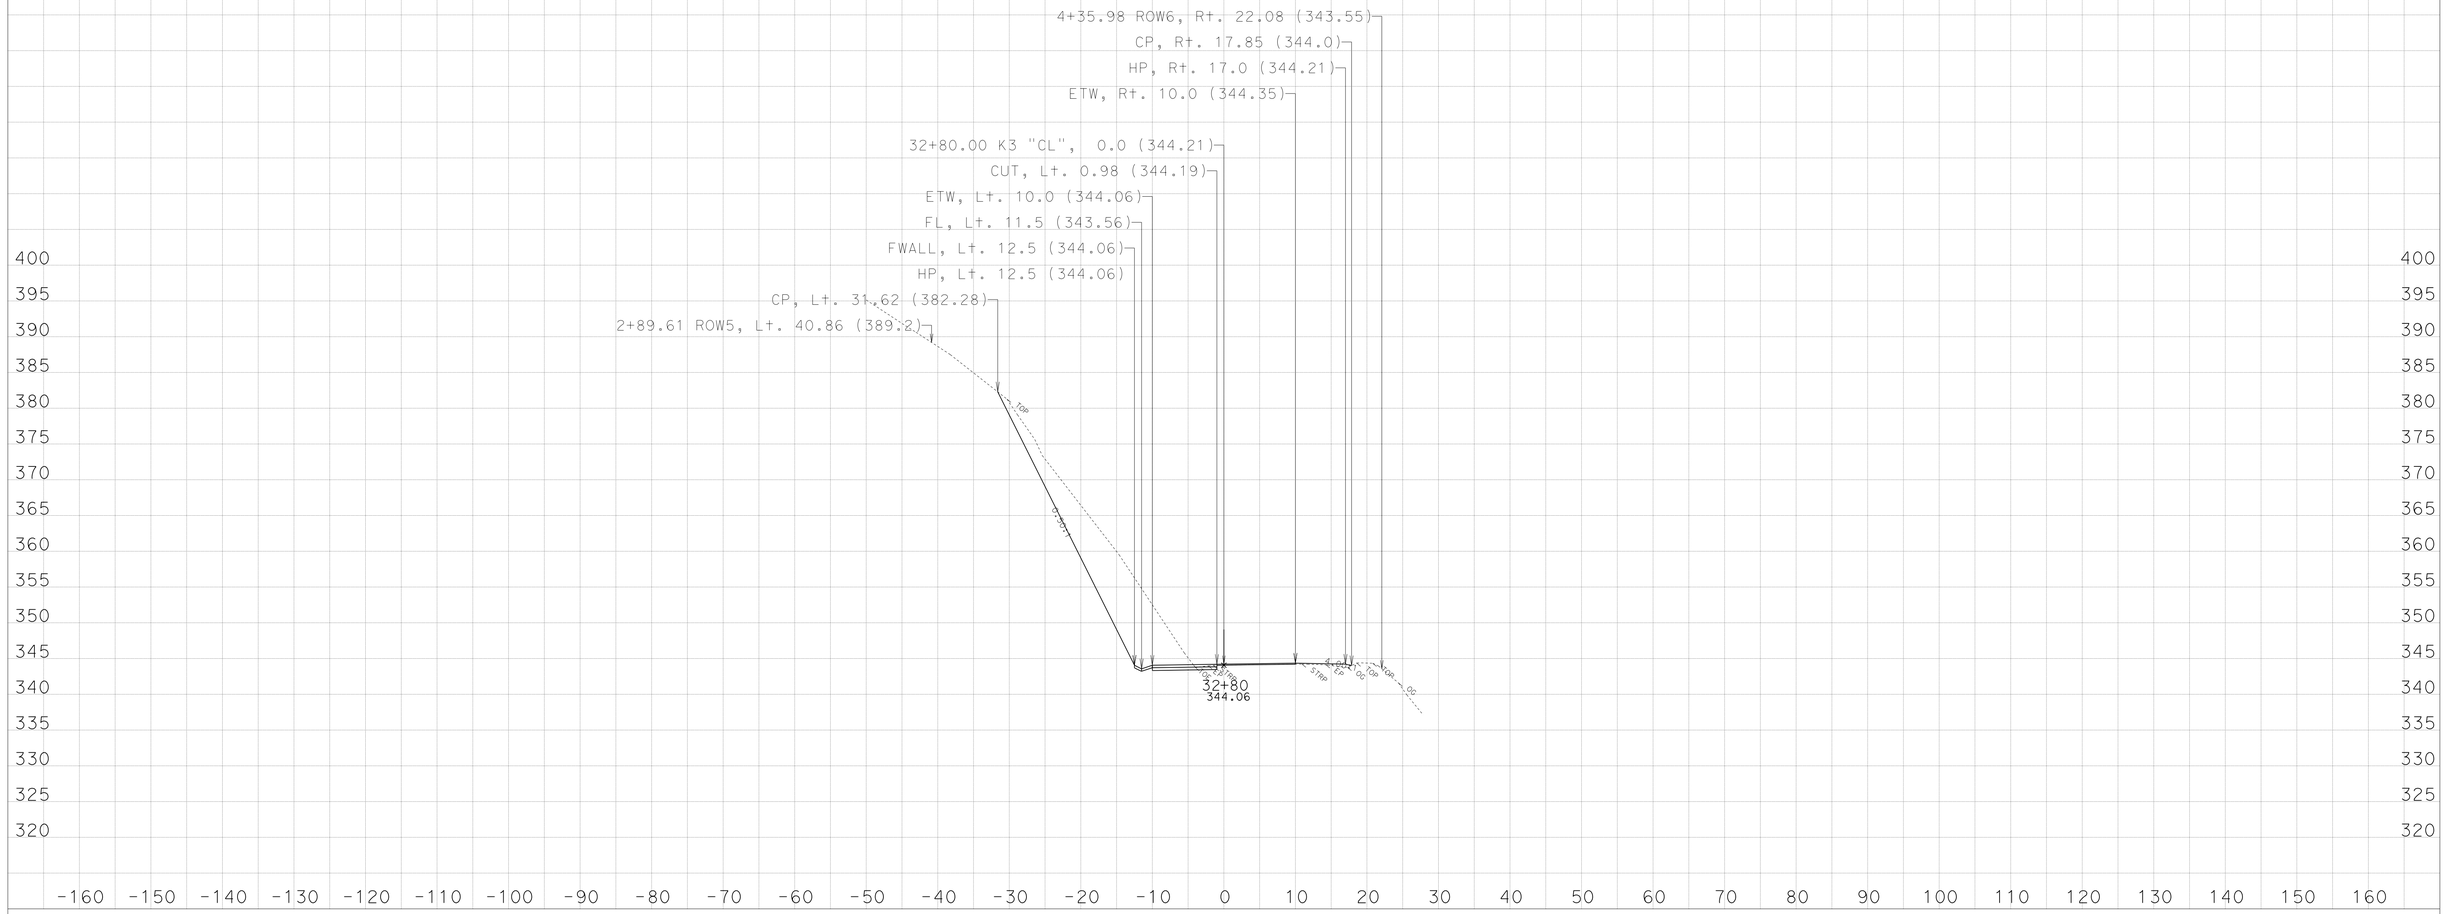

CREATED BY: NRDOE, ODN, E3

KC Project: 45090 File: D:\PROJECTS\45090Hum169WidenMBGR\CAiCE\45090\k3finv.ear

DATE: 3/29/2013

PROJECT ID: 0100000219

CONTRACT: EA: 01-450904

DIST/CO/RTE/PM: 01-HUM-169-PM:13.6/23.4

All Dimensions are US Survey Feet
SCALE: 1" = 10' Horiz.
1" = 10' Vert.

Alignment: "K3"
DESIGN CROSS SECTIONS
SHEET 14 OF 33

For Earthwork Development Only

Safety Improvements
(Widen, V-Ditch, Standard MBGR)

Route 169 - Location 3,
Post Mile: 20.48/20.64

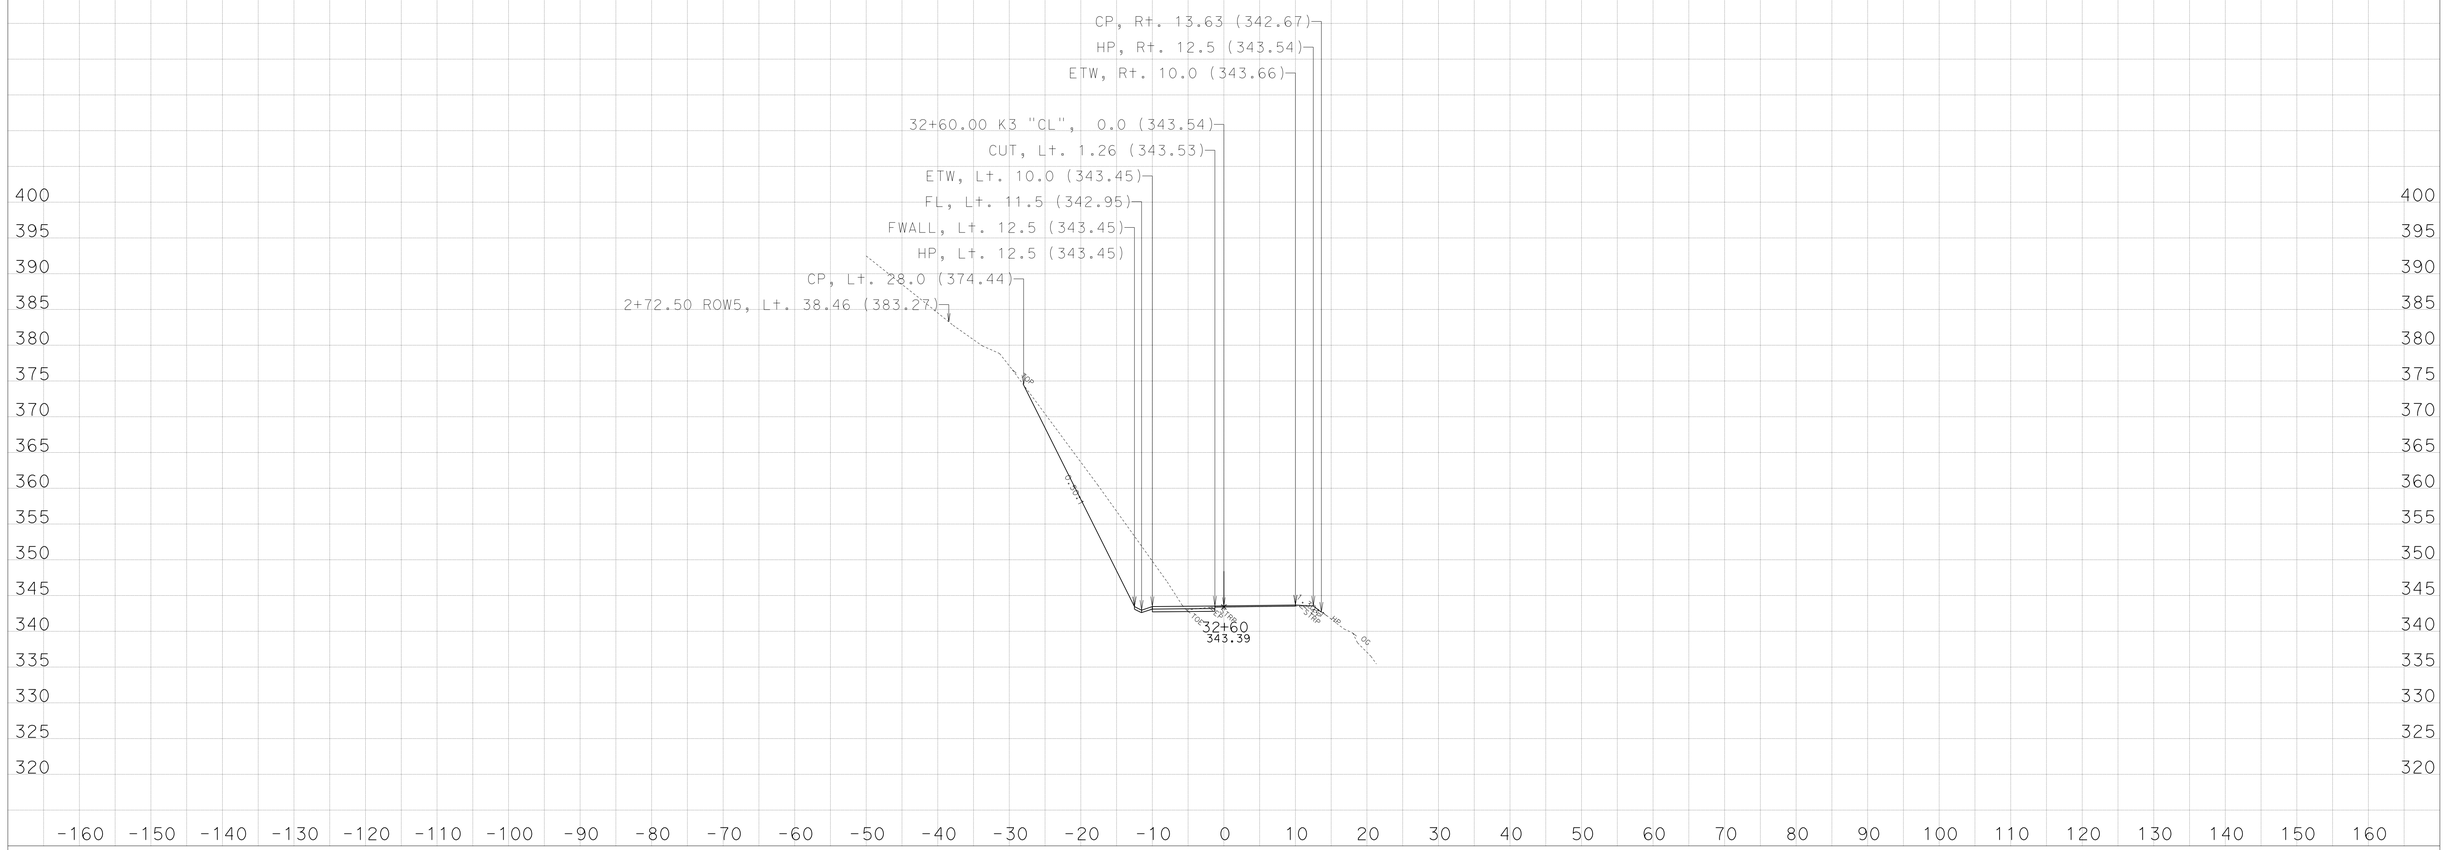

CREATED BY: NRDOE, ODN, E3

KC Project: 45090 File: D:\PROJECTS\45090Hum169WidenMBGR\CAiCE\45090\k3finv.ear

DATE: 3/29/2013

PROJECT ID: 0100000219

CONTRACT: EA: 01-450904

DIST/CO/RTE/PM: 01-HUM-169-PM:13.6/23.4

All Dimensions are US Survey Feet

SCALE: 1" = 10' Horiz.
1" = 10' Vert.

Alignment: "K3"
DESIGN CROSS SECTIONS

SHEET 13 OF 33

For Earthwork Development Only

Safety Improvements
(Widen, V-Ditch, Standard MBGR)

Route 169 - Location 3,
Post Mile: 20.48/20.64

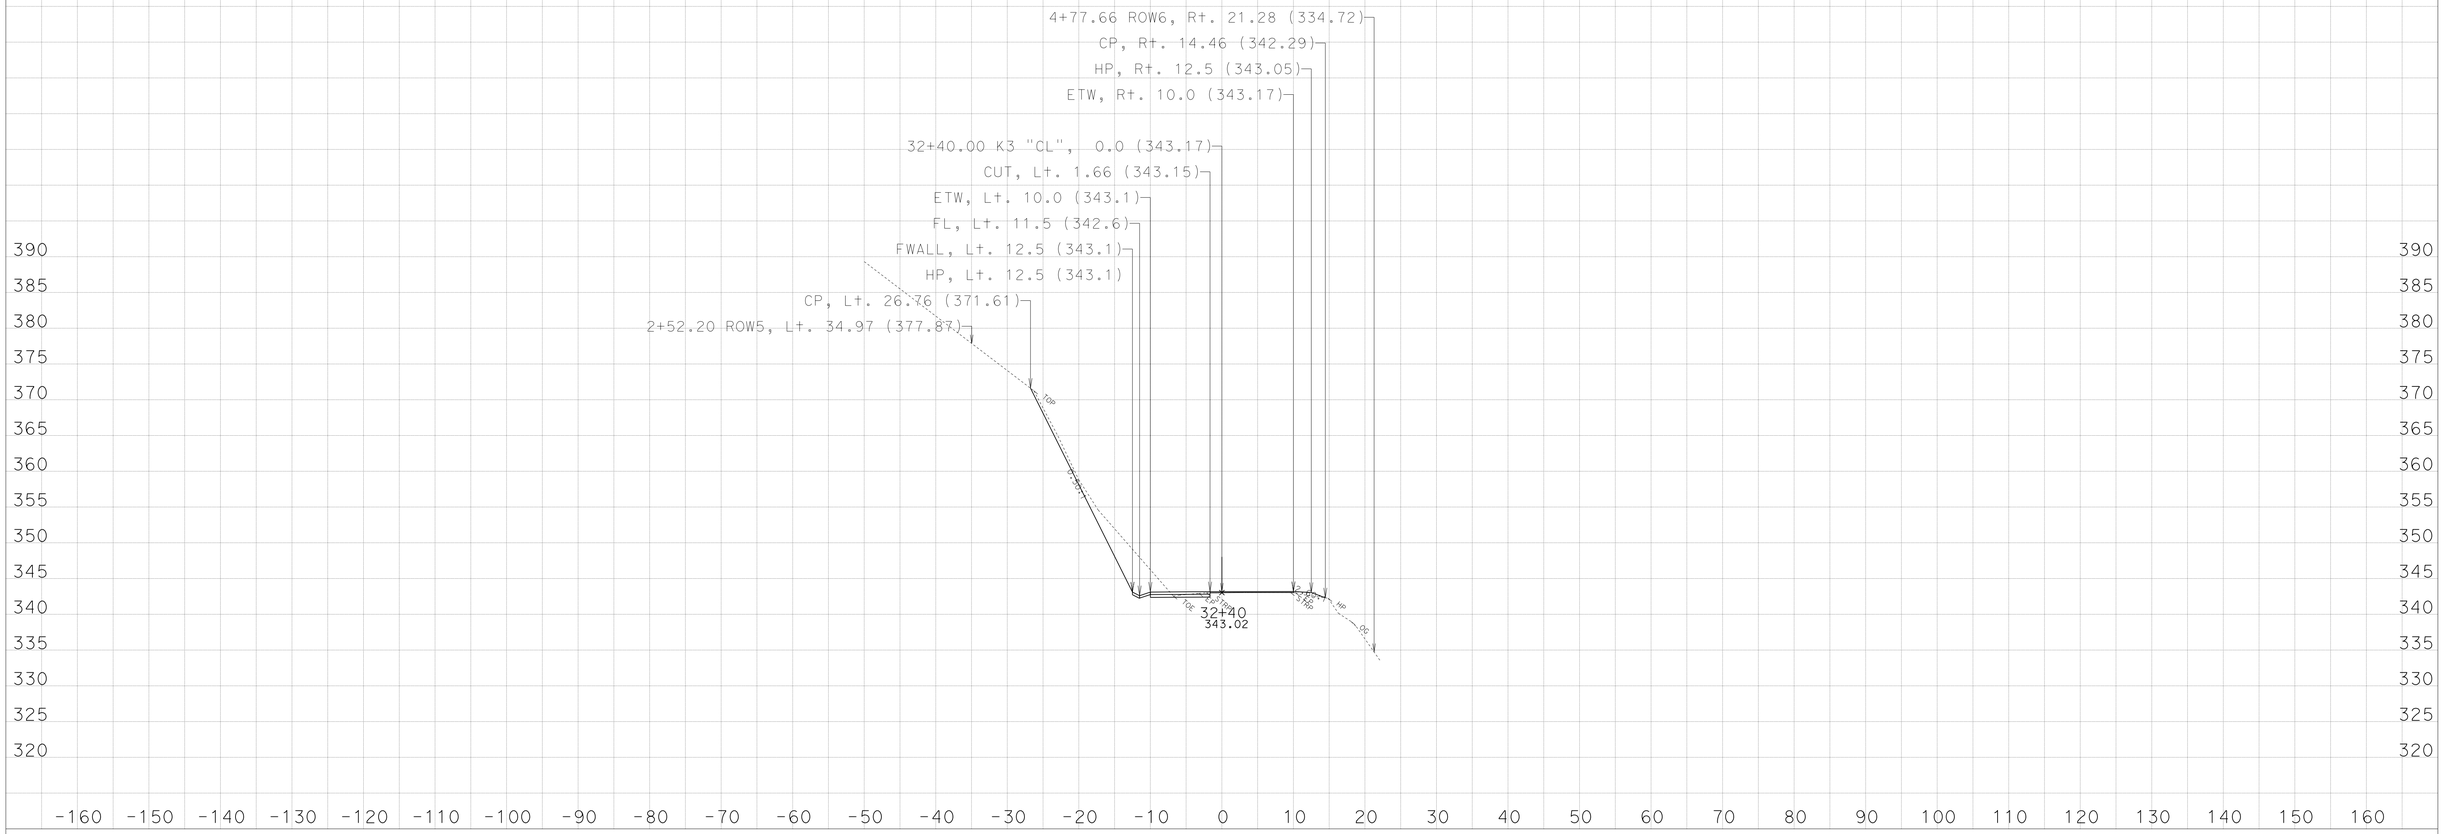

CREATED BY: NRDOE, ODN, E3

KC Project: 45090 File: D:\PROJECTS\45090Hum169WidenMBGR\CAiCE\45090\k3finv.ear

DATE: 3/29/2013

PROJECT ID: 0100000219

CONTRACT: EA: 01-450904

DIST/CO/RTE/PM: 01-HUM-169-PM:13.6/23.4

All Dimensions are US Survey Feet
SCALE: 1" = 10' Horiz.
1" = 10' Vert.

Alignment: "K3"
DESIGN CROSS SECTIONS
SHEET 12 OF 33

For Earthwork Development Only

Safety Improvements
(Widen, V-Ditch, Standard MBGR)

Route 169 - Location 3,
Post Mile: 20.48/20.64

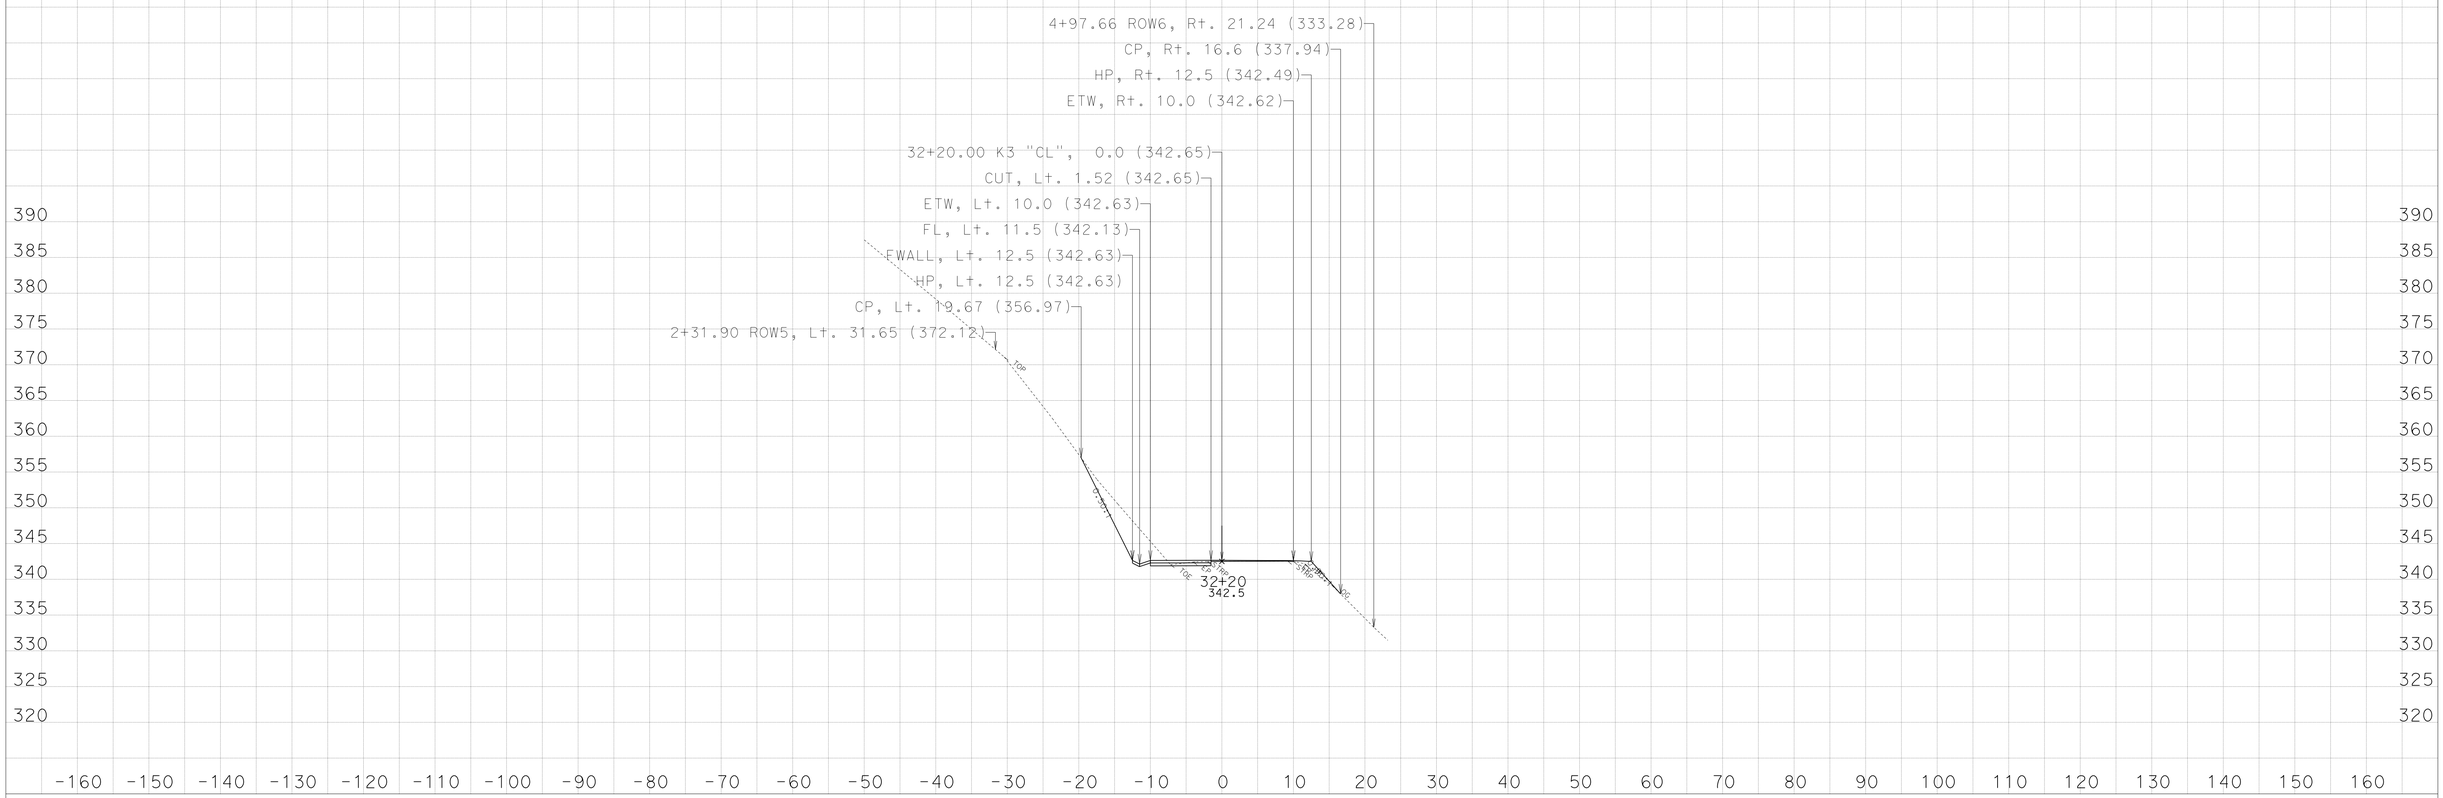

CREATED BY: NRDOE, ODN, E3

DATE: 3/29/2013

KC Project: 45090 File: D:\PROJECTS\45090Hum169WidenMBGR\CAiCE\45090\k3finv.ear

PROJECT ID: 0100000219

CONTRACT: EA: 01-450904

DIST/CO/RTE/PM: 01-HUM-169-PM:13.6/23.4

All Dimensions are US Survey Feet
SCALE: 1" = 10' Horiz.
1" = 10' Vert.

Alignment: "K3"
DESIGN CROSS SECTIONS
SHEET 11 OF 33

For Earthwork Development Only

Safety Improvements
(Widen, V-Ditch, Standard MBGR)

Route 169 - Location 3,
Post Mile: 20.48/20.64

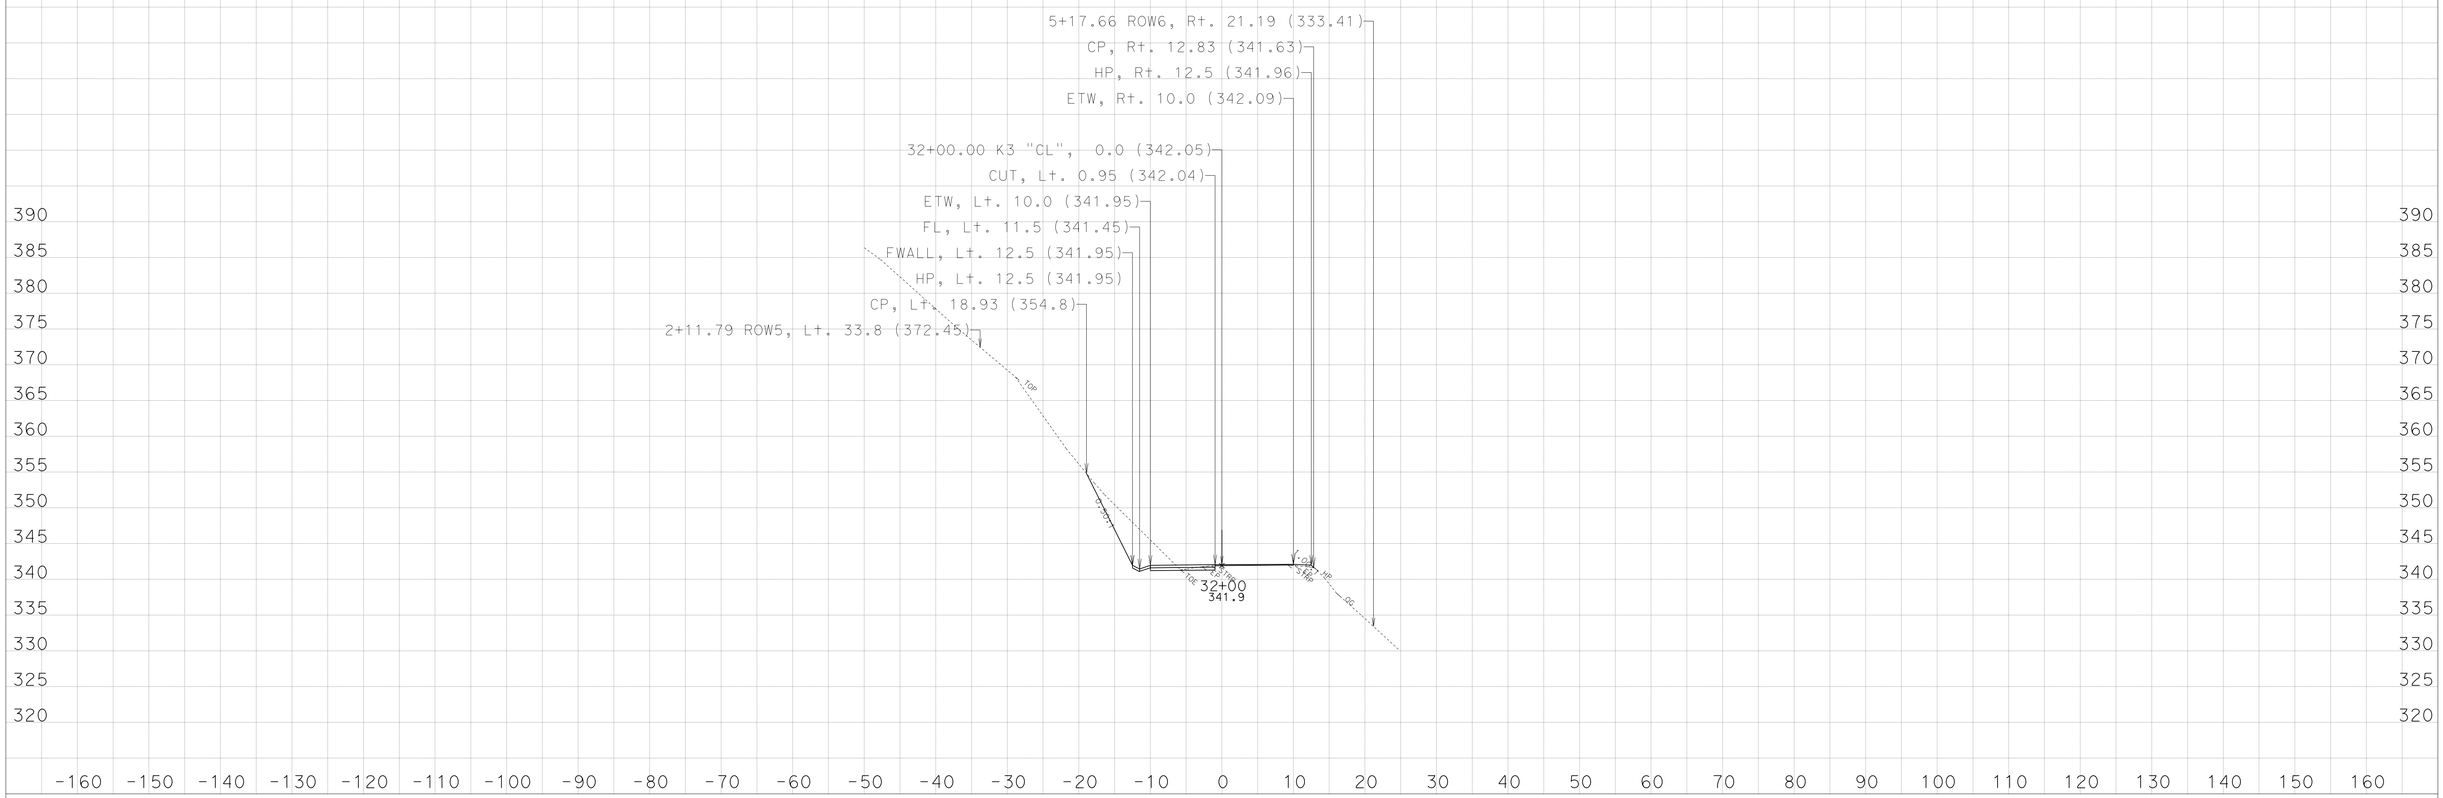

CREATED BY: NRDOE, ODN, E3

DATE: 3/29/2013

KC Project: 45090 File: D:\PROJECTS\45090Hum169WidenMBGR\CAiCE\45090\k3finv.ear

PROJECT ID: 0100000219

CONTRACT: EA: 01-450904

DIST/CO/RTE/PM: 01-HUM-169-PM:13.6/23.4

All Dimensions are US Survey Feet
SCALE: 1" = 10' Horiz.
1" = 10' Vert.

Alignment: "K3"
DESIGN CROSS SECTIONS
SHEET 10 OF 33

For Earthwork Development Only

Safety Improvements
(Widen, V-Ditch, Standard MBGR)

Route 169 - Location 3,
Post Mile: 20.48/20.64

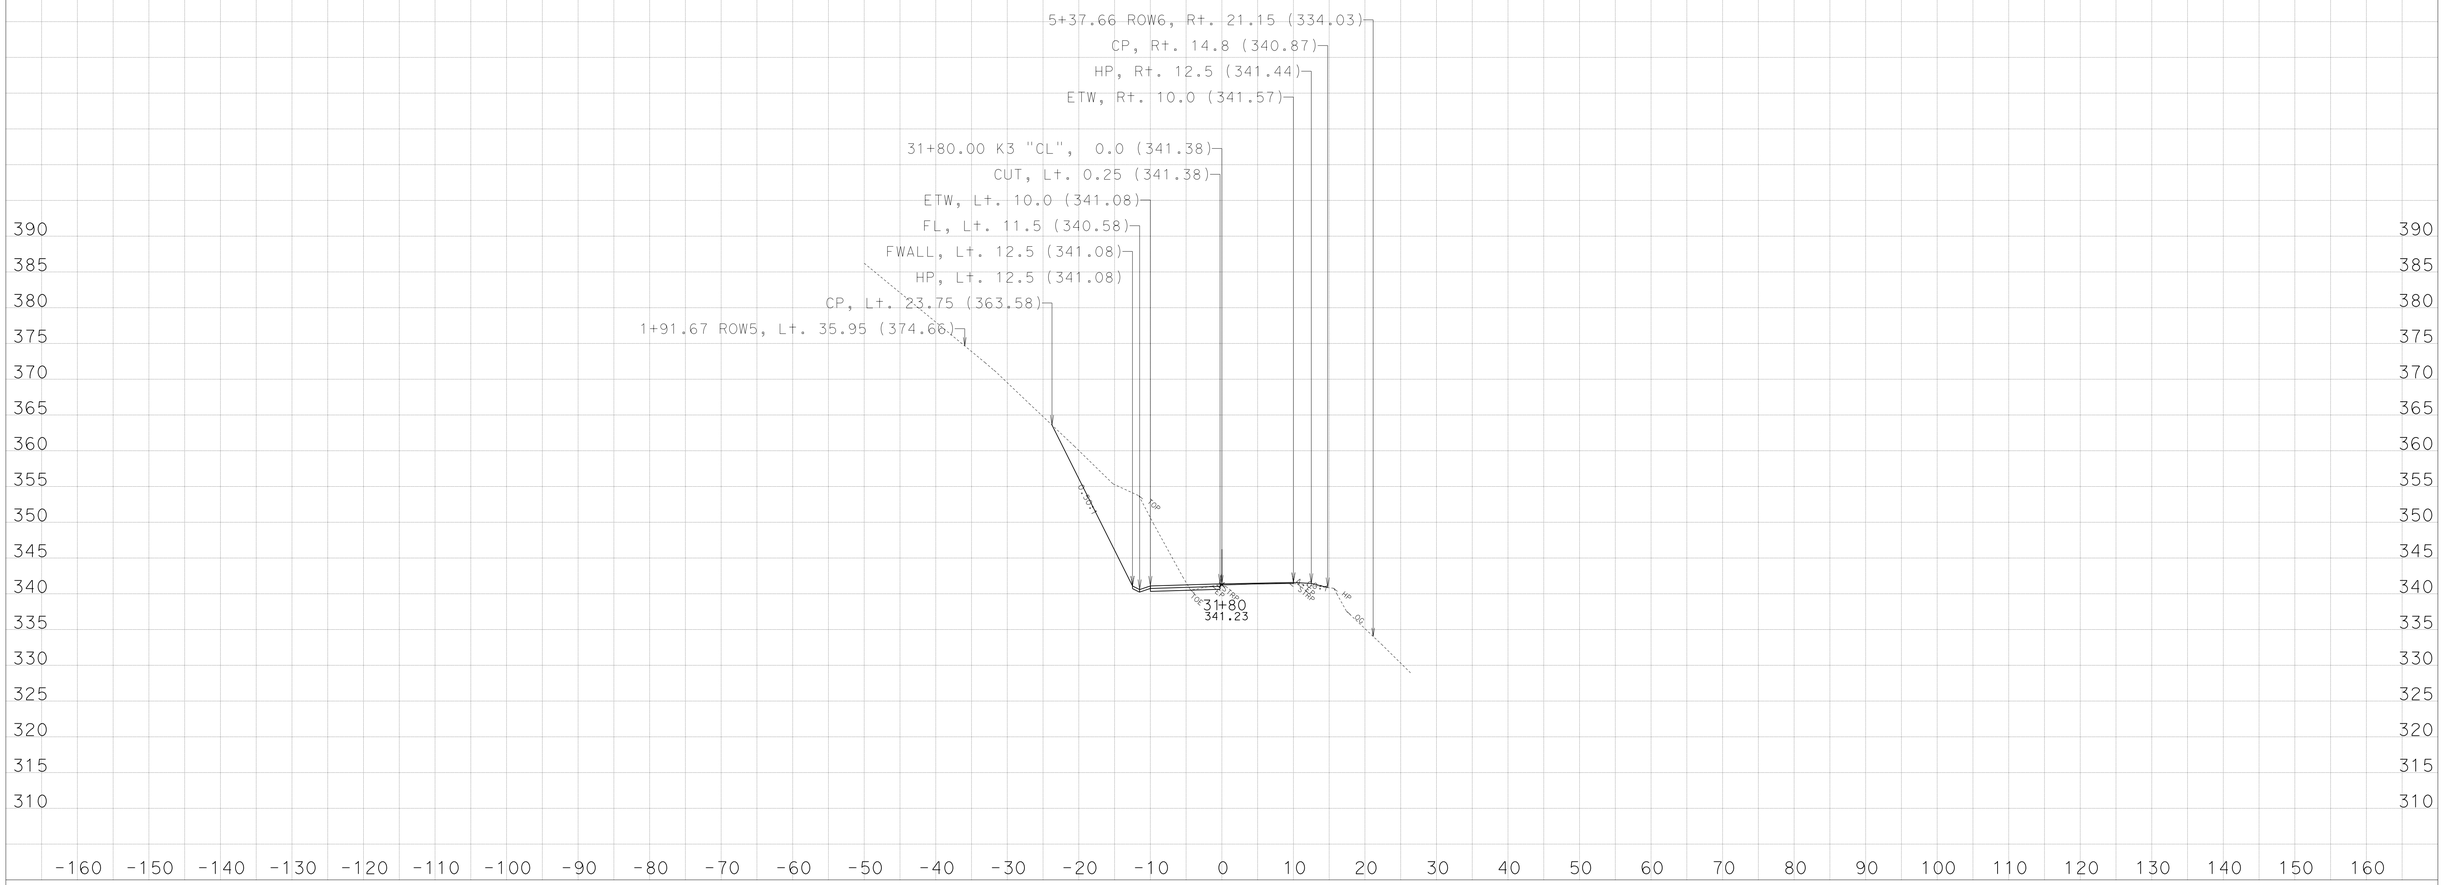

CREATED BY: NRDOE, ODN, E3

KC Project: 45090 File: D:\PROJECTS\45090Hum169WidenMBGR\CAiCE\45090\k3finv.ear

DATE: 3/29/2013

PROJECT ID: 0100000219

CONTRACT: EA: 01-450904

DIST/CO/RTE/PM: 01-HUM-169-PM:13.6/23.4

All Dimensions are US Survey Feet
SCALE: 1" = 10' Horiz.
1" = 10' Vert.

Alignment: "K3"
DESIGN CROSS SECTIONS
SHEET 9 OF 33

For Earthwork Development Only

Safety Improvements
(Widen, V-Ditch, Standard MBGR)

Route 169 - Location 3,
Post Mile: 20.48/20.64

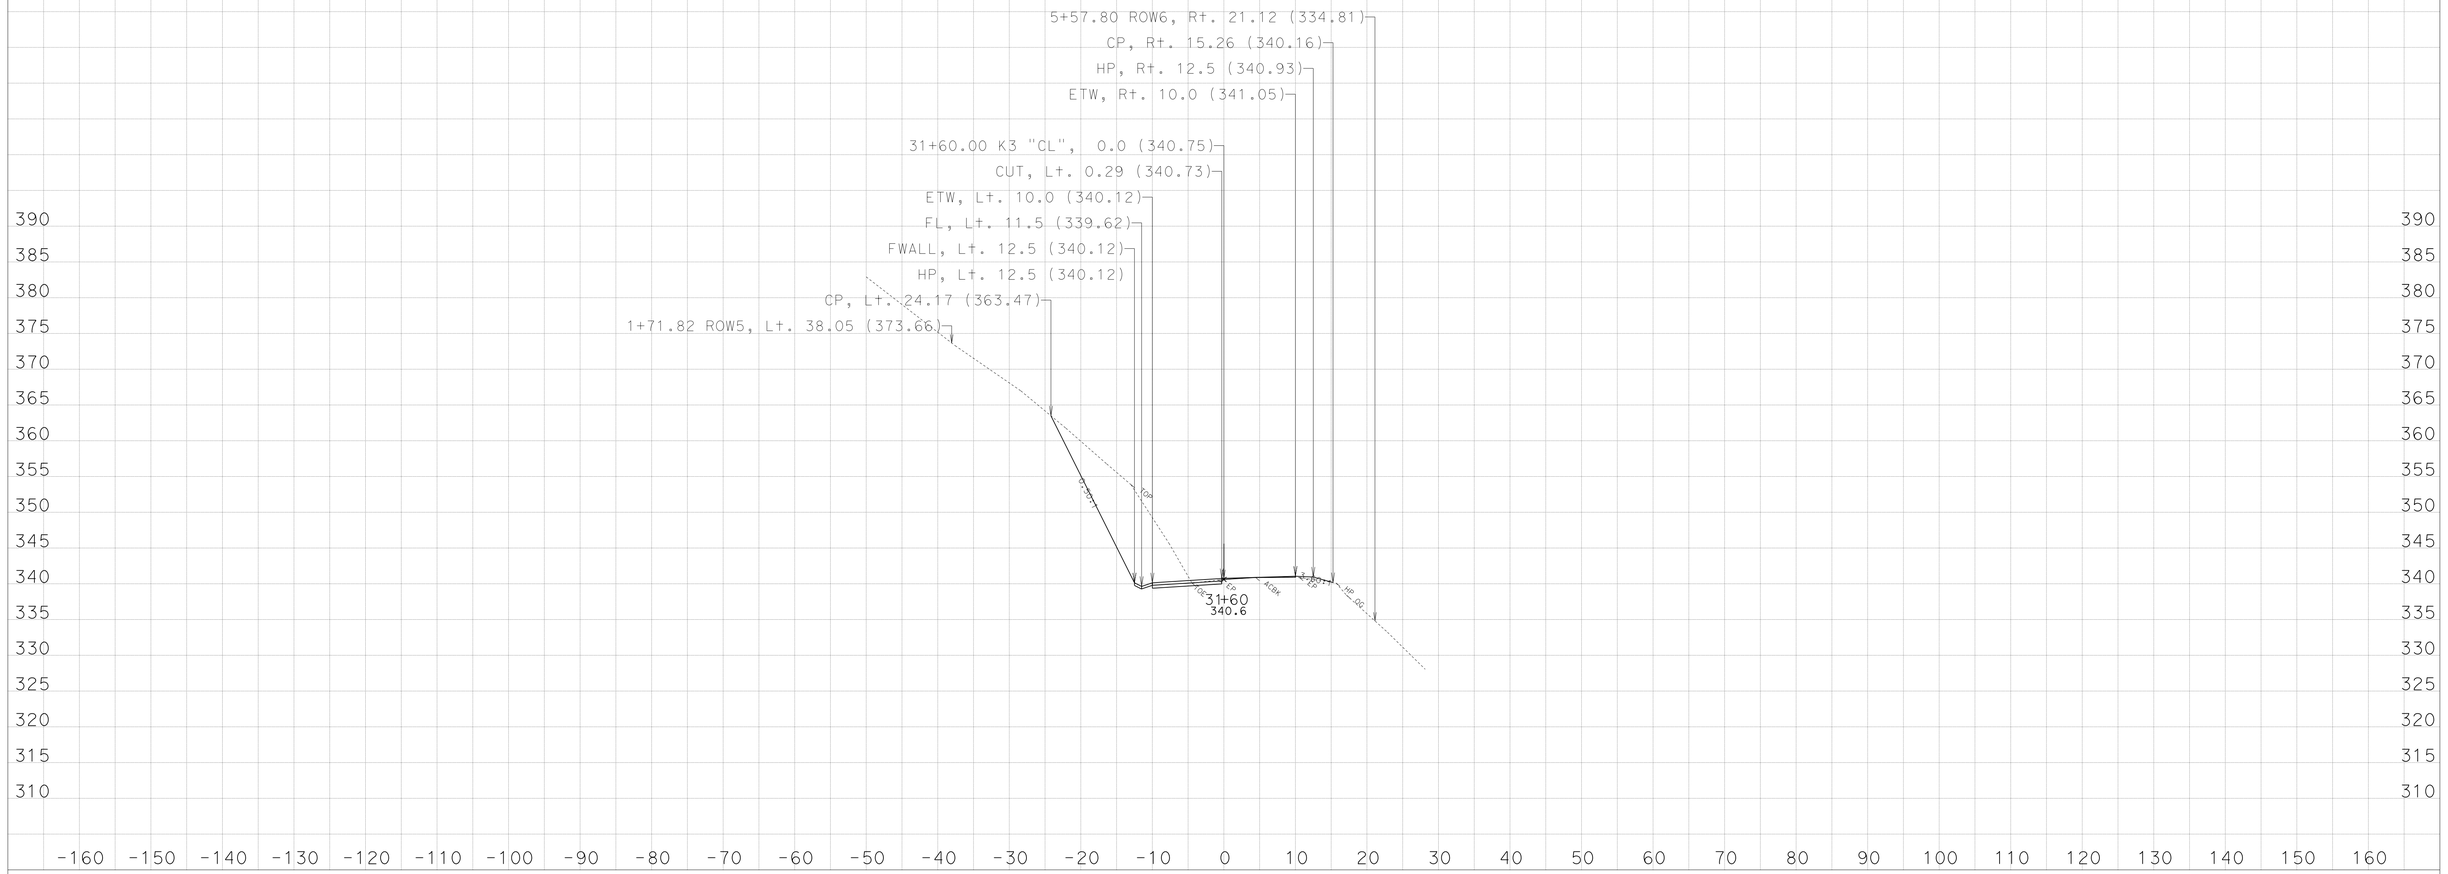

CREATED BY: NRDOE, ODN, E3

DATE: 3/29/2013

KC Project: 45090 File: D:\PROJECTS\45090Hum169WidenMBGR\CAiCE\45090\k3finv.ear

PROJECT ID: 0100000219

CONTRACT: EA: 01-450904

DIST/CO/RTE/PM: 01-HUM-169-PM:13.6/23.4

All Dimensions are US Survey Feet

SCALE: 1" = 10' Horiz.
1" = 10' Vert.

Alignment: "K3"
DESIGN CROSS SECTIONS

SHEET 8 OF 33

For Earthwork Development Only

Safety Improvements
(Widen, V-Ditch, Standard MBGR)

Route 169 - Location 3,
Post Mile: 20.48/20.64

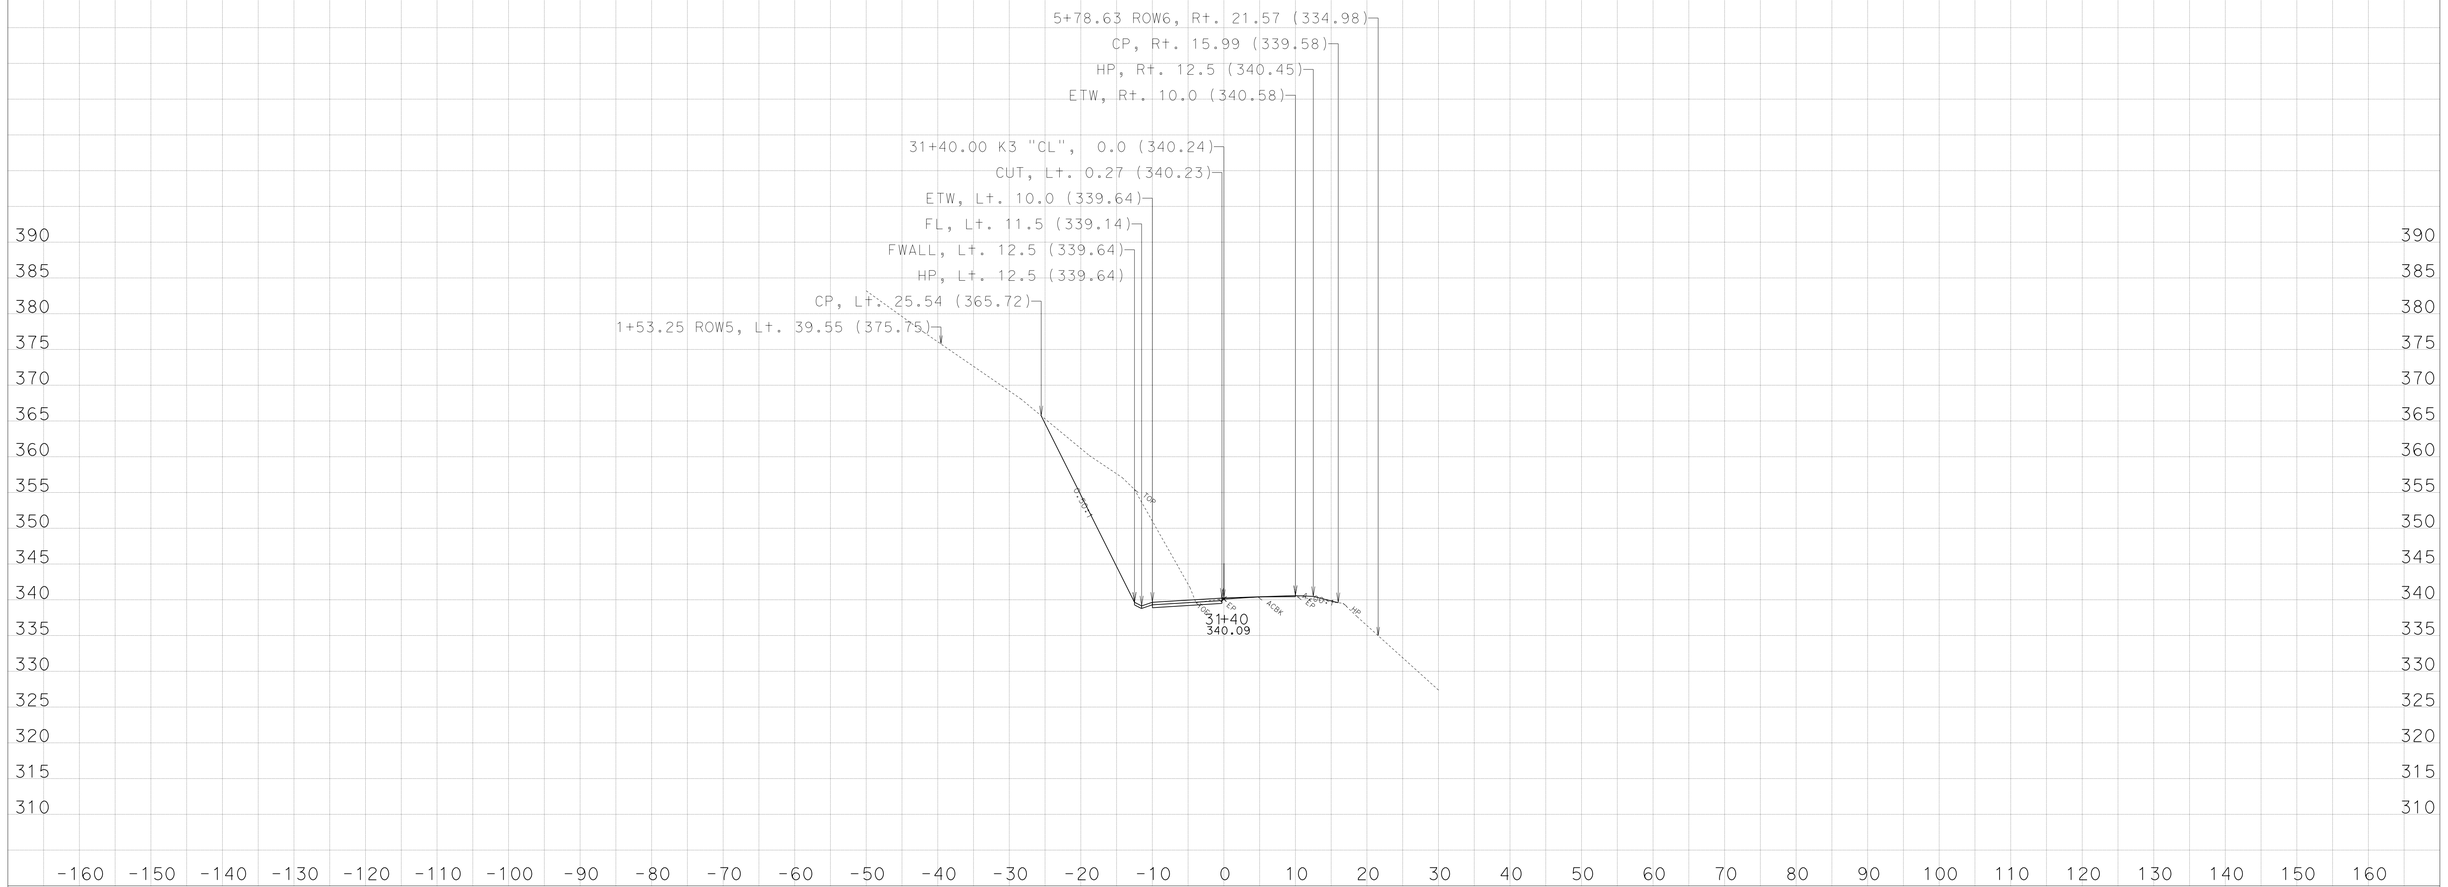

CREATED BY: NRDOE, ODN, E3

KC Project: 45090 File: D:\PROJECTS\45090Hum169WidenMBGR\CAiCE\45090\k3finv.ear

DATE: 3/29/2013

PROJECT ID: 0100000219

CONTRACT: EA: 01-450904

DIST/CO/RTE/PM: 01-HUM-169-PM:13.6/23.4

All Dimensions are US Survey Feet

SCALE: 1" = 10' Horiz.
1" = 10' Vert.

Alignment: "K3"
DESIGN CROSS SECTIONS

For Earthwork Development Only

Safety Improvements
(Widen, V-Ditch, Standard MBGR)

Route 169 - Location 3,
Post Mile: 20.48/20.64

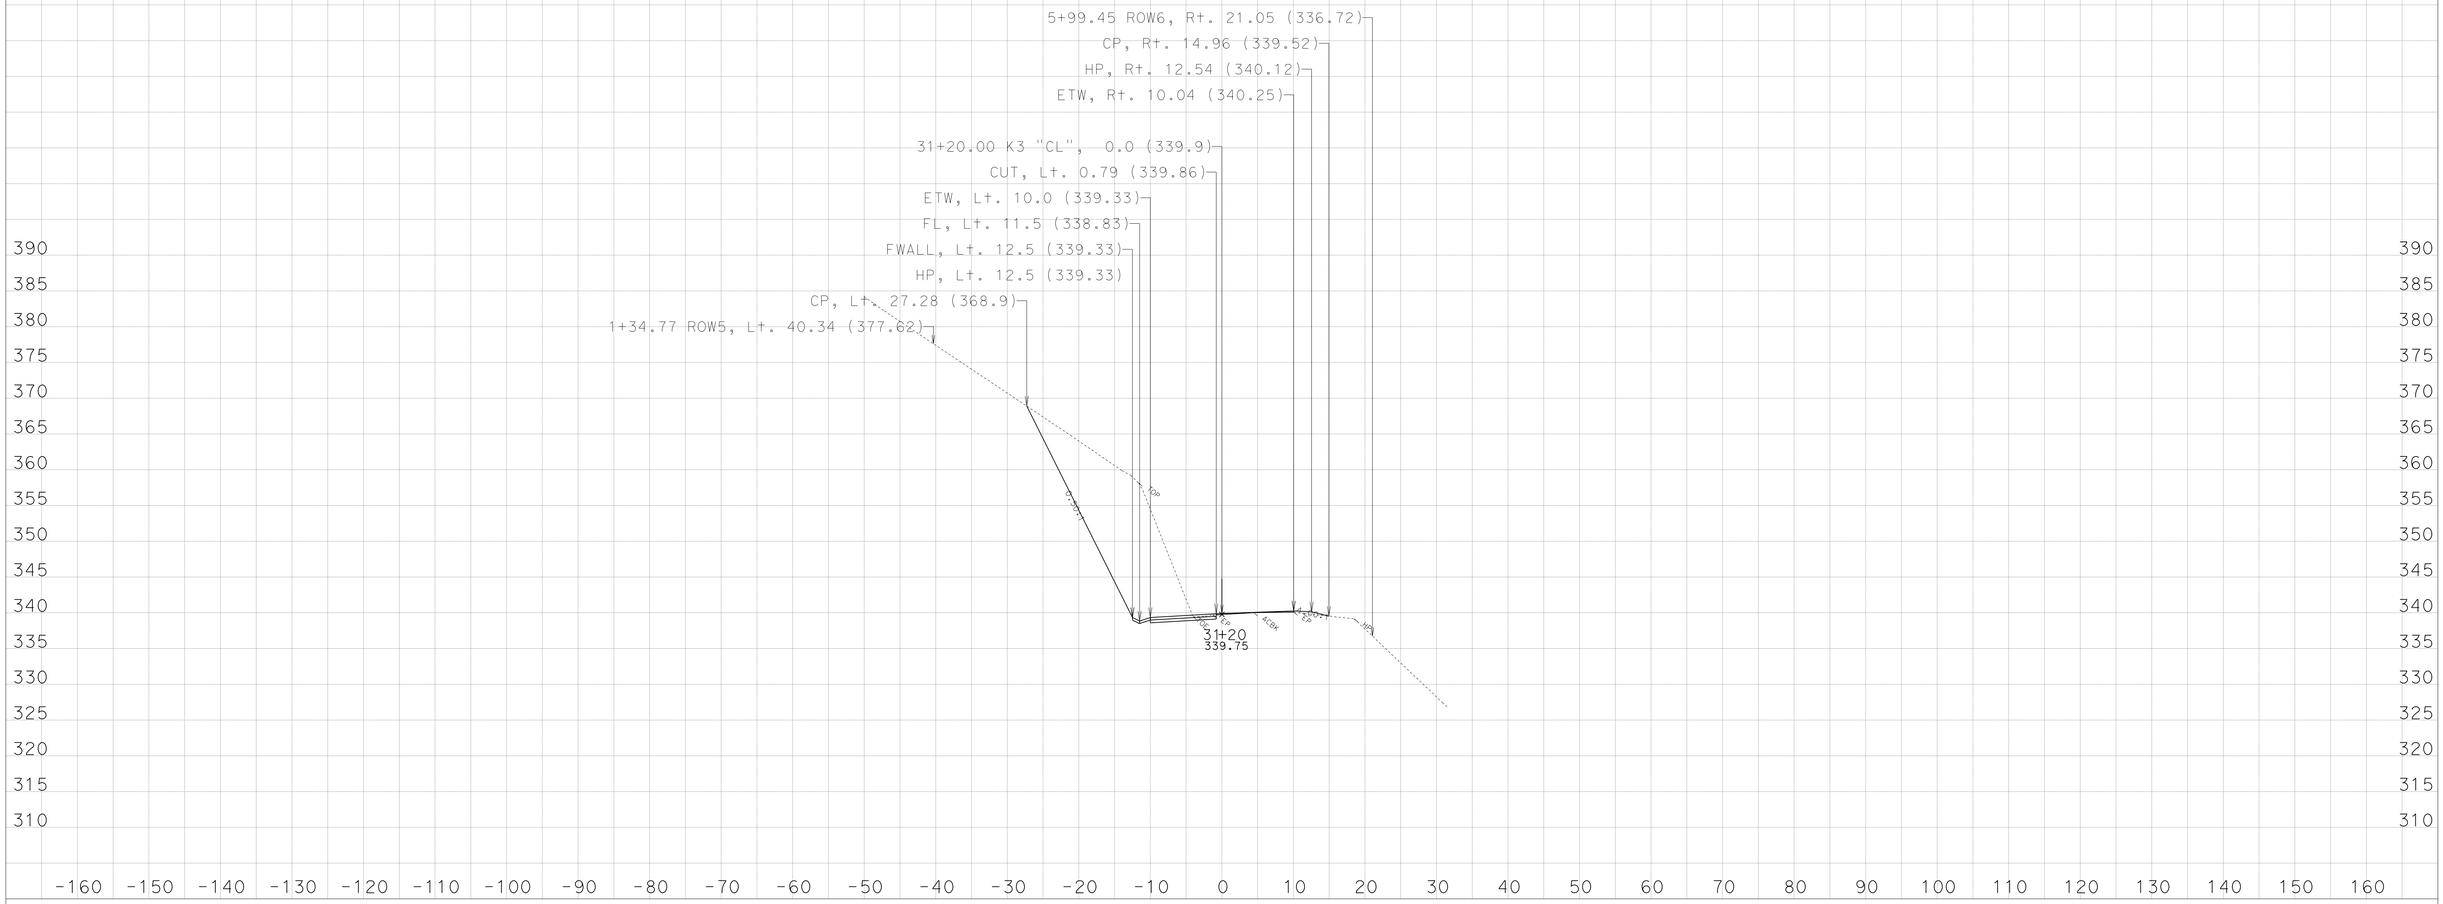

CREATED BY: NRDOE, ODN, E3

DATE: 3/29/2013

KC Project: 45090 File: D:\PROJECTS\45090Hum169WidenMBGR\CAiCE\45090\k3finv.ear

PROJECT ID: 0100000219

CONTRACT: EA: 01-450904

DIST/CO/RTE/PM: 01-HUM-169-PM:13.6/23.4

All Dimensions are US Survey Feet

SCALE: 1" = 10' Horiz.
1" = 10' Vert.

Alignment: "K3"
DESIGN CROSS SECTIONS

SHEET 6 OF 33

For Earthwork Development Only

Safety Improvements
(Widen, V-Ditch, Standard MBGR)

Route 169 - Location 3,
Post Mile: 20.48/20.64

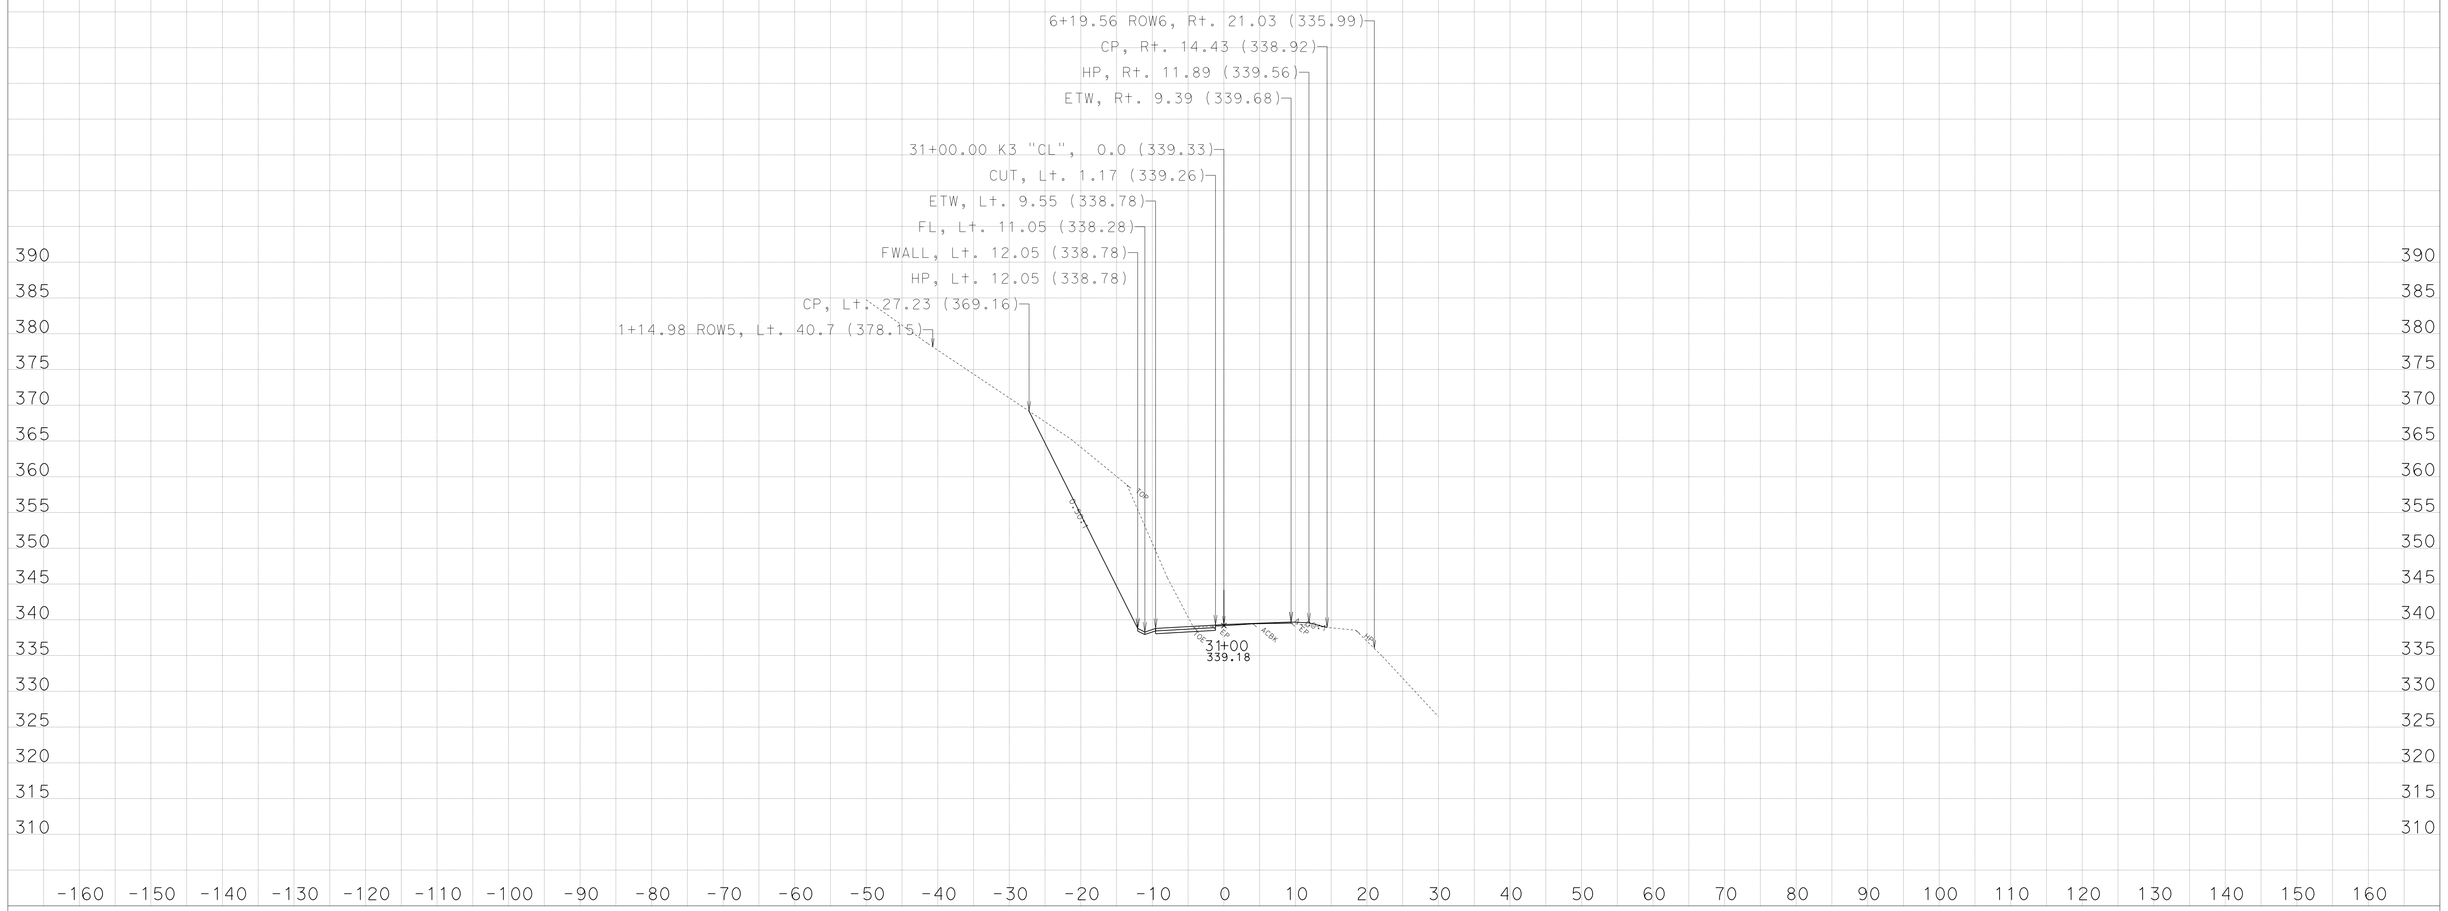
6+19.56 ROW6, Rt. 21.03 (335.99)
CP, Rt. 14.43 (338.92)
HP, Rt. 11.89 (339.56)
ETW, Rt. 9.39 (339.68)
31+00.00 K3 "CL", 0.0 (339.33)
CUT, Lt. 1.17 (339.26)
ETW, Lt. 9.55 (338.78)
FL, Lt. 11.05 (338.28)
FWALL, Lt. 12.05 (338.78)
HP, Lt. 12.05 (338.78)
CP, Lt. 27.23 (369.16)
1+14.98 ROW5, Lt. 40.7 (378.15)
CUT
CUT
FILL
FILL
FILL

For Earthwork Development Only

Safety Improvements
(Widen, V-Ditch, Standard MBGR)

Route 169 - Location 3,
Post Mile: 20.48/20.64

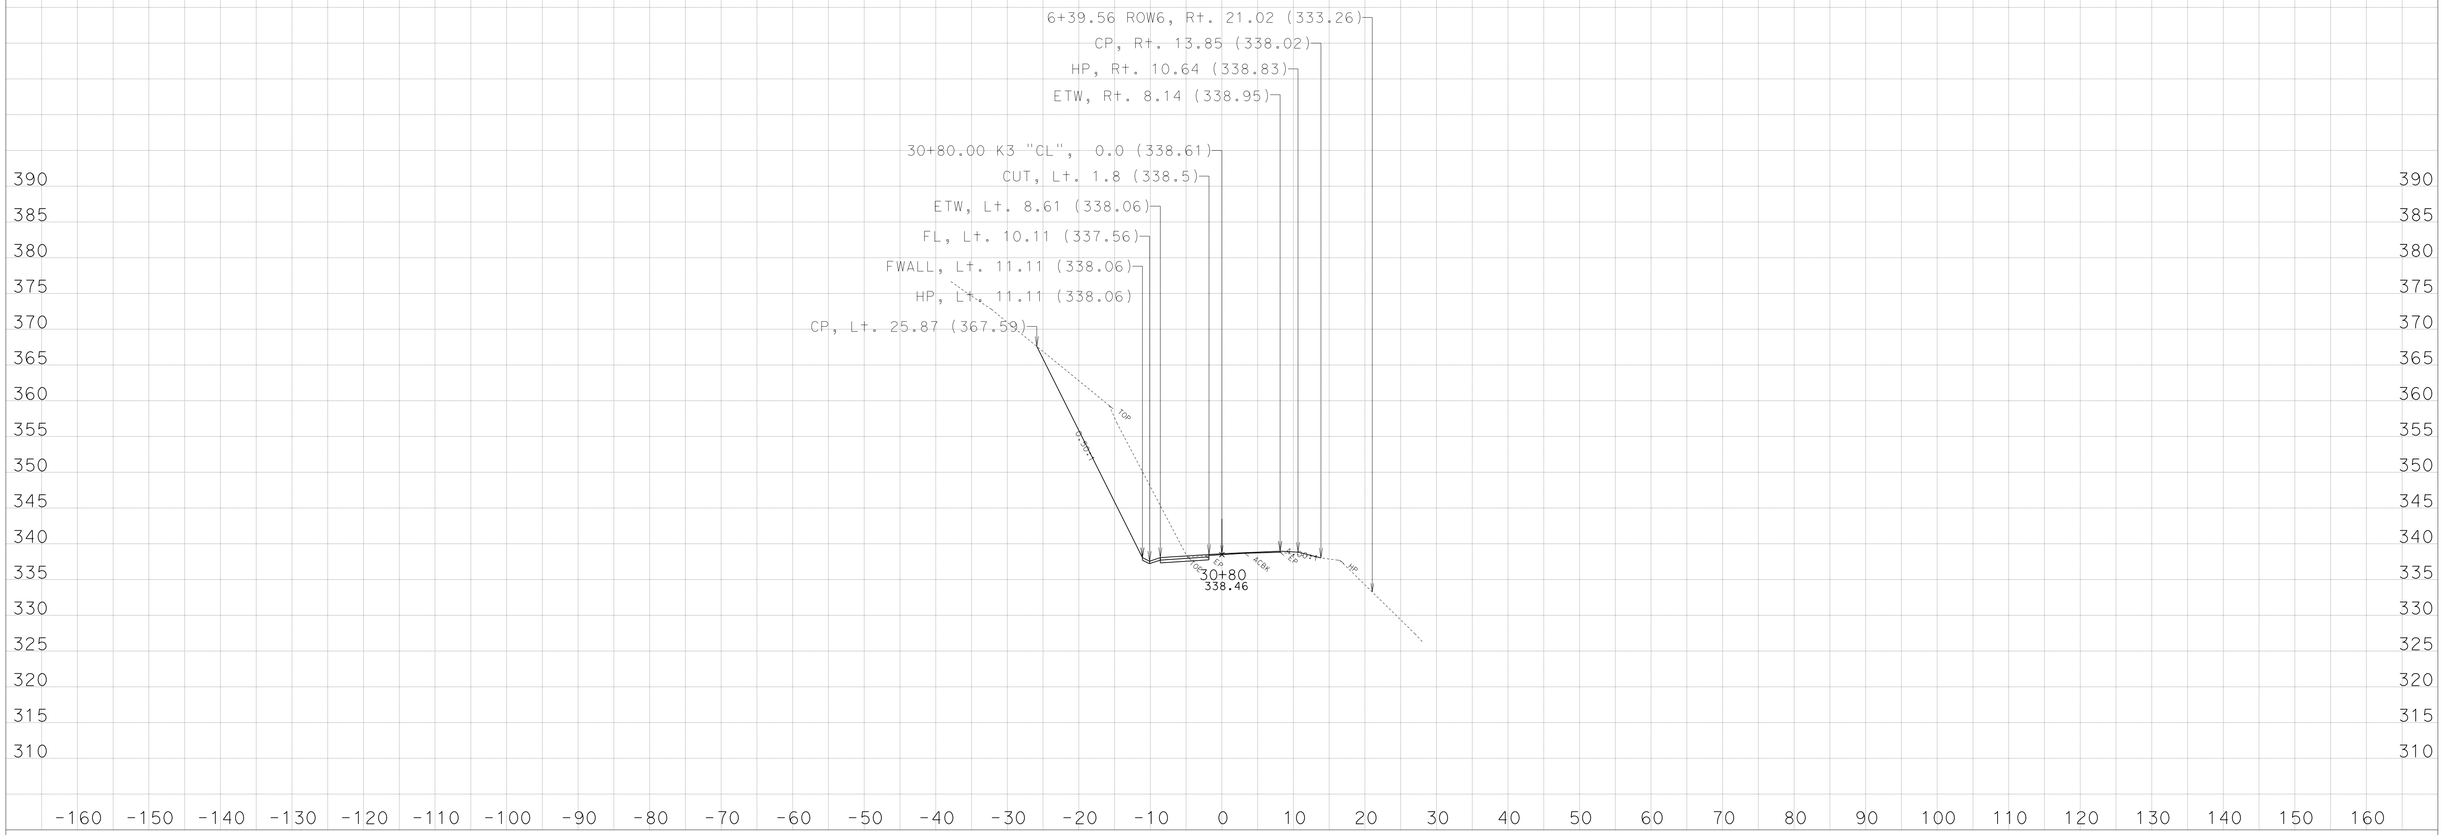

CREATED BY: NRDOE, ODN, E3

KC Project: 45090 File: D:\PROJECTS\45090Hum169WidenMBGR\CAiCE\45090\k3finv.ear

DATE: 3/29/2013

PROJECT ID: 0100000219

CONTRACT: EA: 01-450904

DIST/CO/RTE/PM: 01-HUM-169-PM:13.6/23.4

All Dimensions are US Survey Feet
SCALE: 1" = 10' Horiz.
1" = 10' Vert.

Alignment: "K3"
DESIGN CROSS SECTIONS
SHEET 4 OF 33

For Earthwork Development Only

Safety Improvements
(Widen, V-Ditch, Standard MBGR)

Route 169 - Location 3,
Post Mile: 20.48/20.64

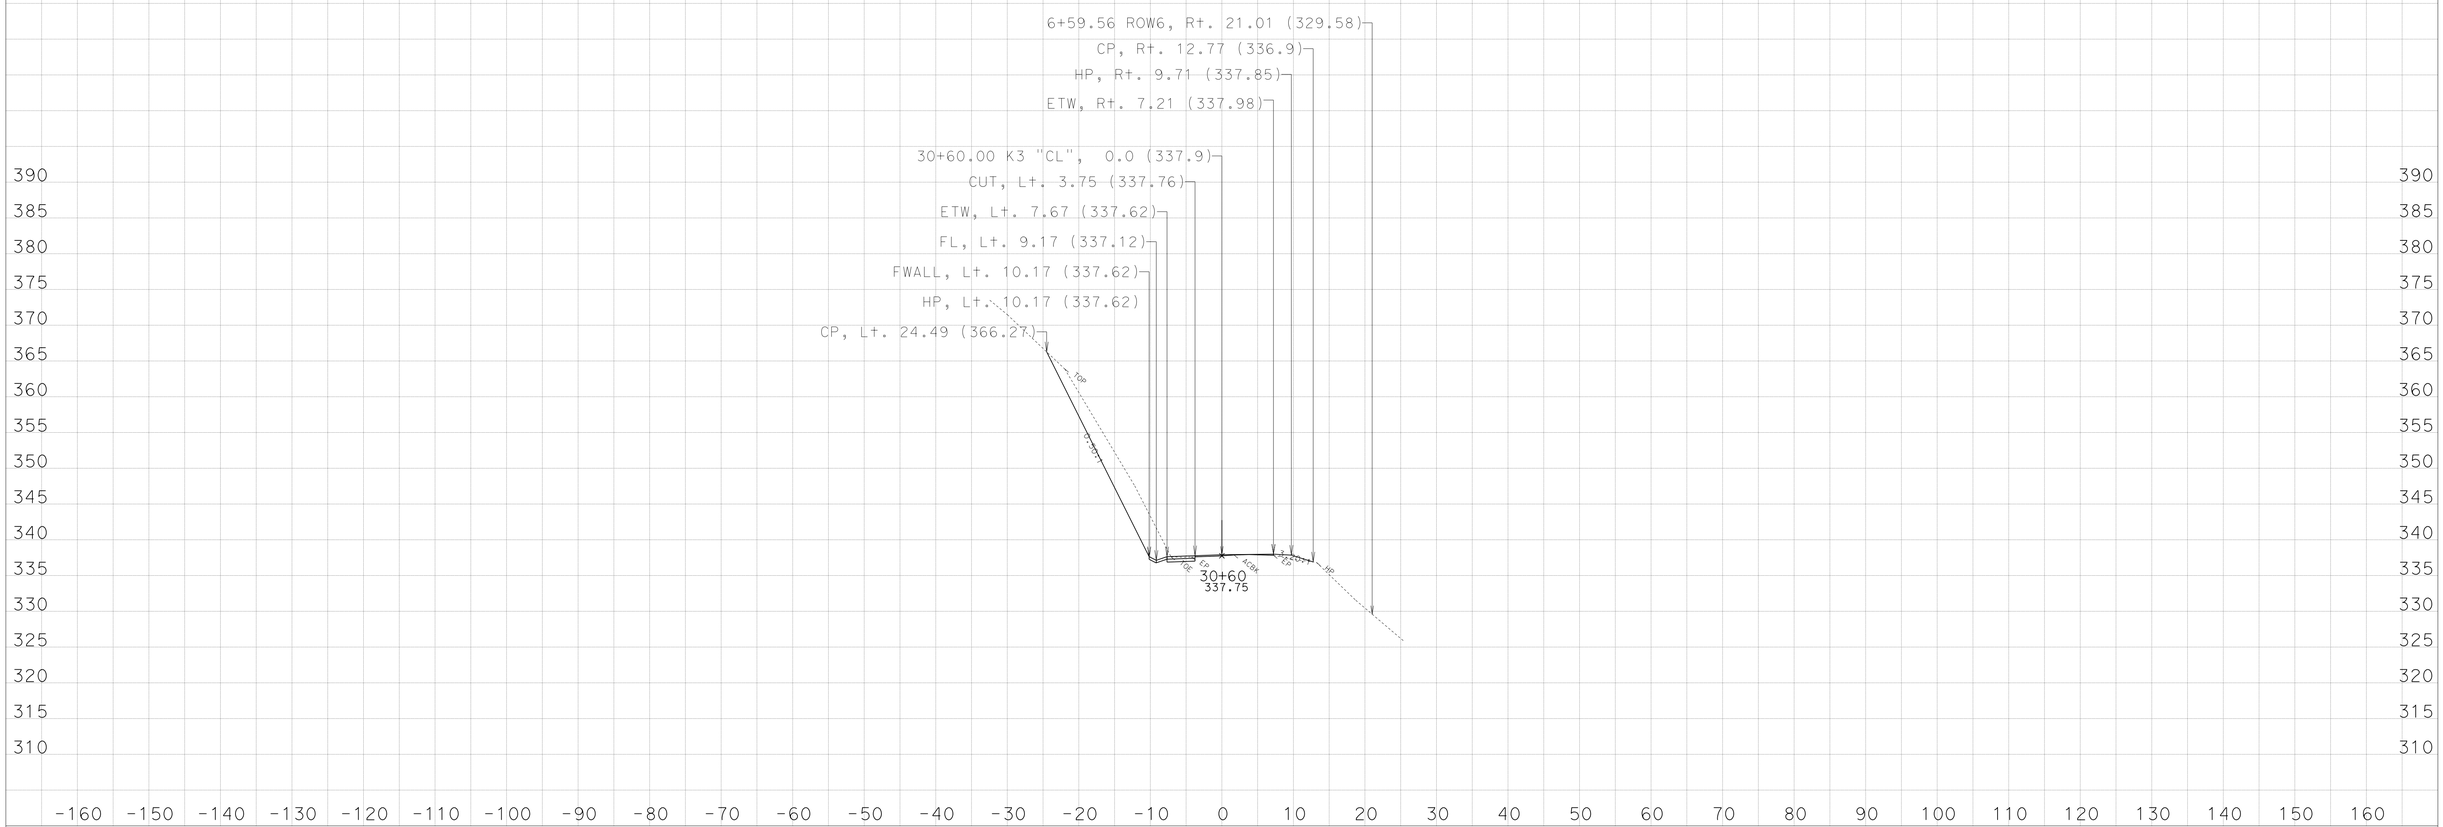

CREATED BY: NRDOE, ODN, E3

KC Project: 45090 File: D:\PROJECTS\45090Hum169WidenMBGR\CAiCE\45090\k3finv.ear

DATE: 3/29/2013

PROJECT ID: 0100000219

CONTRACT: EA: 01-450904

DIST/CO/RTE/PM: 01-HUM-169-PM:13.6/23.4

All Dimensions are US Survey Feet
SCALE: 1" = 10' Horiz.
1" = 10' Vert.

Alignment: "K3"
DESIGN CROSS SECTIONS
SHEET 3 OF 33

For Earthwork Development Only

Safety Improvements
(Widen, V-Ditch, Standard MBGR)

Route 169 - Location 3,
Post Mile: 20.48/20.64

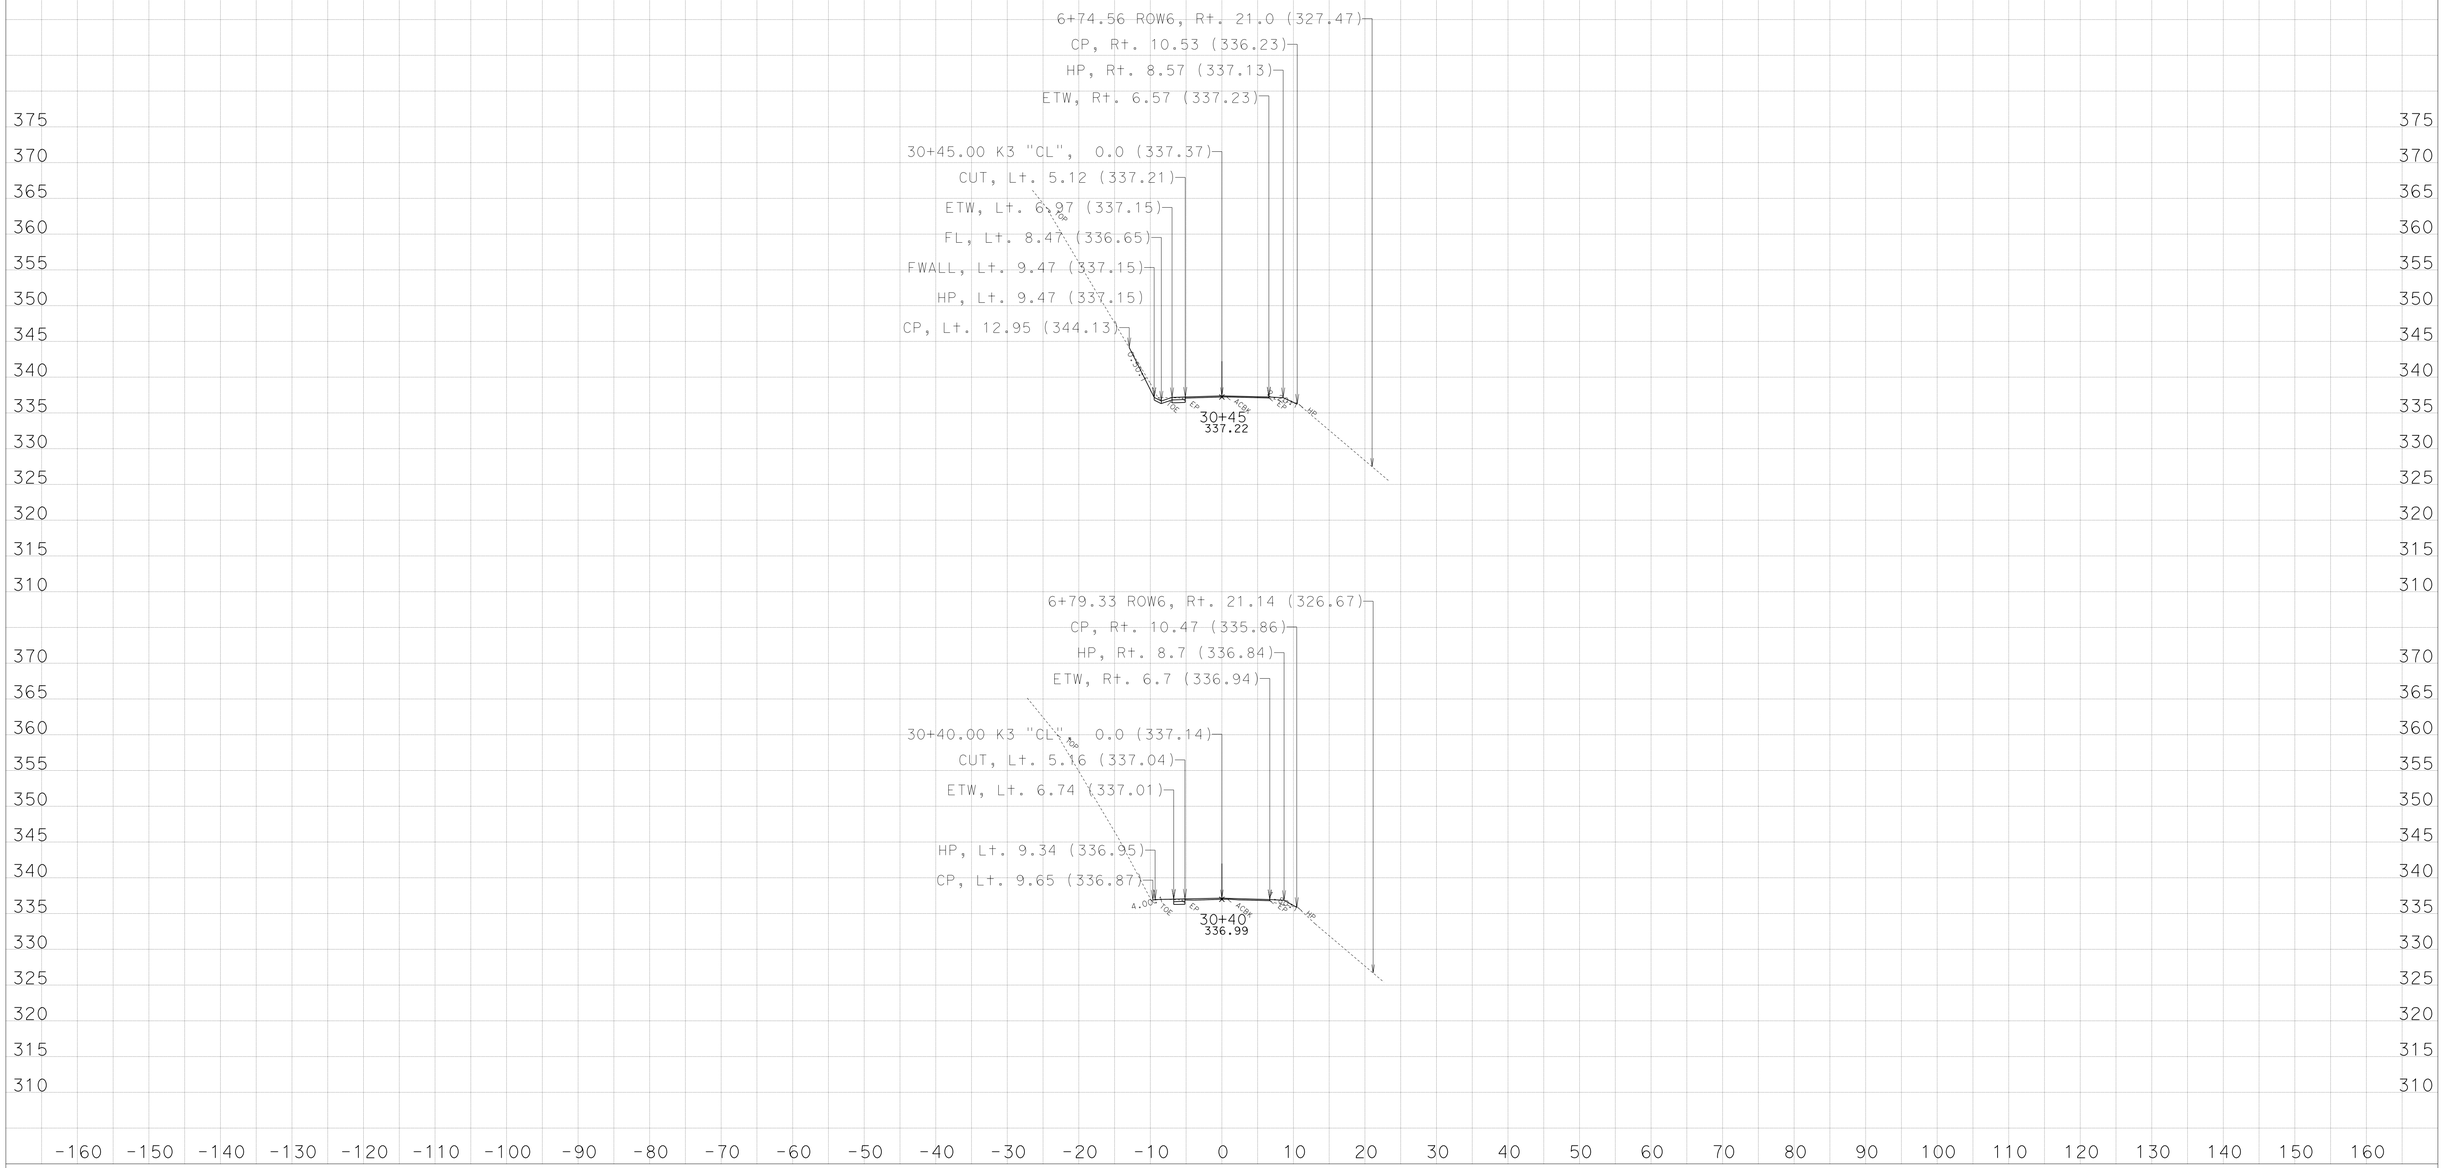

CREATED BY: NRDOE, ODN, E3

KC Project: 45090 File: D:\PROJECTS\45090Hum169WidenMBGR\CAiCE\45090\k3finv.ear

DATE: 3/29/2013

PROJECT ID: 0100000219

CONTRACT: EA: 01-450904

DIST/CO/RTE/PM: 01-HUM-169-PM:13.6/23.4

All Dimensions are US Survey Feet

SCALE: 1" = 10' Horiz.
1" = 10' Vert.

Alignment: "K3"

DESIGN CROSS SECTIONS

SHEET 2 OF 33

For Earthwork Development Only

Safety Improvements
(Widen, V-Ditch, Standard MBGR)

Route 169 - Location 3,
Post Mile: 20.48/20.64

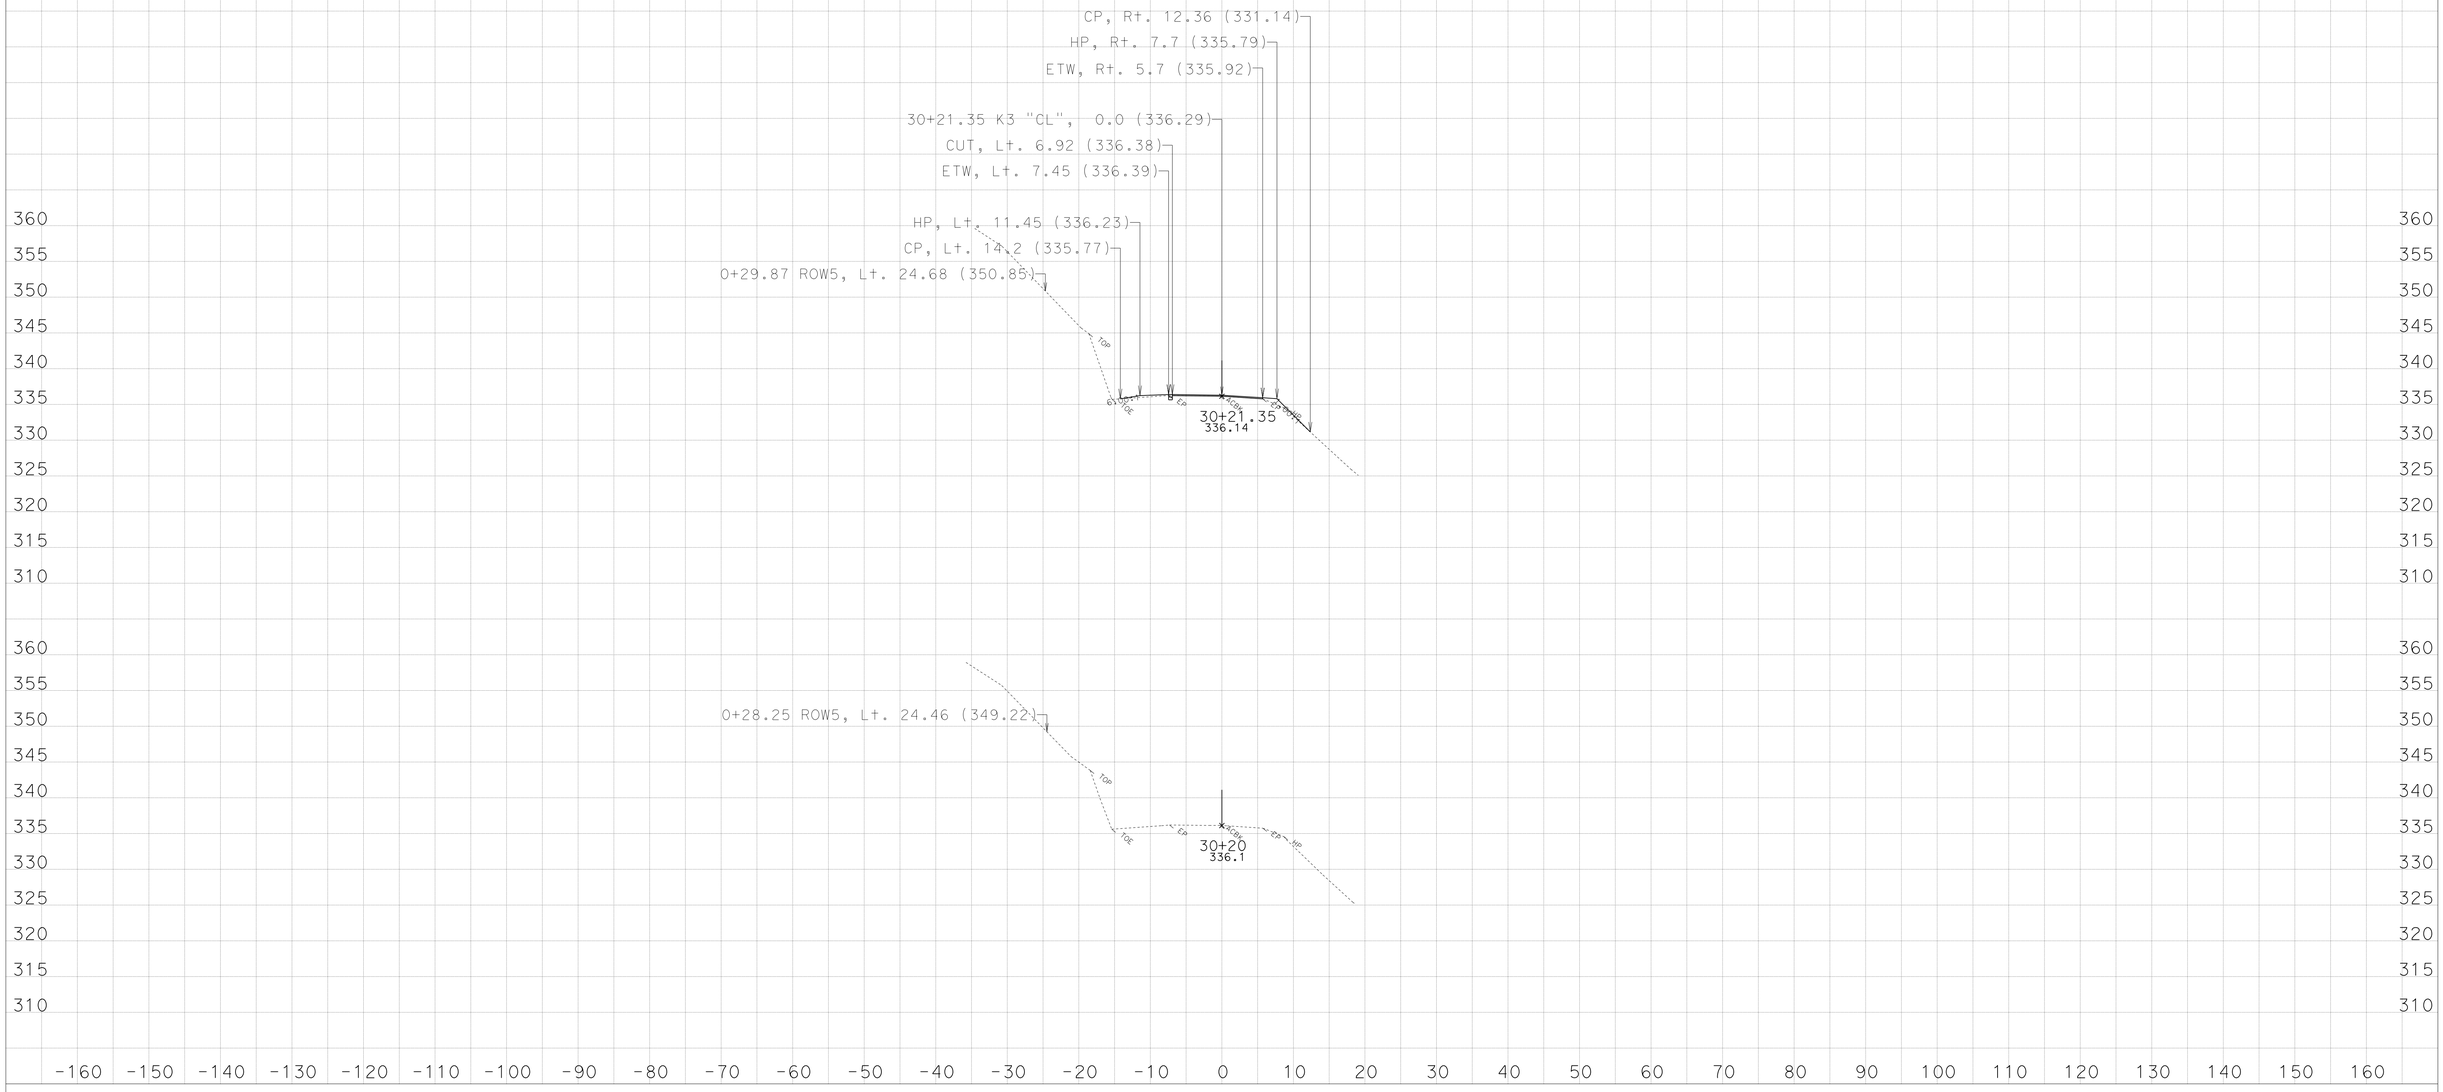

CREATED BY: NRDOE, ODN, E3

KC Project: 45090 File: D:\PROJECTS\45090Hum169WidenMBGR\CAiCE\45090\k3finv.ear

DATE: 3/29/2013

PROJECT ID: 0100000219

CONTRACT: EA: 01-450904

DIST/CO/RTE/PM: 01-HUM-169-PM:13.6/23.4

All Dimensions are US Survey Feet
SCALE: 1" = 10' Horiz.
1" = 10' Vert.

Alignment: "K3"
DESIGN CROSS SECTIONS
SHEET 1 OF 33

For Earthwork Development Only

Safety Improvements
(Widen, V-Ditch, Special MBGR)

Route 169 - Location 2,
Post Mile: 18.94/19.08

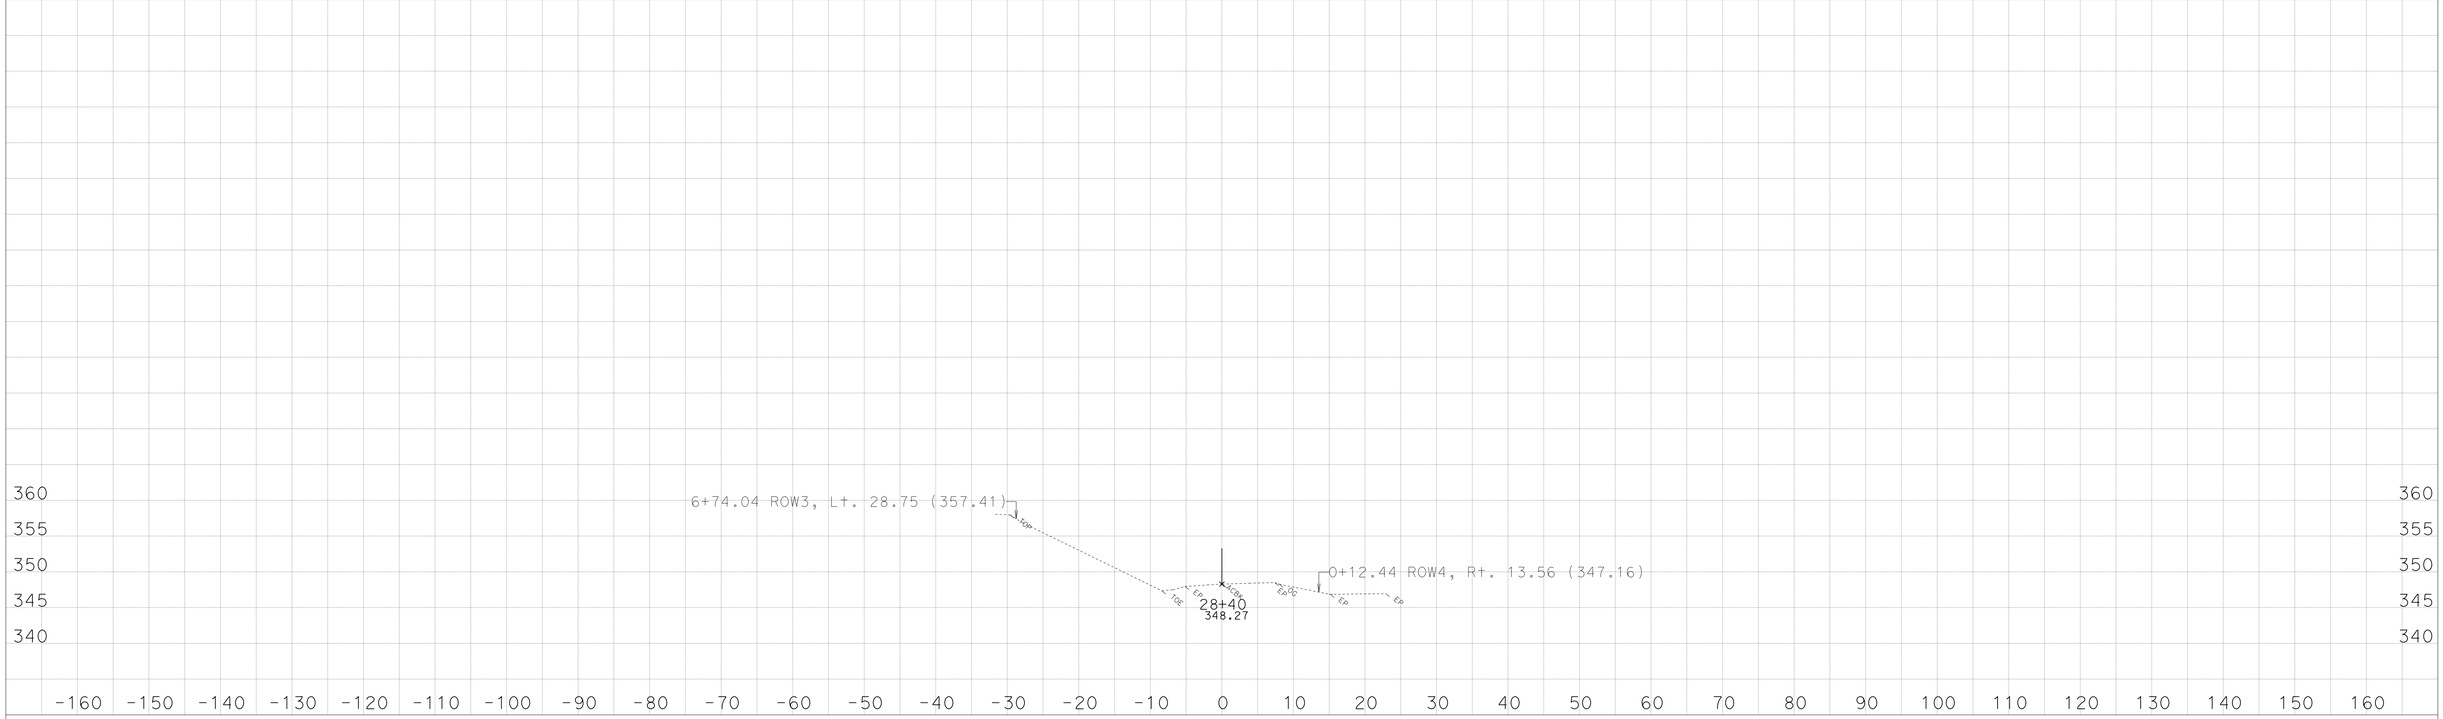

CREATED BY: NRDOE,ODN-E3

KC Project: 45090 File: D:\PROJECTS\45090Hum169WidenMBGR\CAiCE\45090\k2finv.ear

DATE: 3/29/2013

PROJECT ID: 0100000219

CONTRACT: EA: 01-450904

DIST/CO/RTE/PM: 01-HUM-169-13.6/23.4

All Dimensions are US Survey Feet
SCALE: 1" = 10' Horiz.
1" = 10' Vert.

Alignment: "K2"
DESIGN CROSS SECTIONS
SHEET 37 OF 37

For Earthwork Development Only

Safety Improvements
(Widen, V-Ditch, Special MBGR)

Route 169 - Location 2,
Post Mile: 18.94/19.08

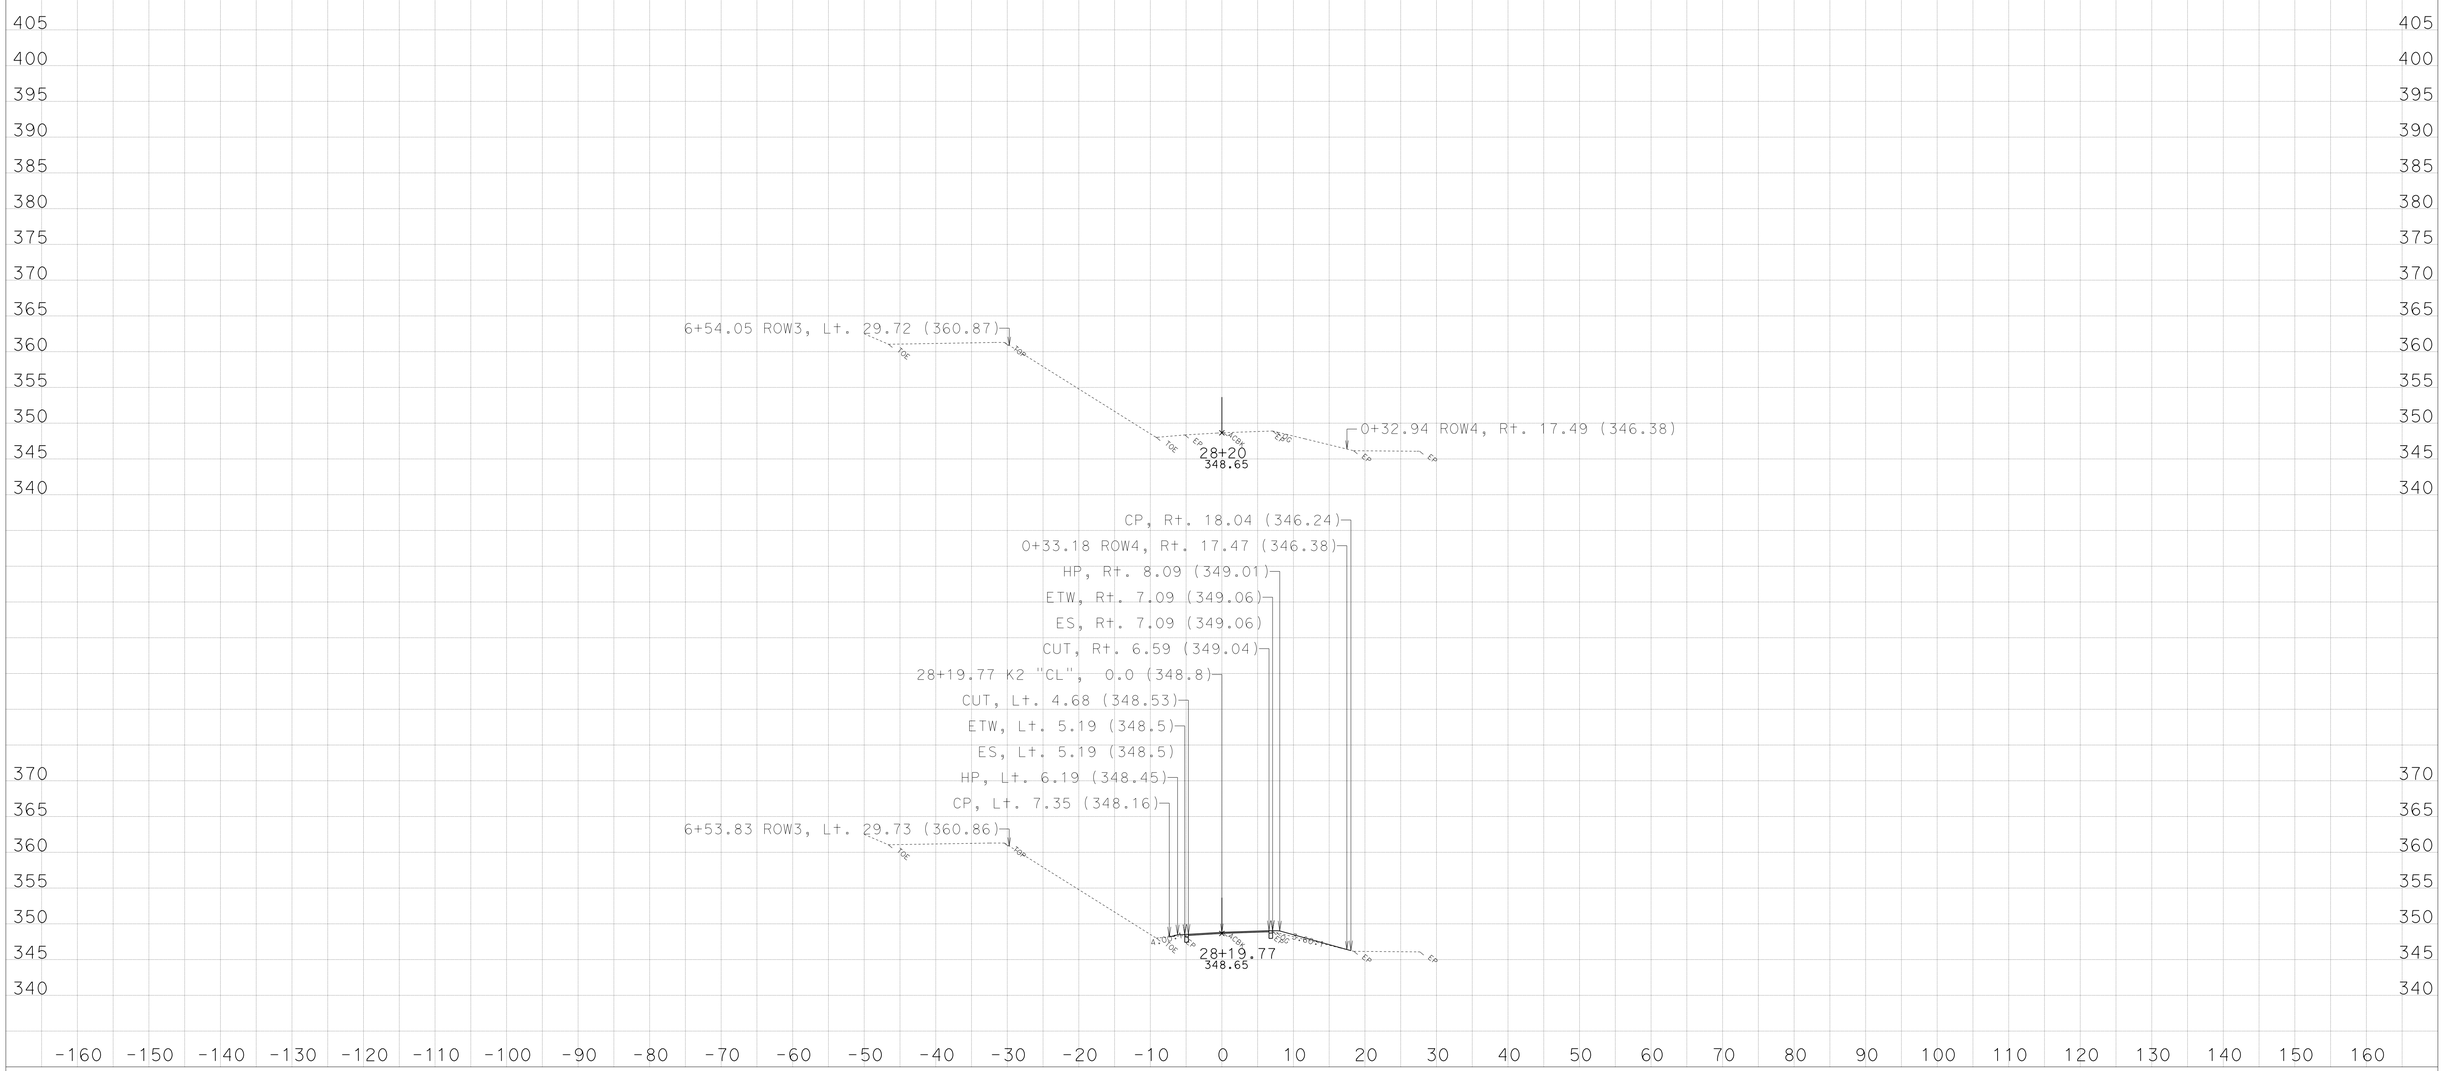

CREATED BY: NRDOE,ODN-E3

KC Project: 45090 File: D:\PROJECTS\45090Hum169WidenMBGR\CAiCE\45090\k2finv.ear

DATE: 3/29/2013

PROJECT ID: 0100000219

CONTRACT: EA: 01-450904

DIST/CO/RTE/PM: 01-HUM-169-13.6/23.4

All Dimensions are US Survey Feet

SCALE: 1" = 10' Horiz.
1" = 10' Vert.

Alignment: "K2"
DESIGN CROSS SECTIONS

SHEET 36 OF 37

For Earthwork Development Only

Safety Improvements
(Widen, V-Ditch, Special MBGR)

Route 169 - Location 2,
Post Mile: 18.94/19.08

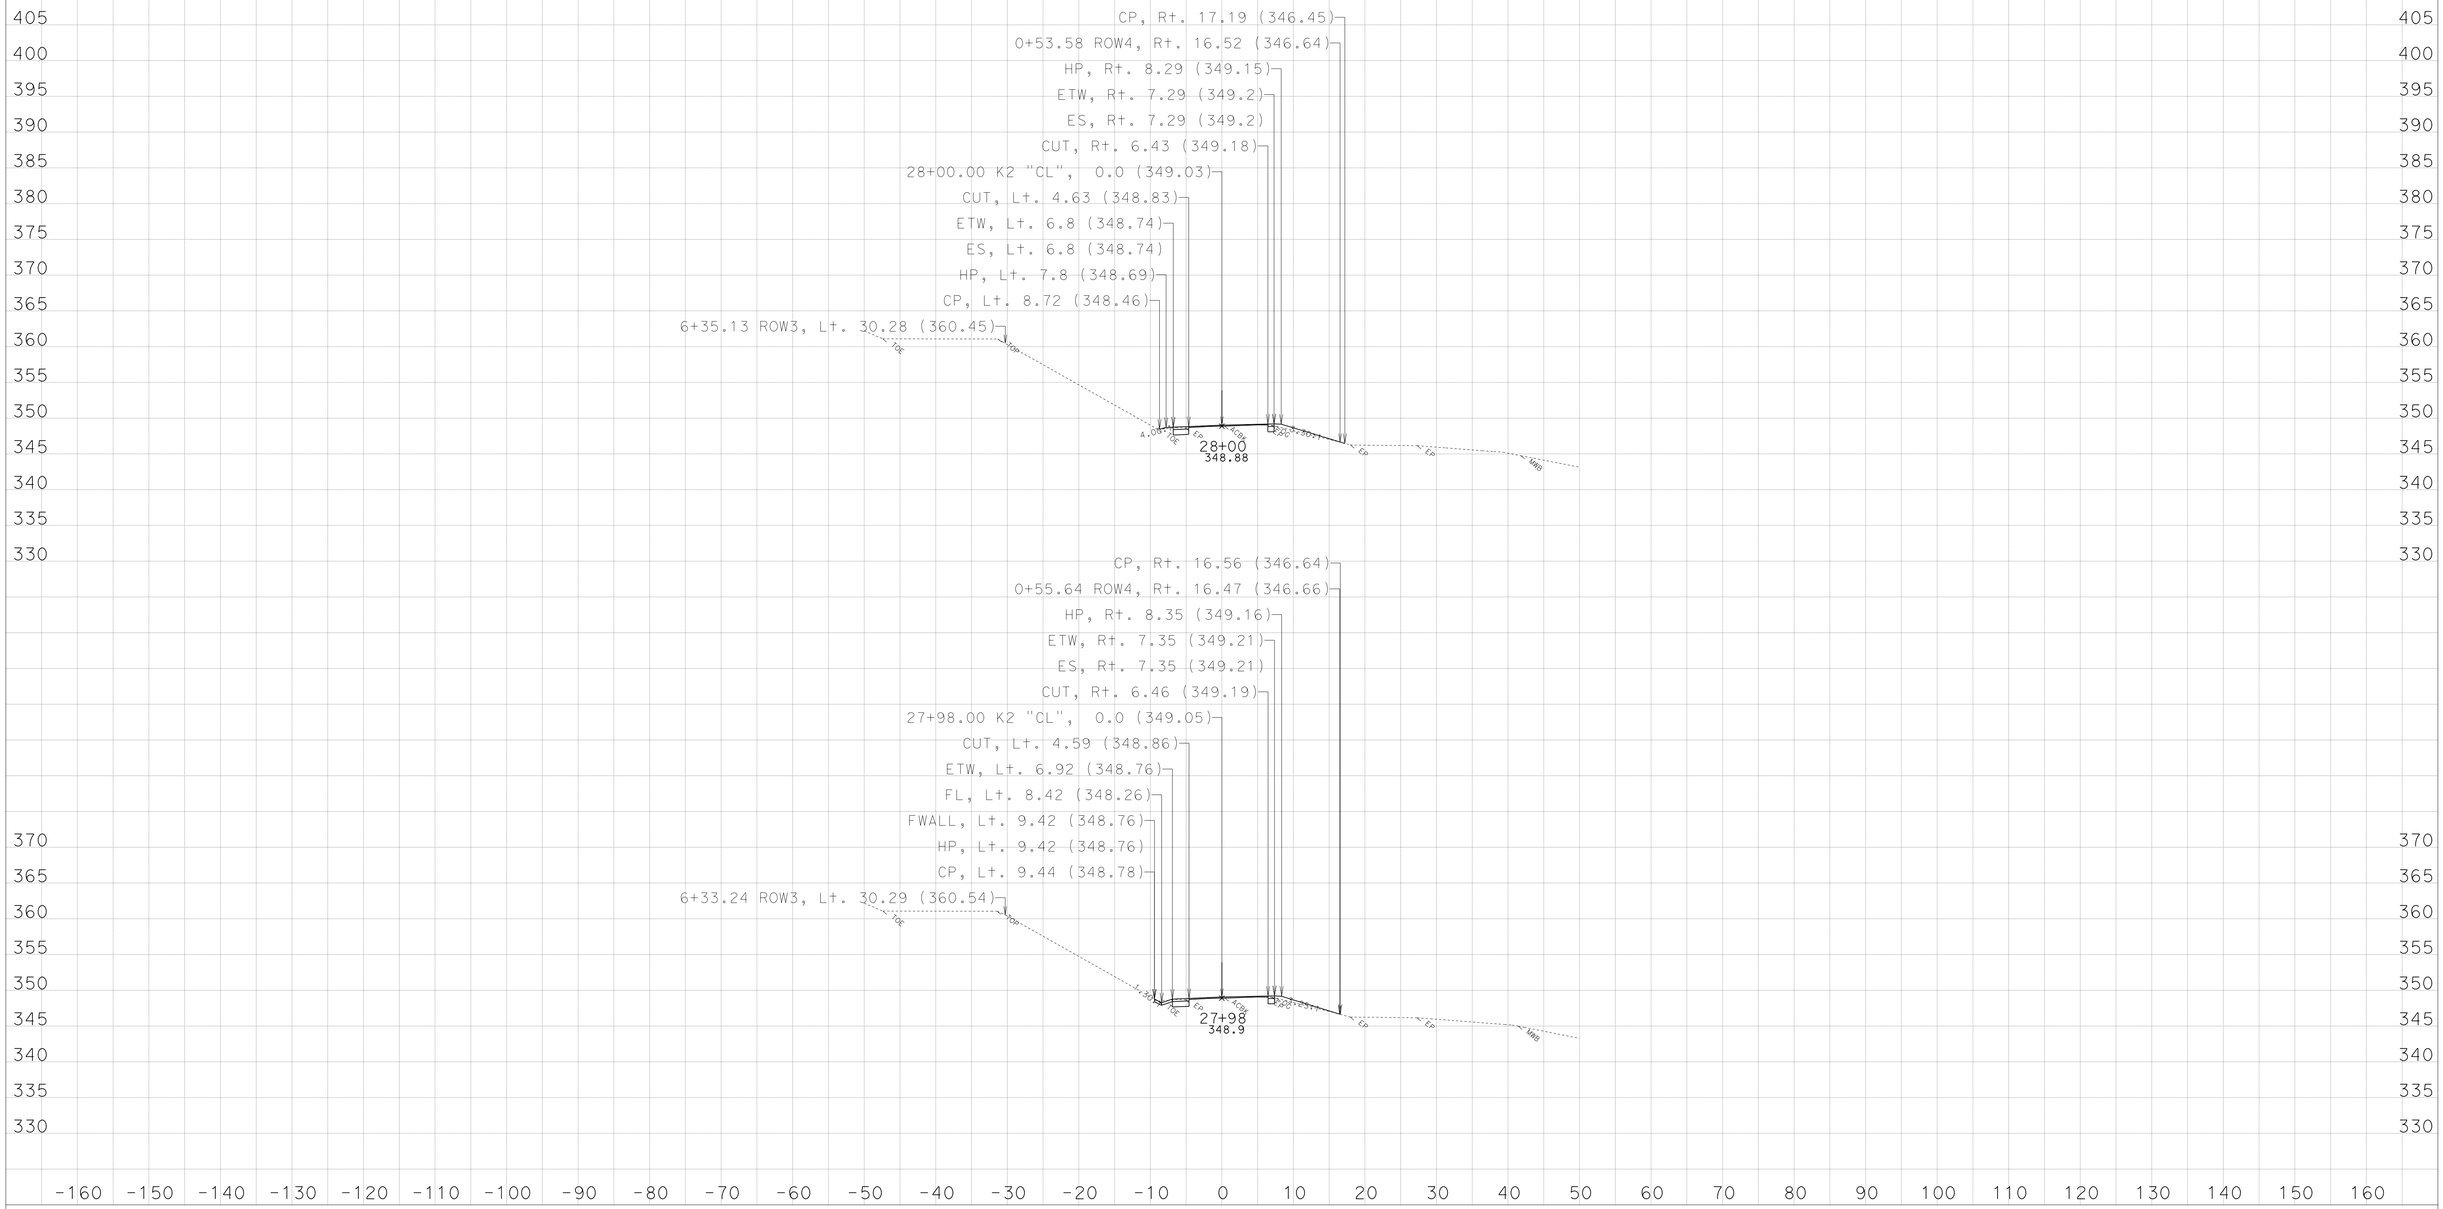

CREATED BY: NRDOE,ODN-E3

DATE: 3/29/2013

KC Project: 45090 File: D:\PROJECTS\45090Hum169WidenMBGR\CAiCE\45090\k2finv.ear

PROJECT ID: 0100000219

CONTRACT: EA: 01-450904

DIST/CO/RTE/PM: 01-HUM-169-13.6/23.4

All Dimensions are US Survey Feet

SCALE: 1" = 10' Horiz.
1" = 10' Vert.

Alignment: "K2"
DESIGN CROSS SECTIONS

For Earthwork Development Only

Safety Improvements
(Widen, V-Ditch, Special MBGR)

Route 169 - Location 2,
Post Mile: 18.94/19.08

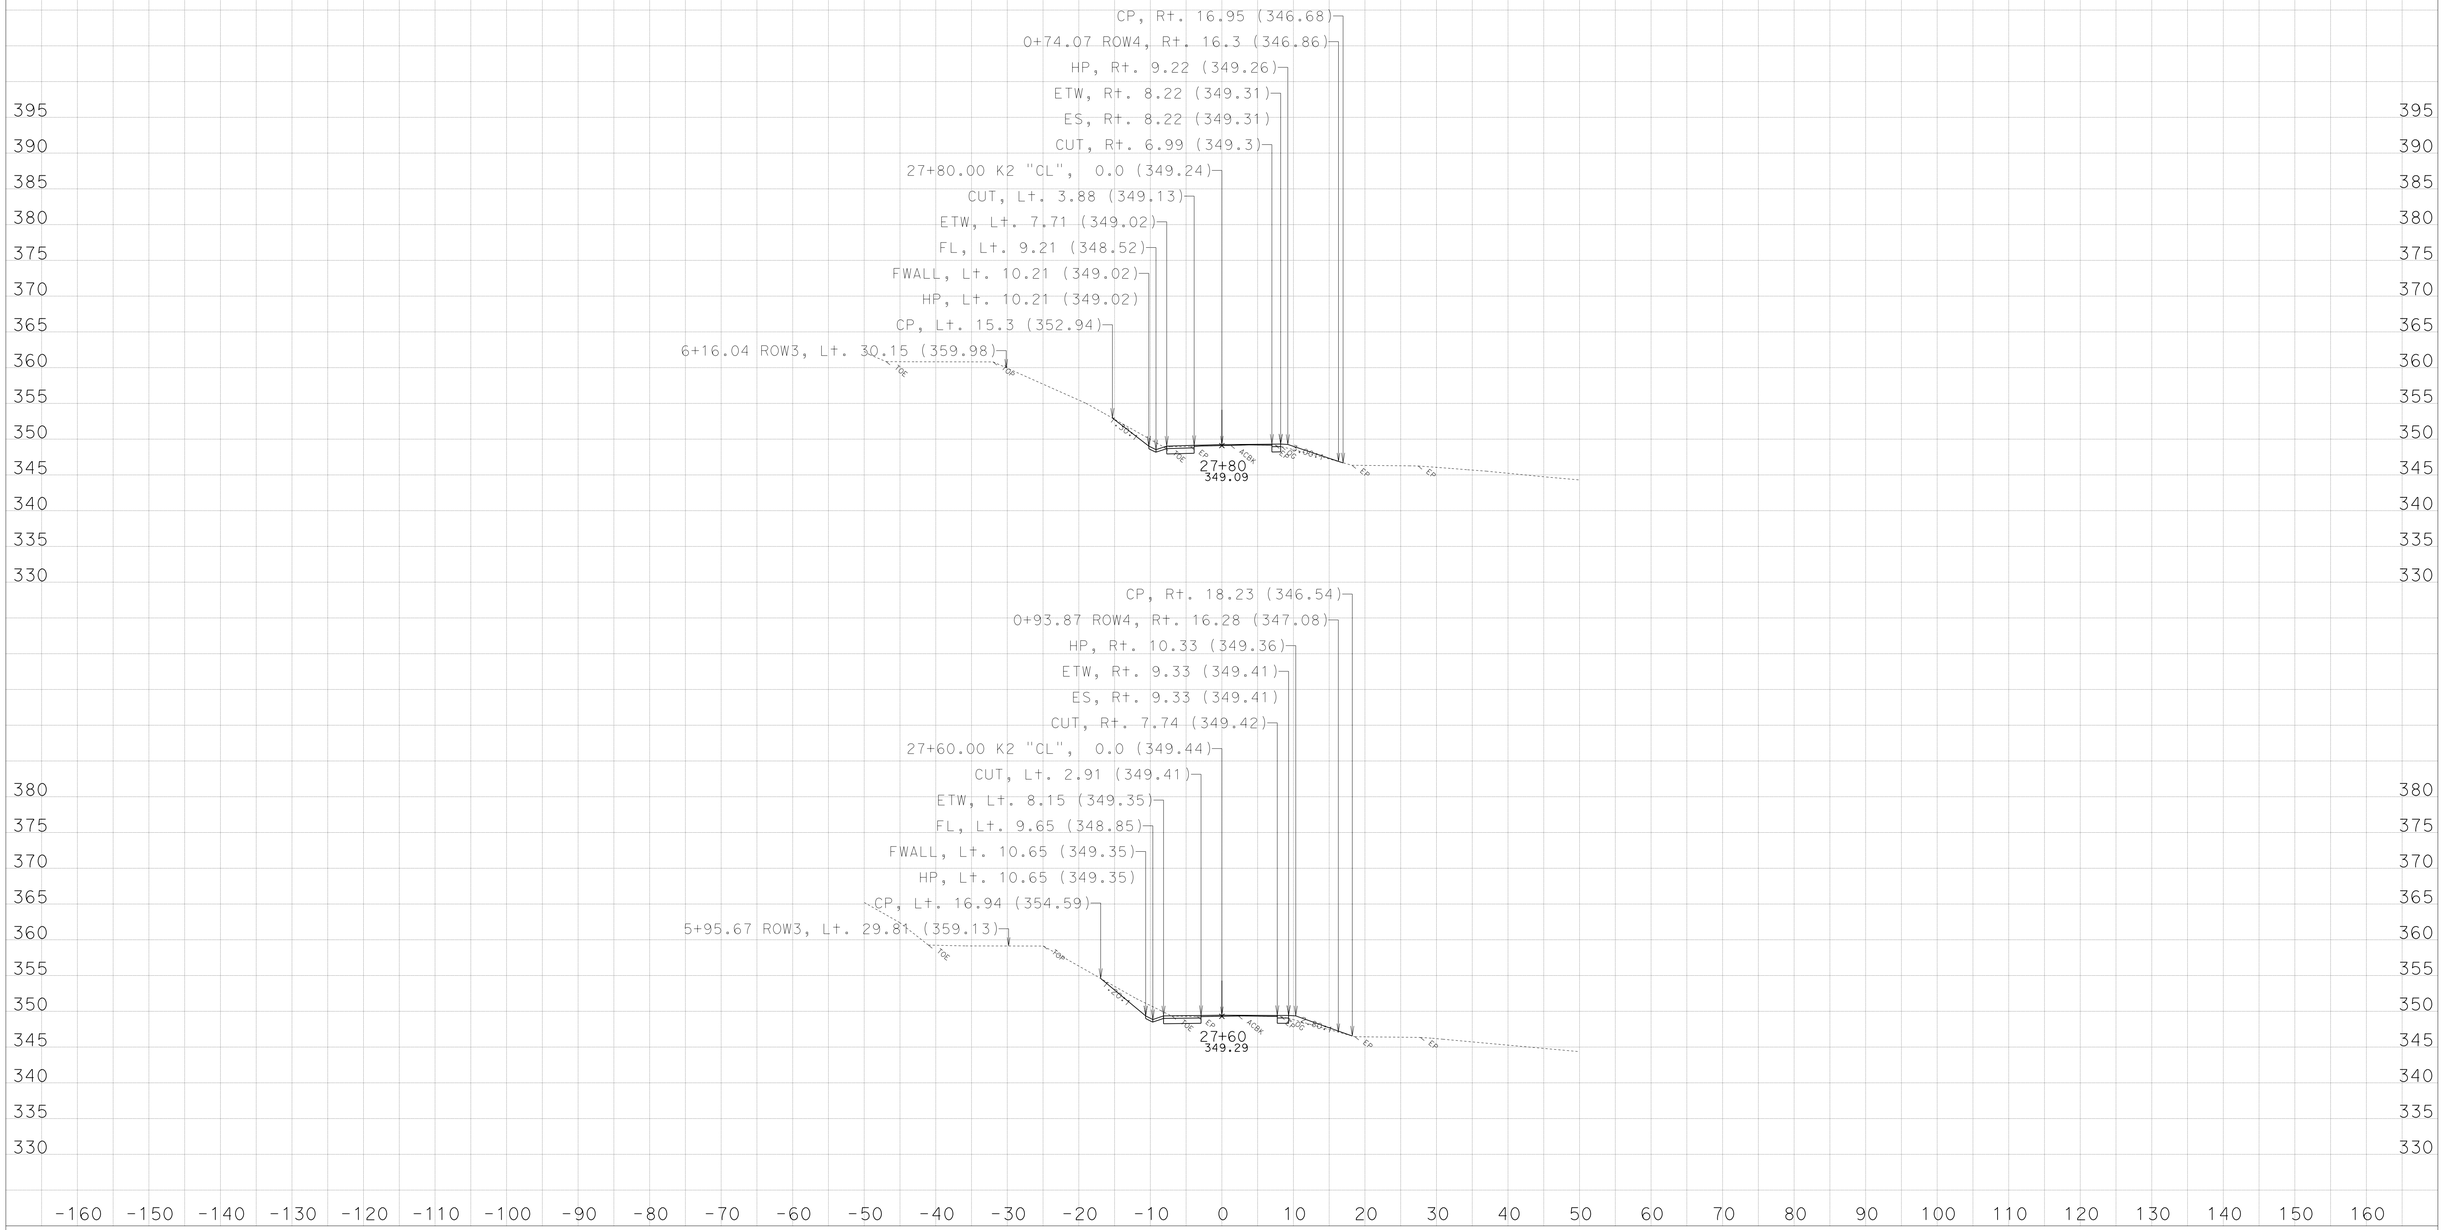

CREATED BY: NRDOE,ODN-E3

KC Project: 45090 File: D:\PROJECTS\45090Hum169WidenMBGR\CAiCE\45090\k2finv.ear

DATE: 3/29/2013

PROJECT ID: 0100000219

CONTRACT: EA: 01-450904

DIST/CO/RTE/PM: 01-HUM-169-13.6/23.4

All Dimensions are US Survey Feet
SCALE: 1" = 10' Horiz.
1" = 10' Vert.

Alignment: "K2"
DESIGN CROSS SECTIONS
SHEET 34 OF 37

For Earthwork Development Only

Safety Improvements
(Widen, V-Ditch, Special MBGR)

Route 169 - Location 2,
Post Mile: 18.94/19.08

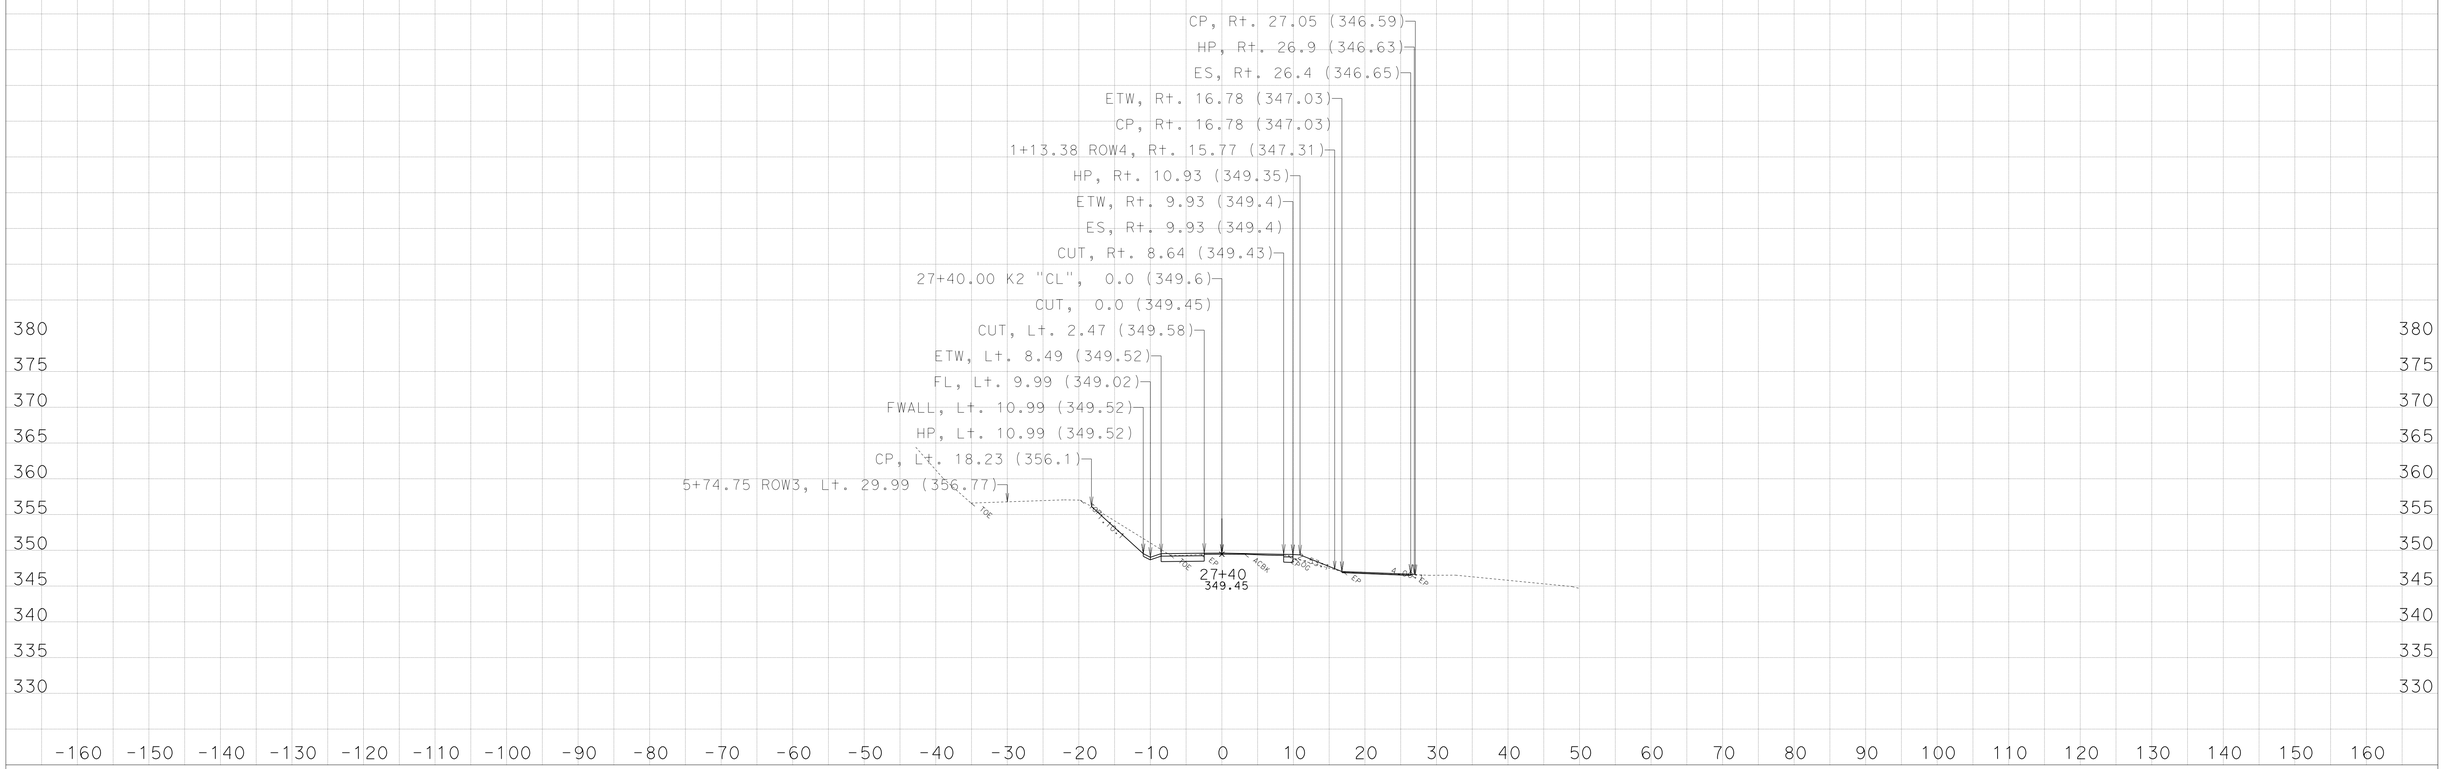

CREATED BY: NRDOE,ODN-E3

KC Project: 45090 File: D:\PROJECTS\45090Hum169WidenMBGR\CAiCE\45090\k2finv.ear

DATE: 3/29/2013

PROJECT ID: 0100000219

CONTRACT: EA: 01-450904

DIST/CO/RTE/PM: 01-HUM-169-13.6/23.4

All Dimensions are US Survey Feet
SCALE: 1" = 10' Horiz.
1" = 10' Vert.

Alignment: "K2"
DESIGN CROSS SECTIONS
SHEET 33 OF 37

For Earthwork Development Only

Safety Improvements
(Widen, V-Ditch, Special MBGR)

Route 169 - Location 2,
Post Mile: 18.94/19.08

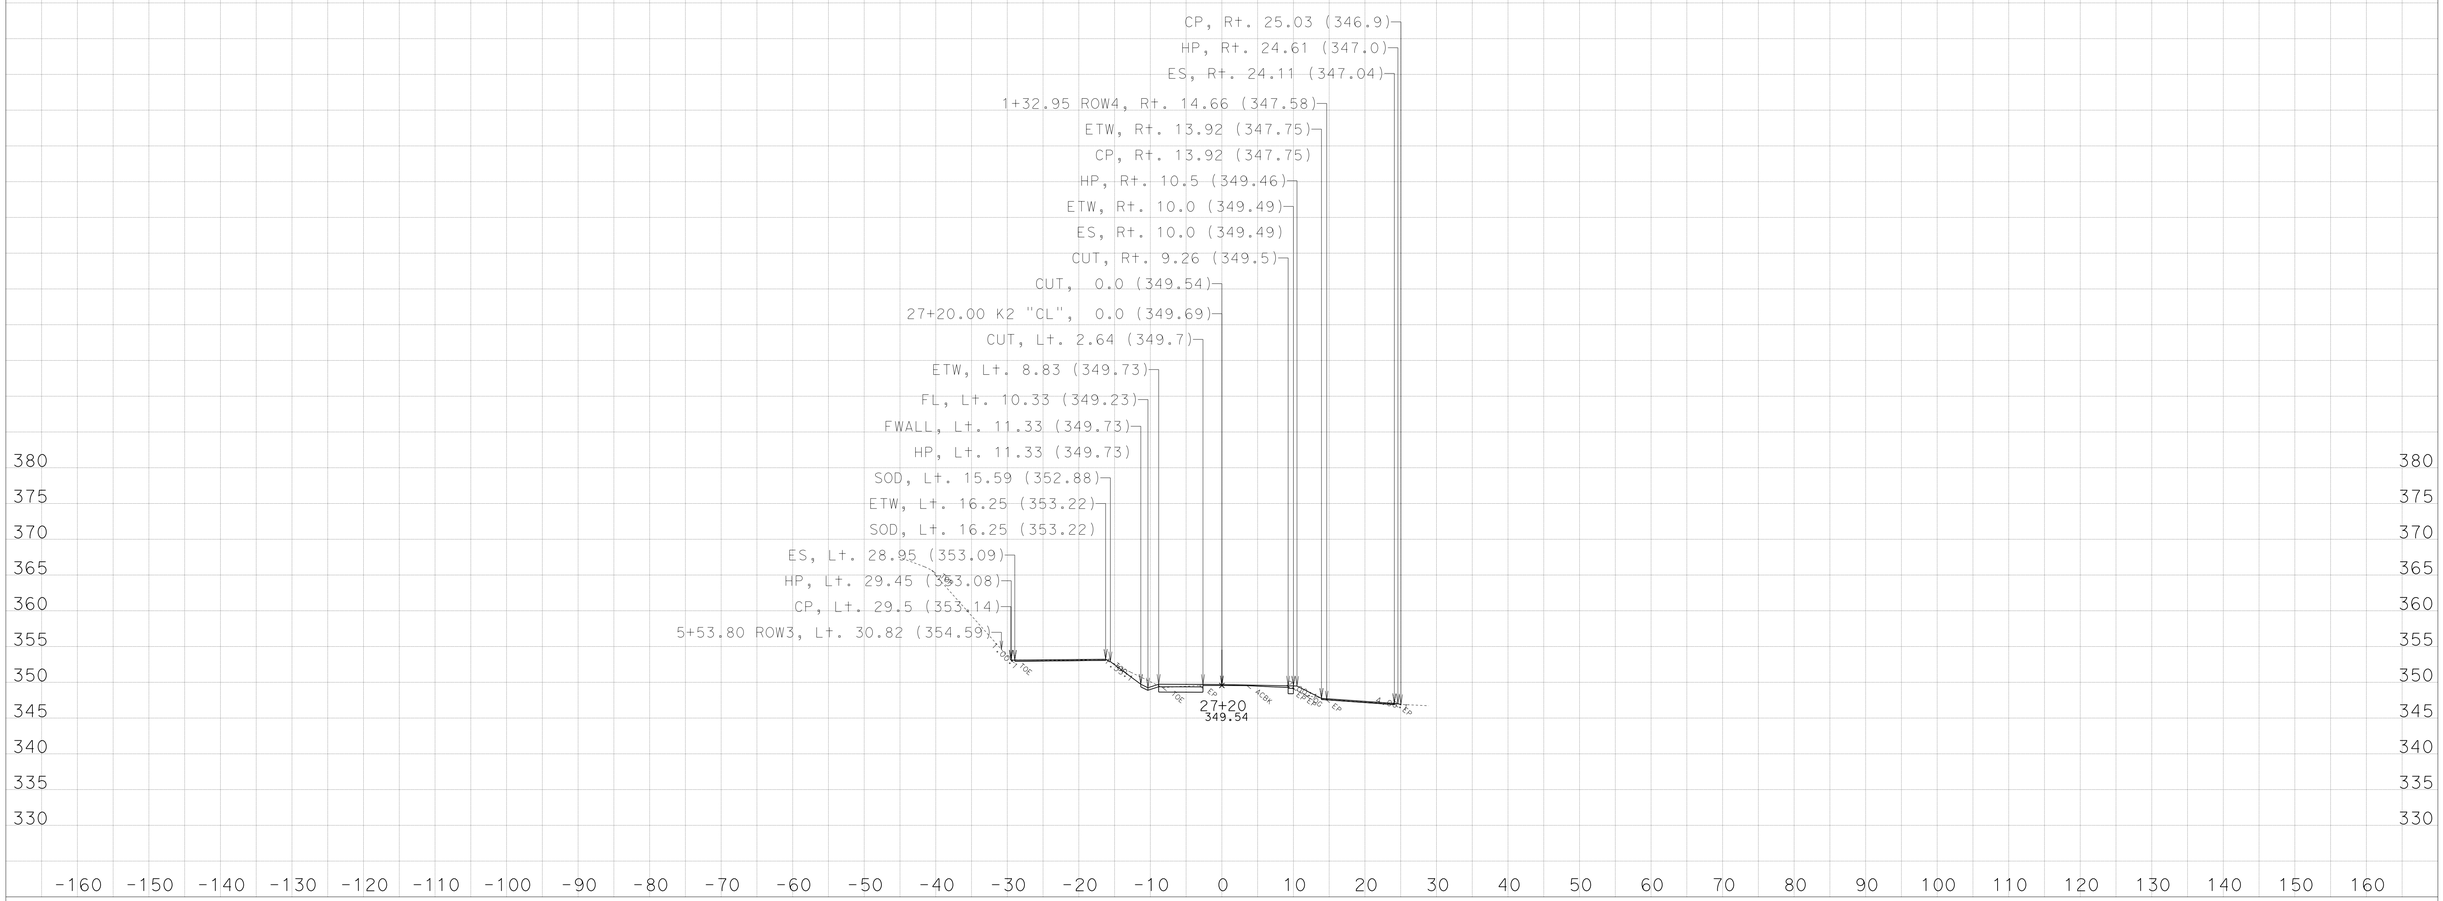

CREATED BY: NRDOE,ODN-E3

KC Project: 45090 File: D:\PROJECTS\45090Hum169WidenMBGR\CAiCE\45090\k2finv.ear

DATE: 3/29/2013

PROJECT ID: 0100000219

CONTRACT: EA: 01-450904

DIST/CO/RTE/PM: 01-HUM-169-13.6/23.4

All Dimensions are US Survey Feet

SCALE: 1" = 10' Horiz.
1" = 10' Vert.

Alignment: "K2"
DESIGN CROSS SECTIONS

For Earthwork Development Only

Safety Improvements
(Widen, V-Ditch, Special MBGR)

Route 169 - Location 2,
Post Mile: 18.94/19.08

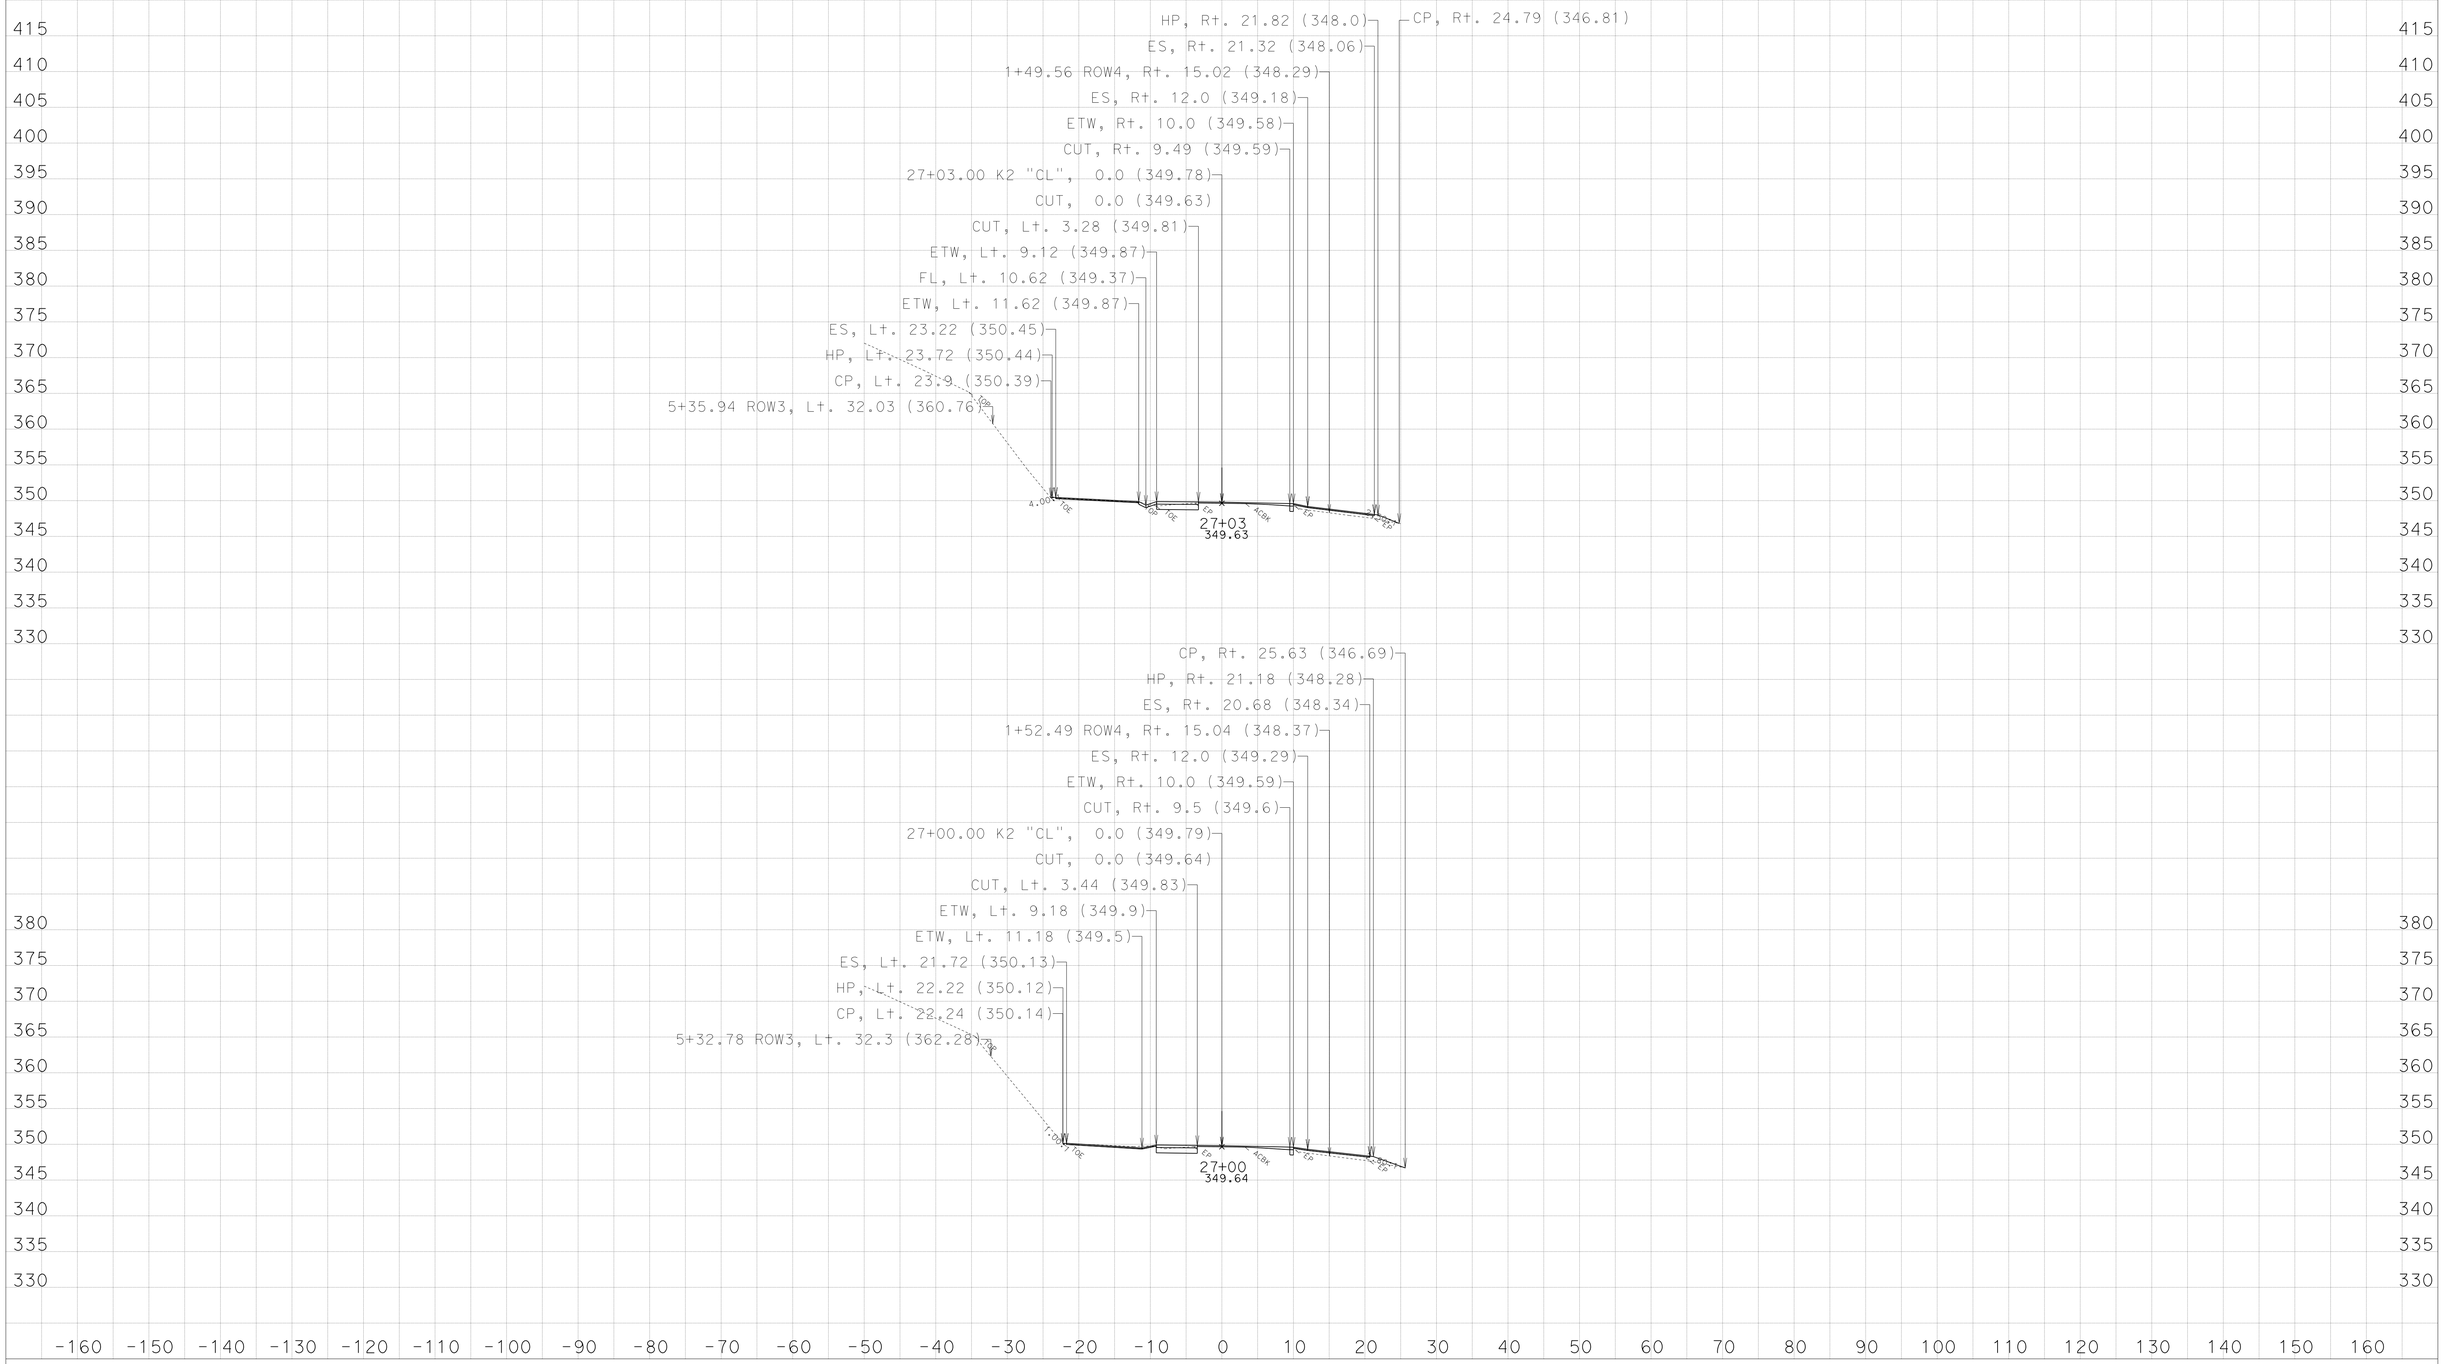

CREATED BY: NRDOE,ODN-E3

DATE: 3/29/2013

KC Project: 45090 File: D:\PROJECTS\45090Hum169WidenMBGR\CAiCE\45090\k2finv.ear

PROJECT ID: 0100000219

CONTRACT: EA: 01-450904

DIST/CO/RTE/PM: 01-HUM-169-13.6/23.4

All Dimensions are US Survey Feet
SCALE: 1" = 10' Horiz.
1" = 10' Vert.

Alignment: "K2"
DESIGN CROSS SECTIONS
SHEET 31 OF 37

For Earthwork Development Only

Safety Improvements

(Widen, V-Ditch, Special MBGR)

Route 169 - Location 2,
Post Mile: 18.94/19.08

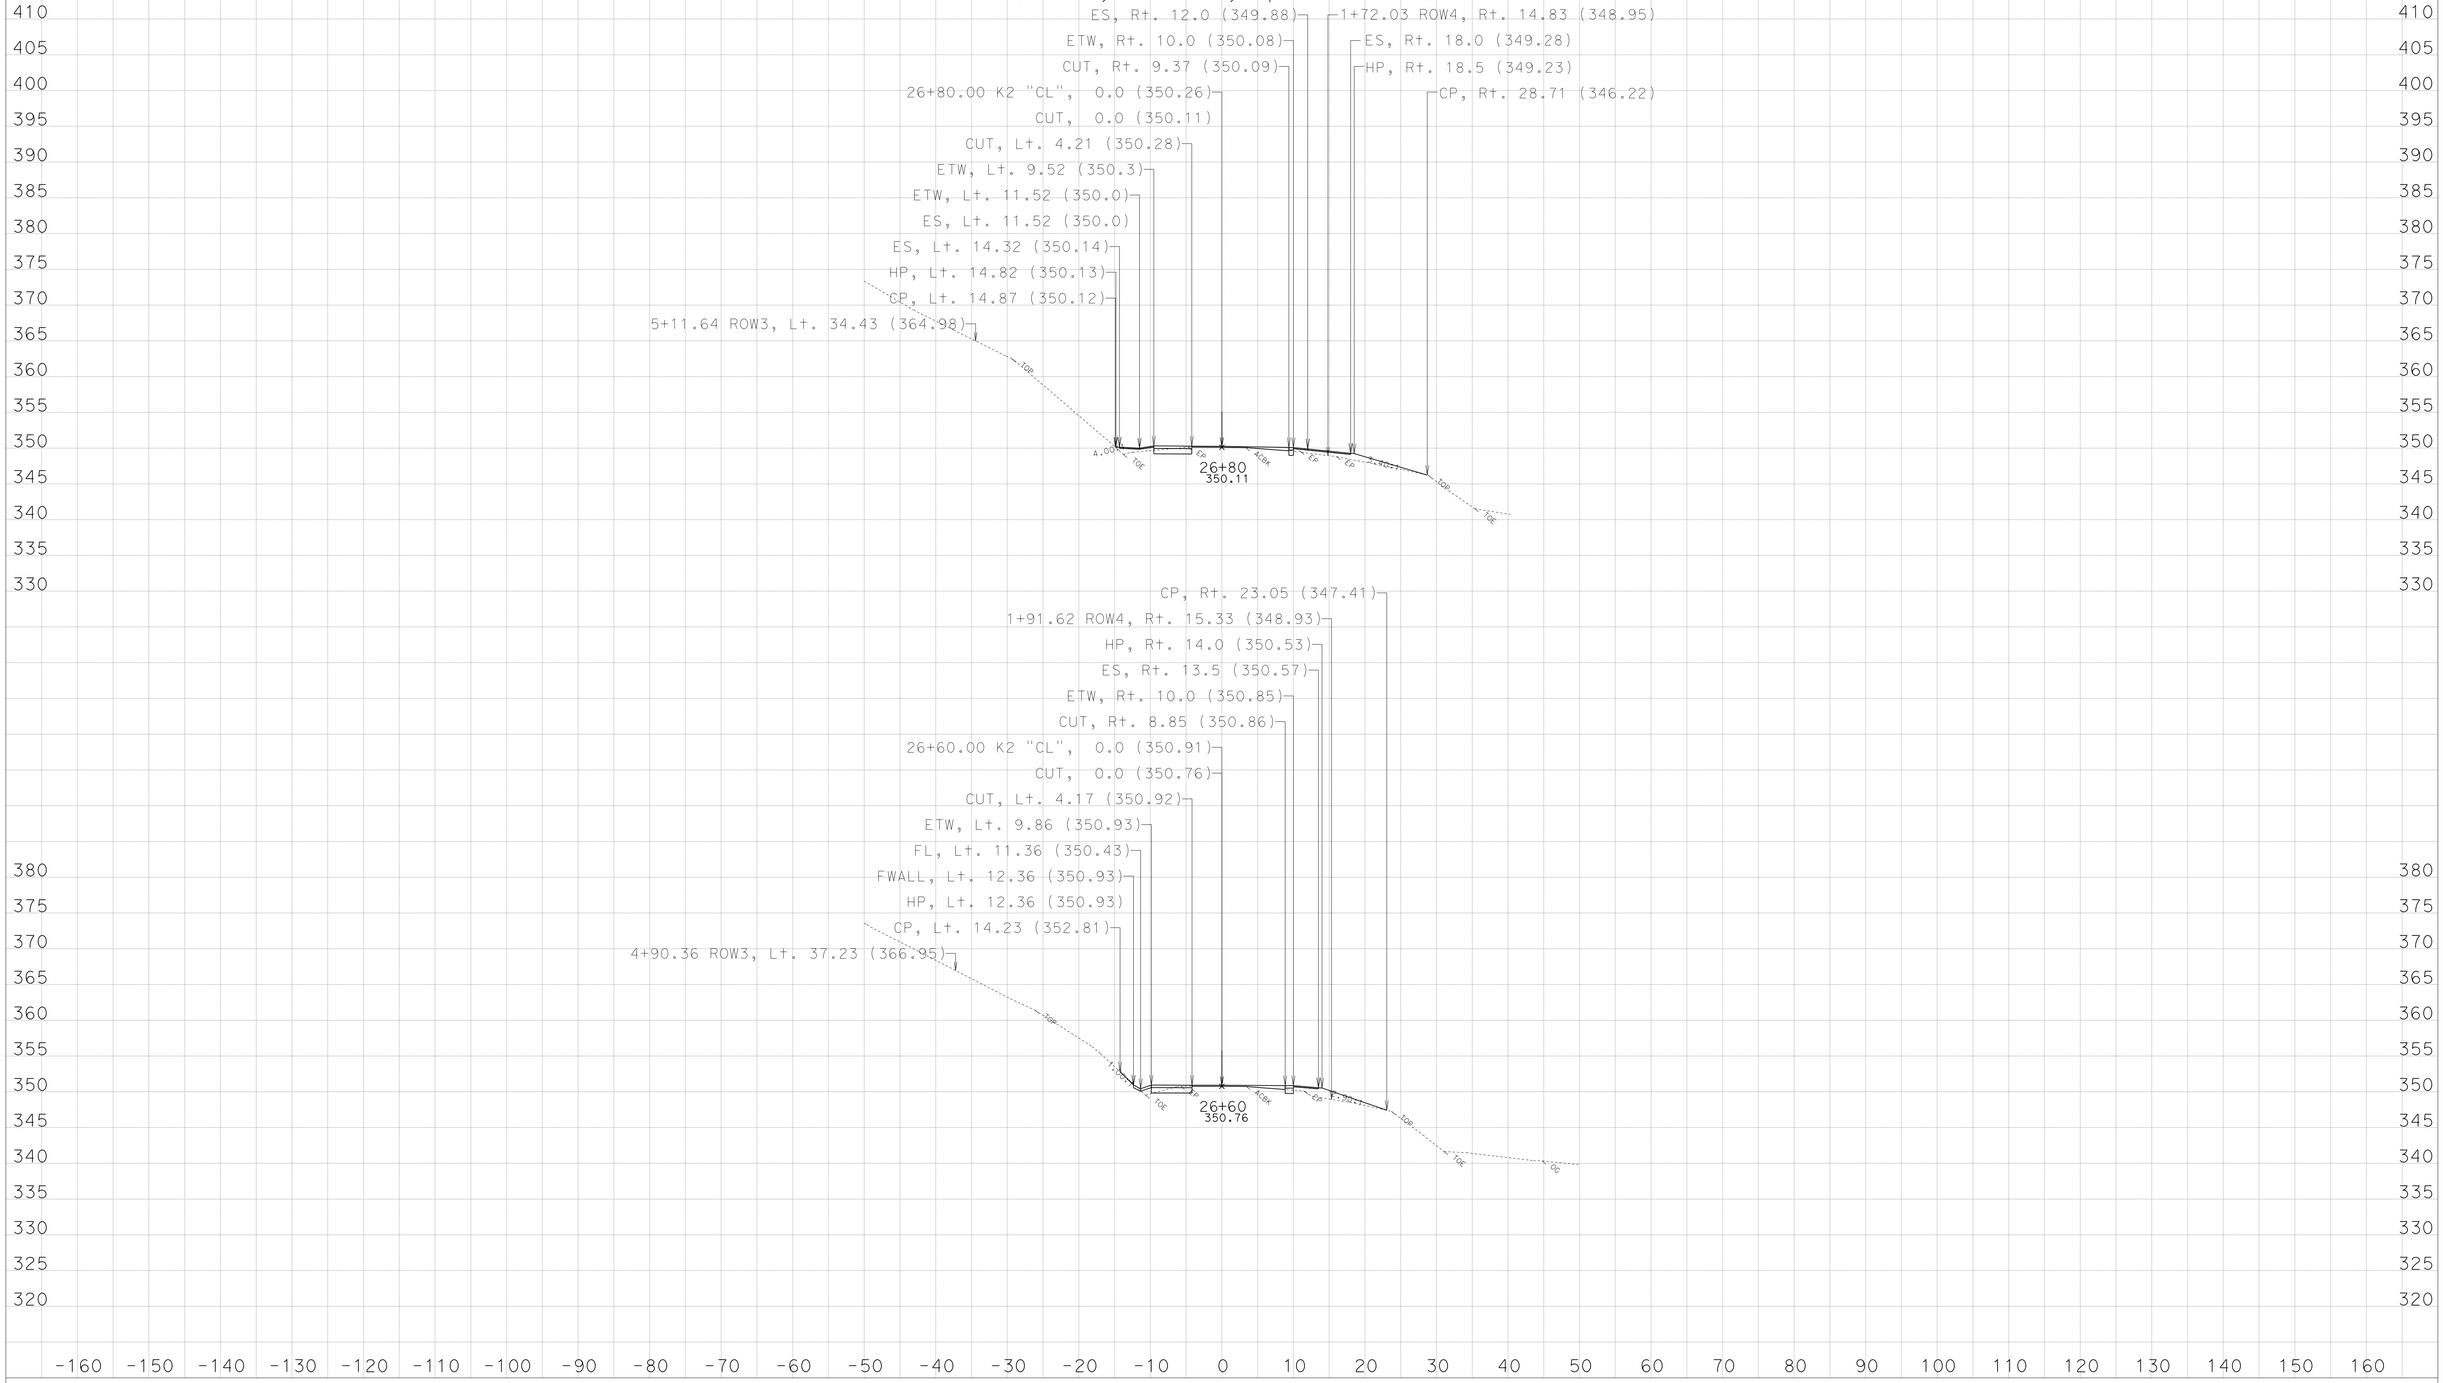

CREATED BY: NRDOE,ODN-E3

KC Project: 45090 File: D:\PROJECTS\45090Hum169WidenMBGR\CAiCE\45090\k2finv.ear

DATE: 3/29/2013

PROJECT ID: 0100000219

CONTRACT: EA: 01-450904

DIST/CO/RTE/PM: 01-HUM-169-13.6/23.4

All Dimensions are US Survey Feet
SCALE: 1" = 10' Horiz.
1" = 10' Vert.

Alignment: "K2"
DESIGN CROSS SECTIONS
SHEET 30 OF 37

For Earthwork Development Only

Safety Improvements
(Widen, V-Ditch, Special MBGR)

Route 169 - Location 2,
Post Mile: 18.94/19.08

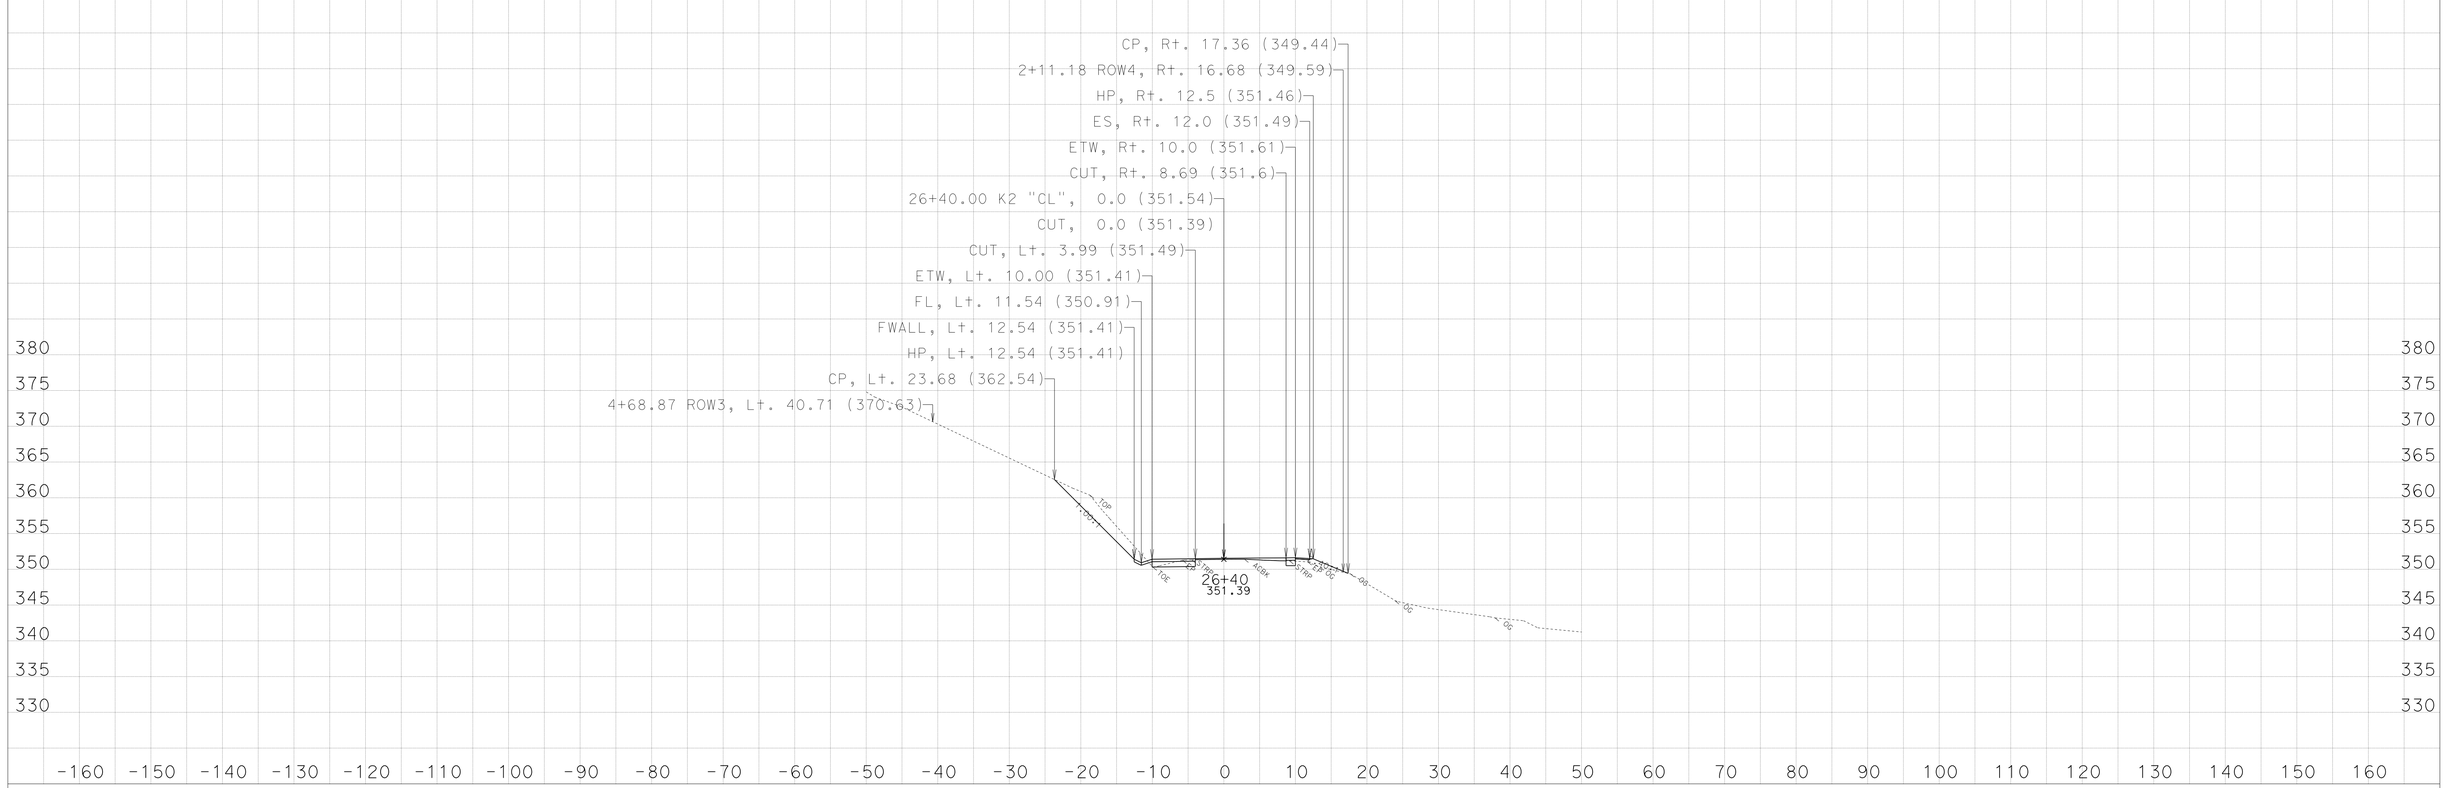

CREATED BY: NRDOE,ODN-E3

KC Project: 45090 File: D:\PROJECTS\45090Hum169WidenMBGR\CAiCE\45090\k2finv.ear

DATE: 3/29/2013

PROJECT ID: 0100000219

CONTRACT: EA: 01-450904

DIST/CO/RTE/PM: 01-HUM-169-13.6/23.4

All Dimensions are US Survey Feet
SCALE: 1" = 10' Horiz.
1" = 10' Vert.

Alignment: "K2"
DESIGN CROSS SECTIONS
SHEET 29 OF 37

For Earthwork Development Only

Safety Improvements
(Widen, V-Ditch, Special MBGR)

Route 169 - Location 2,
Post Mile: 18.94/19.08

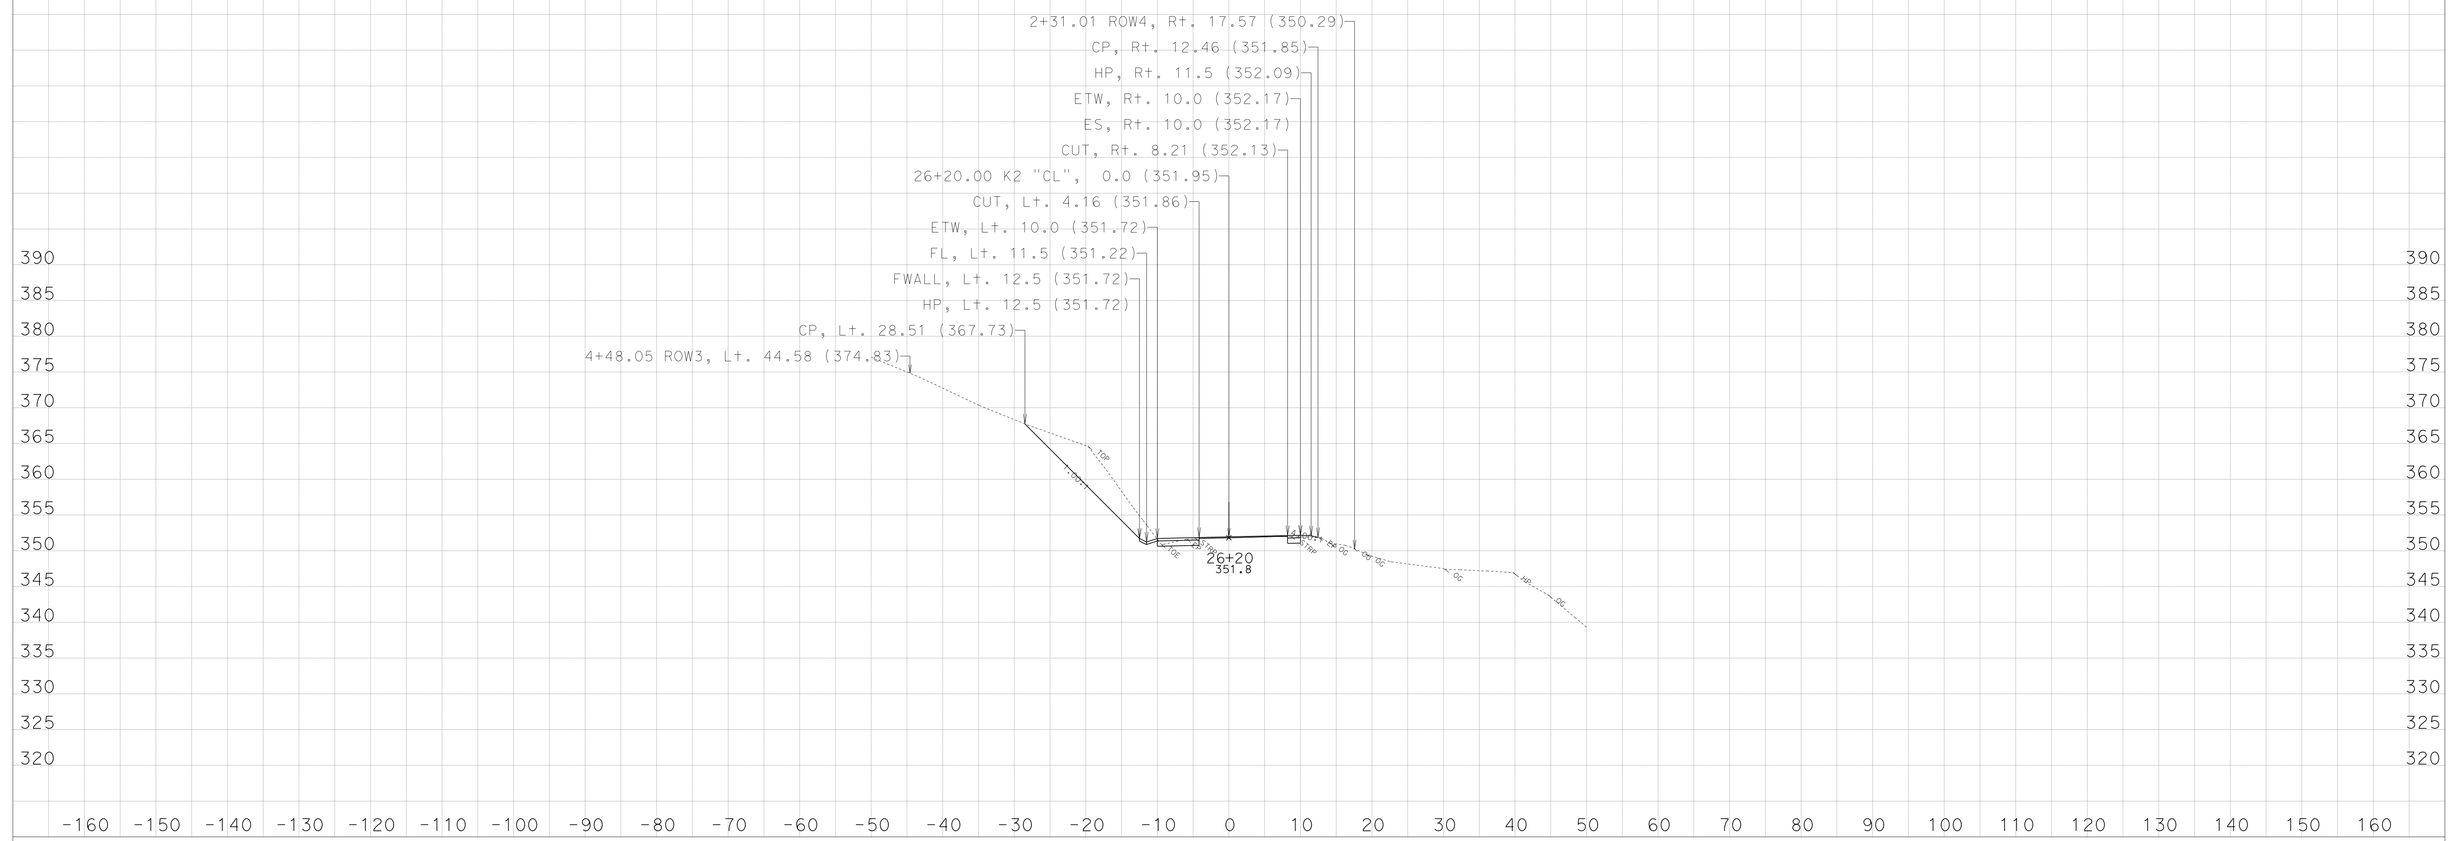

CREATED BY: NRDOE,ODN-E3

DATE: 3/29/2013

KC Project: 45090 File: D:\PROJECTS\45090Hum169WidenMBGR\CAiCE\45090\k2finv.ear

PROJECT ID: 0100000219

CONTRACT: EA: 01-450904

DIST/CO/RTE/PM: 01-HUM-169-13.6/23.4

All Dimensions are US Survey Feet

SCALE: 1" = 10' Horiz.
1" = 10' Vert.

Alignment: "K2"

DESIGN CROSS SECTIONS

SHEET 28 OF 37

For Earthwork Development Only

Safety Improvements
(Widen, V-Ditch, Special MBGR)

Route 169 - Location 2,
Post Mile: 18.94/19.08

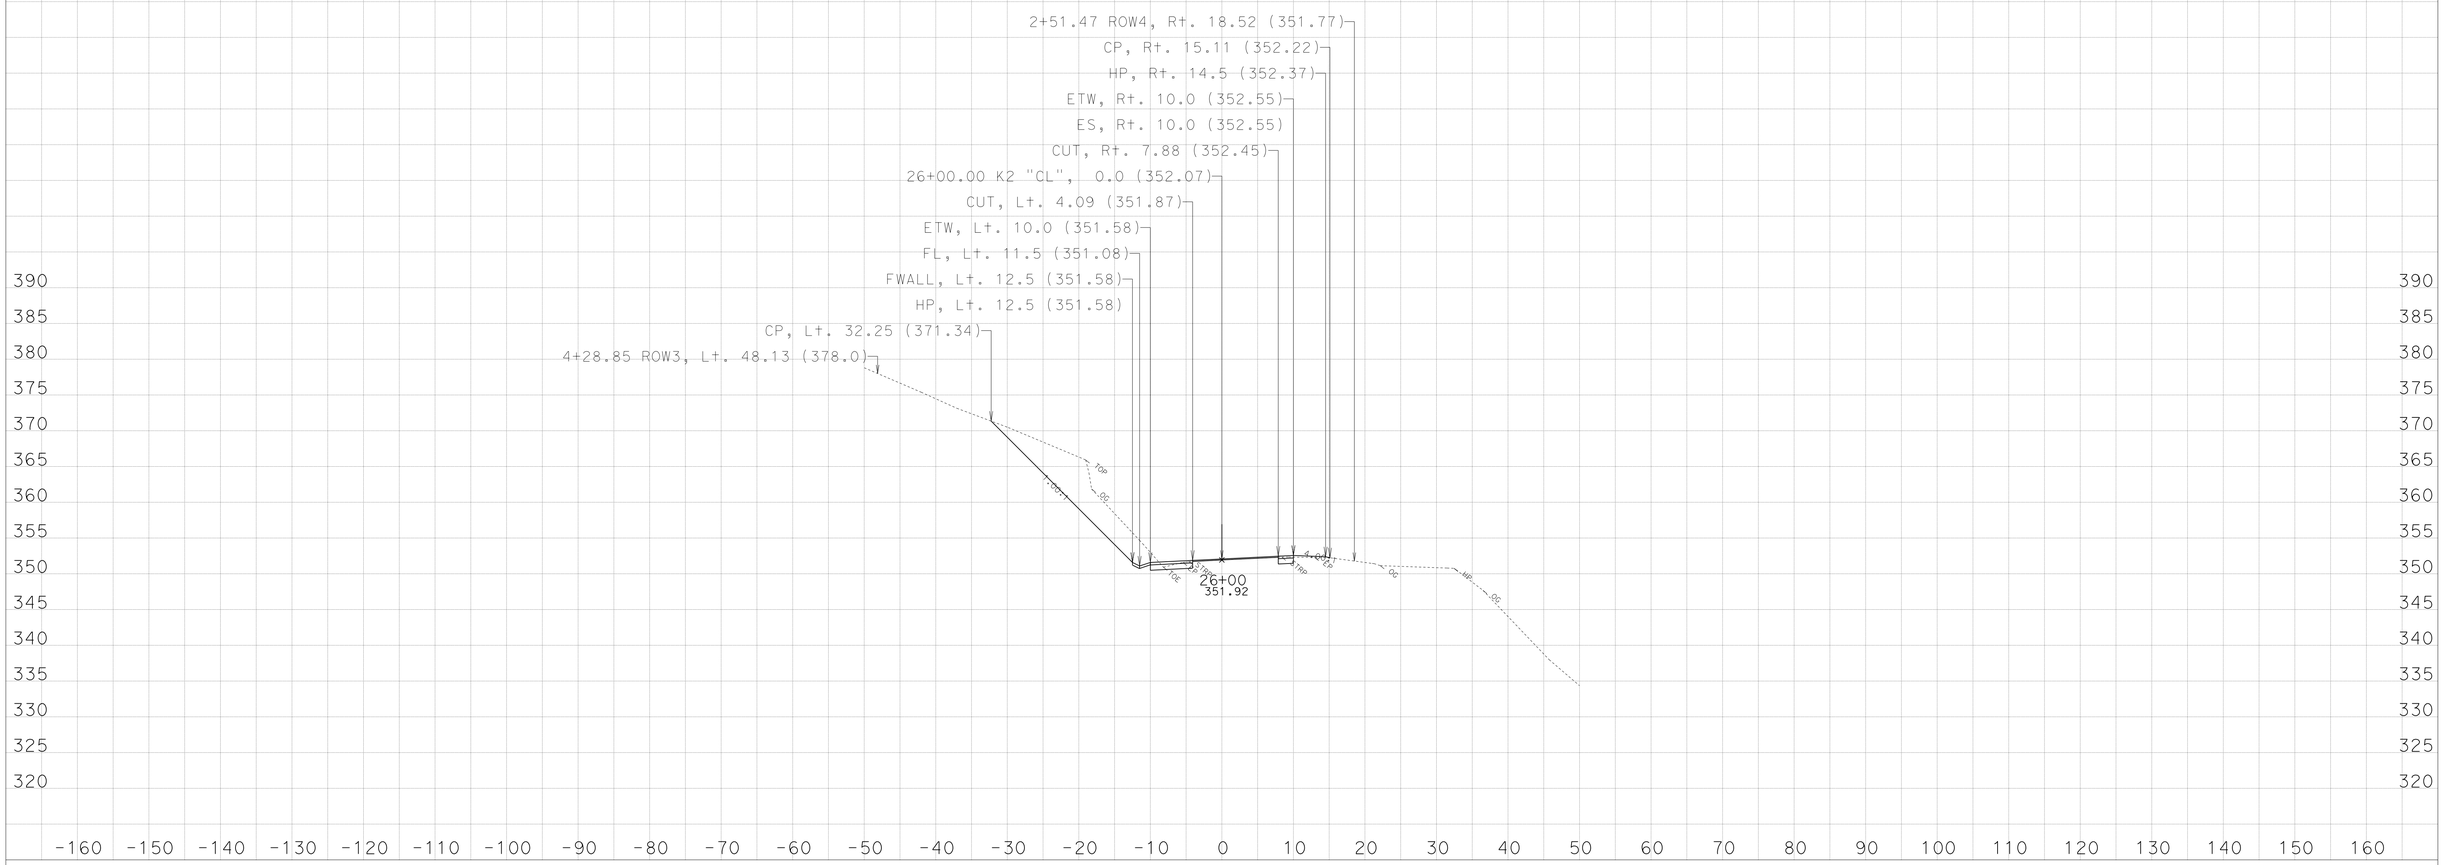

CREATED BY: NRDOE,ODN-E3

DATE: 3/29/2013

KC Project: 45090 File: D:\PROJECTS\45090Hum169WidenMBGR\CAiCE\45090\k2finv.ear

PROJECT ID: 0100000219

CONTRACT: EA: 01-450904

DIST/CO/RTE/PM: 01-HUM-169-13.6/23.4

All Dimensions are US Survey Feet
SCALE: 1" = 10' Horiz.
1" = 10' Vert.

Alignment: "K2"
DESIGN CROSS SECTIONS

For Earthwork Development Only

Safety Improvements
(Widen, V-Ditch, Special MBGR)

Route 169 - Location 2,
Post Mile: 18.94/19.08

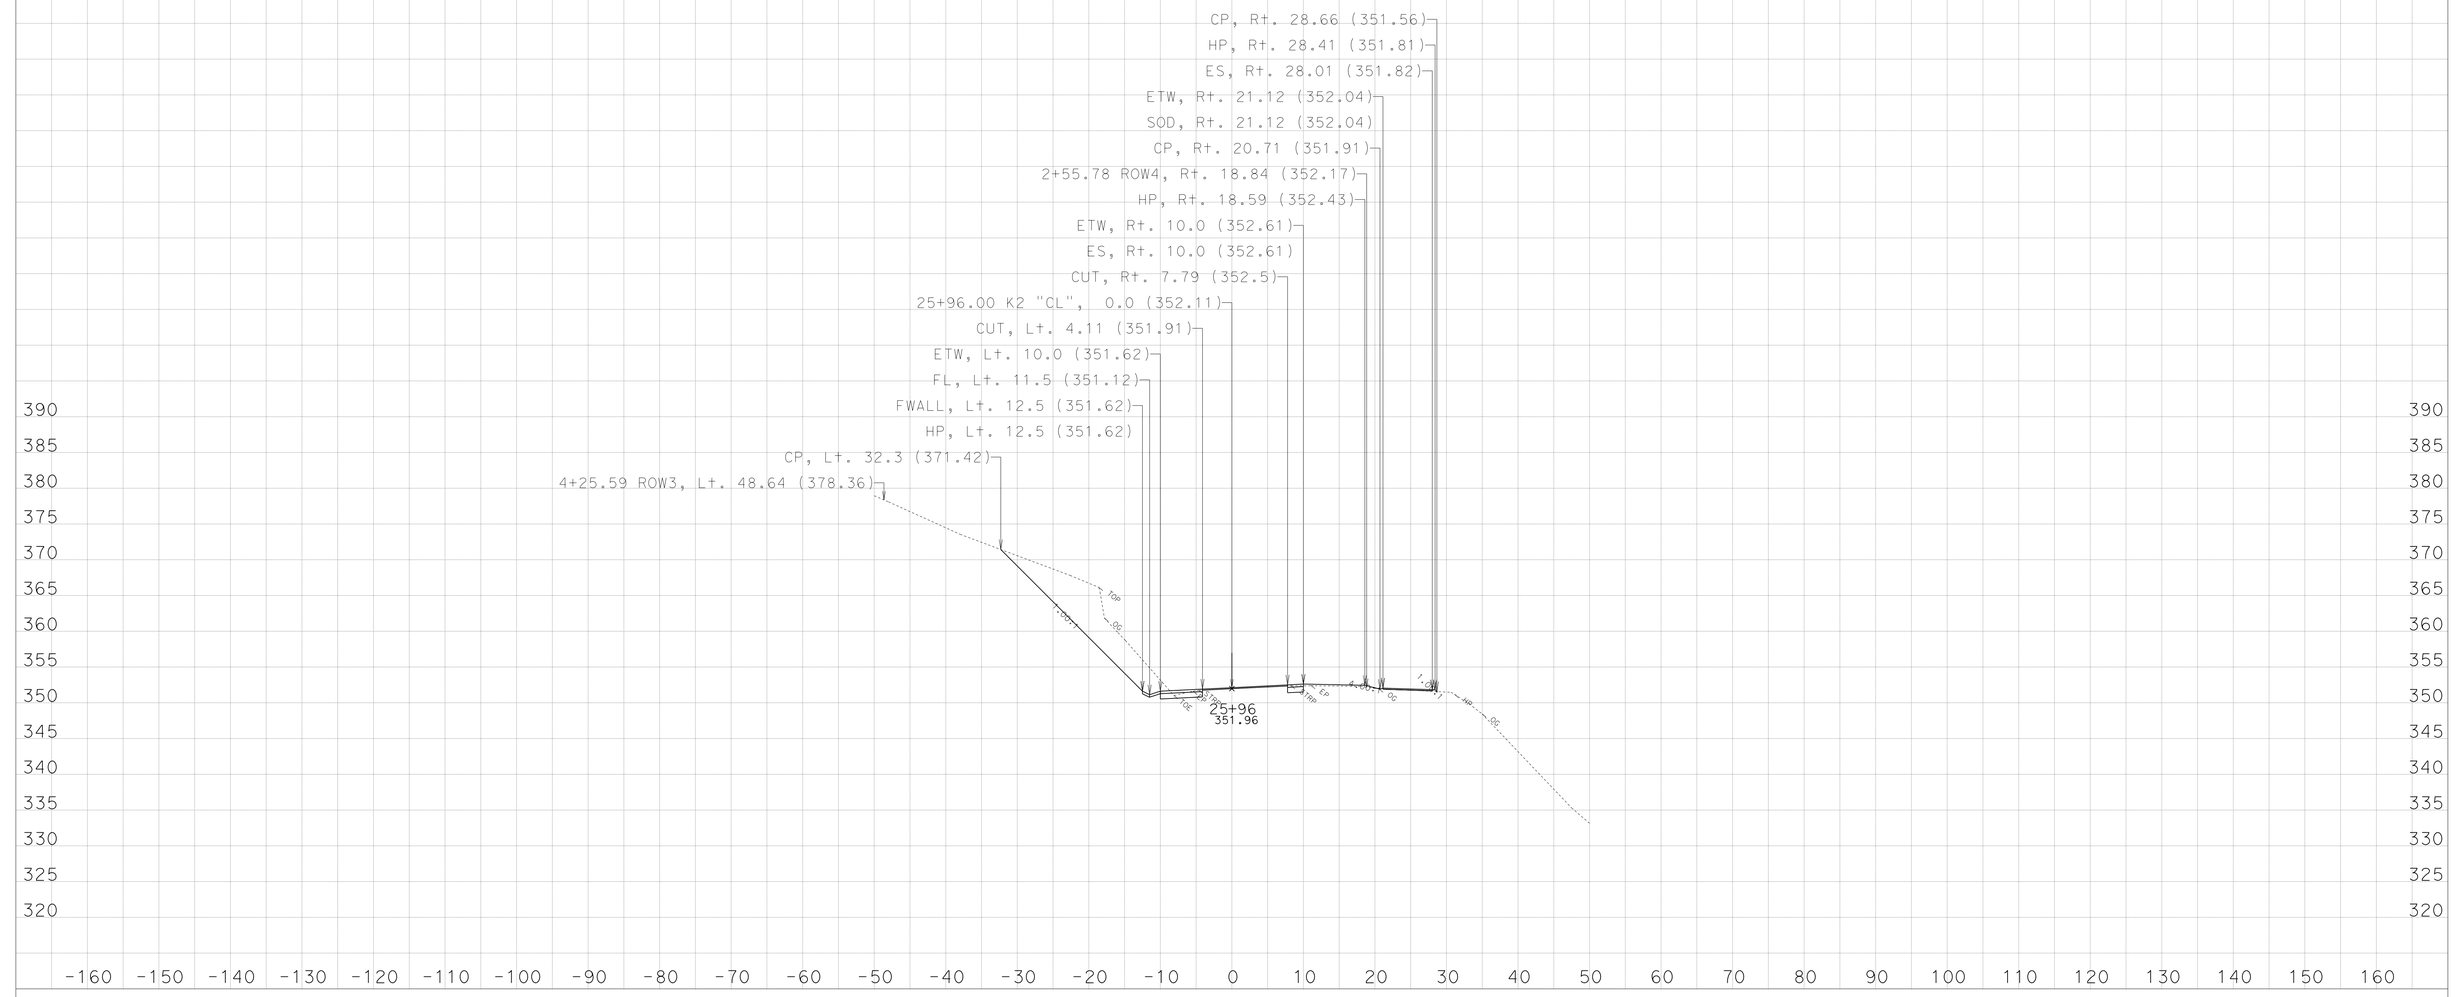

CREATED BY: NRDOE,ODN-E3

KC Project: 45090 File: D:\PROJECTS\45090Hum169WidenMBGR\CAiCE\45090\k2finv.ear

DATE: 3/29/2013

PROJECT ID: 0100000219

CONTRACT: EA: 01-450904

DIST/CO/RTE/PM: 01-HUM-169-13.6/23.4

All Dimensions are US Survey Feet
SCALE: 1" = 10' Horiz.
1" = 10' Vert.

Alignment: "K2"
DESIGN CROSS SECTIONS
SHEET 26 OF 37

For Earthwork Development Only

Safety Improvements
(Widen, V-Ditch, Special MBGR)

Route 169 - Location 2,
Post Mile: 18.94/19.08

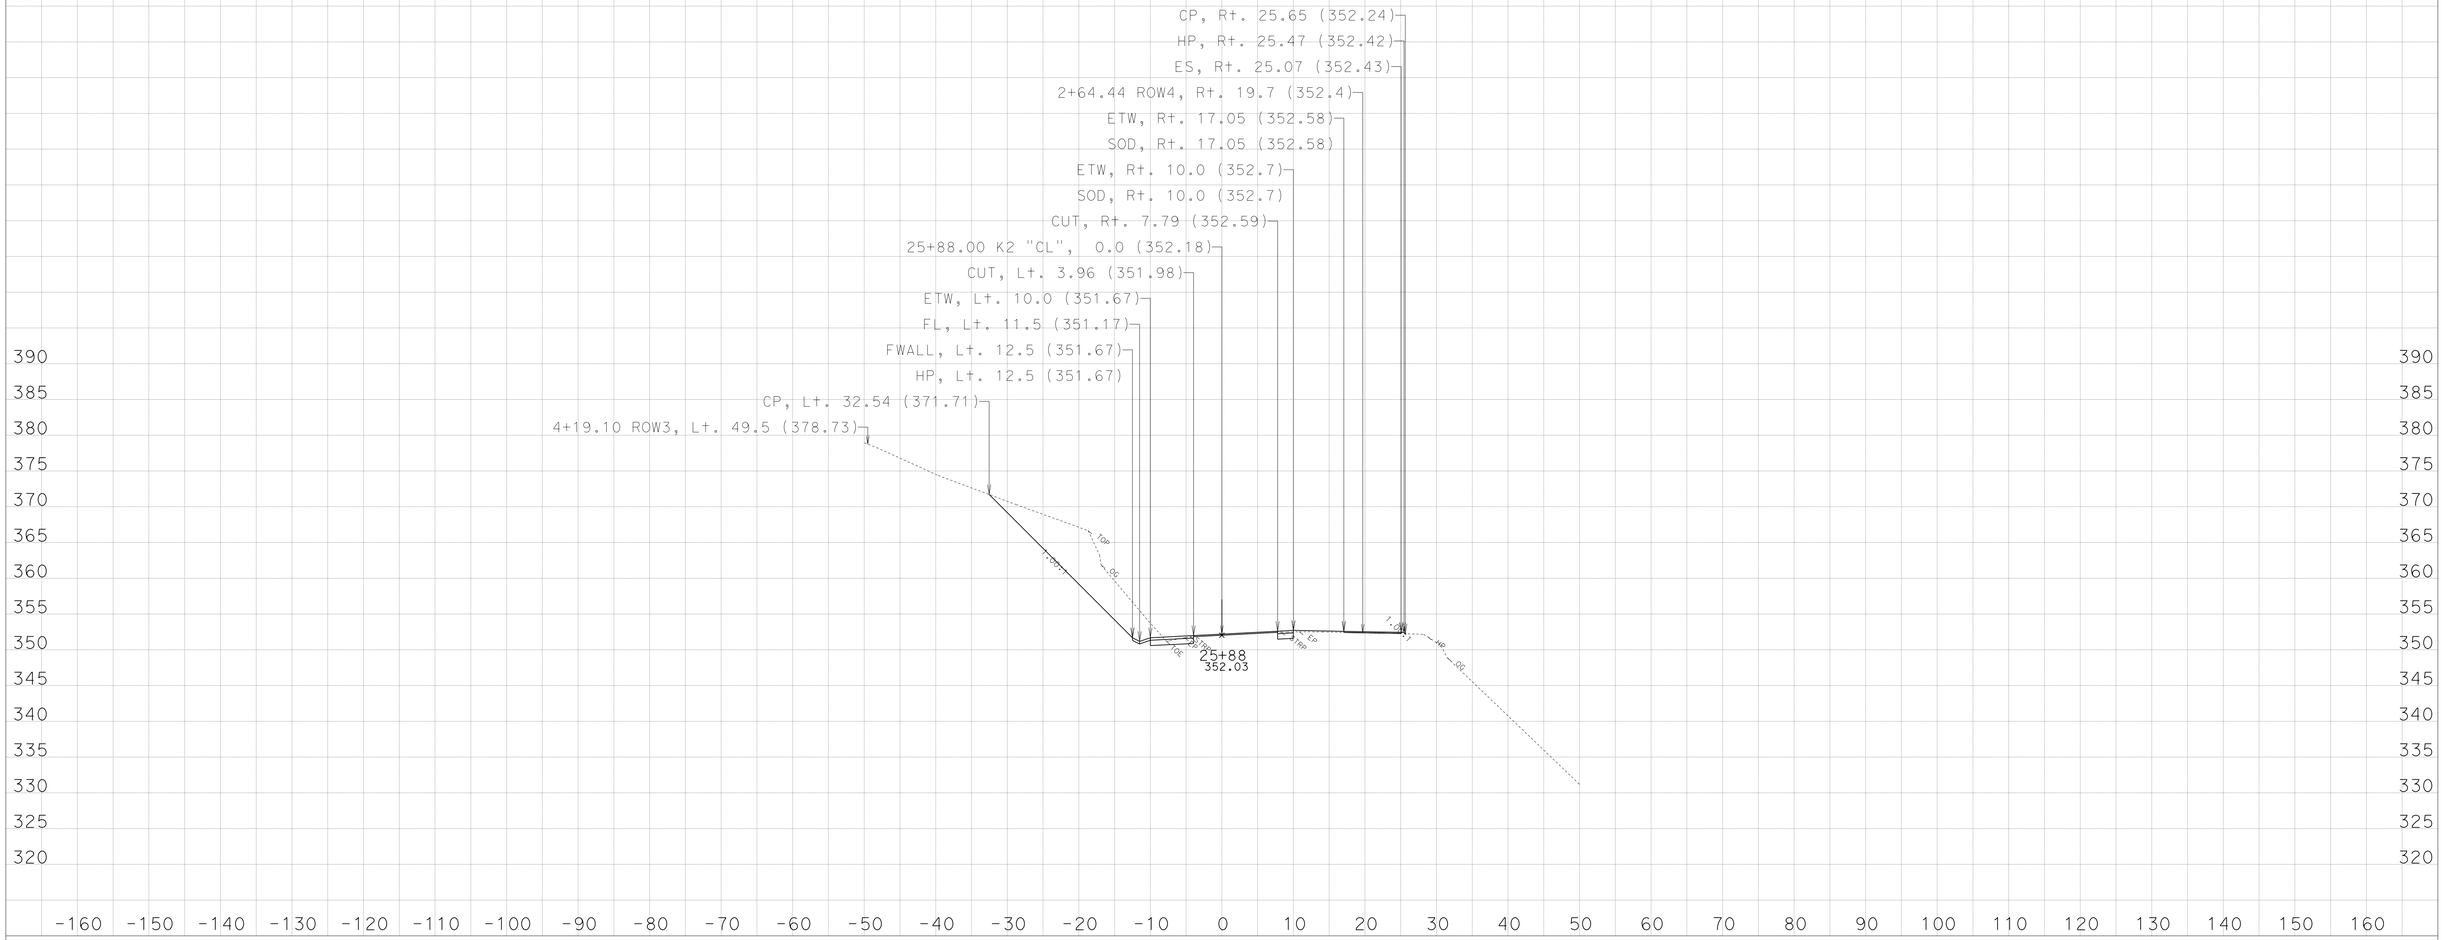

CREATED BY: NRDOE,ODN-E3

KC Project: 45090 File: D:\PROJECTS\45090Hum169WidenMBGR\CAiCE\45090\k2finv.ear

DATE: 3/29/2013

PROJECT ID: 0100000219

CONTRACT: EA: 01-450904

DIST/CO/RTE/PM: 01-HUM-169-13.6/23.4

All Dimensions are US Survey Feet
SCALE: 1" = 10' Horiz.
1" = 10' Vert.

Alignment: "K2"
DESIGN CROSS SECTIONS
SHEET 25 OF 37

For Earthwork Development Only

Safety Improvements
(Widen, V-Ditch, Special MBGR)

Route 169 - Location 2,
Post Mile: 18.94/19.08

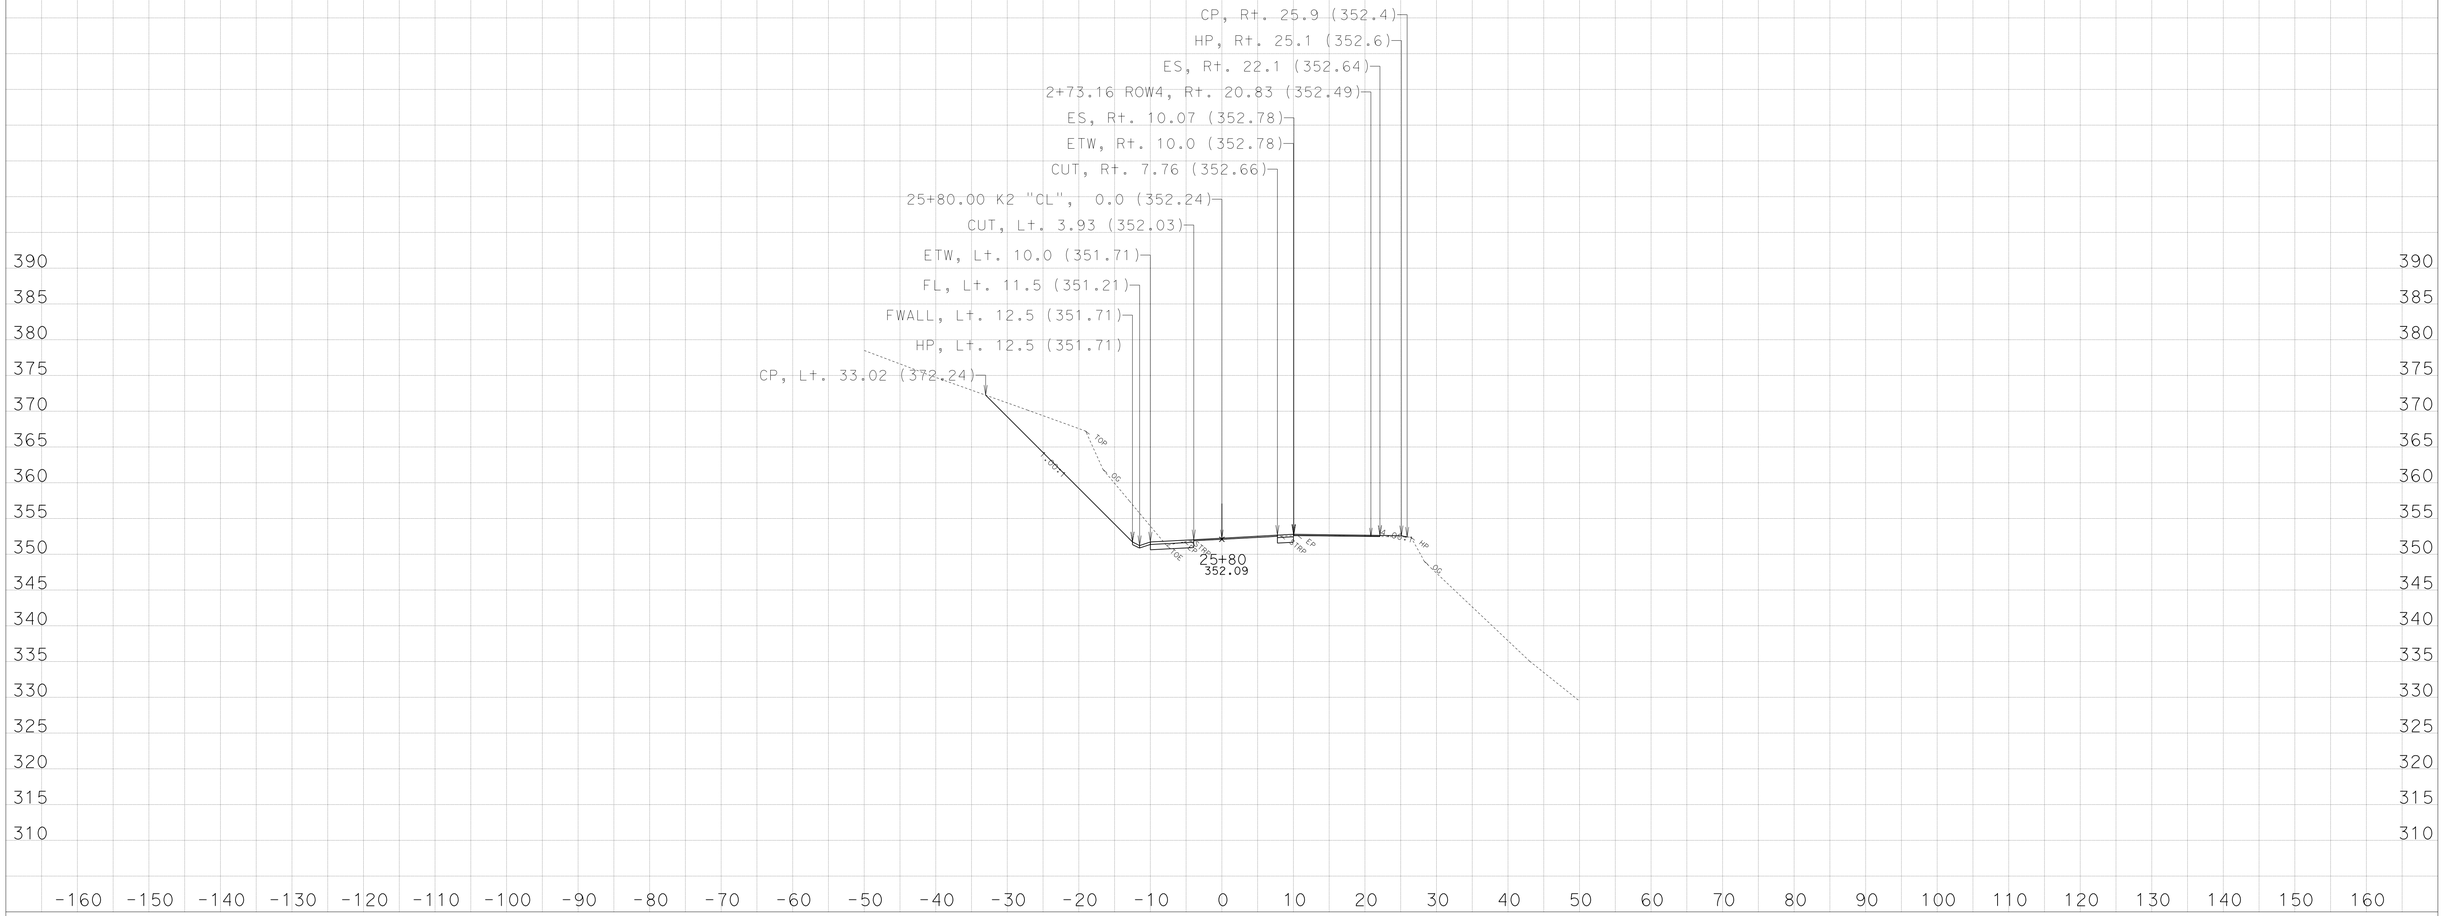

CREATED BY: NRDOE,ODN-E3

KC Project: 45090 File: D:\PROJECTS\45090Hum169WidenMBGR\CAiCE\45090\k2finv.ear

DATE: 3/29/2013

PROJECT ID: 0100000219

CONTRACT: EA: 01-450904

DIST/CO/RTE/PM: 01-HUM-169-13.6/23.4

All Dimensions are US Survey Feet
SCALE: 1" = 10' Horiz.
1" = 10' Vert.

Alignment: "K2"
DESIGN CROSS SECTIONS
SHEET 24 OF 37

For Earthwork Development Only

Safety Improvements
(Widen, V-Ditch, Special MBGR)

Route 169 - Location 2,
Post Mile: 18.94/19.08

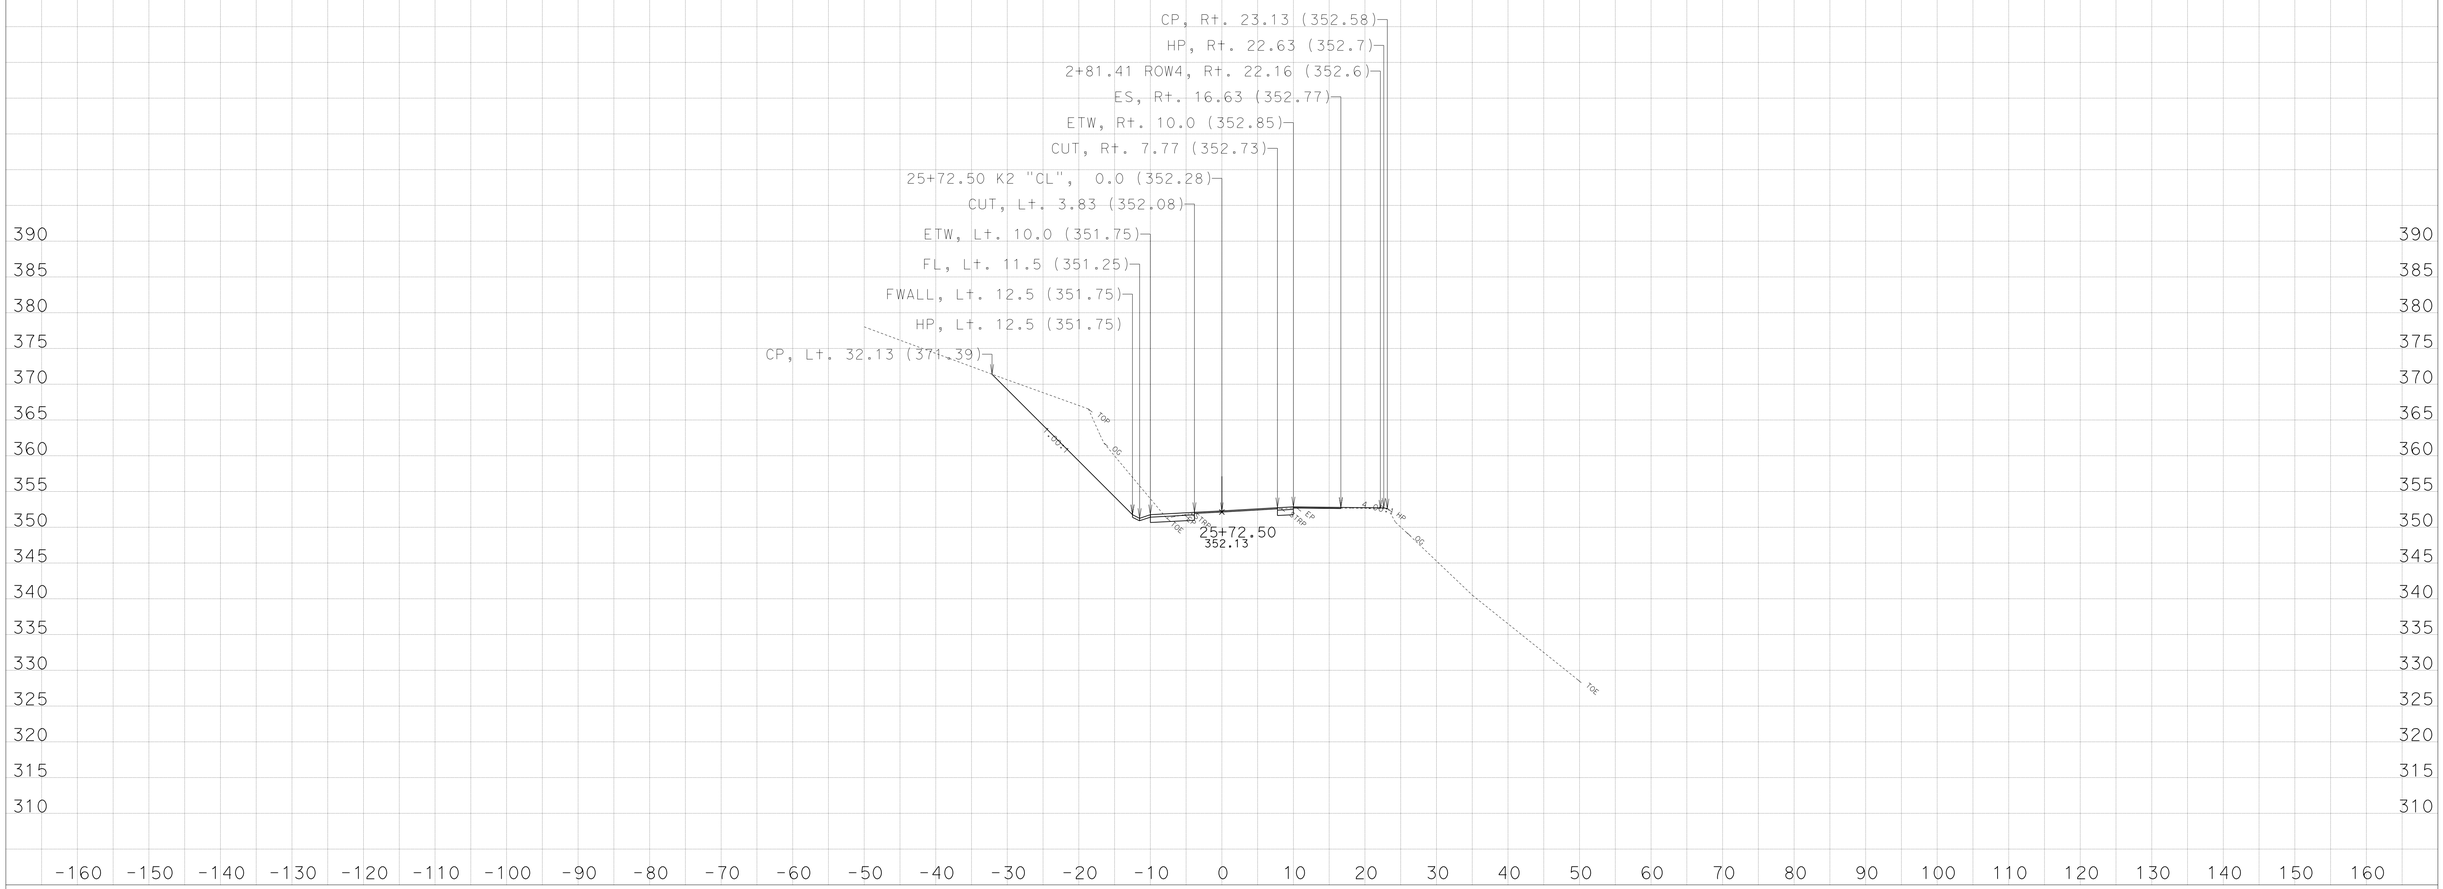

CREATED BY: NRDOE,ODN-E3

KC Project: 45090 File: D:\PROJECTS\45090Hum169WidenMBGR\CAiCE\45090\k2finv.ear

DATE: 3/29/2013

PROJECT ID: 0100000219

CONTRACT: EA: 01-450904

DIST/CO/RTE/PM: 01-HUM-169-13.6/23.4

All Dimensions are US Survey Feet
SCALE: 1" = 10' Horiz.
1" = 10' Vert.

Alignment: "K2"
DESIGN CROSS SECTIONS
SHEET 23 OF 37

For Earthwork Development Only

Safety Improvements
(Widen, V-Ditch, Special MBGR)

Route 169 - Location 2,
Post Mile: 18.94/19.08

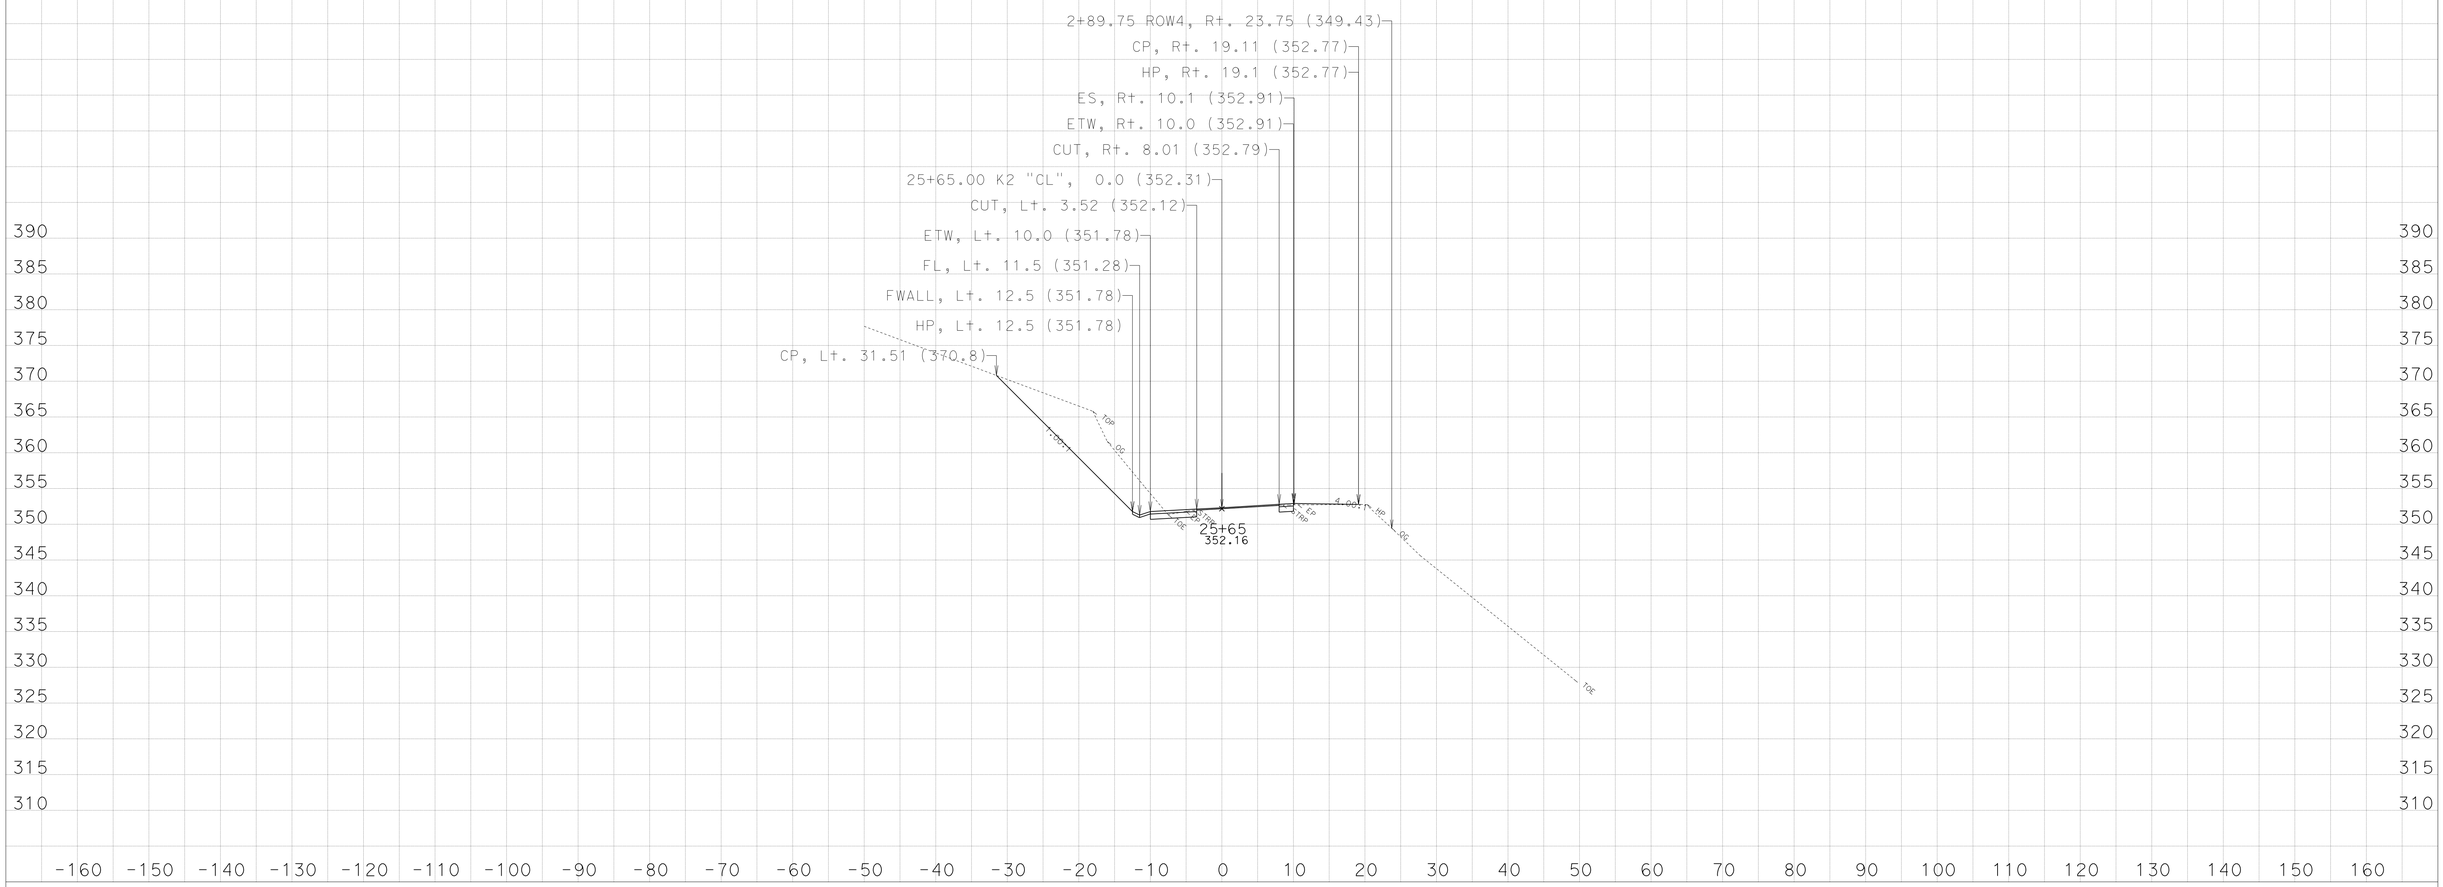

CREATED BY: NRDOE,ODN-E3

KC Project: 45090 File: D:\PROJECTS\45090Hum169WidenMBGR\CAiCE\45090\k2finv.ear

DATE: 3/29/2013

PROJECT ID: 0100000219

CONTRACT: EA: 01-450904

DIST/CO/RTE/PM: 01-HUM-169-13.6/23.4

All Dimensions are US Survey Feet
SCALE: 1" = 10' Horiz.
1" = 10' Vert.

Alignment: "K2"
DESIGN CROSS SECTIONS
SHEET 22 OF 37

For Earthwork Development Only

Safety Improvements
(Widen, V-Ditch, Special MBGR)

Route 169 - Location 2,
Post Mile: 18.94/19.08

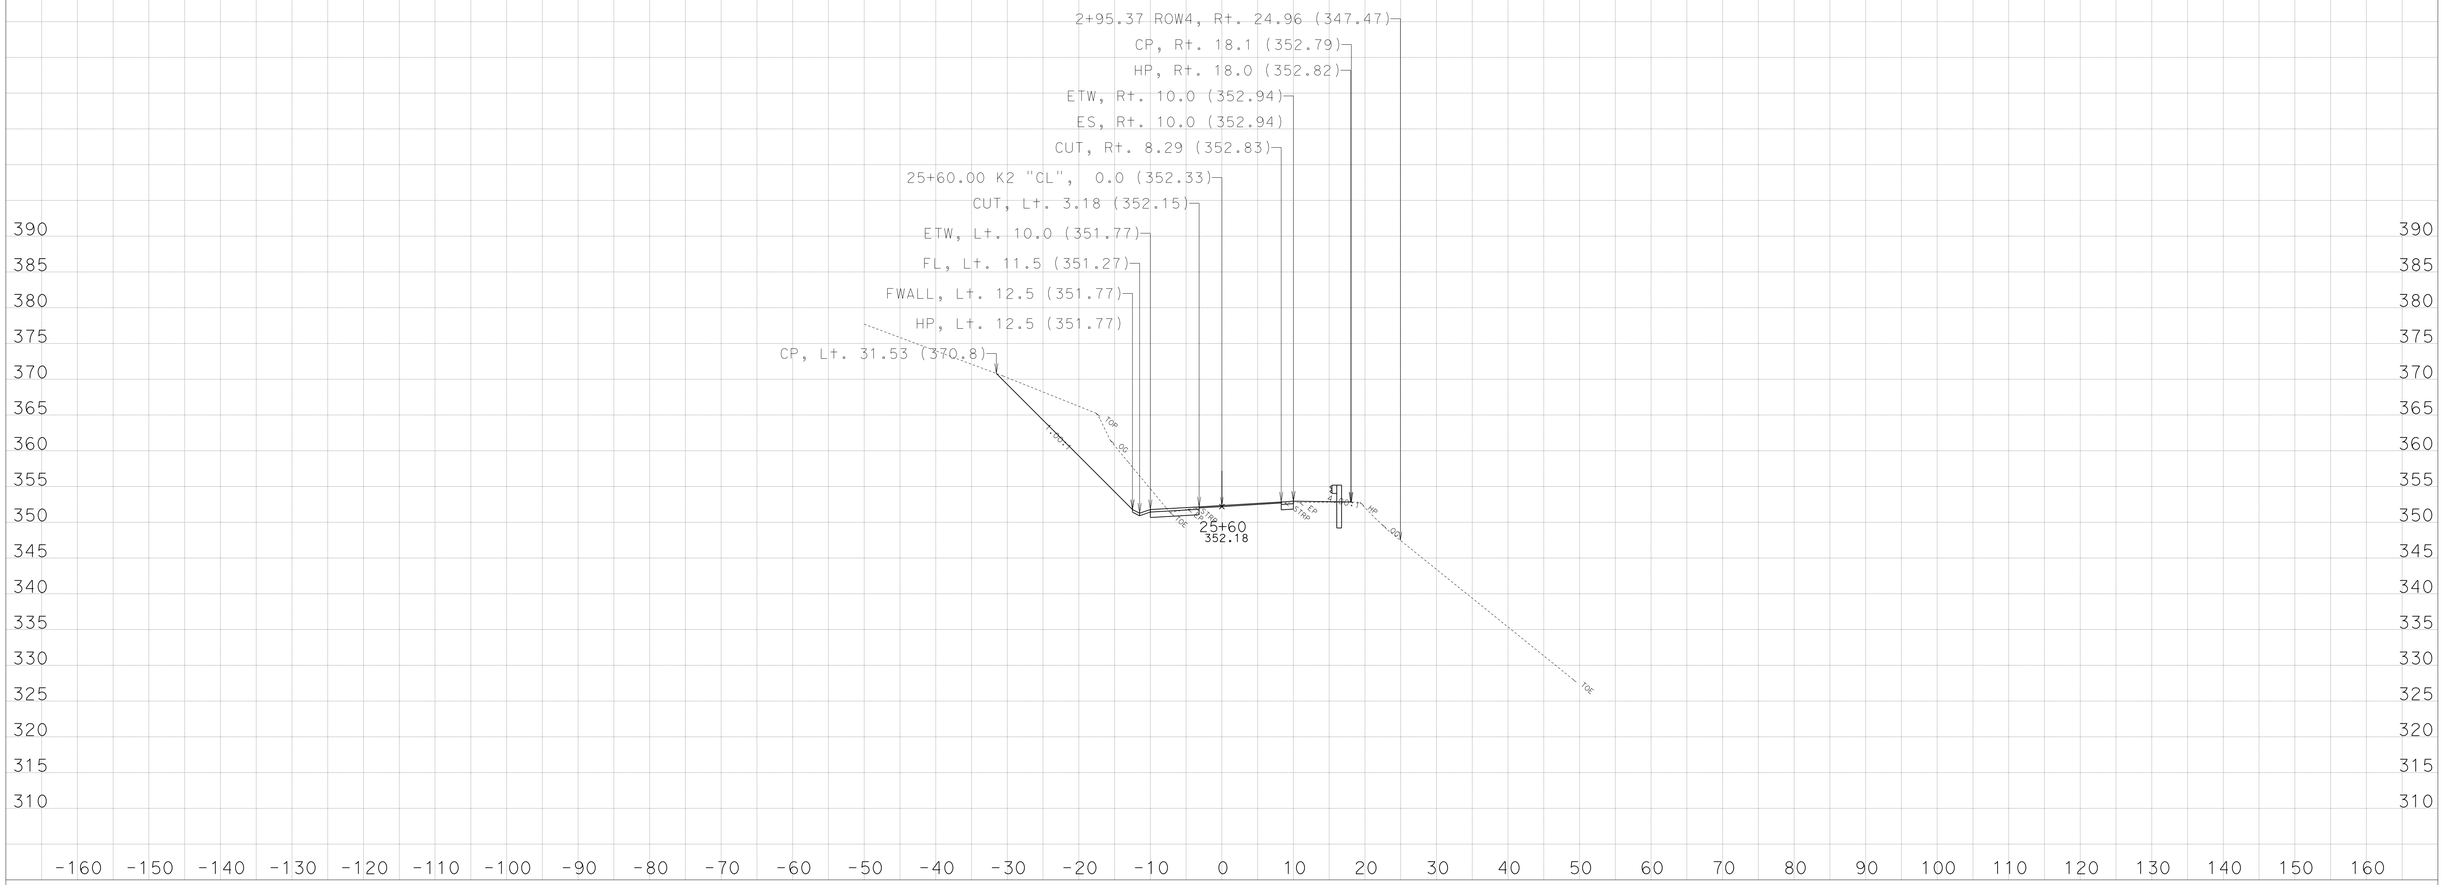

CREATED BY: NRDOE,ODN-E3

KC Project: 45090 File: D:\PROJECTS\45090Hum169WidenMBGR\CAiCE\45090\k2finv.ear

DATE: 3/29/2013

PROJECT ID: 0100000219

CONTRACT: EA: 01-450904

DIST/CO/RTE/PM: 01-HUM-169-13.6/23.4

All Dimensions are US Survey Feet
SCALE: 1" = 10' Horiz.
1" = 10' Vert.

Alignment: "K2"
DESIGN CROSS SECTIONS
SHEET 21 OF 37

For Earthwork Development Only

Safety Improvements
(Widen, V-Ditch, Special MBGR)

Route 169 - Location 2,
Post Mile: 18.94/19.08

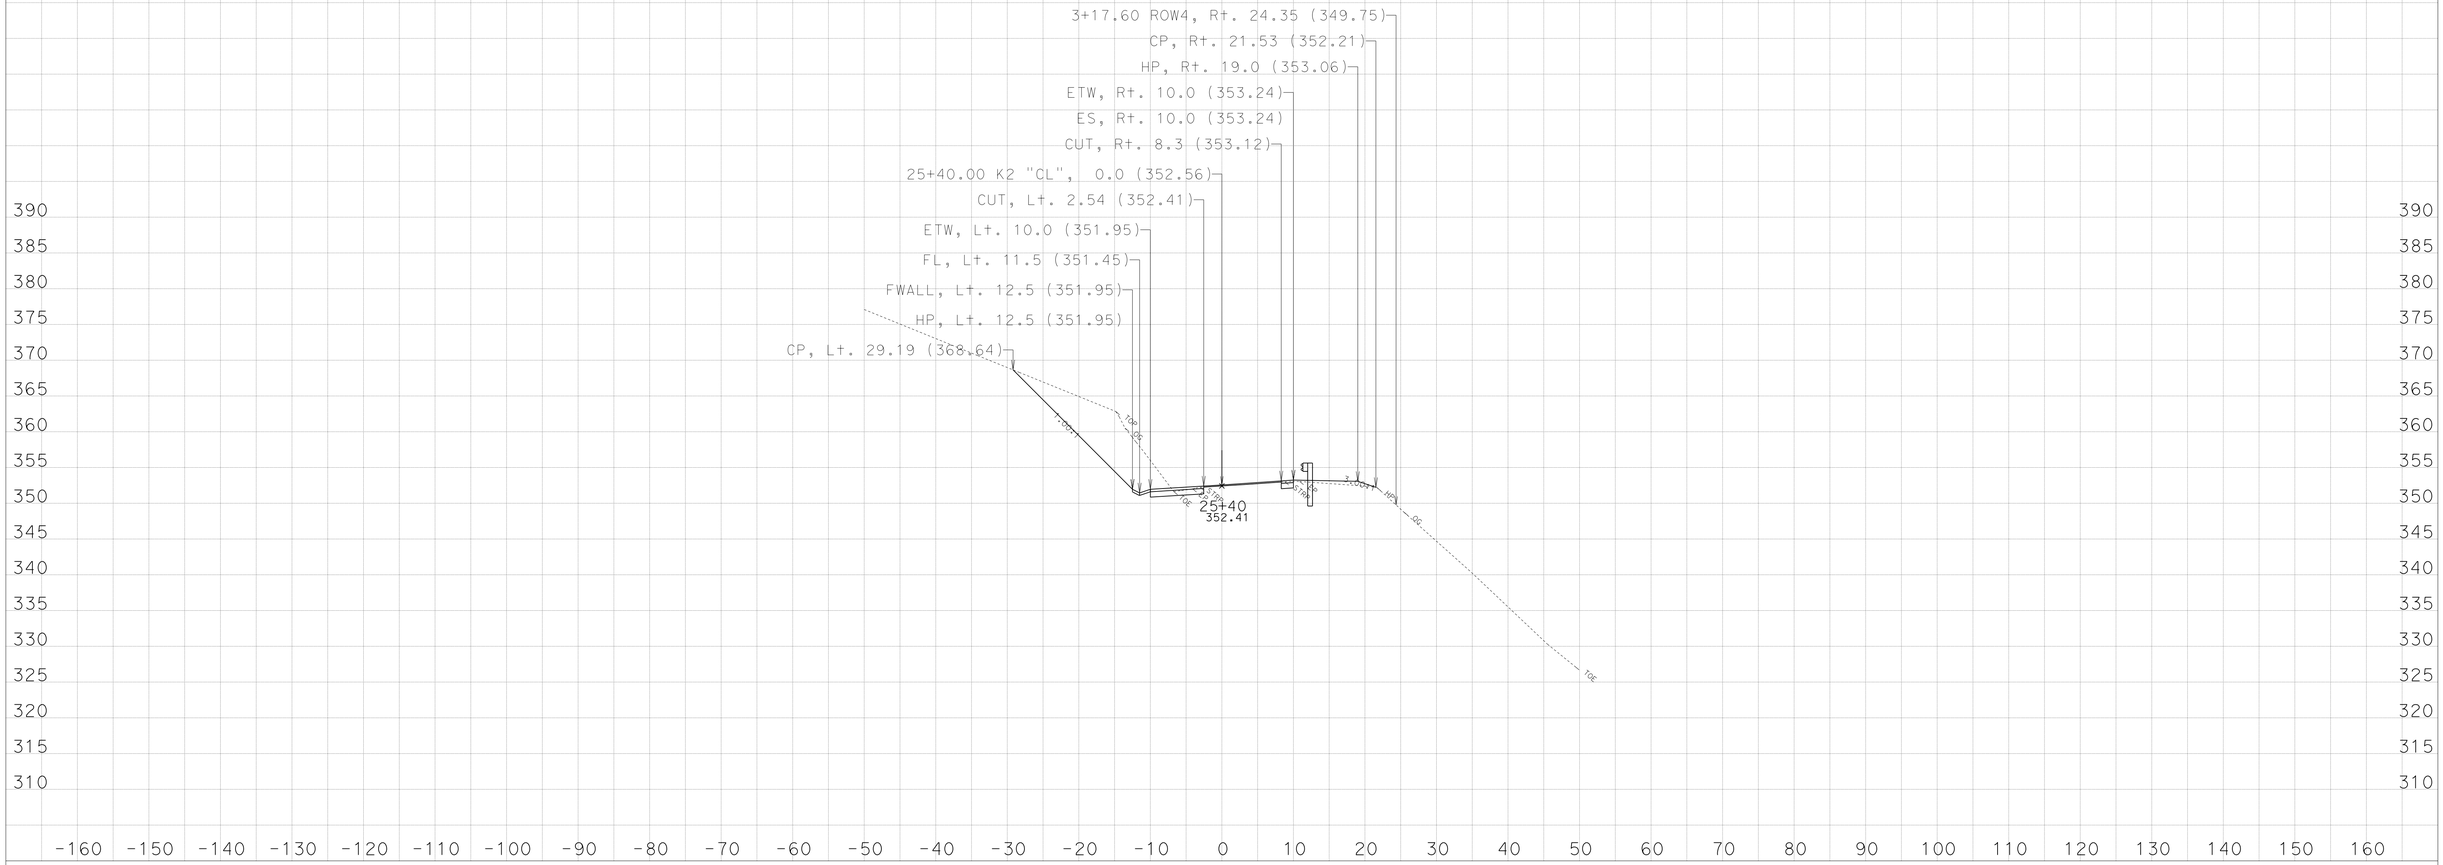

CREATED BY: NRDOE,ODN-E3

DATE: 3/29/2013

KC Project: 45090 File: D:\PROJECTS\45090Hum169WidenMBGR\CAiCE\45090\k2finv.ear

PROJECT ID: 0100000219

CONTRACT: EA: 01-450904

DIST/CO/RTE/PM: 01-HUM-169-13.6/23.4

All Dimensions are US Survey Feet

SCALE: 1" = 10' Horiz.
1" = 10' Vert.

Alignment: "K2"
DESIGN CROSS SECTIONS

For Earthwork Development Only

Safety Improvements
(Widen, V-Ditch, Special MBGR)

Route 169 - Location 2,
Post Mile: 18.94/19.08

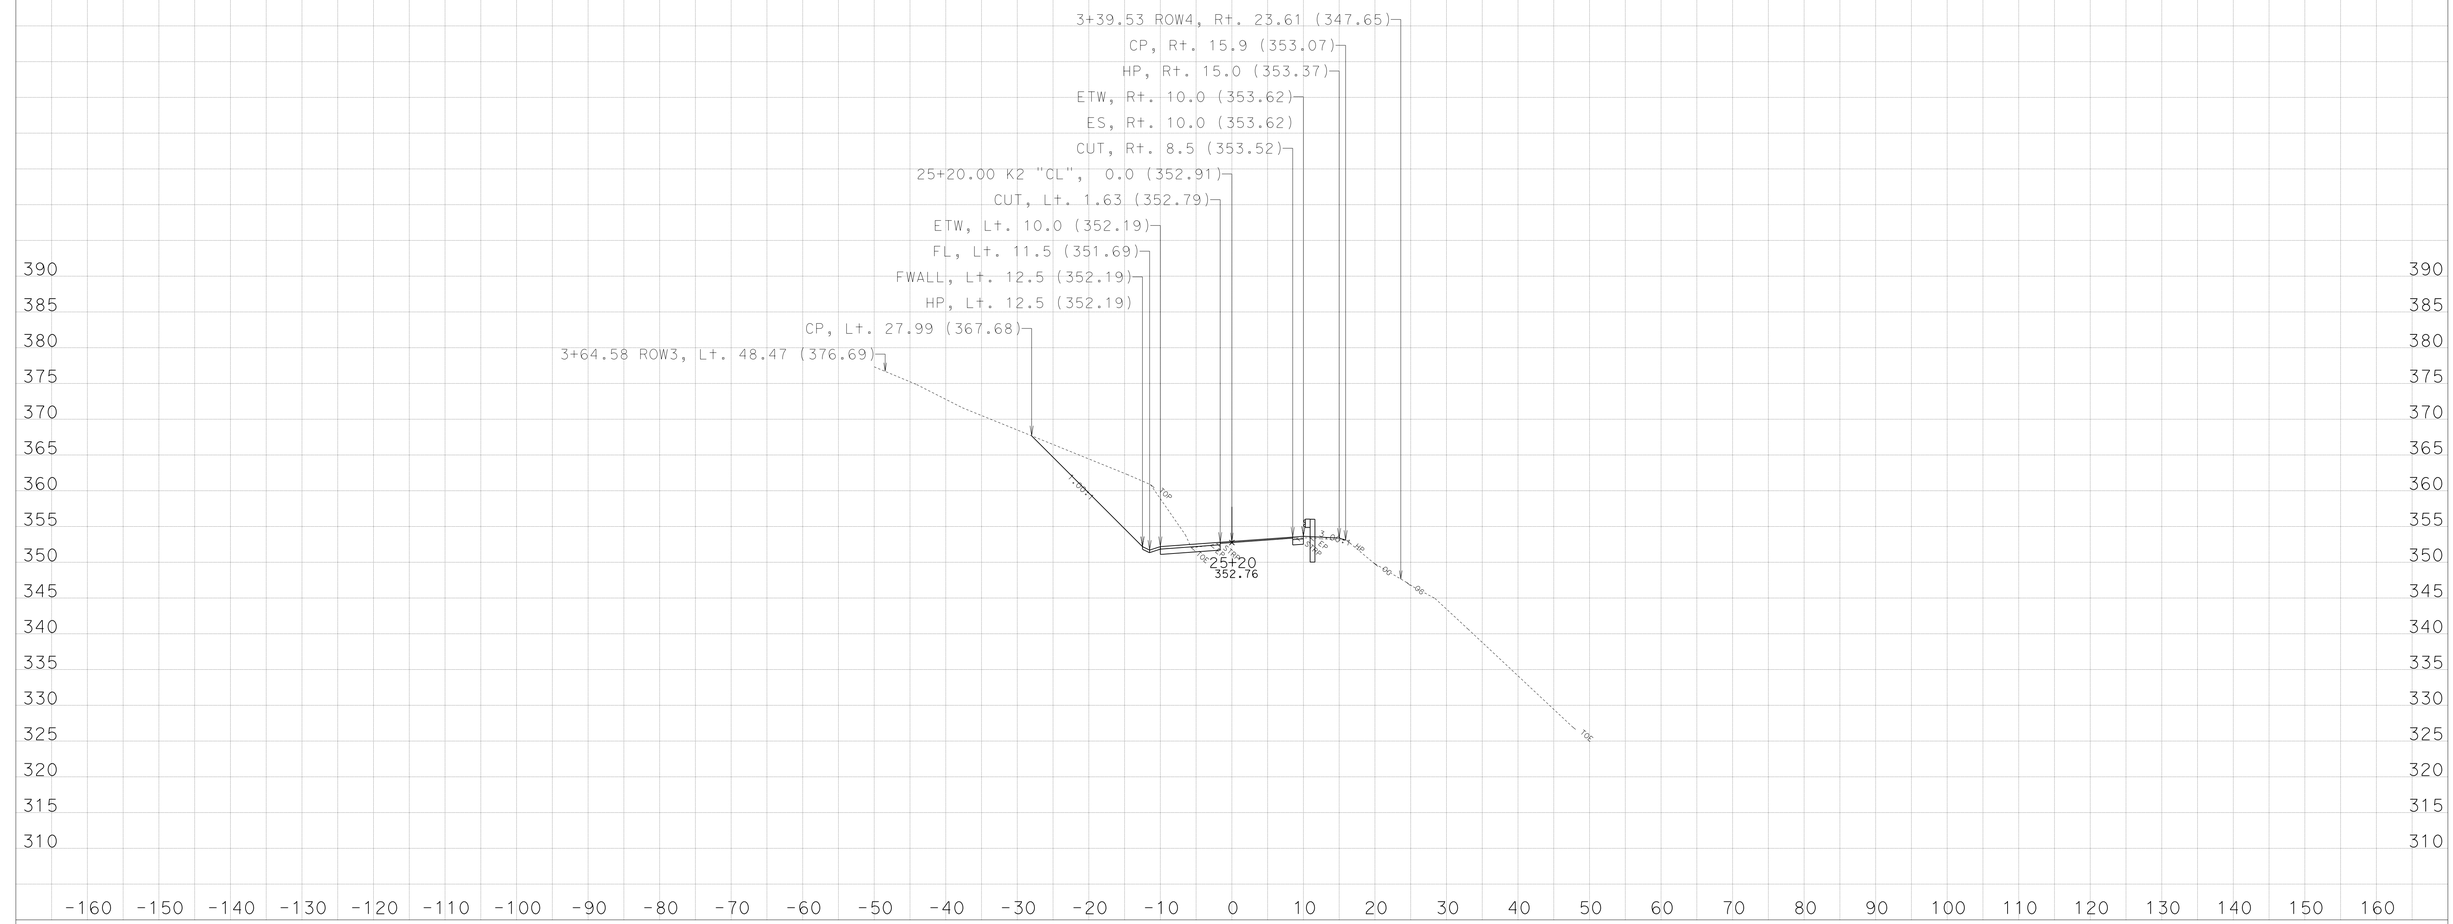

CREATED BY: NRDOE,ODN-E3

DATE: 3/29/2013

KC Project: 45090 File: D:\PROJECTS\45090Hum169WidenMBGR\CAiCE\45090\k2finv.ear

PROJECT ID: 0100000219

CONTRACT: EA: 01-450904

DIST/CO/RTE/PM: 01-HUM-169-13.6/23.4

All Dimensions are US Survey Feet

SCALE: 1" = 10' Horiz.
1" = 10' Vert.

Alignment: "K2"
DESIGN CROSS SECTIONS

SHEET 19 OF 37

For Earthwork Development Only

Safety Improvements
(Widen, V-Ditch, Special MBGR)

Route 169 - Location 2,
Post Mile: 18.94/19.08

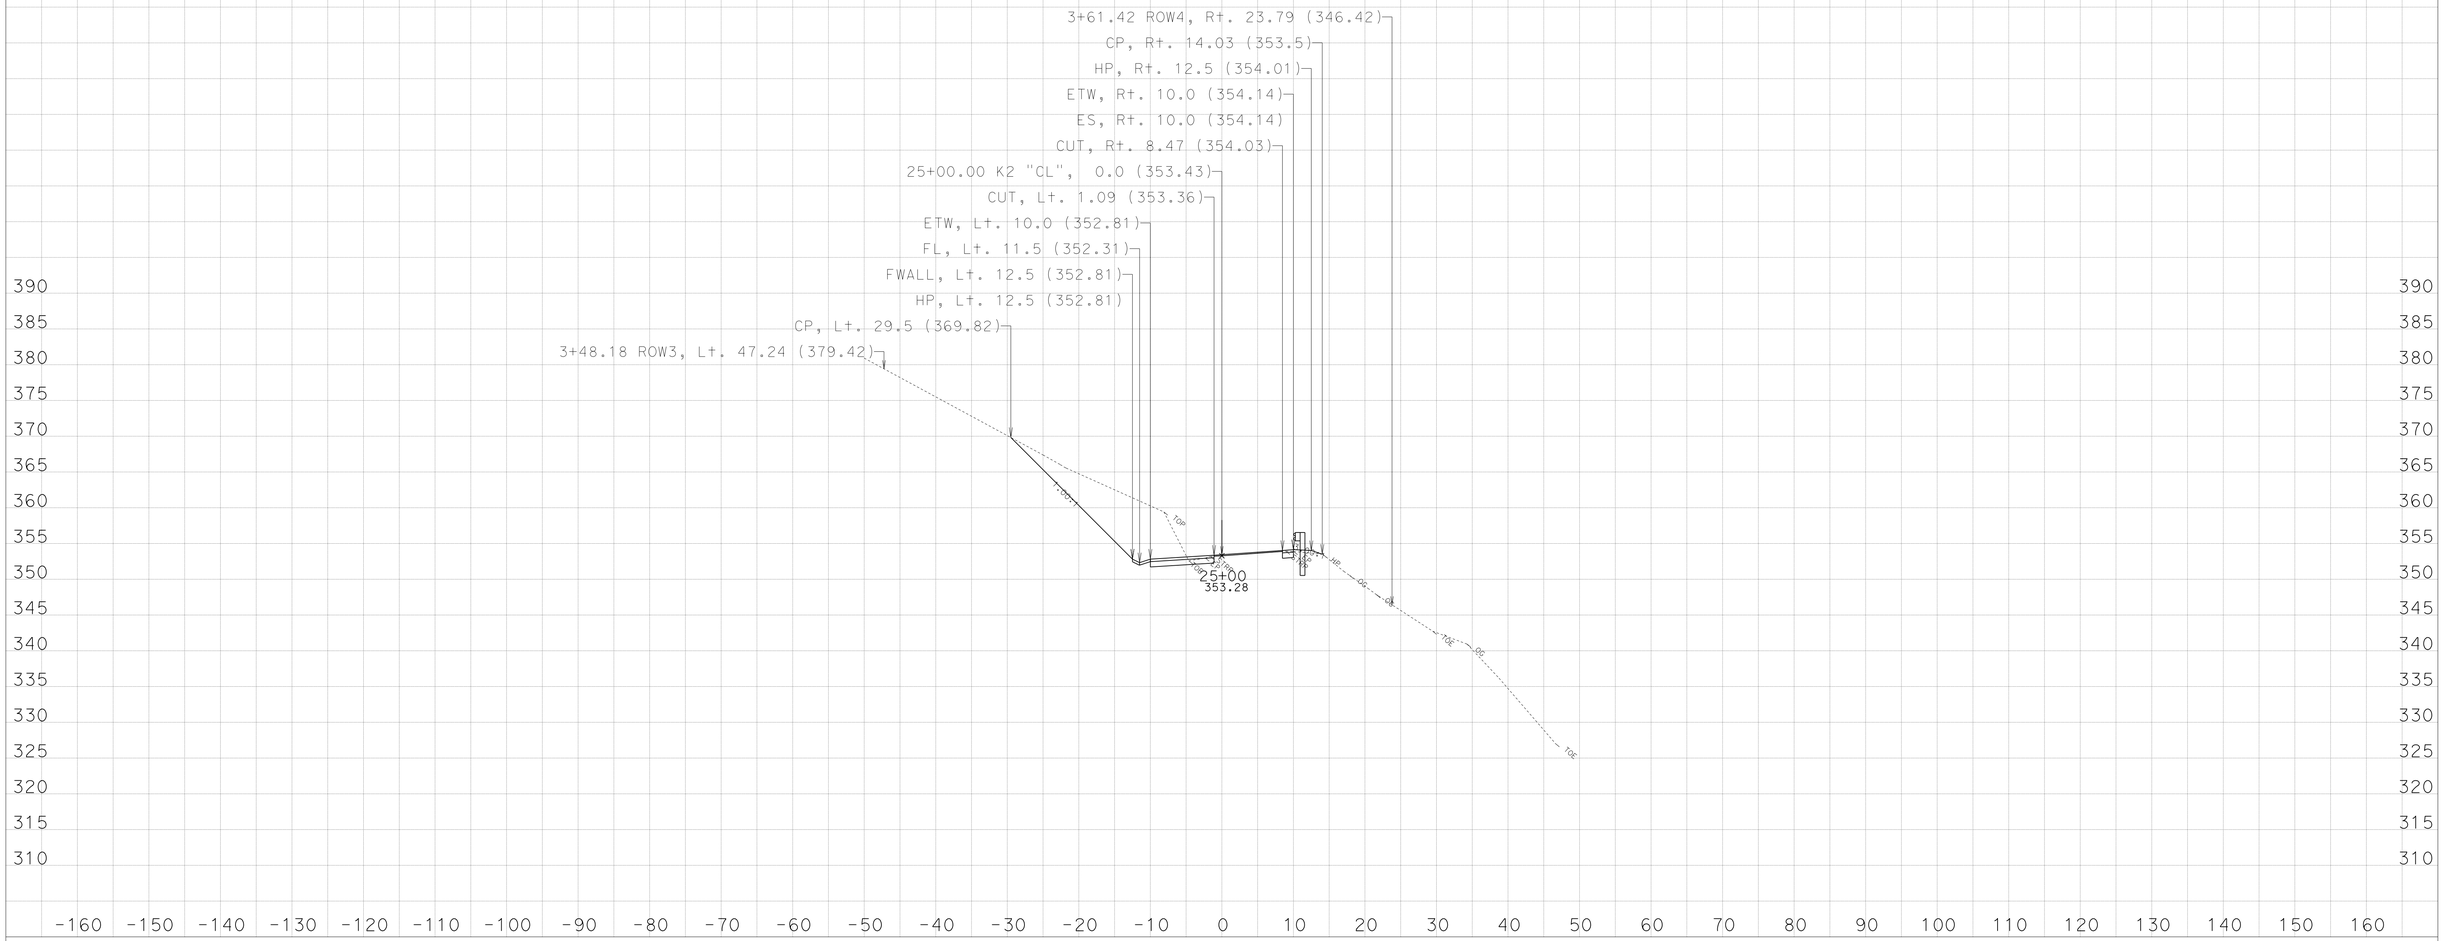

CREATED BY: NRDOE,ODN-E3

KC Project: 45090 File: D:\PROJECTS\45090Hum169WidenMBGR\CAiCE\45090\k2finv.ear

DATE: 3/29/2013

PROJECT ID: 0100000219

CONTRACT: EA: 01-450904

DIST/CO/RTE/PM: 01-HUM-169-13.6/23.4

All Dimensions are US Survey Feet

SCALE: 1" = 10' Horiz.
1" = 10' Vert.

Alignment: "K2"
DESIGN CROSS SECTIONS

For Earthwork Development Only

Safety Improvements
(Widen, V-Ditch, Special MBGR)

Route 169 - Location 2,
Post Mile: 18.94/19.08

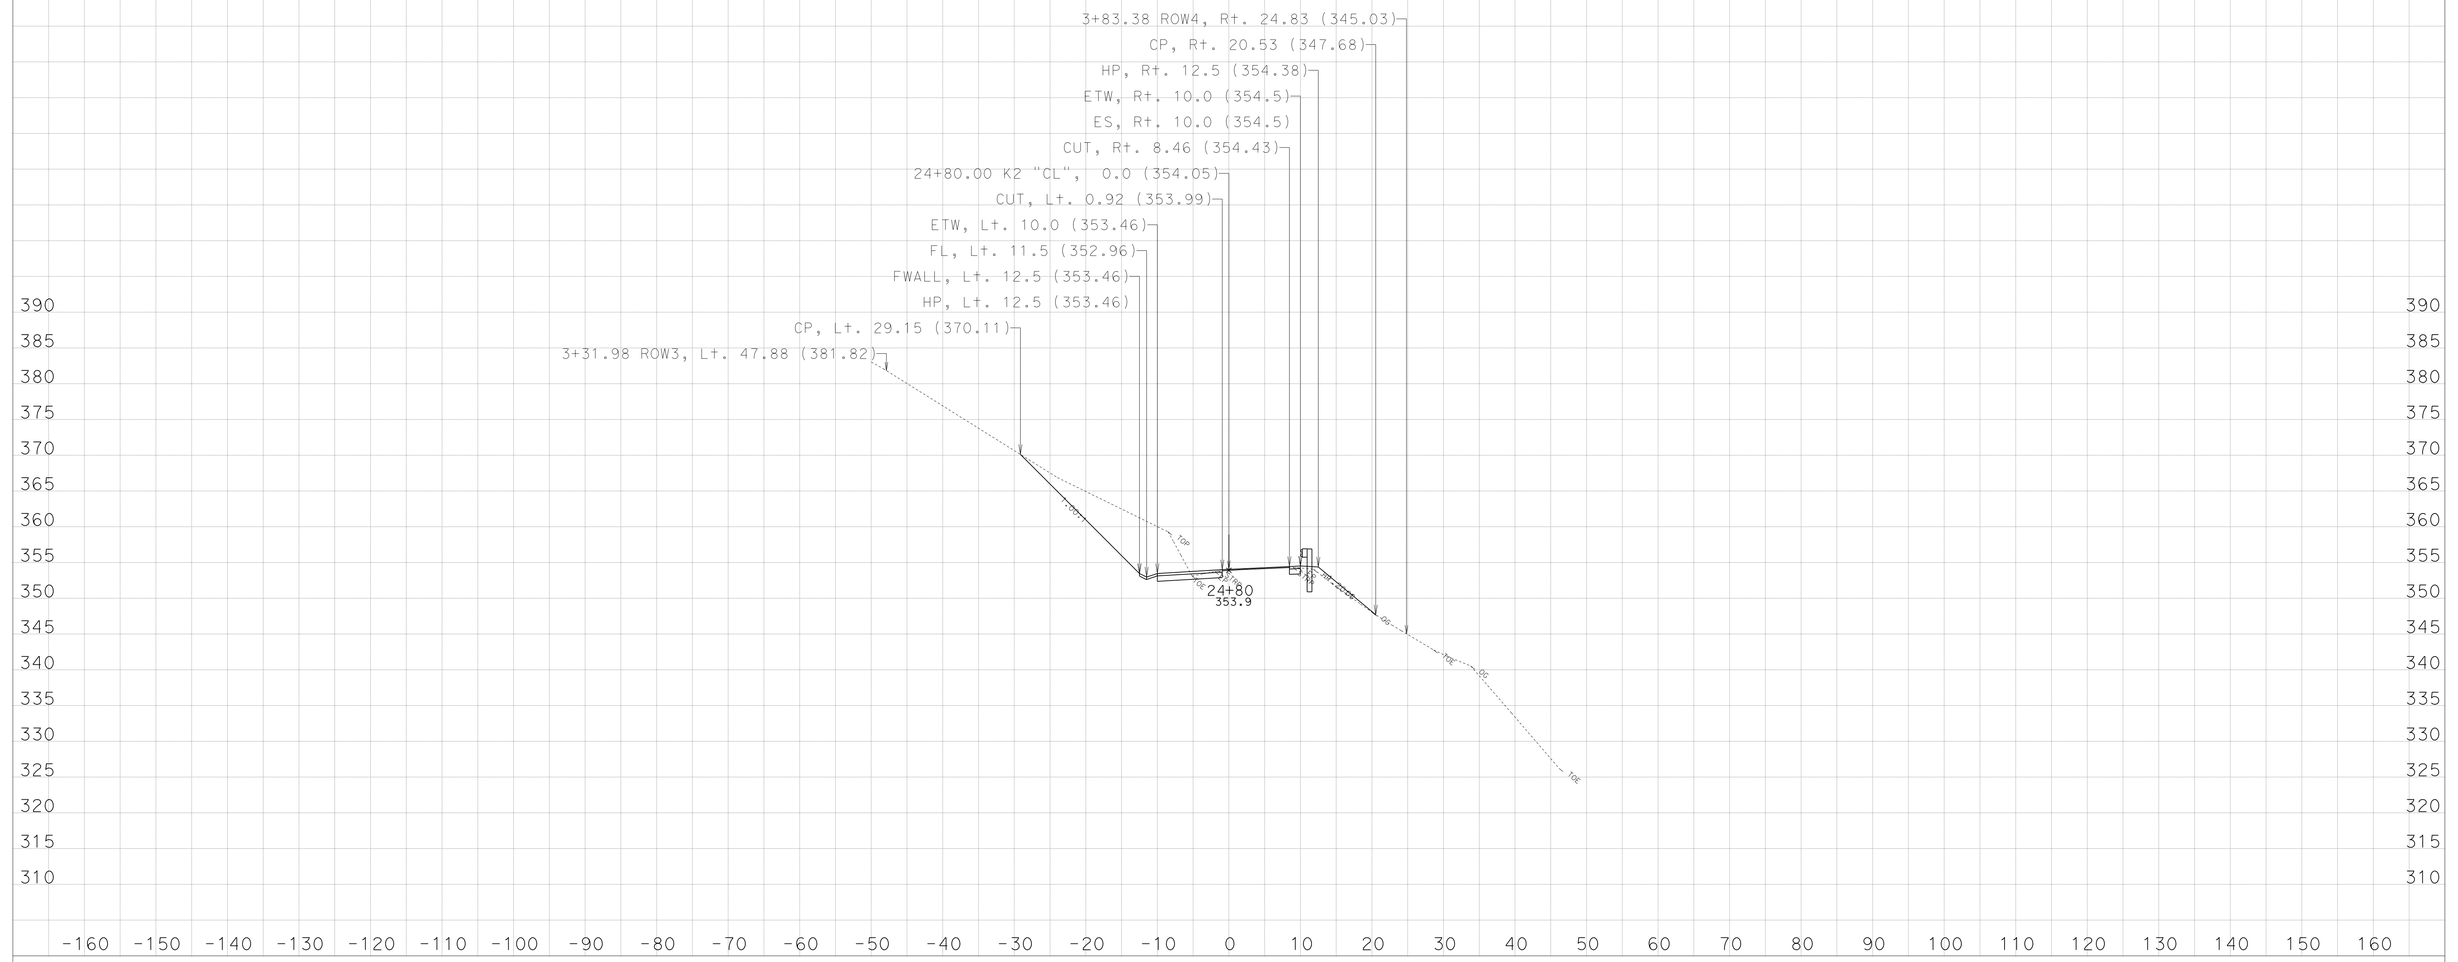

CREATED BY: NRDOE,ODN-E3

KC Project: 45090 File: D:\PROJECTS\45090Hum169WidenMBGR\CAiCE\45090\k2finv.ear

DATE: 3/29/2013

PROJECT ID: 0100000219

CONTRACT: EA: 01-450904

DIST/CO/RTE/PM: 01-HUM-169-13.6/23.4

All Dimensions are US Survey Feet
SCALE: 1" = 10' Horiz.
1" = 10' Vert.

Alignment: "K2"
DESIGN CROSS SECTIONS
SHEET 17 OF 37

For Earthwork Development Only

Safety Improvements
(Widen, V-Ditch, Special MBGR)

Route 169 - Location 2,
Post Mile: 18.94/19.08

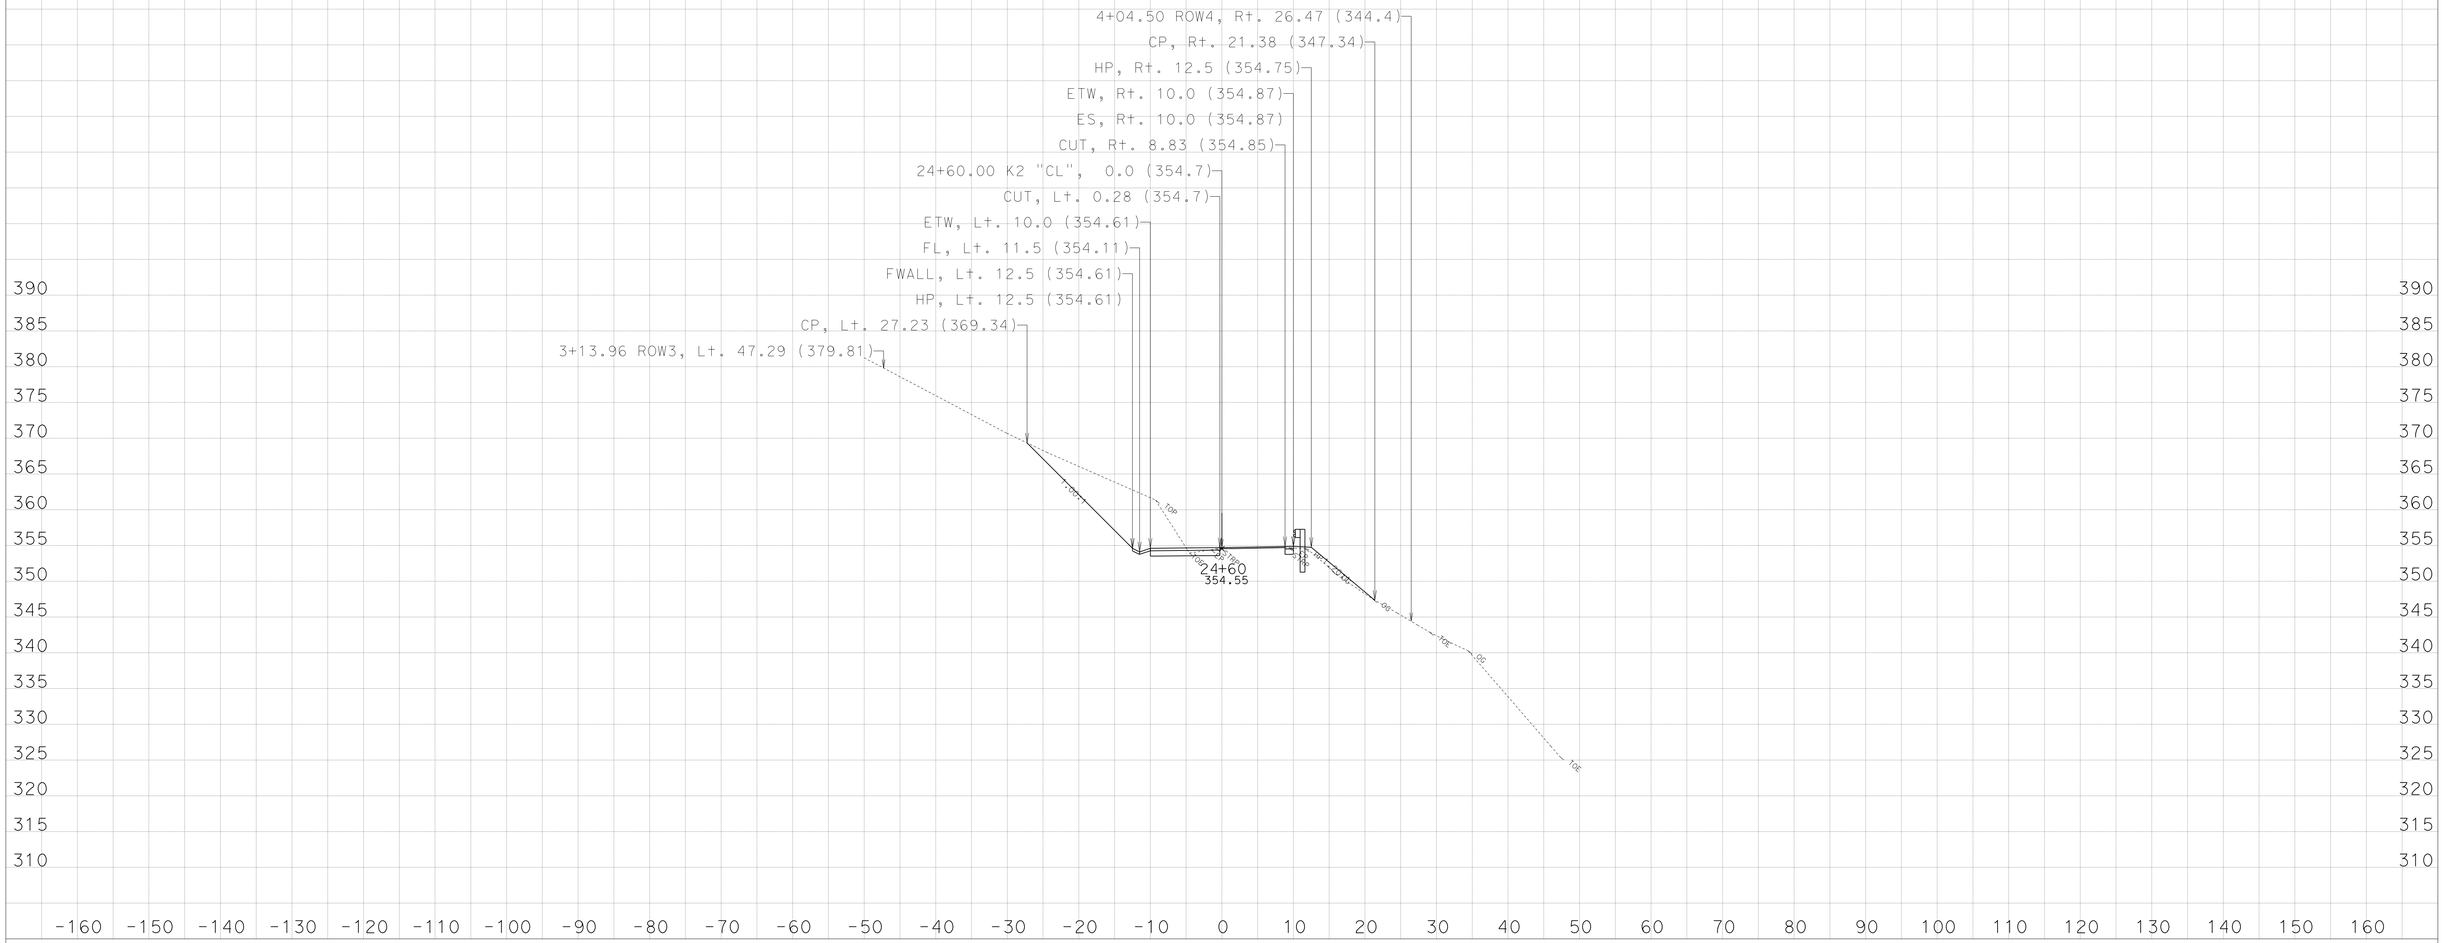

CREATED BY: NRDOE,ODN-E3

DATE: 3/29/2013

KC Project: 45090 File: D:\PROJECTS\45090Hum169WidenMBGR\CAiCE\45090\k2finv.ear

PROJECT ID: 0100000219

CONTRACT: EA: 01-450904

DIST/CO/RTE/PM: 01-HUM-169-13.6/23.4

All Dimensions are US Survey Feet

SCALE: 1" = 10' Horiz.
1" = 10' Vert.

Alignment: "K2"
DESIGN CROSS SECTIONS

For Earthwork Development Only

Safety Improvements
(Widen, V-Ditch, Special MBGR)

Route 169 - Location 2,
Post Mile: 18.94/19.08

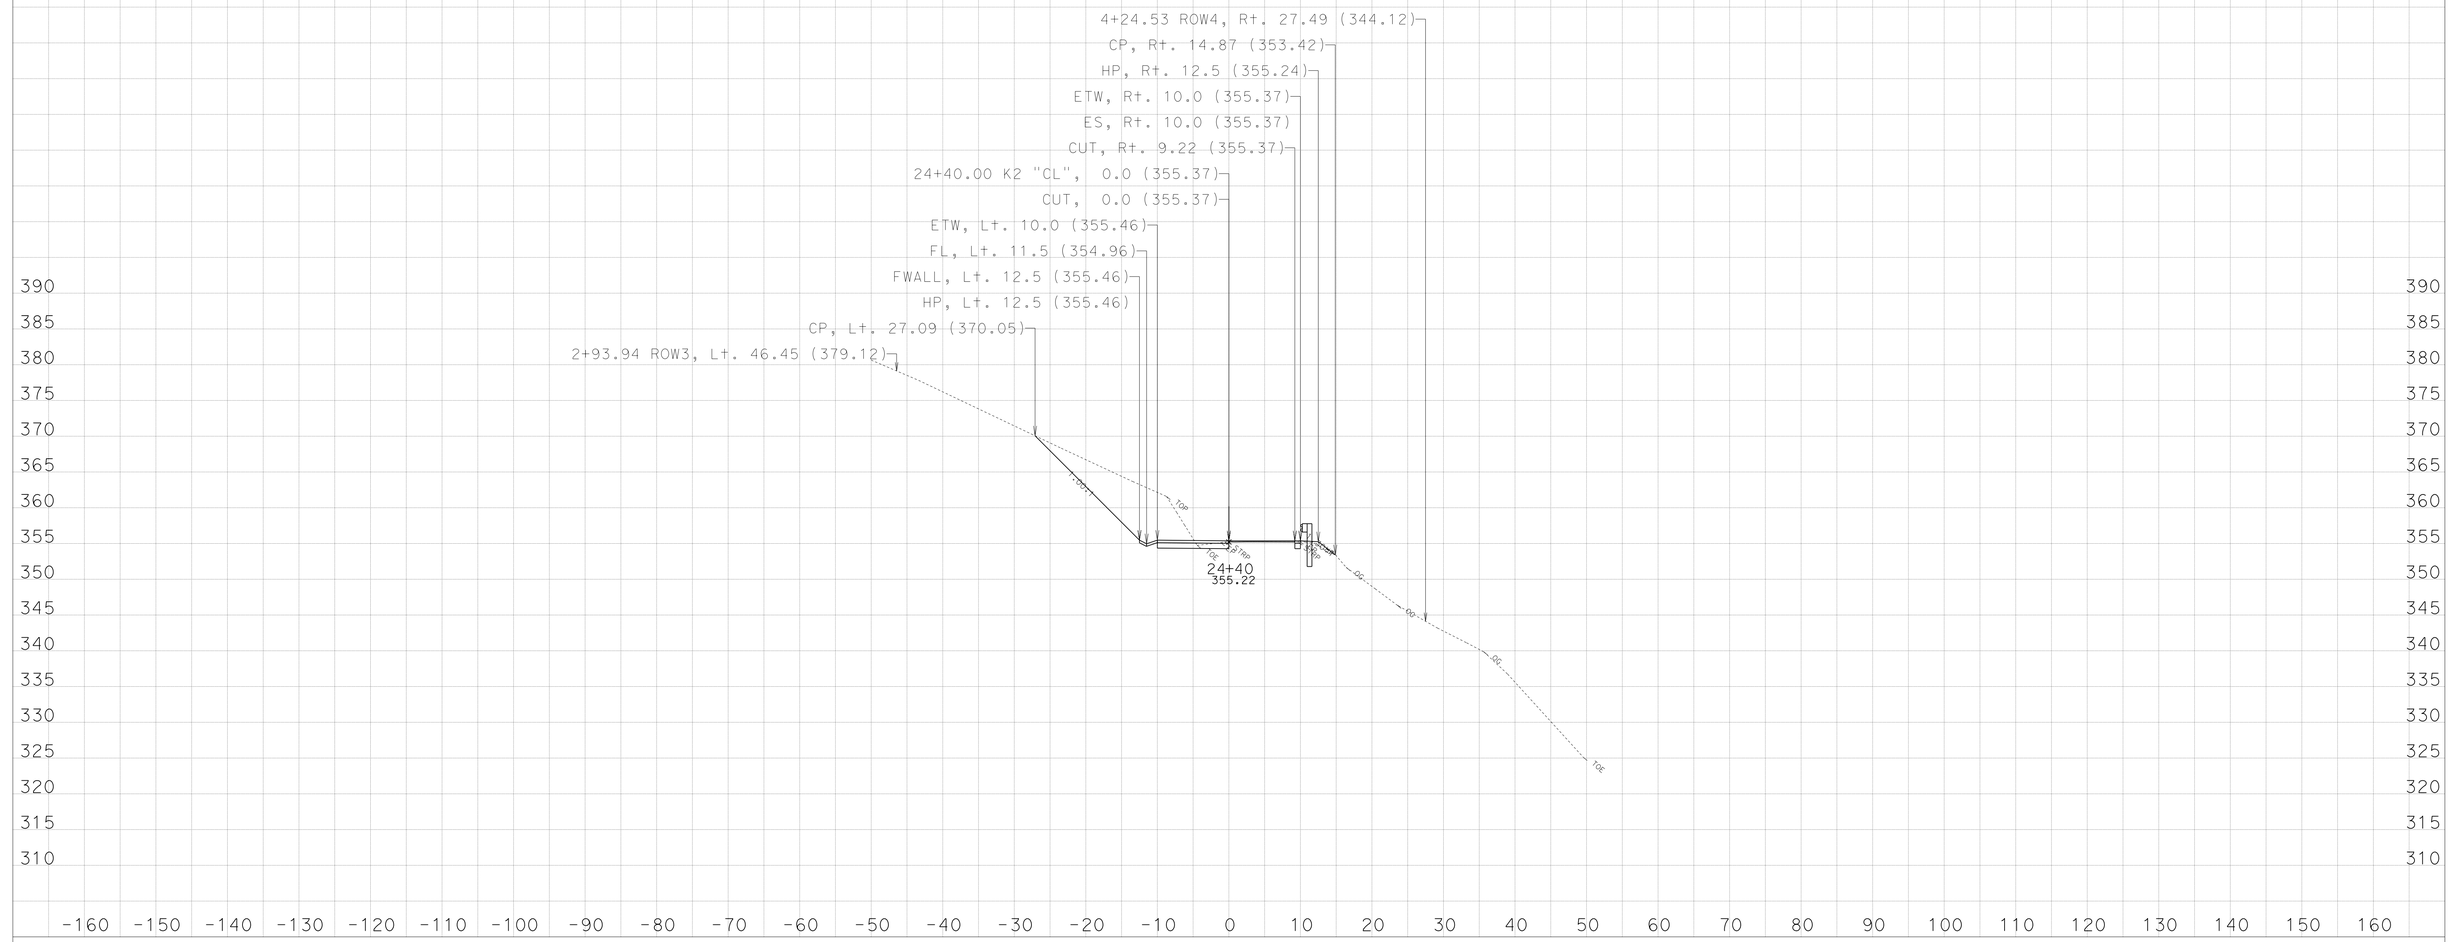

CREATED BY: NRDOE,ODN-E3

KC Project: 45090 File: D:\PROJECTS\45090Hum169WidenMBGR\CAiCE\45090\k2finv.ear

DATE: 3/29/2013

PROJECT ID: 0100000219

CONTRACT: EA: 01-450904

DIST/CO/RTE/PM: 01-HUM-169-13.6/23.4

All Dimensions are US Survey Feet
SCALE: 1" = 10' Horiz.
1" = 10' Vert.

Alignment: "K2"
DESIGN CROSS SECTIONS

For Earthwork Development Only

Safety Improvements
(Widen, V-Ditch, Special MBGR)

Route 169 - Location 2,
Post Mile: 18.94/19.08

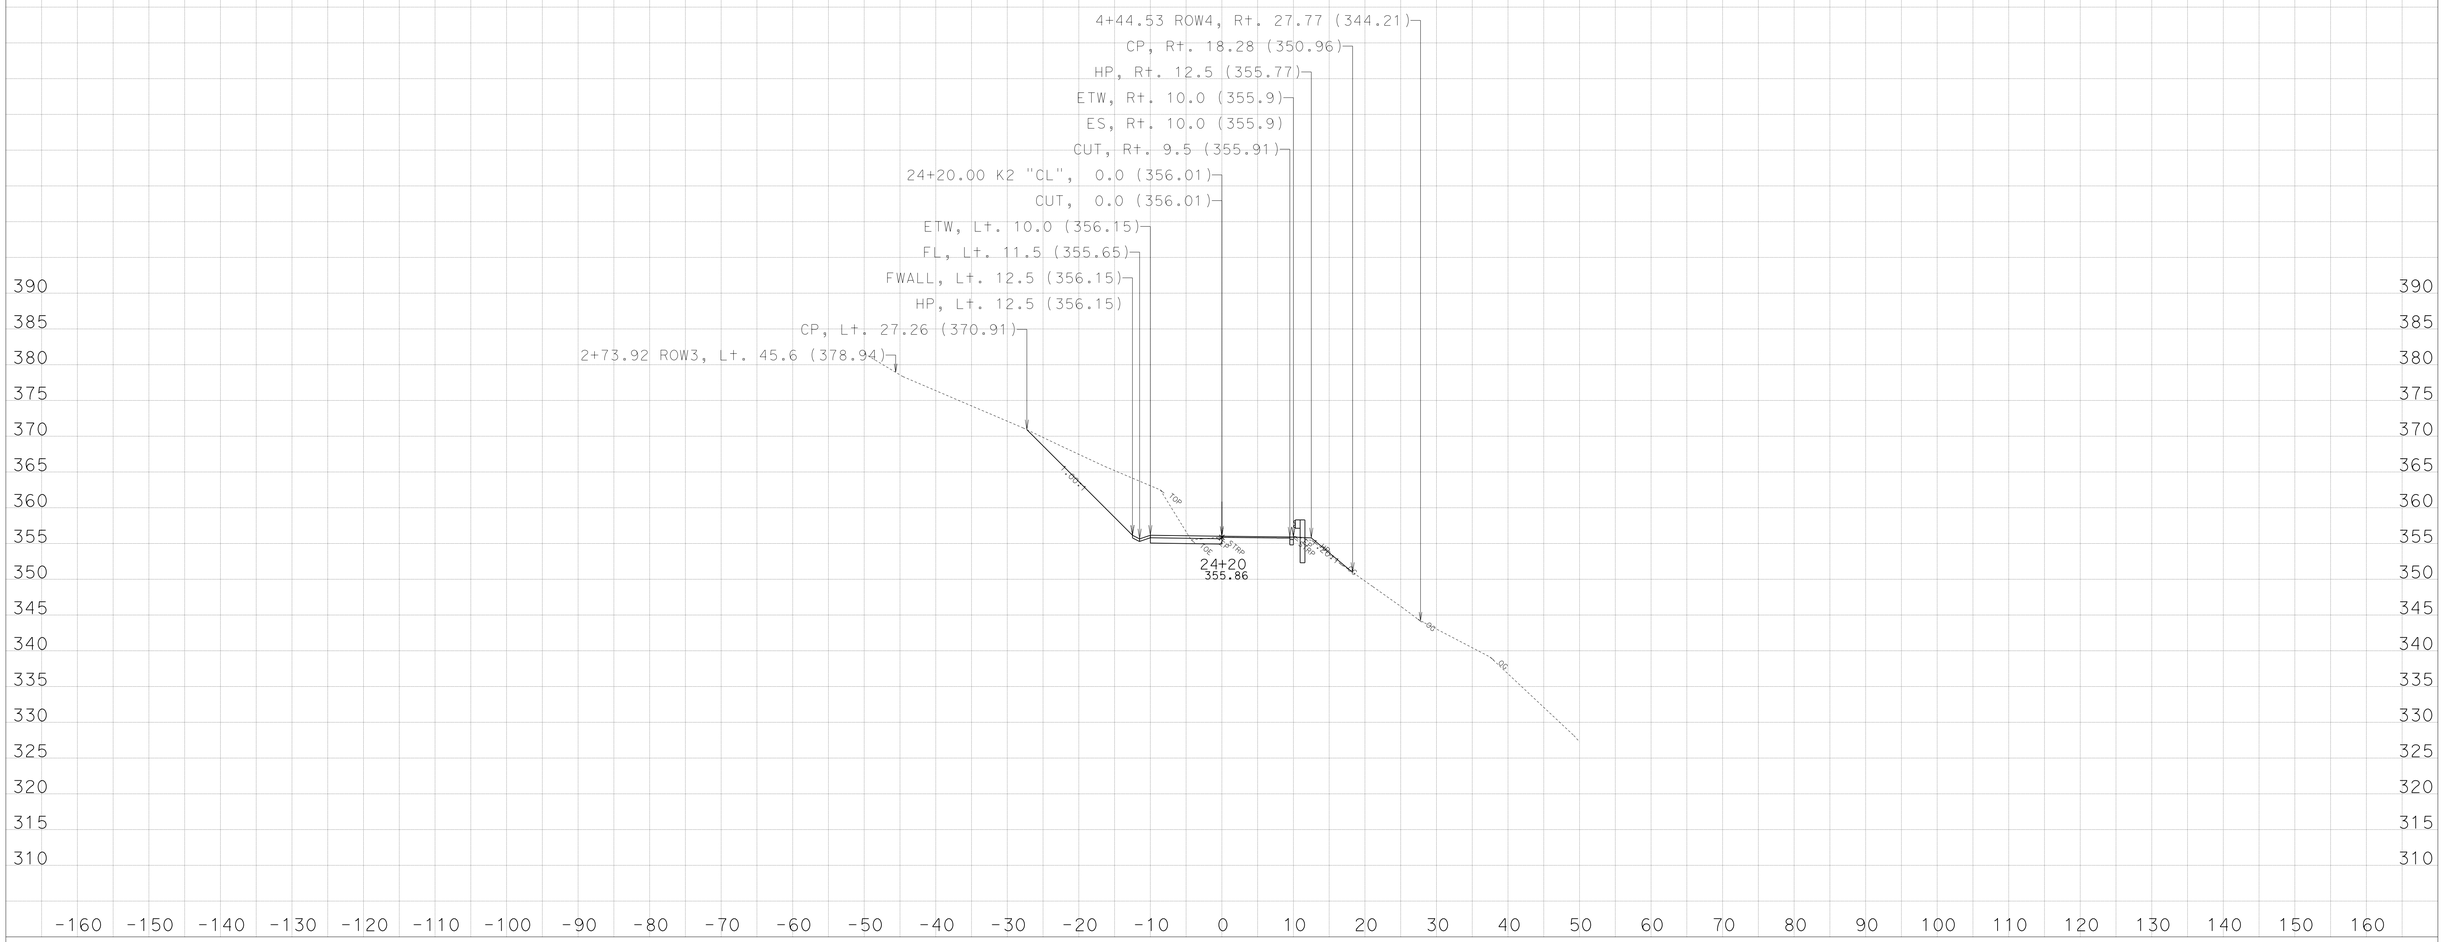

CREATED BY: NRDOE,ODN-E3

KC Project: 45090 File: D:\PROJECTS\45090Hum169WidenMBGR\CAiCE\45090\k2finv.ear

DATE: 3/29/2013

PROJECT ID: 0100000219

CONTRACT: EA: 01-450904

DIST/CO/RTE/PM: 01-HUM-169-13.6/23.4

All Dimensions are US Survey Feet
SCALE: 1" = 10' Horiz.
1" = 10' Vert.

Alignment: "K2"
DESIGN CROSS SECTIONS

For Earthwork Development Only

Safety Improvements
(Widen, V-Ditch, Special MBGR)

Route 169 - Location 2,
Post Mile: 18.94/19.08

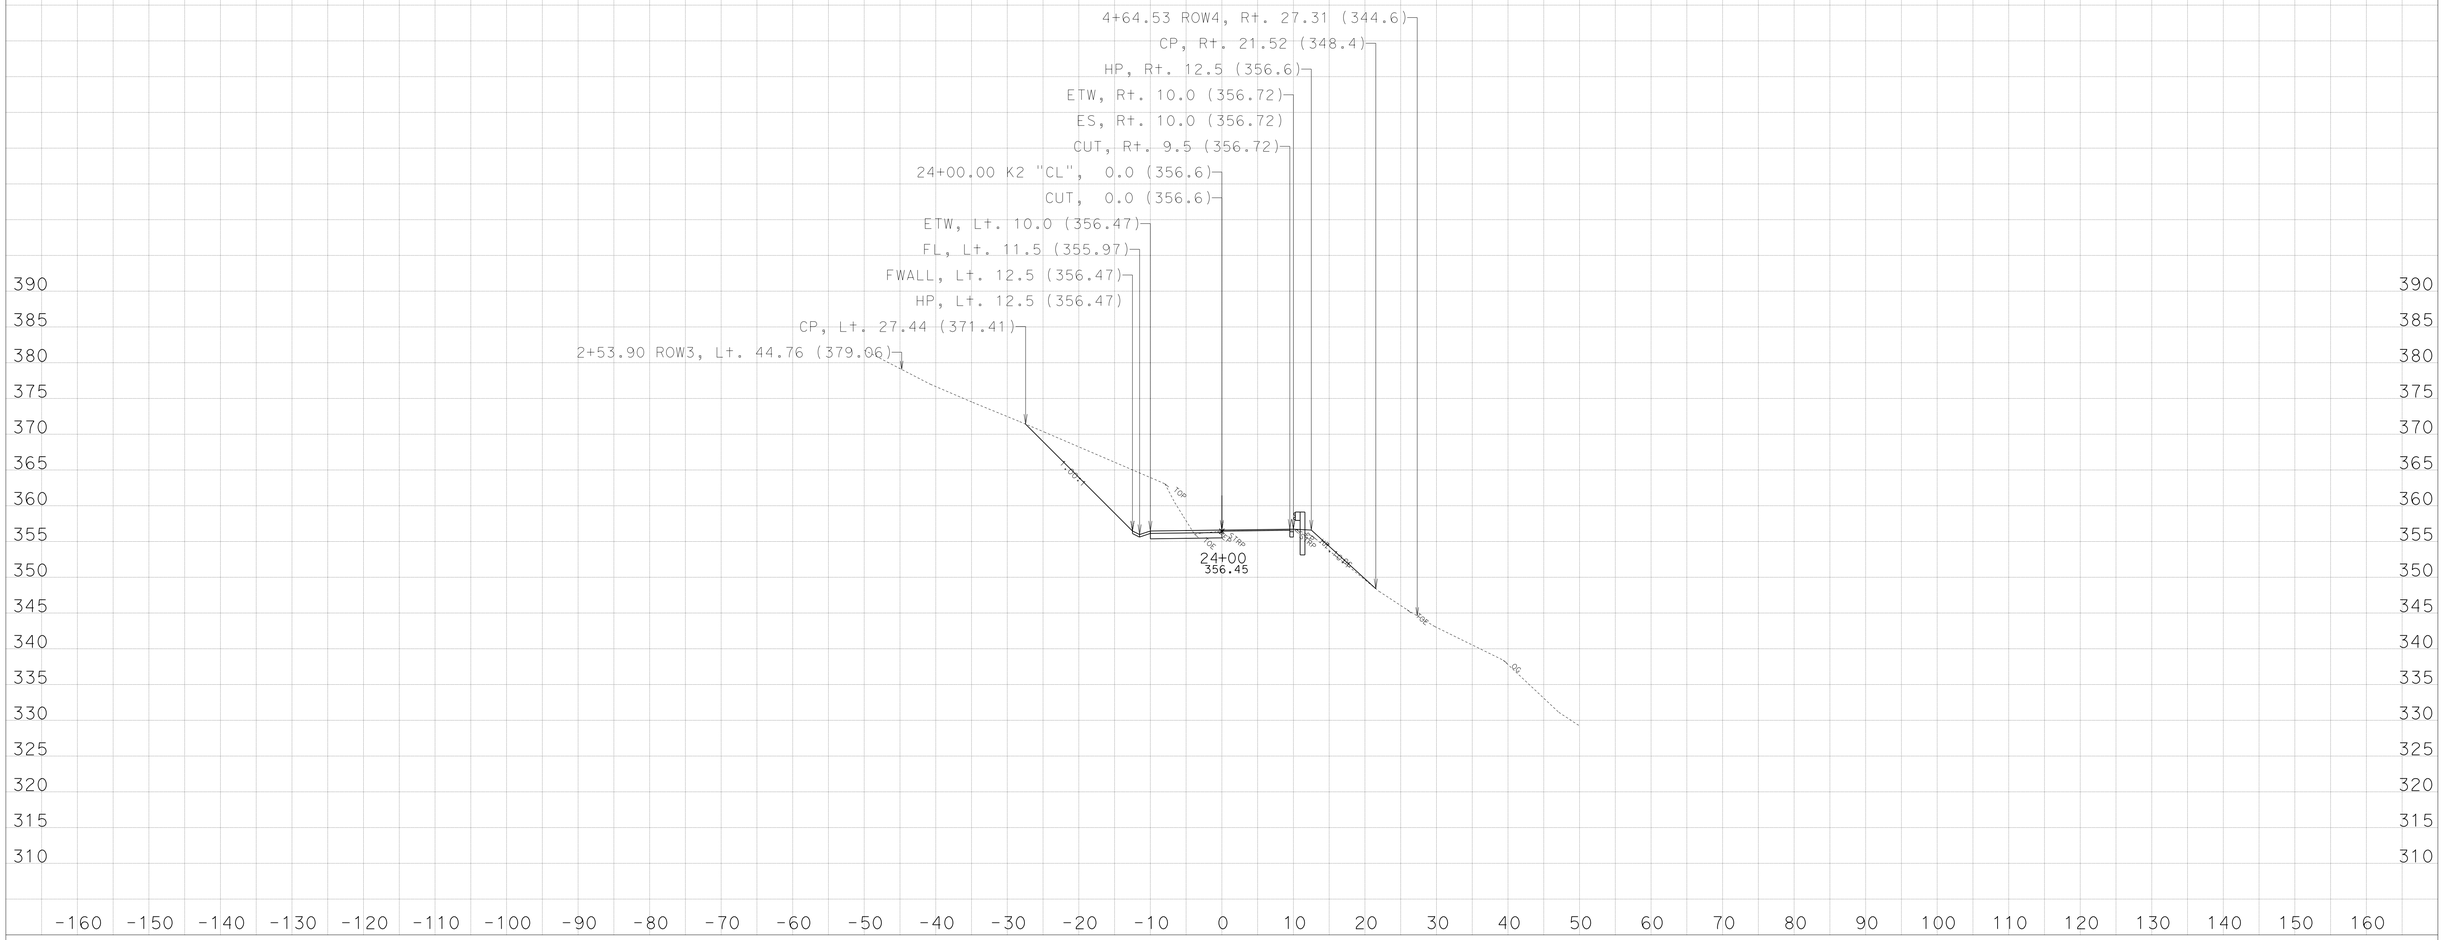

CREATED BY: NRDOE,ODN-E3

KC Project: 45090 File: D:\PROJECTS\45090Hum169WidenMBGR\CAiCE\45090\k2finv.ear

DATE: 3/29/2013

PROJECT ID: 0100000219

CONTRACT: EA: 01-450904

DIST/CO/RTE/PM: 01-HUM-169-13.6/23.4

All Dimensions are US Survey Feet
SCALE: 1" = 10' Horiz.
1" = 10' Vert.

Alignment: "K2"
DESIGN CROSS SECTIONS

For Earthwork Development Only

Safety Improvements
(Widen, V-Ditch, Special MBGR)

Route 169 - Location 2,
Post Mile: 18.94/19.08

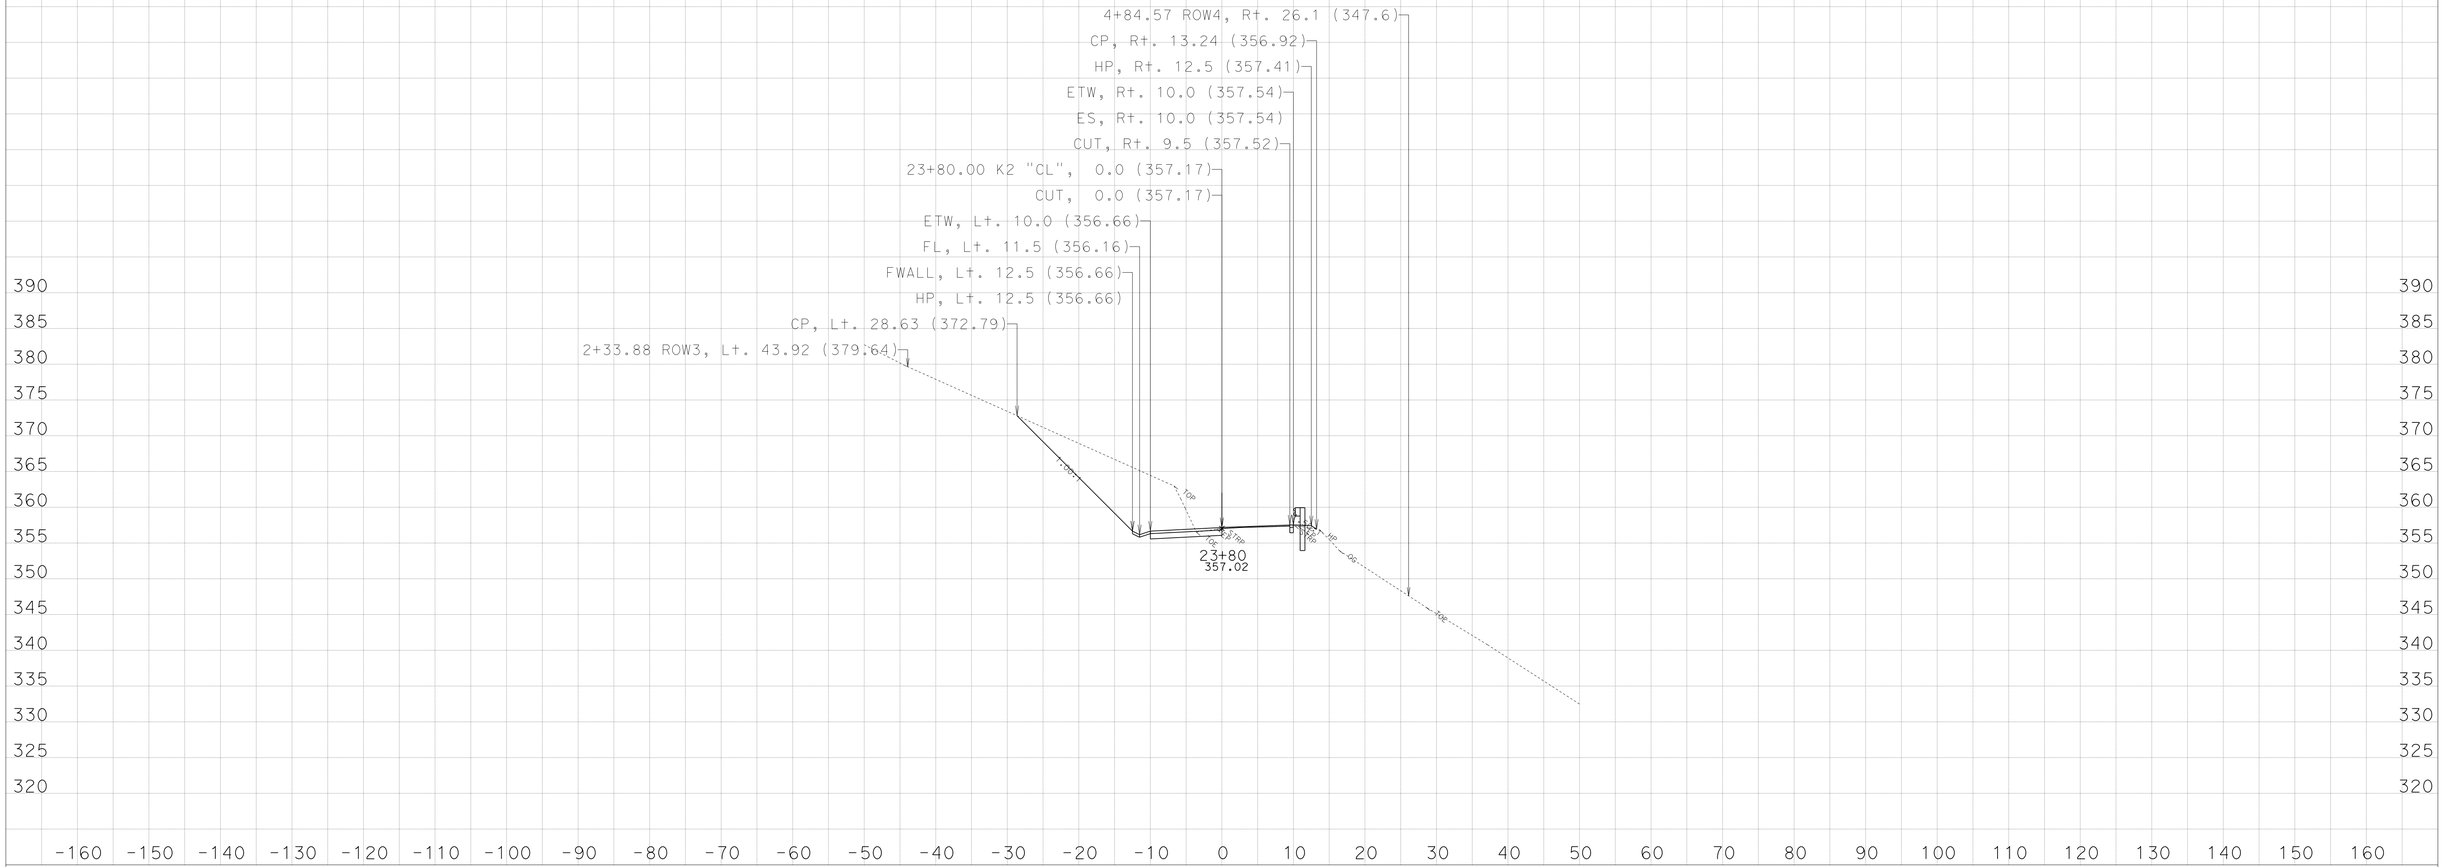

CREATED BY: NRDOE,ODN-E3

KC Project: 45090 File: D:\PROJECTS\45090Hum169WidenMBGR\CAiCE\45090\k2finv.ear

DATE: 3/29/2013

PROJECT ID: 0100000219

CONTRACT: EA: 01-450904

DIST/CO/RTE/PM: 01-HUM-169-13.6/23.4

All Dimensions are US Survey Feet

SCALE: 1" = 10' Horiz.
1" = 10' Vert.

Alignment: "K2"
DESIGN CROSS SECTIONS

SHEET 12 OF 37

For Earthwork Development Only

Safety Improvements
(Widen, V-Ditch, Special MBGR)

Route 169 - Location 2,
Post Mile: 18.94/19.08

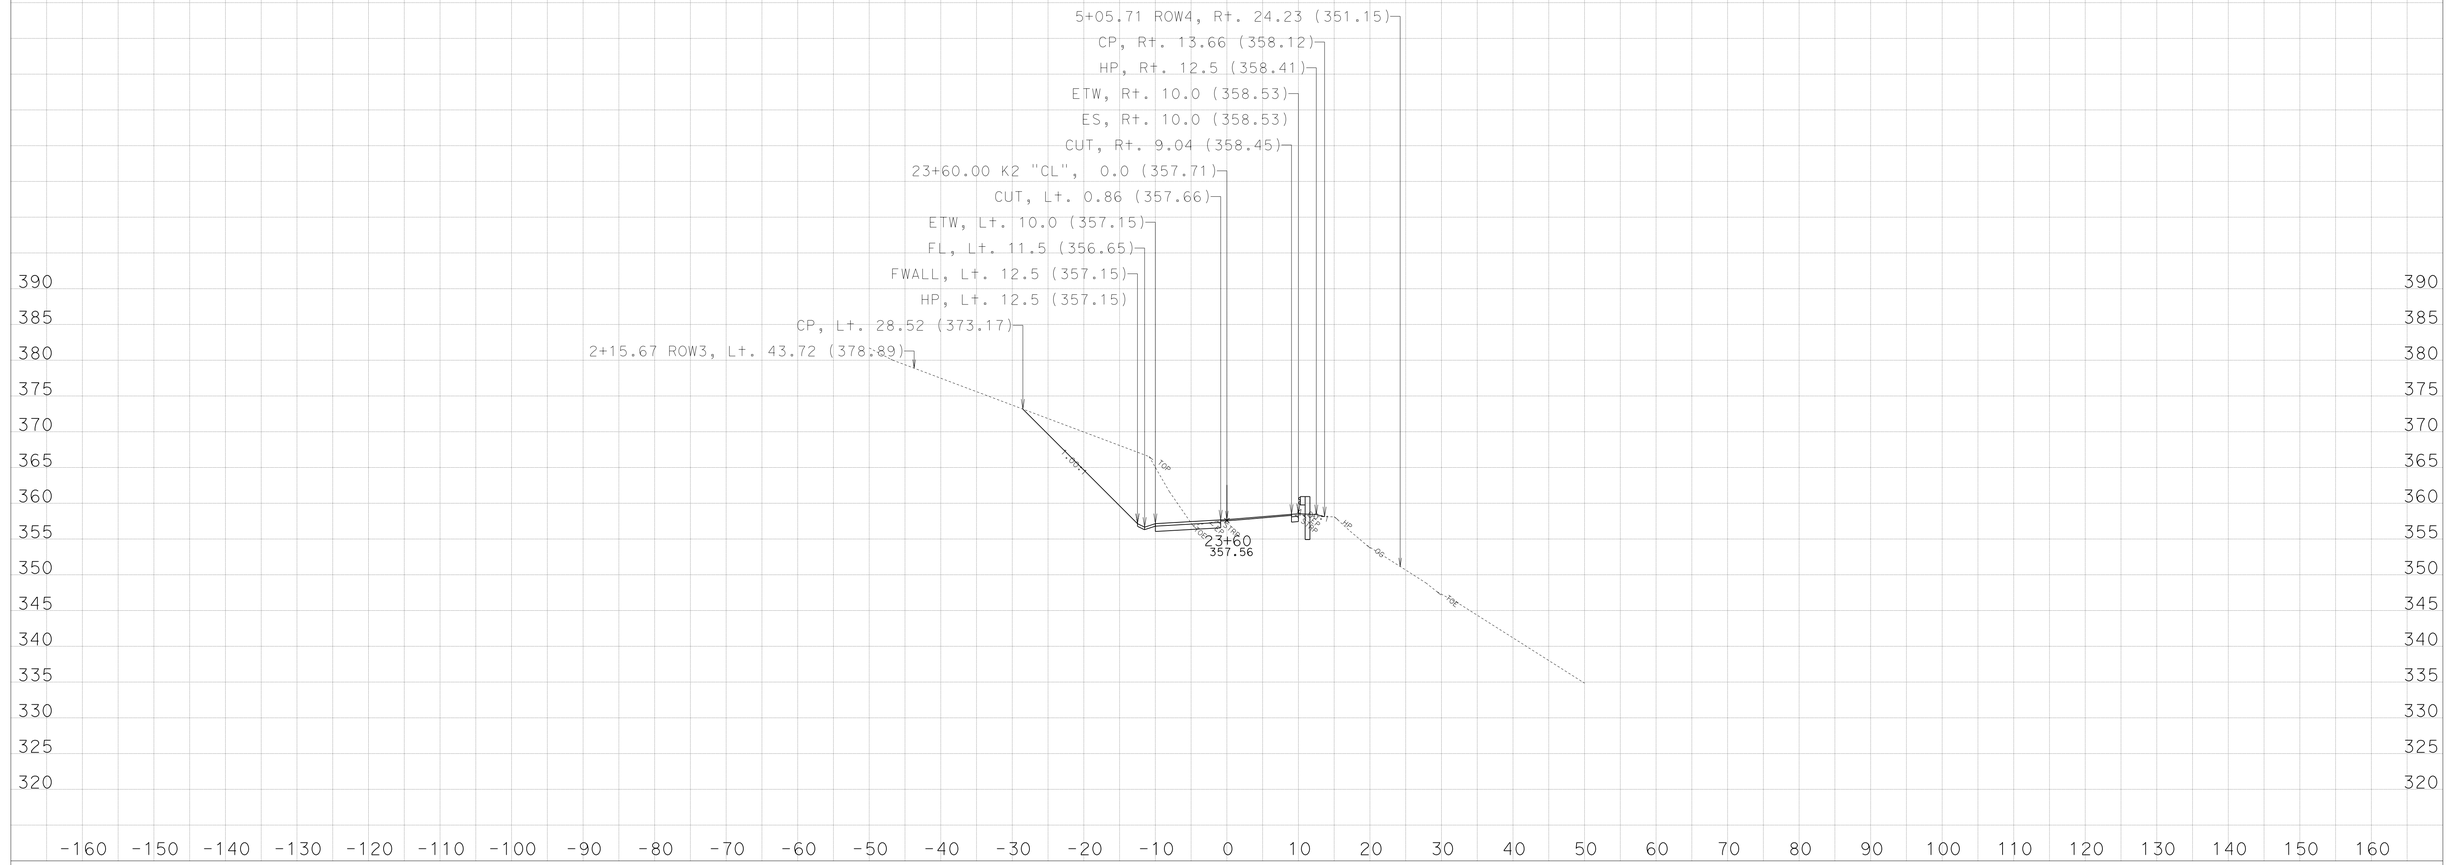

CREATED BY: NRDOE,ODN-E3

DATE: 3/29/2013

KC Project: 45090 File: D:\PROJECTS\45090Hum169WidenMBGR\CAiCE\45090\k2finv.ear

PROJECT ID: 0100000219

CONTRACT: EA: 01-450904

DIST/CO/RTE/PM: 01-HUM-169-13.6/23.4

All Dimensions are US Survey Feet

SCALE: 1" = 10' Horiz.
1" = 10' Vert.

Alignment: "K2"
DESIGN CROSS SECTIONS

For Earthwork Development Only

Safety Improvements
(Widen, V-Ditch, Special MBGR)

Route 169 - Location 2,
Post Mile: 18.94/19.08

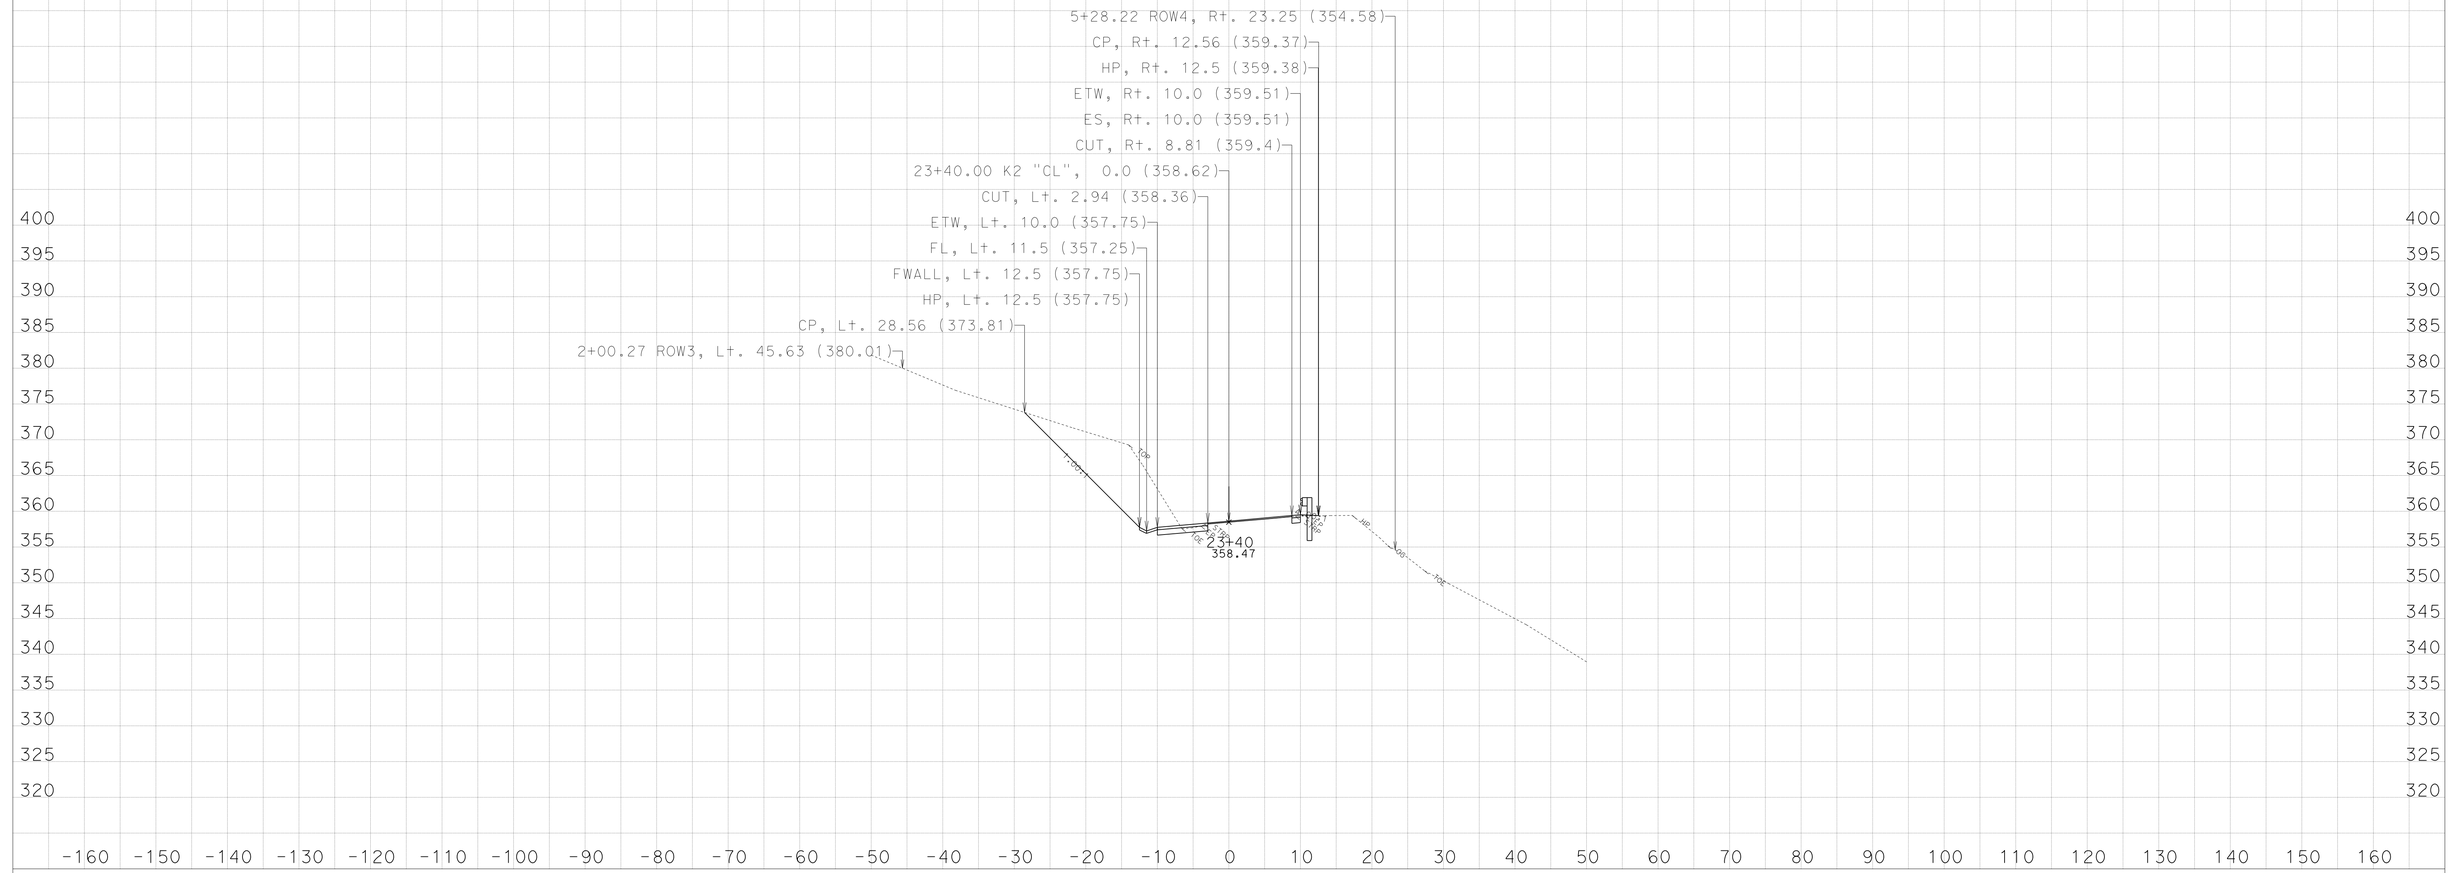

CREATED BY: NRDOE,ODN-E3

KC Project: 45090 File: D:\PROJECTS\45090Hum169WidenMBGR\CAiCE\45090\k2finv.ear

DATE: 3/29/2013

PROJECT ID: 0100000219

CONTRACT: EA: 01-450904

DIST/CO/RTE/PM: 01-HUM-169-13.6/23.4

All Dimensions are US Survey Feet

SCALE: 1" = 10' Horiz.
1" = 10' Vert.

Alignment: "K2"
DESIGN CROSS SECTIONS

For Earthwork Development Only

Safety Improvements
(Widen, V-Ditch, Special MBGR)

Route 169 - Location 2,
Post Mile: 18.94/19.08

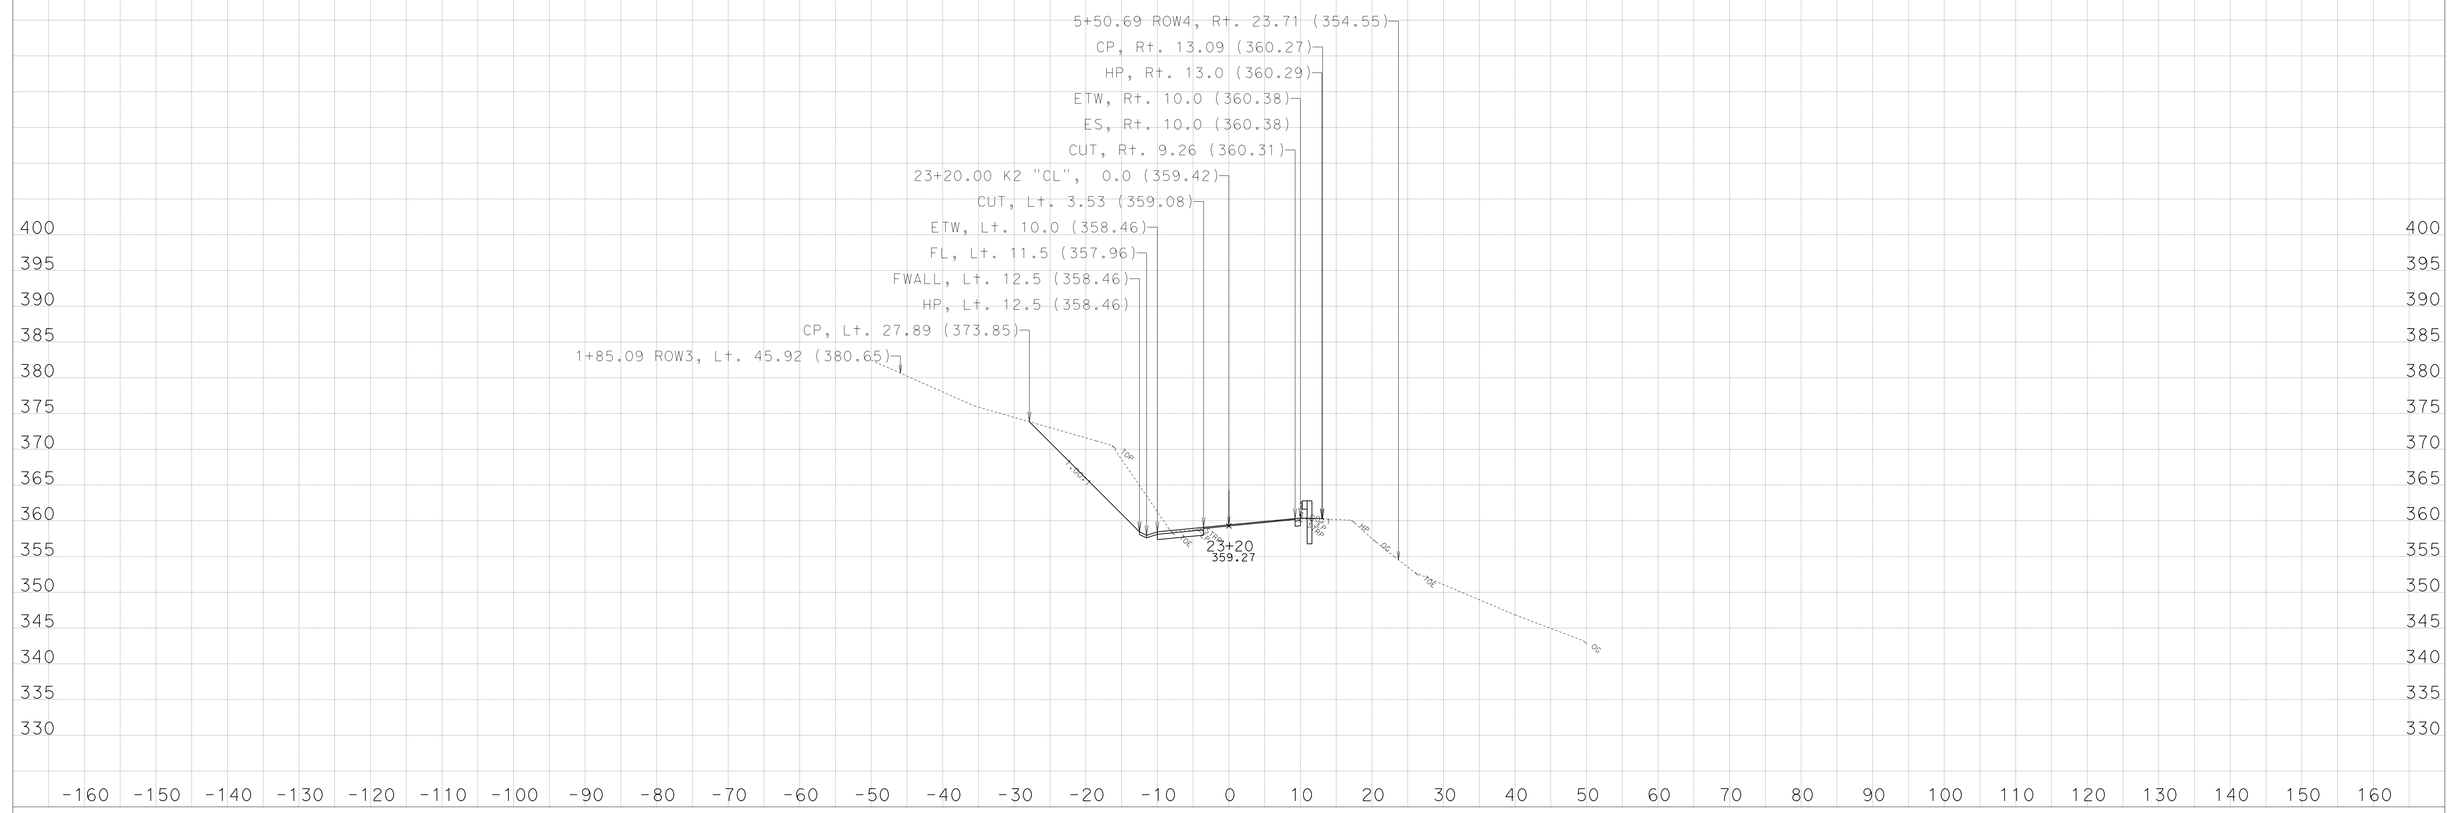

CREATED BY: NRDOE,ODN-E3

KC Project: 45090 File: D:\PROJECTS\45090Hum169WidenMBGR\CAiCE\45090\k2finv.ear

DATE: 3/29/2013

PROJECT ID: 0100000219

CONTRACT: EA: 01-450904

DIST/CO/RTE/PM: 01-HUM-169-13.6/23.4

All Dimensions are US Survey Feet
SCALE: 1" = 10' Horiz.
1" = 10' Vert.

Alignment: "K2"
DESIGN CROSS SECTIONS
SHEET 9 OF 37

For Earthwork Development Only

Safety Improvements
(Widen, V-Ditch, Special MBGR)

Route 169 - Location 2,
Post Mile: 18.94/19.08

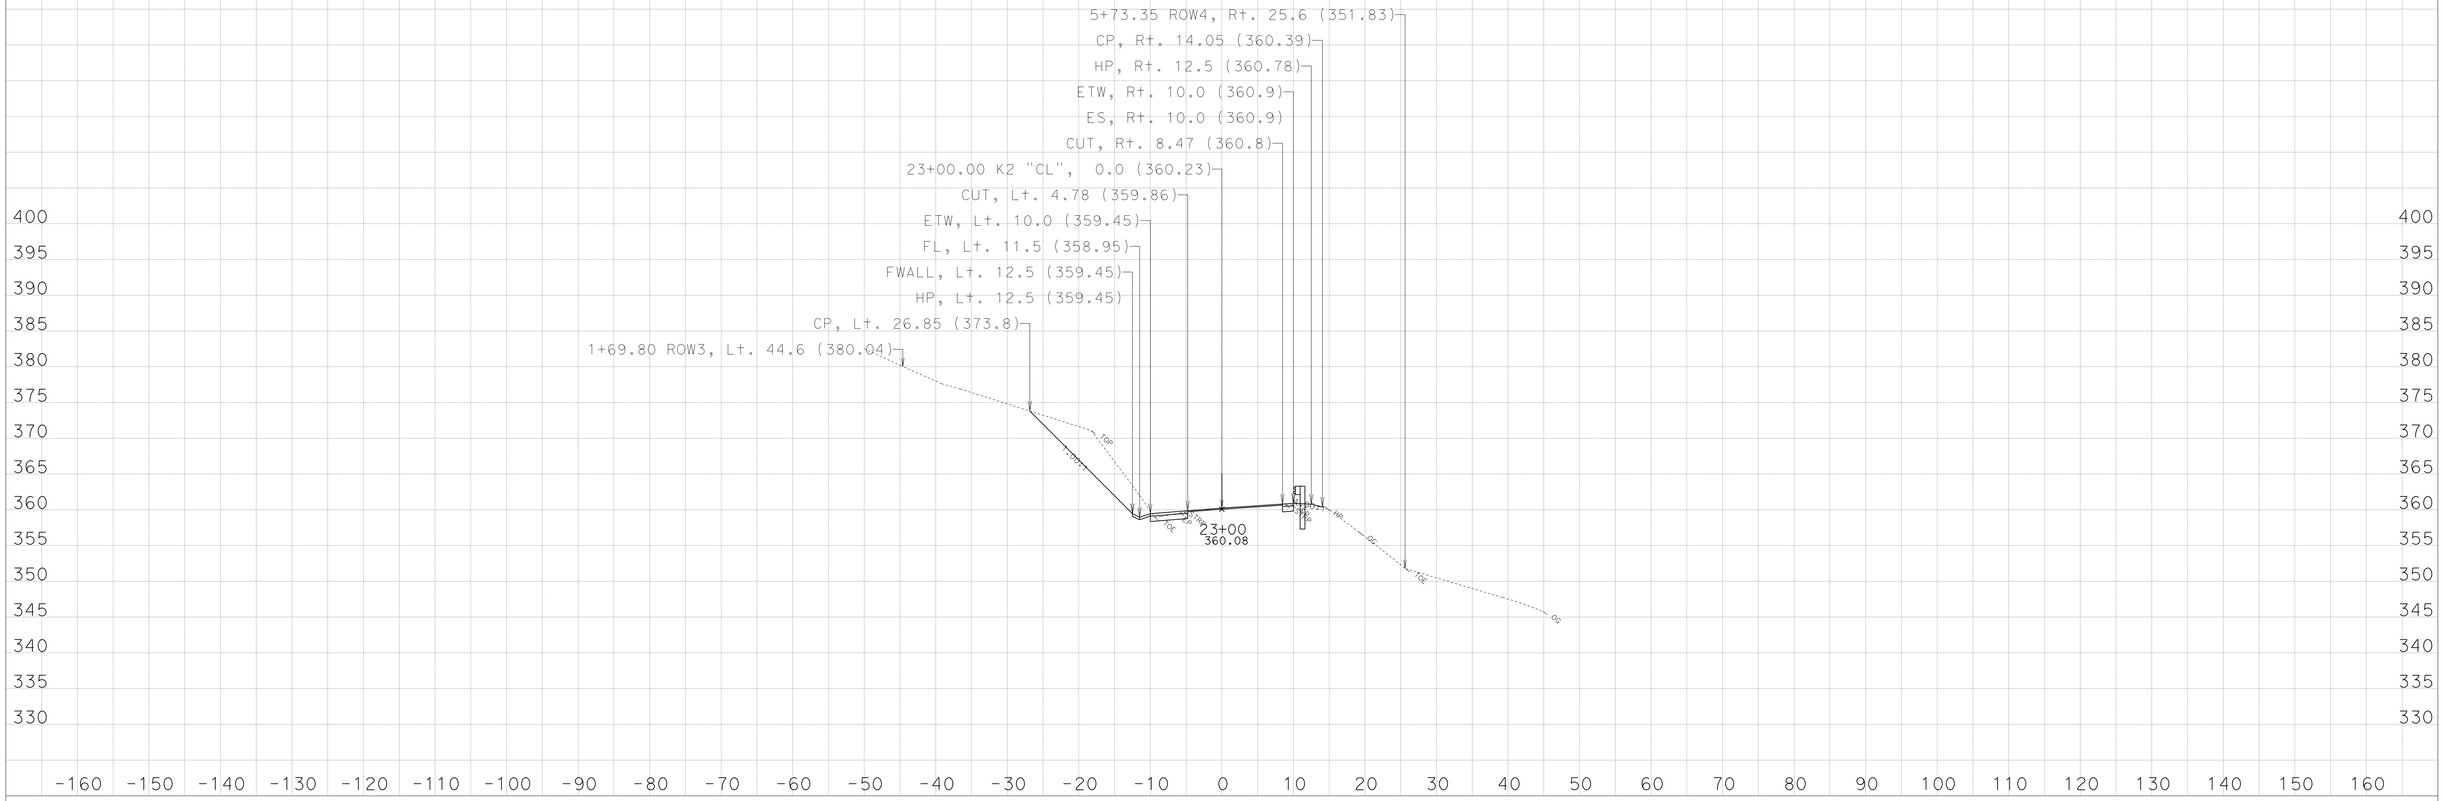

CREATED BY: NRDOE,ODN-E3

KC Project: 45090 File: D:\PROJECTS\45090Hum169WidenMBGR\CAiCE\45090\k2finv.ear

DATE: 3/29/2013

PROJECT ID: 0100000219

CONTRACT: EA: 01-450904

DIST/CO/RTE/PM: 01-HUM-169-13.6/23.4

All Dimensions are US Survey Feet
SCALE: 1" = 10' Horiz.
1" = 10' Vert.

Alignment: "K2"
DESIGN CROSS SECTIONS

For Earthwork Development Only

Safety Improvements
(Widen, V-Ditch, Special MBGR)

Route 169 - Location 2,
Post Mile: 18.94/19.08

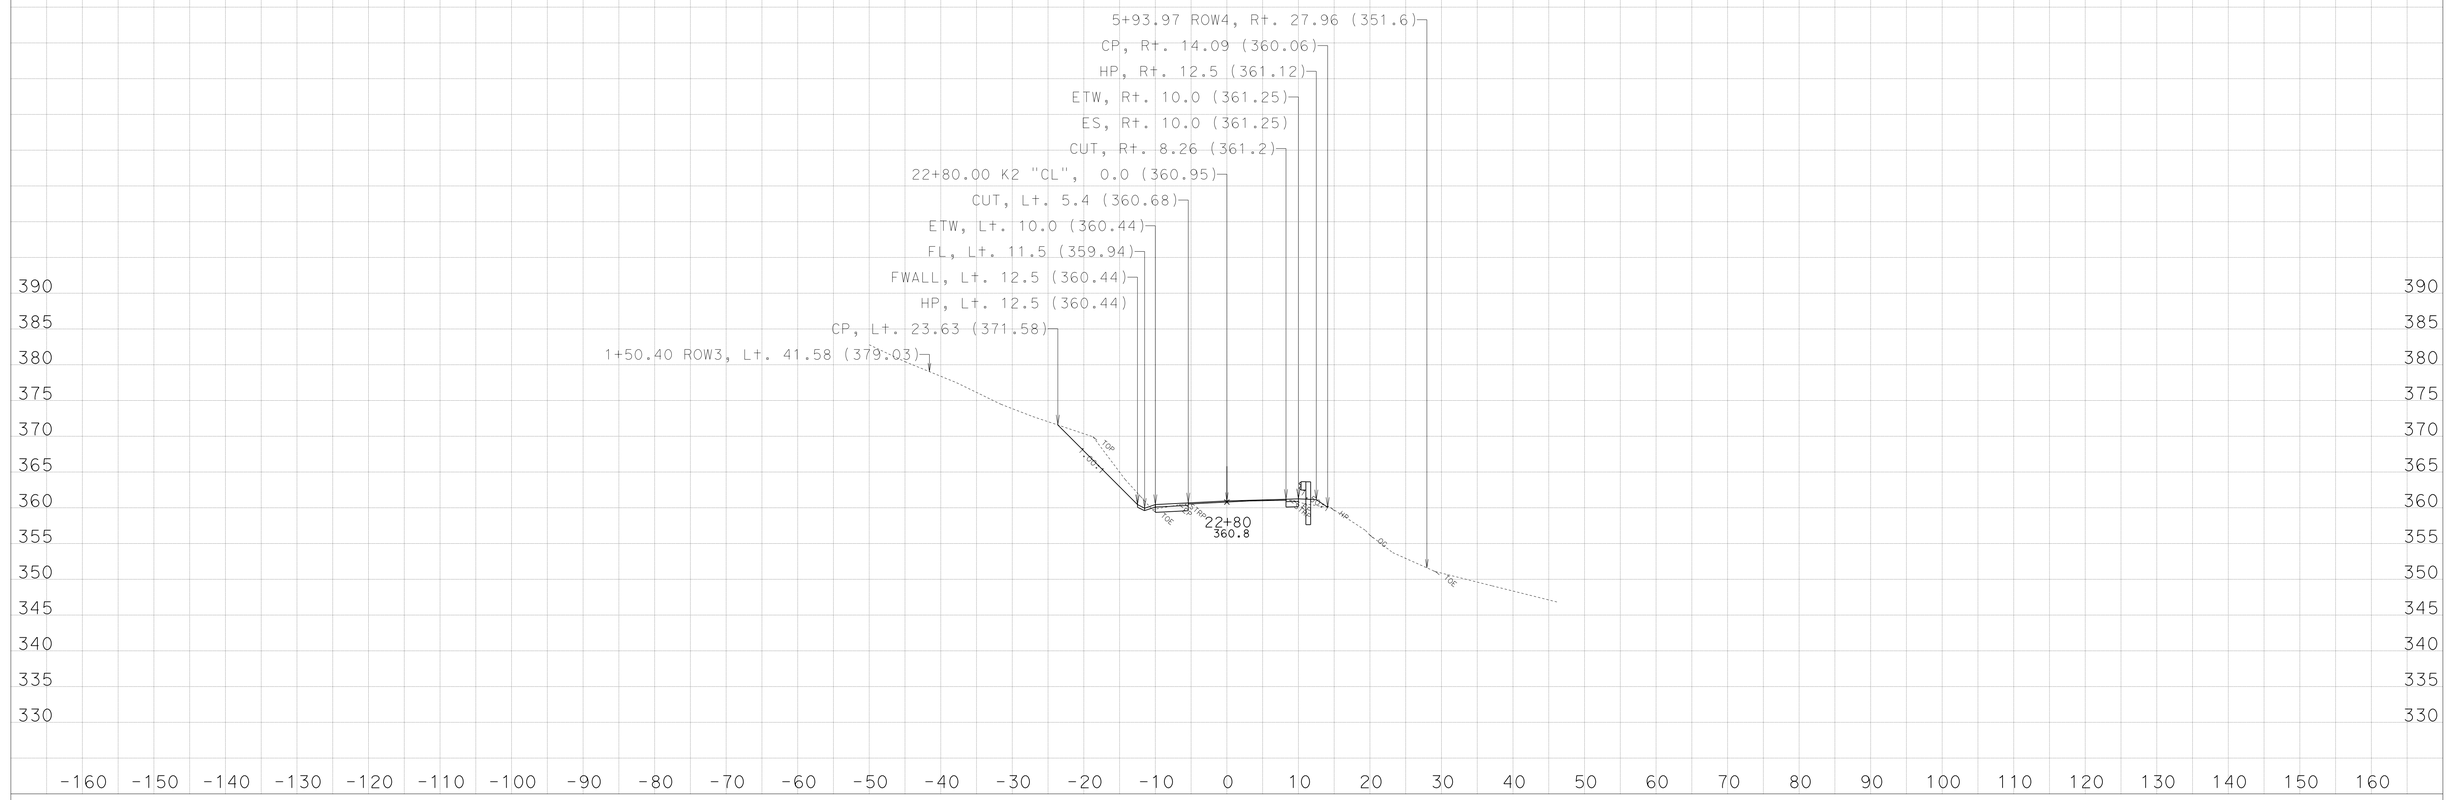

CREATED BY: NRDOE,ODN-E3

DATE: 3/29/2013

KC Project: 45090 File: D:\PROJECTS\45090Hum169WidenMBGR\CAiCE\45090\k2finv.ear

PROJECT ID: 0100000219

CONTRACT: EA: 01-450904

DIST/CO/RTE/PM: 01-HUM-169-13.6/23.4

All Dimensions are US Survey Feet

SCALE: 1" = 10' Horiz.
1" = 10' Vert.

Alignment: "K2"
DESIGN CROSS SECTIONS

For Earthwork Development Only

Safety Improvements
(Widen, V-Ditch, Special MBGR)

Route 169 - Location 2,
Post Mile: 18.94/19.08

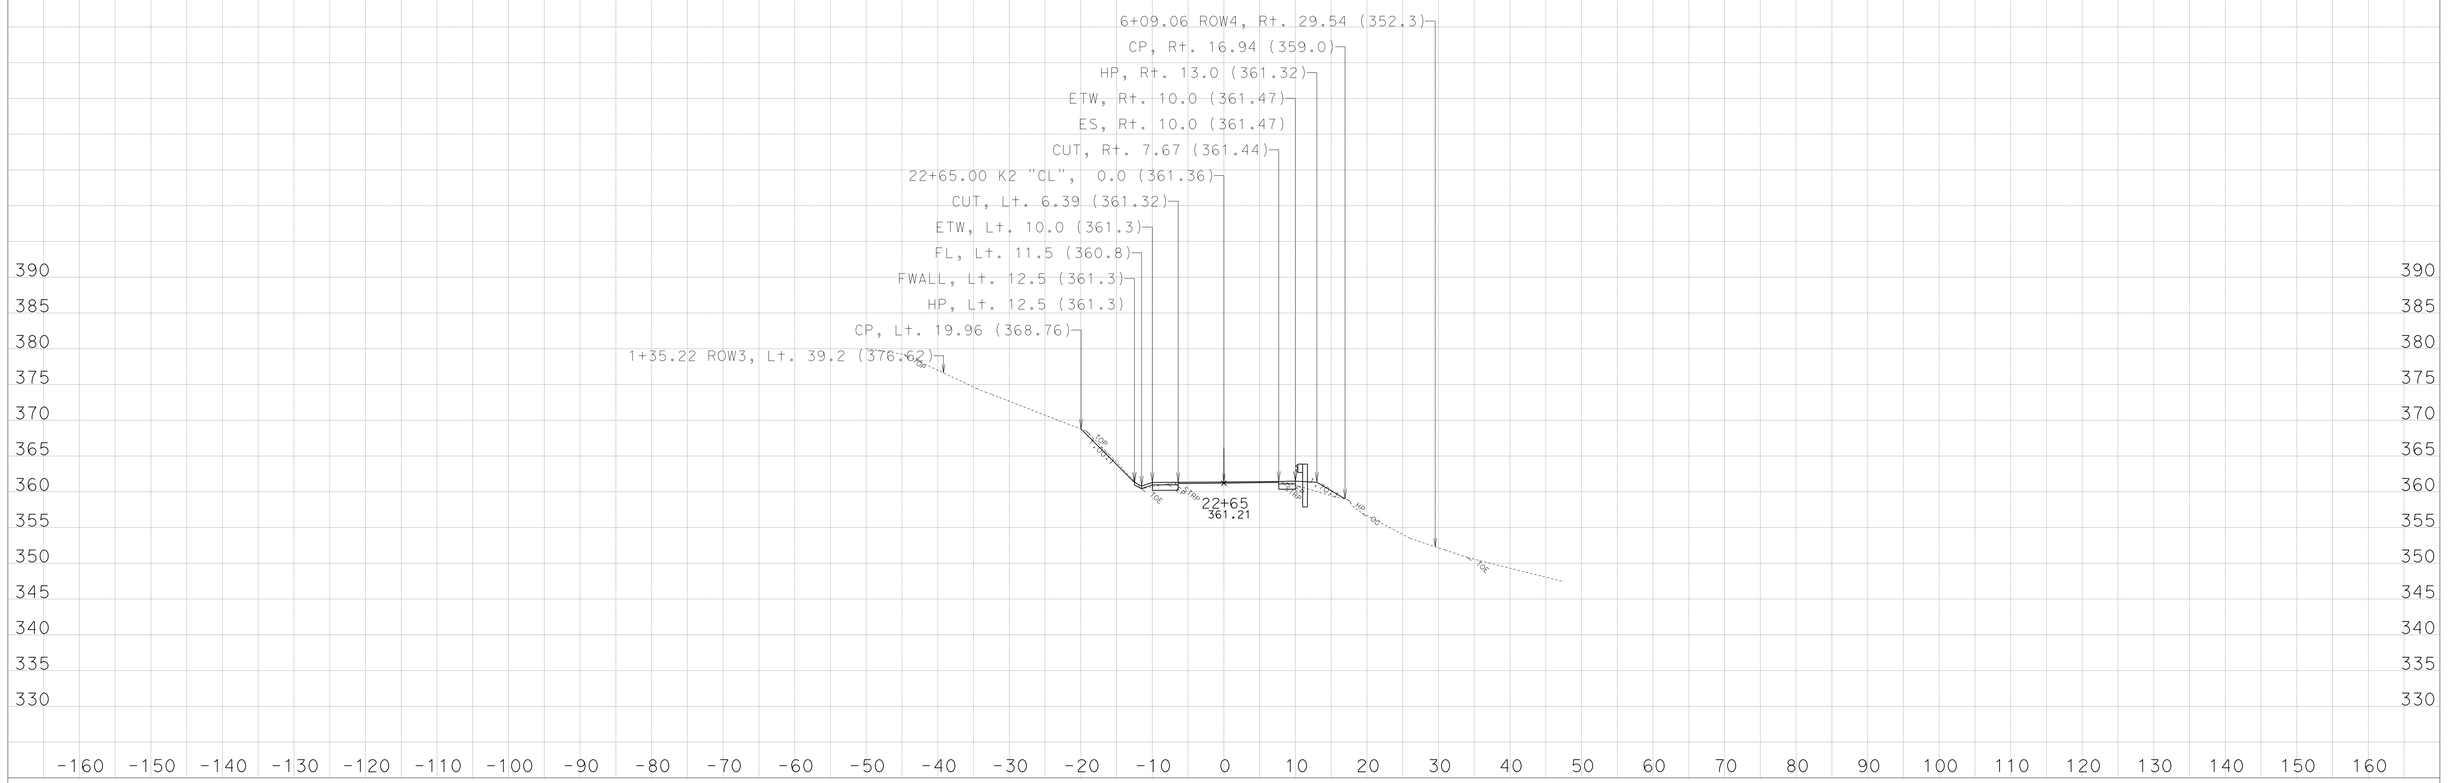

CREATED BY: NRDOE,ODN-E3

KC Project: 45090 File: D:\PROJECTS\45090Hum169WidenMBGR\CAiCE\45090\k2finv.ear

DATE: 3/29/2013

PROJECT ID: 0100000219

CONTRACT: EA: 01-450904

DIST/CO/RTE/PM: 01-HUM-169-13.6/23.4

All Dimensions are US Survey Feet
SCALE: 1" = 10' Horiz.
1" = 10' Vert.

Alignment: "K2"
DESIGN CROSS SECTIONS
SHEET 6 OF 37

For Earthwork Development Only

Safety Improvements
(Widen, V-Ditch, Special MBGR)

Route 169 - Location 2,
Post Mile: 18.94/19.08

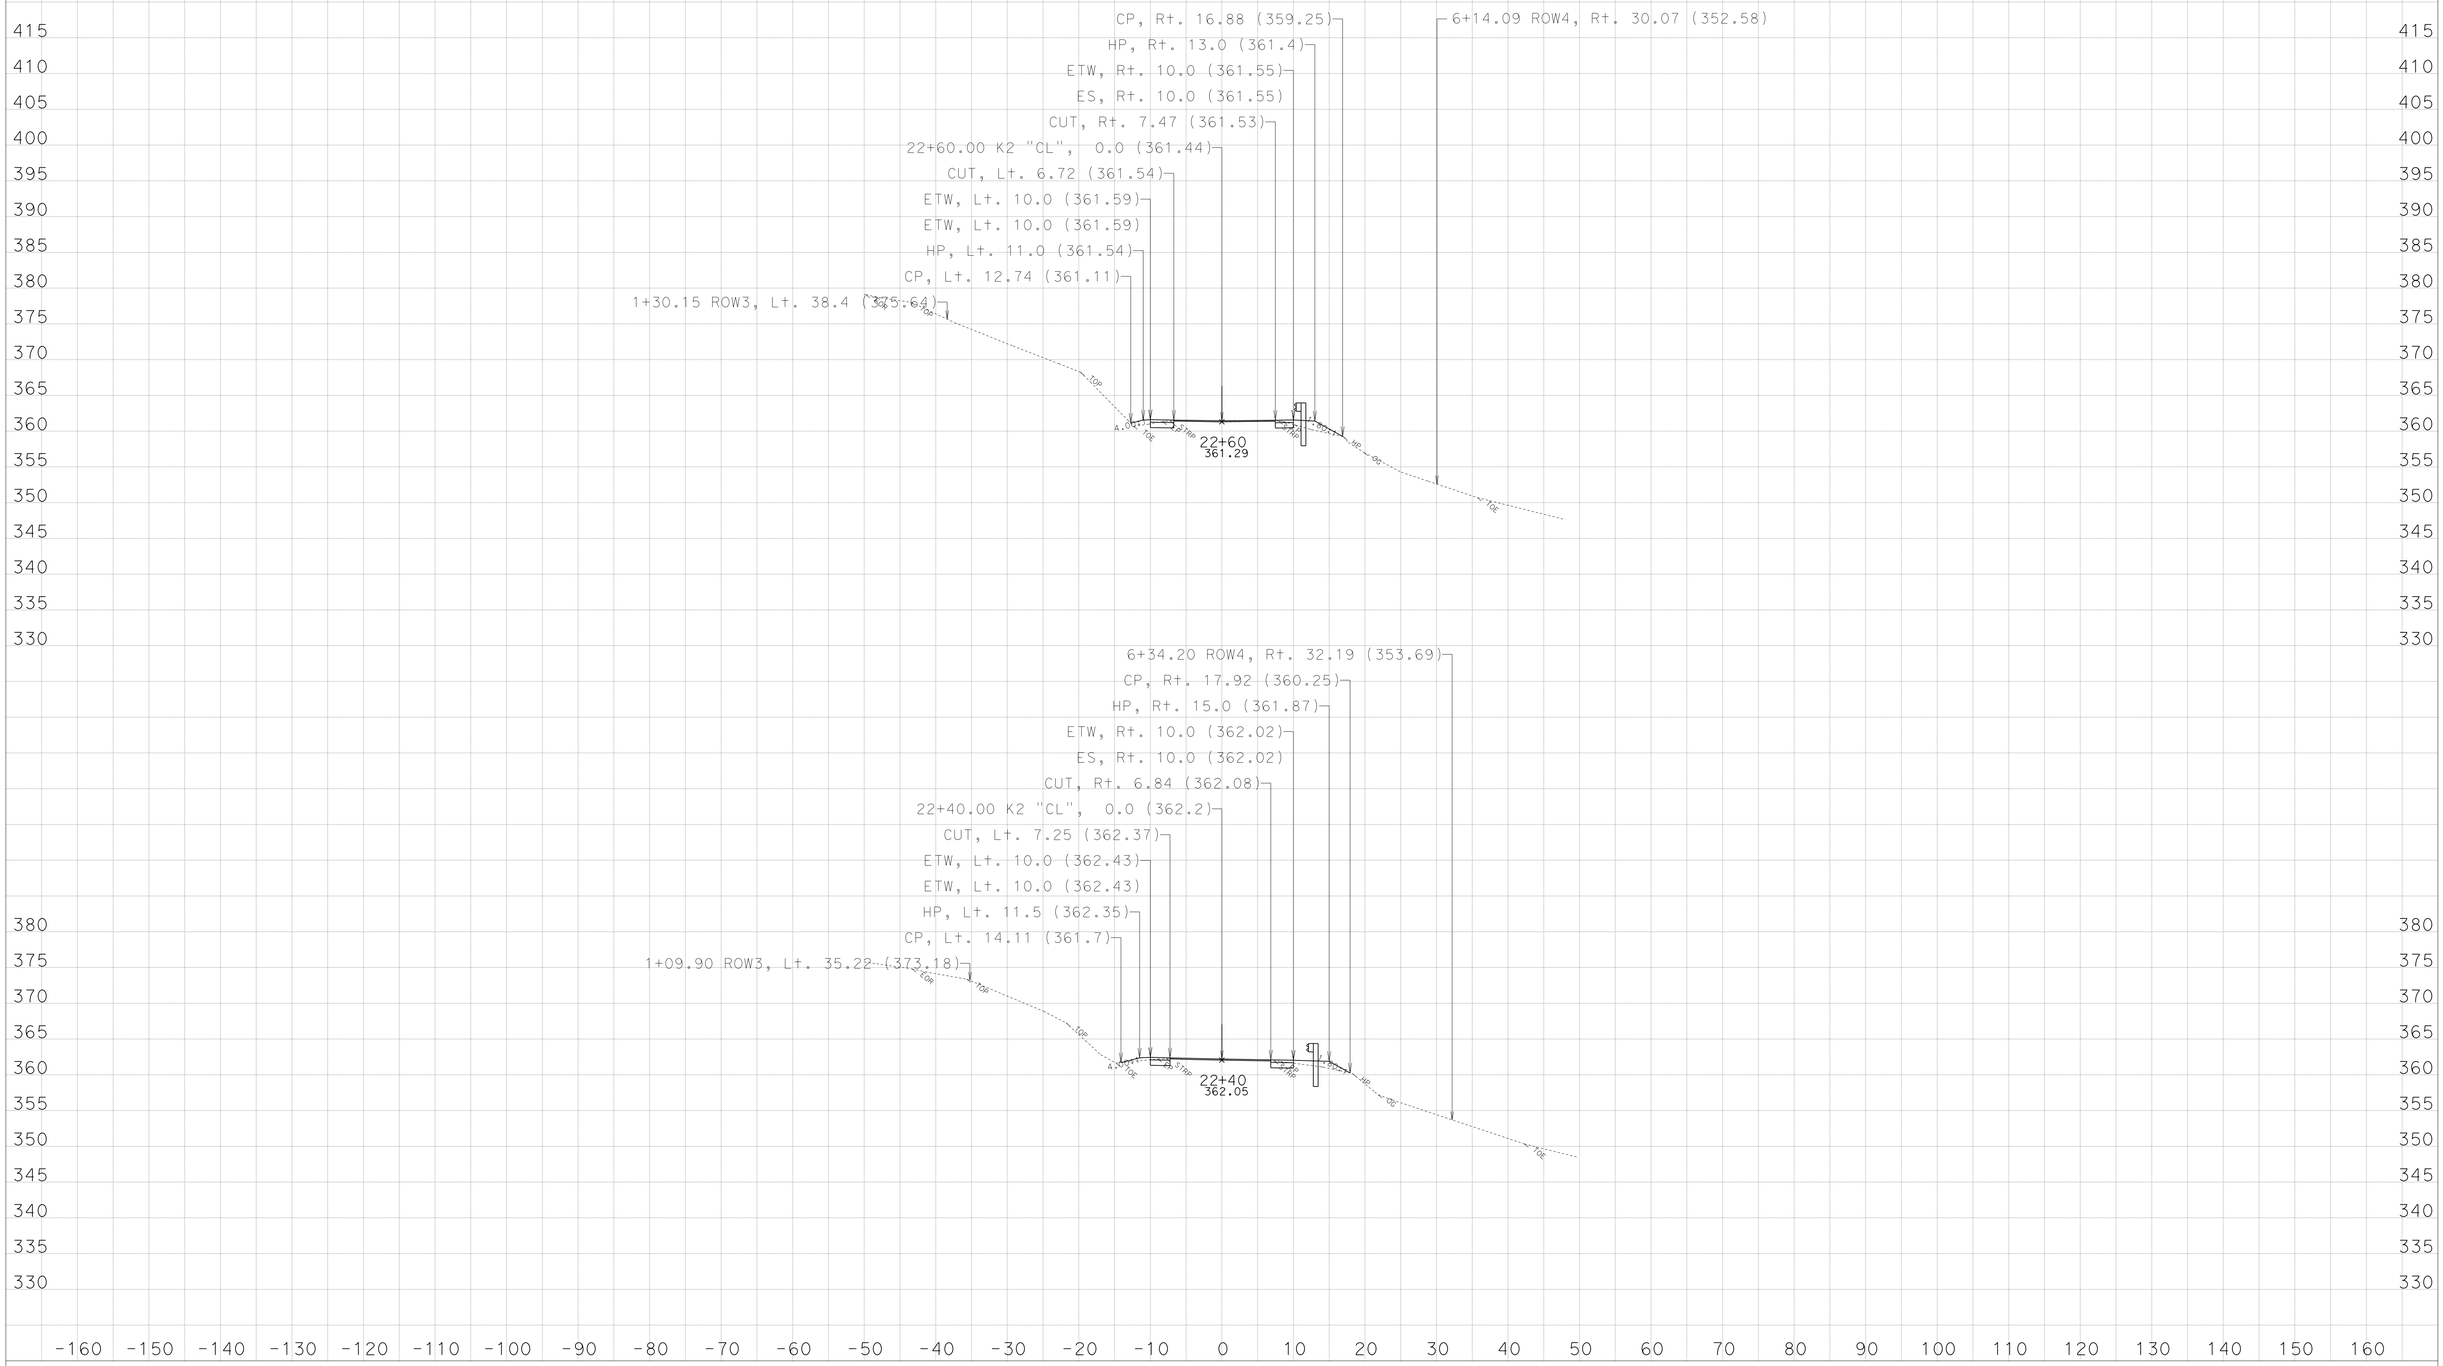

CREATED BY: NRDOE,ODN-E3

KC Project: 45090 File: D:\PROJECTS\45090Hum169WidenMBGR\CAiCE\45090\k2finv.ear

DATE: 3/29/2013

PROJECT ID: 0100000219

CONTRACT: EA: 01-450904

DIST/CO/RTE/PM: 01-HUM-169-13.6/23.4

All Dimensions are US Survey Feet
SCALE: 1" = 10' Horiz.
1" = 10' Vert.

Alignment: "K2"
DESIGN CROSS SECTIONS

For Earthwork Development Only

Safety Improvements
(Widen, V-Ditch, Special MBGR)

Route 169 - Location 2,
Post Mile: 18.94/19.08

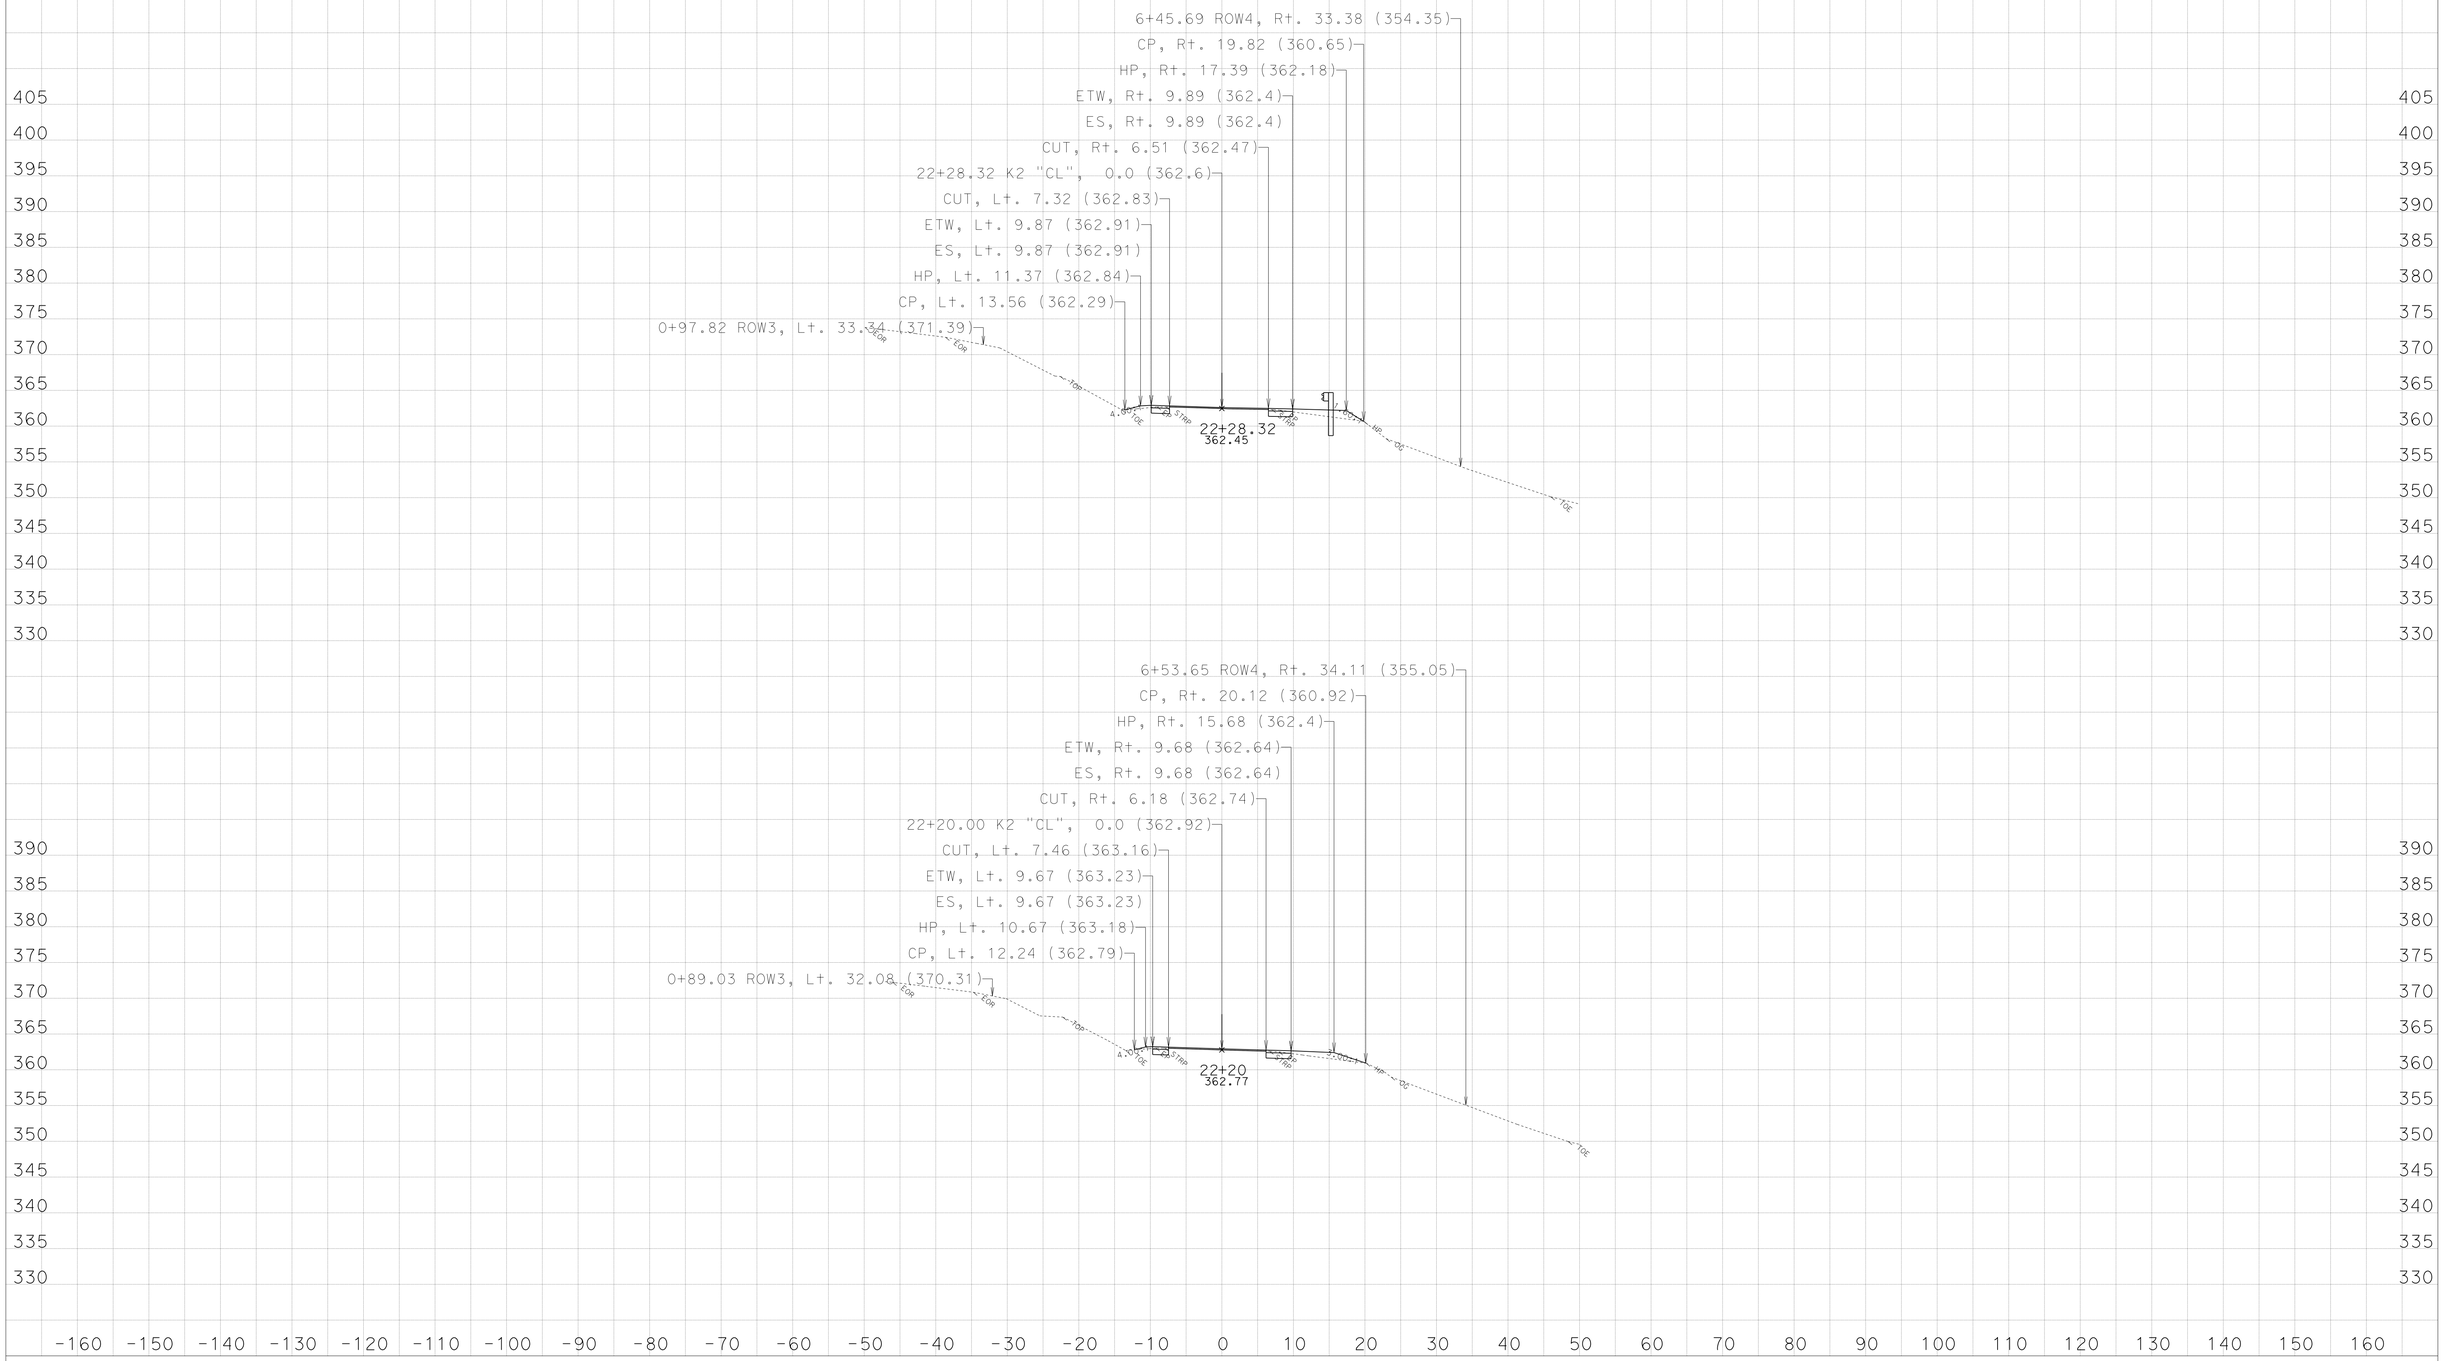

CREATED BY: NRDOE,ODN-E3

KC Project: 45090 File: D:\PROJECTS\45090Hum169WidenMBGR\CAiCE\45090\k2finv.ear

DATE: 3/29/2013

PROJECT ID: 0100000219

CONTRACT: EA: 01-450904

DIST/CO/RTE/PM: 01-HUM-169-13.6/23.4

All Dimensions are US Survey Feet
SCALE: 1" = 10' Horiz.
1" = 10' Vert.

Alignment: "K2"
DESIGN CROSS SECTIONS

For Earthwork Development Only

Safety Improvements
(Widen, V-Ditch, Special MBGR)

Route 169 - Location 2,
Post Mile: 18.94/19.08

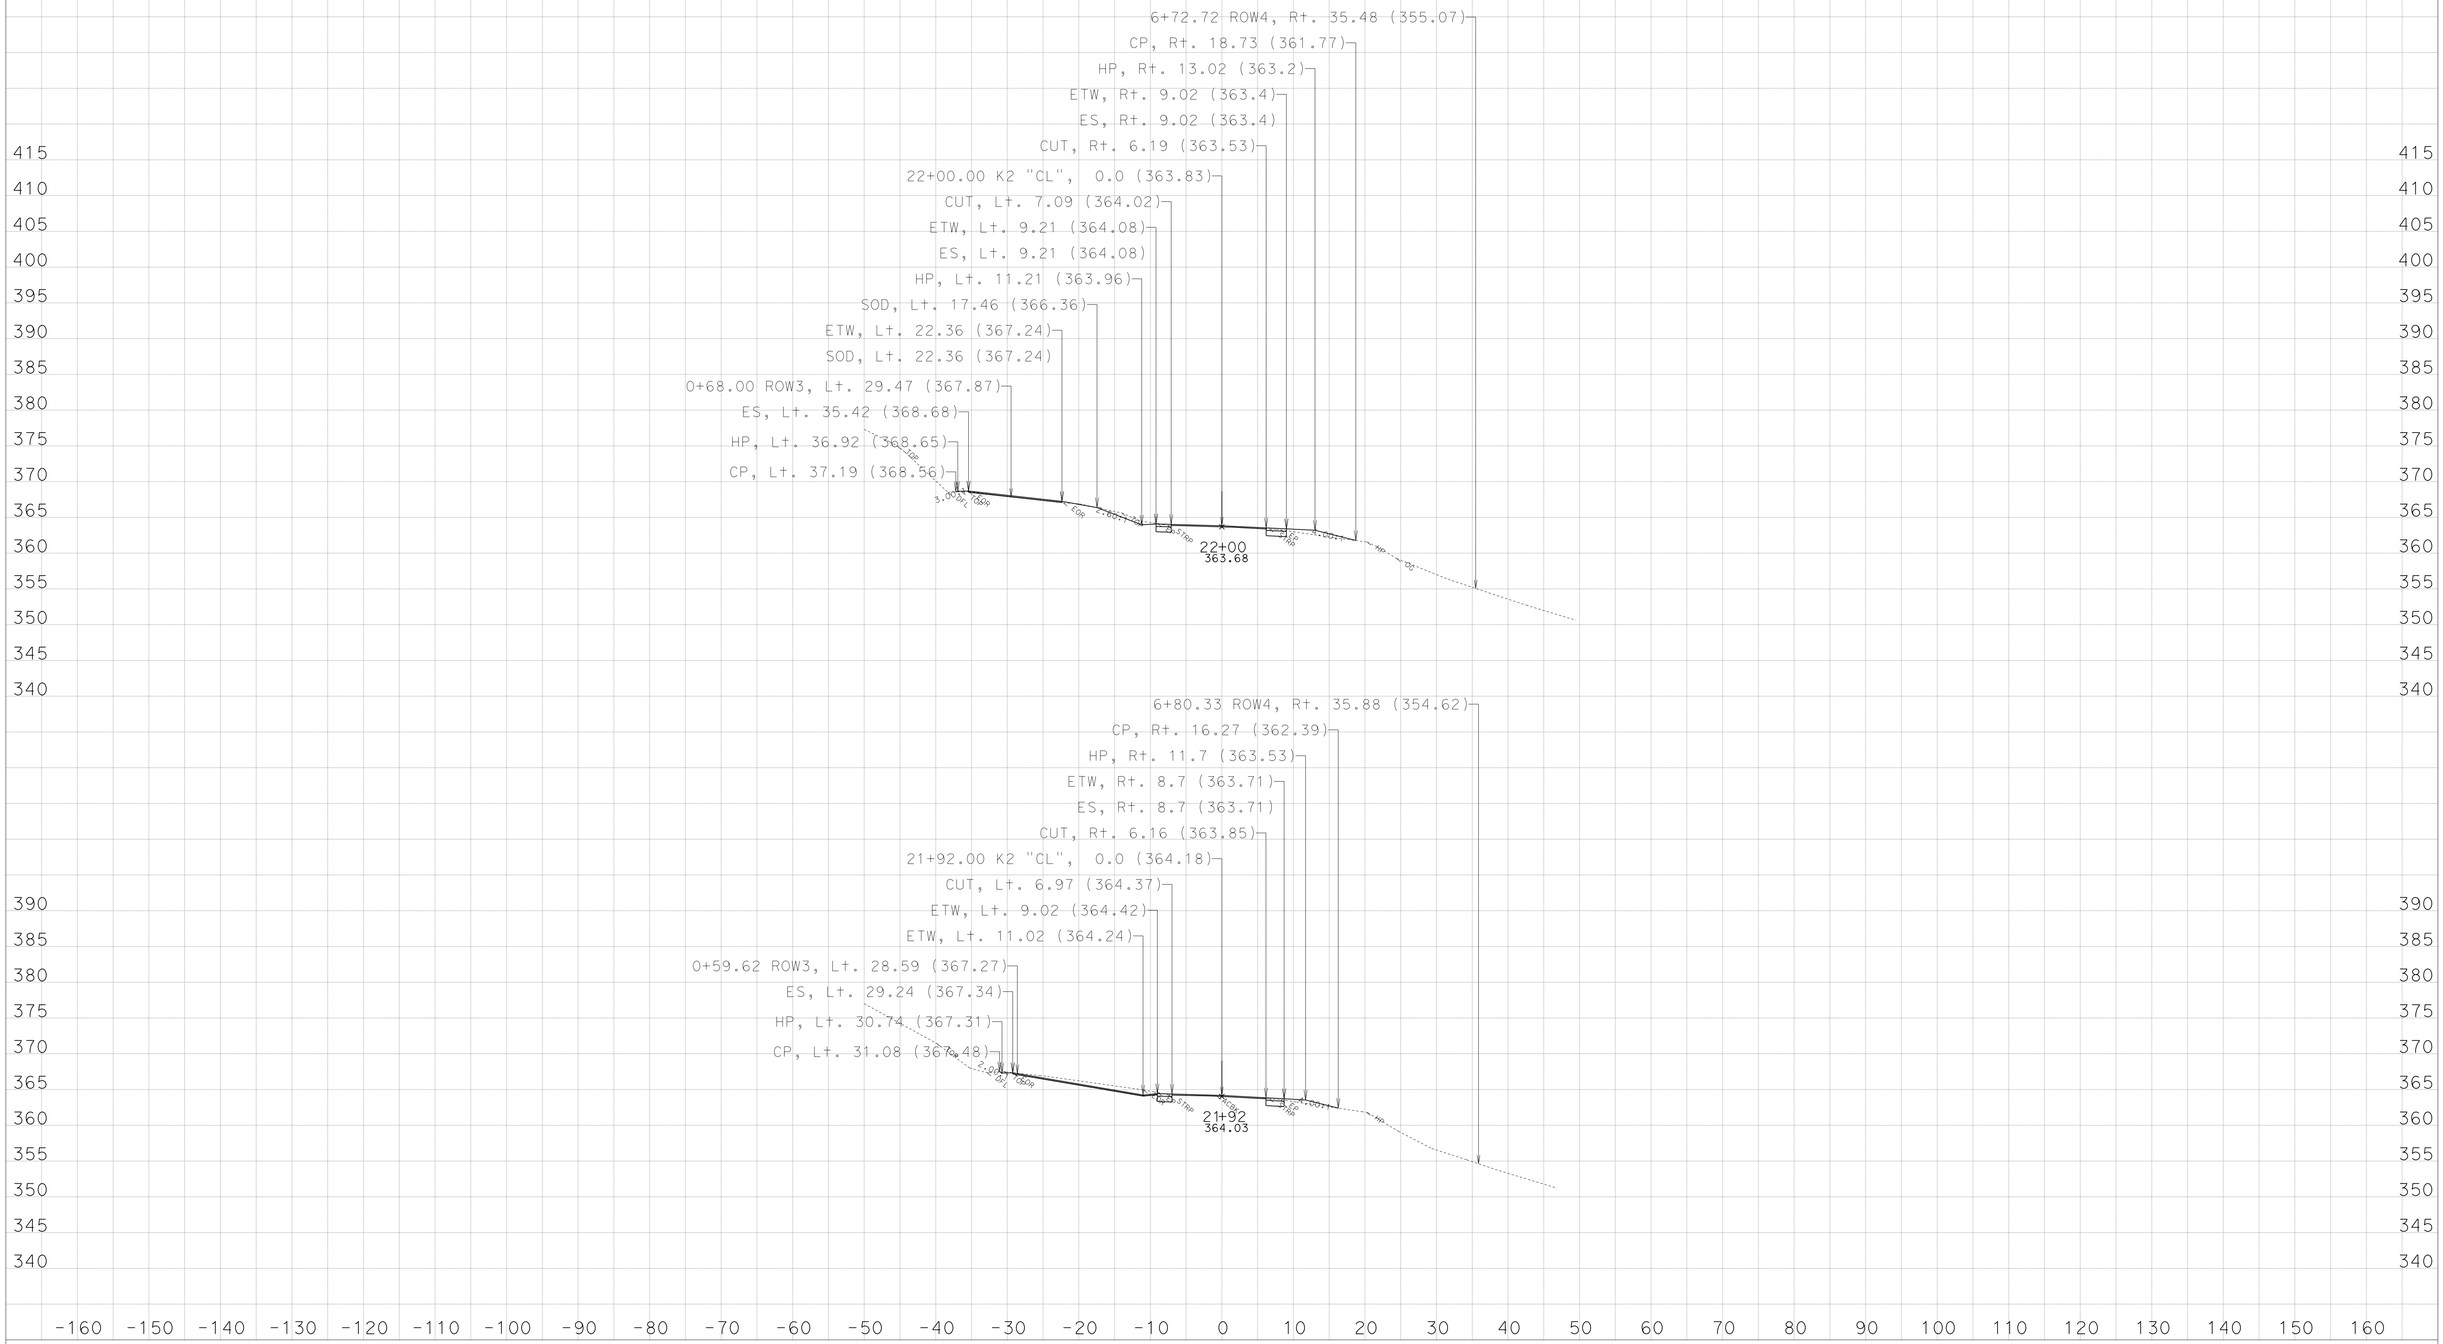

CREATED BY: NRDOE,ODN-E3

KC Project: 45090 File: D:\PROJECTS\45090Hum169WidenMBGR\CAiCE\45090\k2finv.ear

DATE: 3/29/2013

PROJECT ID: 0100000219

CONTRACT: EA: 01-450904

DIST/CO/RTE/PM: 01-HUM-169-13.6/23.4

All Dimensions are US Survey Feet
SCALE: 1" = 10' Horiz.
1" = 10' Vert.

Alignment: "K2"
DESIGN CROSS SECTIONS
SHEET 3 OF 37

For Earthwork Development Only

Safety Improvements
(Widen, V-Ditch, Special MBGR)

Route 169 - Location 2,
Post Mile: 18.94/19.08

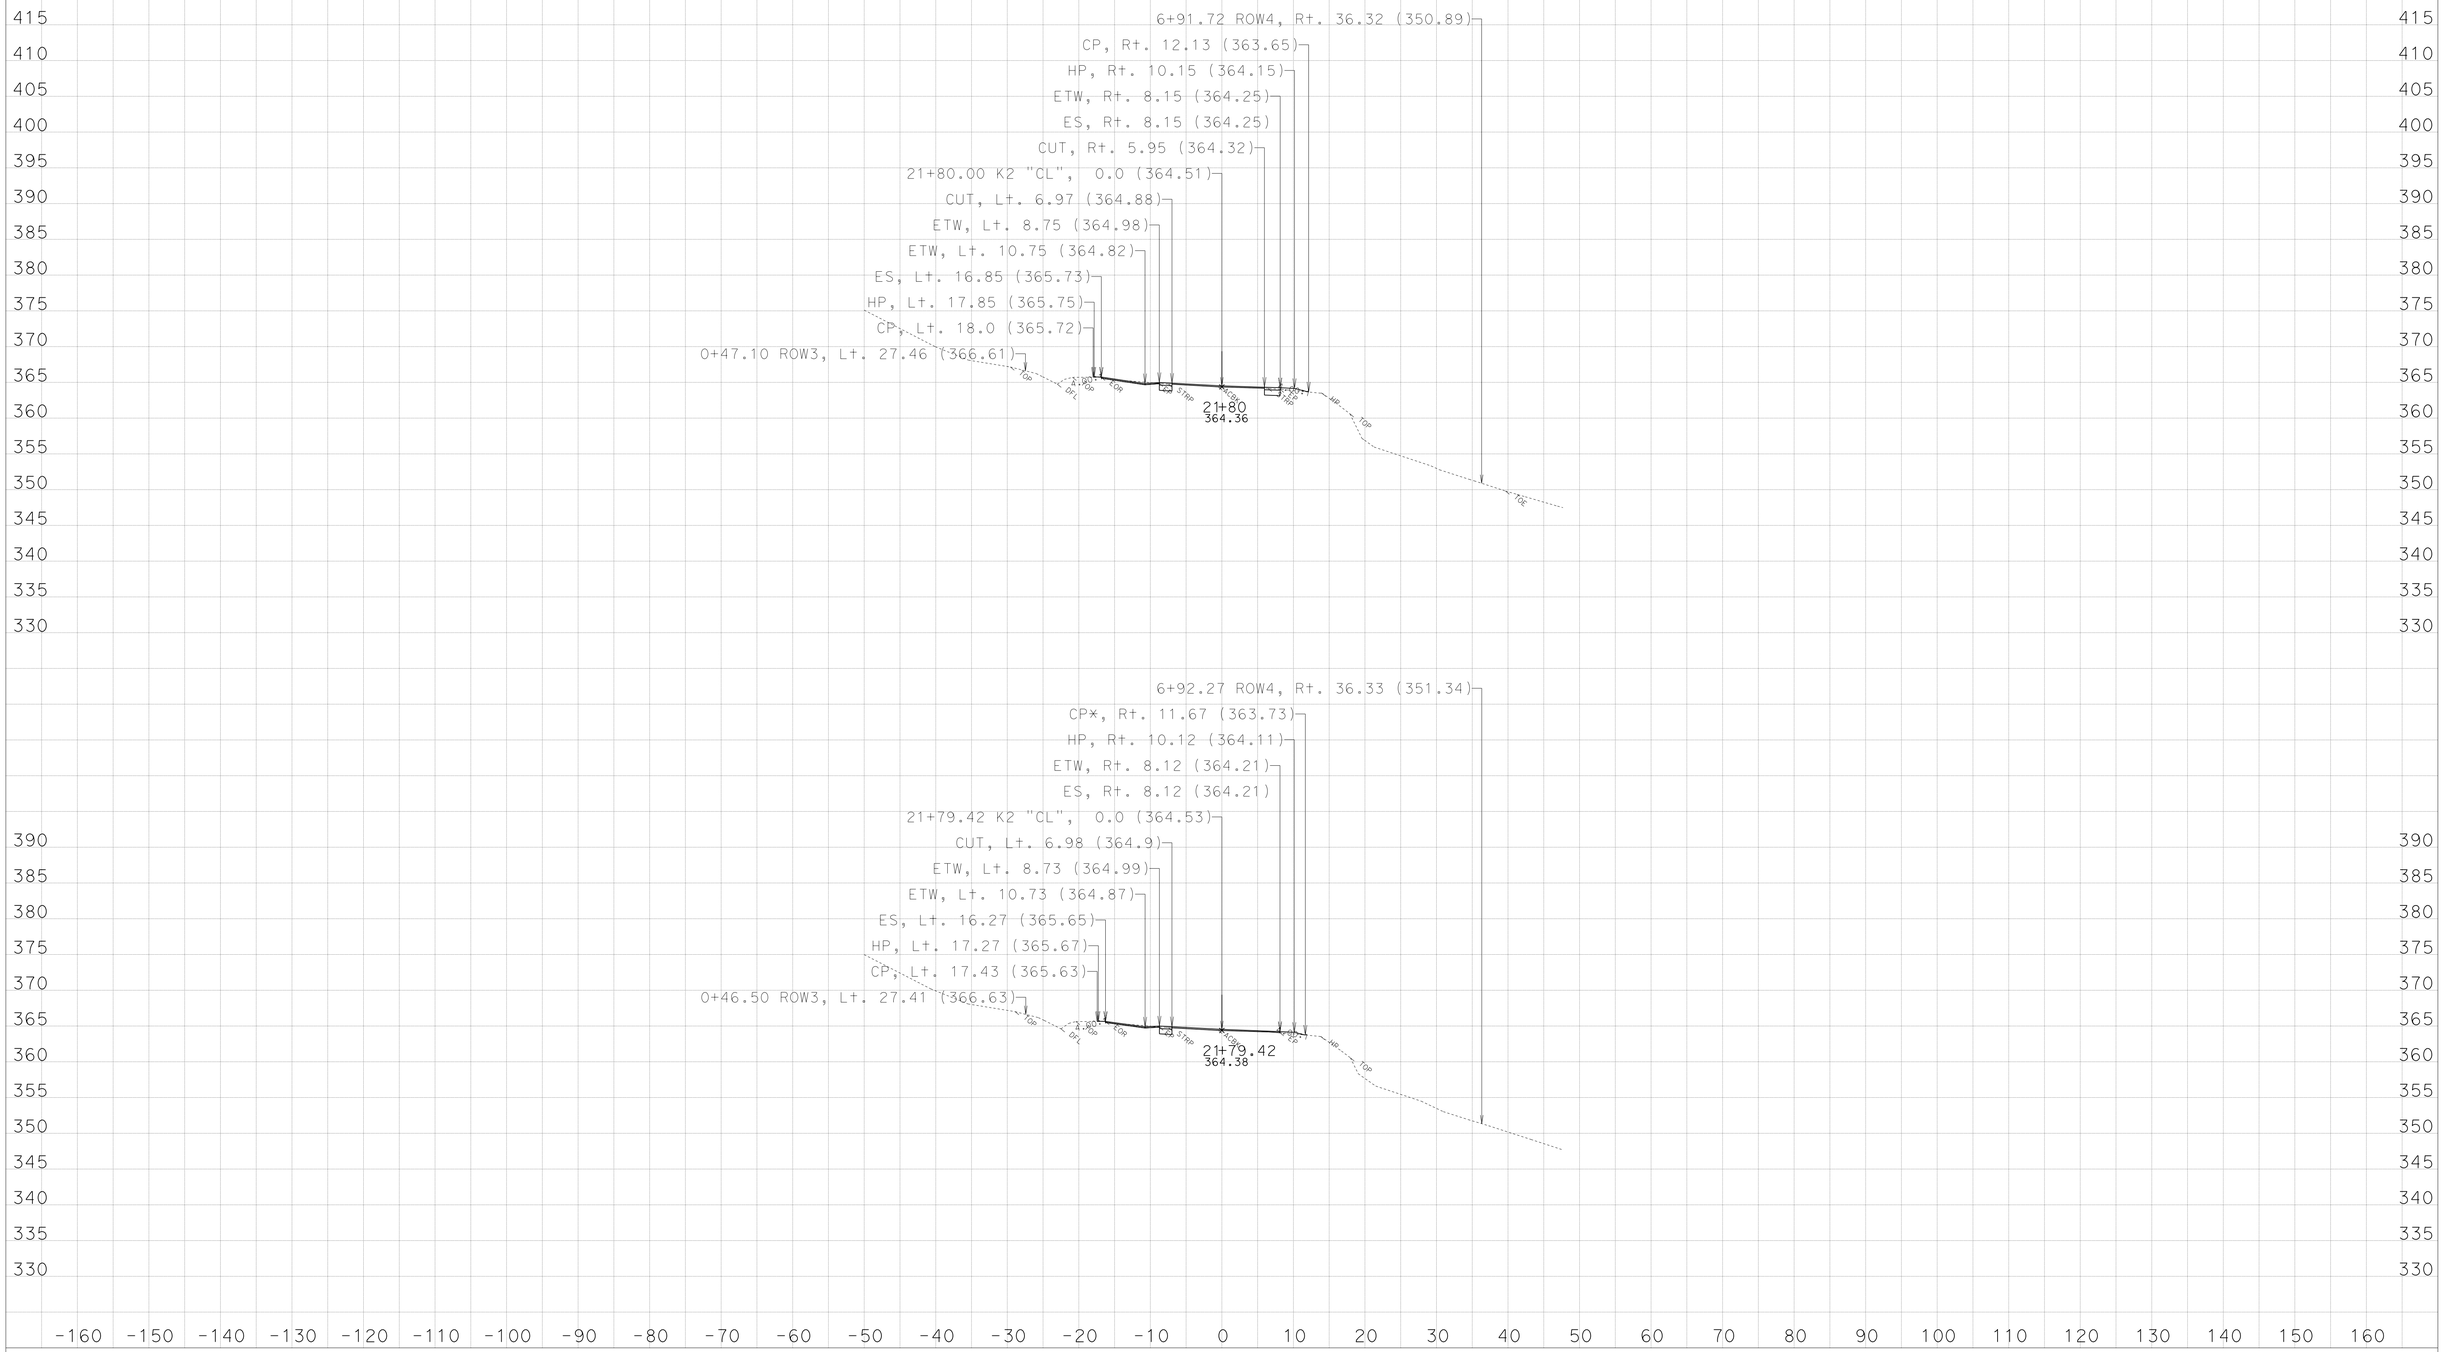

CREATED BY: NRDOE,ODN-E3

KC Project: 45090 File: D:\PROJECTS\45090Hum169WidenMBGR\CAiCE\45090\k2finv.ear

DATE: 3/29/2013

PROJECT ID: 0100000219

CONTRACT: EA: 01-450904

DIST/CO/RTE/PM: 01-HUM-169-13.6/23.4

All Dimensions are US Survey Feet
SCALE: 1" = 10' Horiz.
1" = 10' Vert.

Alignment: "K2"
DESIGN CROSS SECTIONS
SHEET 2 OF 37

For Earthwork Development Only

Safety Improvements
(Widen, V-Ditch, Special MBGR)

Route 169 - Location 2,
Post Mile: 18.94/19.08

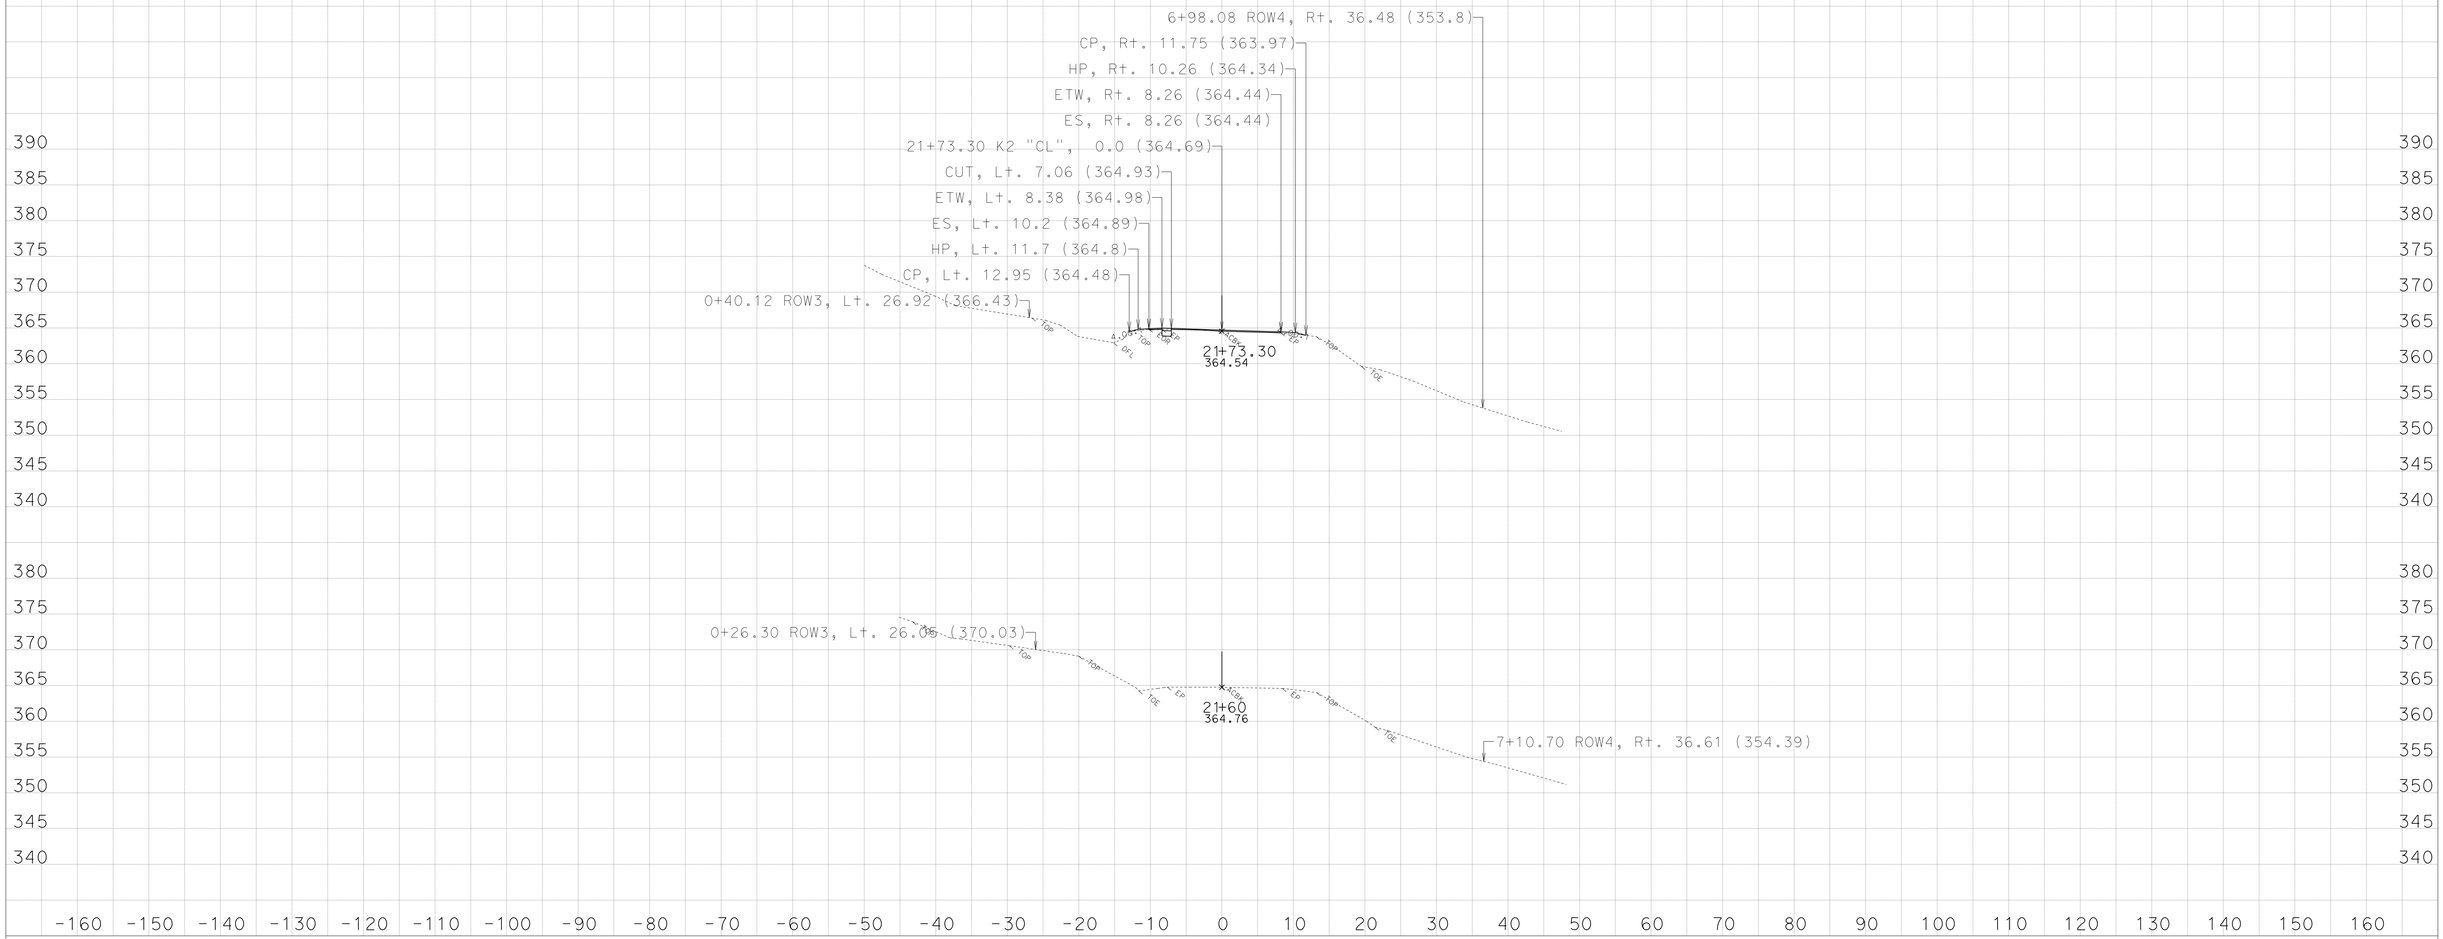

CREATED BY: NRDOE,ODN-E3

KC Project: 45090 File: D:\PROJECTS\45090Hum169WidenMBGR\CAiCE\45090\k2finv.ear

DATE: 3/29/2013

PROJECT ID: 0100000219

CONTRACT: EA: 01-450904

DIST/CO/RTE/PM: 01-HUM-169-13.6/23.4

All Dimensions are US Survey Feet
SCALE: 1" = 10' Horiz.
1" = 10' Vert.

Alignment: "K2"
DESIGN CROSS SECTIONS
SHEET 1 OF 37

For Earthwork Development Only

Safety Improvement
(Widen,V-Ditch, Soldier Pile Wall, MBGR)

Route 169 - Location 1,
Post Mile: 13.66/13.73

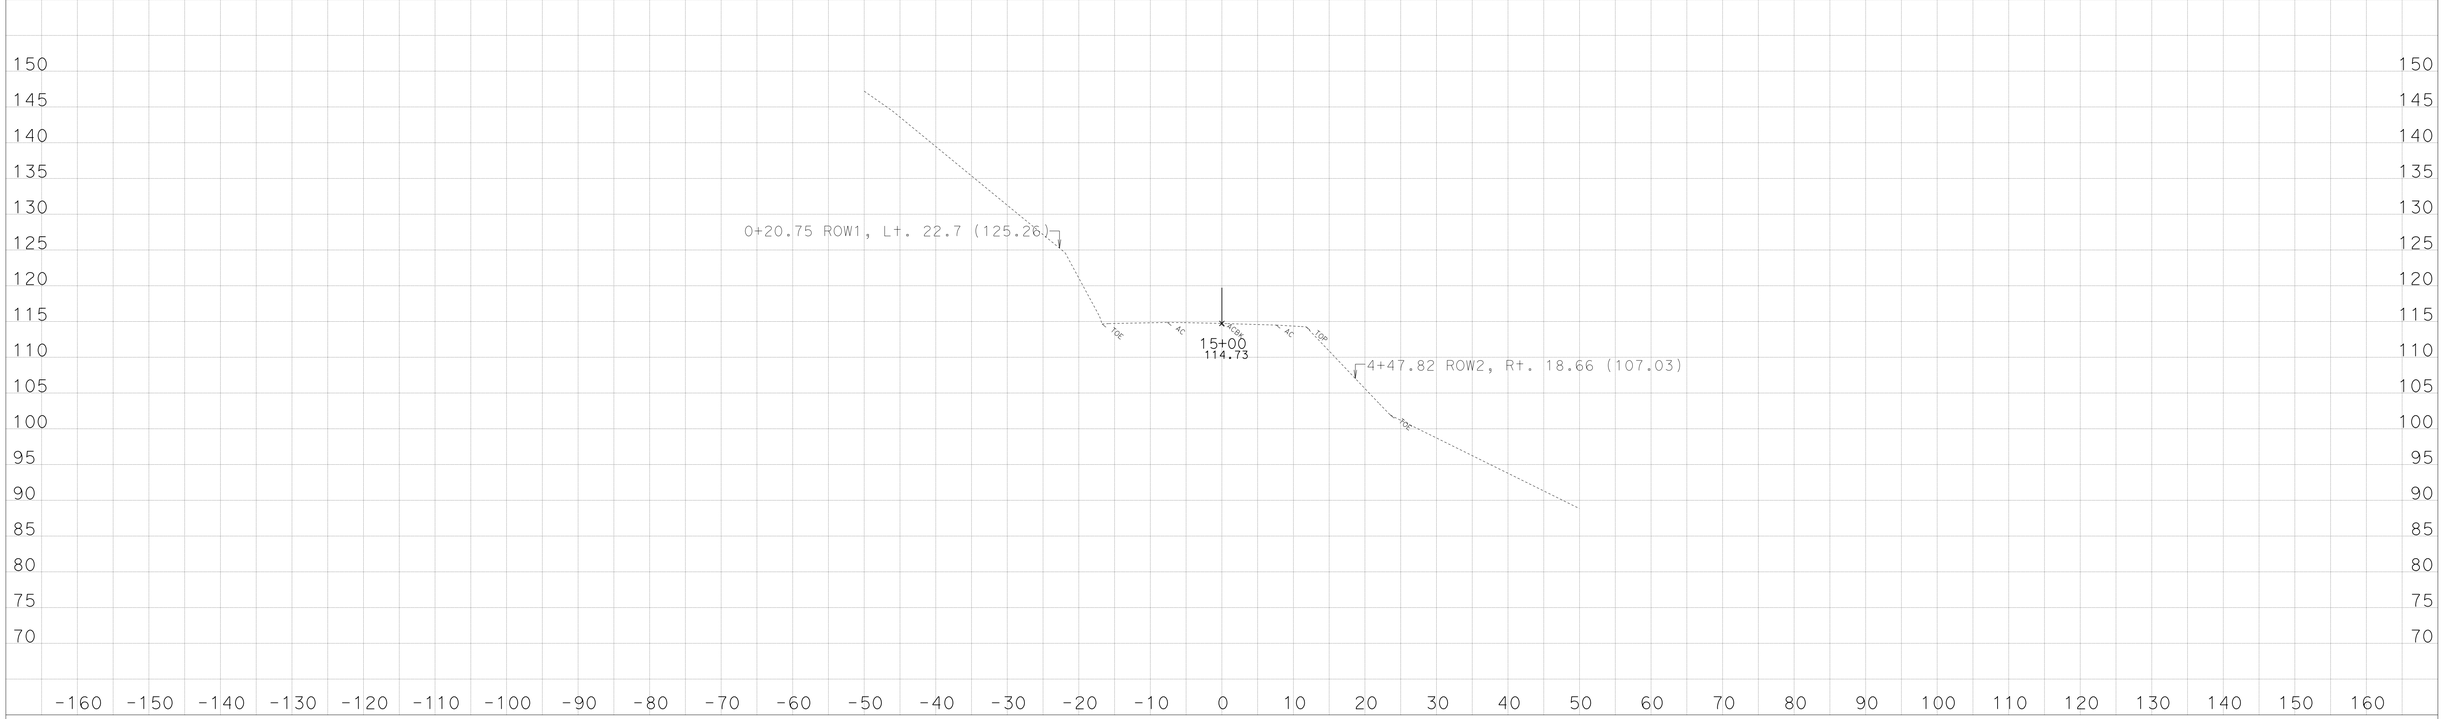

CREATED BY: NRPD-ODN- E3

KC Project: 45090 File: D:\PROJECTS\45090Hum169WidenMBGR\CAiCE\45090\k1finv.ear

DATE: 3/29/2013

PROJECT ID: 0100000219

CONTRACT: EA: 01-450904

DIST/CO/RTE/PM: 01-HUM-169-PM:13.6/23.4

All Dimensions Are US Survey Feet

SCALE: 1" = 10' Horiz.
1" = 10' Vert.

Alignment: "K1"

DESIGN CROSS SECTIONS

SHEET 25 OF 25

For Earthwork Development Only

Safety Improvement
(Widen,V-Ditch, Soldier Pile Wall, MBGR)

Route 169 - Location 1,
Post Mile: 13.66/13.73

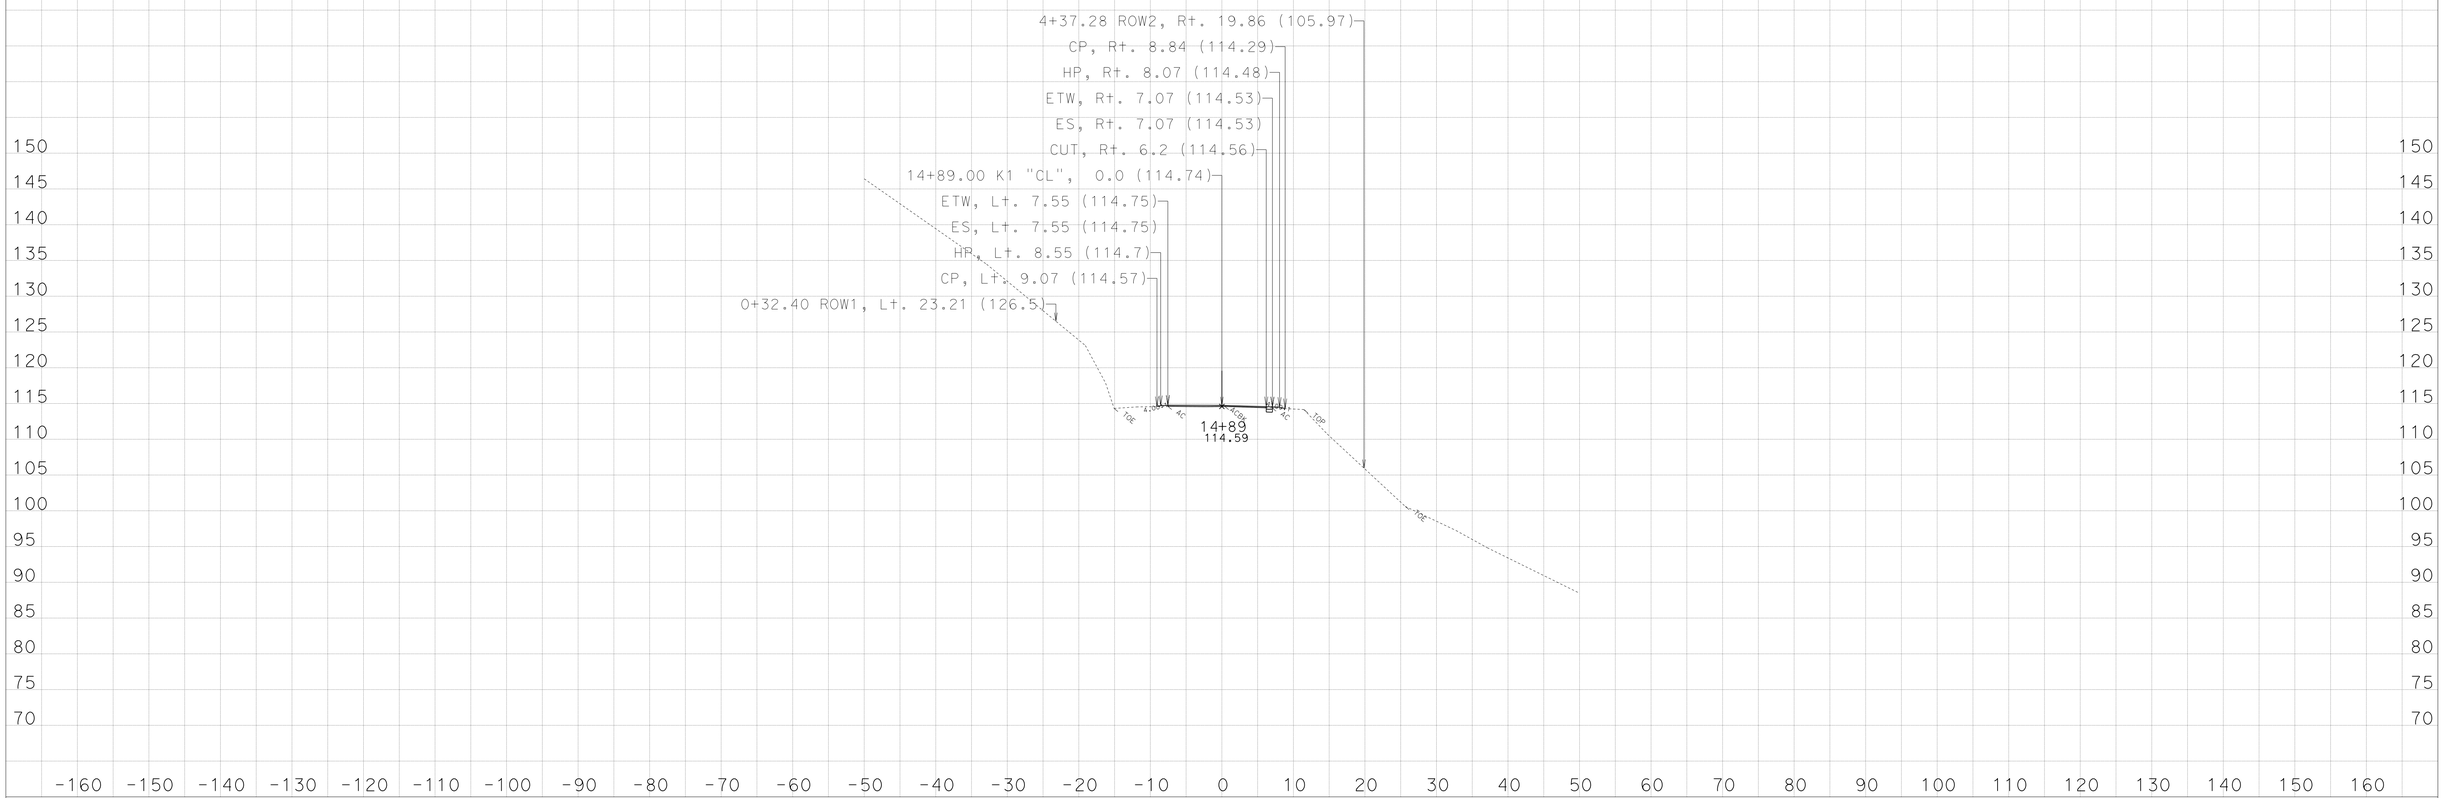

CREATED BY: NRPD-ODN- E3

KC Project: 45090 File: D:\PROJECTS\45090Hum169WidenMBGR\CAiCE\45090\k1finv.ear

DATE: 3/29/2013

PROJECT ID: 0100000219

CONTRACT: EA: 01-450904

DIST/CO/RTE/PM: 01-HUM-169-PM:13.6/23.4

All Dimensions Are US Survey Feet

SCALE: 1" = 10' Horiz.
1" = 10' Vert.

Alignment: "K1"
DESIGN CROSS SECTIONS

For Earthwork Development Only

Safety Improvement
(Widen,V-Ditch, Soldier Pile Wall, MBGR)

Route 169 - Location 1,
Post Mile: 13.66/13.73

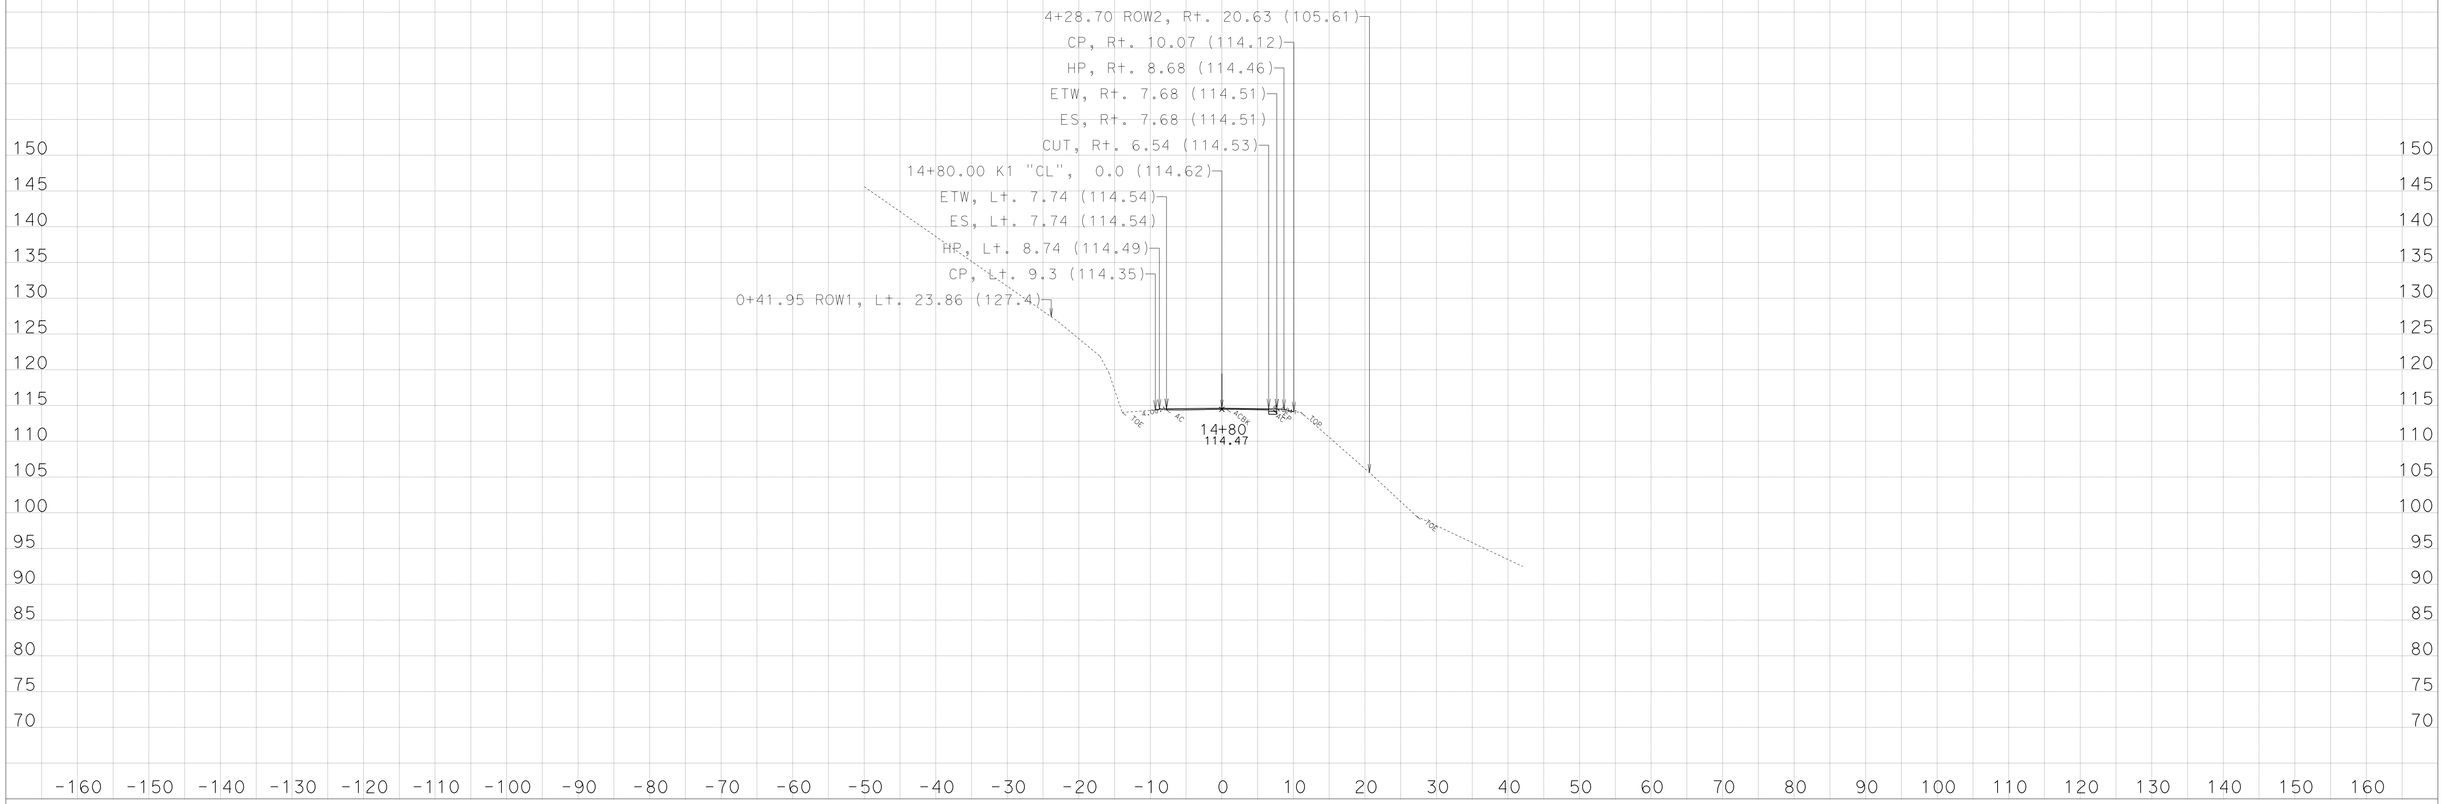

CREATED BY: NRPD-ODN- E3

KC Project: 45090 File: D:\PROJECTS\45090Hum169WidenMBGR\CAiCE\45090\k1finv.ear

DATE: 3/29/2013

PROJECT ID: 0100000219

CONTRACT: EA: 01-450904

DIST/CO/RTE/PM: 01-HUM-169-PM:13.6/23.4

All Dimensions Are US Survey Feet
SCALE: 1" = 10' Horiz.
1" = 10' Vert.

Alignment: "K1"
DESIGN CROSS SECTIONS

For Earthwork Development Only

Safety Improvement
(Widen,V-Ditch, Soldier Pile Wall, MBGR)

Route 169 - Location 1,
Post Mile: 13.66/13.73

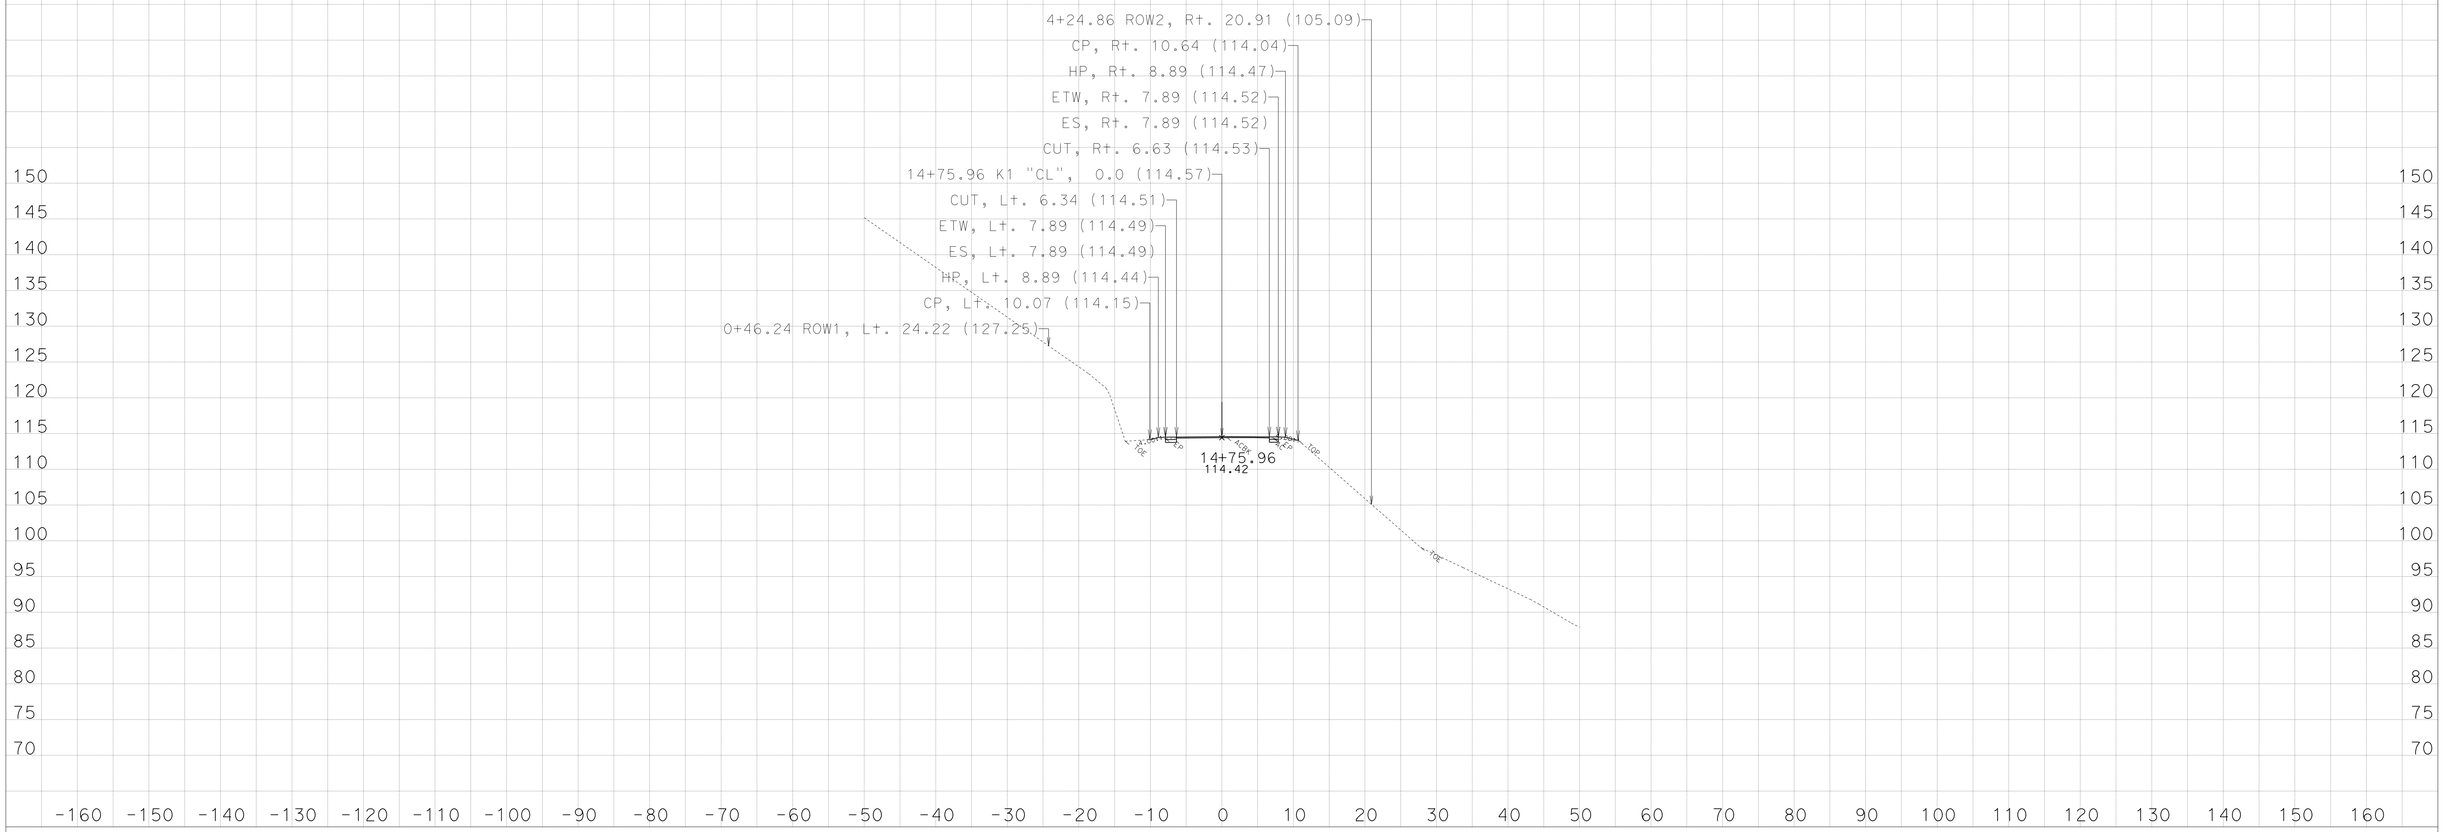

CREATED BY: NRPD-ODN- E3

KC Project: 45090 File: D:\PROJECTS\45090Hum169WidenMBGR\CAiCE\45090\k1finv.ear

DATE: 3/29/2013

PROJECT ID: 0100000219

CONTRACT: EA: 01-450904

DIST/CO/RTE/PM: 01-HUM-169-PM:13.6/23.4

All Dimensions Are US Survey Feet
SCALE: 1" = 10' Horiz.
1" = 10' Vert.

Alignment: "K1"
DESIGN CROSS SECTIONS

For Earthwork Development Only

Safety Improvement
(Widen,V-Ditch, Soldier Pile Wall, MBGR)

Route 169 - Location 1,
Post Mile: 13.66/13.73

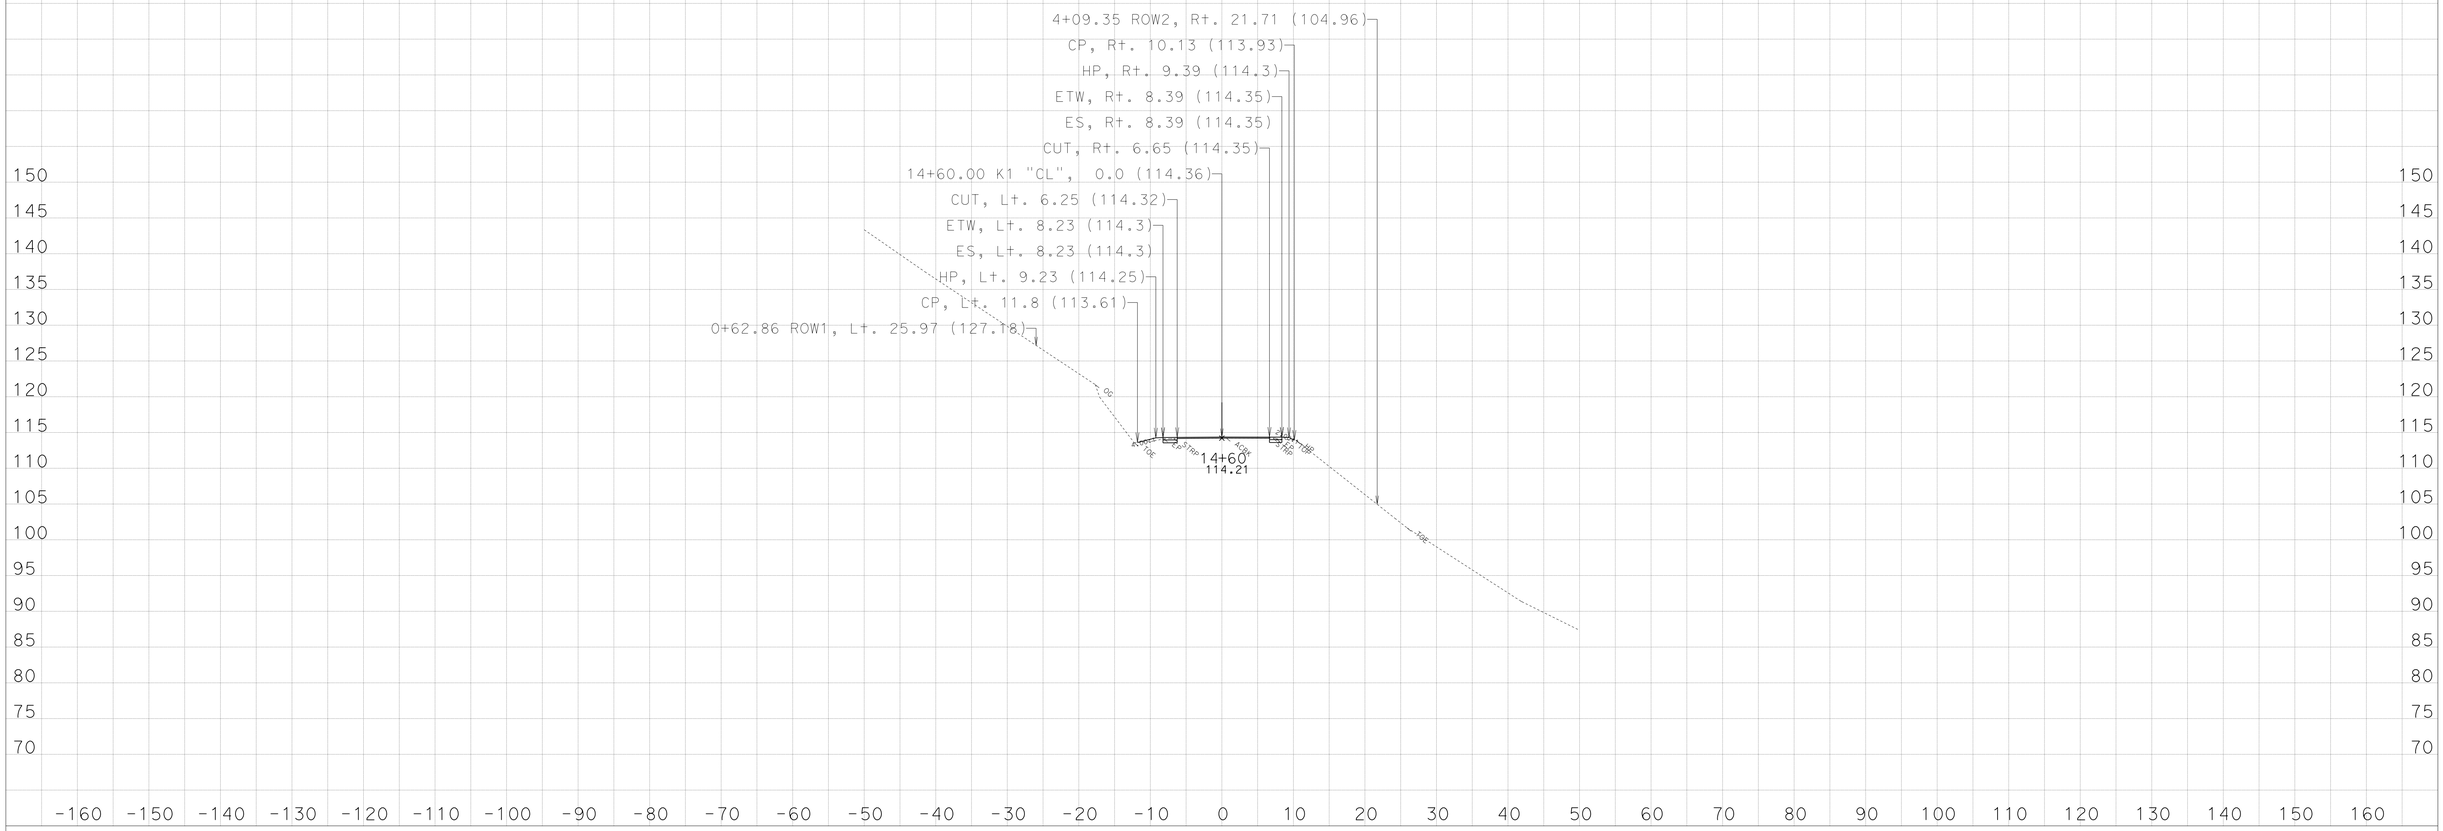

CREATED BY: NRPD-ODN- E3

KC Project: 45090 File: D:\PROJECTS\45090Hum169WidenMBGR\CAiCE\45090\k1finv.ear

DATE: 3/29/2013

PROJECT ID: 0100000219

CONTRACT: EA: 01-450904

DIST/CO/RTE/PM: 01-HUM-169-PM:13.6/23.4

All Dimensions Are US Survey Feet
SCALE: 1" = 10' Horiz.
1" = 10' Vert.

Alignment: "K1"
DESIGN CROSS SECTIONS

For Earthwork Development Only

Safety Improvement
(Widen,V-Ditch, Soldier Pile Wall, MBGR)

Route 169 - Location 1,
Post Mile: 13.66/13.73

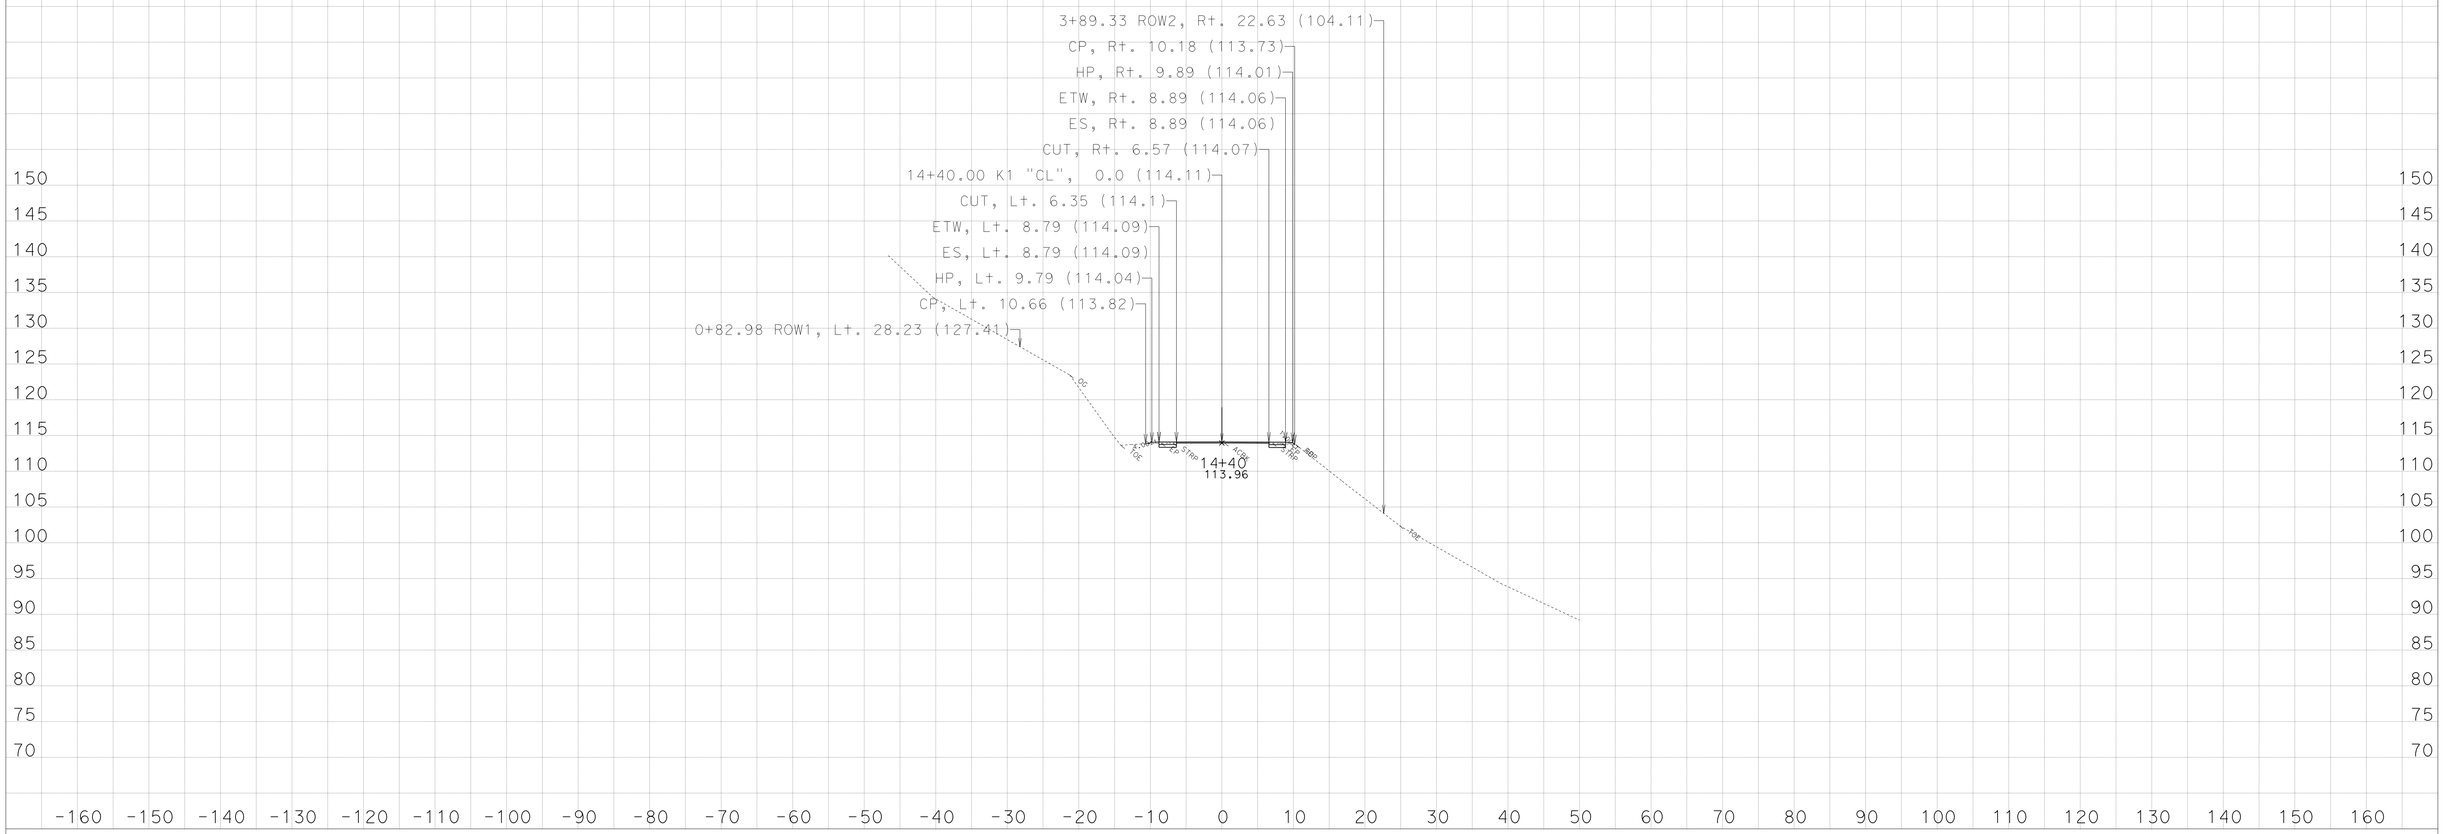

CREATED BY: NRPD-ODN- E3

KC Project: 45090 File: D:\PROJECTS\45090Hum169WidenMBGR\CAiCE\45090\k1finv.ear

DATE: 3/29/2013

PROJECT ID: 0100000219

CONTRACT: EA: 01-450904

DIST/CO/RTE/PM: 01-HUM-169-PM:13.6/23.4

All Dimensions Are US Survey Feet
SCALE: 1" = 10' Horiz.
1" = 10' Vert.

Alignment: "K1"
DESIGN CROSS SECTIONS
SHEET 20 OF 25

For Earthwork Development Only

Safety Improvement
(Widen,V-Ditch, Soldier Pile Wall, MBGR)

Route 169 - Location 1,
Post Mile: 13.66/13.73

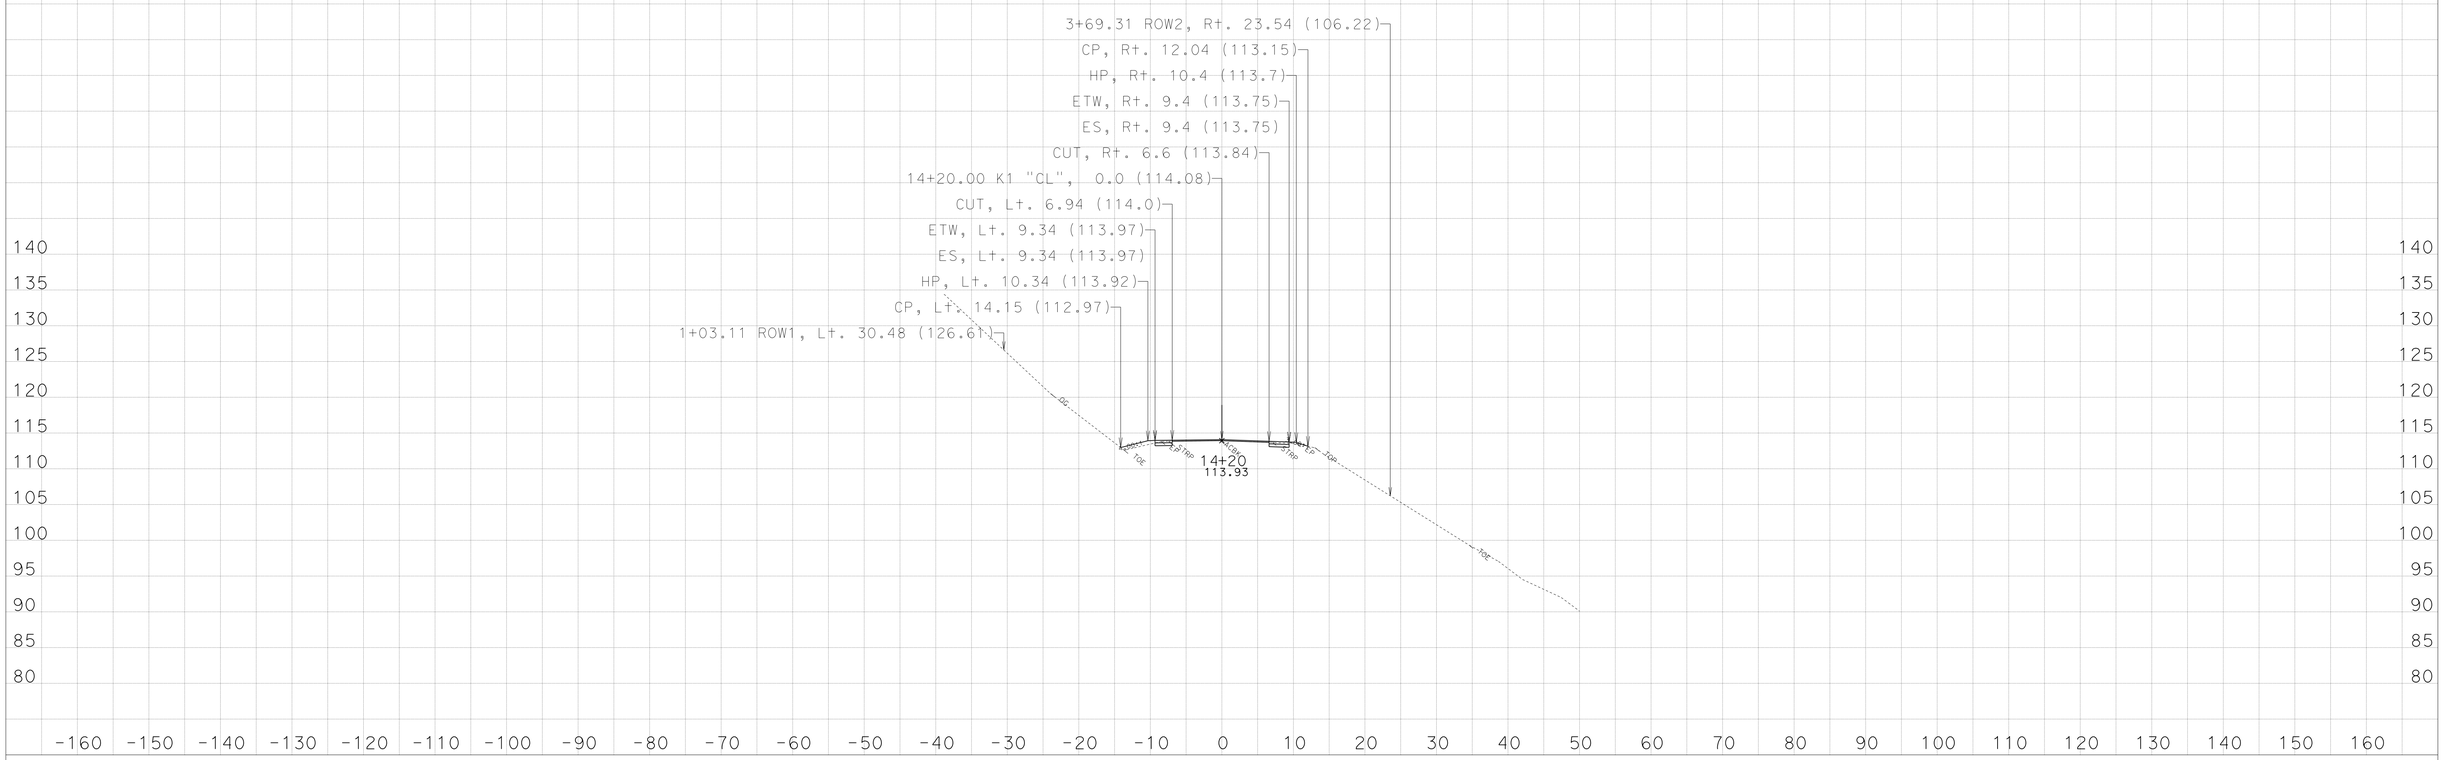

CREATED BY: NRPD-ODN- E3

KC Project: 45090 File: D:\PROJECTS\45090Hum169WidenMBGR\CAiCE\45090\k1finv.ear

DATE: 3/29/2013

PROJECT ID: 0100000219

CONTRACT: EA: 01-450904

DIST/CO/RTE/PM: 01-HUM-169-PM:13.6/23.4

All Dimensions Are US Survey Feet
SCALE: 1" = 10' Horiz.
1" = 10' Vert.

Alignment: "K1"
DESIGN CROSS SECTIONS
SHEET 19 OF 25

For Earthwork Development Only

Safety Improvement

(Widen,V-Ditch, Soldier Pile Wall, MBGR)

Route 169 - Location 1,
Post Mile: 13.66/13.73

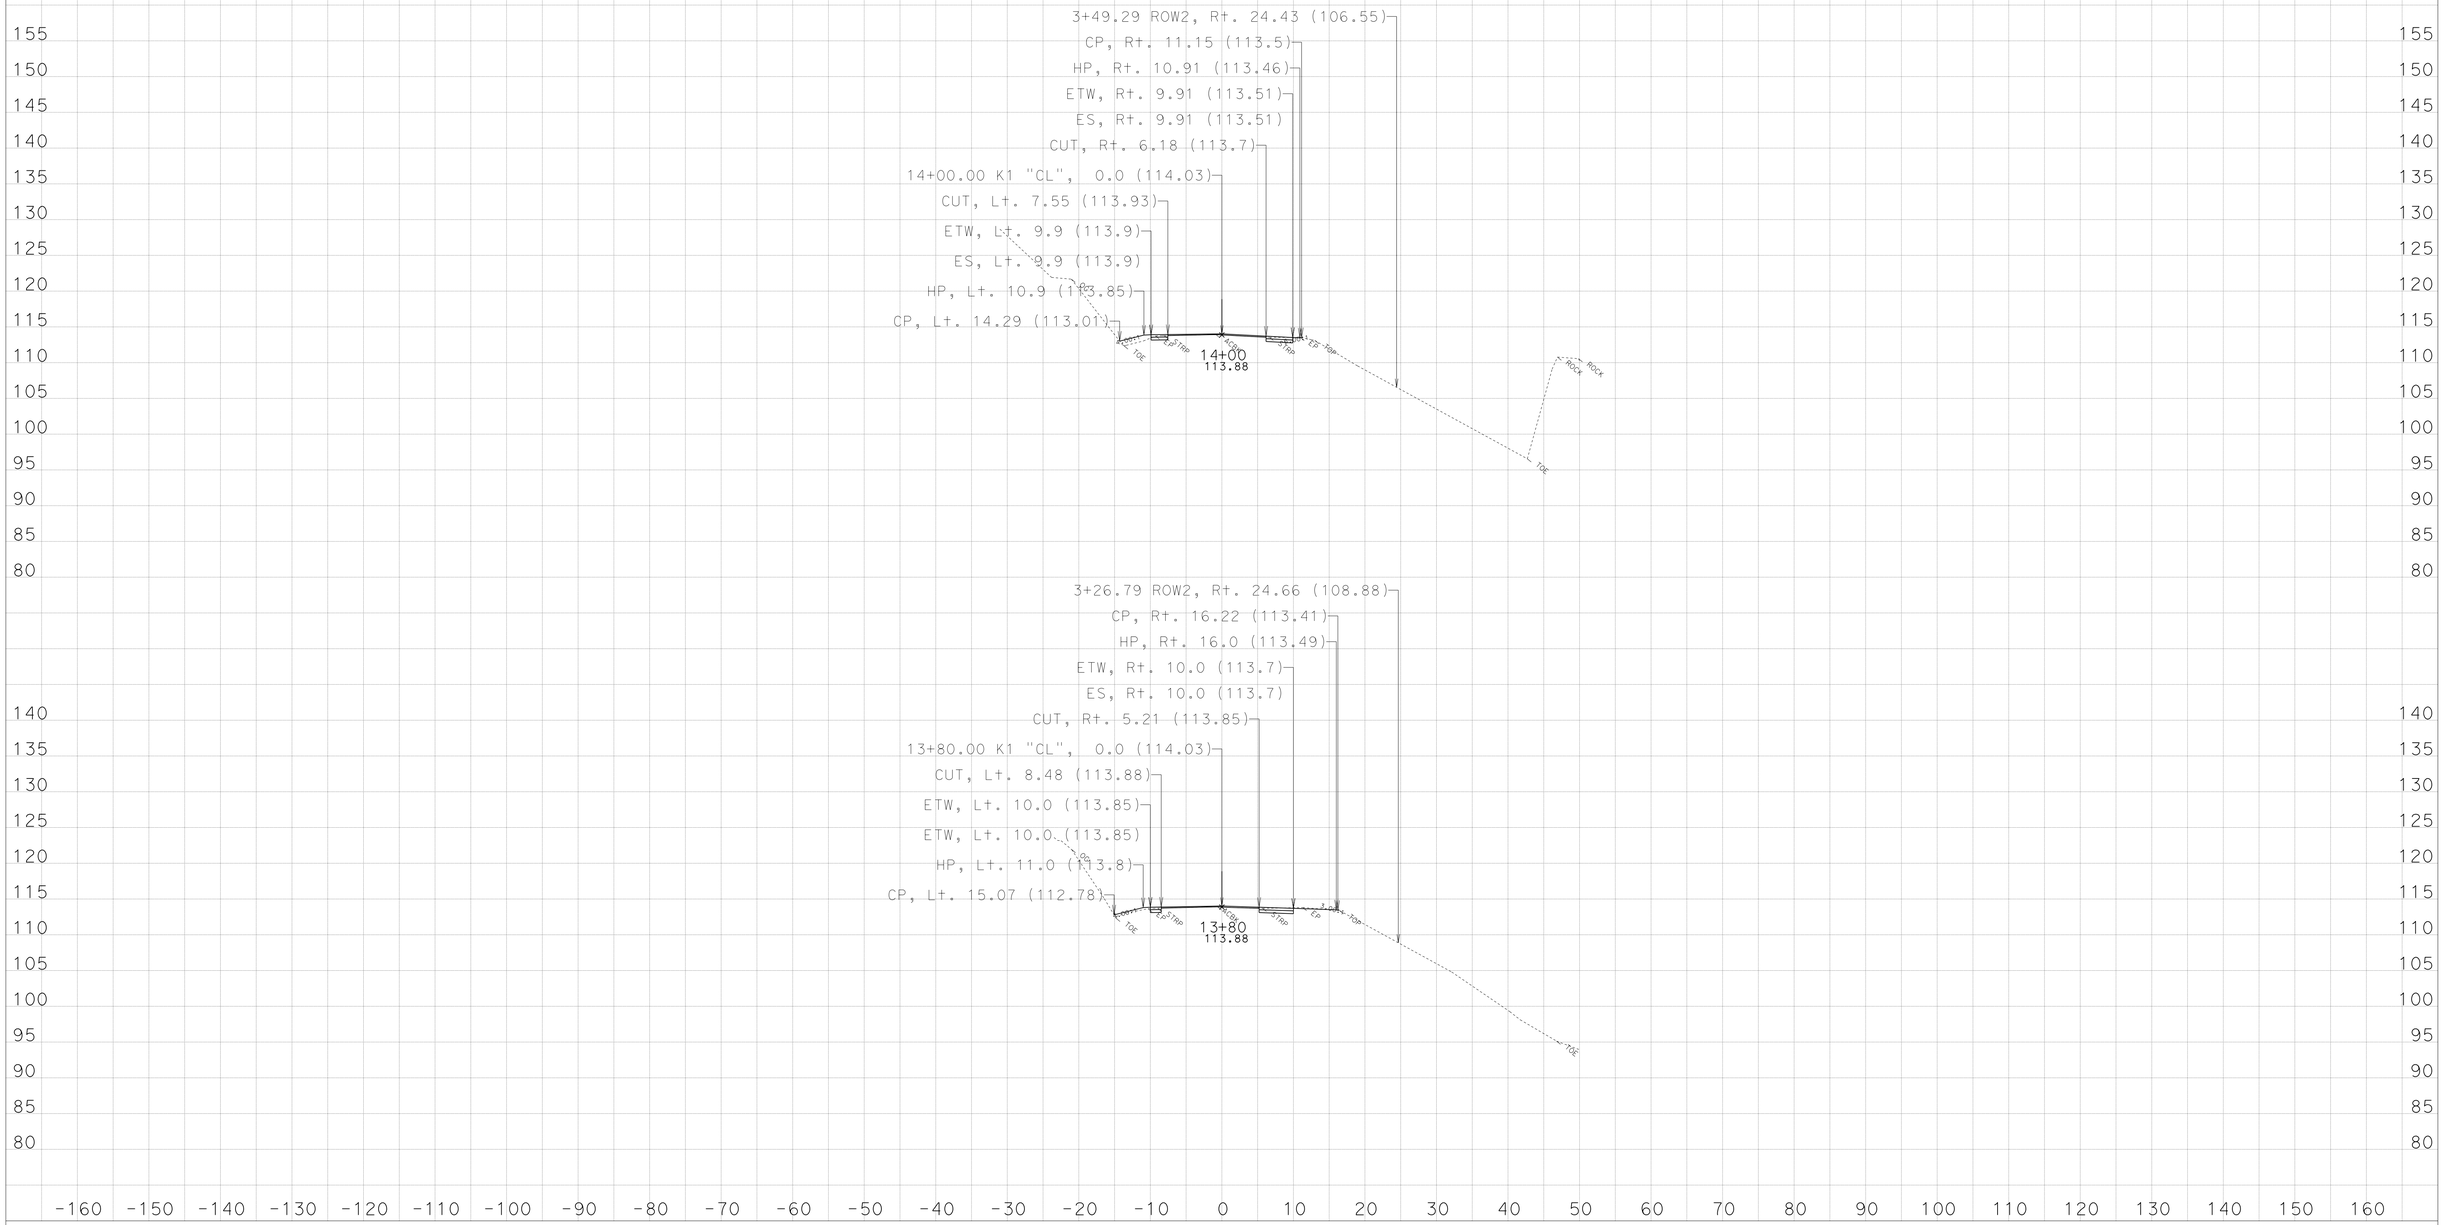

CREATED BY: NRPD-ODN- E3

KC Project: 45090 File: D:\PROJECTS\45090Hum169WidenMBGR\CAiCE\45090\k1finv.ear

DATE: 3/29/2013

PROJECT ID: 0100000219

CONTRACT: EA: 01-450904

DIST/CO/RTE/PM: 01-HUM-169-PM:13.6/23.4

All Dimensions Are US Survey Feet

SCALE: 1" = 10' Horiz.
1" = 10' Vert.

Alignment: "K1"

DESIGN CROSS SECTIONS

For Earthwork Development Only

Safety Improvement

(Widen,V-Ditch, Soldier Pile Wall, MBGR)

Route 169 - Location 1,
Post Mile: 13.66/13.73

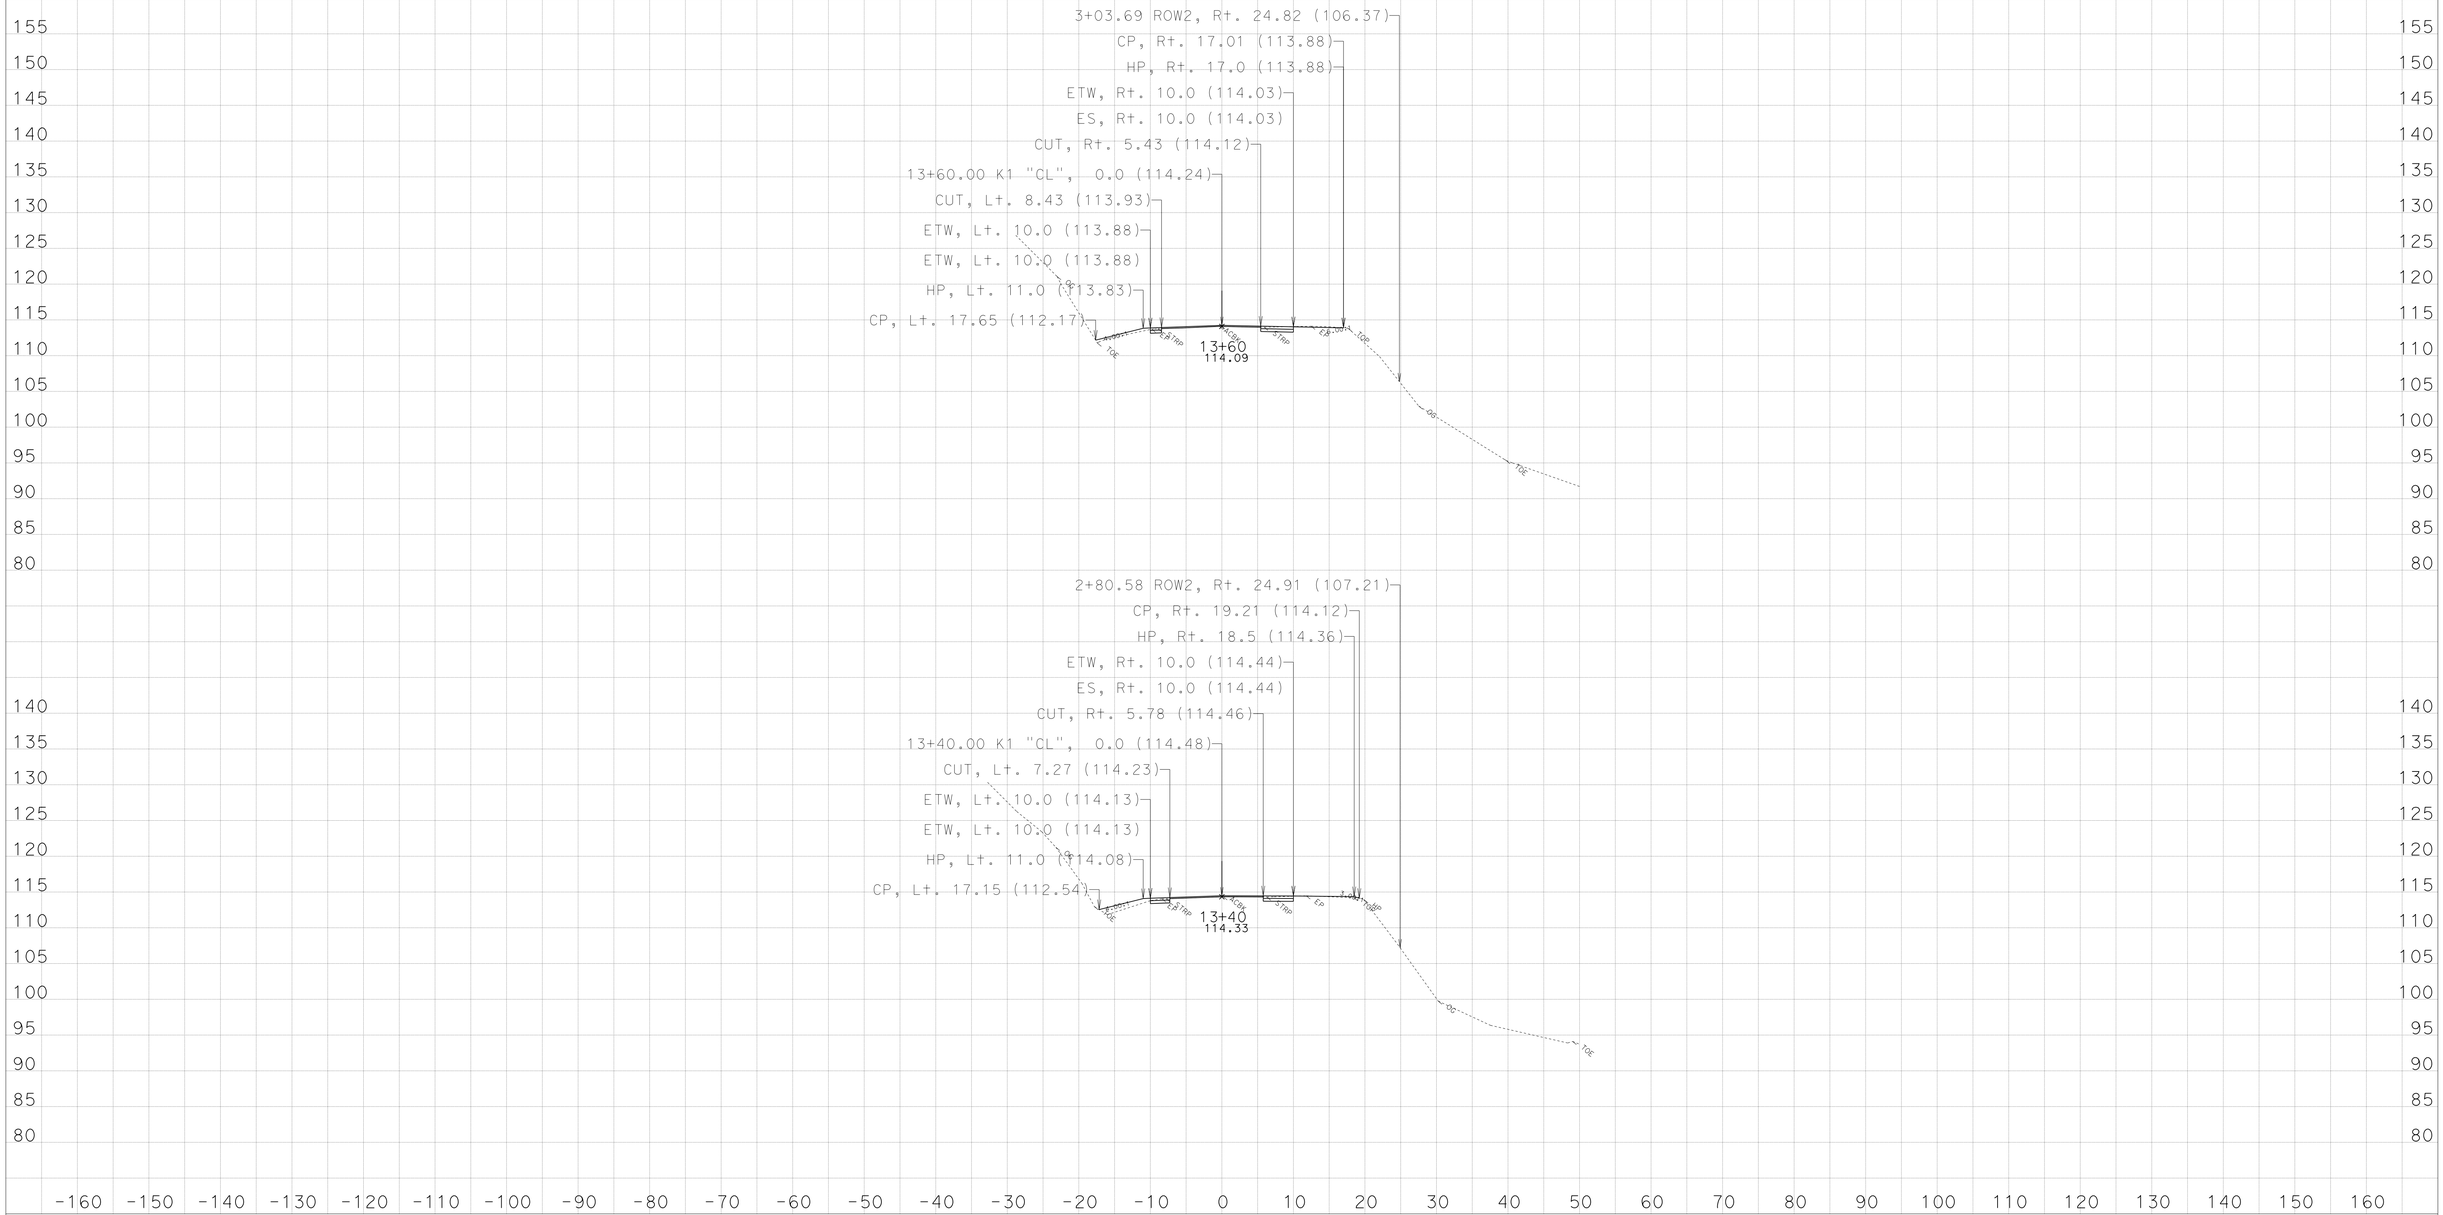

CREATED BY: NRPD-ODN- E3

KC Project: 45090 File: D:\PROJECTS\45090Hum169WidenMBGR\CAiCE\45090\k1finv.ear

DATE: 3/29/2013

PROJECT ID: 0100000219

CONTRACT: EA: 01-450904

DIST/CO/RTE/PM: 01-HUM-169-PM:13.6/23.4

All Dimensions Are US Survey Feet

SCALE: 1" = 10' Horiz.
1" = 10' Vert.

Alignment: "K1"

DESIGN CROSS SECTIONS

For Earthwork Development Only

Safety Improvement
(Widen,V-Ditch, Soldier Pile Wall, MBGR)

Route 169 - Location 1,
Post Mile: 13.66/13.73

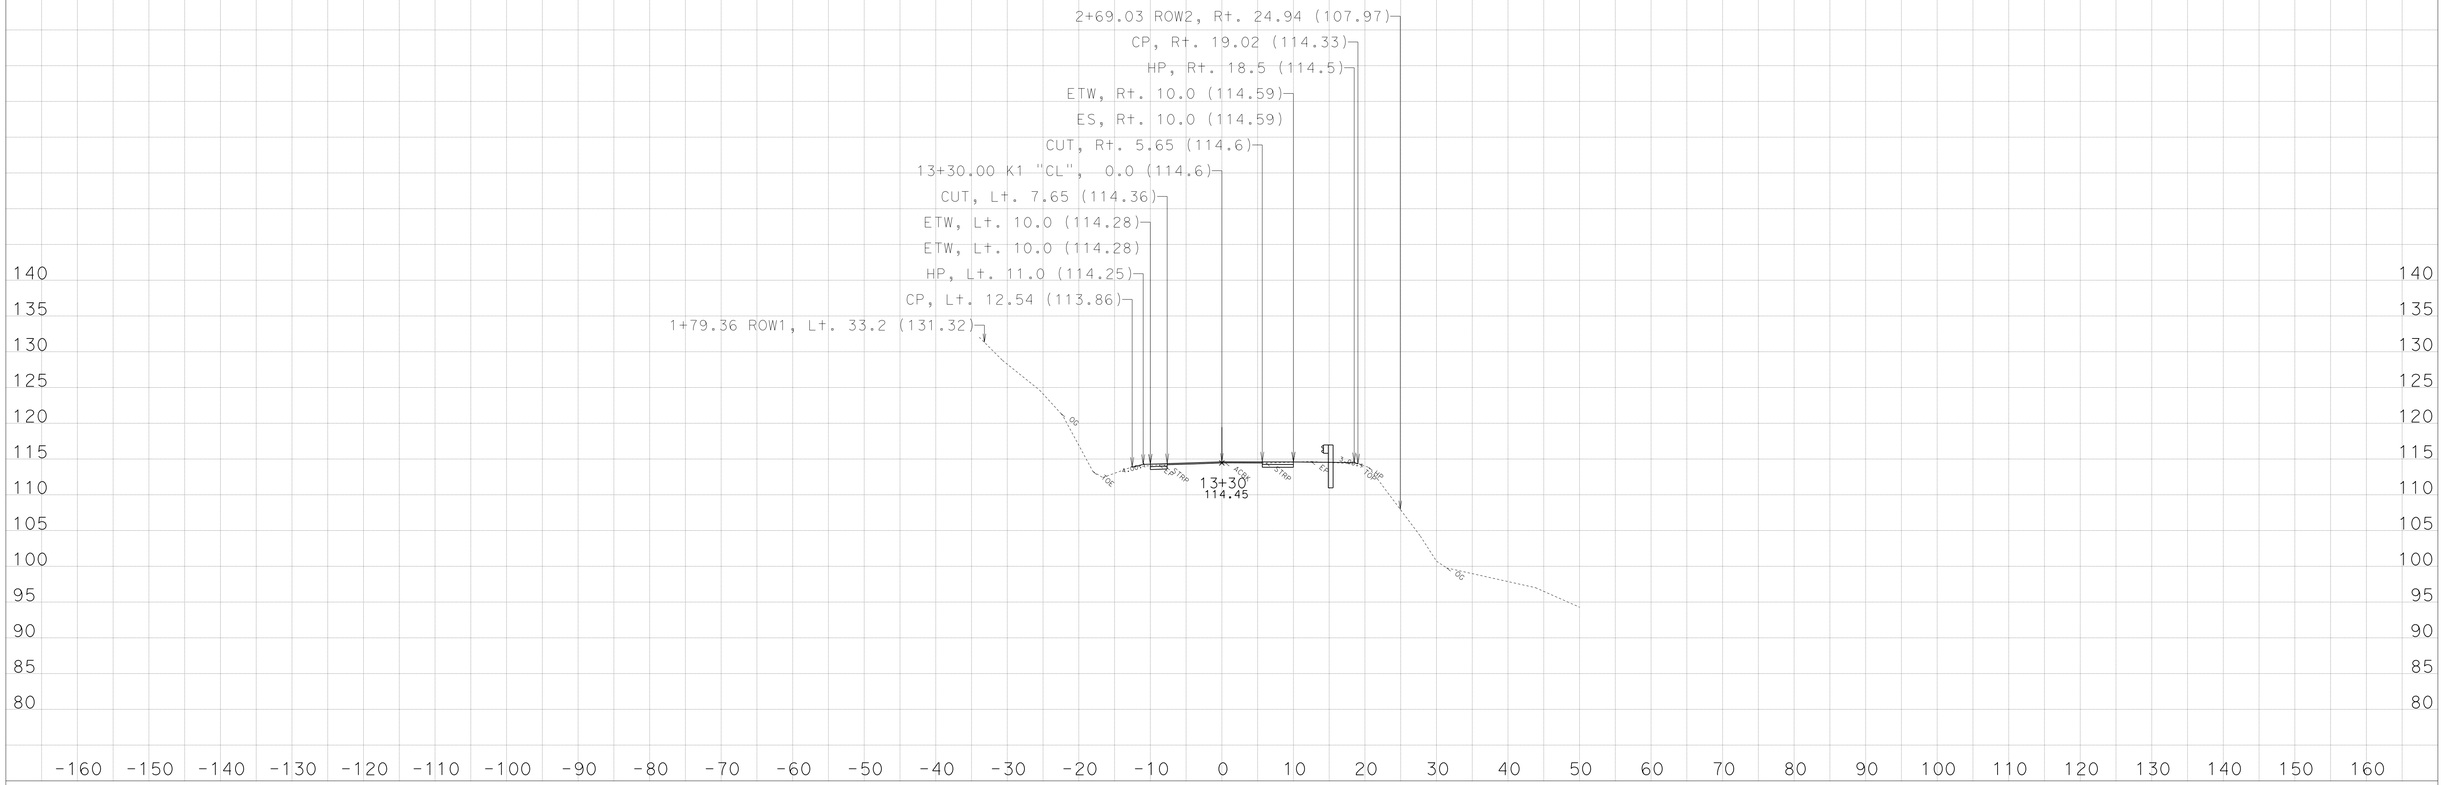

CREATED BY: NRPD-ODN- E3

KC Project: 45090 File: D:\PROJECTS\45090Hum169WidenMBGR\CAiCE\45090\k1finv.ear

DATE: 3/29/2013

PROJECT ID: 0100000219

CONTRACT: EA: 01-450904

DIST/CO/RTE/PM: 01-HUM-169-PM:13.6/23.4

All Dimensions Are US Survey Feet
SCALE: 1" = 10' Horiz.
1" = 10' Vert.

Alignment: "K1"
DESIGN CROSS SECTIONS
SHEET 16 OF 25

For Earthwork Development Only

Safety Improvement
(Widen,V-Ditch, Soldier Pile Wall, MBGR)

Route 169 - Location 1,
Post Mile: 13.66/13.73

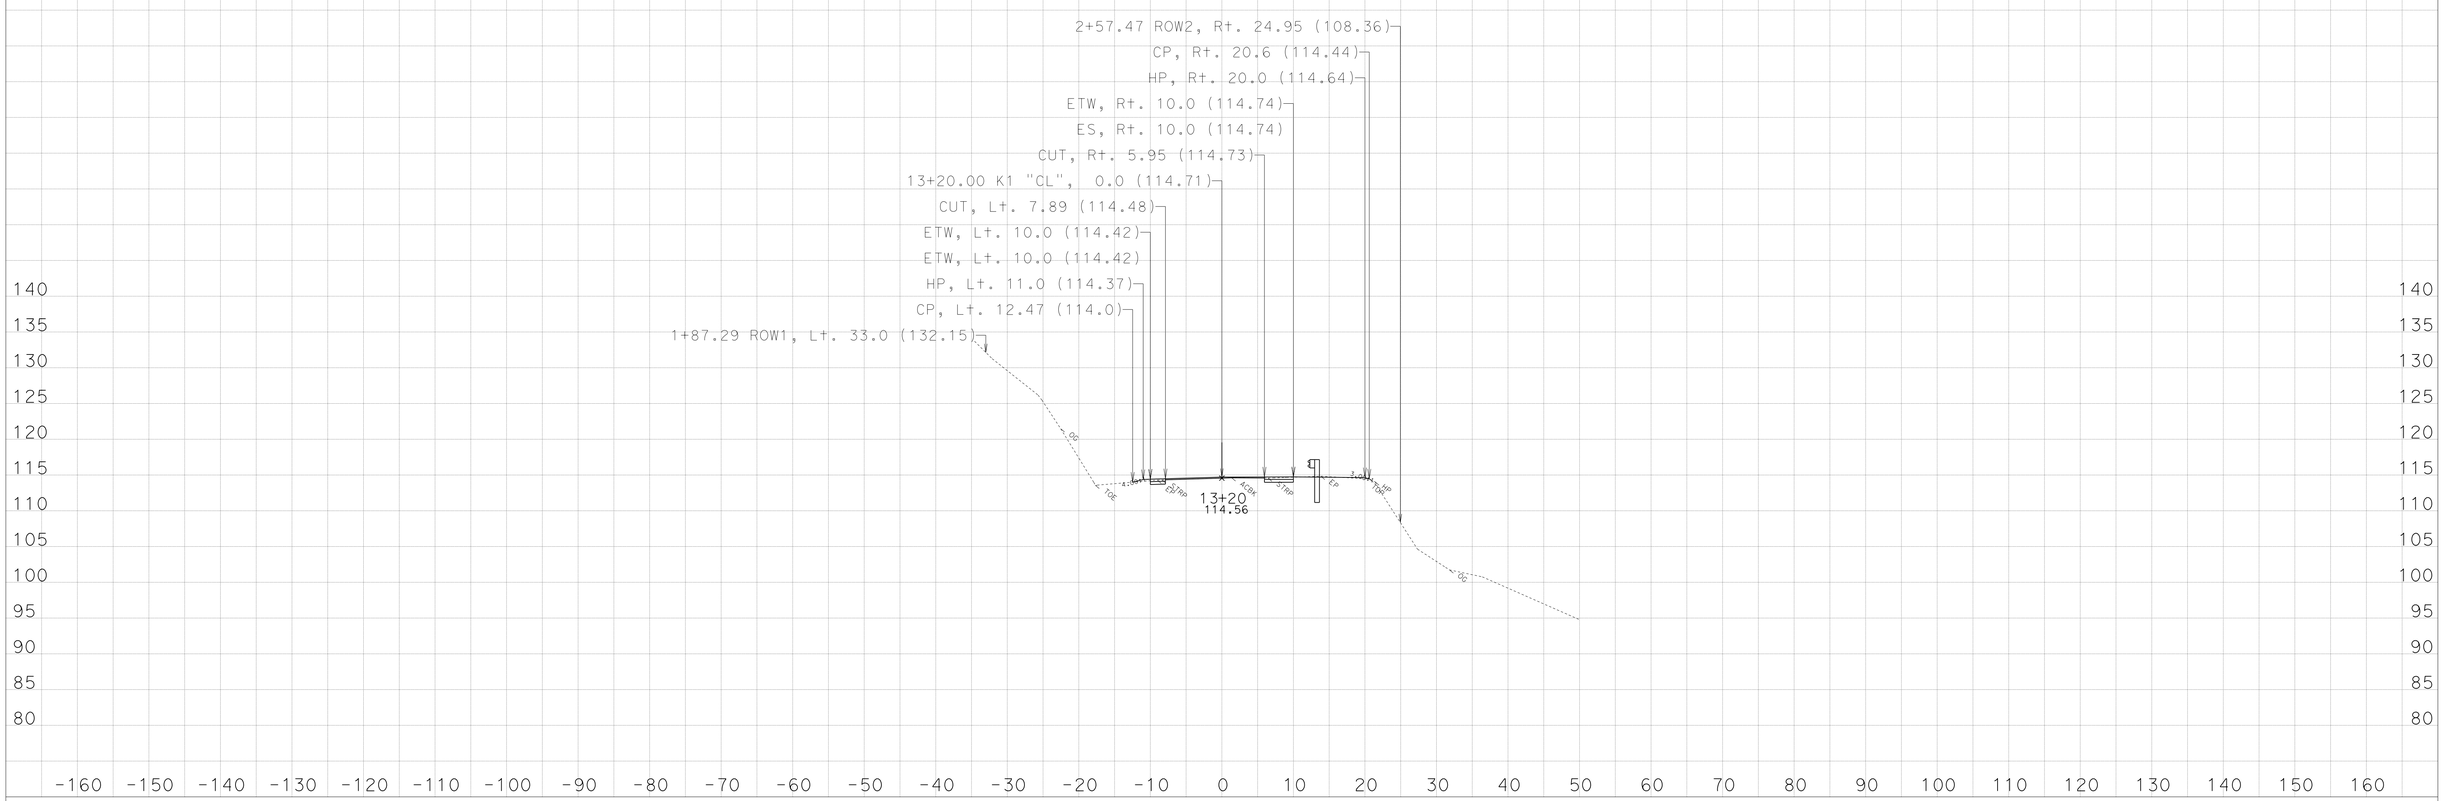

CREATED BY: NRPD-ODN- E3

KC Project: 45090 File: D:\PROJECTS\45090Hum169WidenMBGR\CAiCE\45090\k1finv.ear

DATE: 3/29/2013

PROJECT ID: 0100000219

CONTRACT: EA: 01-450904

DIST/CO/RTE/PM: 01-HUM-169-PM:13.6/23.4

All Dimensions Are US Survey Feet
SCALE: 1" = 10' Horiz.
1" = 10' Vert.

Alignment: "K1"
DESIGN CROSS SECTIONS

For Earthwork Development Only

Safety Improvement
(Widen,V-Ditch, Soldier Pile Wall, MBGR)

Route 169 - Location 1,
Post Mile: 13.66/13.73

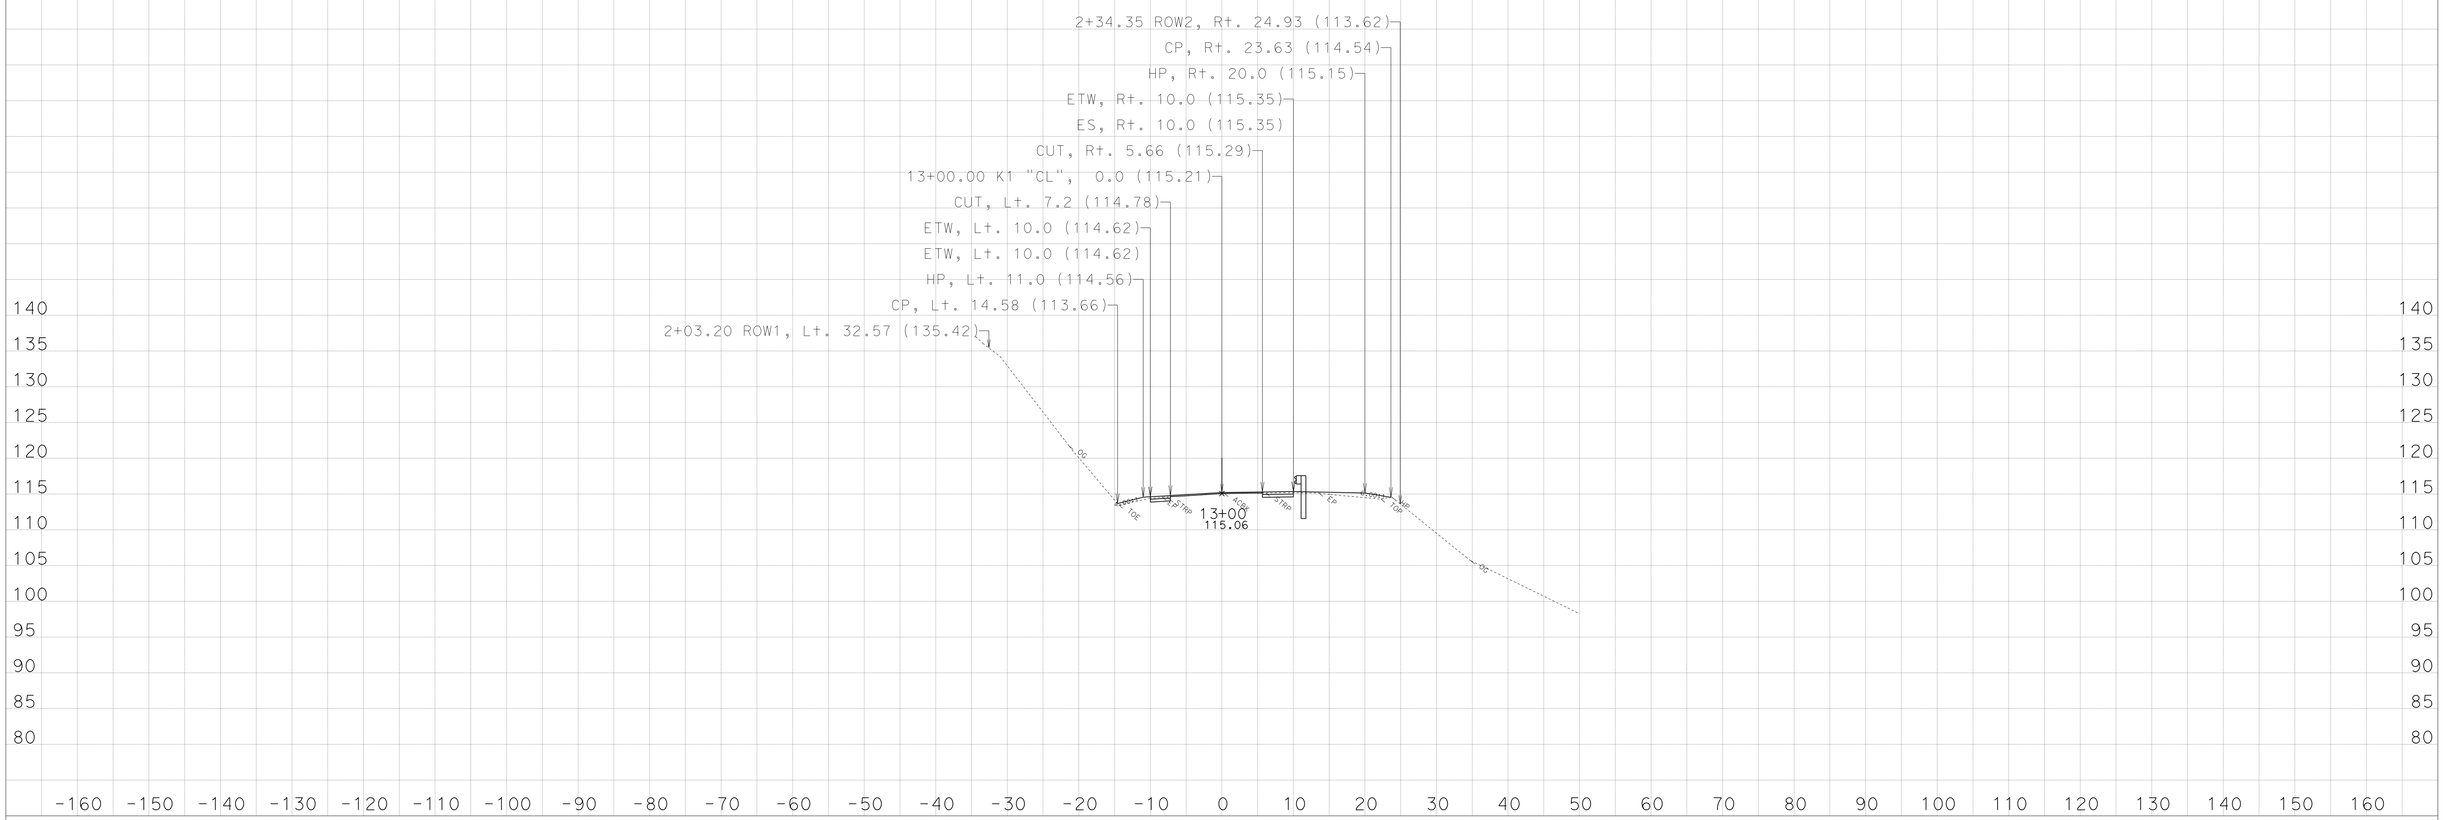

CREATED BY: NRPD-ODN- E3

KC Project: 45090 File: D:\PROJECTS\45090Hum169WidenMBGR\CAiCE\45090\k1finv.ear

DATE: 3/29/2013

PROJECT ID: 0100000219

CONTRACT: EA: 01-450904

DIST/CO/RTE/PM: 01-HUM-169-PM:13.6/23.4

All Dimensions Are US Survey Feet
SCALE: 1" = 10' Horiz.
1" = 10' Vert.

Alignment: "K1"
DESIGN CROSS SECTIONS

For Earthwork Development Only

Safety Improvement
(Widen,V-Ditch, Soldier Pile Wall, MBGR)

Route 169 - Location 1,
Post Mile: 13.66/13.73

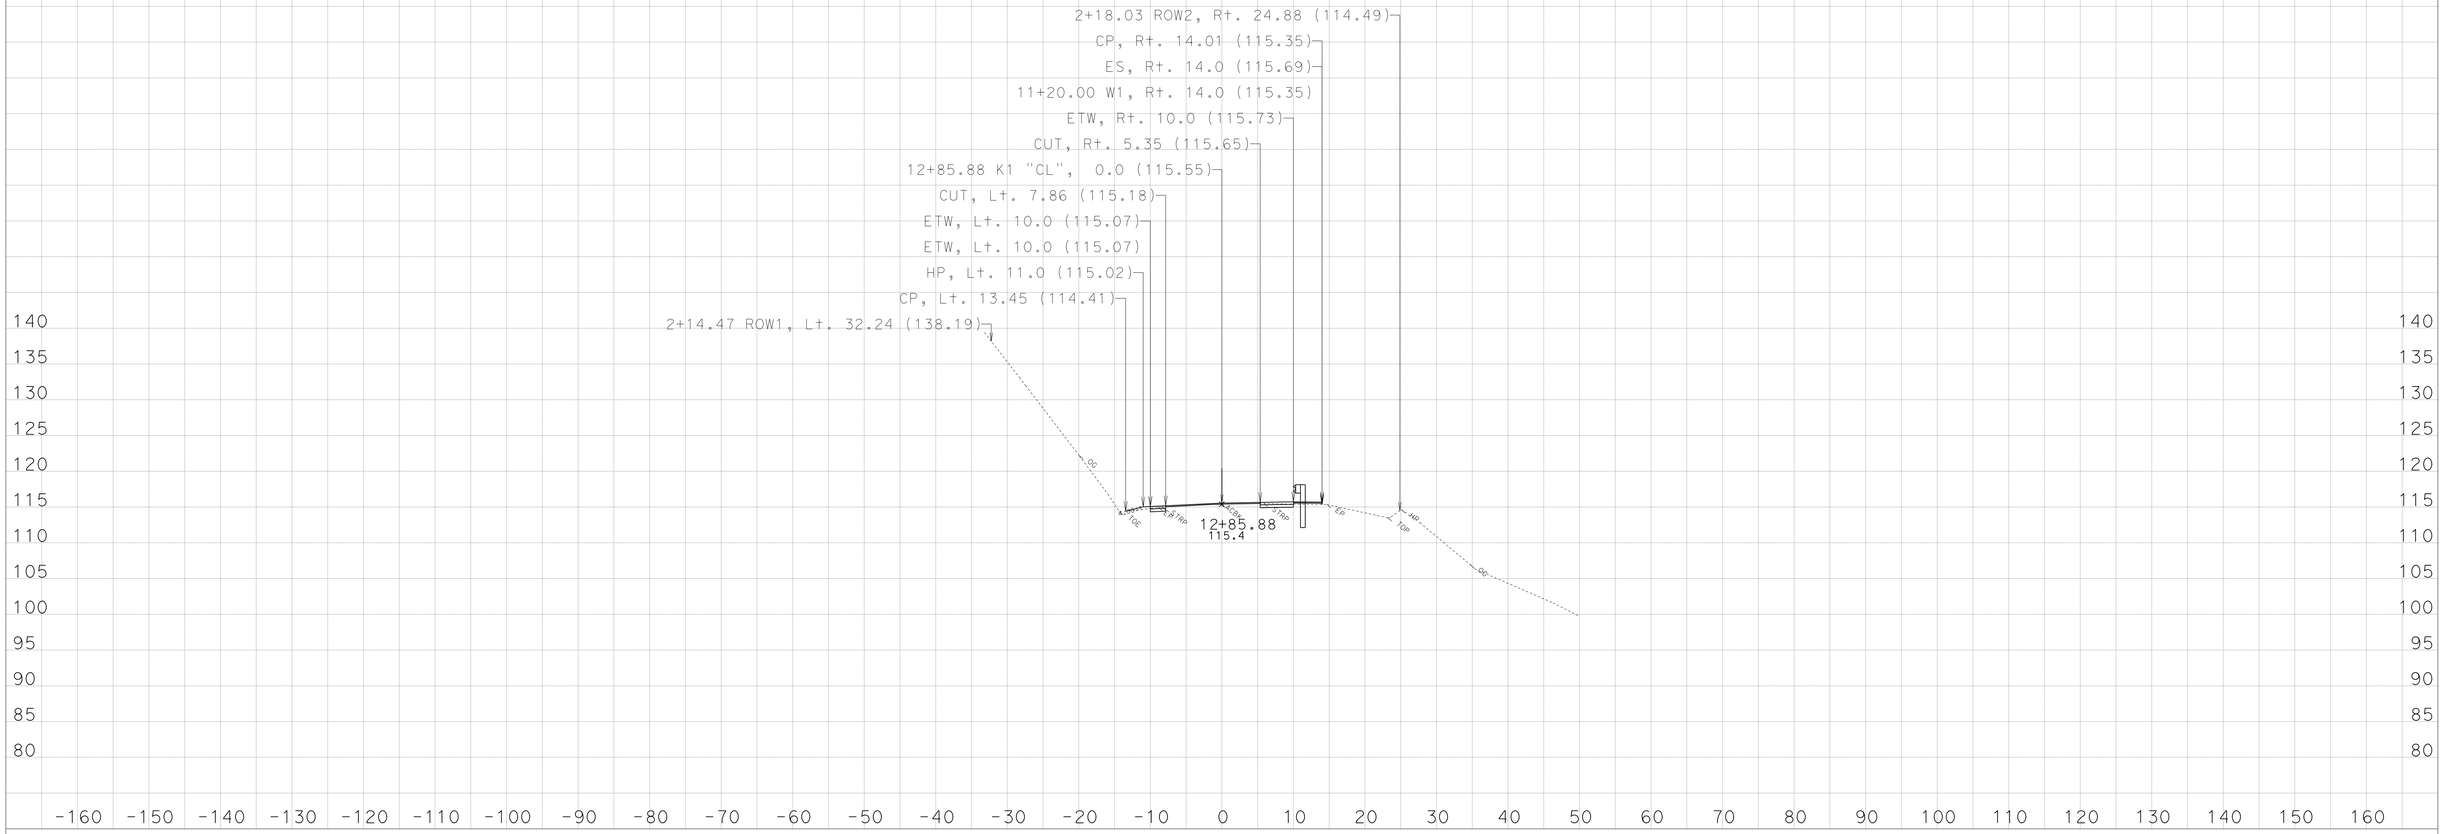

CREATED BY: NRPD-ODN- E3

KC Project: 45090 File: D:\PROJECTS\45090Hum169WidenMBGR\CAiCE\45090\k1finv.ear

DATE: 3/29/2013

PROJECT ID: 0100000219

CONTRACT: EA: 01-450904

DIST/CO/RTE/PM: 01-HUM-169-PM:13.6/23.4

All Dimensions Are US Survey Feet
SCALE: 1" = 10' Horiz.
1" = 10' Vert.

Alignment: "K1"
DESIGN CROSS SECTIONS
SHEET 13 OF 25

For Earthwork Development Only

Safety Improvement
(Widen,V-Ditch, Soldier Pile Wall, MBGR)

Route 169 - Location 1,
Post Mile: 13.66/13.73

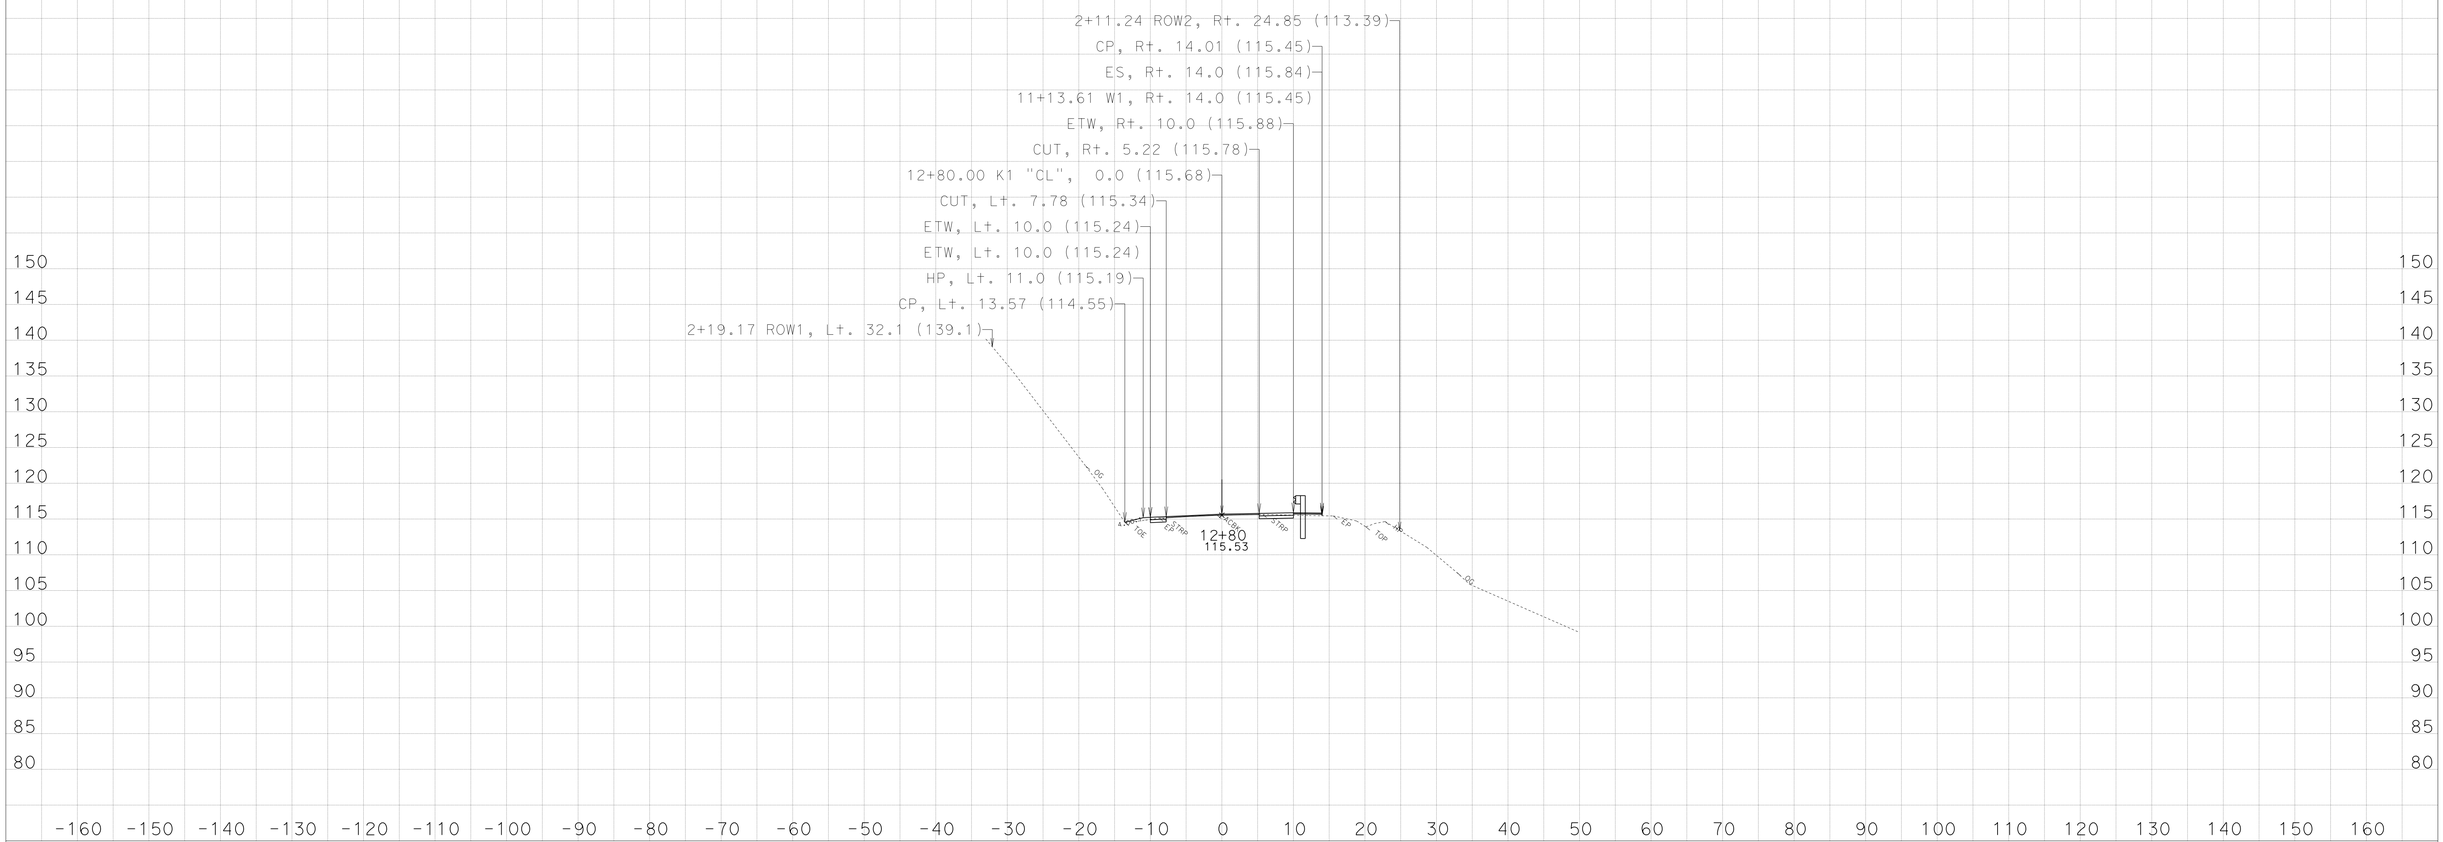

CREATED BY: NRPD-ODN- E3

KC Project: 45090 File: D:\PROJECTS\45090Hum169WidenMBGR\CAiCE\45090\k1finv.ear

DATE: 3/29/2013

PROJECT ID: 0100000219
CONTRACT: EA: 01-450904
DIST/CO/RTE/PM: 01-HUM-169-PM:13.6/23.4

All Dimensions Are US Survey Feet
SCALE: 1" = 10' Horiz.
1" = 10' Vert.

Alignment: "K1"
DESIGN CROSS SECTIONS
SHEET 12 OF 25

For Earthwork Development Only

Safety Improvement
(Widen,V-Ditch, Soldier Pile Wall, MBGR)

Route 169 - Location 1,
Post Mile: 13.66/13.73

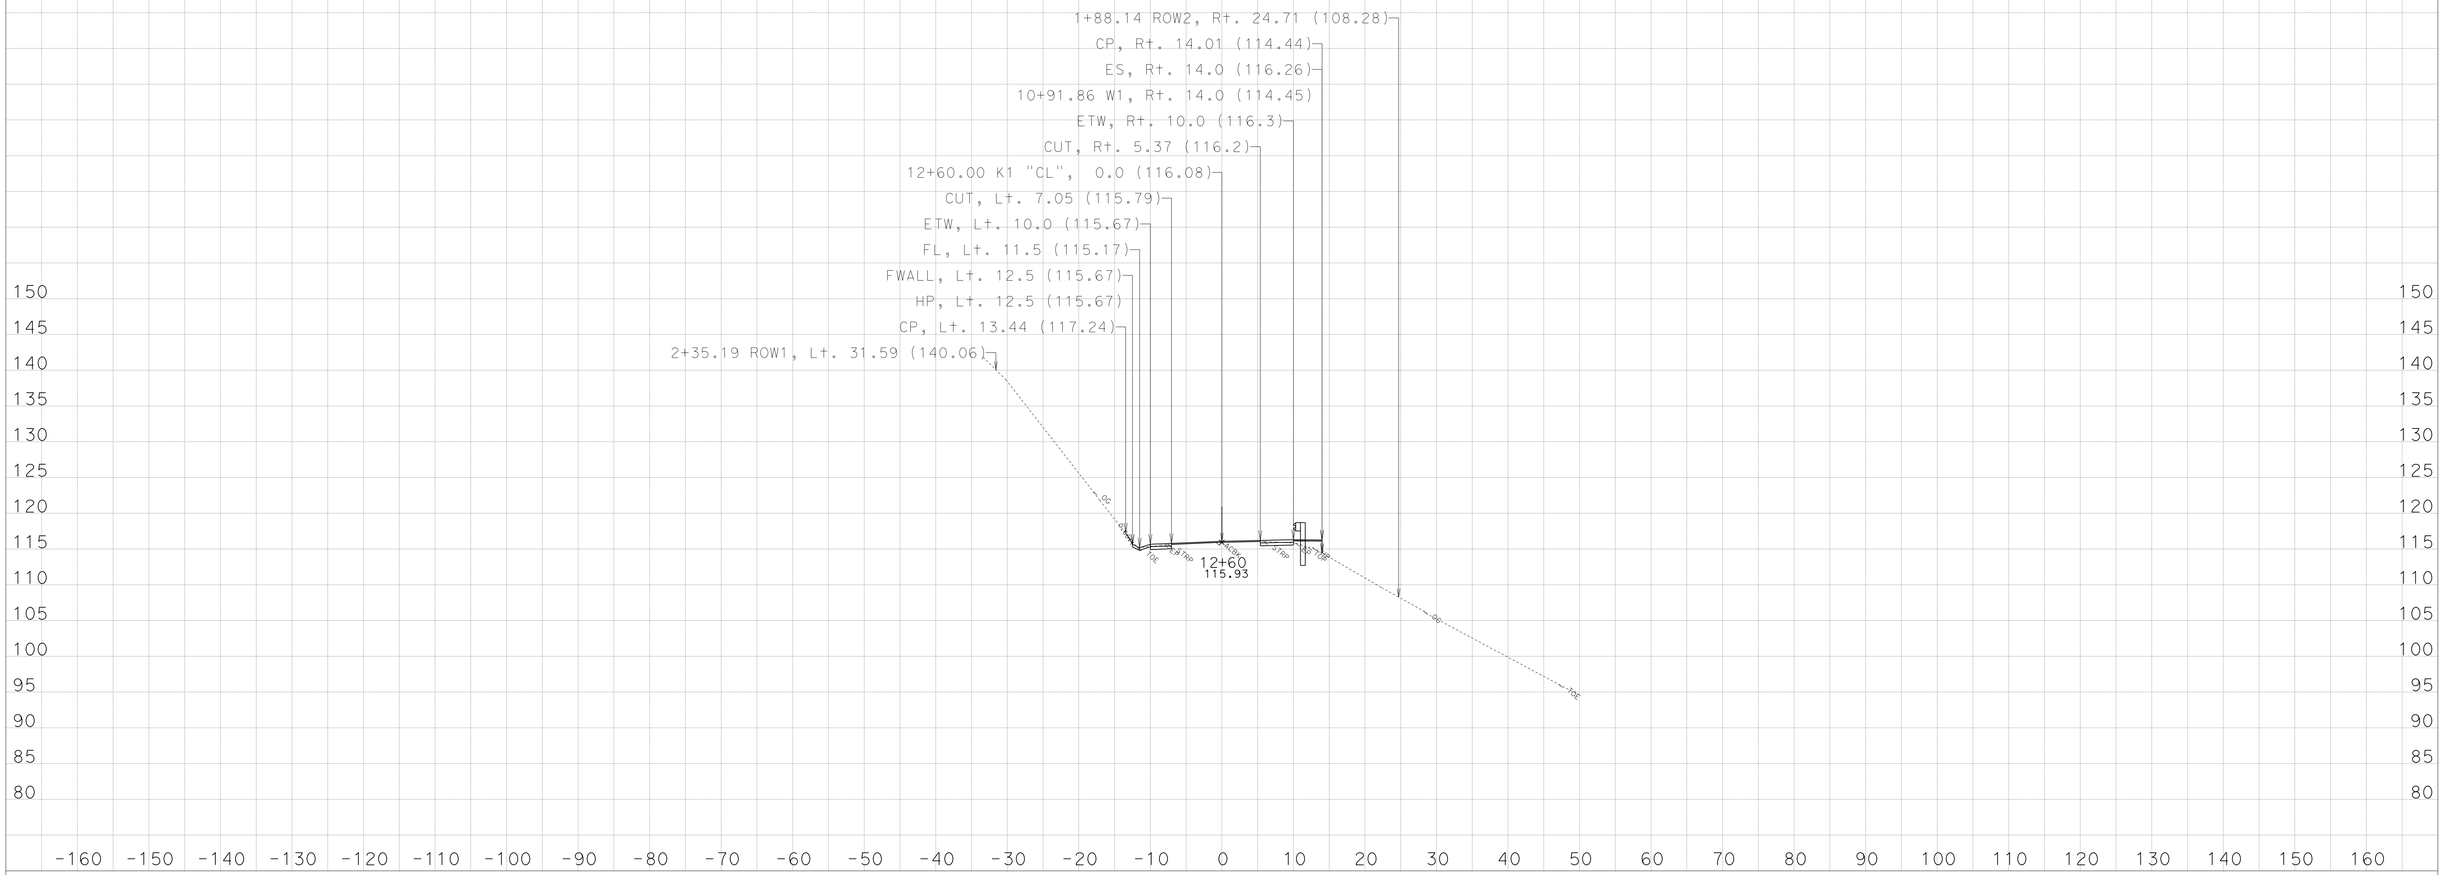

CREATED BY: NRPD-ODN- E3

KC Project: 45090 File: D:\PROJECTS\45090Hum169WidenMBGR\CAiCE\45090\k1finv.ear

DATE: 3/29/2013

PROJECT ID: 0100000219

CONTRACT: EA: 01-450904

DIST/CO/RTE/PM: 01-HUM-169-PM:13.6/23.4

All Dimensions Are US Survey Feet

SCALE: 1" = 10' Horiz.
1" = 10' Vert.

Alignment: "K1"
DESIGN CROSS SECTIONS

SHEET 11 OF 25

For Earthwork Development Only

Safety Improvement
(Widen,V-Ditch, Soldier Pile Wall, MBGR)

Route 169 - Location 1,
Post Mile: 13.66/13.73

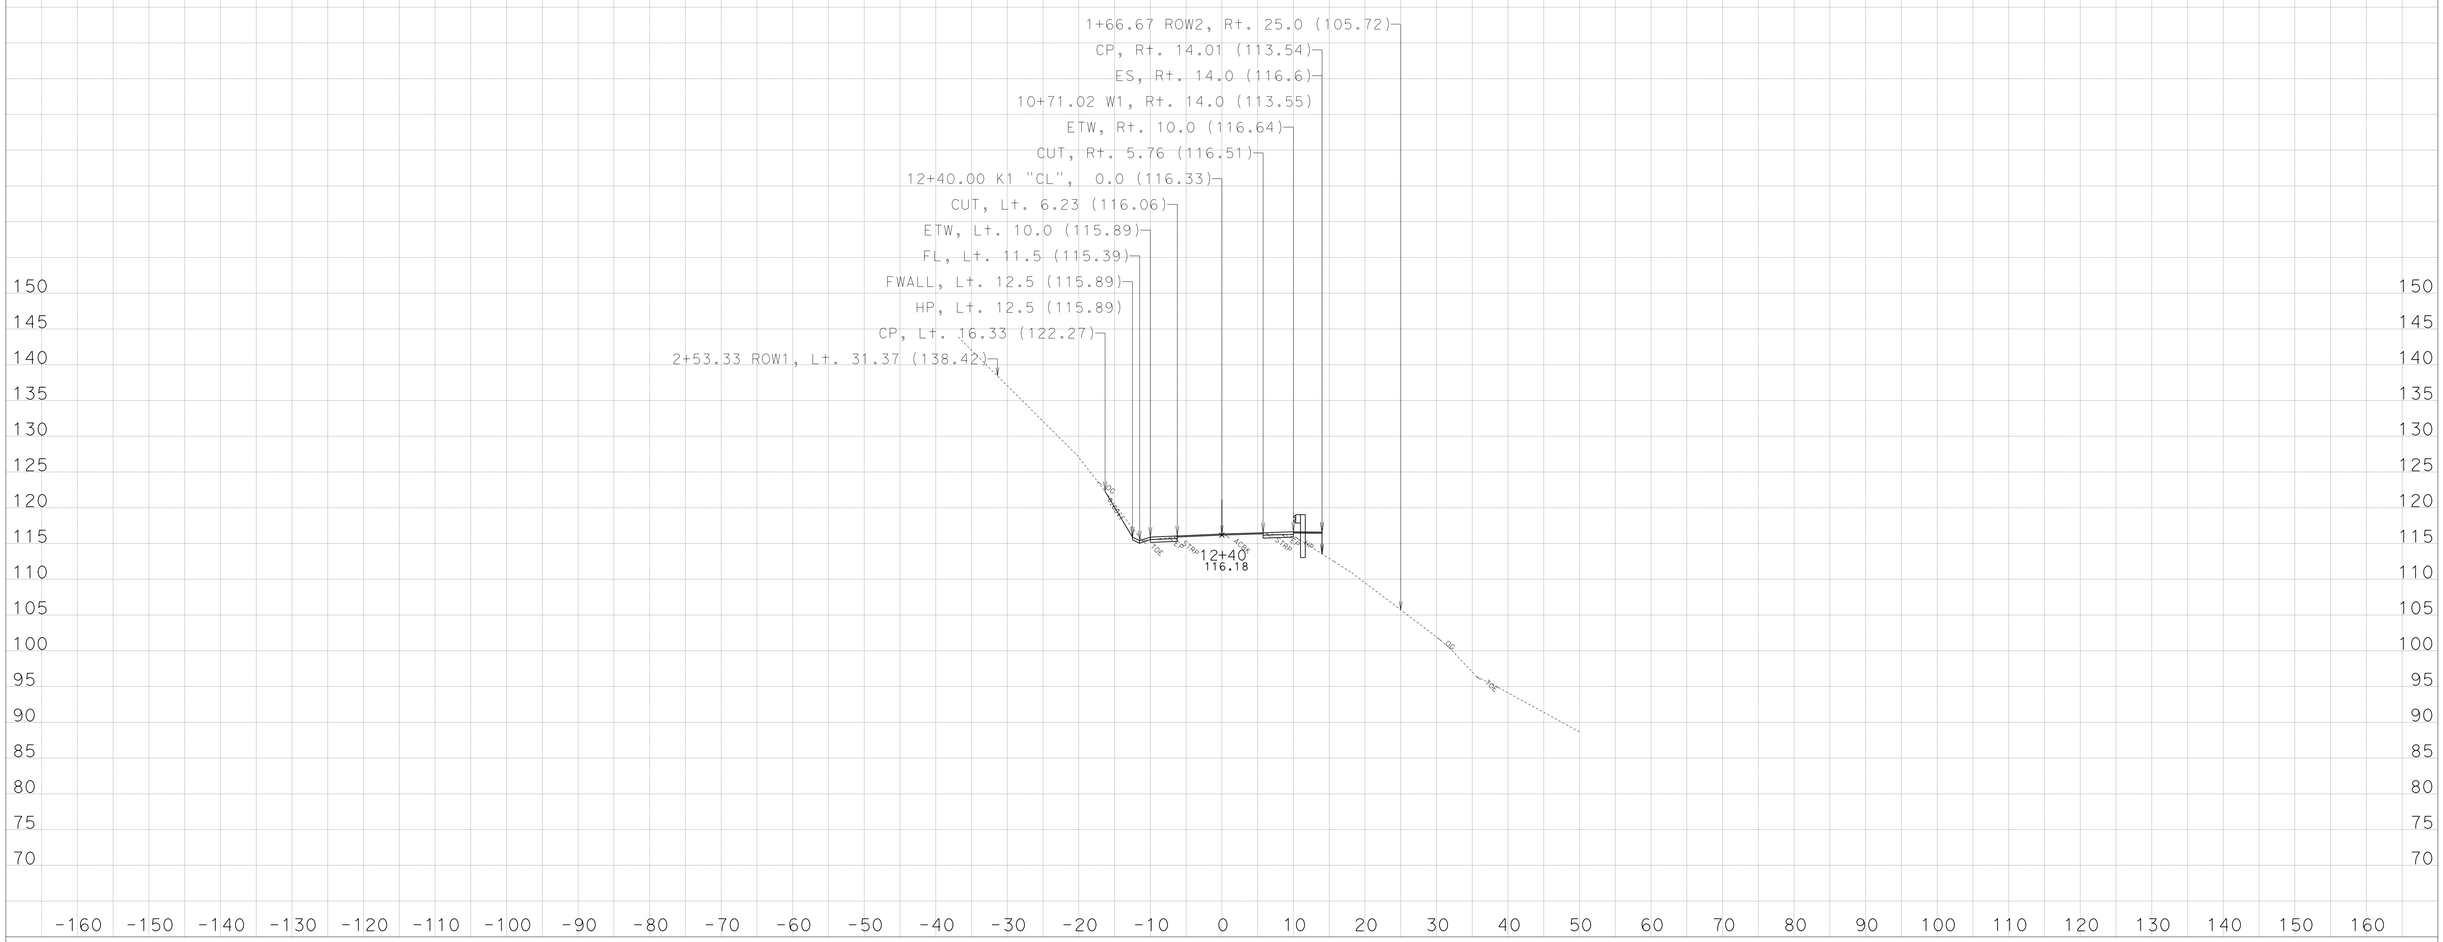

CREATED BY: NRPD-ODN- E3

KC Project: 45090 File: D:\PROJECTS\45090Hum169WidenMBGR\CAiCE\45090\k1finv.ear

DATE: 3/29/2013

PROJECT ID: 0100000219

CONTRACT: EA: 01-450904

DIST/CO/RTE/PM: 01-HUM-169-PM:13.6/23.4

All Dimensions Are US Survey Feet
SCALE: 1" = 10' Horiz.
1" = 10' Vert.

Alignment: "K1"
DESIGN CROSS SECTIONS

For Earthwork Development Only

Safety Improvement
(Widen,V-Ditch, Soldier Pile Wall, MBGR)

Route 169 - Location 1,
Post Mile: 13.66/13.73

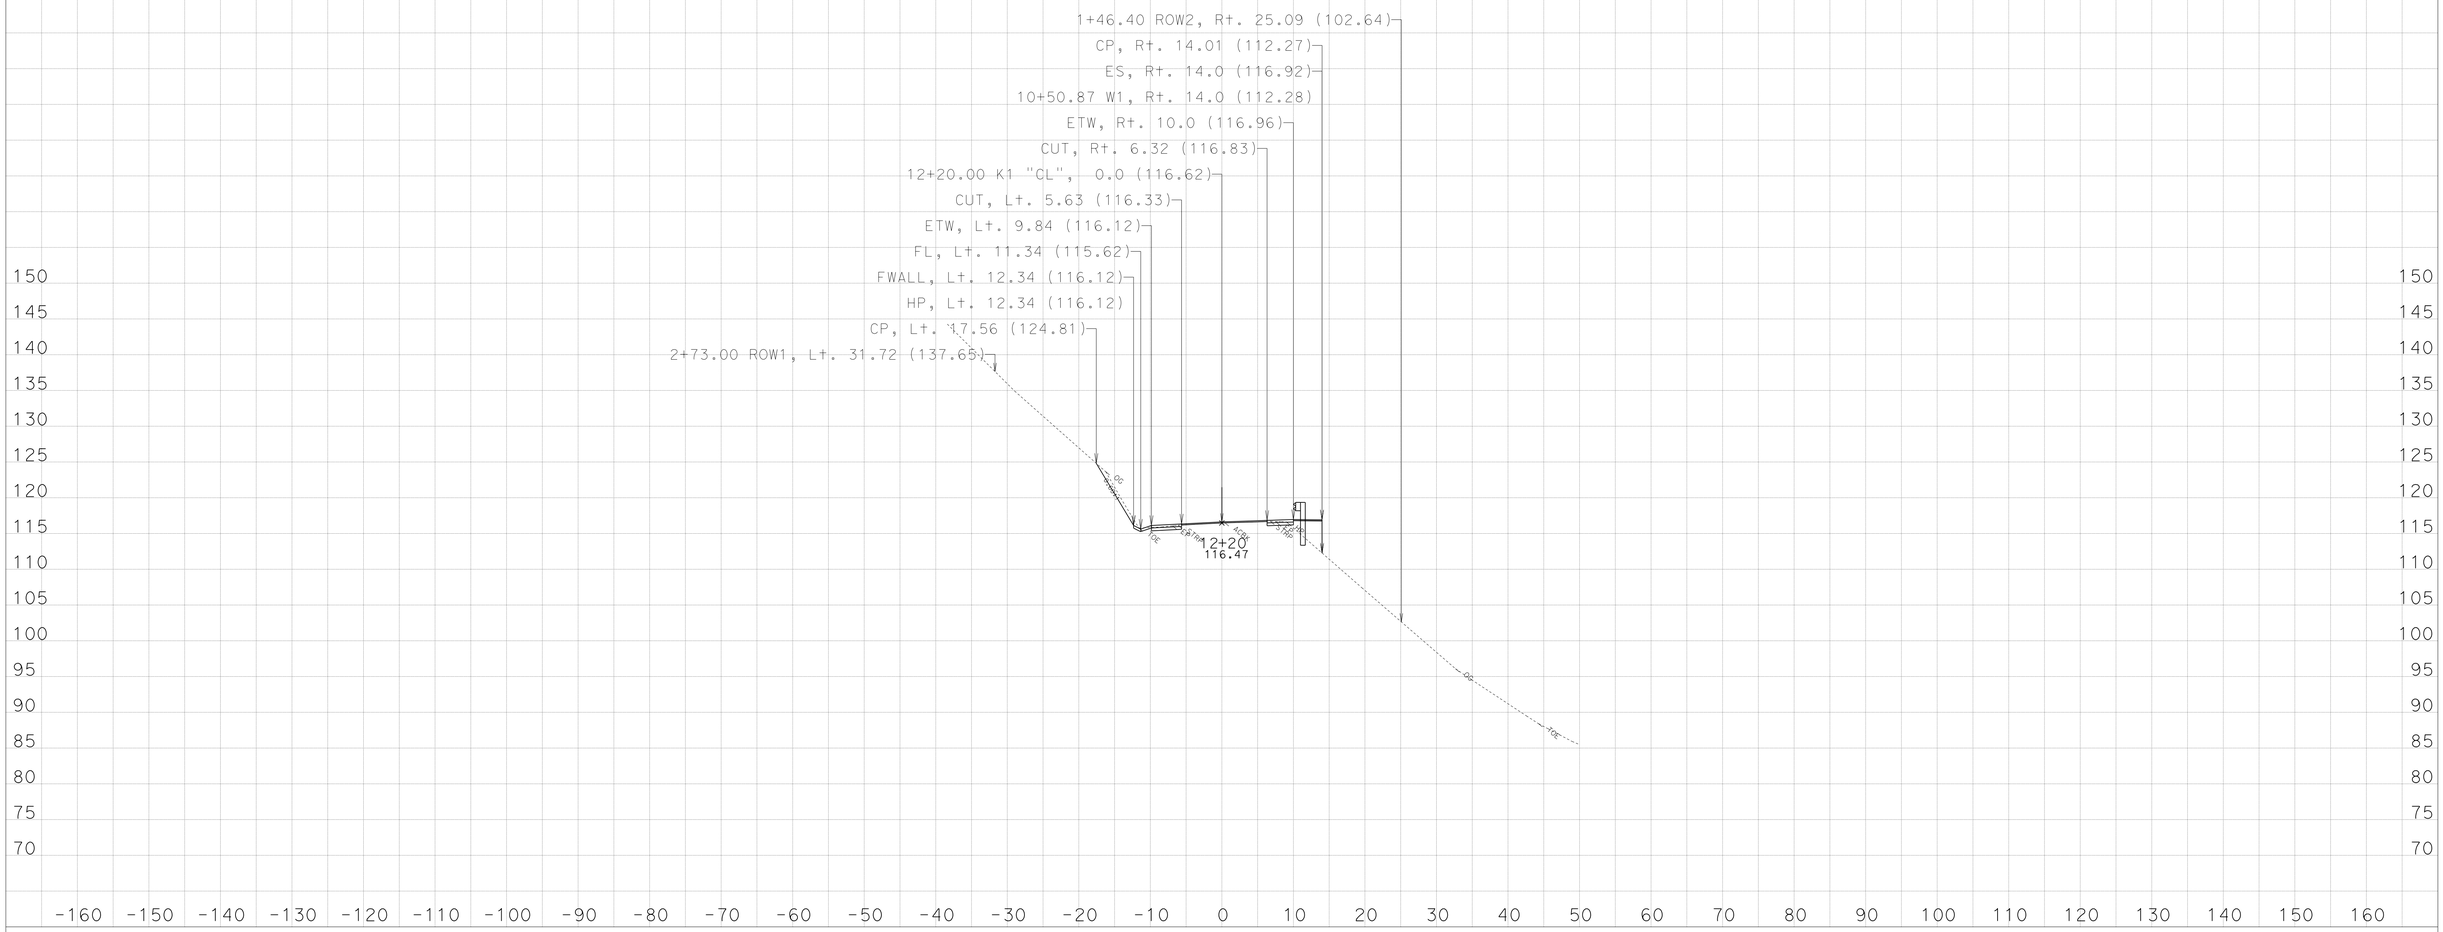

CREATED BY: NRPD-ODN- E3

KC Project: 45090 File: D:\PROJECTS\45090Hum169WidenMBGR\CAiCE\45090\k1finv.ear

DATE: 3/29/2013

PROJECT ID: 0100000219

CONTRACT: EA: 01-450904

DIST/CO/RTE/PM: 01-HUM-169-PM:13.6/23.4

All Dimensions Are US Survey Feet
SCALE: 1" = 10' Horiz.
1" = 10' Vert.

Alignment: "K1"
DESIGN CROSS SECTIONS

For Earthwork Development Only

Safety Improvement
(Widen,V-Ditch, Soldier Pile Wall, MBGR)

Route 169 - Location 1,
Post Mile: 13.66/13.73

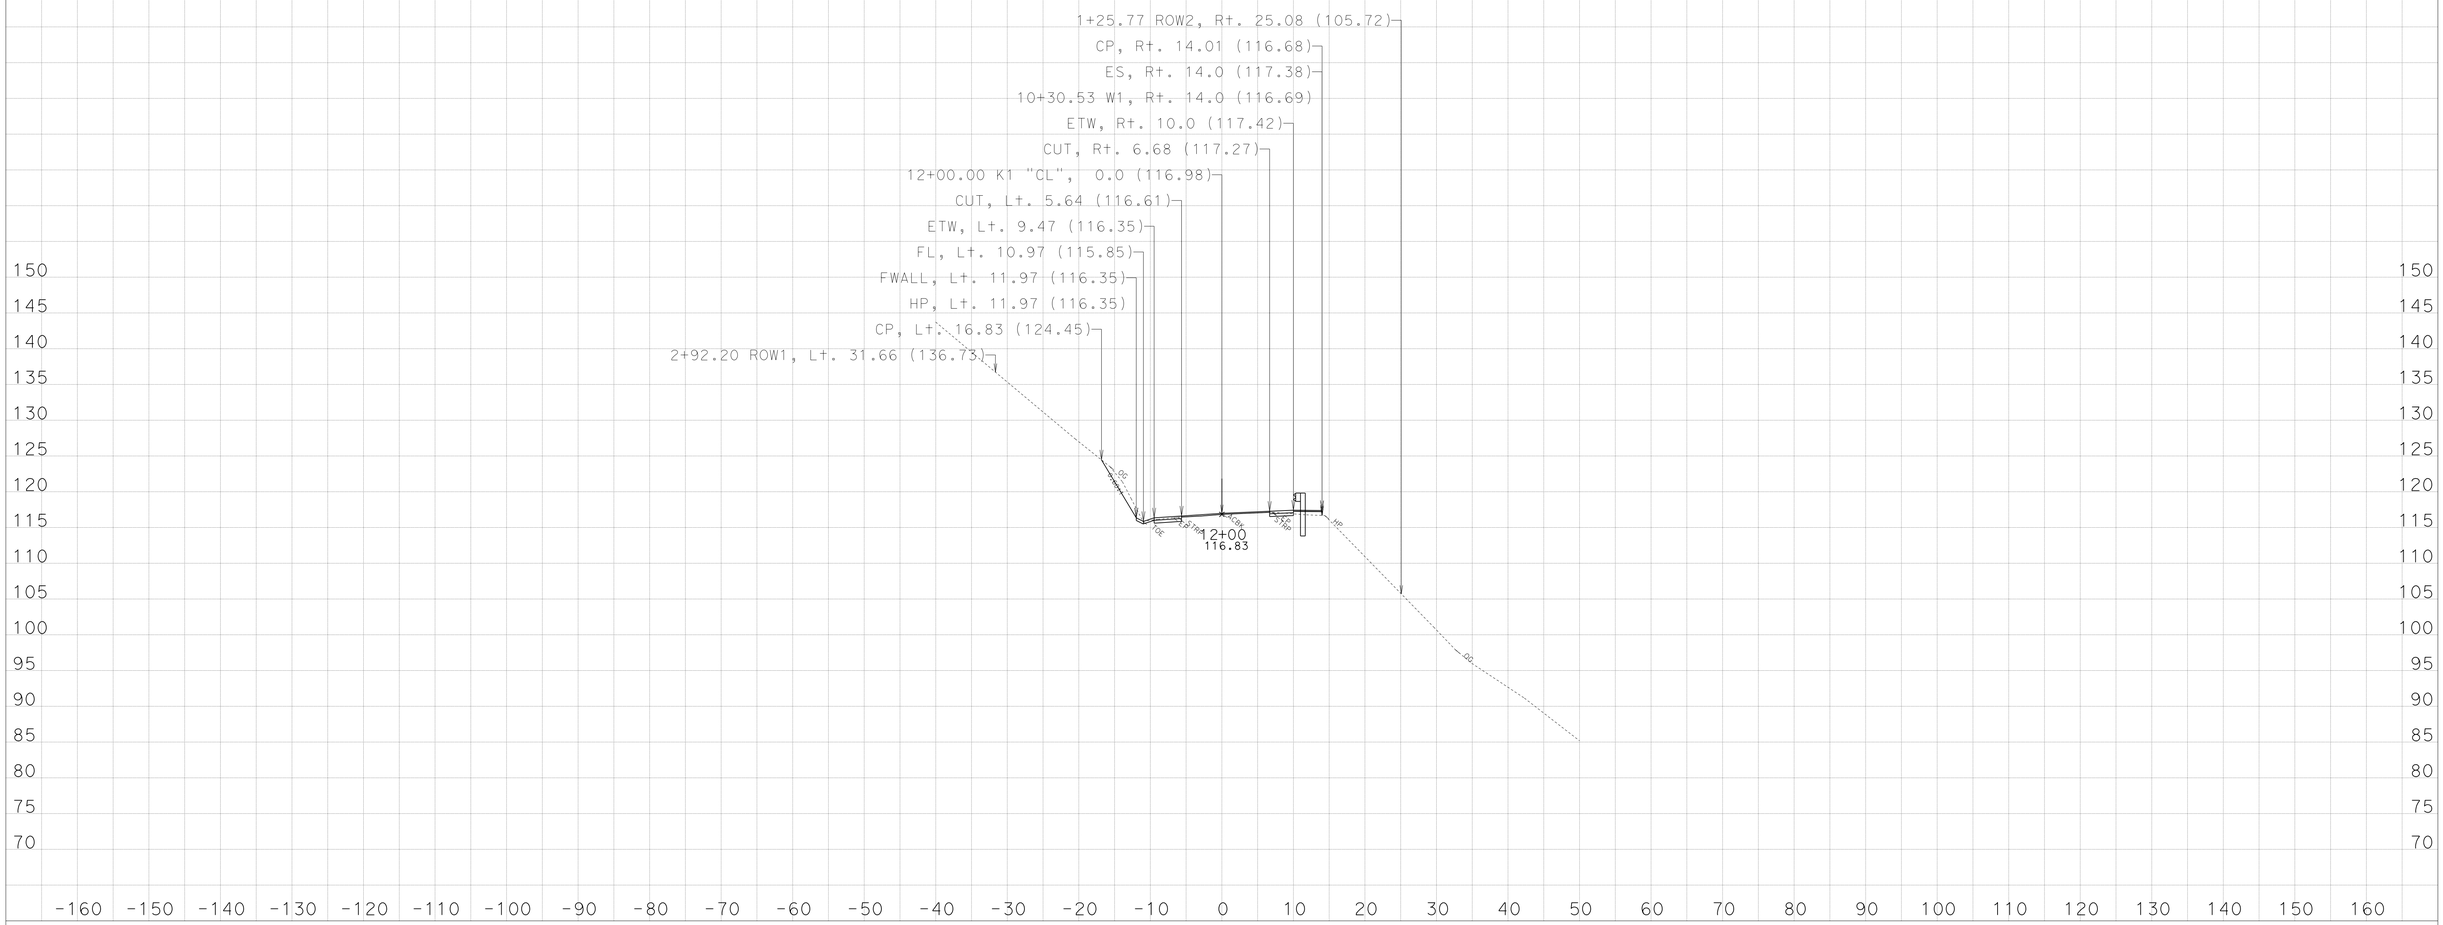

CREATED BY: NRPD-ODN- E3

KC Project: 45090 File: D:\PROJECTS\45090Hum169WidenMBGR\CAiCE\45090\k1finv.ear

DATE: 3/29/2013

PROJECT ID: 0100000219
CONTRACT: EA: 01-450904
DIST/CO/RTE/PM: 01-HUM-169-PM:13.6/23.4

All Dimensions Are US Survey Feet
SCALE: 1" = 10' Horiz.
1" = 10' Vert.

Alignment: "K1"
DESIGN CROSS SECTIONS
SHEET 8 OF 25

For Earthwork Development Only

Safety Improvement
(Widen,V-Ditch, Soldier Pile Wall, MBGR)

Route 169 - Location 1,
Post Mile: 13.66/13.73

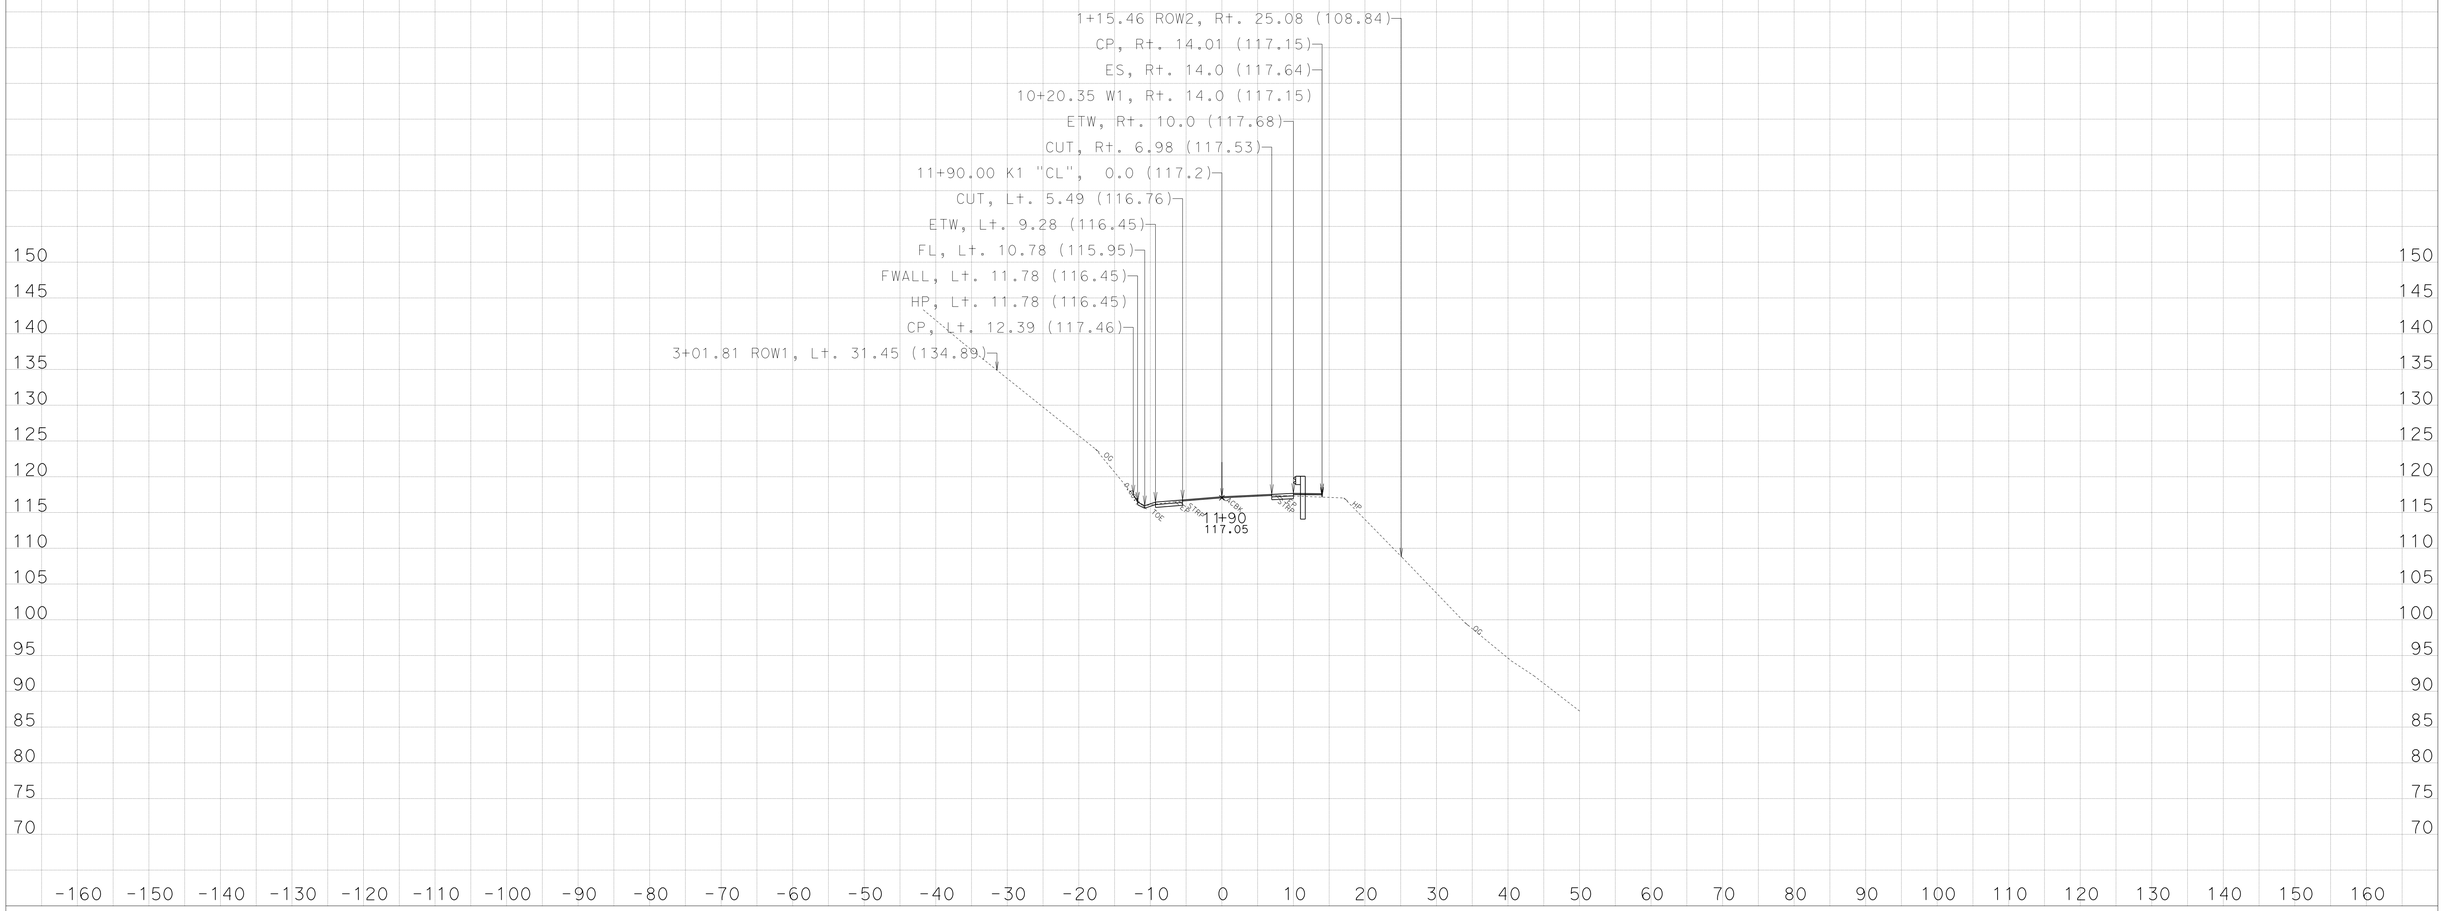

CREATED BY: NRPD-ODN- E3

KC Project: 45090 File: D:\PROJECTS\45090Hum169WidenMBGR\CAiCE\45090\k1finv.ear

DATE: 3/29/2013

PROJECT ID: 0100000219

CONTRACT: EA: 01-450904

DIST/CO/RTE/PM: 01-HUM-169-PM:13.6/23.4

All Dimensions Are US Survey Feet
SCALE: 1" = 10' Horiz.
1" = 10' Vert.

Alignment: "K1"
DESIGN CROSS SECTIONS

For Earthwork Development Only

Safety Improvement
(Widen,V-Ditch, Soldier Pile Wall, MBGR)

Route 169 - Location 1,
Post Mile: 13.66/13.73

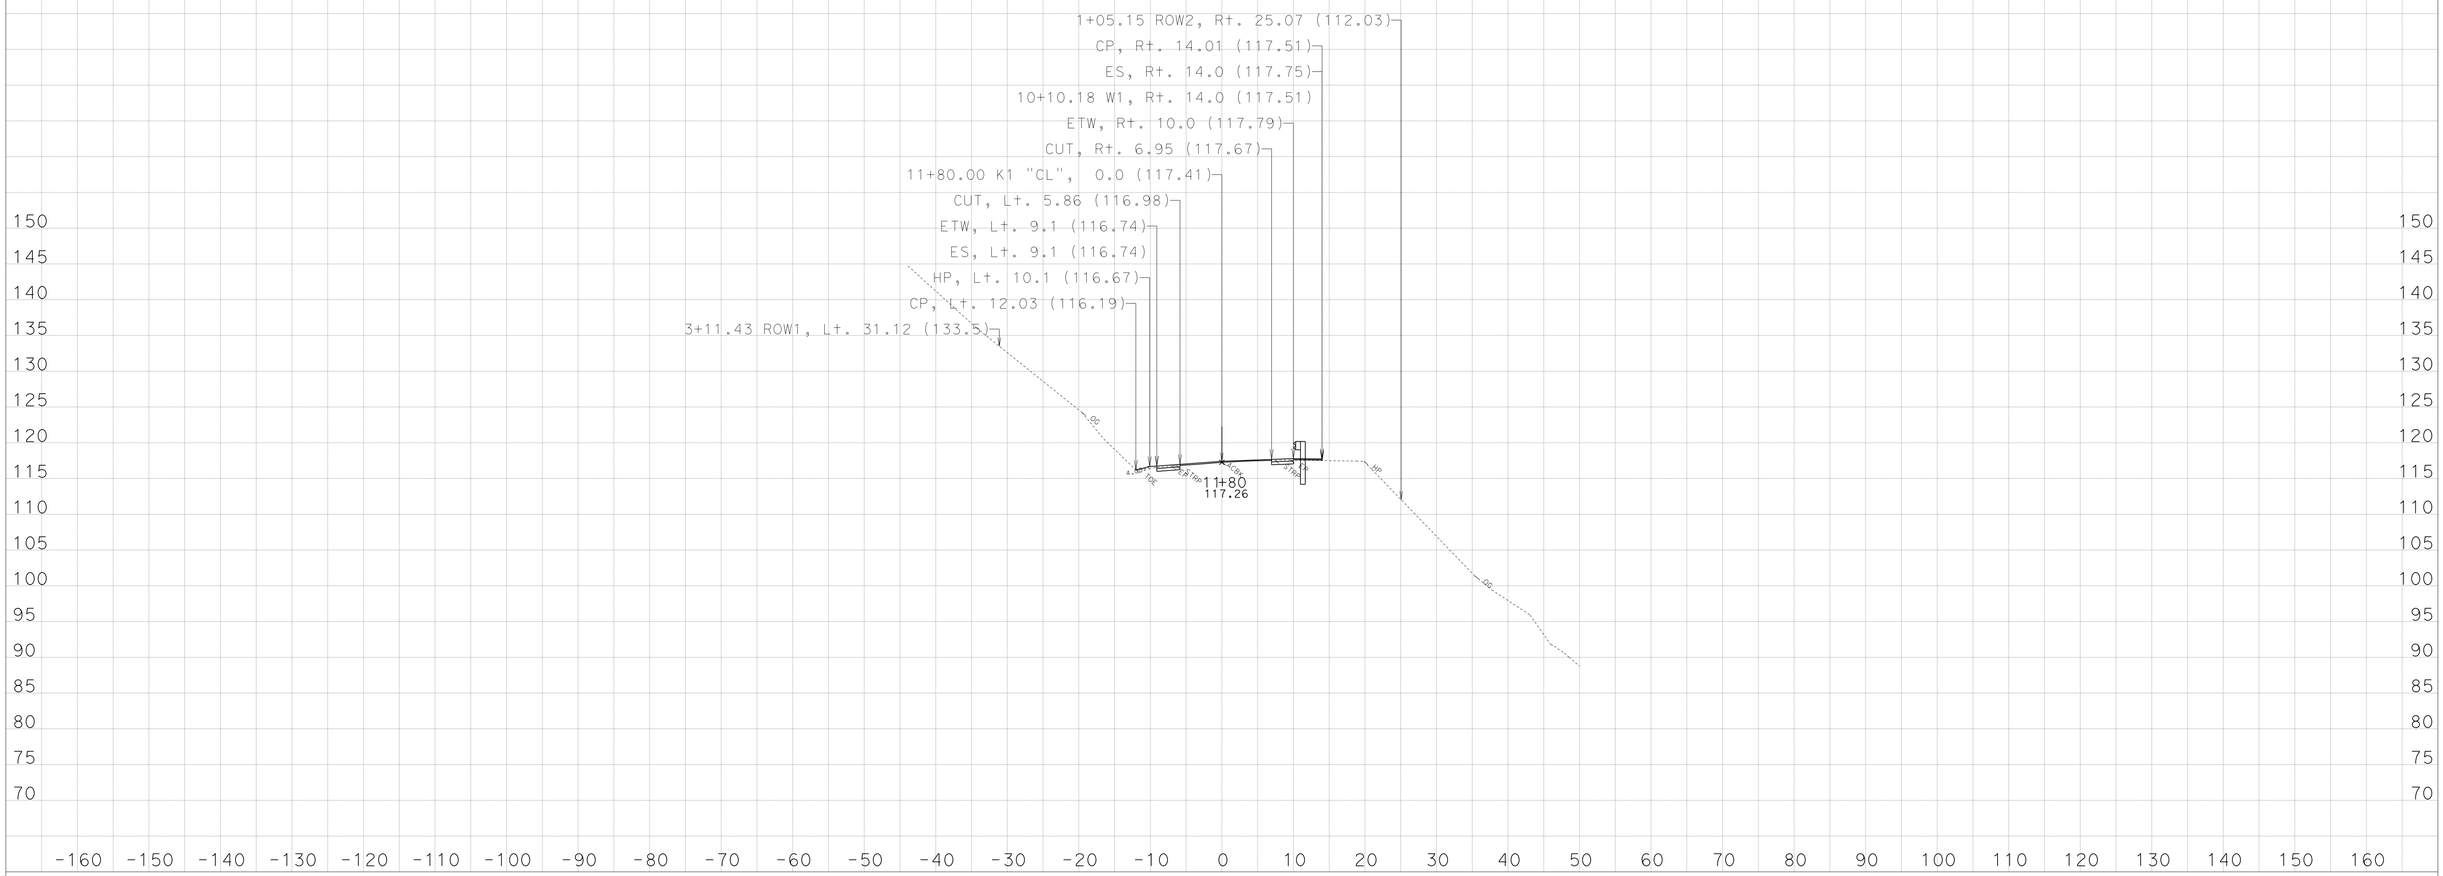

CREATED BY: NRPD-ODN- E3

KC Project: 45090 File: D:\PROJECTS\45090Hum169WidenMBGR\CAiCE\45090\k1finv.ear

DATE: 3/29/2013

PROJECT ID: 0100000219

CONTRACT: EA: 01-450904

DIST/CO/RTE/PM: 01-HUM-169-PM:13.6/23.4

All Dimensions Are US Survey Feet
SCALE: 1" = 10' Horiz.
1" = 10' Vert.

Alignment: "K1"
DESIGN CROSS SECTIONS
SHEET 6 OF 25

For Earthwork Development Only

Safety Improvement
(Widen,V-Ditch, Soldier Pile Wall, MBGR)

Route 169 - Location 1,
Post Mile: 13.66/13.73

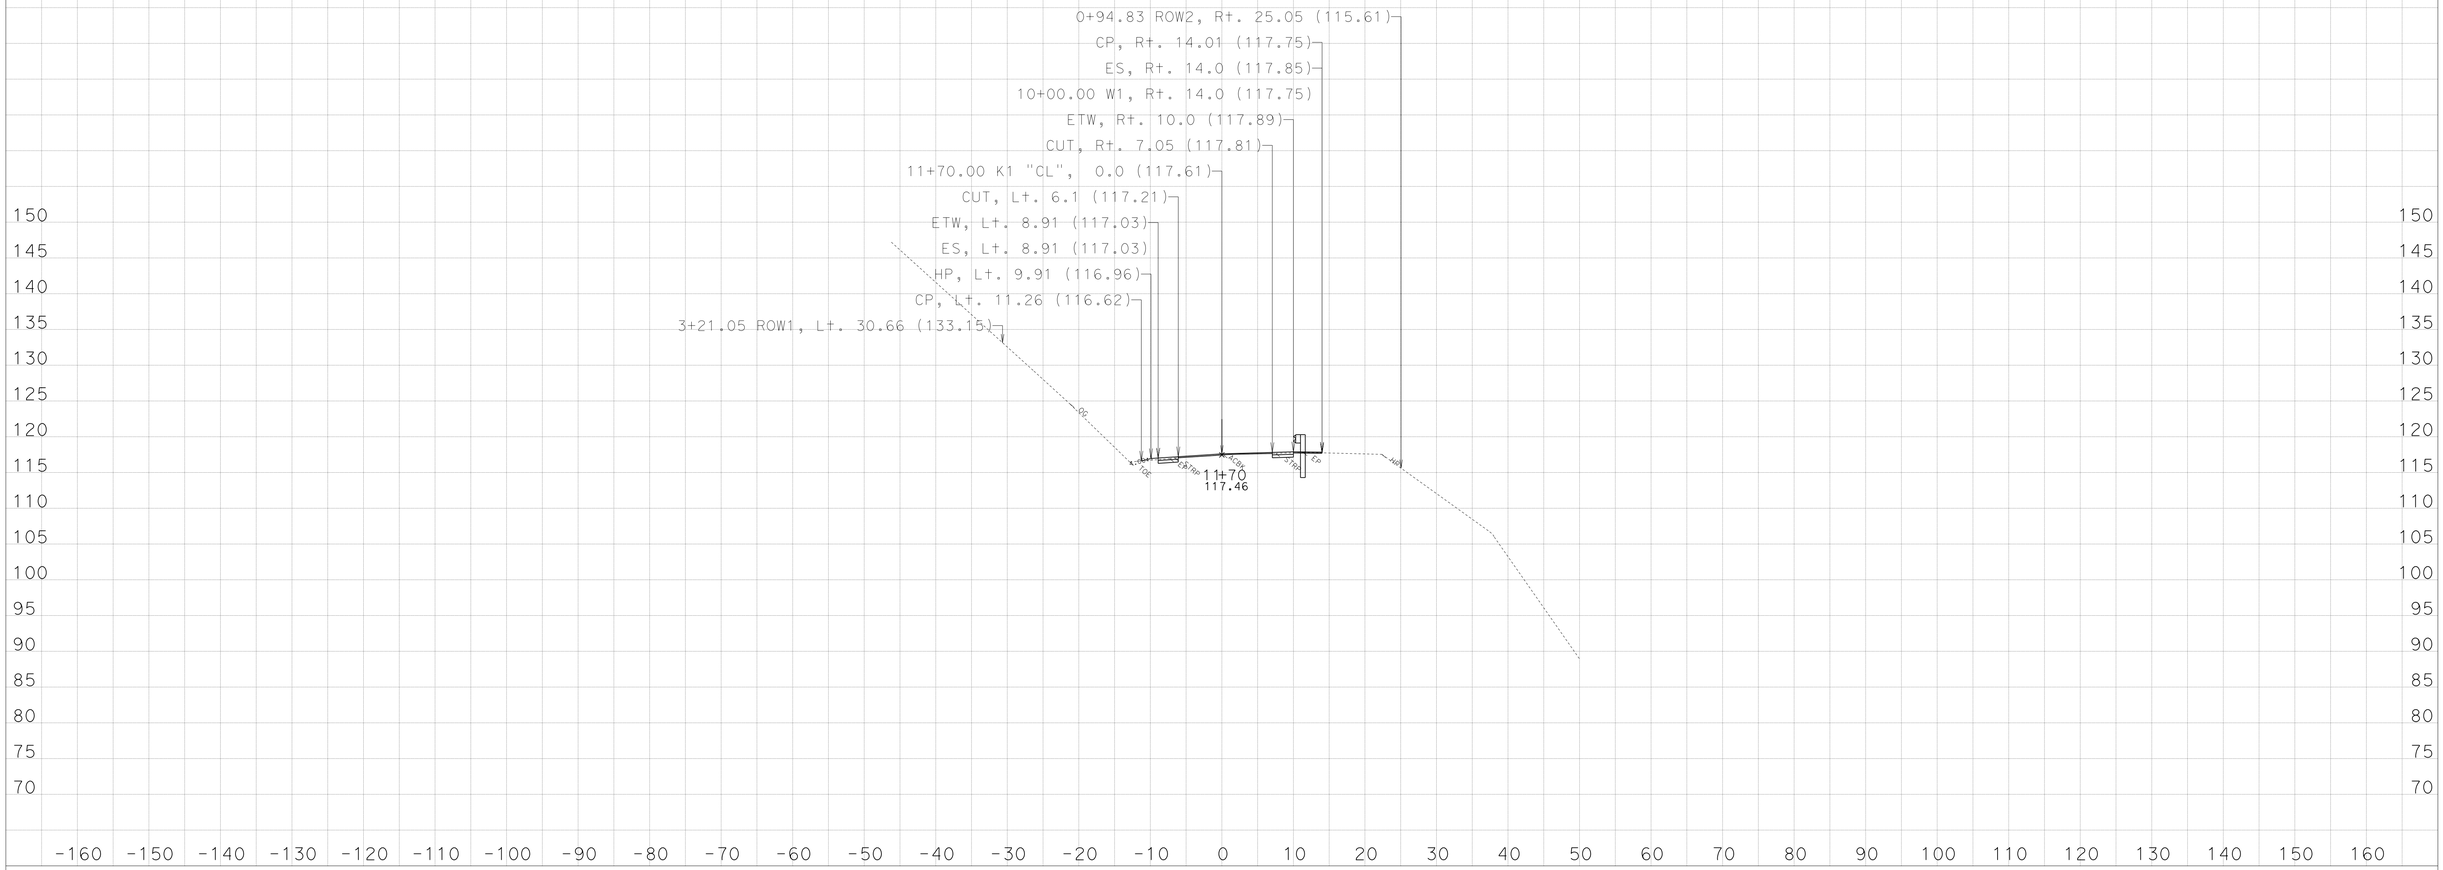

CREATED BY: NRPD-ODN- E3

KC Project: 45090 File: D:\PROJECTS\45090Hum169WidenMBGR\CAiCE\45090\k1finv.ear

DATE: 3/29/2013

PROJECT ID: 0100000219

CONTRACT: EA: 01-450904

DIST/CO/RTE/PM: 01-HUM-169-PM:13.6/23.4

All Dimensions Are US Survey Feet
SCALE: 1" = 10' Horiz.
1" = 10' Vert.

Alignment: "K1"
DESIGN CROSS SECTIONS
SHEET 5 OF 25

For Earthwork Development Only

Safety Improvement
(Widen,V-Ditch, Soldier Pile Wall, MBGR)

Route 169 - Location 1,
Post Mile: 13.66/13.73

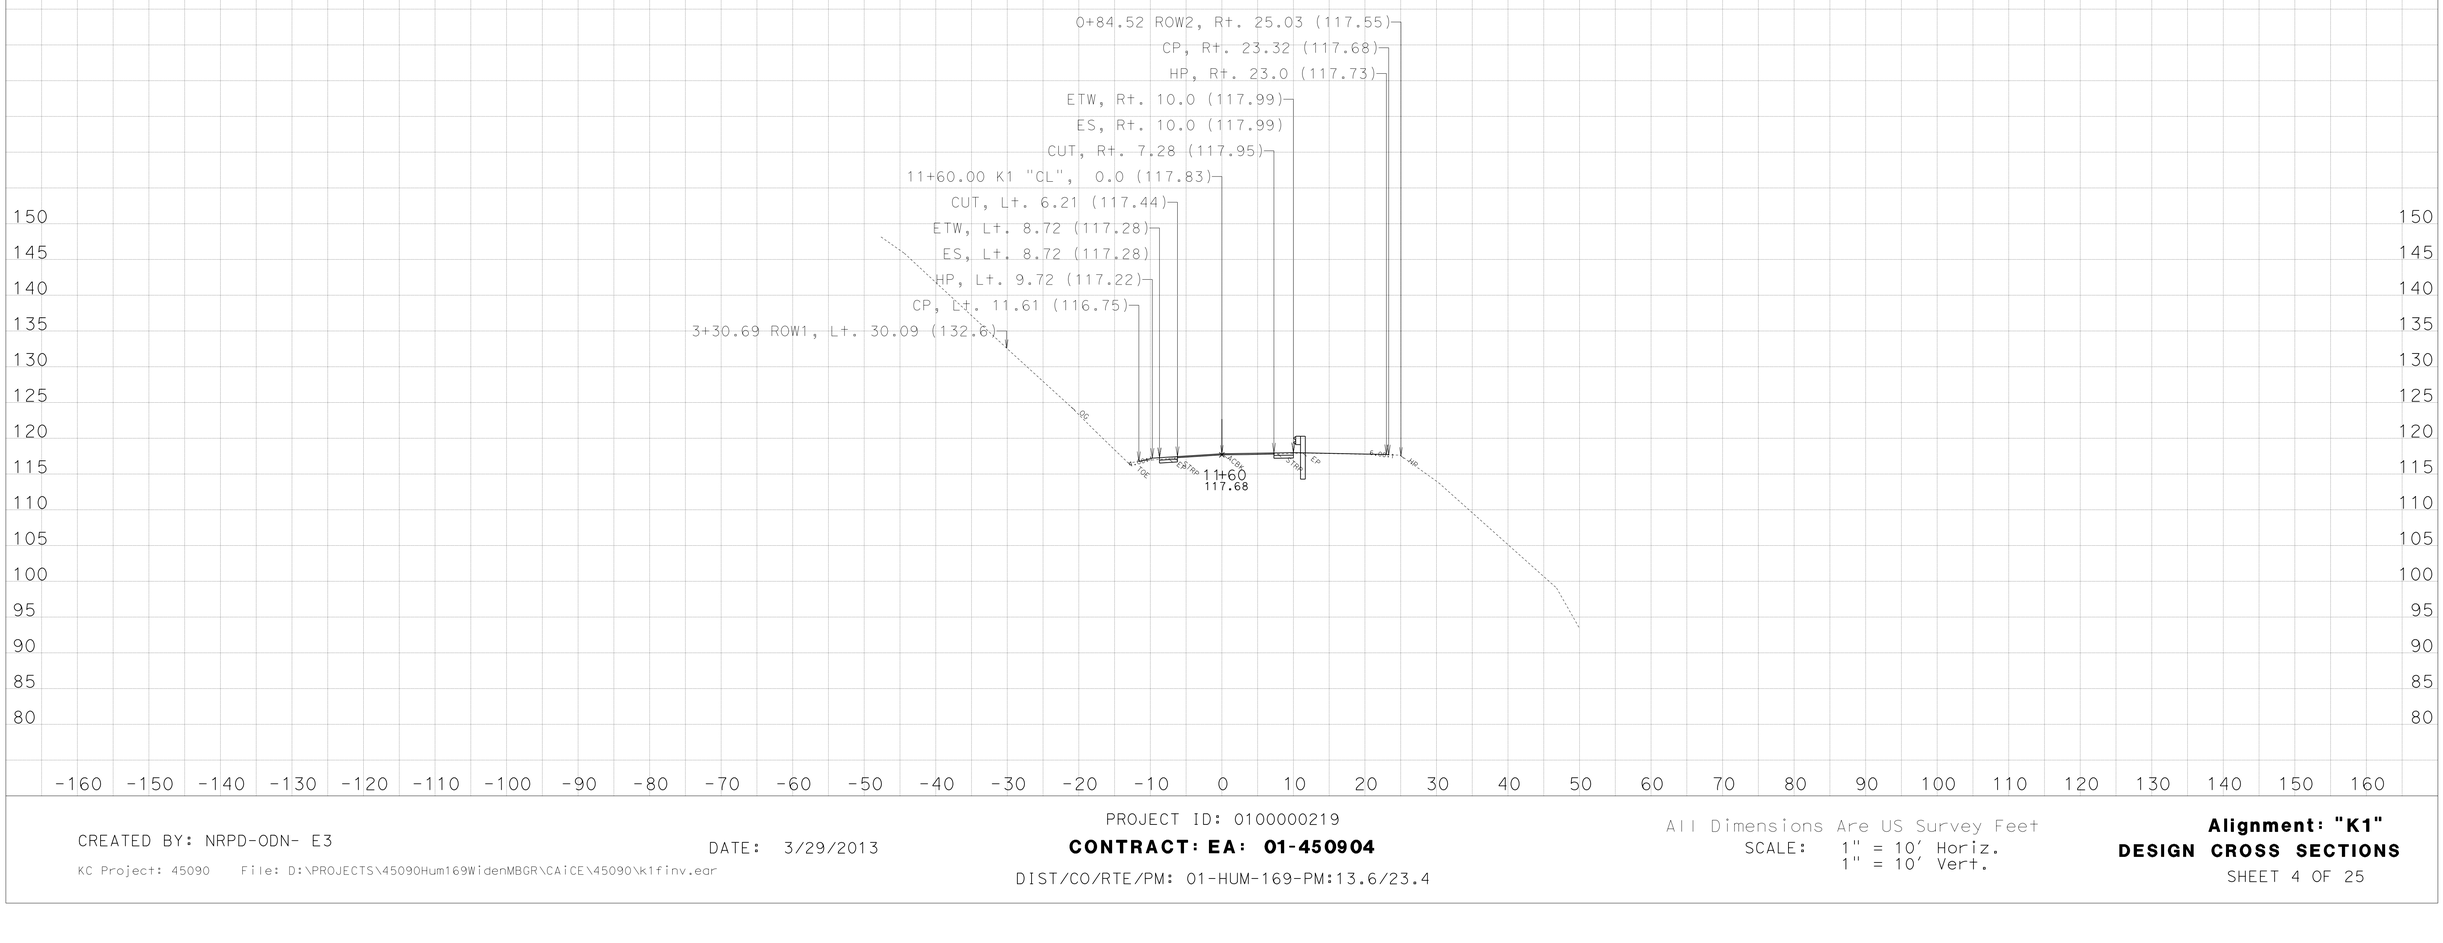

CREATED BY: NRPD-ODN- E3

KC Project: 45090 File: D:\PROJECTS\45090Hum169WidenMBGR\CAiCE\45090\k1finv.ear

DATE: 3/29/2013

PROJECT ID: 0100000219

CONTRACT: EA: 01-450904

DIST/CO/RTE/PM: 01-HUM-169-PM:13.6/23.4

All Dimensions Are US Survey Feet
SCALE: 1" = 10' Horiz.
1" = 10' Vert.

Alignment: "K1"
DESIGN CROSS SECTIONS
SHEET 4 OF 25

For Earthwork Development Only

Safety Improvement
(Widen,V-Ditch, Soldier Pile Wall, MBGR)

Route 169 - Location 1,
Post Mile: 13.66/13.73

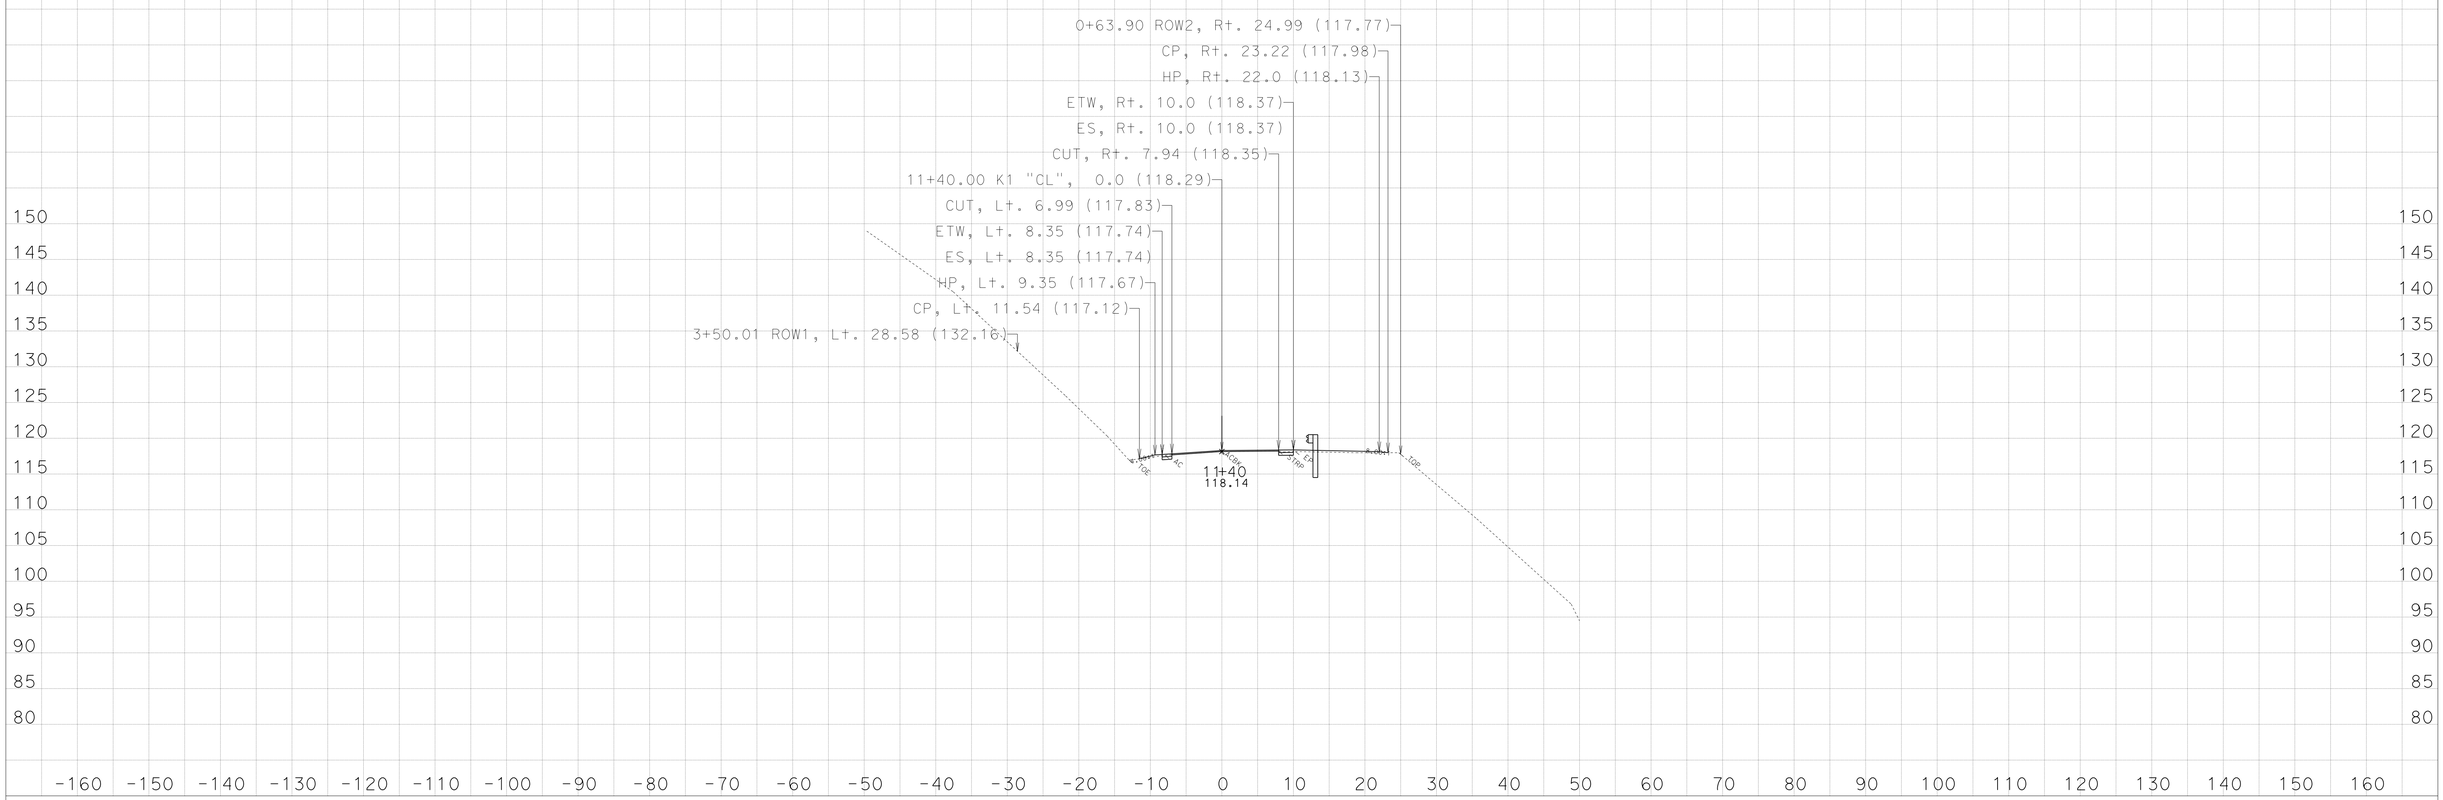

CREATED BY: NRPD-ODN- E3

KC Project: 45090 File: D:\PROJECTS\45090Hum169WidenMBGR\CAiCE\45090\k1finv.ear

DATE: 3/29/2013

PROJECT ID: 0100000219

CONTRACT: EA: 01-450904

DIST/CO/RTE/PM: 01-HUM-169-PM:13.6/23.4

All Dimensions Are US Survey Feet

SCALE: 1" = 10' Horiz.
1" = 10' Vert.

Alignment: "K1"
DESIGN CROSS SECTIONS

For Earthwork Development Only

Safety Improvement
(Widen,V-Ditch, Soldier Pile Wall, MBGR)

Route 169 - Location 1,
Post Mile: 13.66/13.73

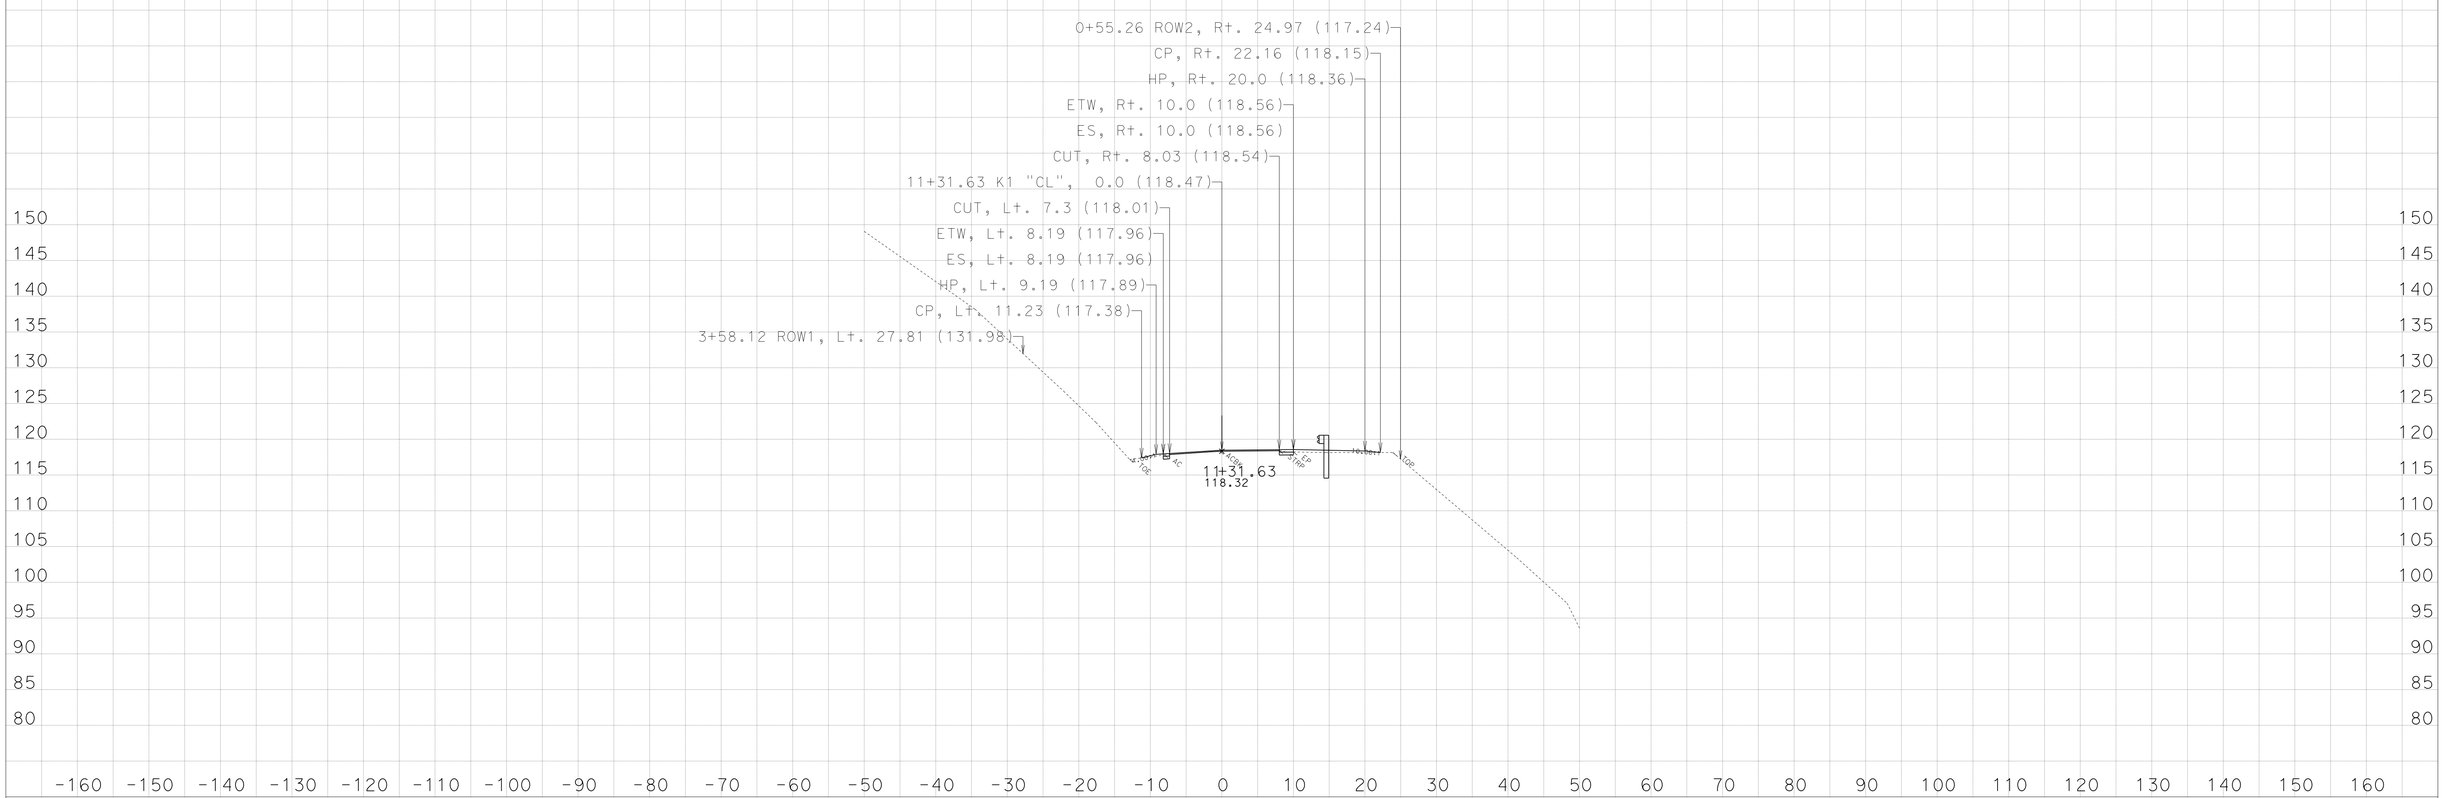

CREATED BY: NRPD-ODN- E3

KC Project: 45090 File: D:\PROJECTS\45090Hum169WidenMBGR\CAiCE\45090\k1finv.ear

DATE: 3/29/2013

PROJECT ID: 0100000219

CONTRACT: EA: 01-450904

DIST/CO/RTE/PM: 01-HUM-169-PM:13.6/23.4

All Dimensions Are US Survey Feet
SCALE: 1" = 10' Horiz.
1" = 10' Vert.

Alignment: "K1"
DESIGN CROSS SECTIONS

For Earthwork Development Only

Safety Improvement

(Widen,V-Ditch, Soldier Pile Wall, MBGR)

Route 169 - Location 1,
Post Mile: 13.66/13.73

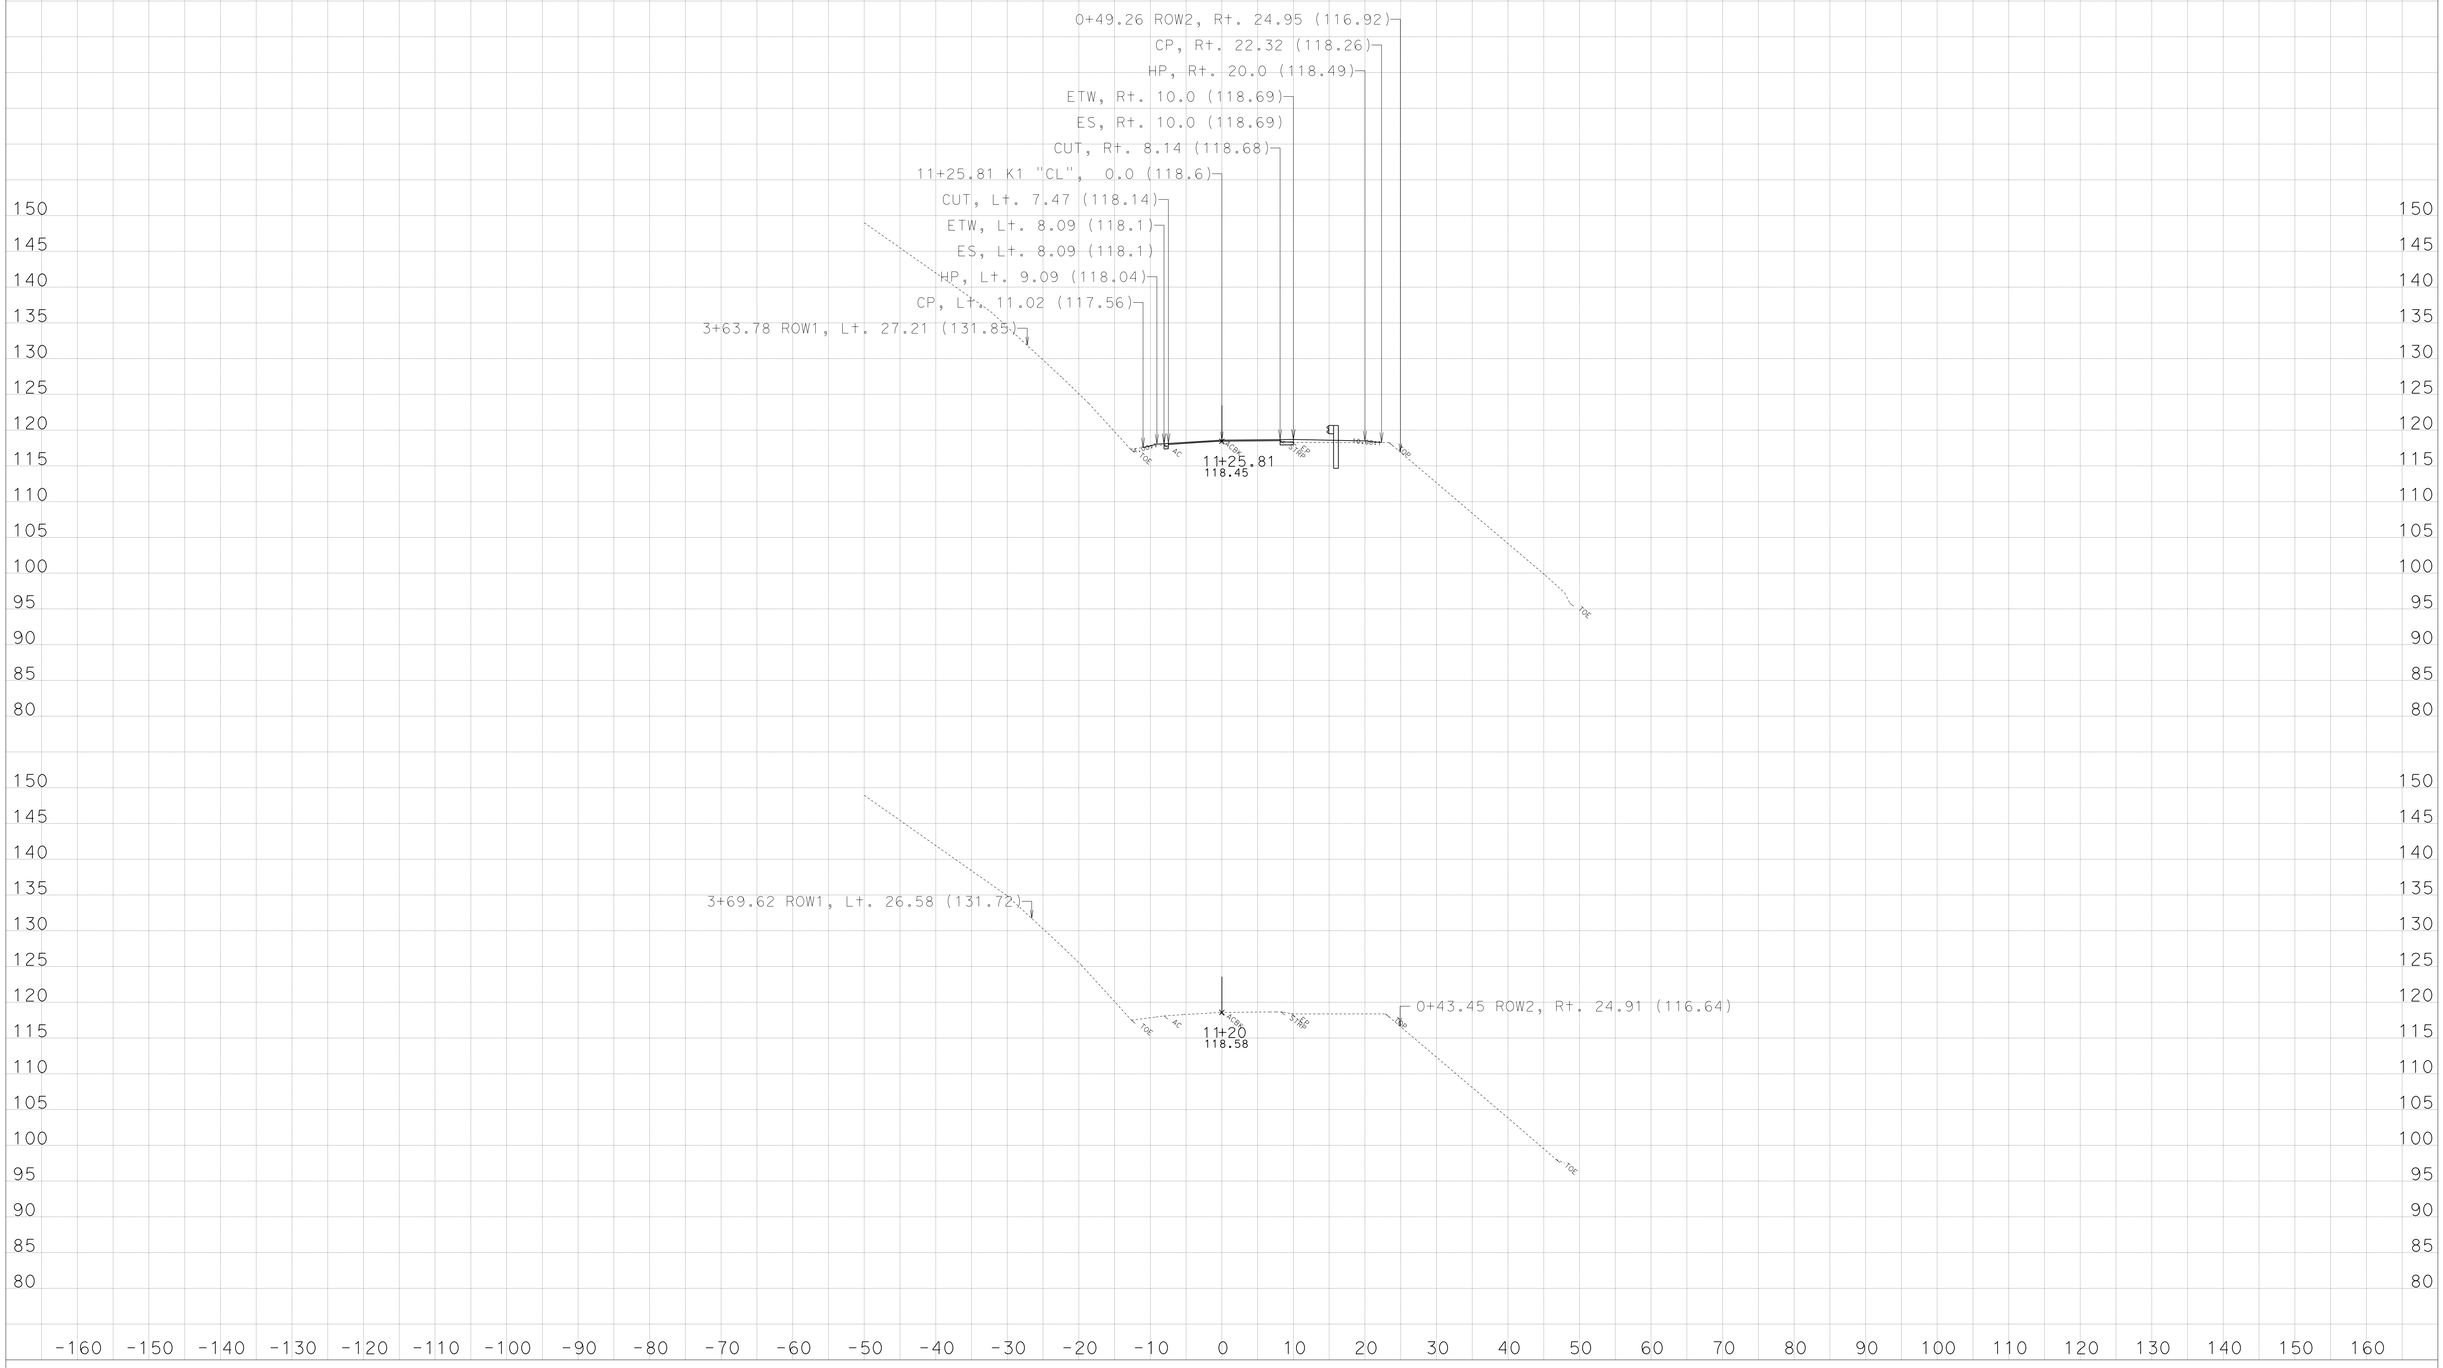

CREATED BY: NRPD-ODN- E3

KC Project: 45090 File: D:\PROJECTS\45090Hum169WidenMBGR\CAiCE\45090\k1finv.ear

DATE: 3/29/2013

PROJECT ID: 0100000219

CONTRACT: EA: 01-450904

DIST/CO/RTE/PM: 01-HUM-169-PM:13.6/23.4

All Dimensions Are US Survey Feet

SCALE: 1" = 10' Horiz.
1" = 10' Vert.

Alignment: "K1"

DESIGN CROSS SECTIONS

SHEET 1 OF 25