FOR EARTHWORK DEVELOPMENT ONLY

All Dimensions are U.S. Survey Feet

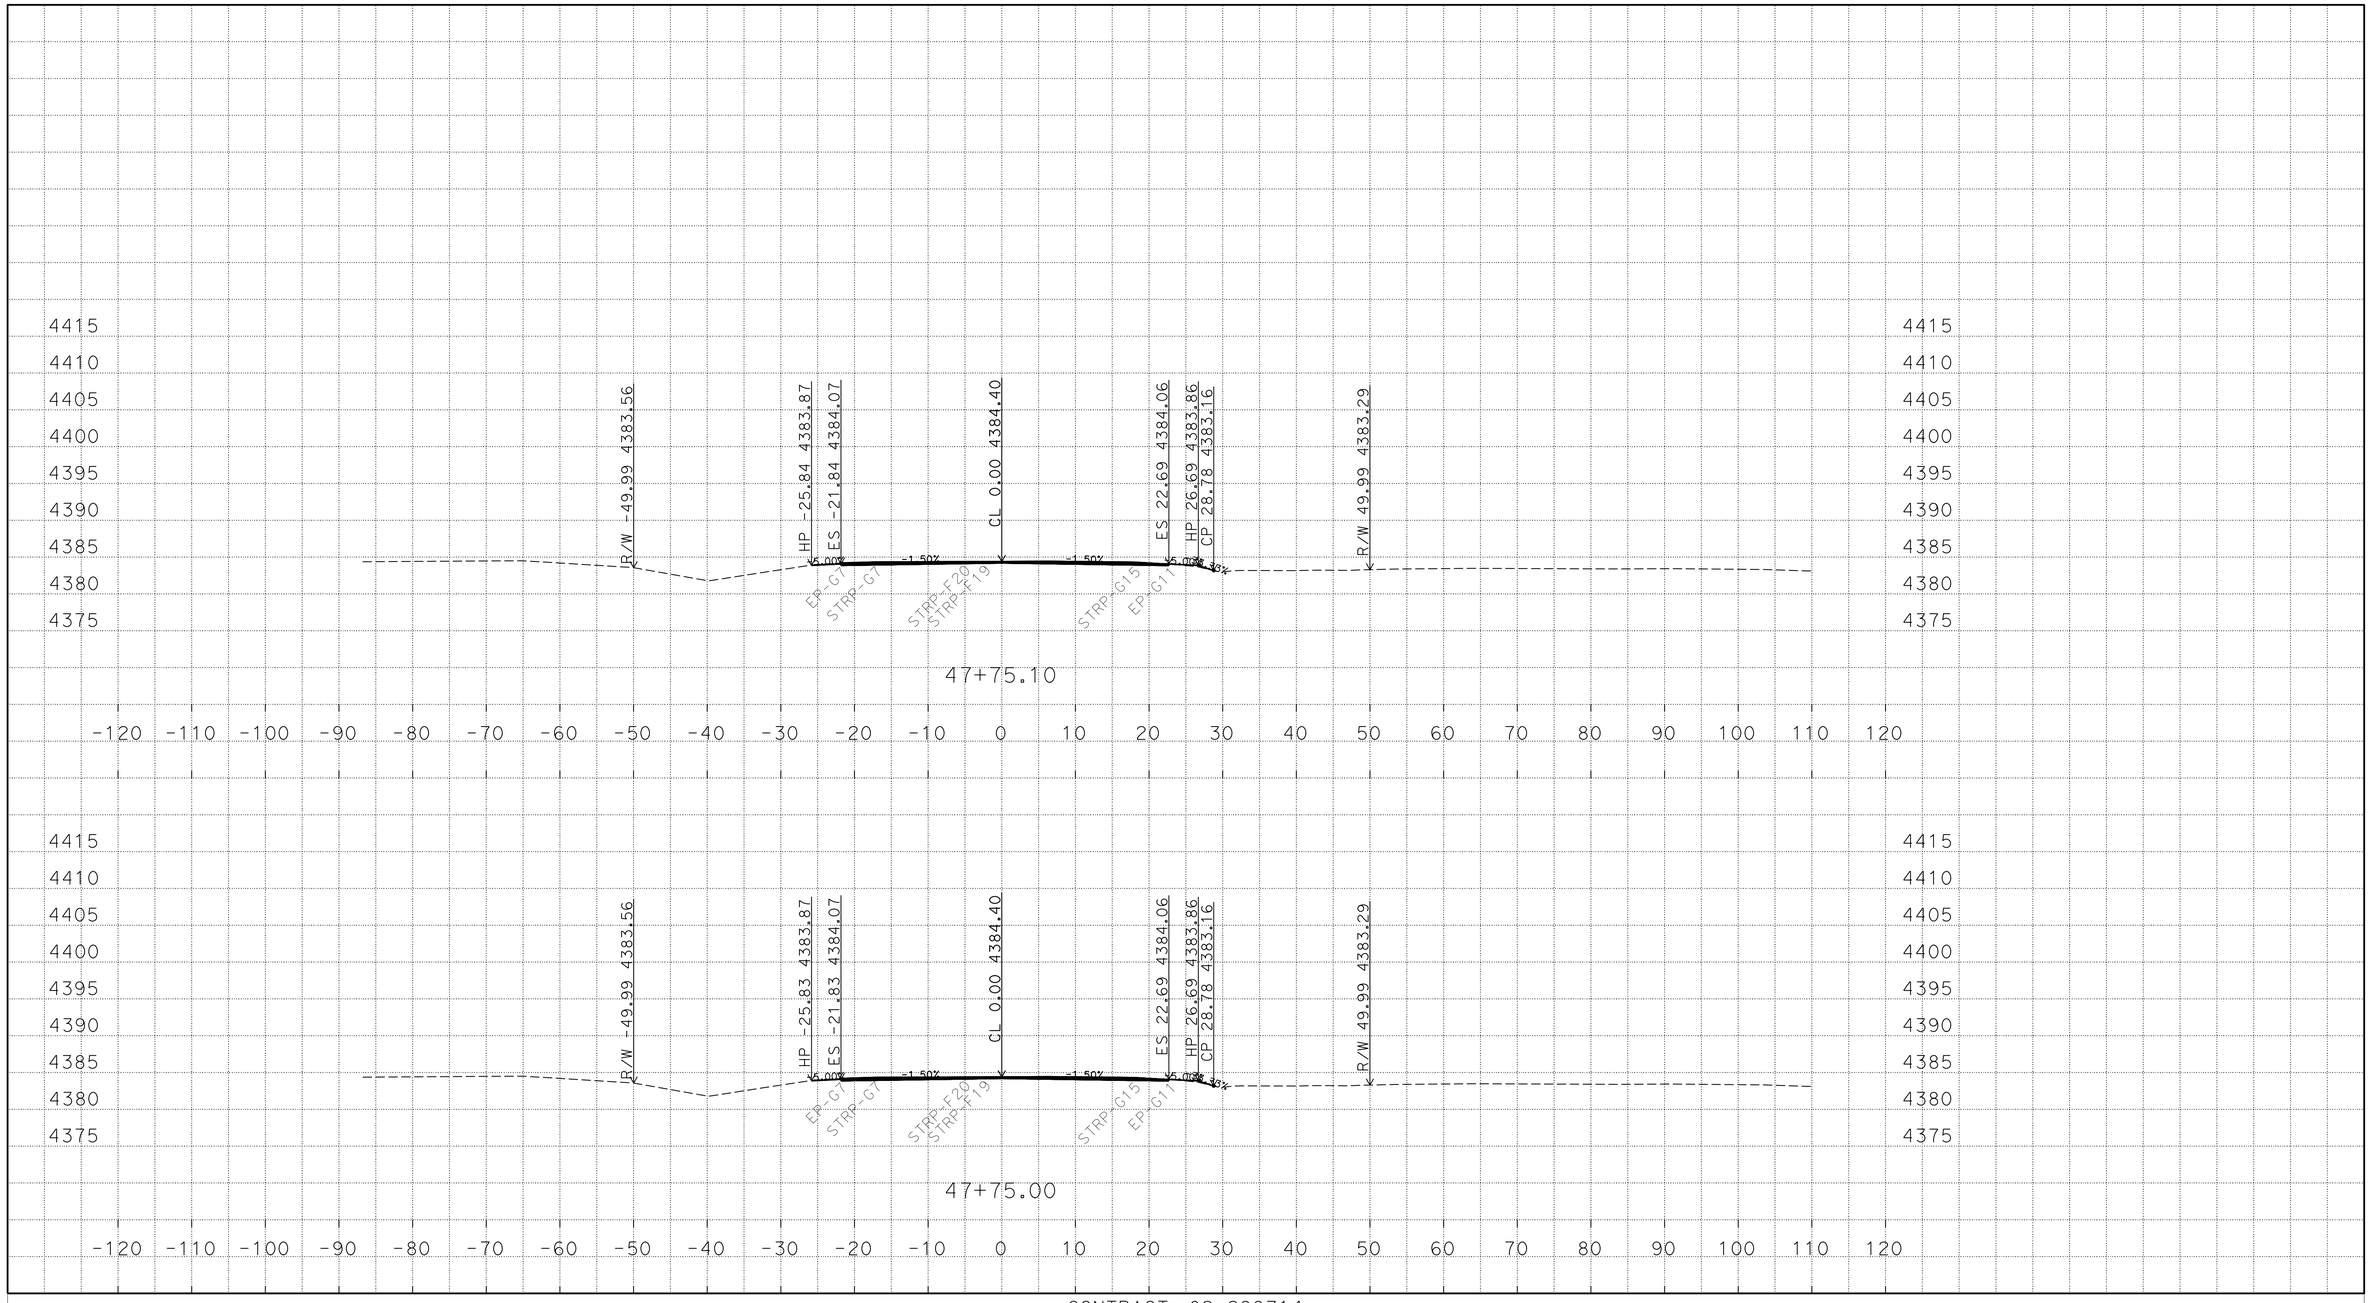

P:\proj2\02\29971\design\C3D\XSec_Qtys
0229971 Xsec 2014-10-07_TEMP_X_C3D_DWG.dwg - 25-Nov-14 10:13 AM

PLOTTED DATE: 25-NOV-2014

SCALE: 1"=10' Horiz.
1"=10' Vert.

CREATED BY: S117566

CONTRACT: 02-299714

DIST/CO/RTE/PM: 02/Mod/299/39.4/40.6

PROJECT ID: 02-1200-0022-4

"A1" LINE
CROSS SECTIONS
1 OF 248

FOR EARTHWORK DEVELOPMENT ONLY

All Dimensions are U.S. Survey Feet

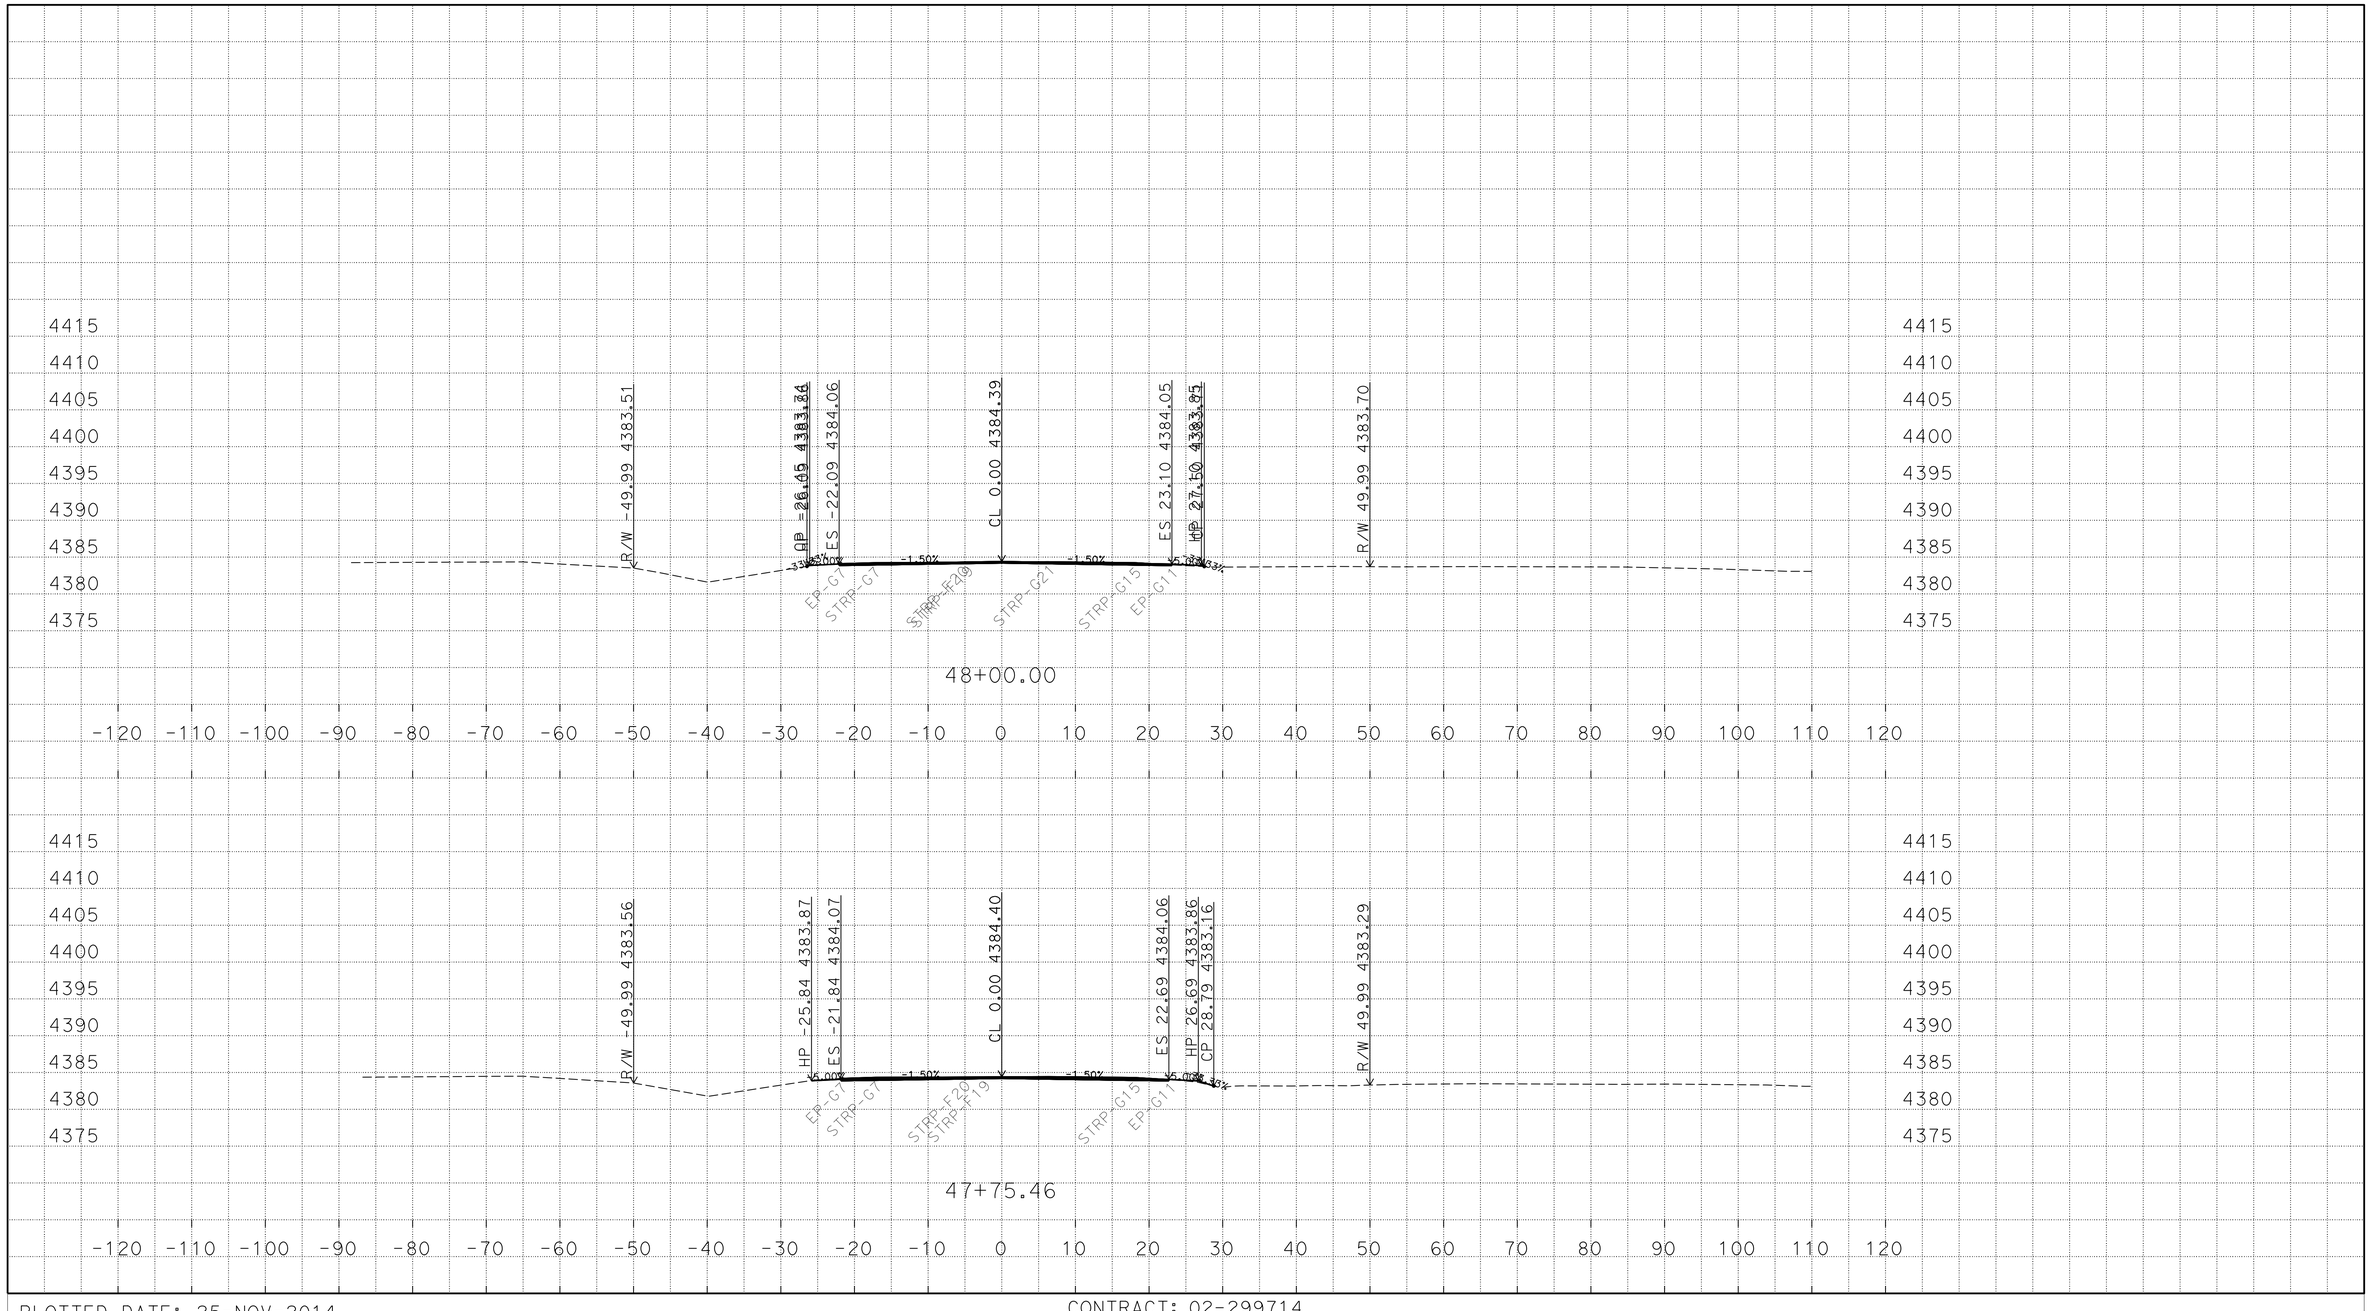

P:\proj2\02\29971\design\C3D\XSec_Qtys
0229971 Xsec 2014-10-07_TEMP_X_C3D_DWG.dwg - 25-Nov-14 10:13 AM

PLOTTED DATE: 25-NOV-2014

SCALE: 1"=10' Horiz.
1"=10' Vert.

CREATED BY: S117566

CONTRACT: 02-299714

DIST/CO/RTE/PM: 02/Mod/299/39.4/40.6

PROJECT ID: 02-1200-0022-4

"A1" LINE
CROSS SECTIONS
2 OF 248

FOR EARTHWORK DEVELOPMENT ONLY

All Dimensions are U.S. Survey Feet

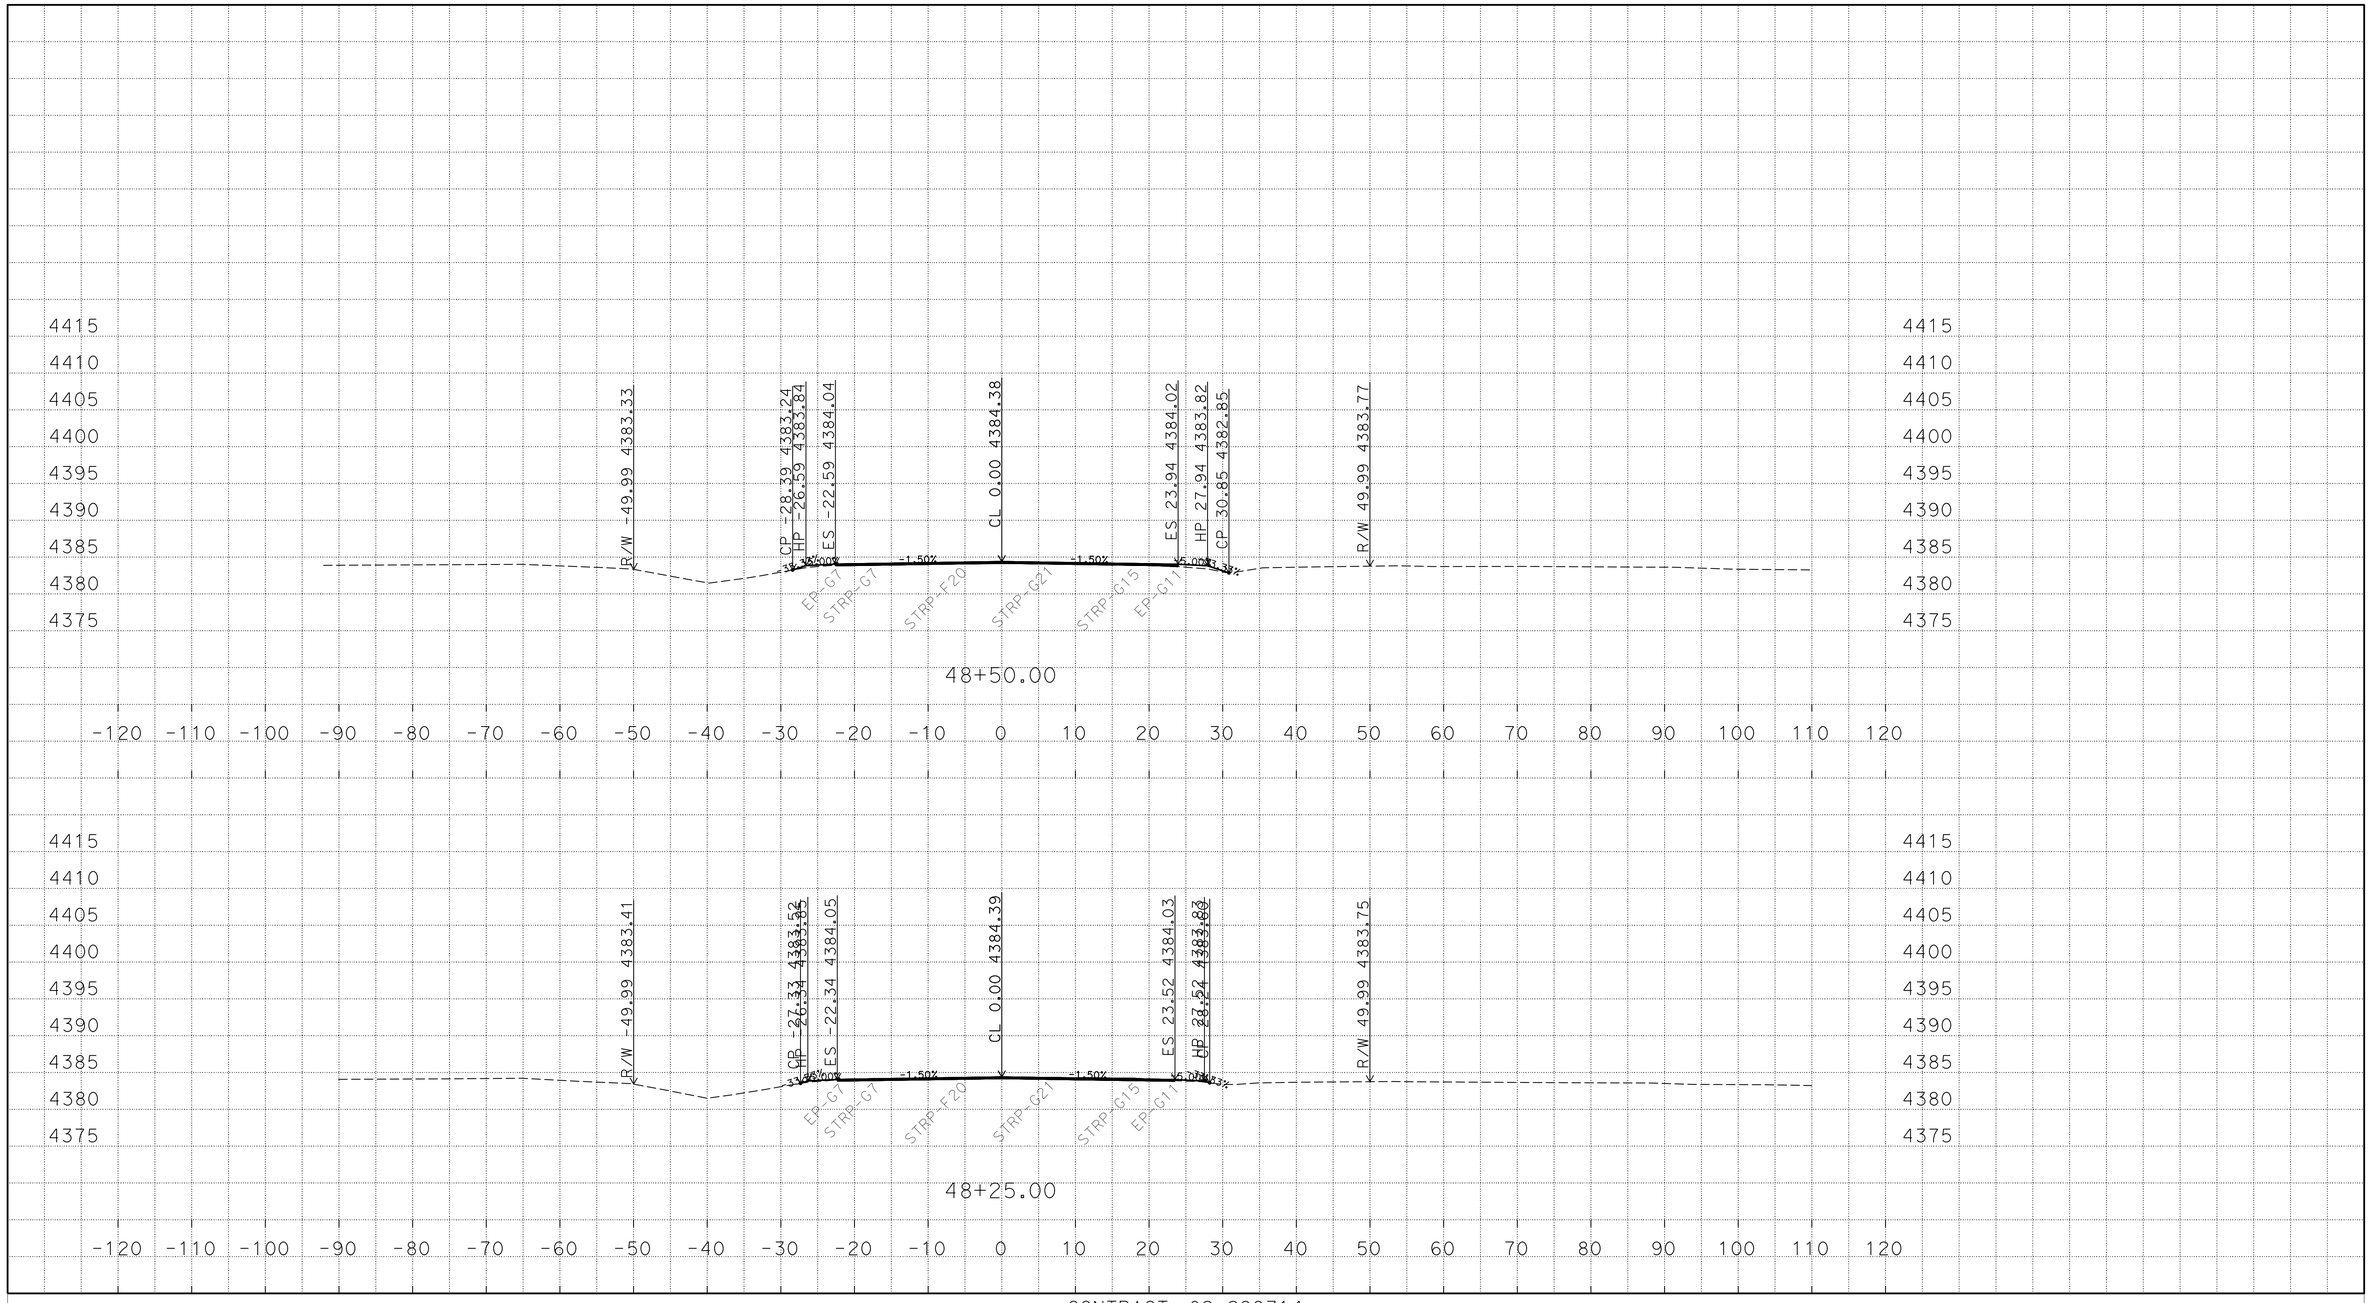

P:\proj2\02\29971\design\C3D\XSec_Qtys
0229971 Xsec 2014-10-07_TEMP_X_C3D_DWG.dwg - 25-Nov-14 10:13 AM

PLOTTED DATE: 25-NOV-2014

SCALE: 1"=10' Horiz.
1"=10' Vert.

CREATED BY: S117566

CONTRACT: 02-299714

DIST/CO/RTE/PM: 02/Mod/299/39.4/40.6

PROJECT ID: 02-1200-0022-4

"A1" LINE
CROSS SECTIONS
3 OF 248

FOR EARTHWORK DEVELOPMENT ONLY

All Dimensions are U.S. Survey Feet

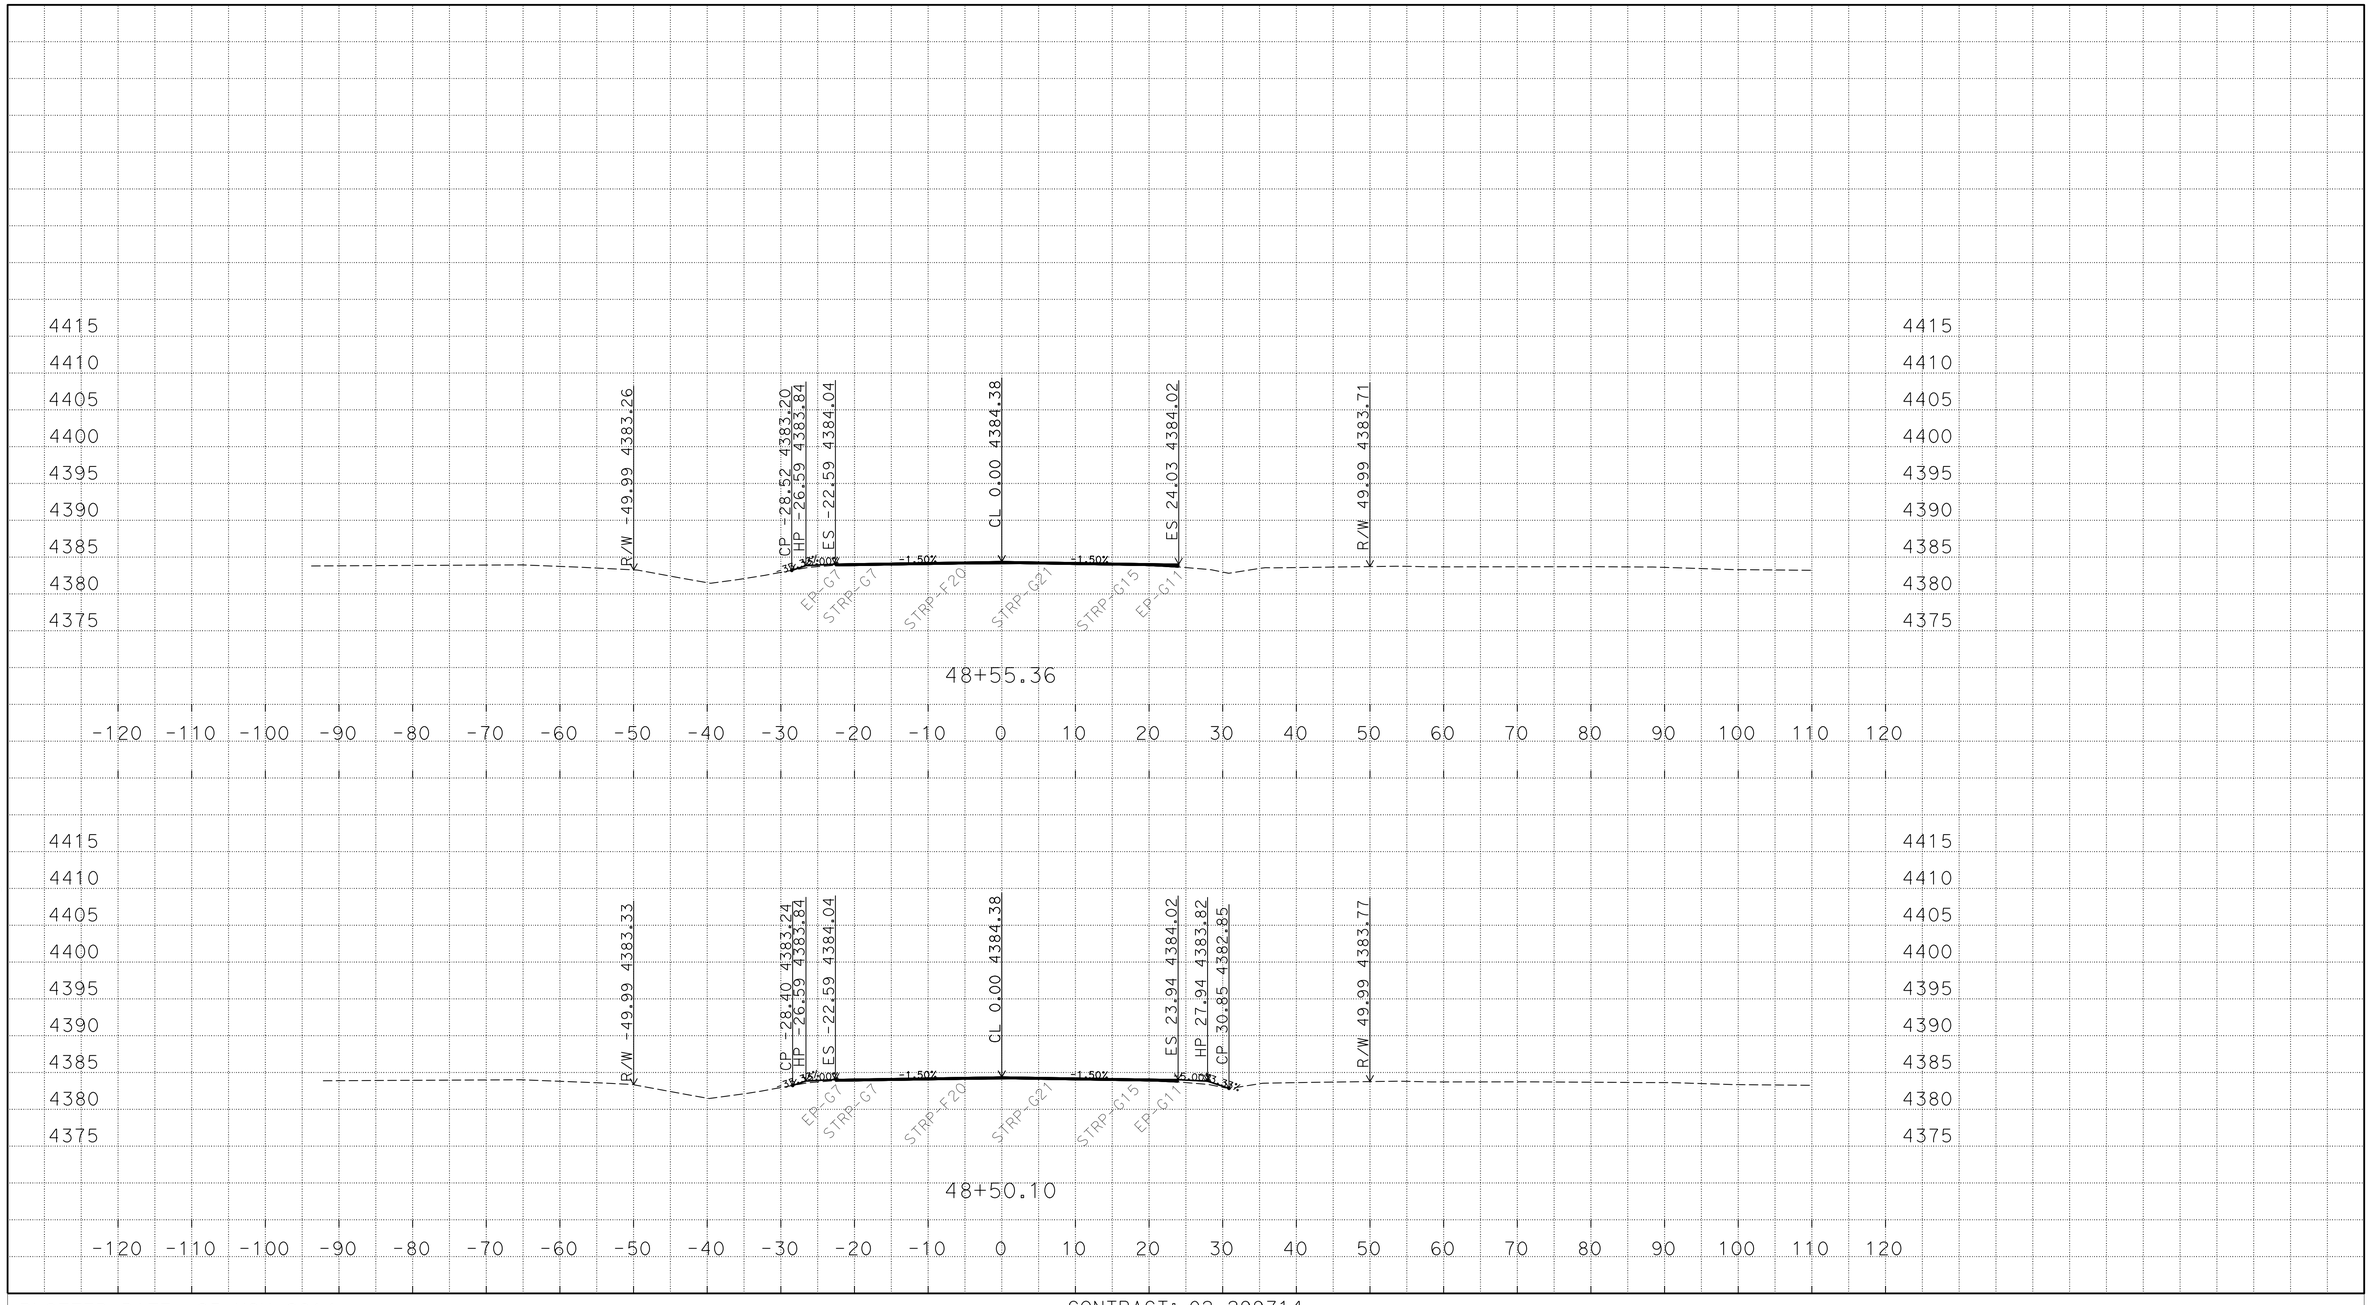

P:\proj2\02\29971\design\C3D\XSec_Qtys
0229971 Xsec 2014-10-07_TEMP_X_C3D_DWG.dwg - 25-Nov-14 10:13 AM

PLOTTED DATE: 25-NOV-2014

SCALE: 1"=10' Horiz.
1"=10' Vert.

CREATED BY: S117566

CONTRACT: 02-299714

DIST/CO/RTE/PM: 02/Mod/299/39.4/40.6

PROJECT ID: 02-1200-0022-4

"A1" LINE
CROSS SECTIONS
4 OF 248

FOR EARTHWORK DEVELOPMENT ONLY

All Dimensions are U.S. Survey Feet

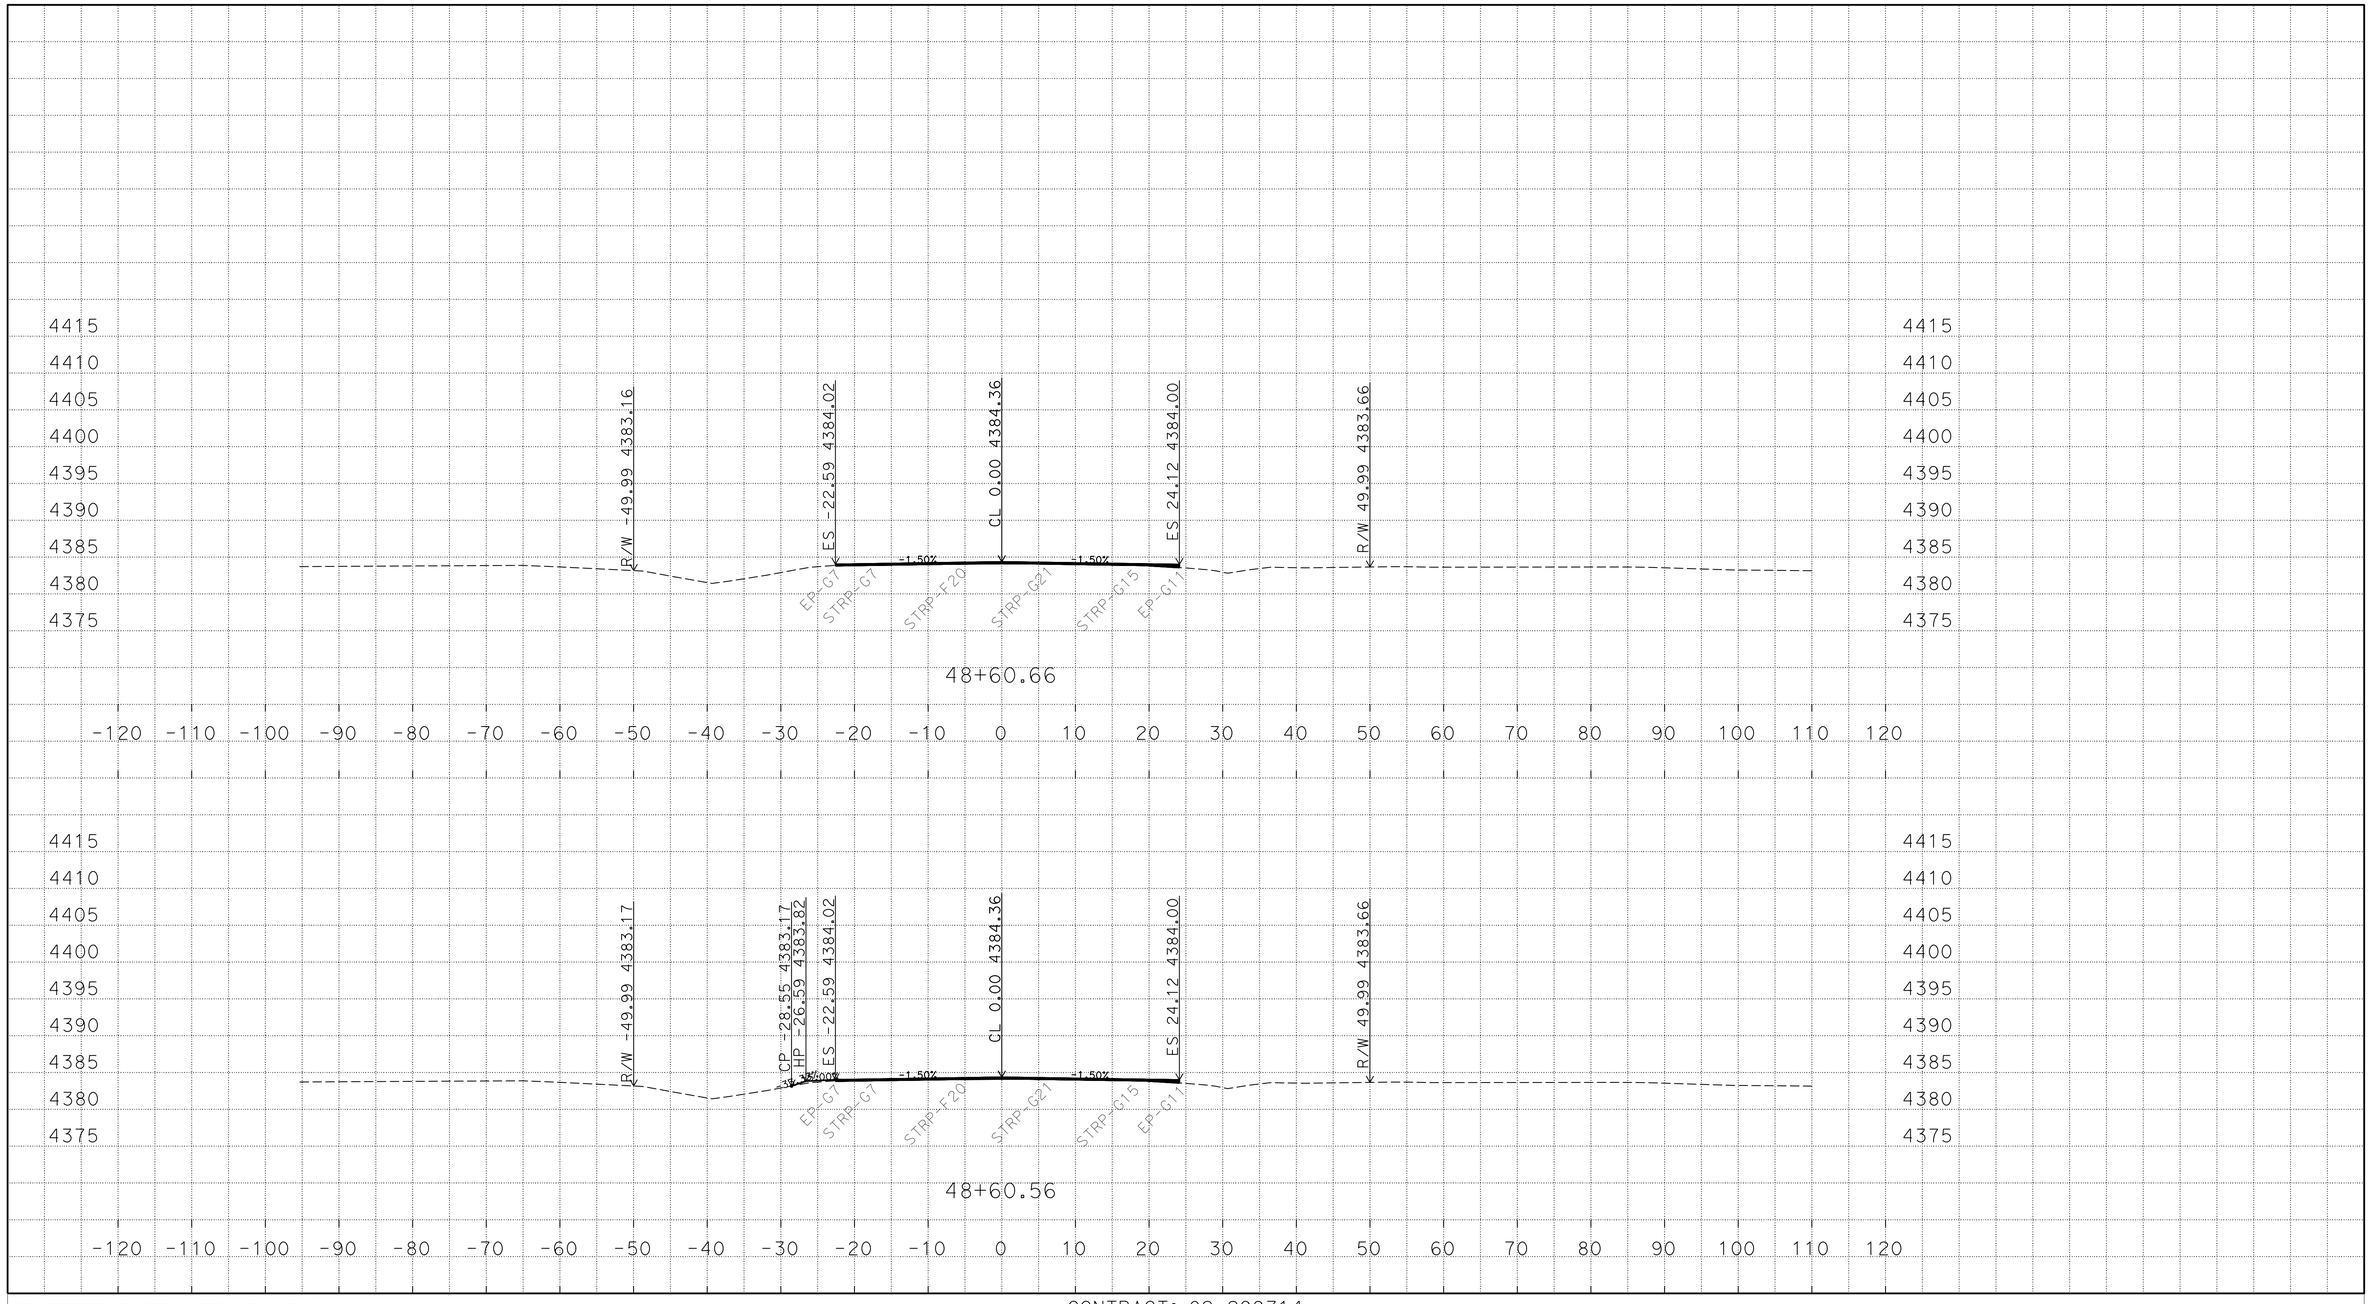

P:\proj2\02\29971\design\C3D\XSec_Qtys
0229971 Xsec 2014-10-07_TEMP_X_C3D_DWG.dwg - 25-Nov-14 10:13 AM

PLOTTED DATE: 25-NOV-2014

SCALE: 1"=10' Horiz.
1"=10' Vert.

CREATED BY: S117566

CONTRACT: 02-299714

DIST/CO/RTE/PM: 02/Mod/299/39.4/40.6

PROJECT ID: 02-1200-0022-4

"A1" LINE
CROSS SECTIONS
5 OF 248

FOR EARTHWORK DEVELOPMENT ONLY

All Dimensions are U.S. Survey Feet

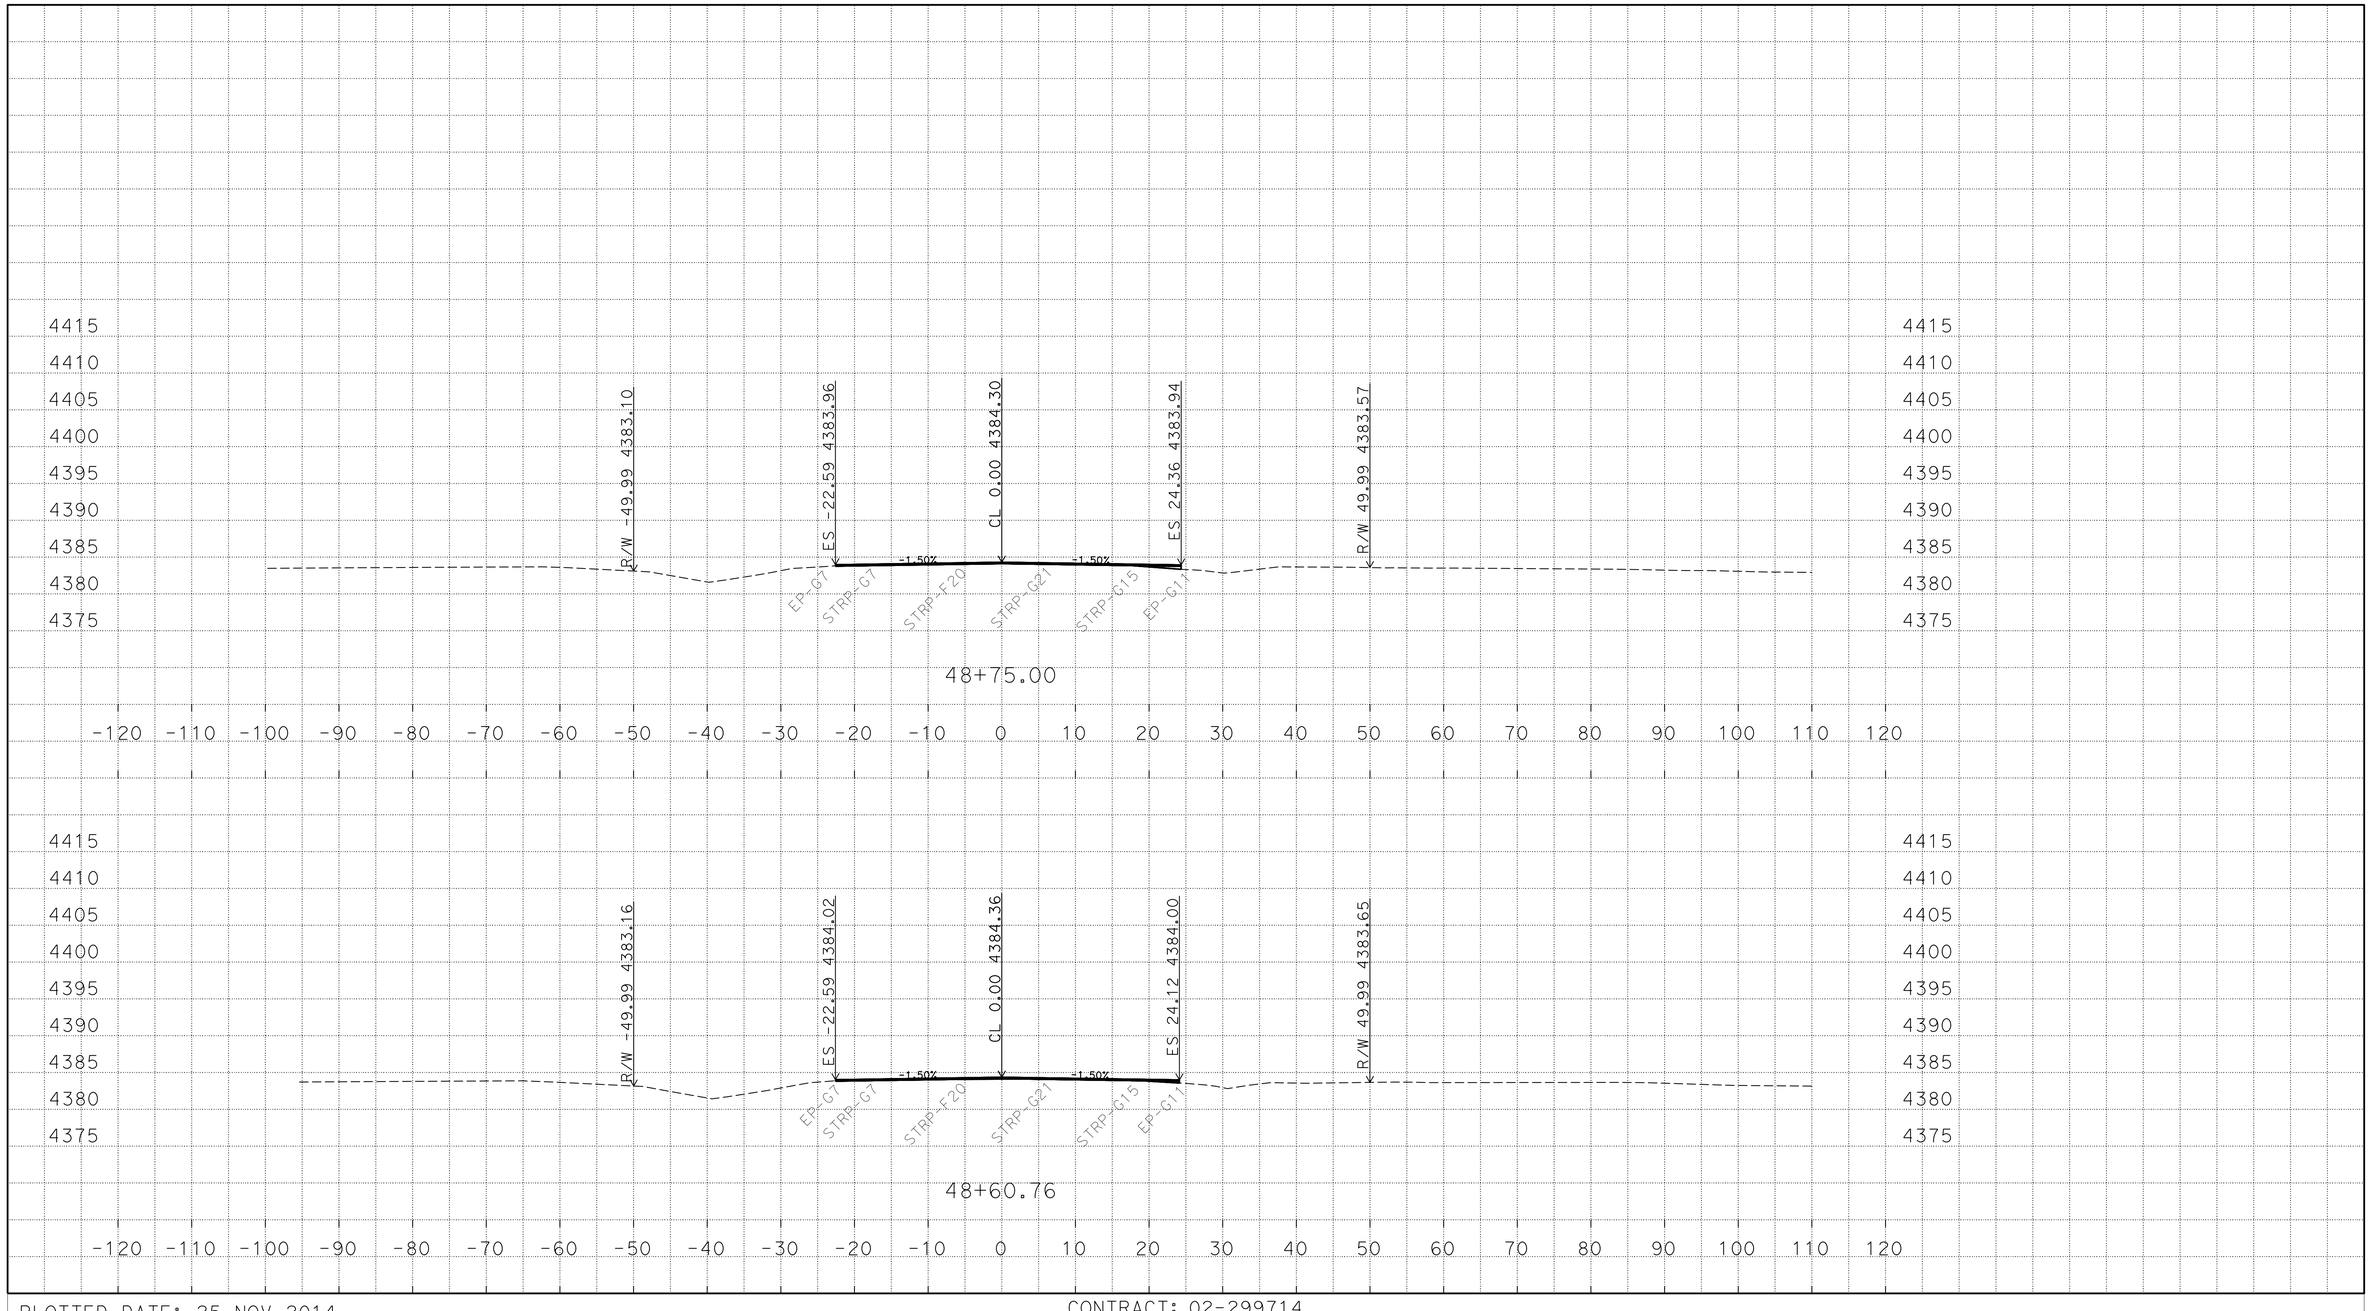

P:\proj2\02\29971\design\C3D\XSec_Qtys
0229971 Xsec 2014-10-07_TEMP_X_C3D_DWG.dwg - 25-Nov-14 10:13 AM

PLOTTED DATE: 25-NOV-2014

SCALE: 1"=10' Horiz.
1"=10' Vert.

CREATED BY: S117566

CONTRACT: 02-299714

DIST/CO/RTE/PM: 02/Mod/299/39.4/40.6

PROJECT ID: 02-1200-0022-4

"A1" LINE
CROSS SECTIONS
6 OF 248

FOR EARTHWORK DEVELOPMENT ONLY

All Dimensions are U.S. Survey Feet

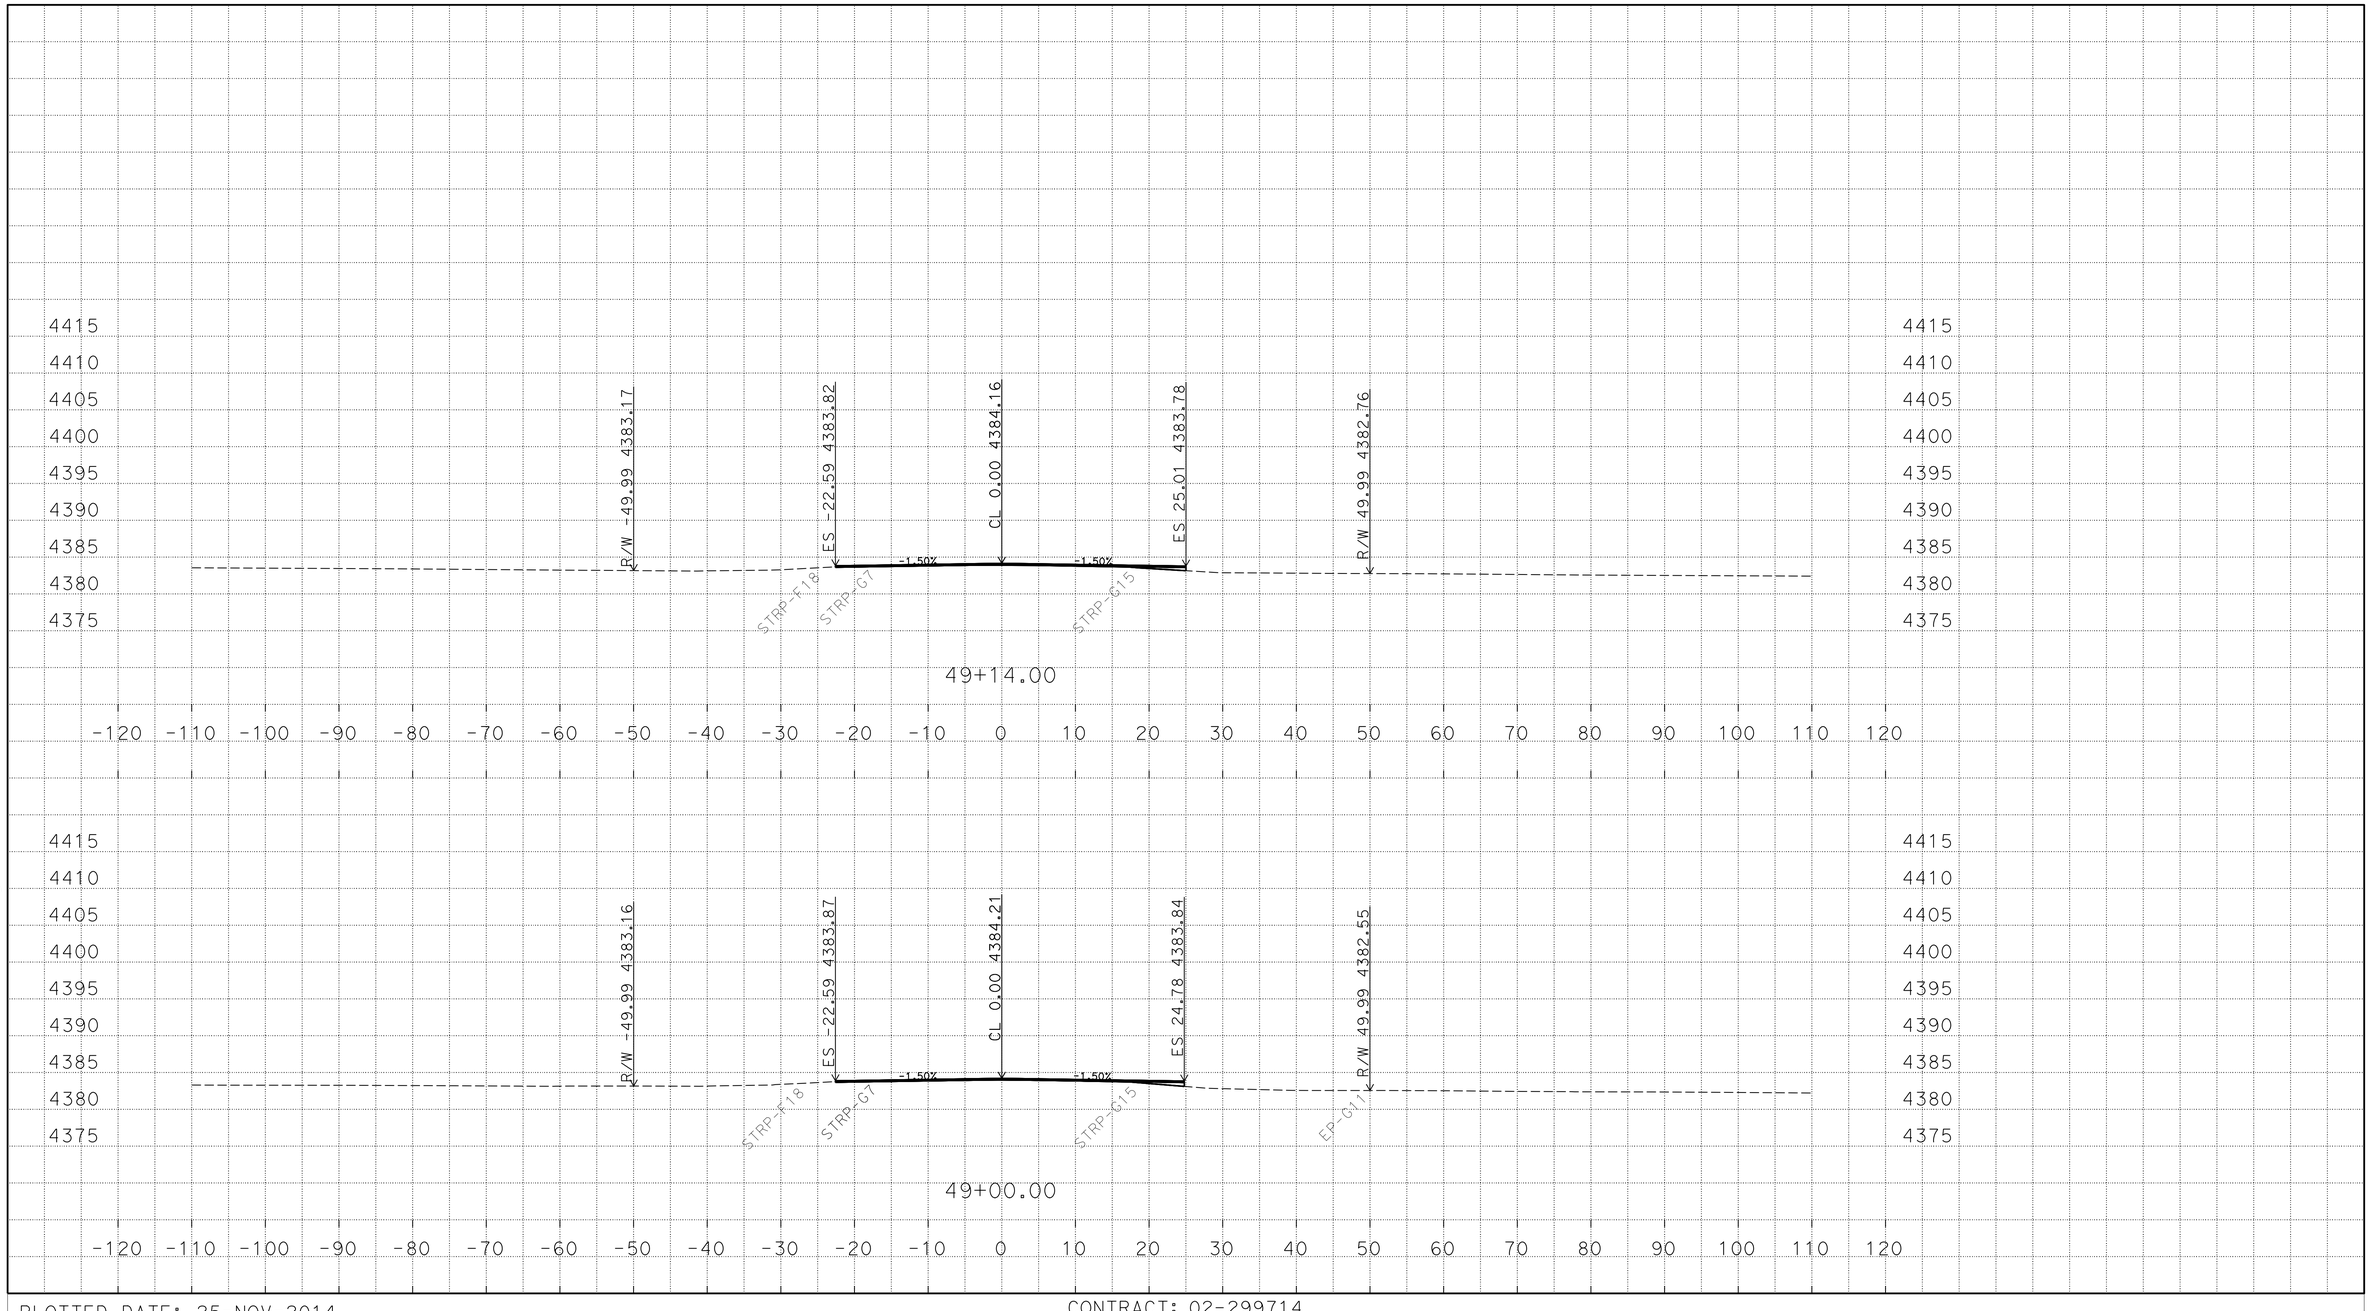

P:\proj2\02\29971\design\C3D\XSec_Qtys
0229971 Xsec 2014-10-07_TEMP_X_C3D_DWG.dwg - 25-Nov-14 10:13 AM

PLOTTED DATE: 25-NOV-2014

SCALE: 1"=10' Horiz.
1"=10' Vert.

CREATED BY: S117566

CONTRACT: 02-299714

DIST/CO/RTE/PM: 02/Mod/299/39.4/40.6

PROJECT ID: 02-1200-0022-4

"A1" LINE
CROSS SECTIONS
7 OF 248

FOR EARTHWORK DEVELOPMENT ONLY

All Dimensions are U.S. Survey Feet

P:\proj2\02\29971\design\C3D\XSec_Qtys
0229971 Xsec 2014-10-07_TEMP_X_C3D_DWG.dwg - 25-Nov-14 10:13 AM

PLOTTED DATE: 25-NOV-2014

SCALE: 1"=10' Horiz.
1"=10' Vert.

CREATED BY: S117566

CONTRACT: 02-299714

DIST/CO/RTE/PM: 02/Mod/299/39.4/40.6

PROJECT ID: 02-1200-0022-4

"A1" LINE
CROSS SECTIONS
8 OF 248

FOR EARTHWORK DEVELOPMENT ONLY

All Dimensions are U.S. Survey Feet

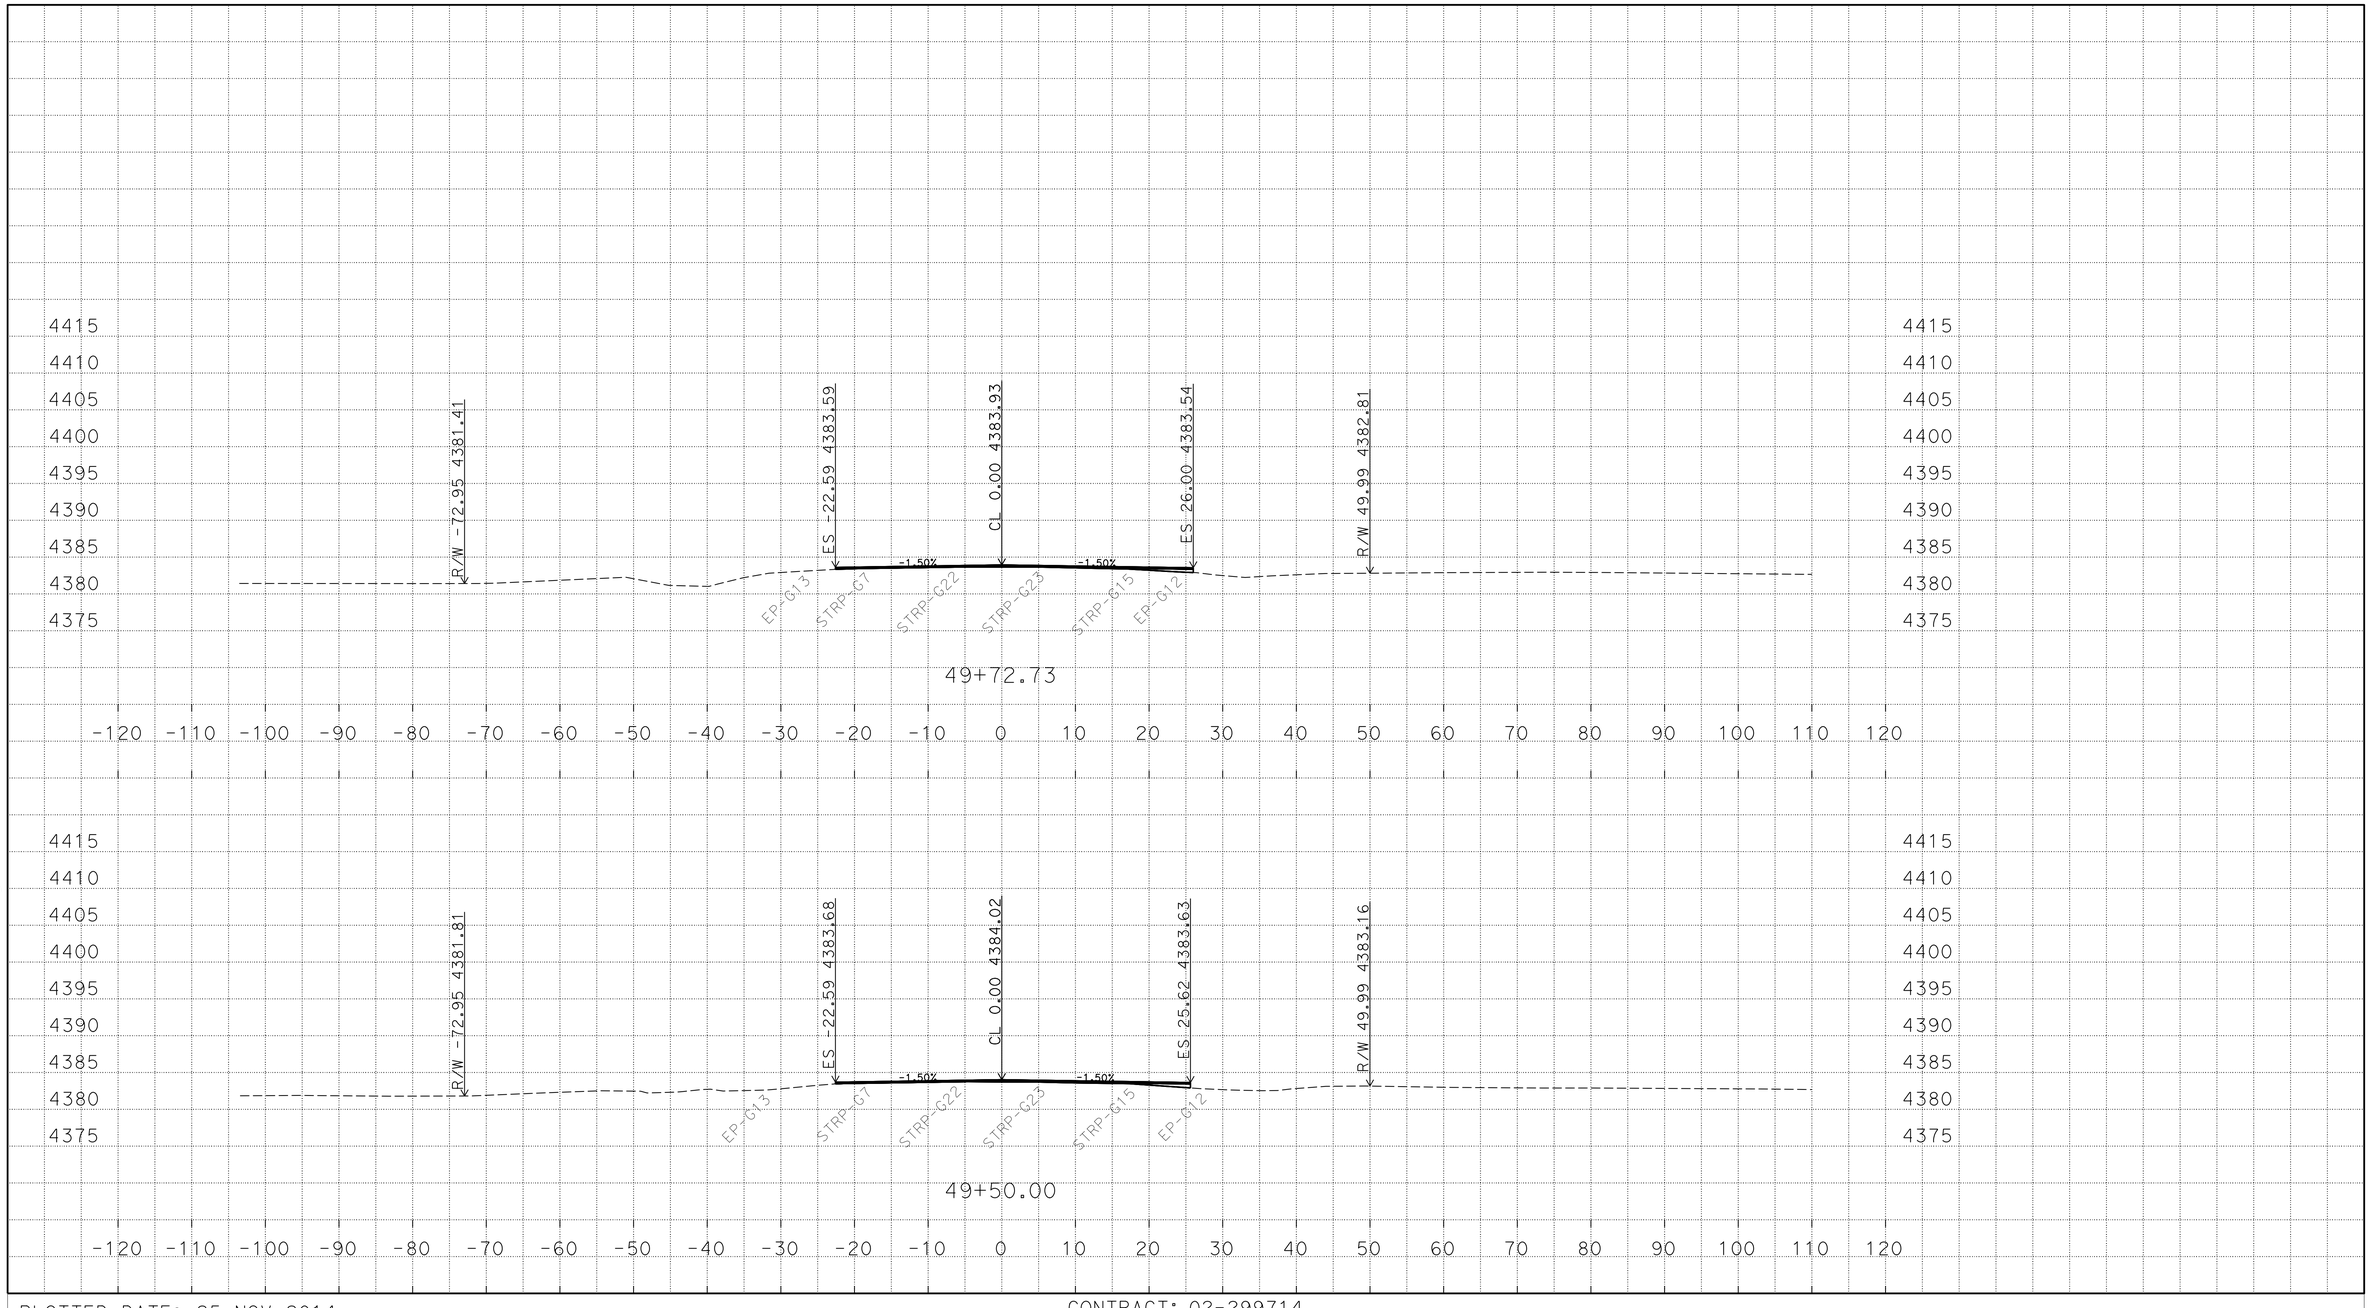

P:\proj2\02\29971\design\C3D\XSec_Qtys
0229971 Xsec 2014-10-07_TEMP_X_C3D_DWG.dwg - 25-Nov-14 10:13 AM

PLOTTED DATE: 25-NOV-2014

SCALE: 1"=10' Horiz.
1"=10' Vert.

CREATED BY: S117566

CONTRACT: 02-299714

DIST/CO/RTE/PM: 02/Mod/299/39.4/40.6

PROJECT ID: 02-1200-0022-4

"A1" LINE
CROSS SECTIONS
9 OF 248

FOR EARTHWORK DEVELOPMENT ONLY

All Dimensions are U.S. Survey Feet

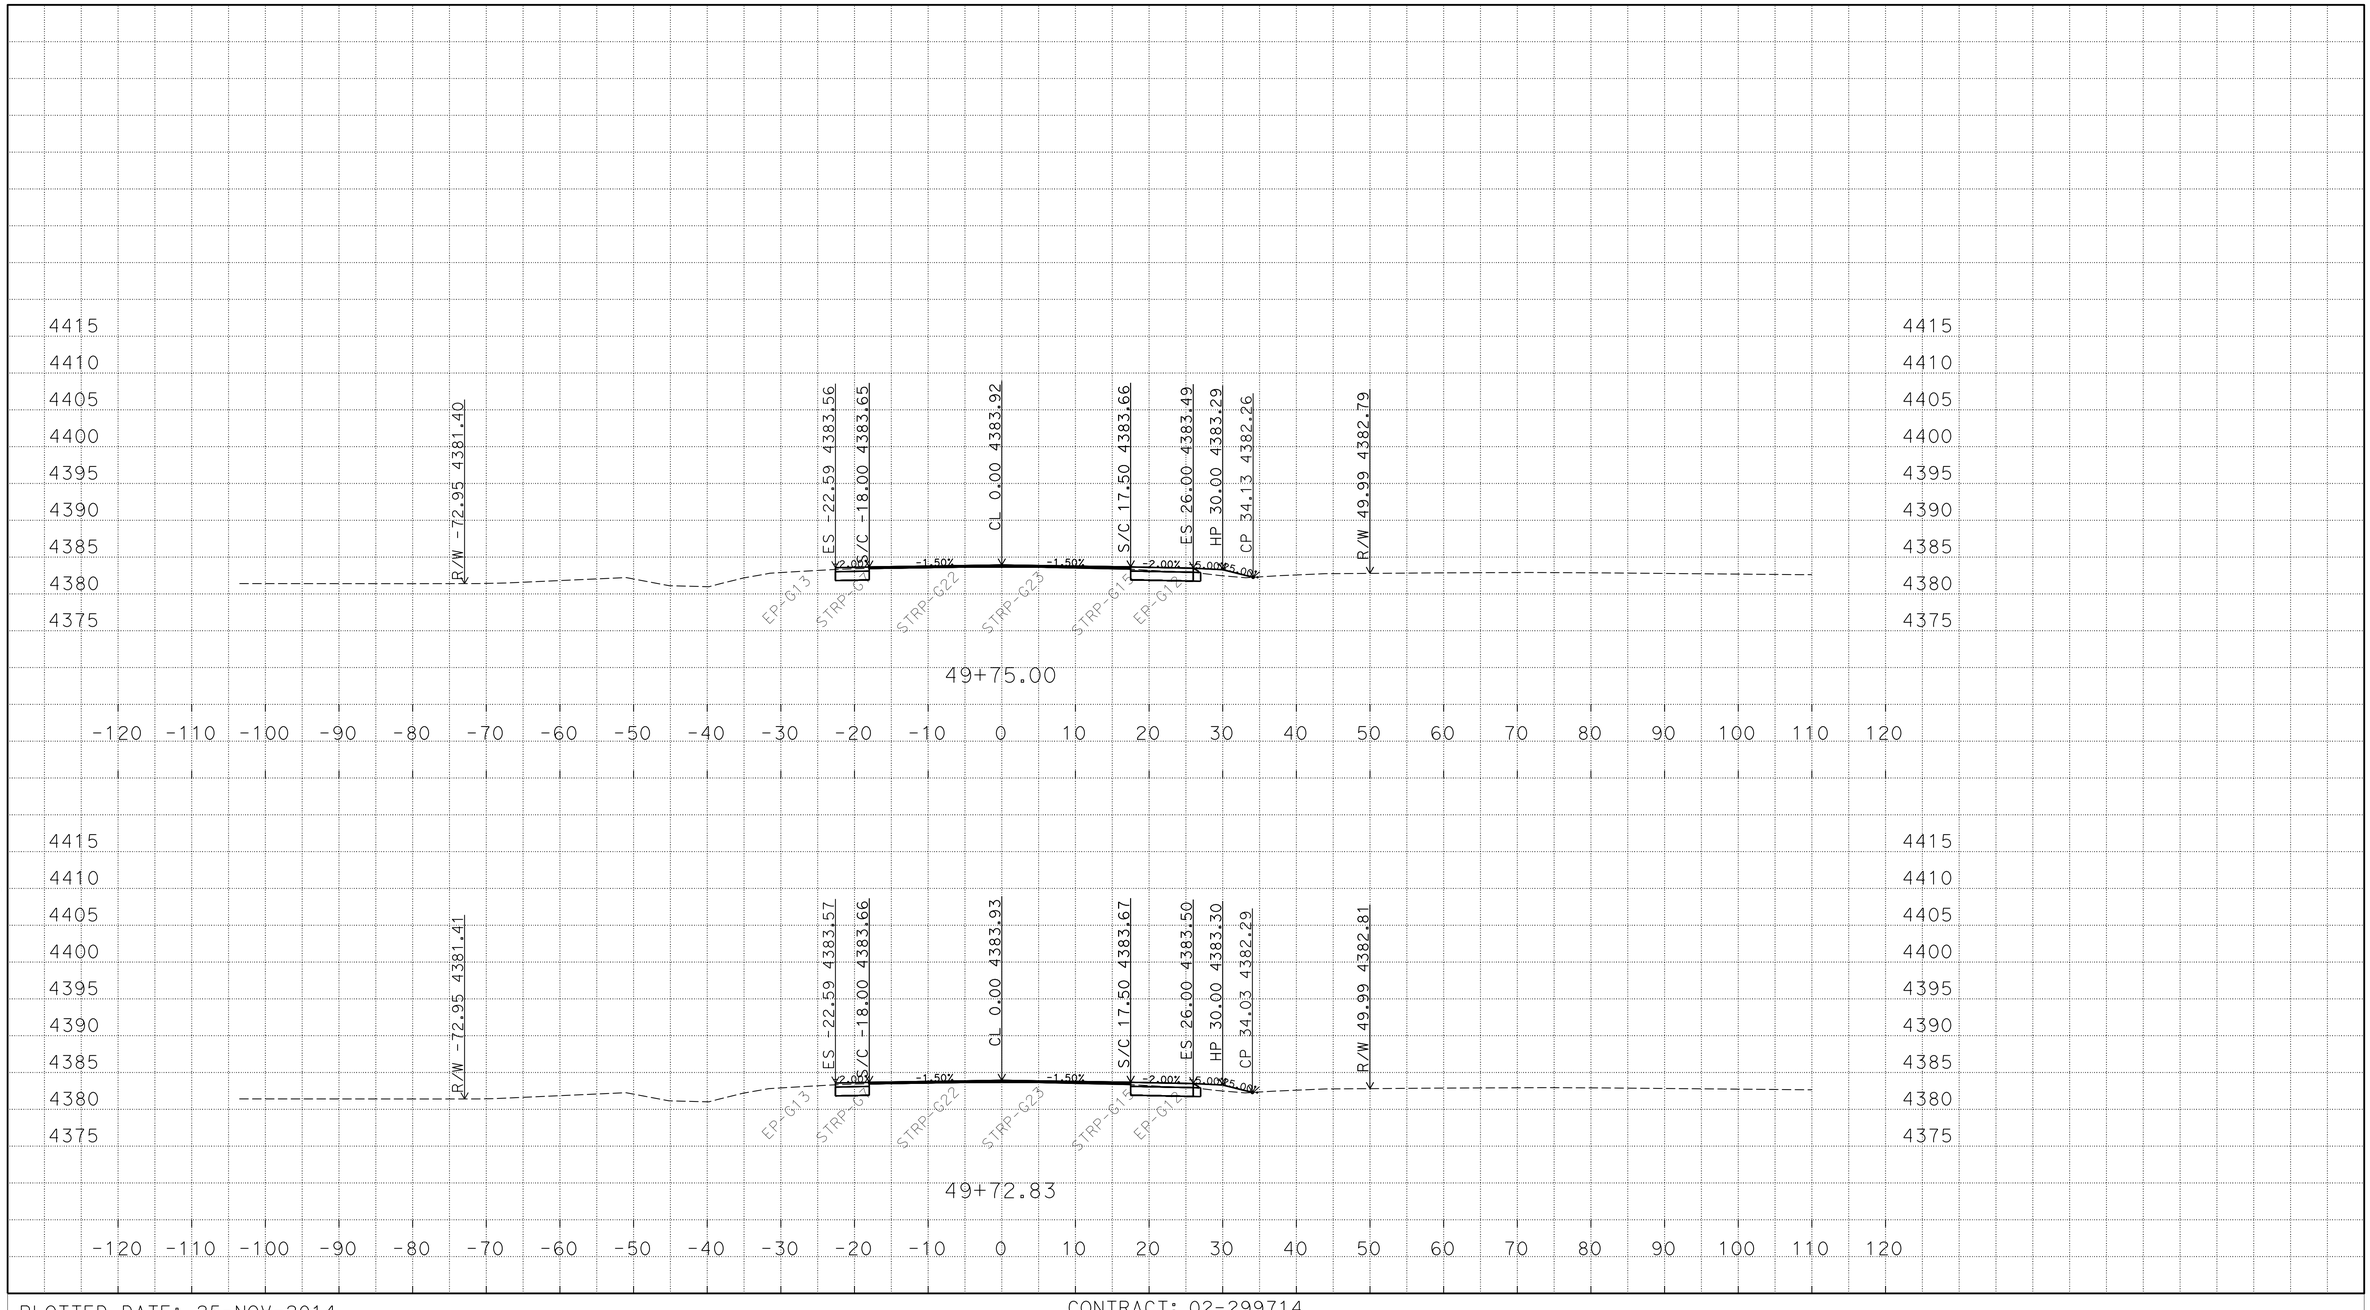

P:\proj2\02\29971\design\C3D\XSec_Qtys
0229971 Xsec 2014-10-07_TEMP_X_C3D_DWG.dwg - 25-Nov-14 10:13 AM

PLOTTED DATE: 25-NOV-2014

SCALE: 1"=10' Horiz.
1"=10' Vert.

CREATED BY: S117566

CONTRACT: 02-299714

DIST/CO/RTE/PM: 02/Mod/299/39.4/40.6

PROJECT ID: 02-1200-0022-4

"A1" LINE
CROSS SECTIONS
10 OF 248

FOR EARTHWORK DEVELOPMENT ONLY

All Dimensions are U.S. Survey Feet

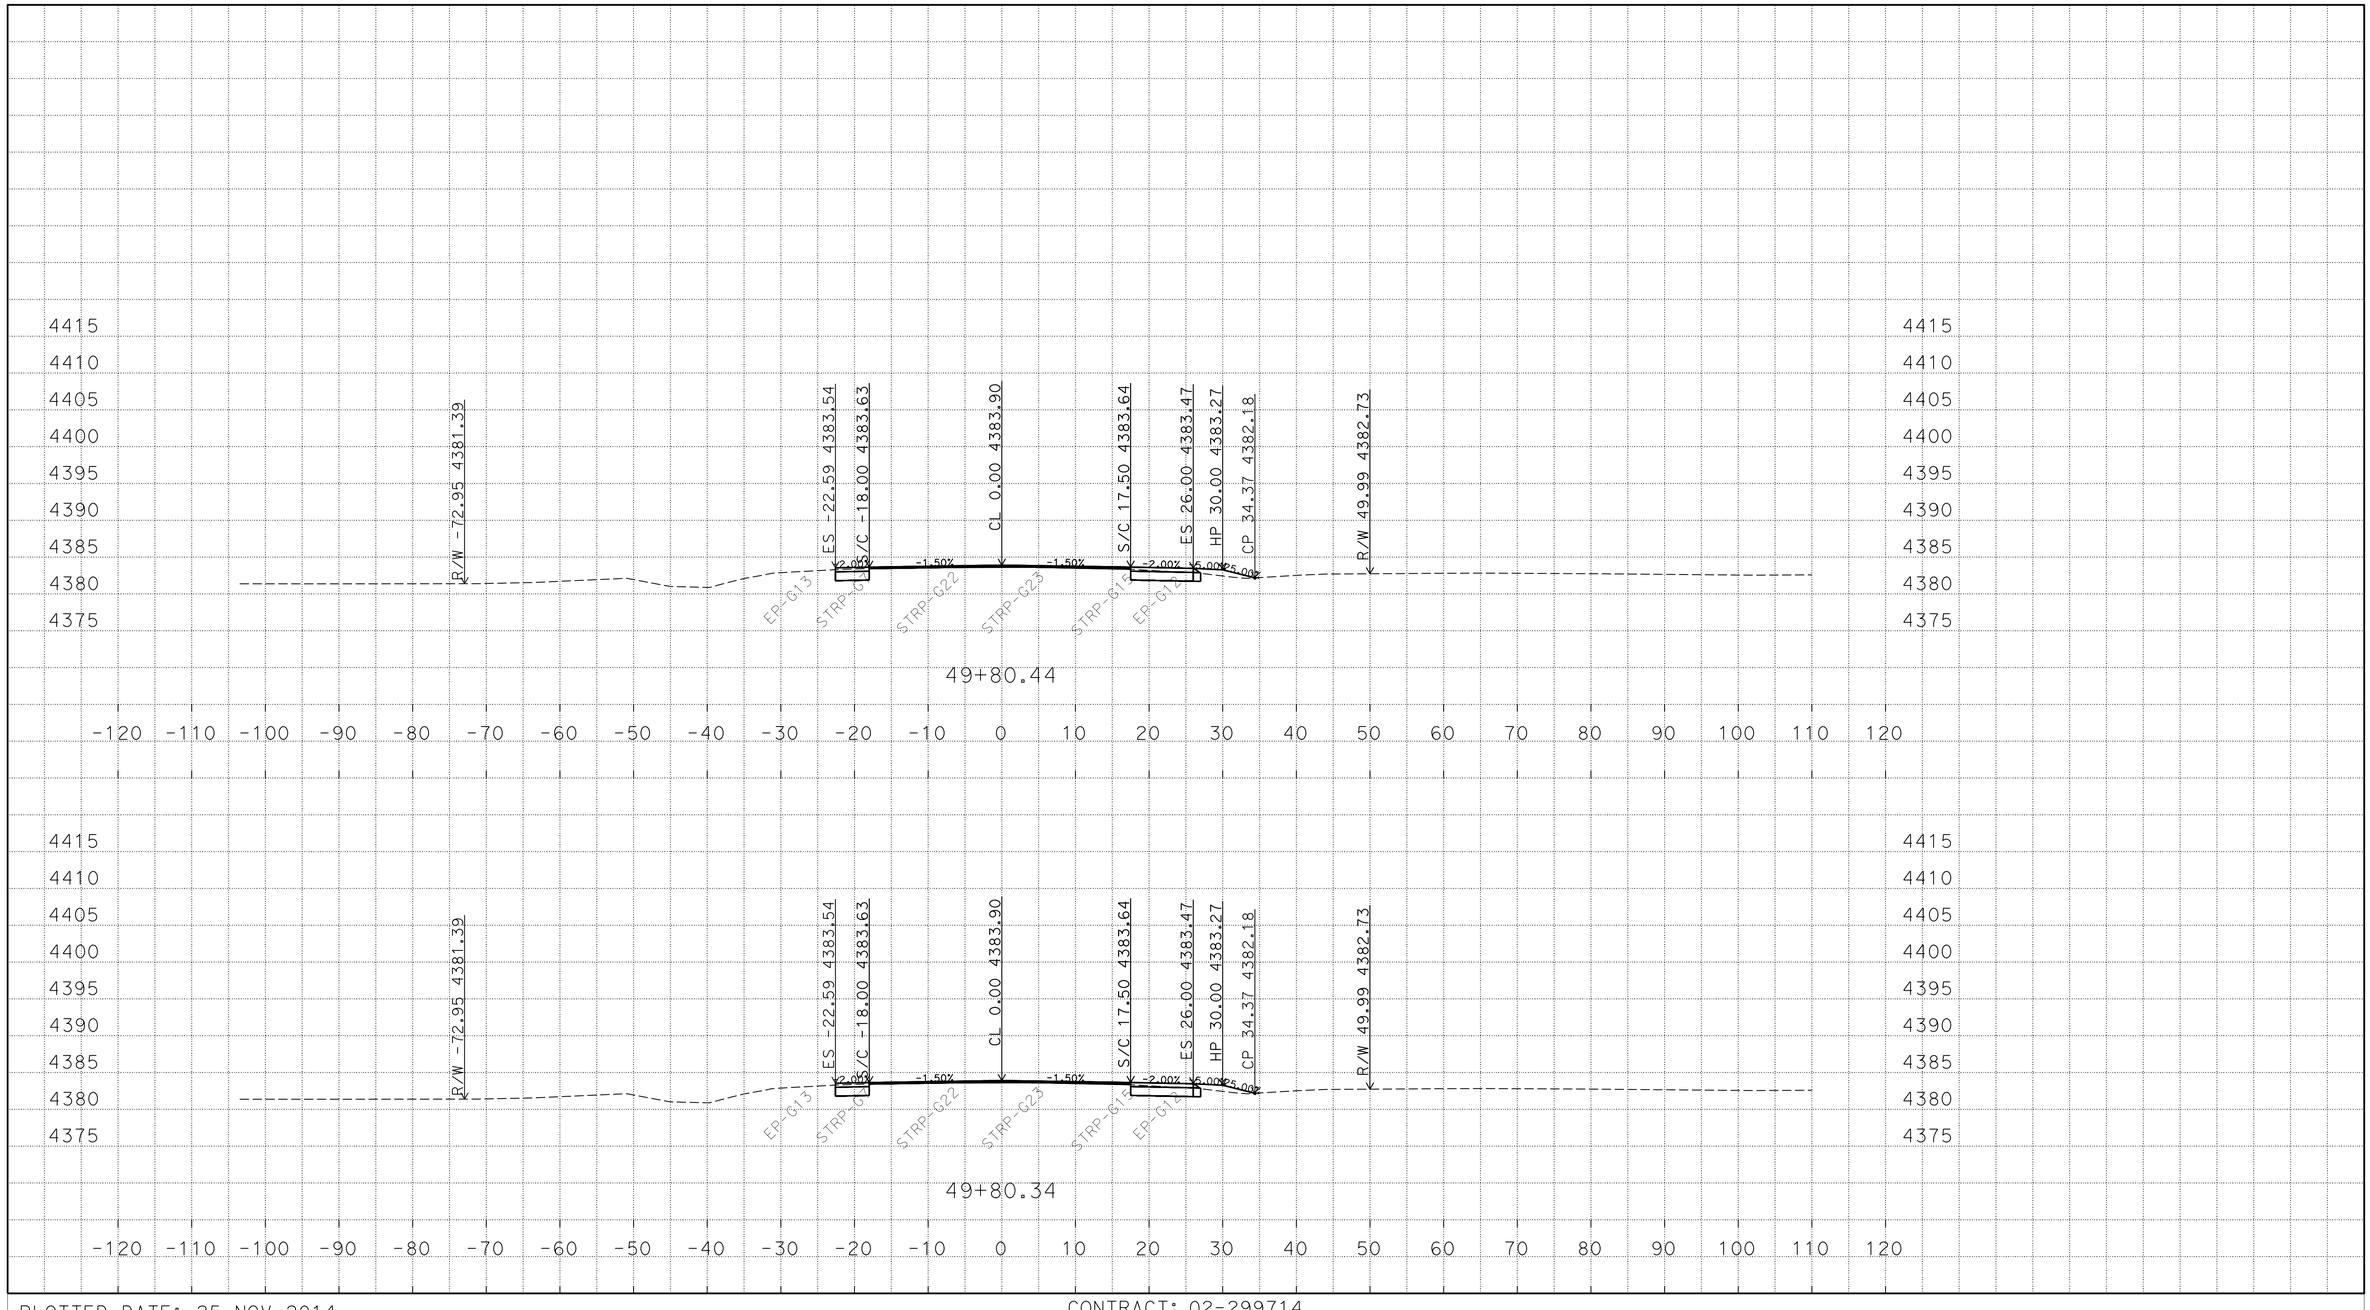

P:\proj2\02\29971\design\C3D\XSec_Qtys
0229971 Xsec 2014-10-07_TEMP_X_C3D_DWG.dwg - 25-Nov-14 10:13 AM

PLOTTED DATE: 25-NOV-2014

SCALE: 1"=10' Horiz.
1"=10' Vert.

CREATED BY: S117566

CONTRACT: 02-299714

DIST/CO/RTE/PM: 02/Mod/299/39.4/40.6

PROJECT ID: 02-1200-0022-4

"A1" LINE
CROSS SECTIONS
11 OF 248

FOR EARTHWORK DEVELOPMENT ONLY

All Dimensions are U.S. Survey Feet

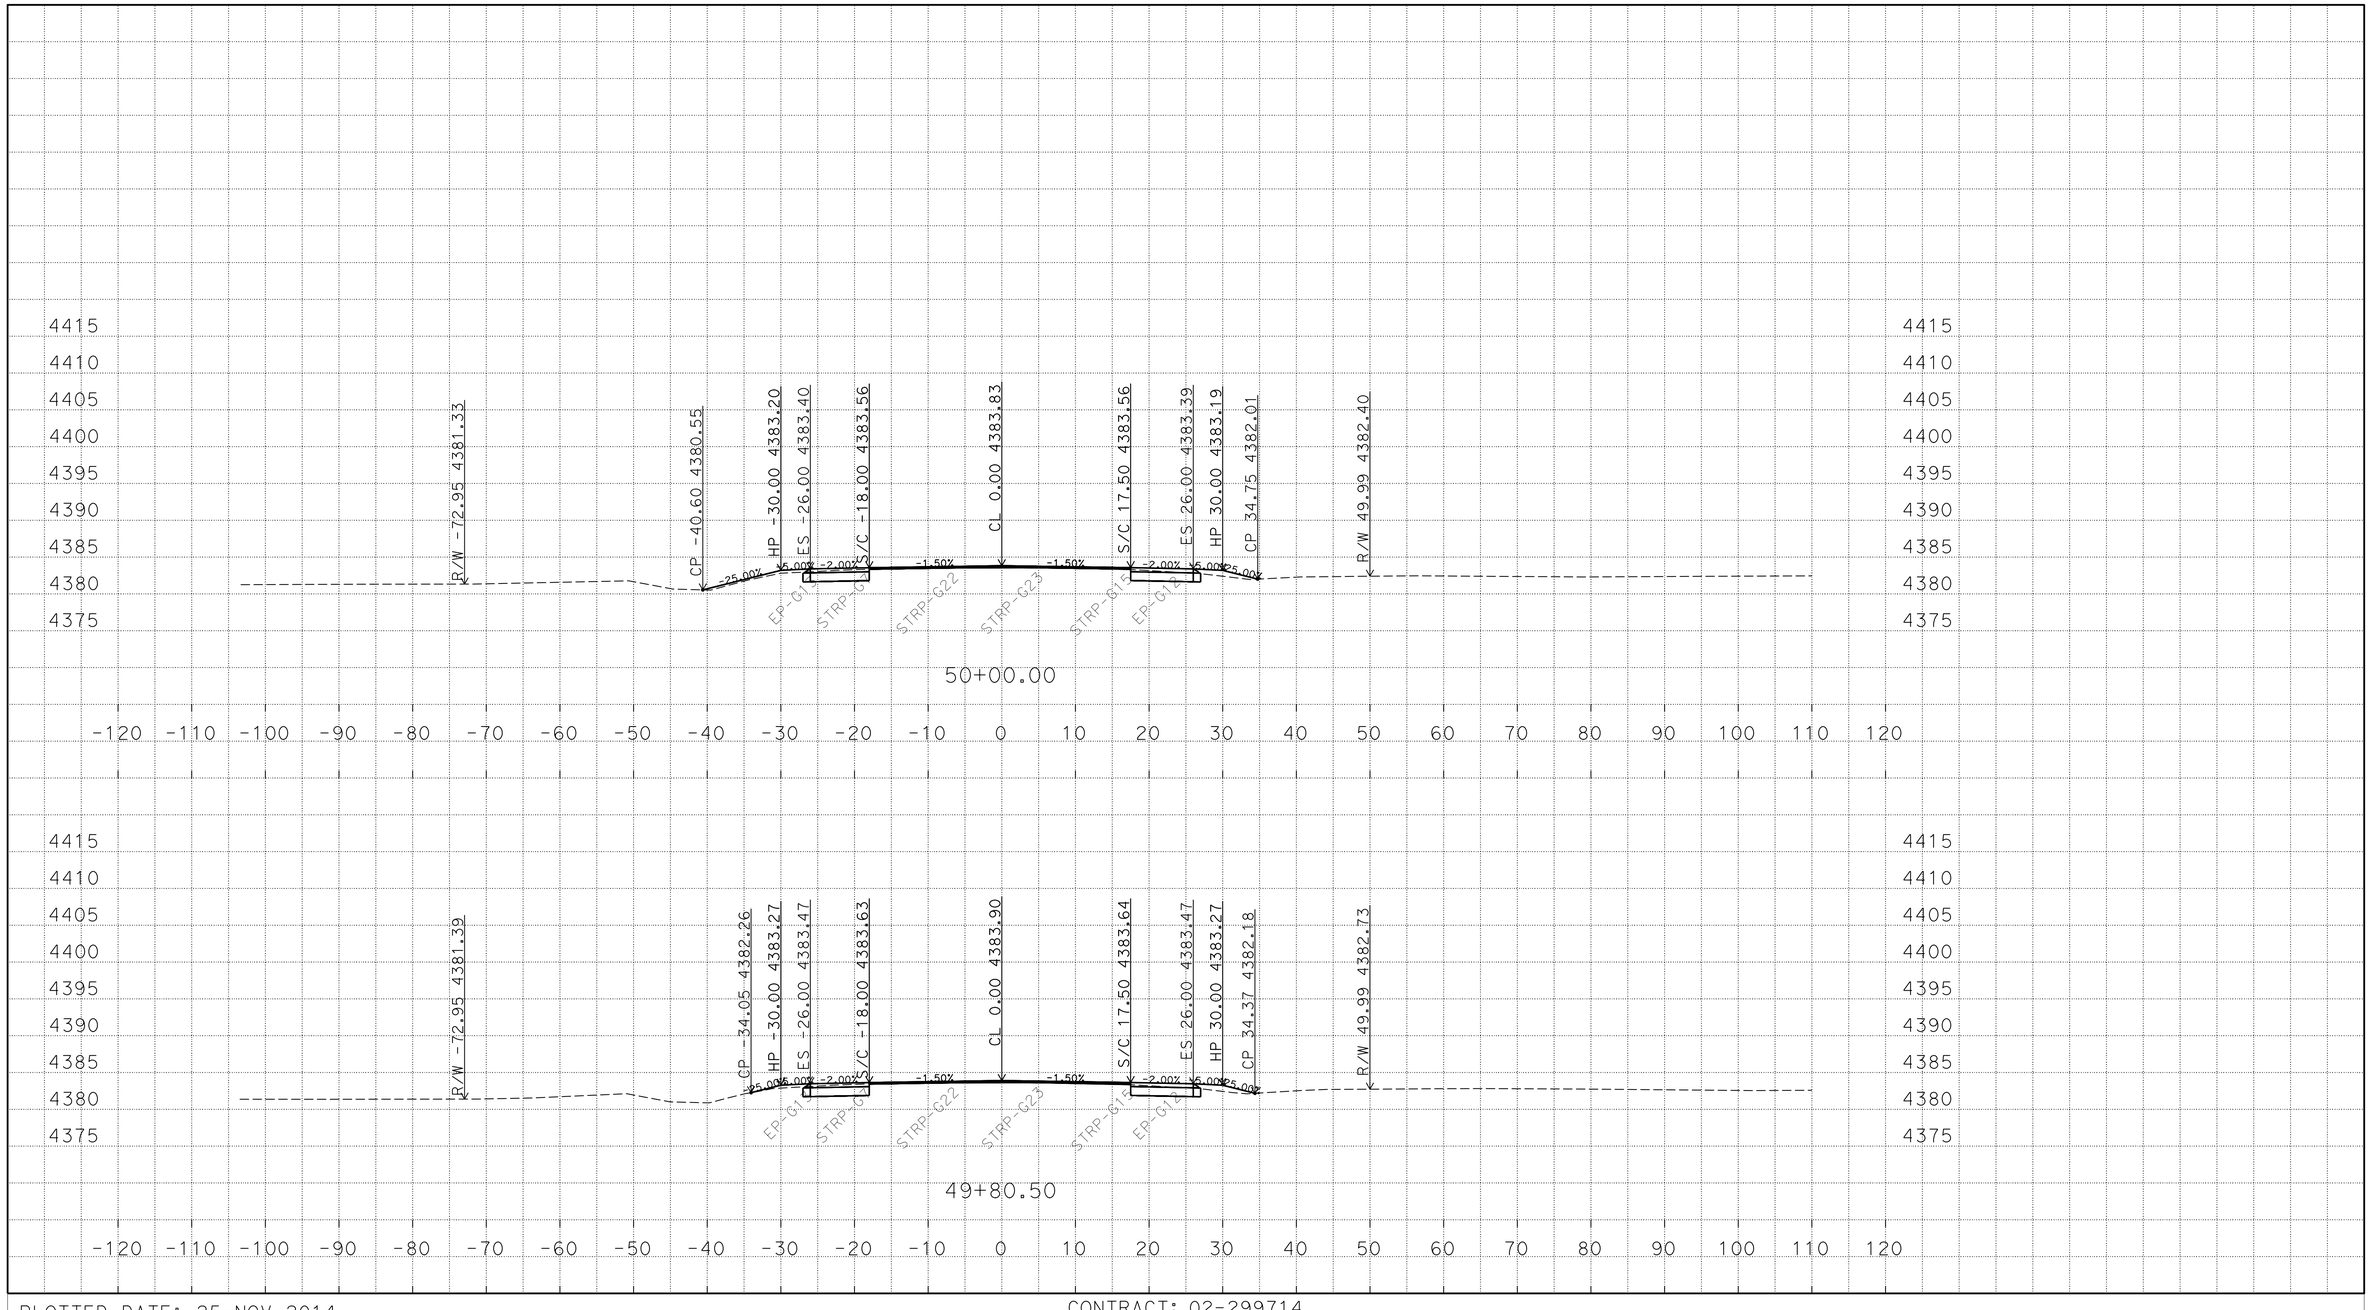

P:\proj2\02\29971\design\C3D\XSec_Qtys
0229971 Xsec 2014-10-07_TEMP_X_C3D_DWG.dwg - 25-Nov-14 10:13 AM

PLOTTED DATE: 25-NOV-2014

SCALE: 1"=10' Horiz.
1"=10' Vert.

CREATED BY: S117566

CONTRACT: 02-299714

DIST/CO/RTE/PM: 02/Mod/299/39.4/40.6

PROJECT ID: 02-1200-0022-4

"A1" LINE
CROSS SECTIONS
12 OF 248

FOR EARTHWORK DEVELOPMENT ONLY

All Dimensions are U.S. Survey Feet

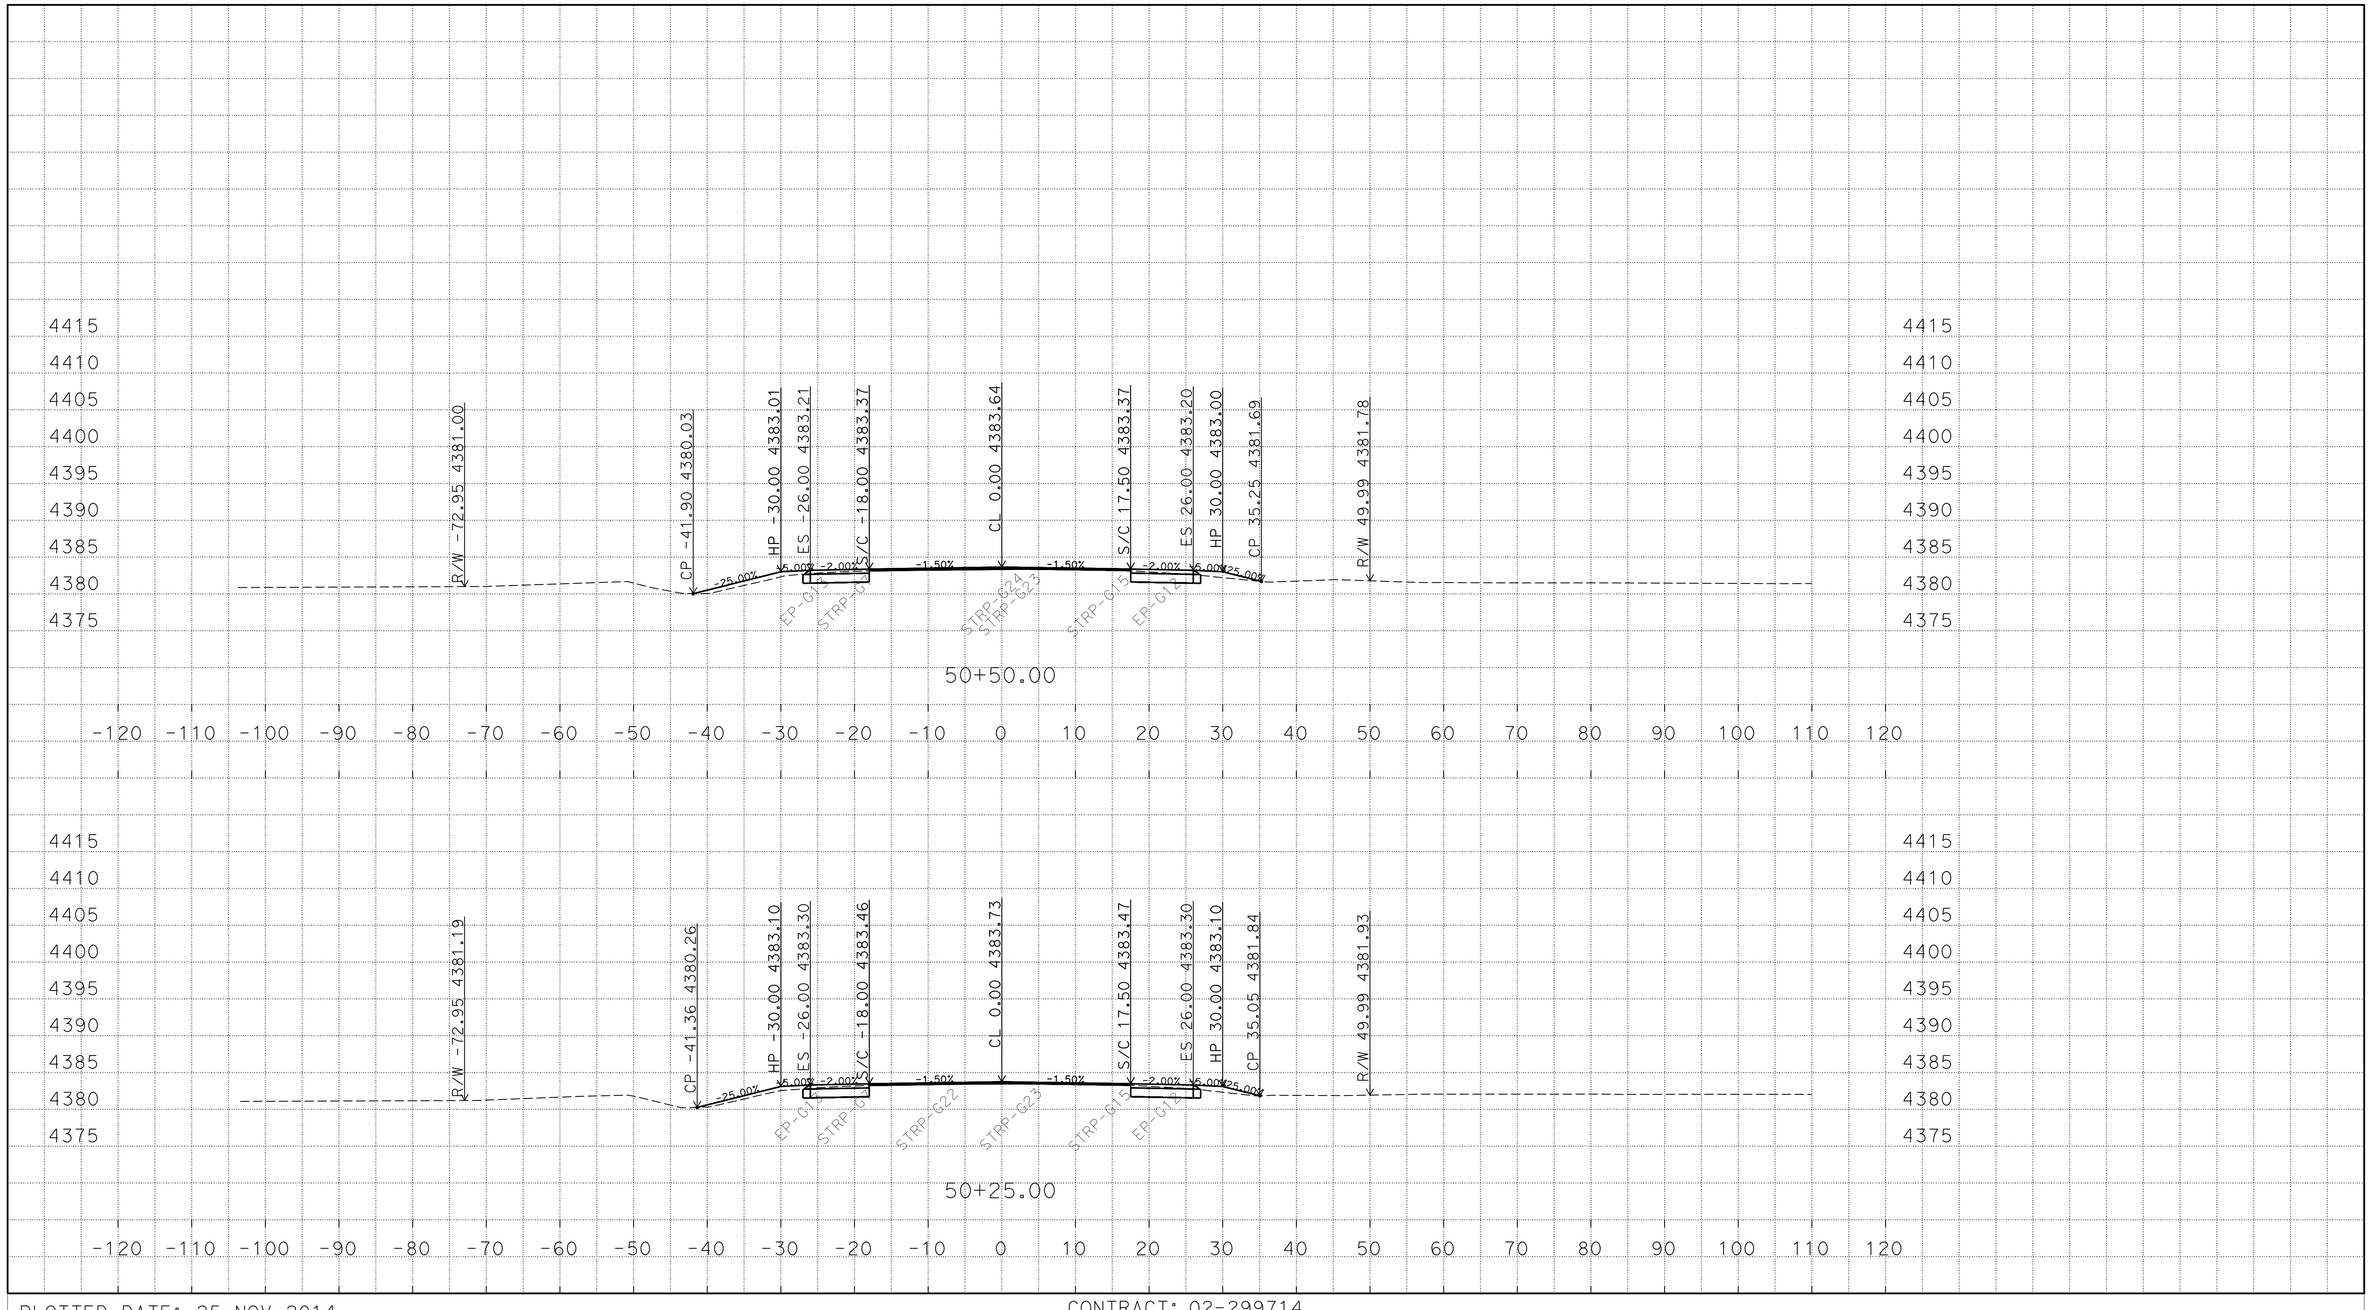

P:\proj2\02\29971\design\C3D\XSec_Qtys
0229971 Xsec 2014-10-07_TEMP_X_C3D_DWG.dwg - 25-Nov-14 10:13 AM

PLOTTED DATE: 25-NOV-2014

SCALE: 1"=10' Horiz.
1"=10' Vert.

CREATED BY: S117566

CONTRACT: 02-299714

DIST/CO/RTE/PM: 02/Mod/299/39.4/40.6

PROJECT ID: 02-1200-0022-4

"A1" LINE
CROSS SECTIONS
13 OF 248

FOR EARTHWORK DEVELOPMENT ONLY

All Dimensions are U.S. Survey Feet

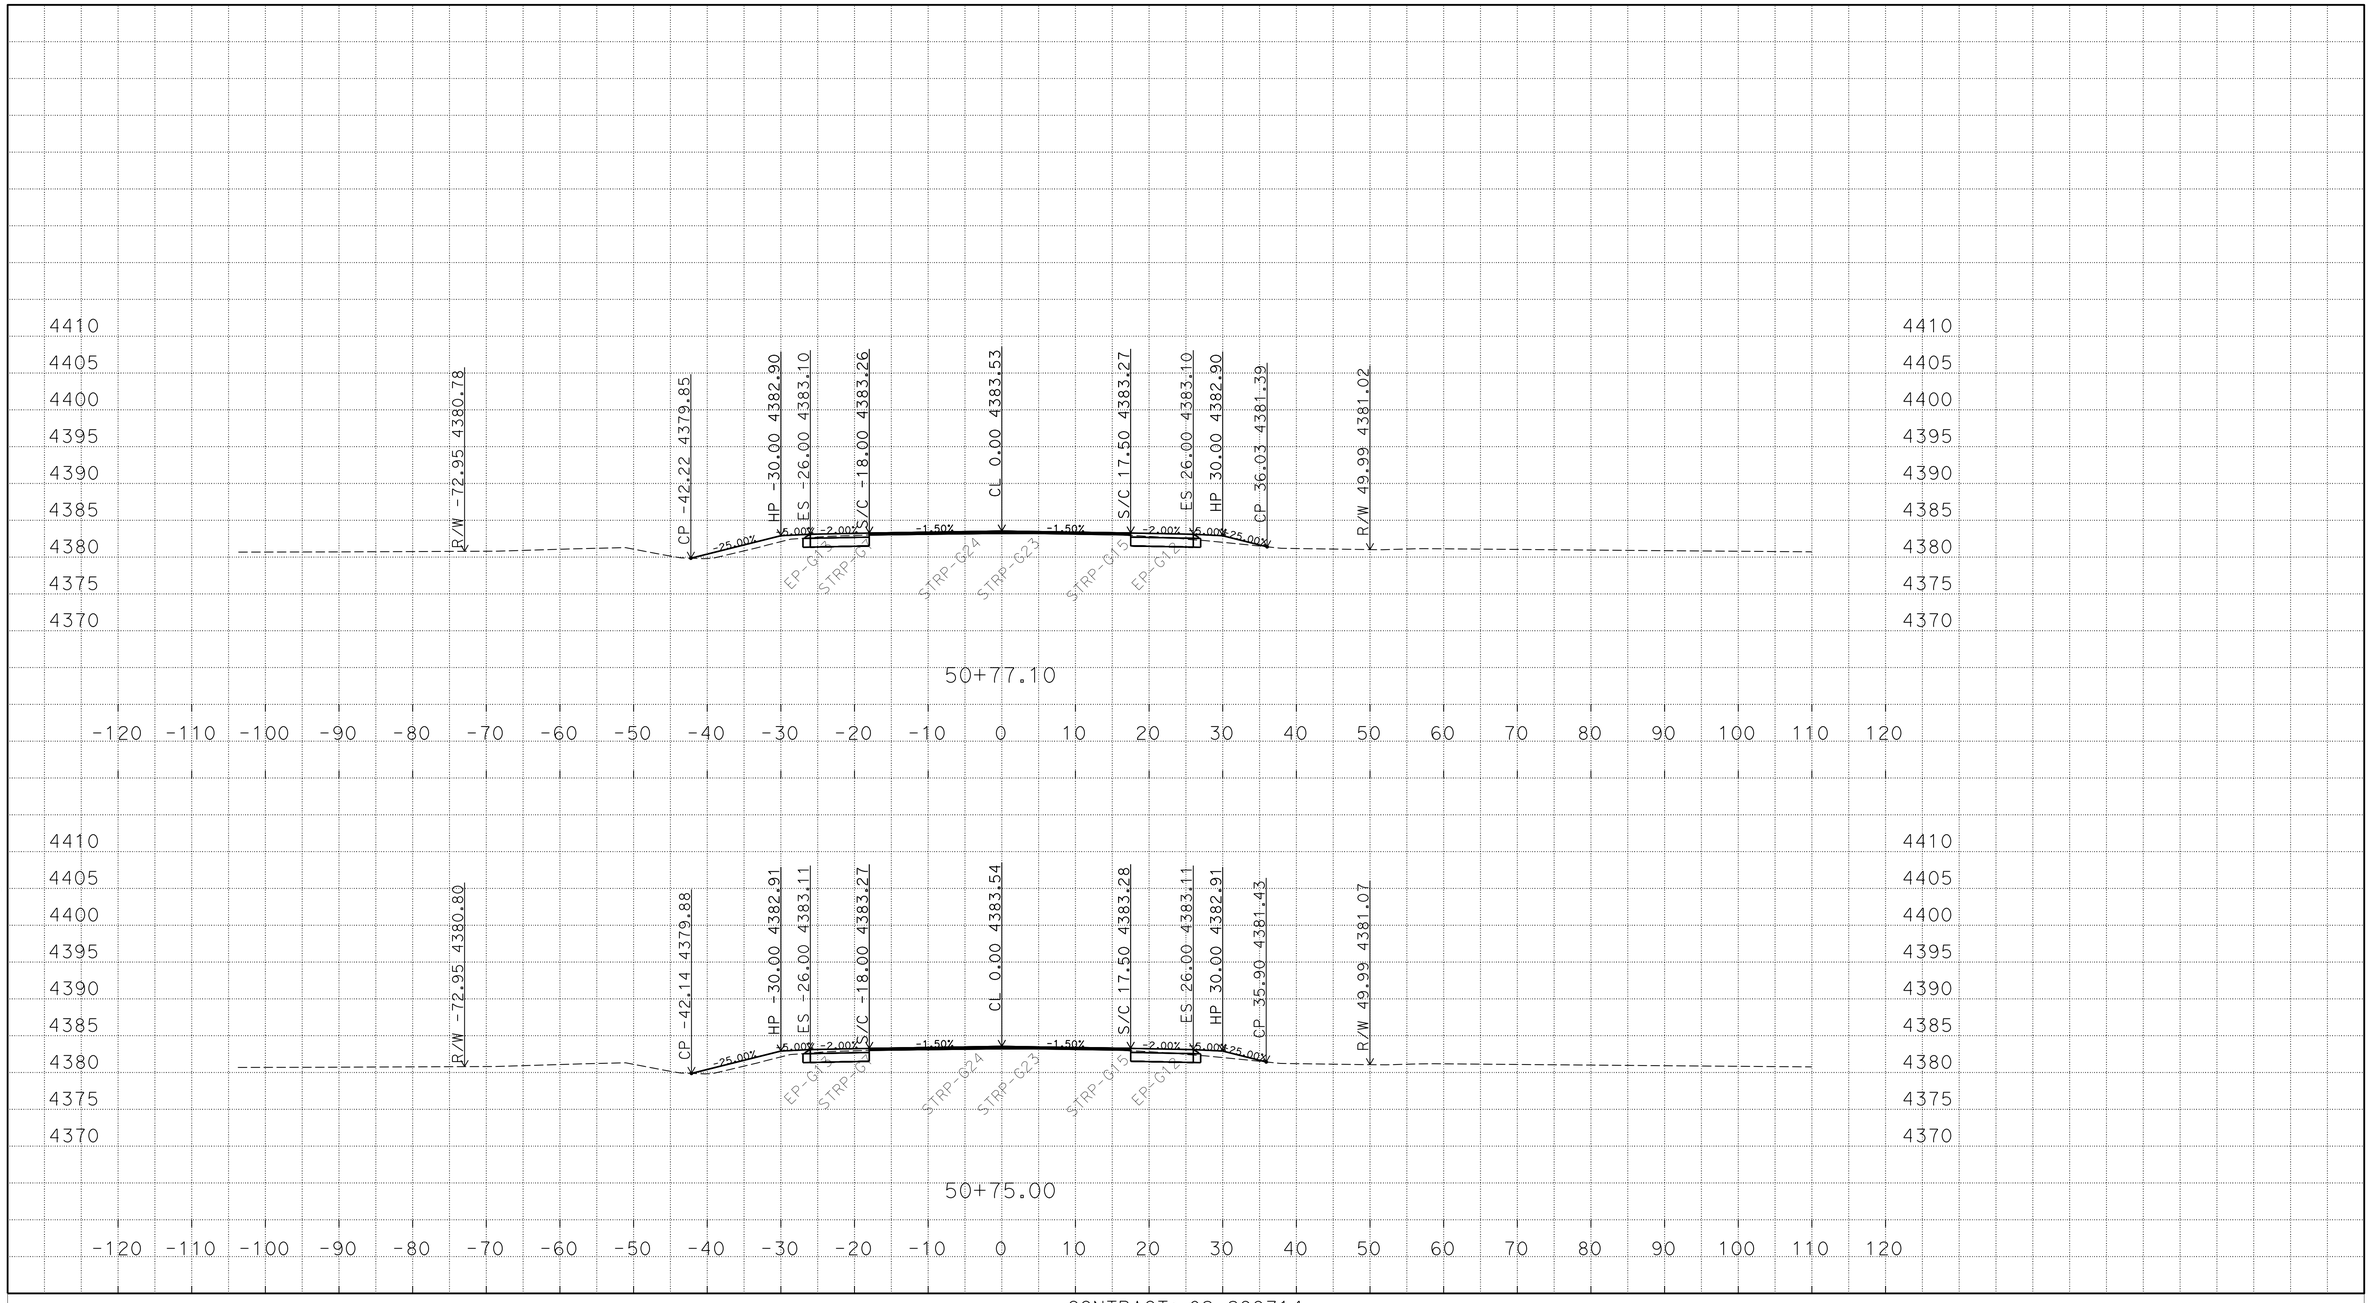

P:\proj2\02\29971\design\C3D\XSec_Qtys
0229971 Xsec 2014-10-07_TEMP_X_C3D_DWG.dwg - 25-Nov-14 10:13 AM

PLOTTED DATE: 25-NOV-2014

SCALE: 1"=10' Horiz.
1"=10' Vert.

CREATED BY: S117566

CONTRACT: 02-299714

DIST/CO/RTE/PM: 02/Mod/299/39.4/40.6

PROJECT ID: 02-1200-0022-4

"A1" LINE
CROSS SECTIONS
14 OF 248

FOR EARTHWORK DEVELOPMENT ONLY

All Dimensions are U.S. Survey Feet

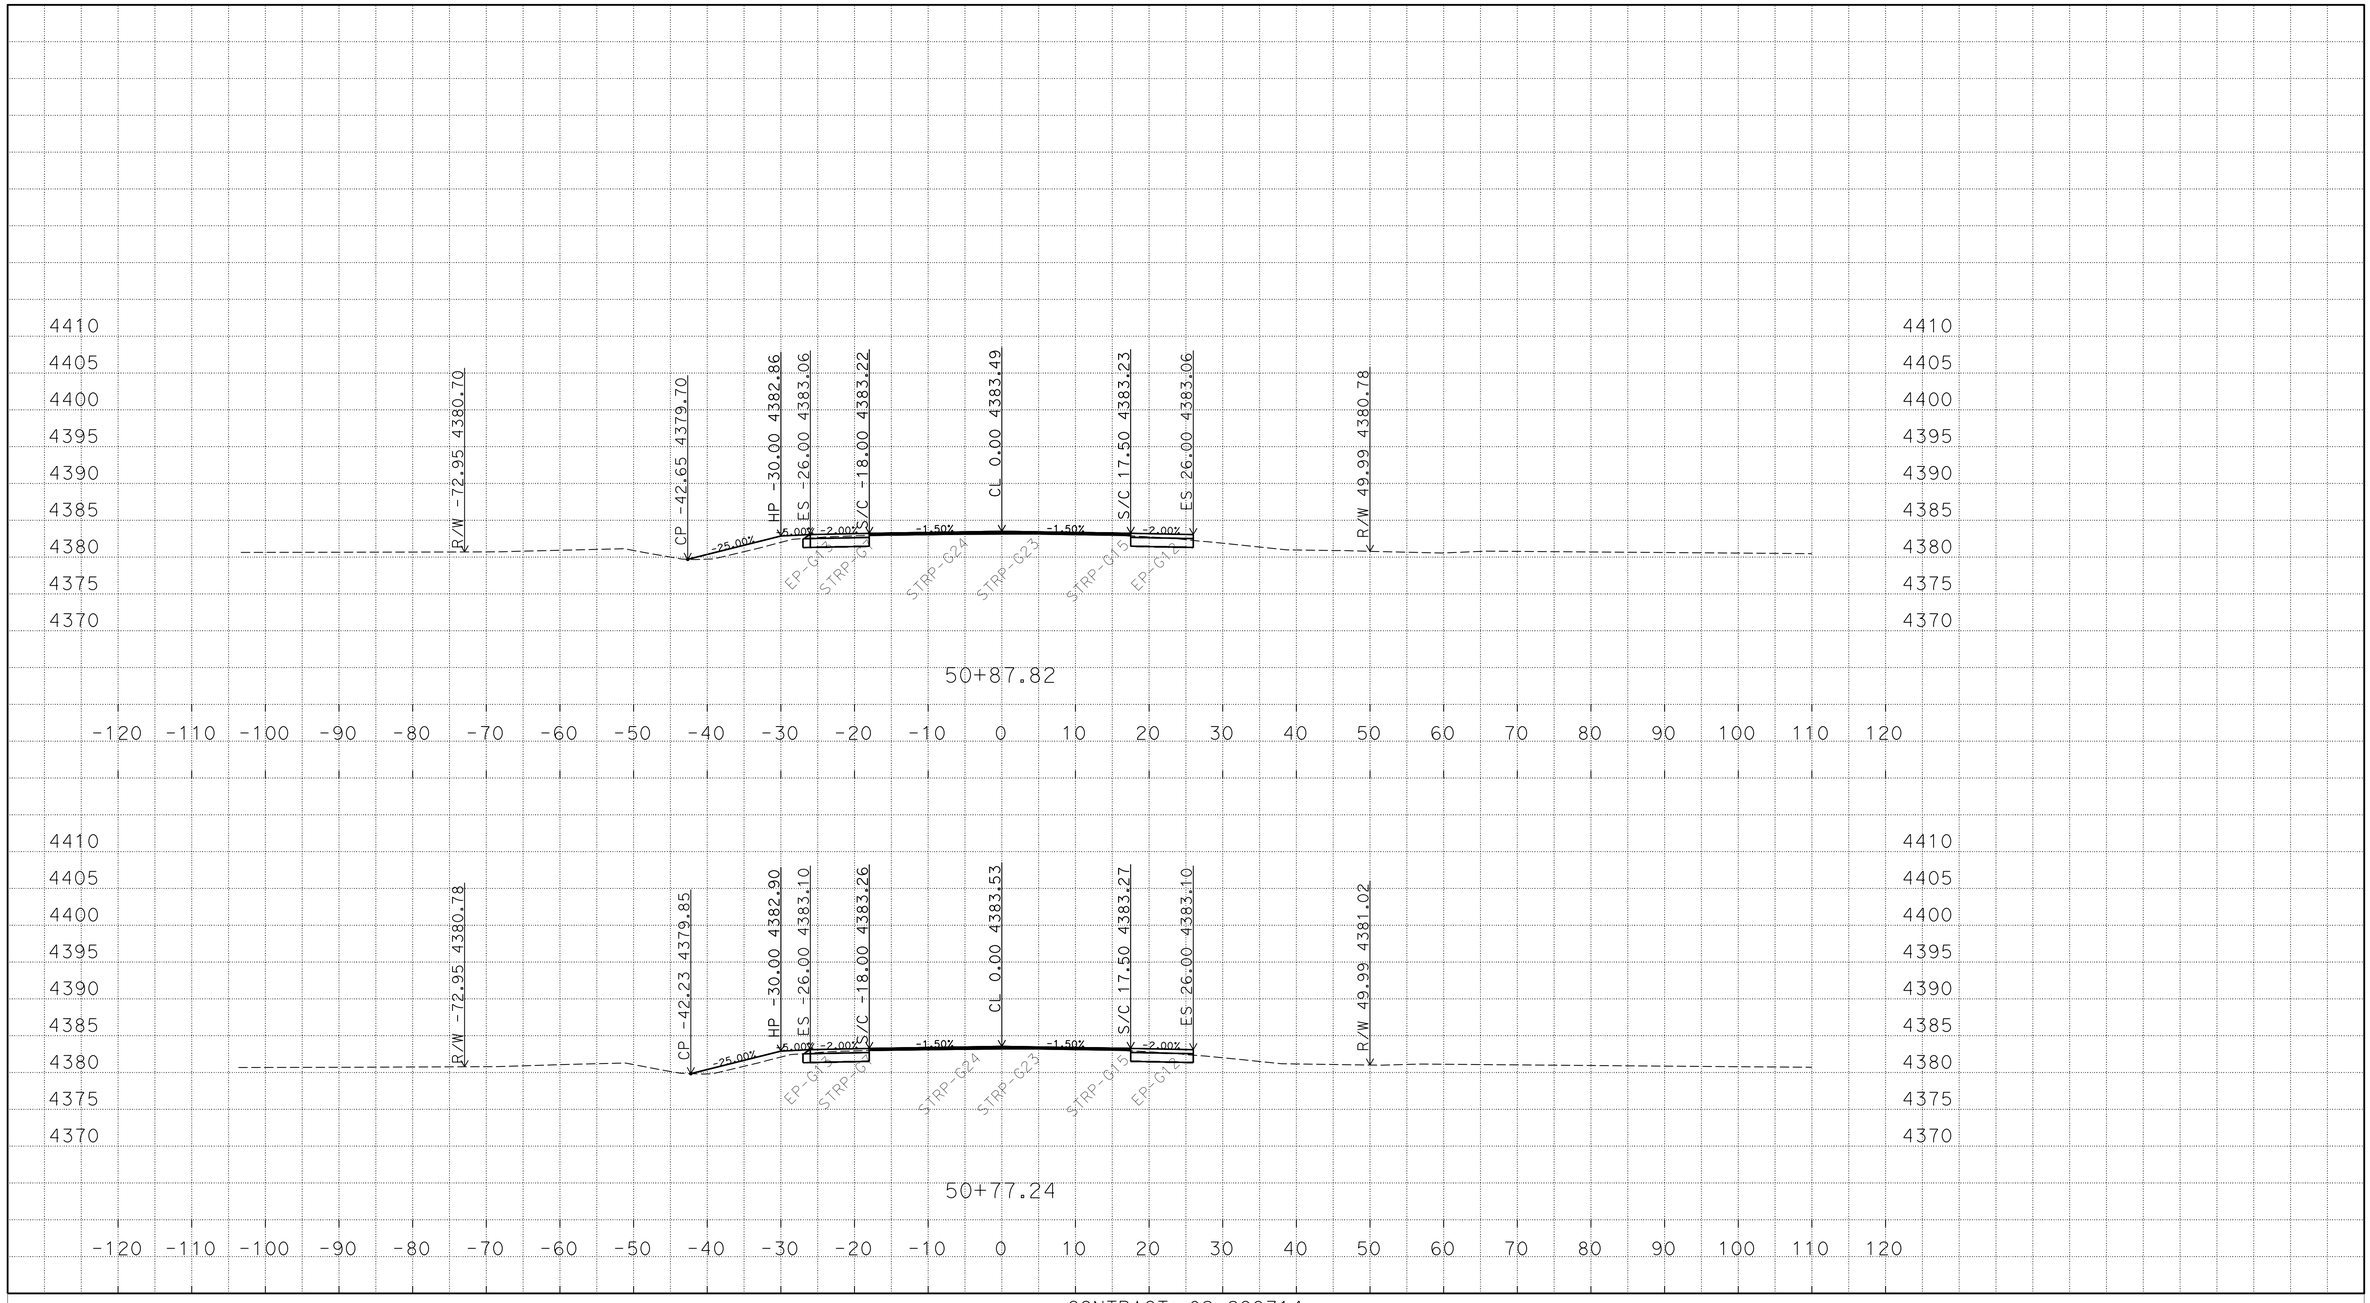

P:\proj2\02\29971\design\C3D\XSec_Qtys
0229971 Xsec 2014-10-07_TEMP_X_C3D_DWG.dwg - 25-Nov-14 10:13 AM

PLOTTED DATE: 25-NOV-2014

SCALE: 1"=10' Horiz.
1"=10' Vert.

CREATED BY: S117566

CONTRACT: 02-299714

DIST/CO/RTE/PM: 02/Mod/299/39.4/40.6

PROJECT ID: 02-1200-0022-4

"A1" LINE
CROSS SECTIONS
15 OF 248

FOR EARTHWORK DEVELOPMENT ONLY

All Dimensions are U.S. Survey Feet

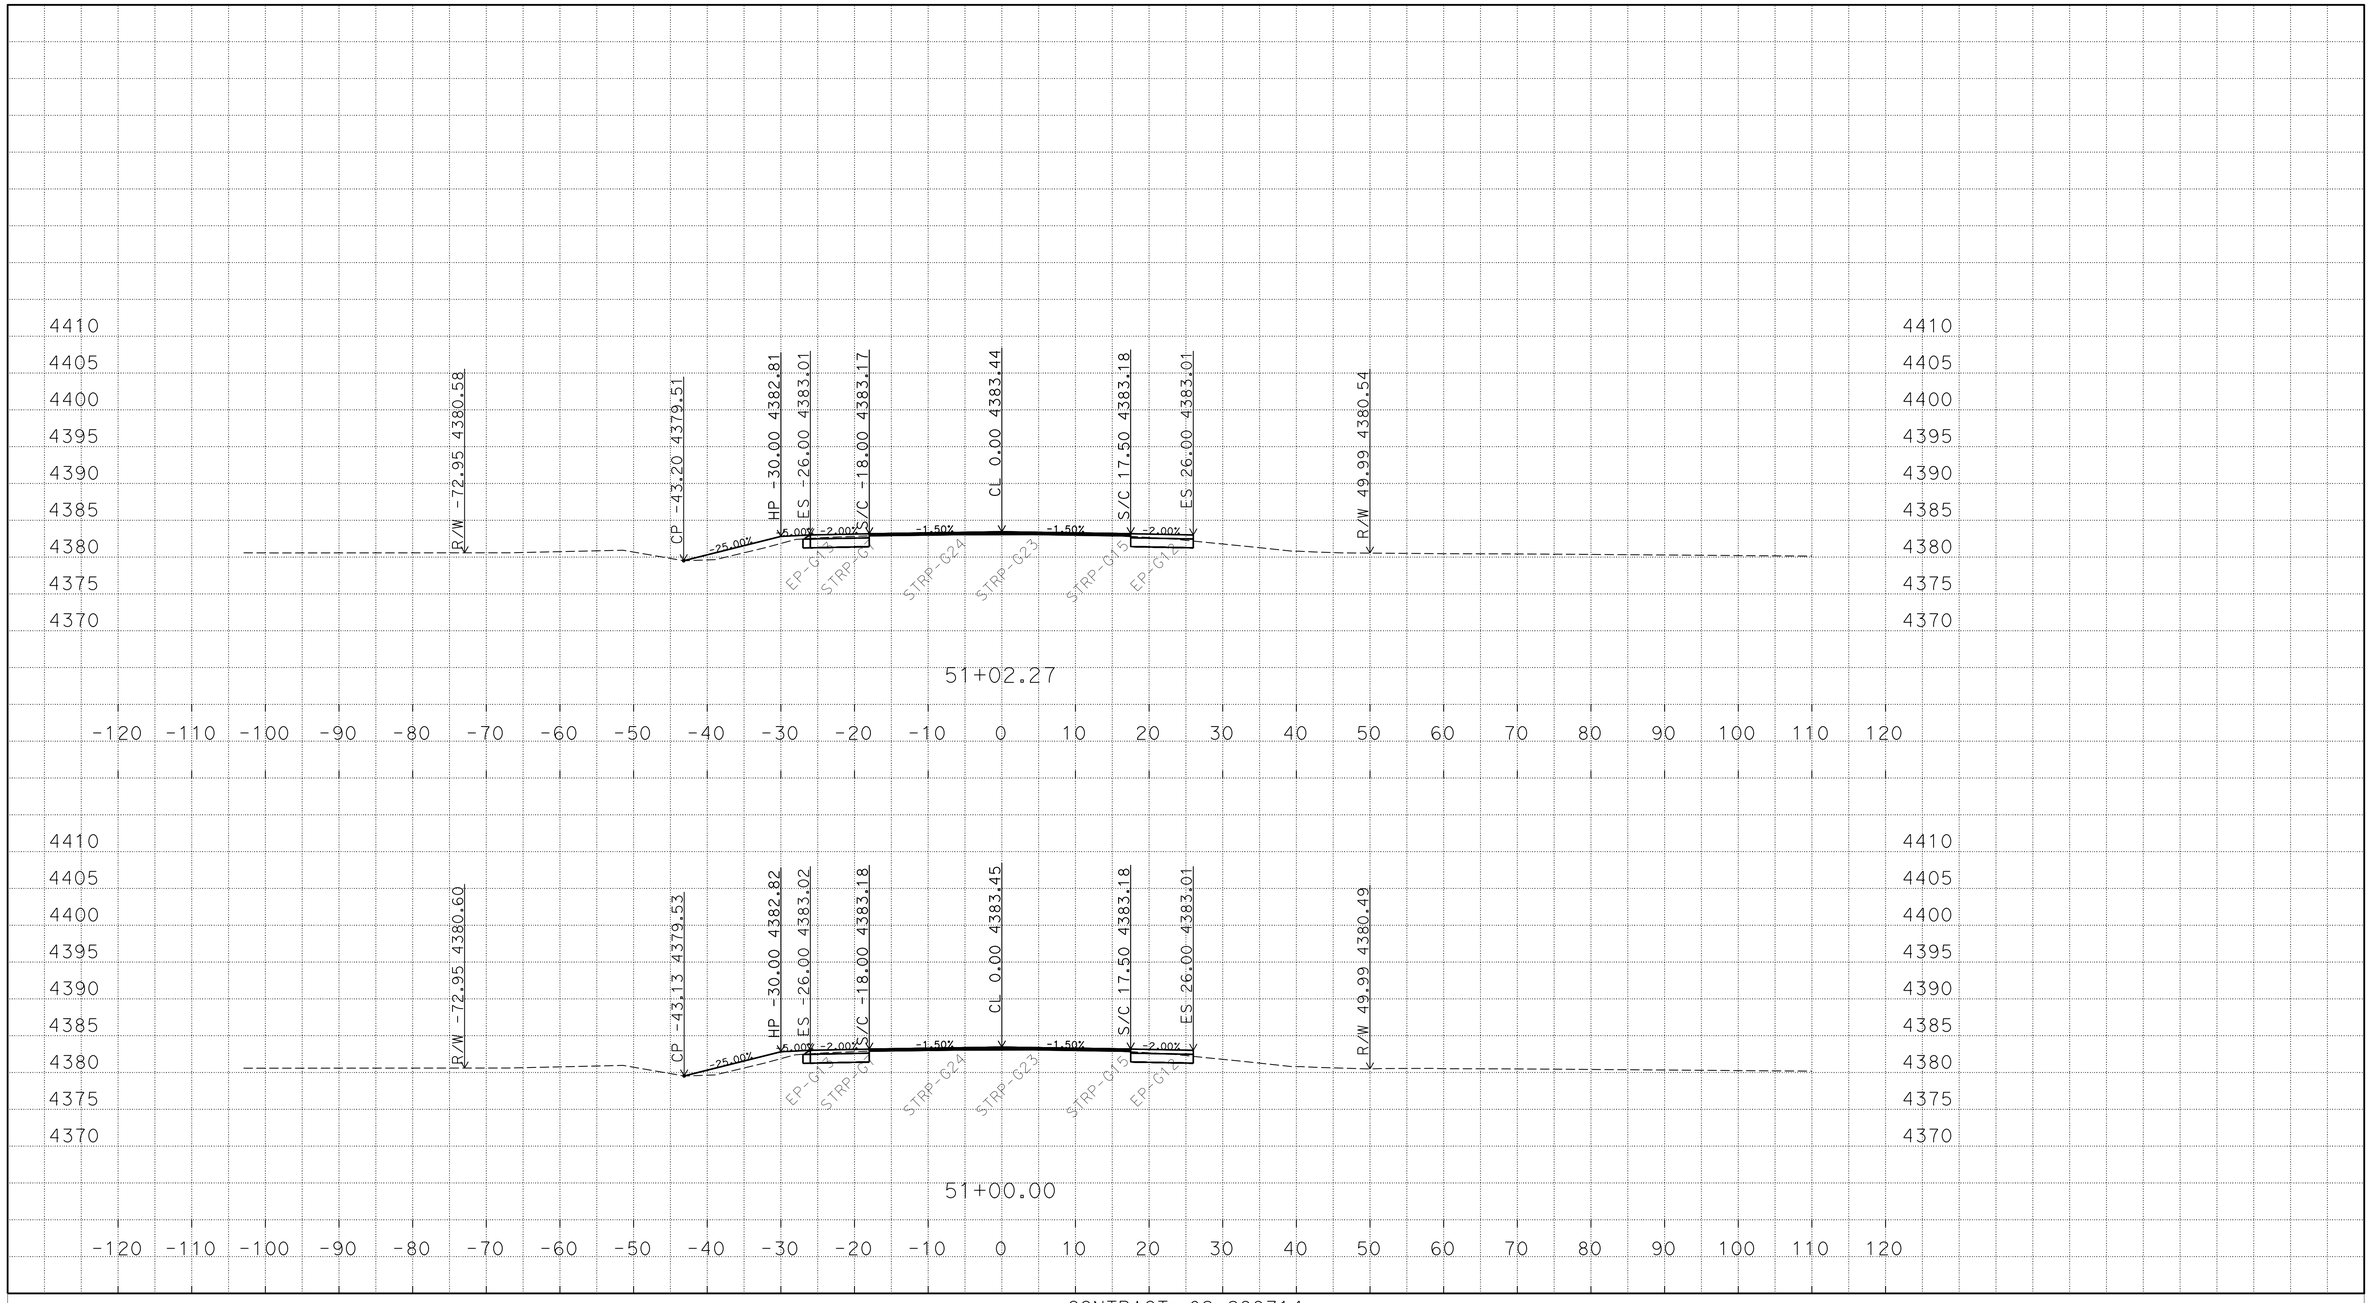

P:\proj2\02\29971\design\C3D\XSec_Qtys
0229971 Xsec 2014-10-07_TEMP_X_C3D_DWG.dwg - 25-Nov-14 10:13 AM

PLOTTED DATE: 25-NOV-2014

SCALE: 1"=10' Horiz.
1"=10' Vert.

CREATED BY: S117566

CONTRACT: 02-299714

DIST/CO/RTE/PM: 02/Mod/299/39.4/40.6

PROJECT ID: 02-1200-0022-4

"A1" LINE
CROSS SECTIONS
16 OF 248

FOR EARTHWORK DEVELOPMENT ONLY

All Dimensions are U.S. Survey Feet

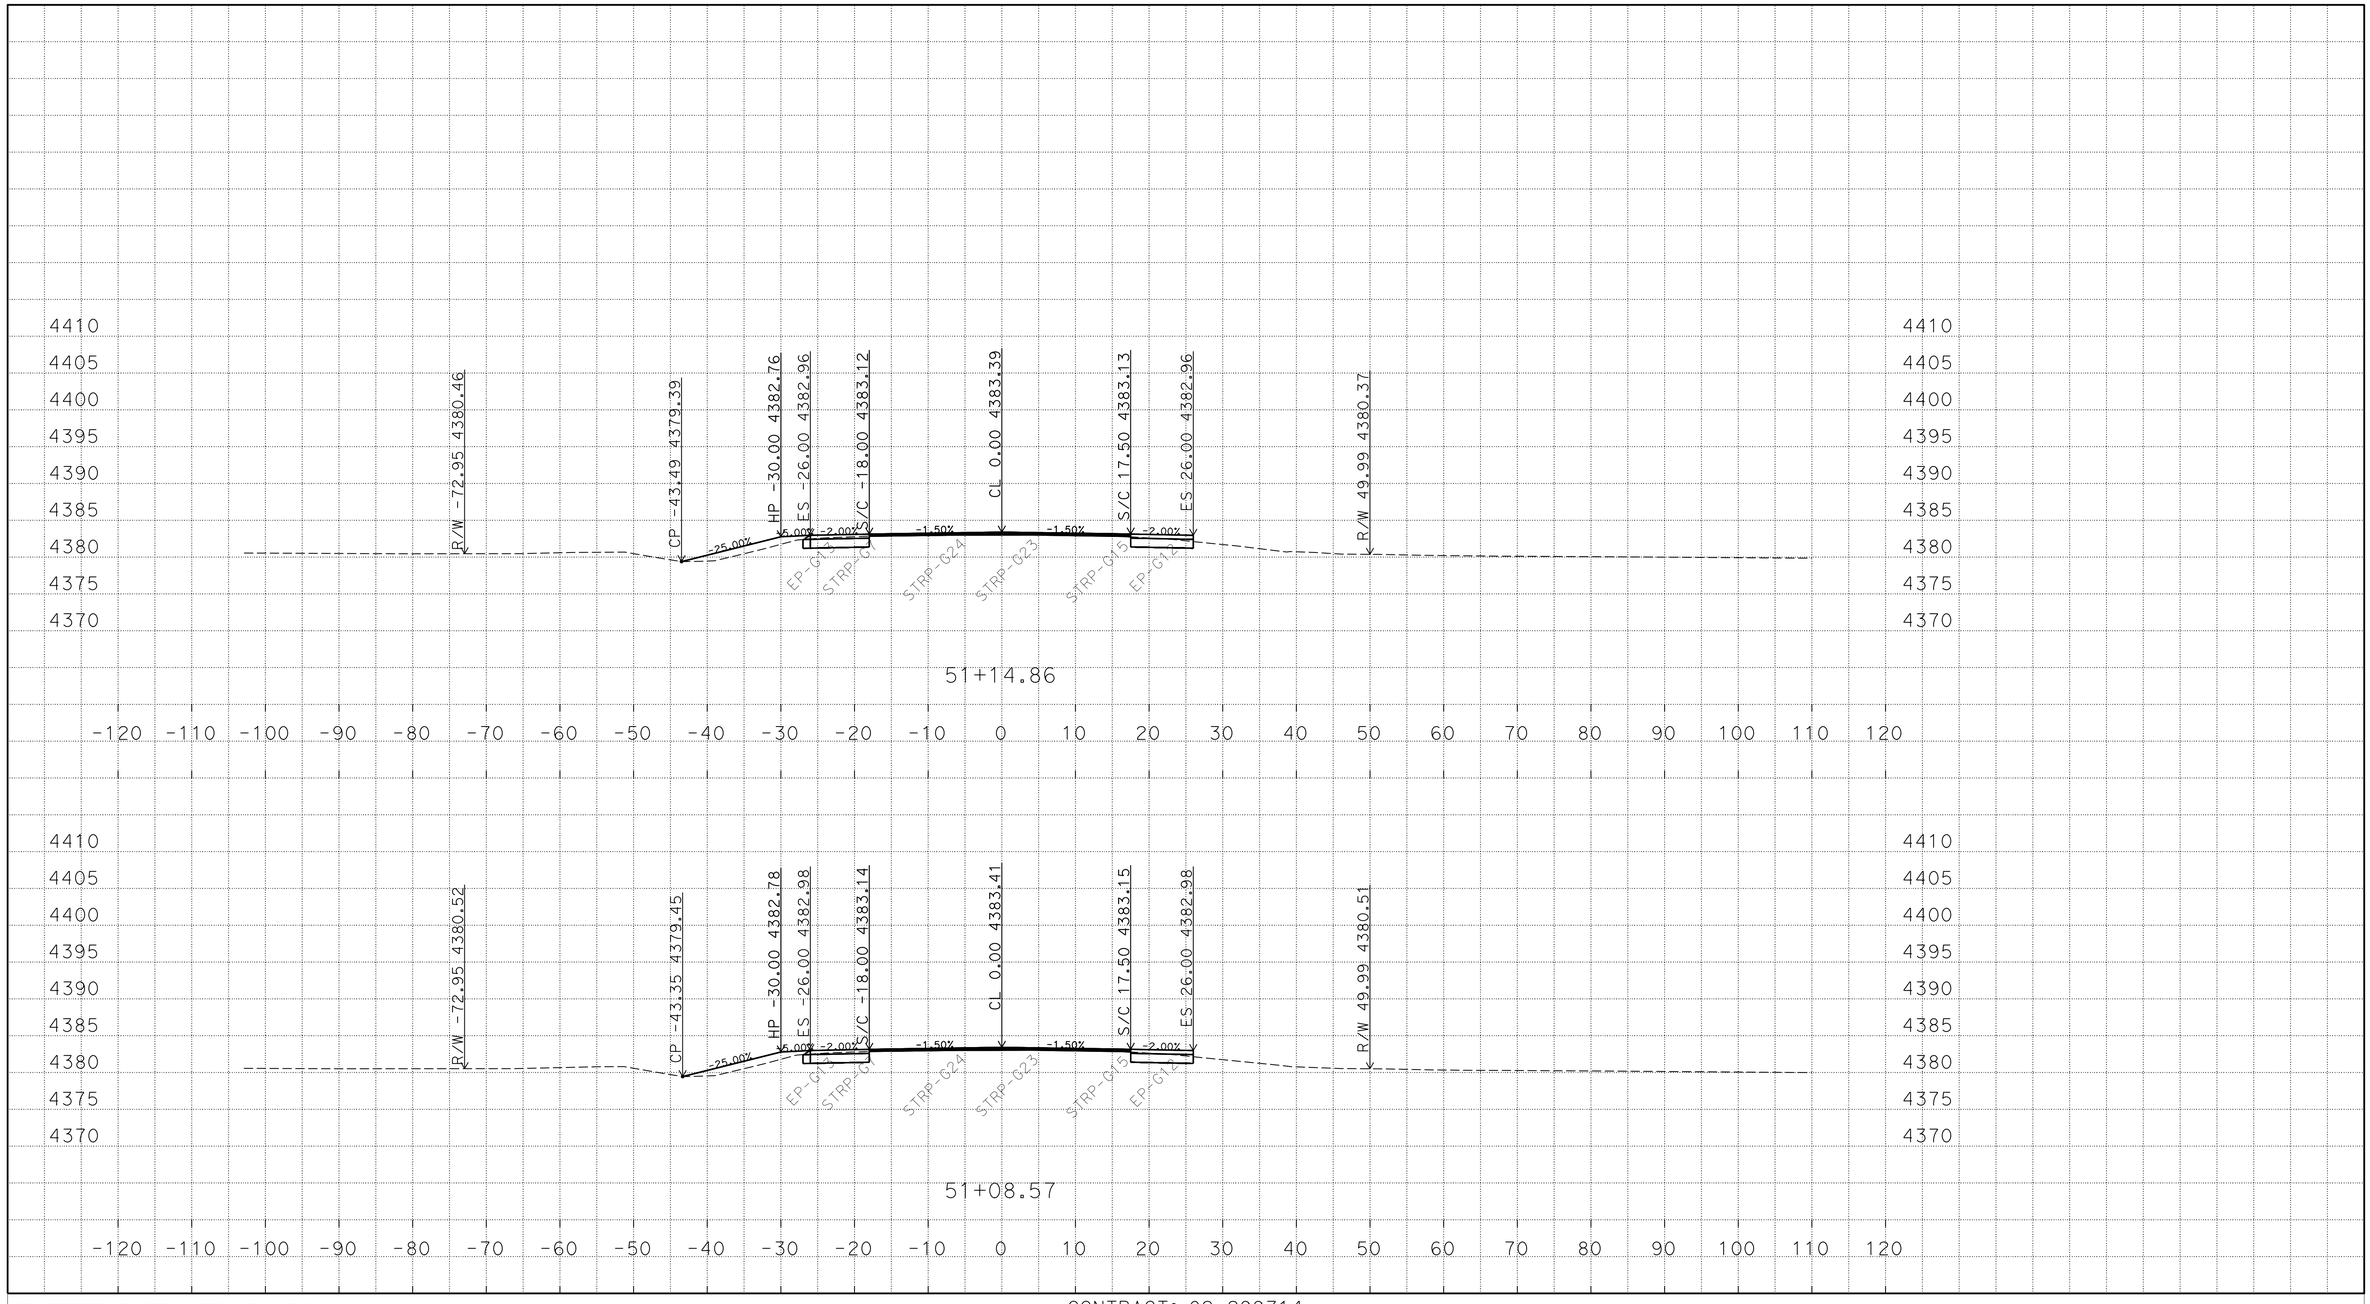

P:\proj2\02\29971\design\C3D\XSec_Qtys
0229971 Xsec 2014-10-07_TEMP_X_C3D_DWG.dwg - 25-Nov-14 10:13 AM

PLOTTED DATE: 25-NOV-2014

SCALE: 1"=10' Horiz.
1"=10' Vert.

CREATED BY: S117566

CONTRACT: 02-299714

DIST/CO/RTE/PM: 02/Mod/299/39.4/40.6

PROJECT ID: 02-1200-0022-4

"A1" LINE
CROSS SECTIONS
17 OF 248

FOR EARTHWORK DEVELOPMENT ONLY

All Dimensions are U.S. Survey Feet

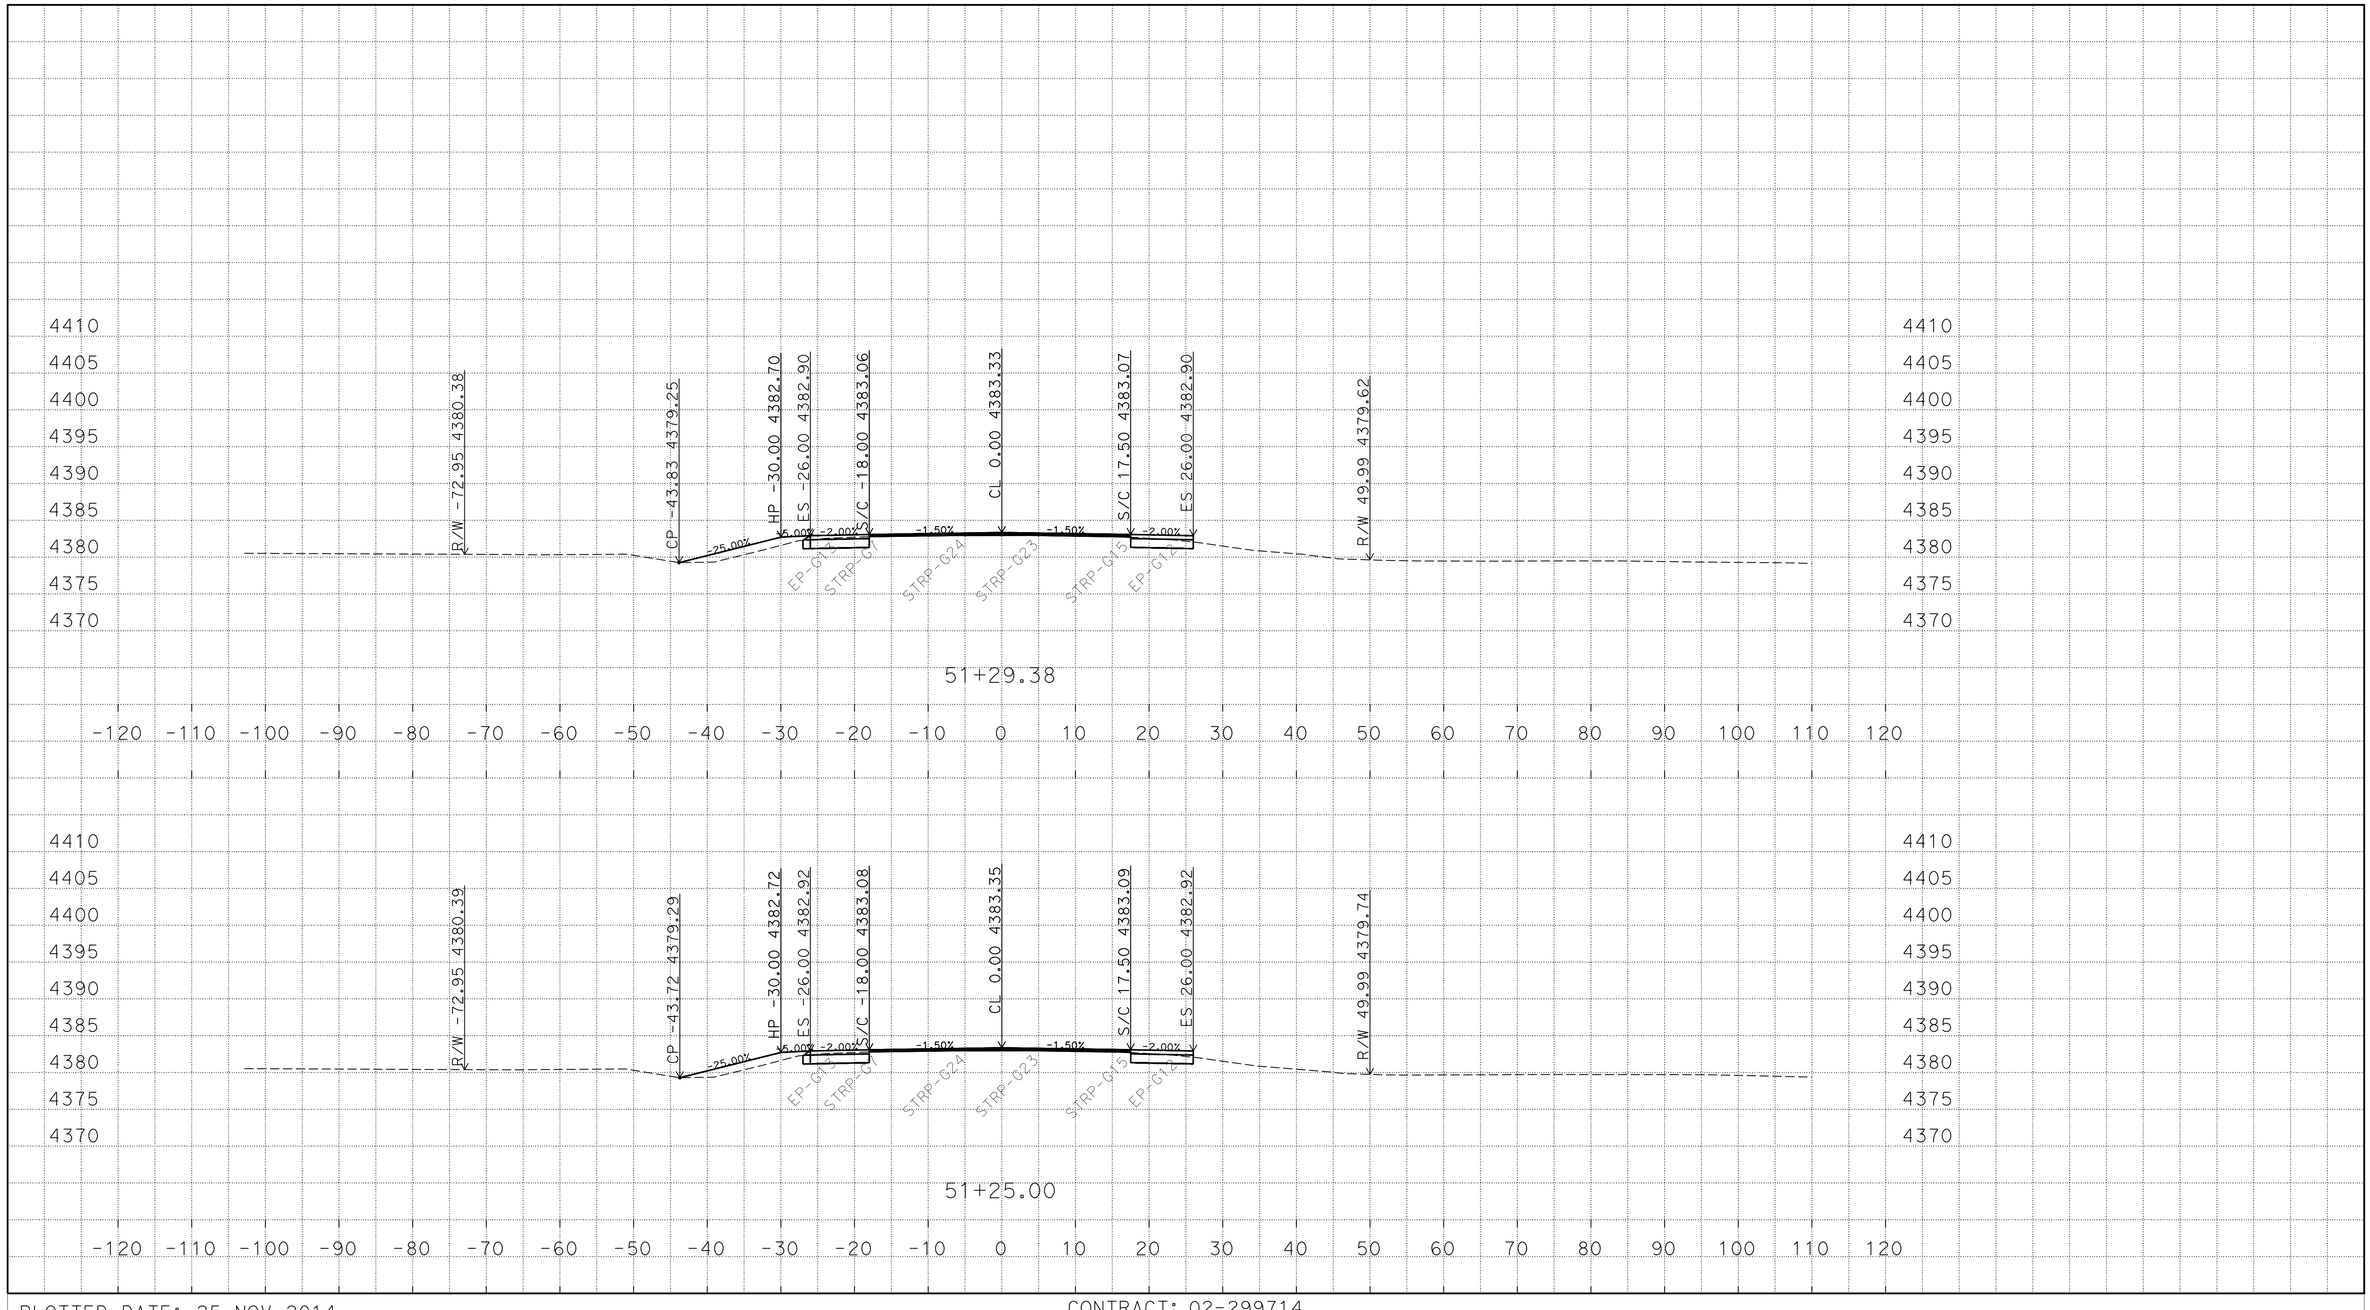

P:\proj2\02\29971\design\C3D\XSec_Qtys
0229971 Xsec 2014-10-07_TEMP_X_C3D_DWG.dwg - 25-Nov-14 10:13 AM

PLOTTED DATE: 25-NOV-2014

SCALE: 1"=10' Horiz.
1"=10' Vert.

CREATED BY: S117566

CONTRACT: 02-299714

DIST/CO/RTE/PM: 02/Mod/299/39.4/40.6

PROJECT ID: 02-1200-0022-4

"A1" LINE
CROSS SECTIONS
18 OF 248

FOR EARTHWORK DEVELOPMENT ONLY

All Dimensions are U.S. Survey Feet

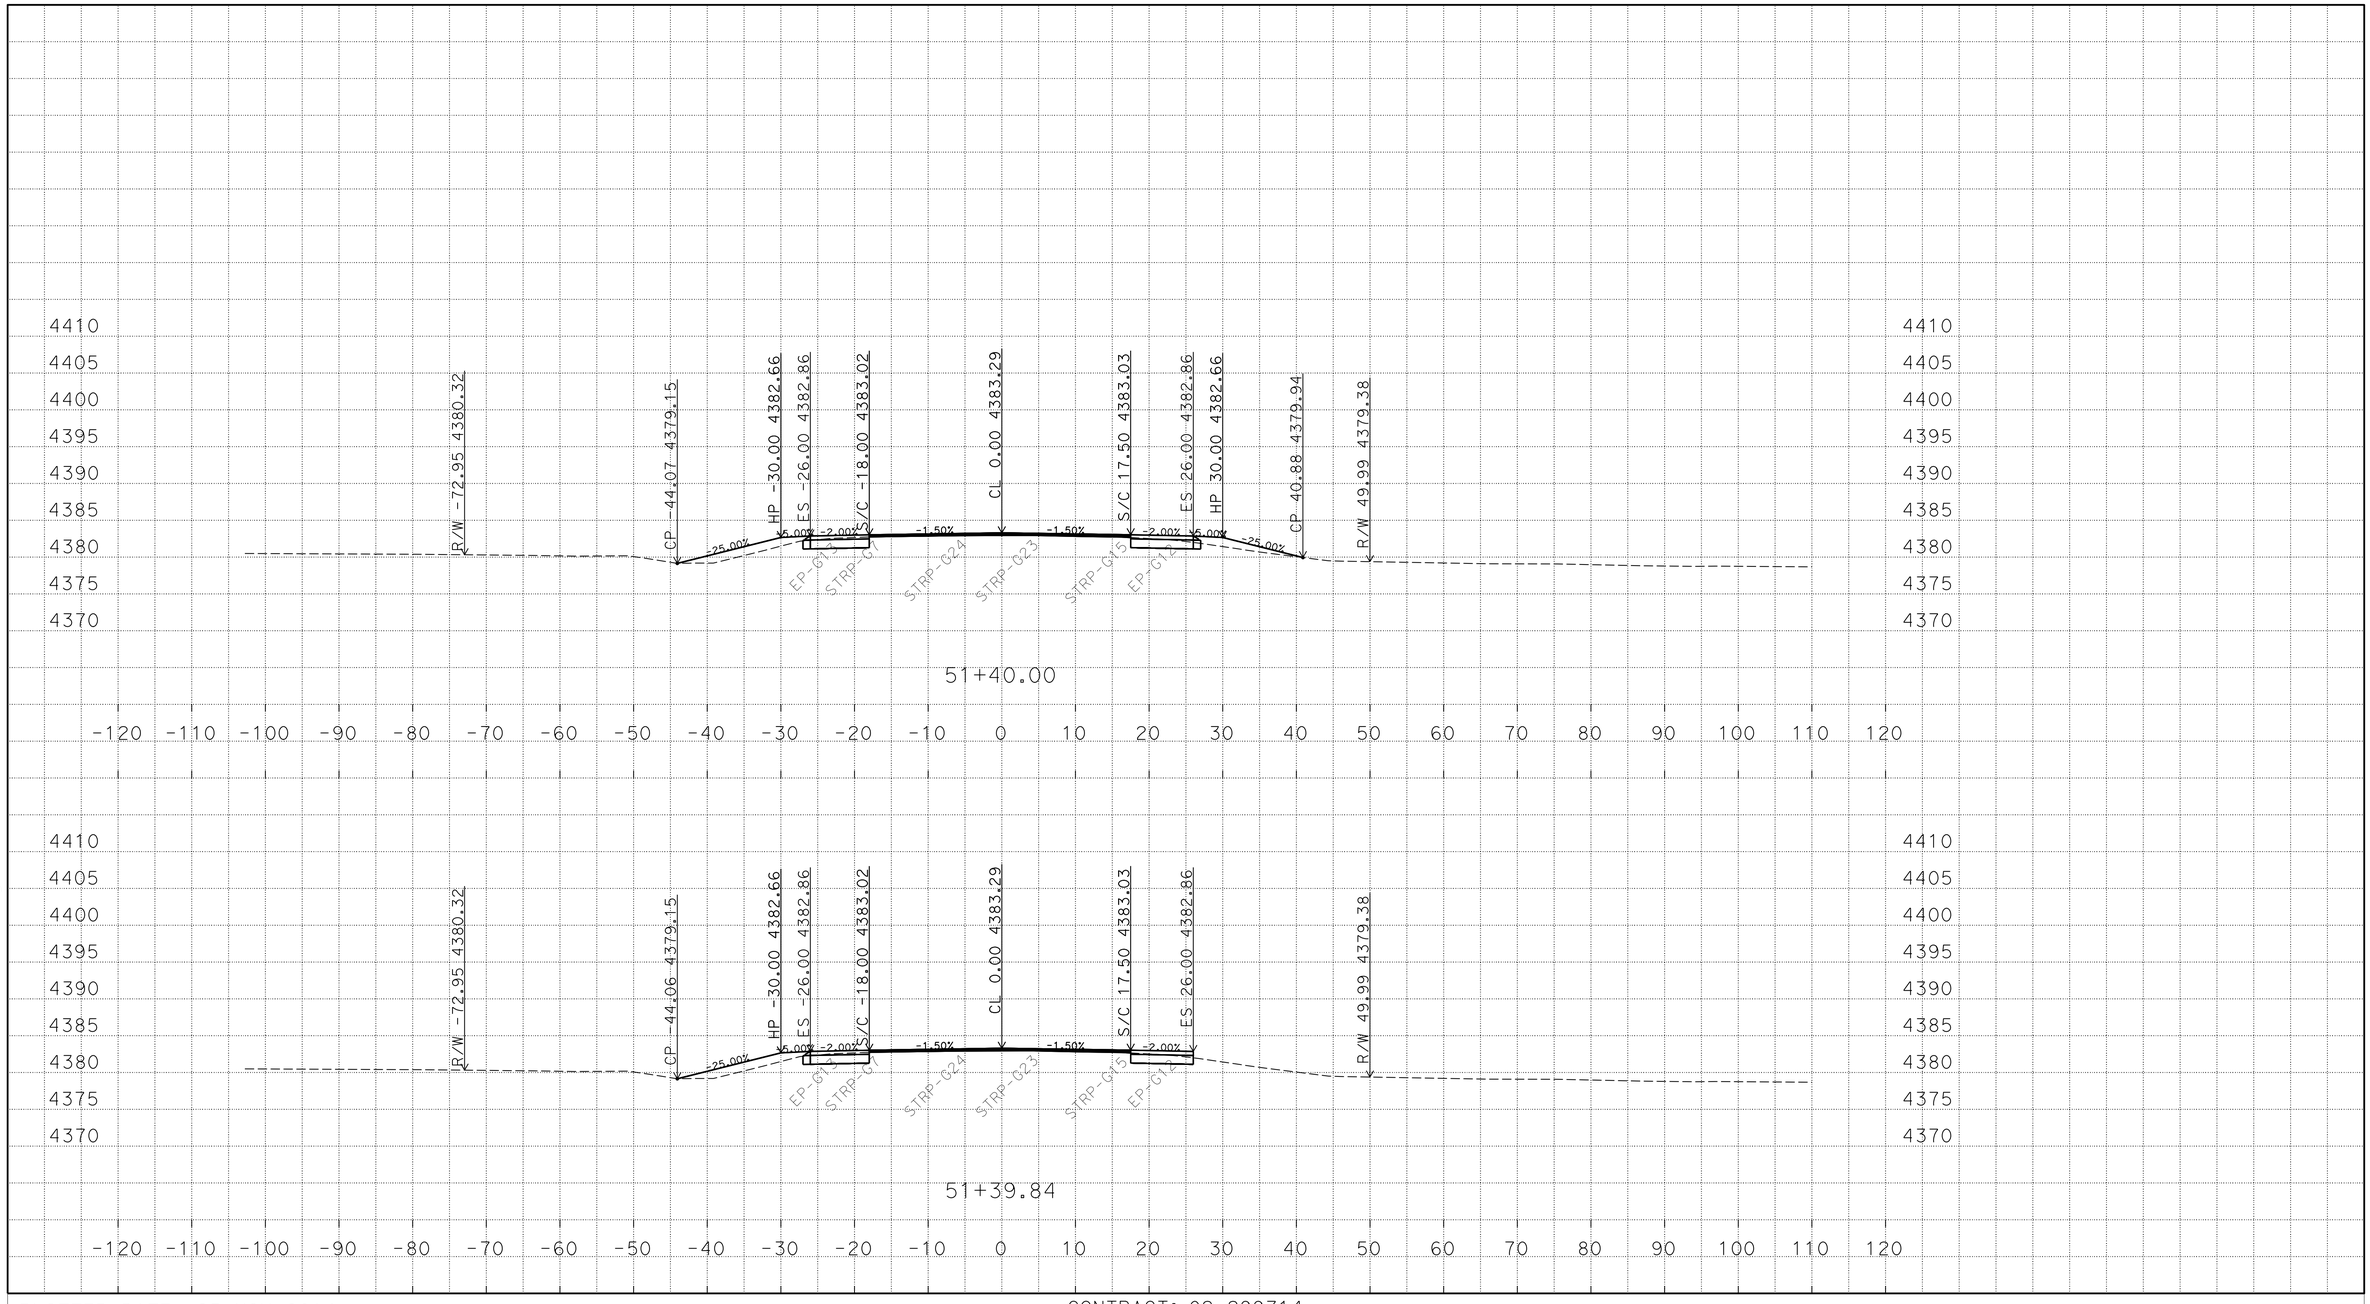

P:\proj2\02\29971\design\C3D\XSec_Qtys
0229971 Xsec 2014-10-07_TEMP_X_C3D_DWG.dwg - 25-Nov-14 10:13 AM

PLOTTED DATE: 25-NOV-2014

SCALE: 1"=10' Horiz.
1"=10' Vert.

CREATED BY: S117566

CONTRACT: 02-299714

DIST/CO/RTE/PM: 02/Mod/299/39.4/40.6

PROJECT ID: 02-1200-0022-4

"A1" LINE
CROSS SECTIONS
19 OF 248

FOR EARTHWORK DEVELOPMENT ONLY

All Dimensions are U.S. Survey Feet

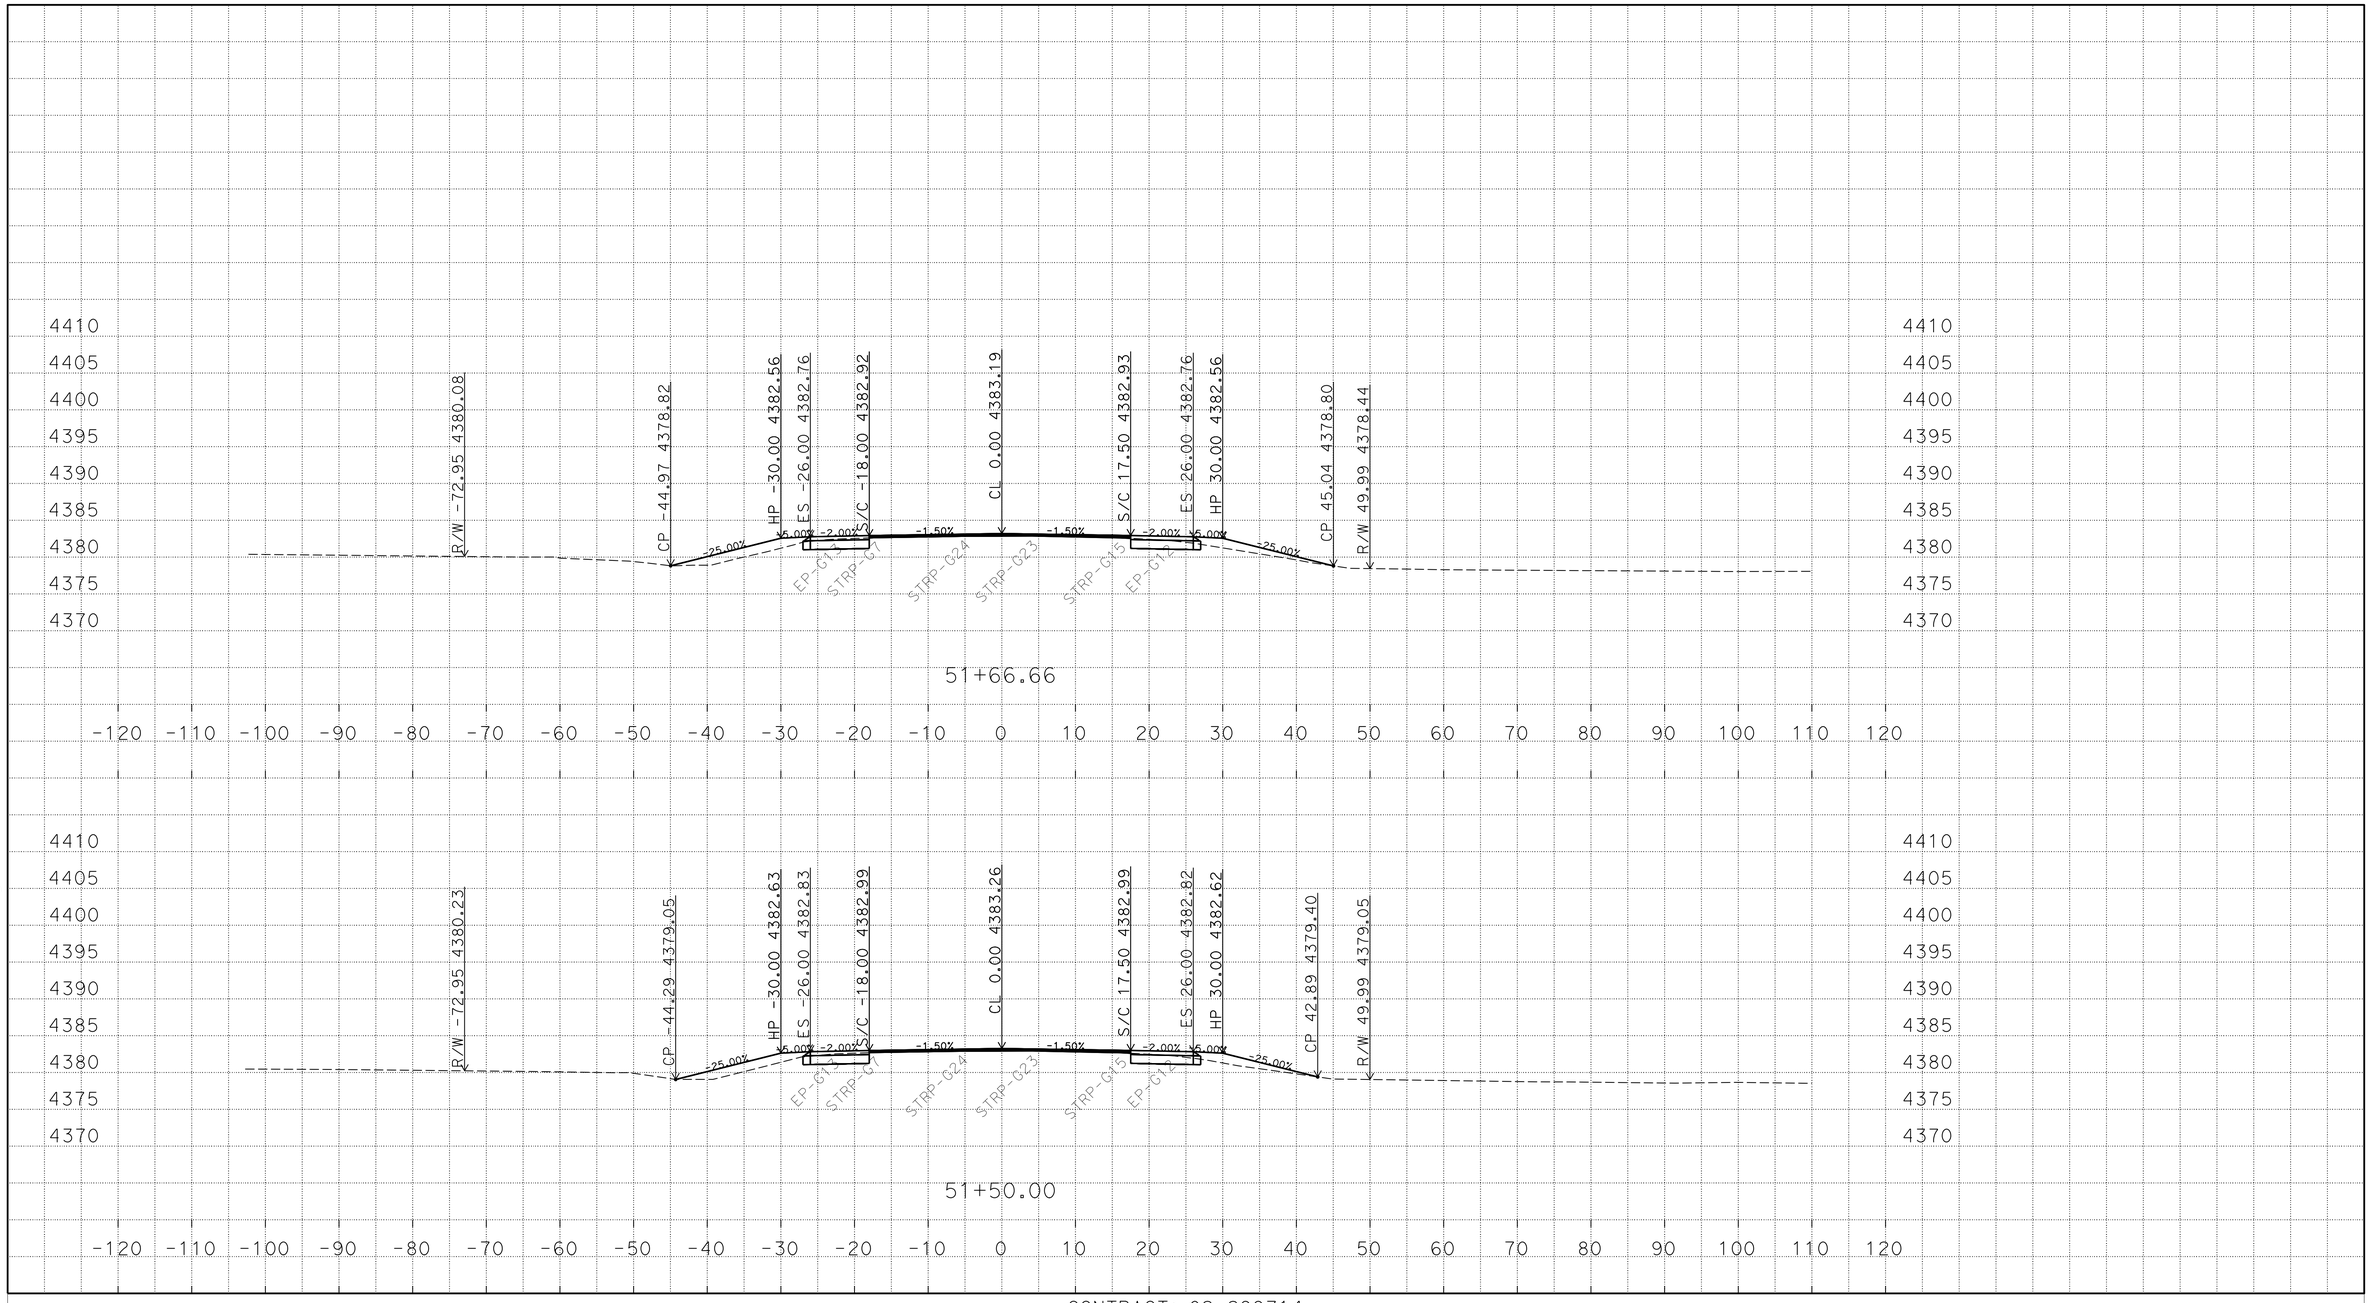

P:\proj2\02\29971\design\C3D\XSec_Qtys
0229971 Xsec 2014-10-07_TEMP_X_C3D_DWG.dwg - 25-Nov-14 10:13 AM

PLOTTED DATE: 25-NOV-2014

SCALE: 1"=10' Horiz.
1"=10' Vert.

CREATED BY: S117566

CONTRACT: 02-299714

DIST/CO/RTE/PM: 02/Mod/299/39.4/40.6

PROJECT ID: 02-1200-0022-4

"A1" LINE
CROSS SECTIONS
20 OF 248

FOR EARTHWORK DEVELOPMENT ONLY

All Dimensions are U.S. Survey Feet

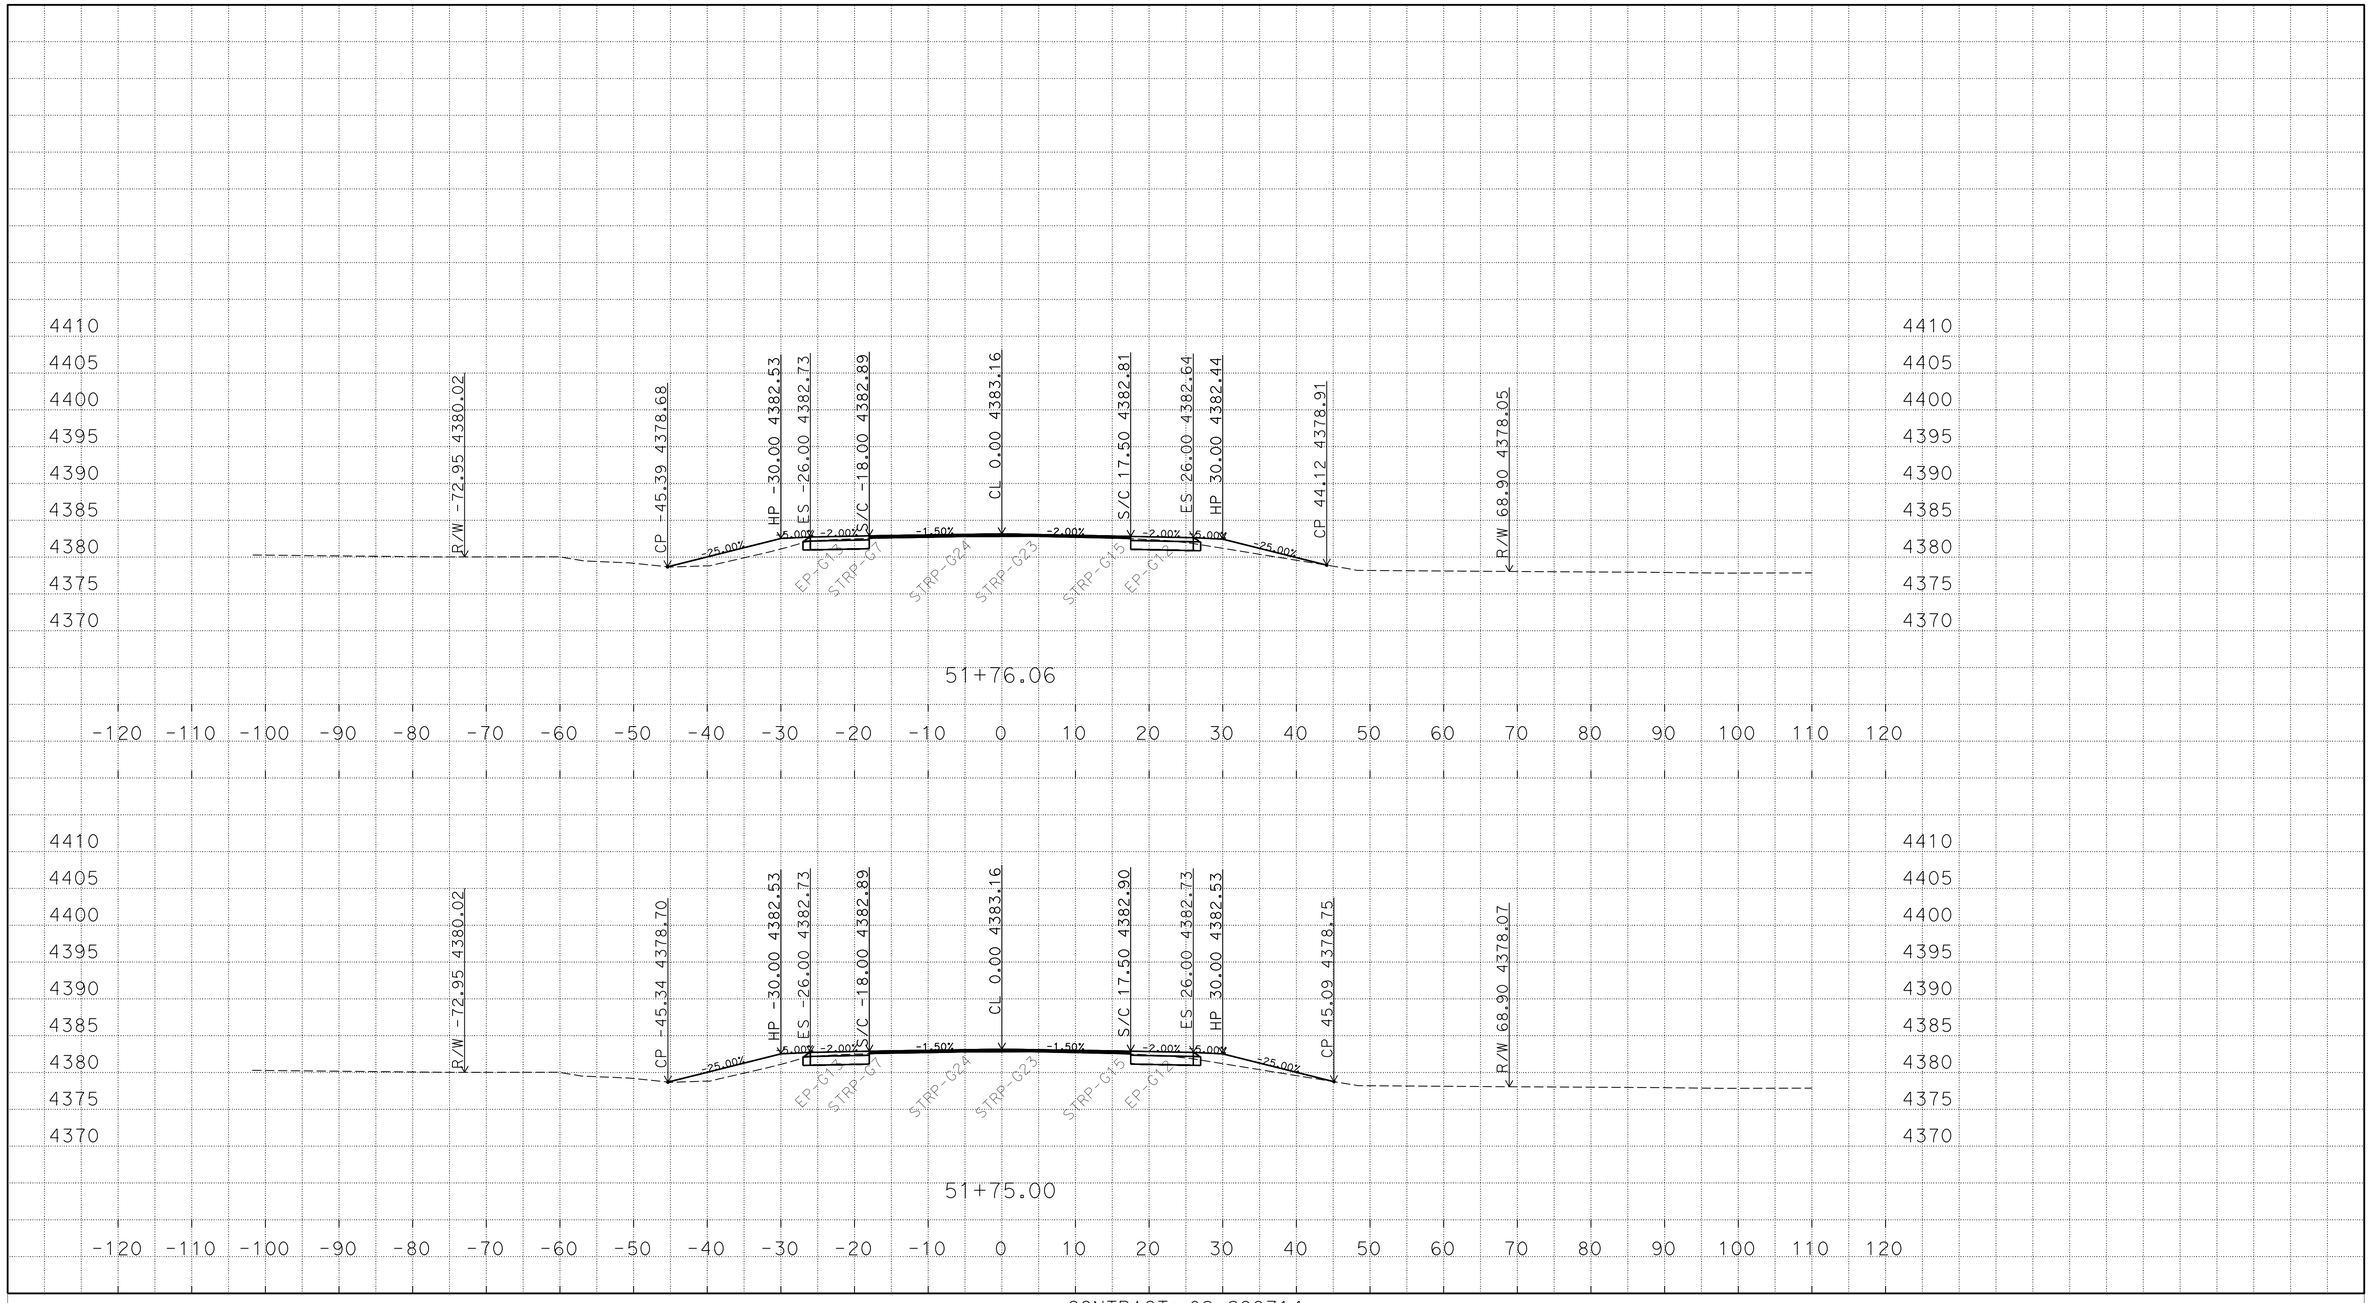

P:\proj2\02\29971\design\C3D\XSec_Qtys
0229971 Xsec 2014-10-07_TEMP_X_C3D_DWG.dwg - 25-Nov-14 10:13 AM

PLOTTED DATE: 25-NOV-2014

SCALE: 1"=10' Horiz.
1"=10' Vert.

CREATED BY: S117566

CONTRACT: 02-299714

DIST/CO/RTE/PM: 02/Mod/299/39.4/40.6

PROJECT ID: 02-1200-0022-4

"A1" LINE
CROSS SECTIONS
21 OF 248

FOR EARTHWORK DEVELOPMENT ONLY

All Dimensions are U.S. Survey Feet

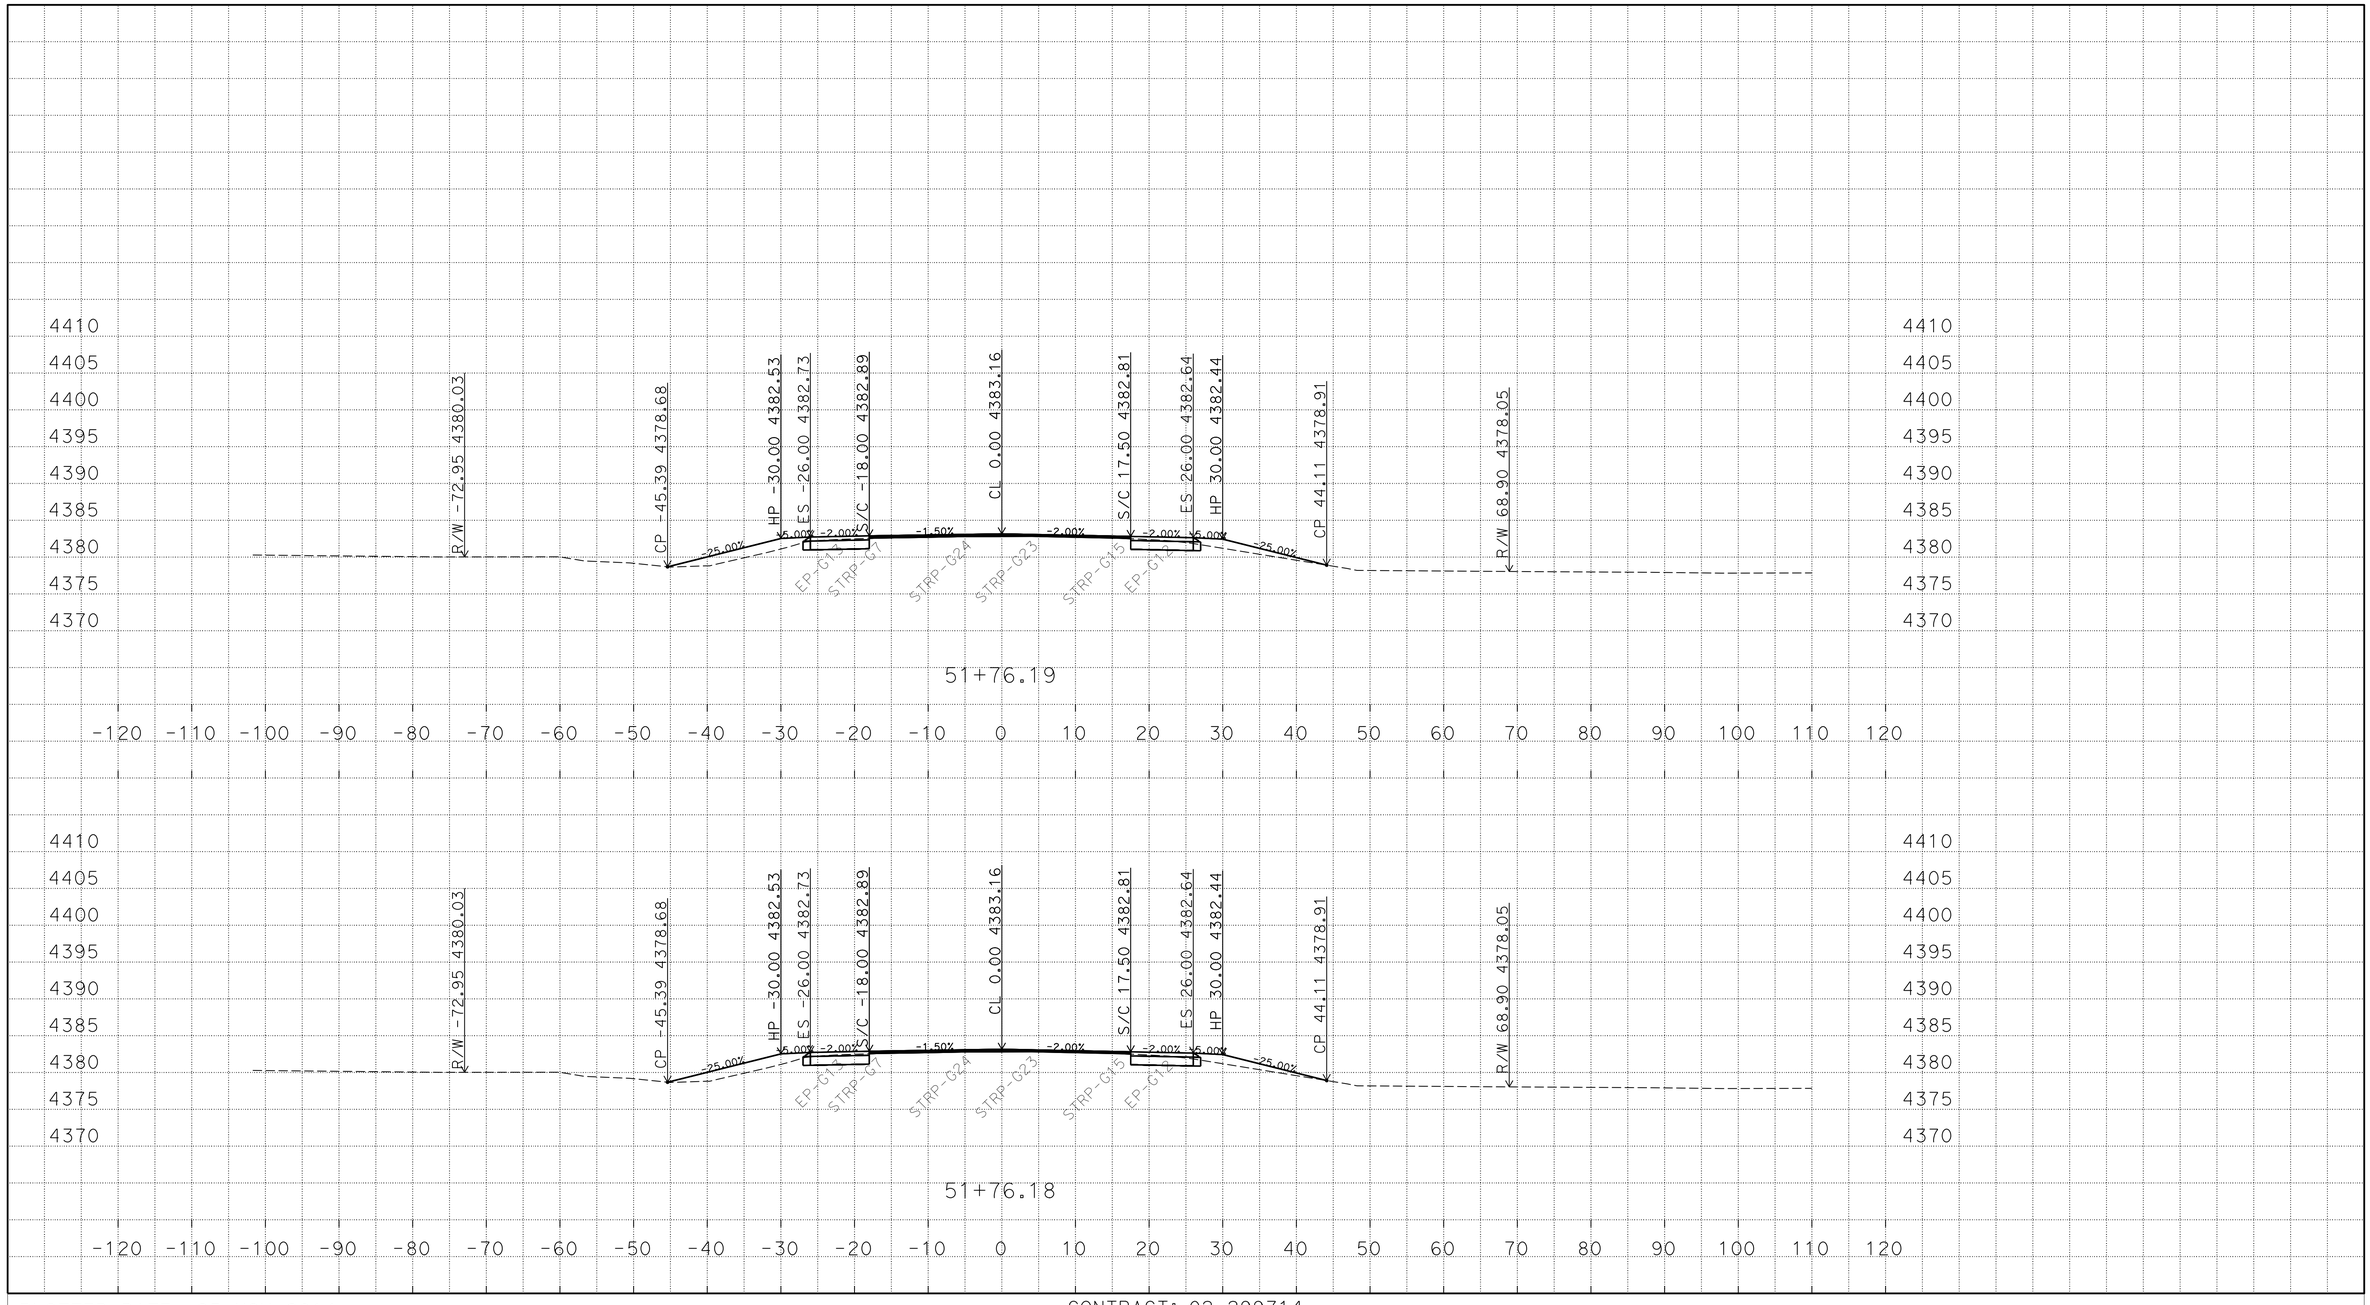

P:\proj2\02\29971\design\C3D\XSec_Qtys
0229971 Xsec 2014-10-07_TEMP_X_C3D_DWG.dwg - 25-Nov-14 10:13 AM

PLOTTED DATE: 25-NOV-2014

SCALE: 1"=10' Horiz.
1"=10' Vert.

CREATED BY: S117566

CONTRACT: 02-299714

DIST/CO/RTE/PM: 02/Mod/299/39.4/40.6

PROJECT ID: 02-1200-0022-4

"A1" LINE
CROSS SECTIONS
22 OF 248

FOR EARTHWORK DEVELOPMENT ONLY

All Dimensions are U.S. Survey Feet

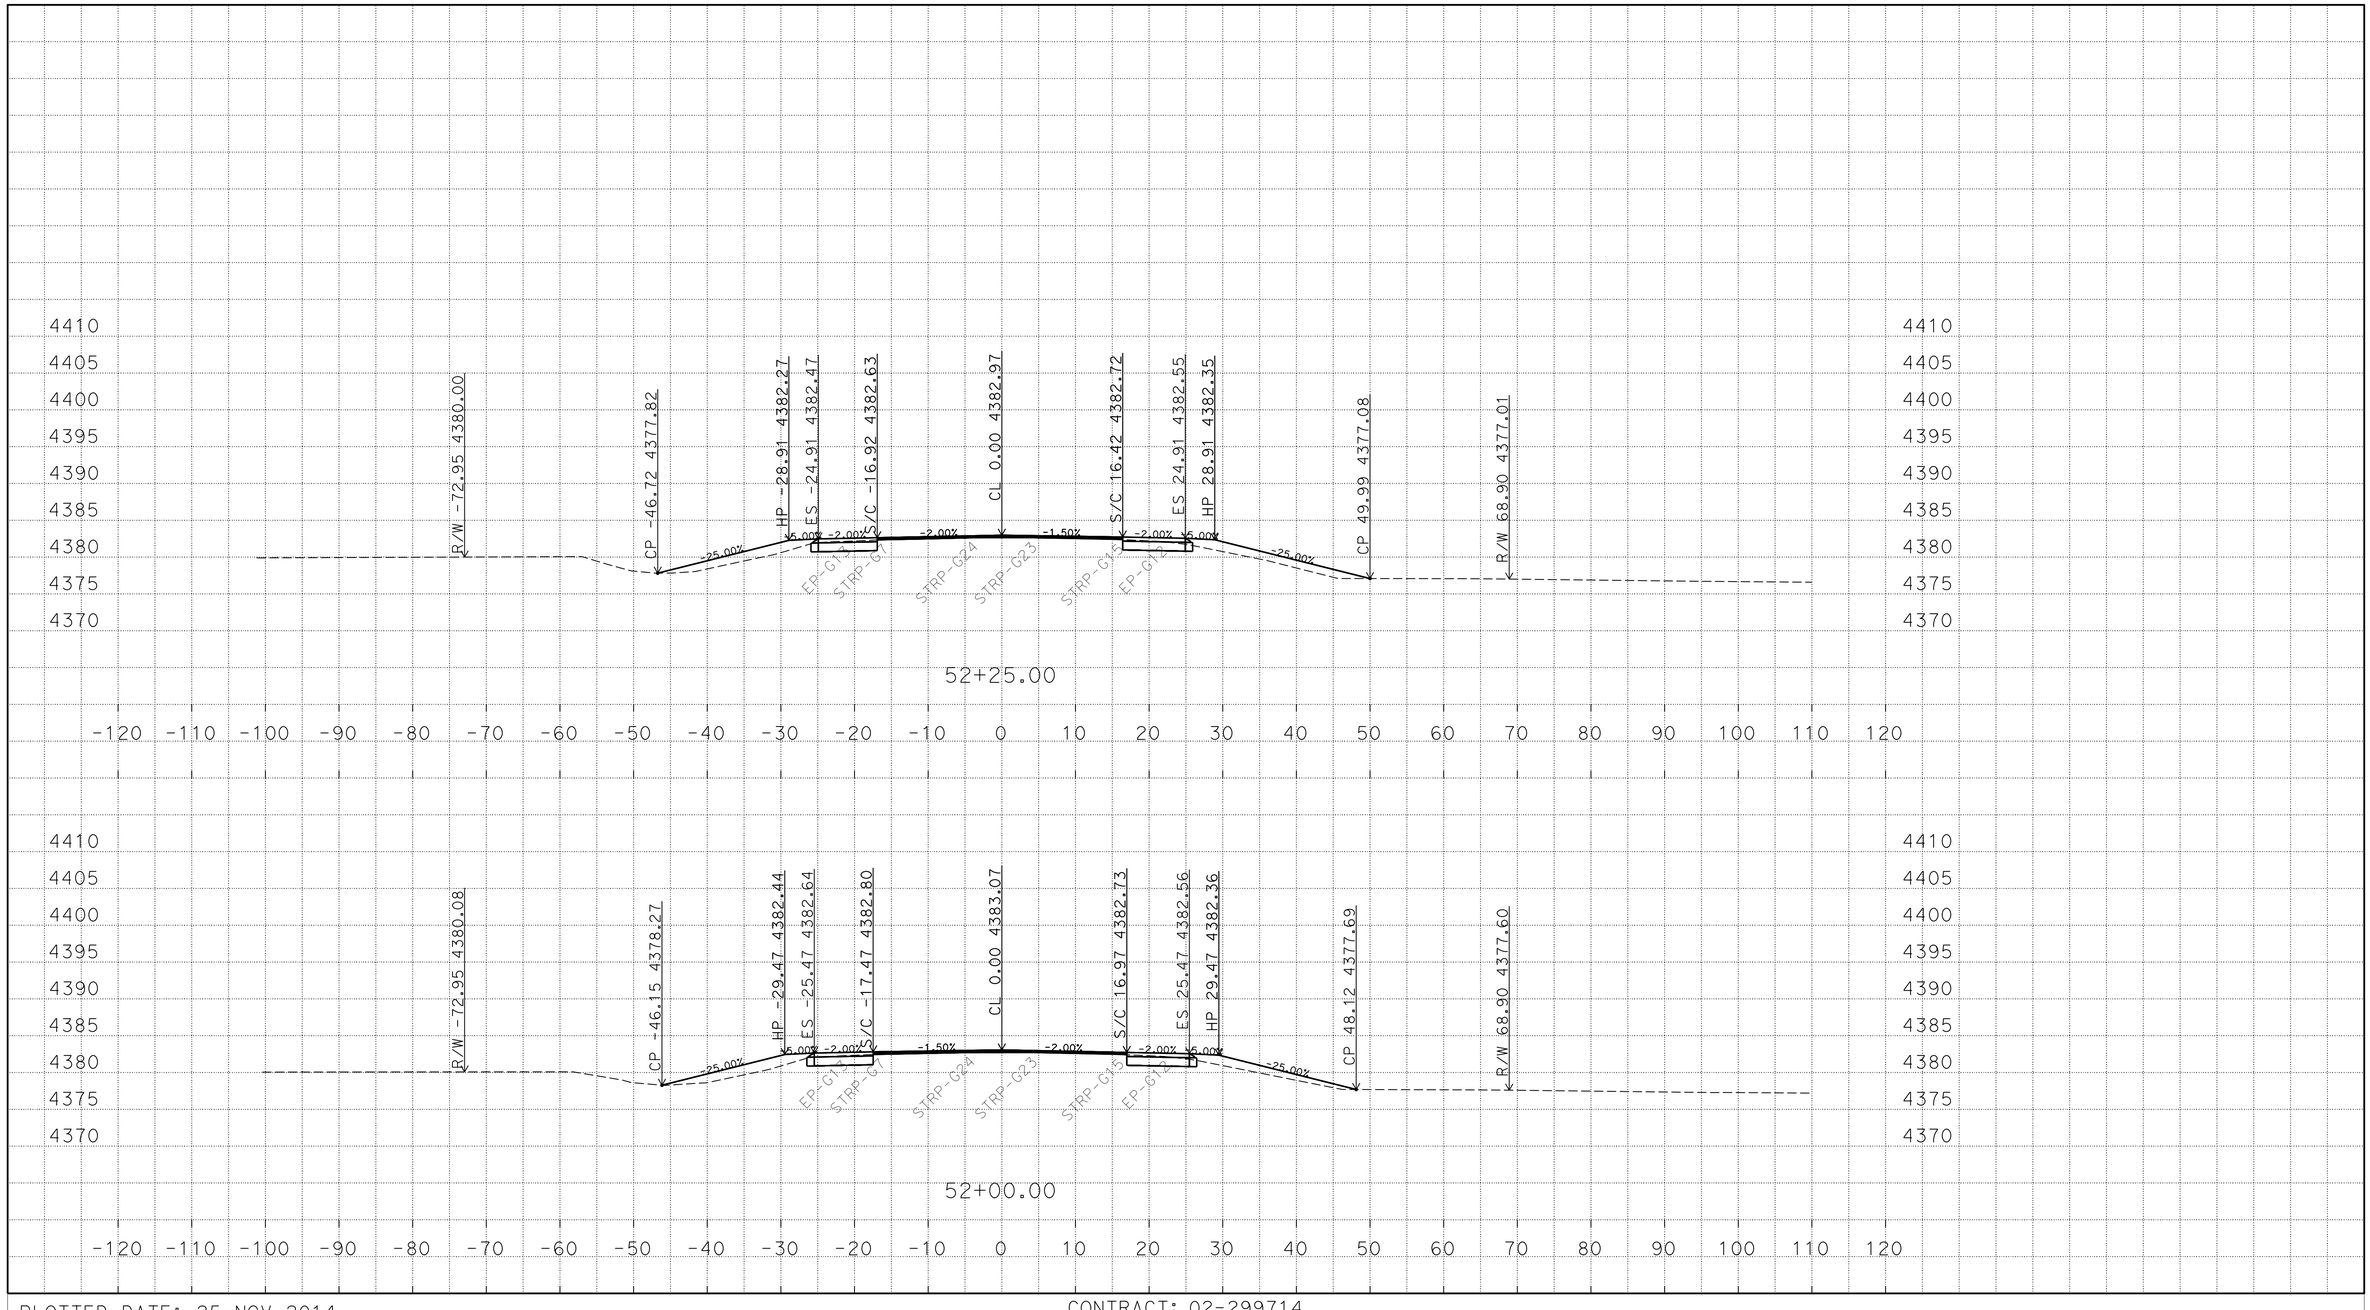

P:\proj2\02\29971\design\C3D\XSec_Qtys
0229971 Xsec 2014-10-07_TEMP_X_C3D_DWG.dwg - 25-Nov-14 10:13 AM

PLOTTED DATE: 25-NOV-2014

SCALE: 1"=10' Horiz.
1"=10' Vert.

CREATED BY: S117566

CONTRACT: 02-299714

DIST/CO/RTE/PM: 02/Mod/299/39.4/40.6

PROJECT ID: 02-1200-0022-4

"A1" LINE
CROSS SECTIONS
23 OF 248

FOR EARTHWORK DEVELOPMENT ONLY

All Dimensions are U.S. Survey Feet

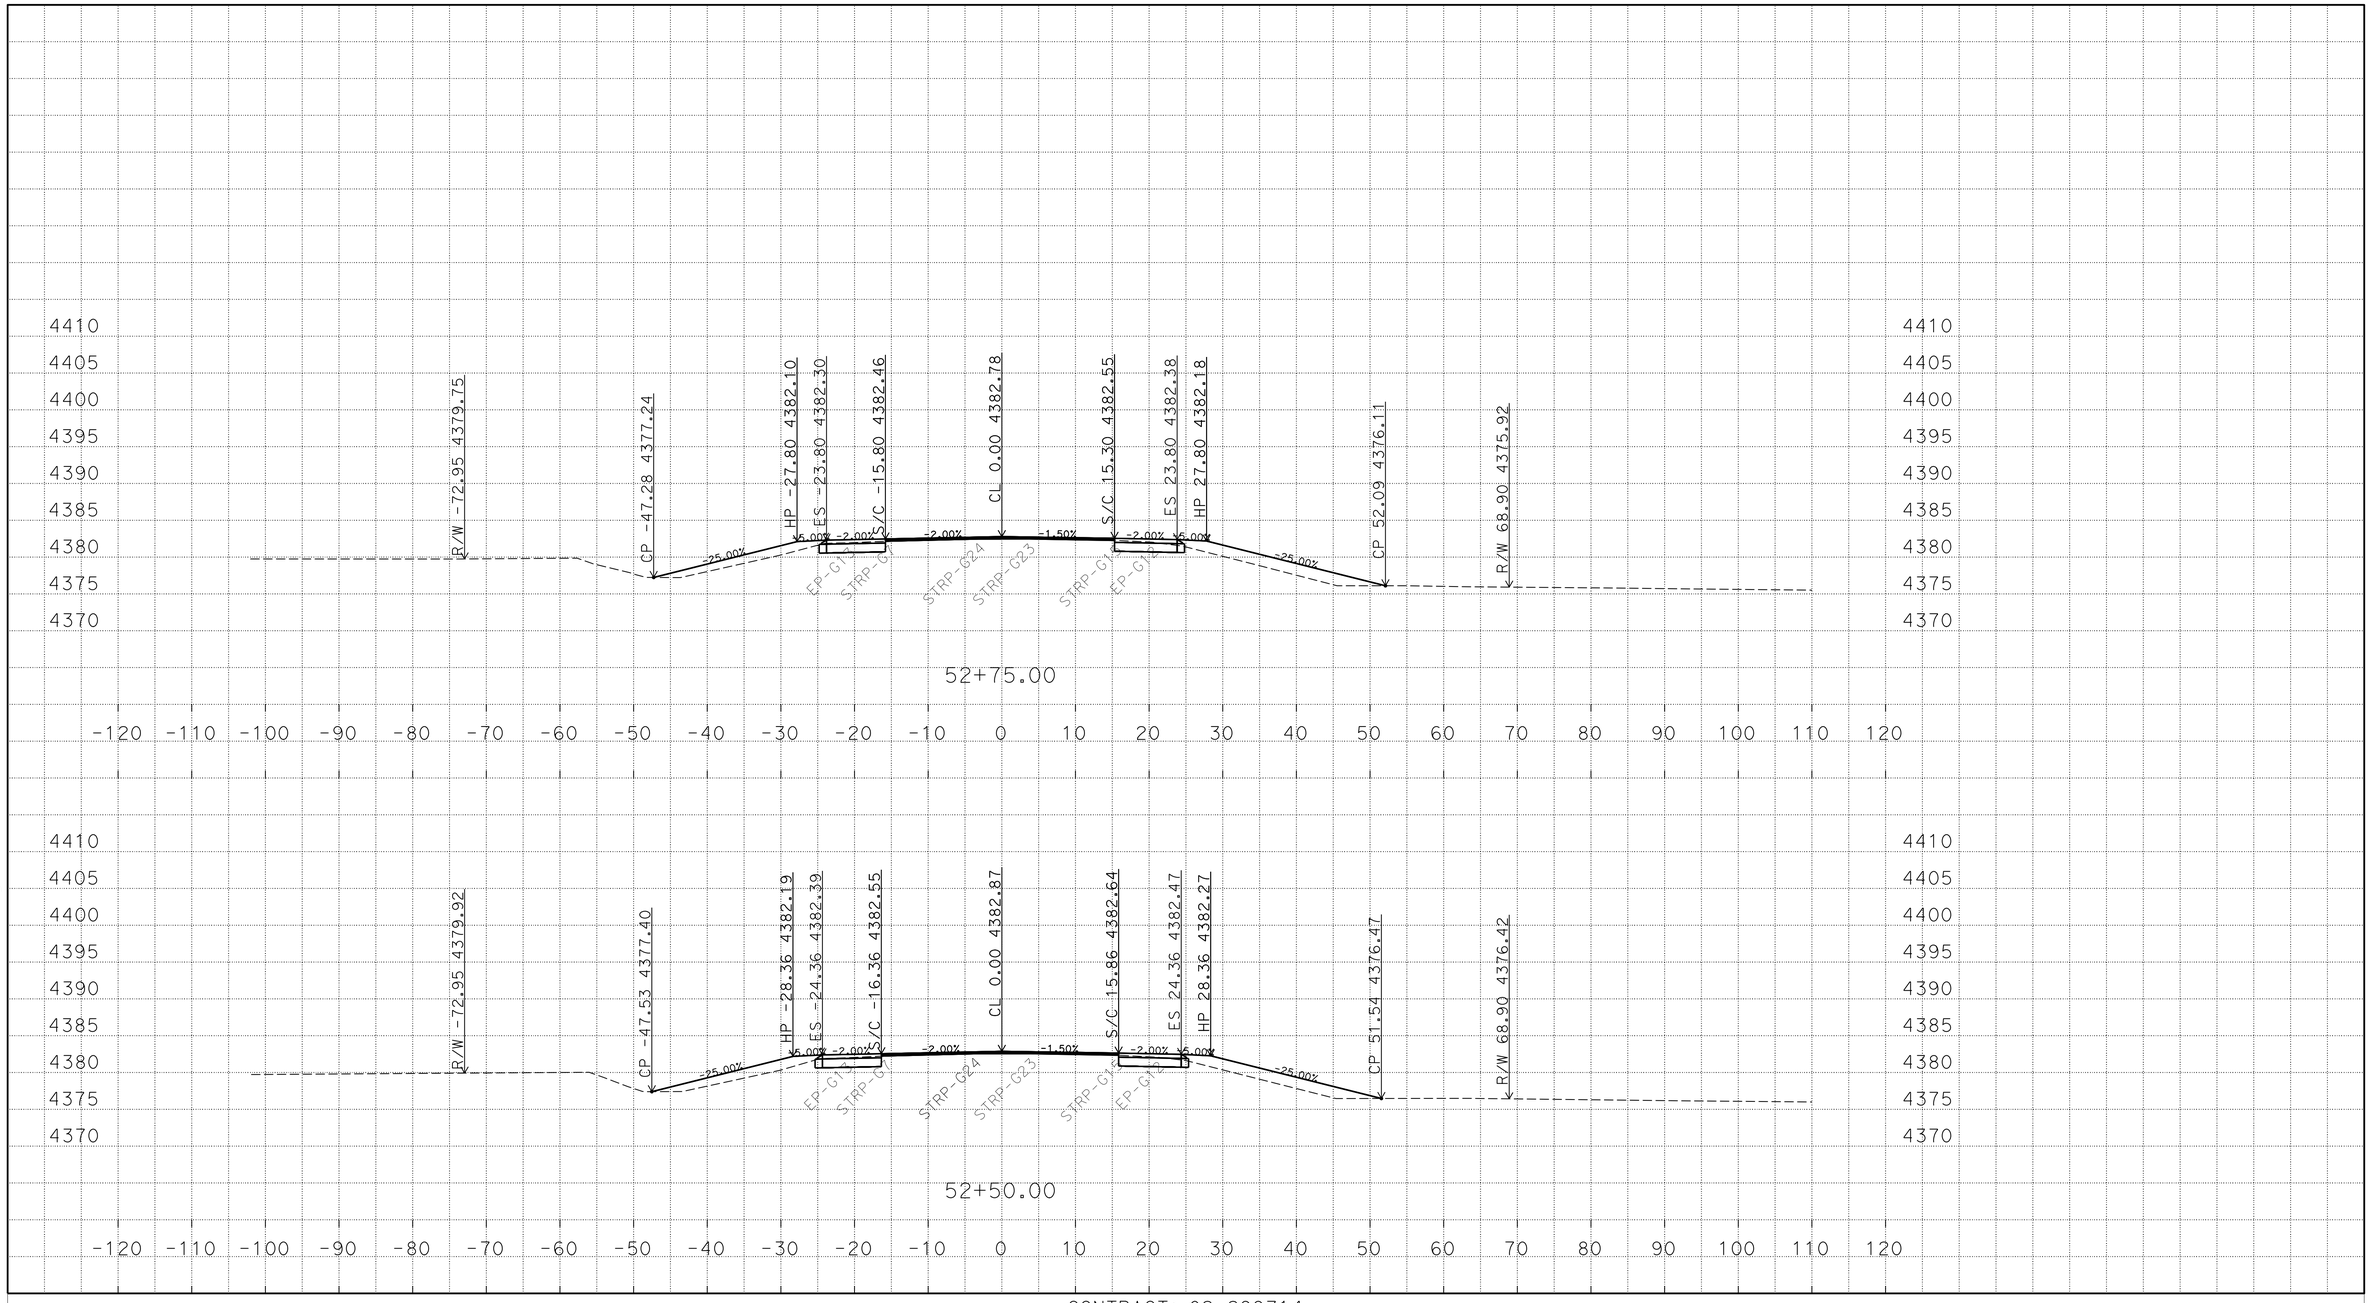

P:\proj2\02\29971\design\C3D\XSec_Qtys
0229971 Xsec 2014-10-07_TEMP_X_C3D_DWG.dwg - 25-Nov-14 10:13 AM

PLOTTED DATE: 25-NOV-2014

SCALE: 1"=10' Horiz.
1"=10' Vert.

CREATED BY: S117566

CONTRACT: 02-299714

DIST/CO/RTE/PM: 02/Mod/299/39.4/40.6

PROJECT ID: 02-1200-0022-4

"A1" LINE
CROSS SECTIONS
24 OF 248

FOR EARTHWORK DEVELOPMENT ONLY

All Dimensions are U.S. Survey Feet

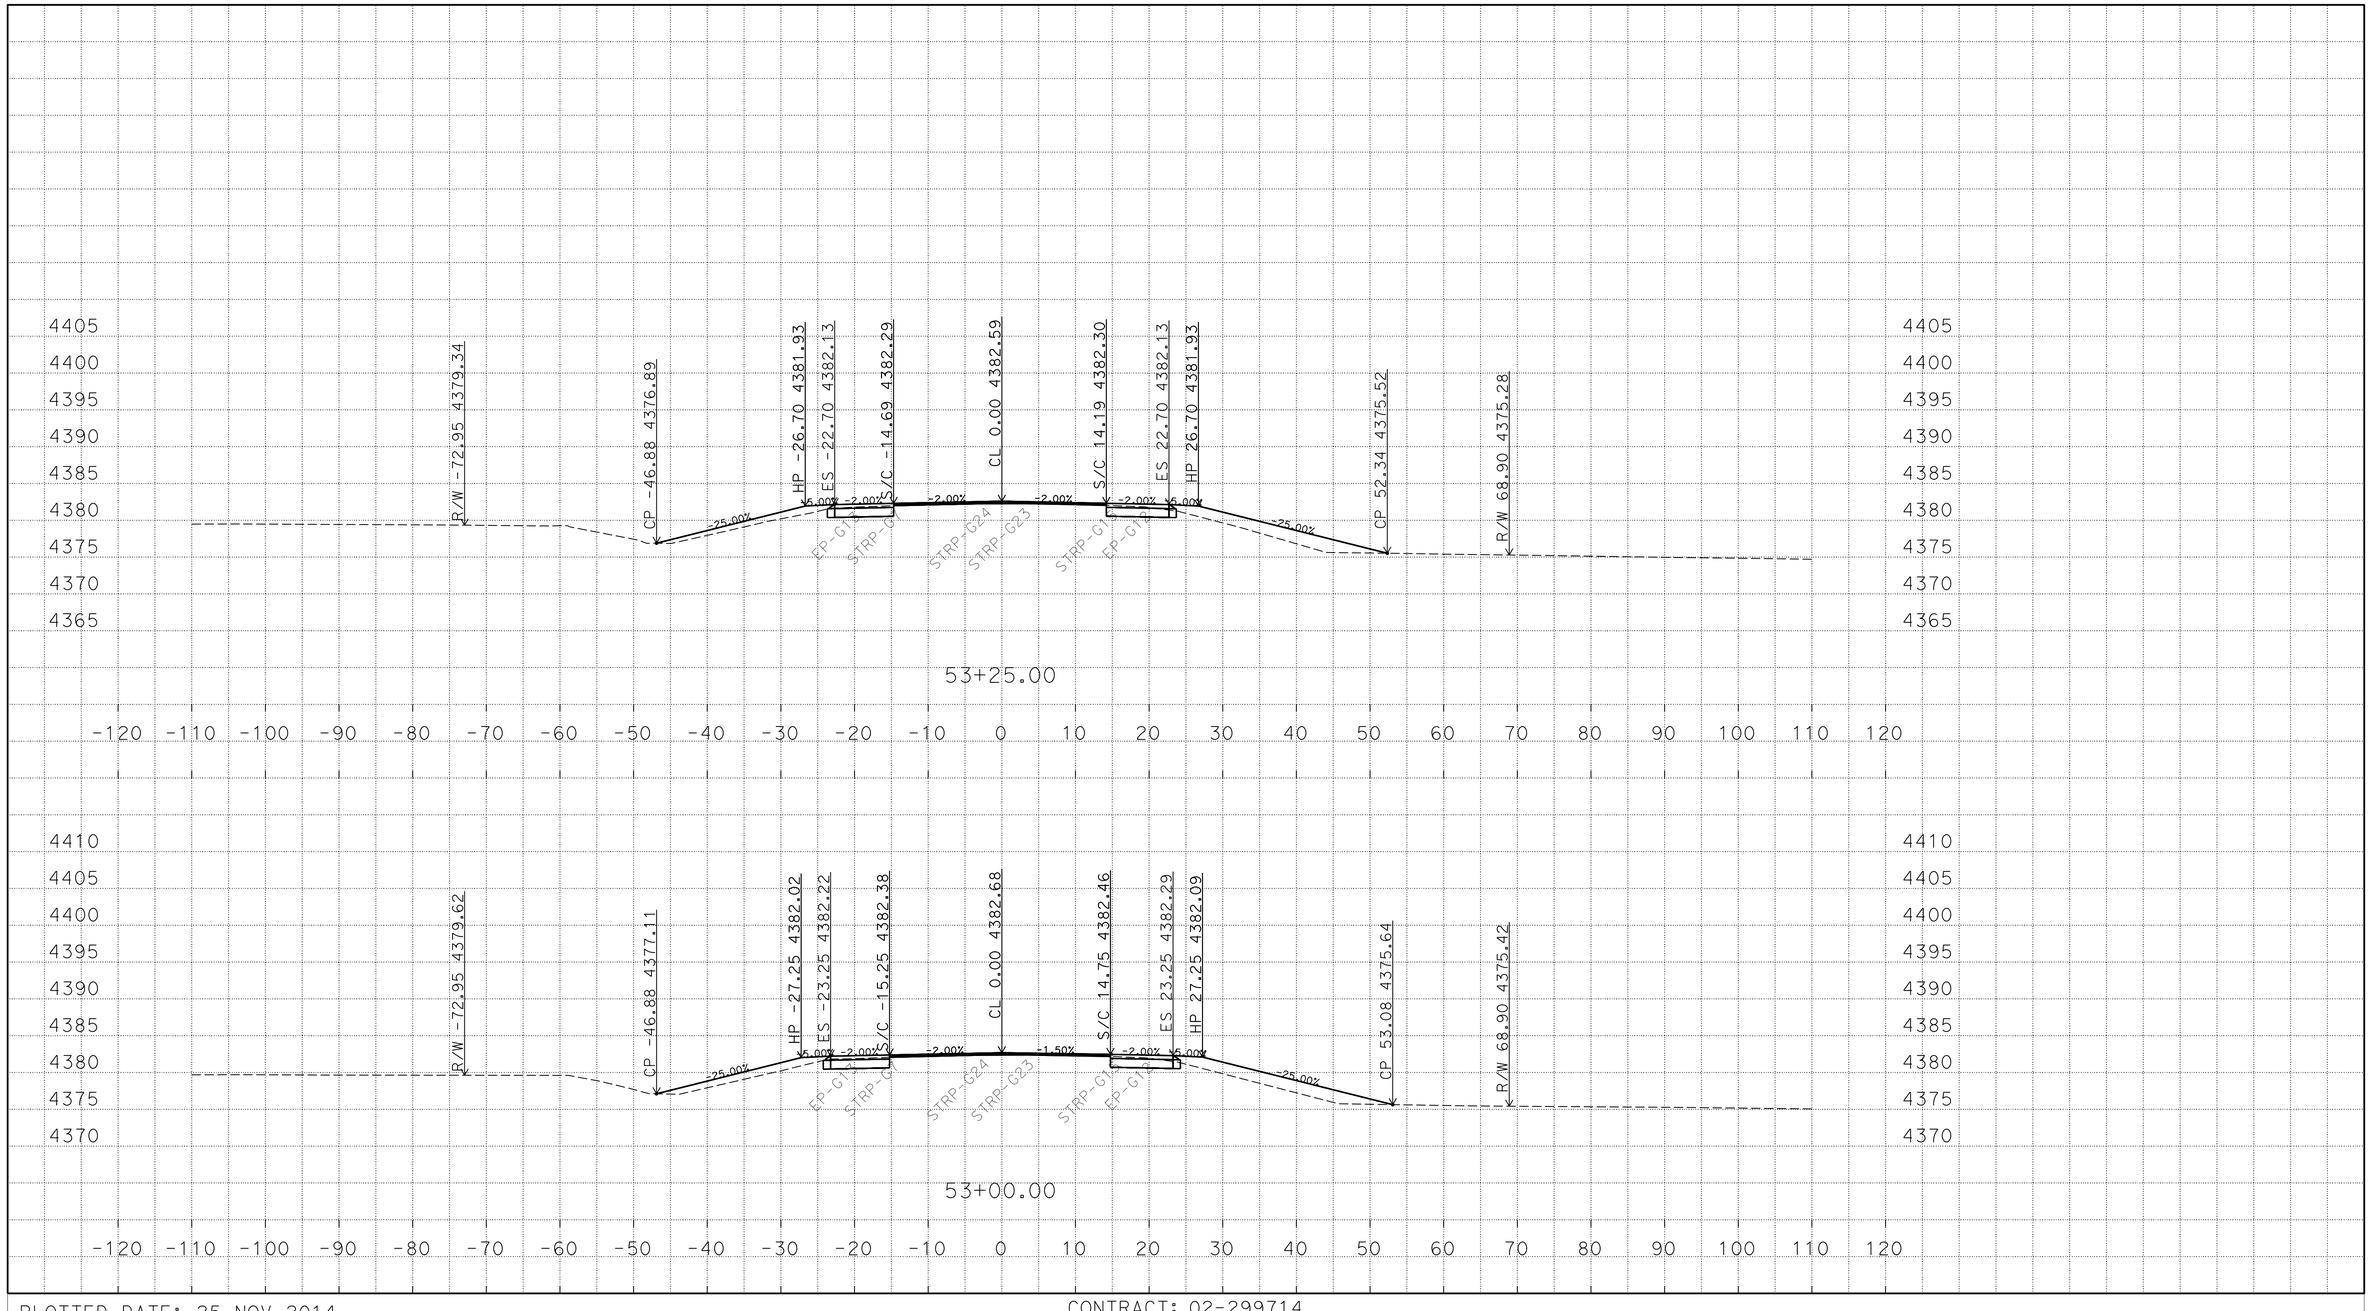

P:\proj2\02\29971\design\C3D\XSec_Qtys
0229971 Xsec 2014-10-07_TEMP_X_C3D_DWG.dwg - 25-Nov-14 10:13 AM

PLOTTED DATE: 25-NOV-2014

SCALE: 1"=10' Horiz.
1"=10' Vert.

CREATED BY: S117566

CONTRACT: 02-299714

DIST/CO/RTE/PM: 02/Mod/299/39.4/40.6

PROJECT ID: 02-1200-0022-4

"A1" LINE
CROSS SECTIONS
25 OF 248

FOR EARTHWORK DEVELOPMENT ONLY

All Dimensions are U.S. Survey Feet

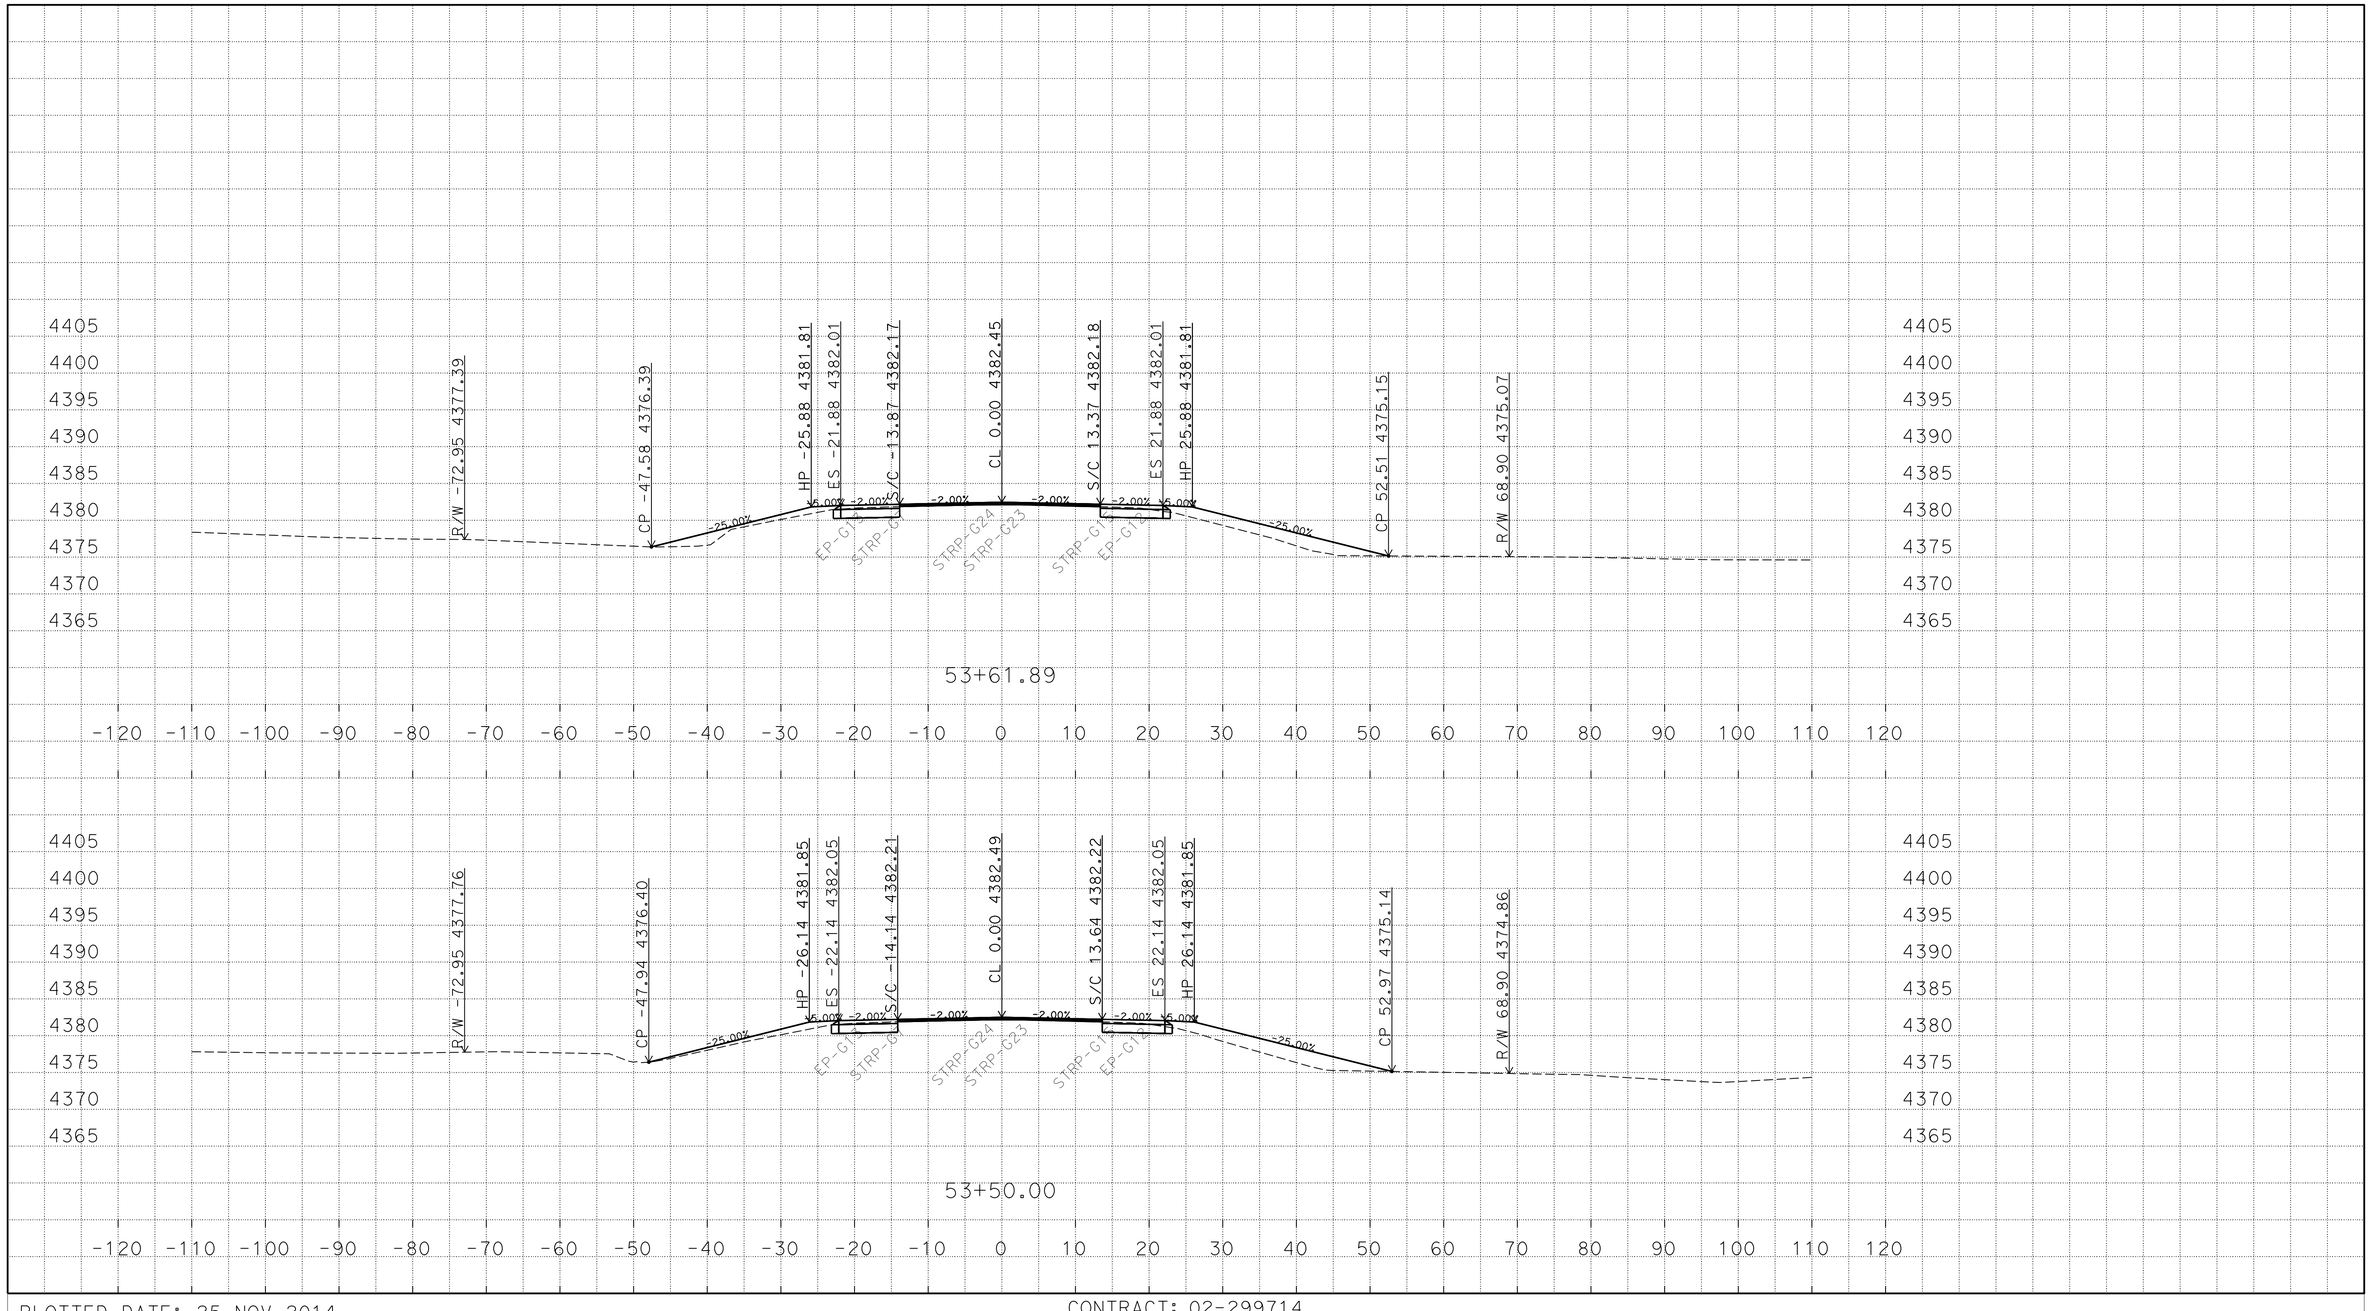

P:\proj2\02\29971\design\C3D\XSec_Qtys
0229971 Xsec 2014-10-07_TEMP_X_C3D_DWG.dwg - 25-Nov-14 10:13 AM

PLOTTED DATE: 25-NOV-2014

SCALE: 1"=10' Horiz.
1"=10' Vert.

CREATED BY: S117566

CONTRACT: 02-299714

DIST/CO/RTE/PM: 02/Mod/299/39.4/40.6

PROJECT ID: 02-1200-0022-4

"A1" LINE
CROSS SECTIONS
26 OF 248

FOR EARTHWORK DEVELOPMENT ONLY

All Dimensions are U.S. Survey Feet

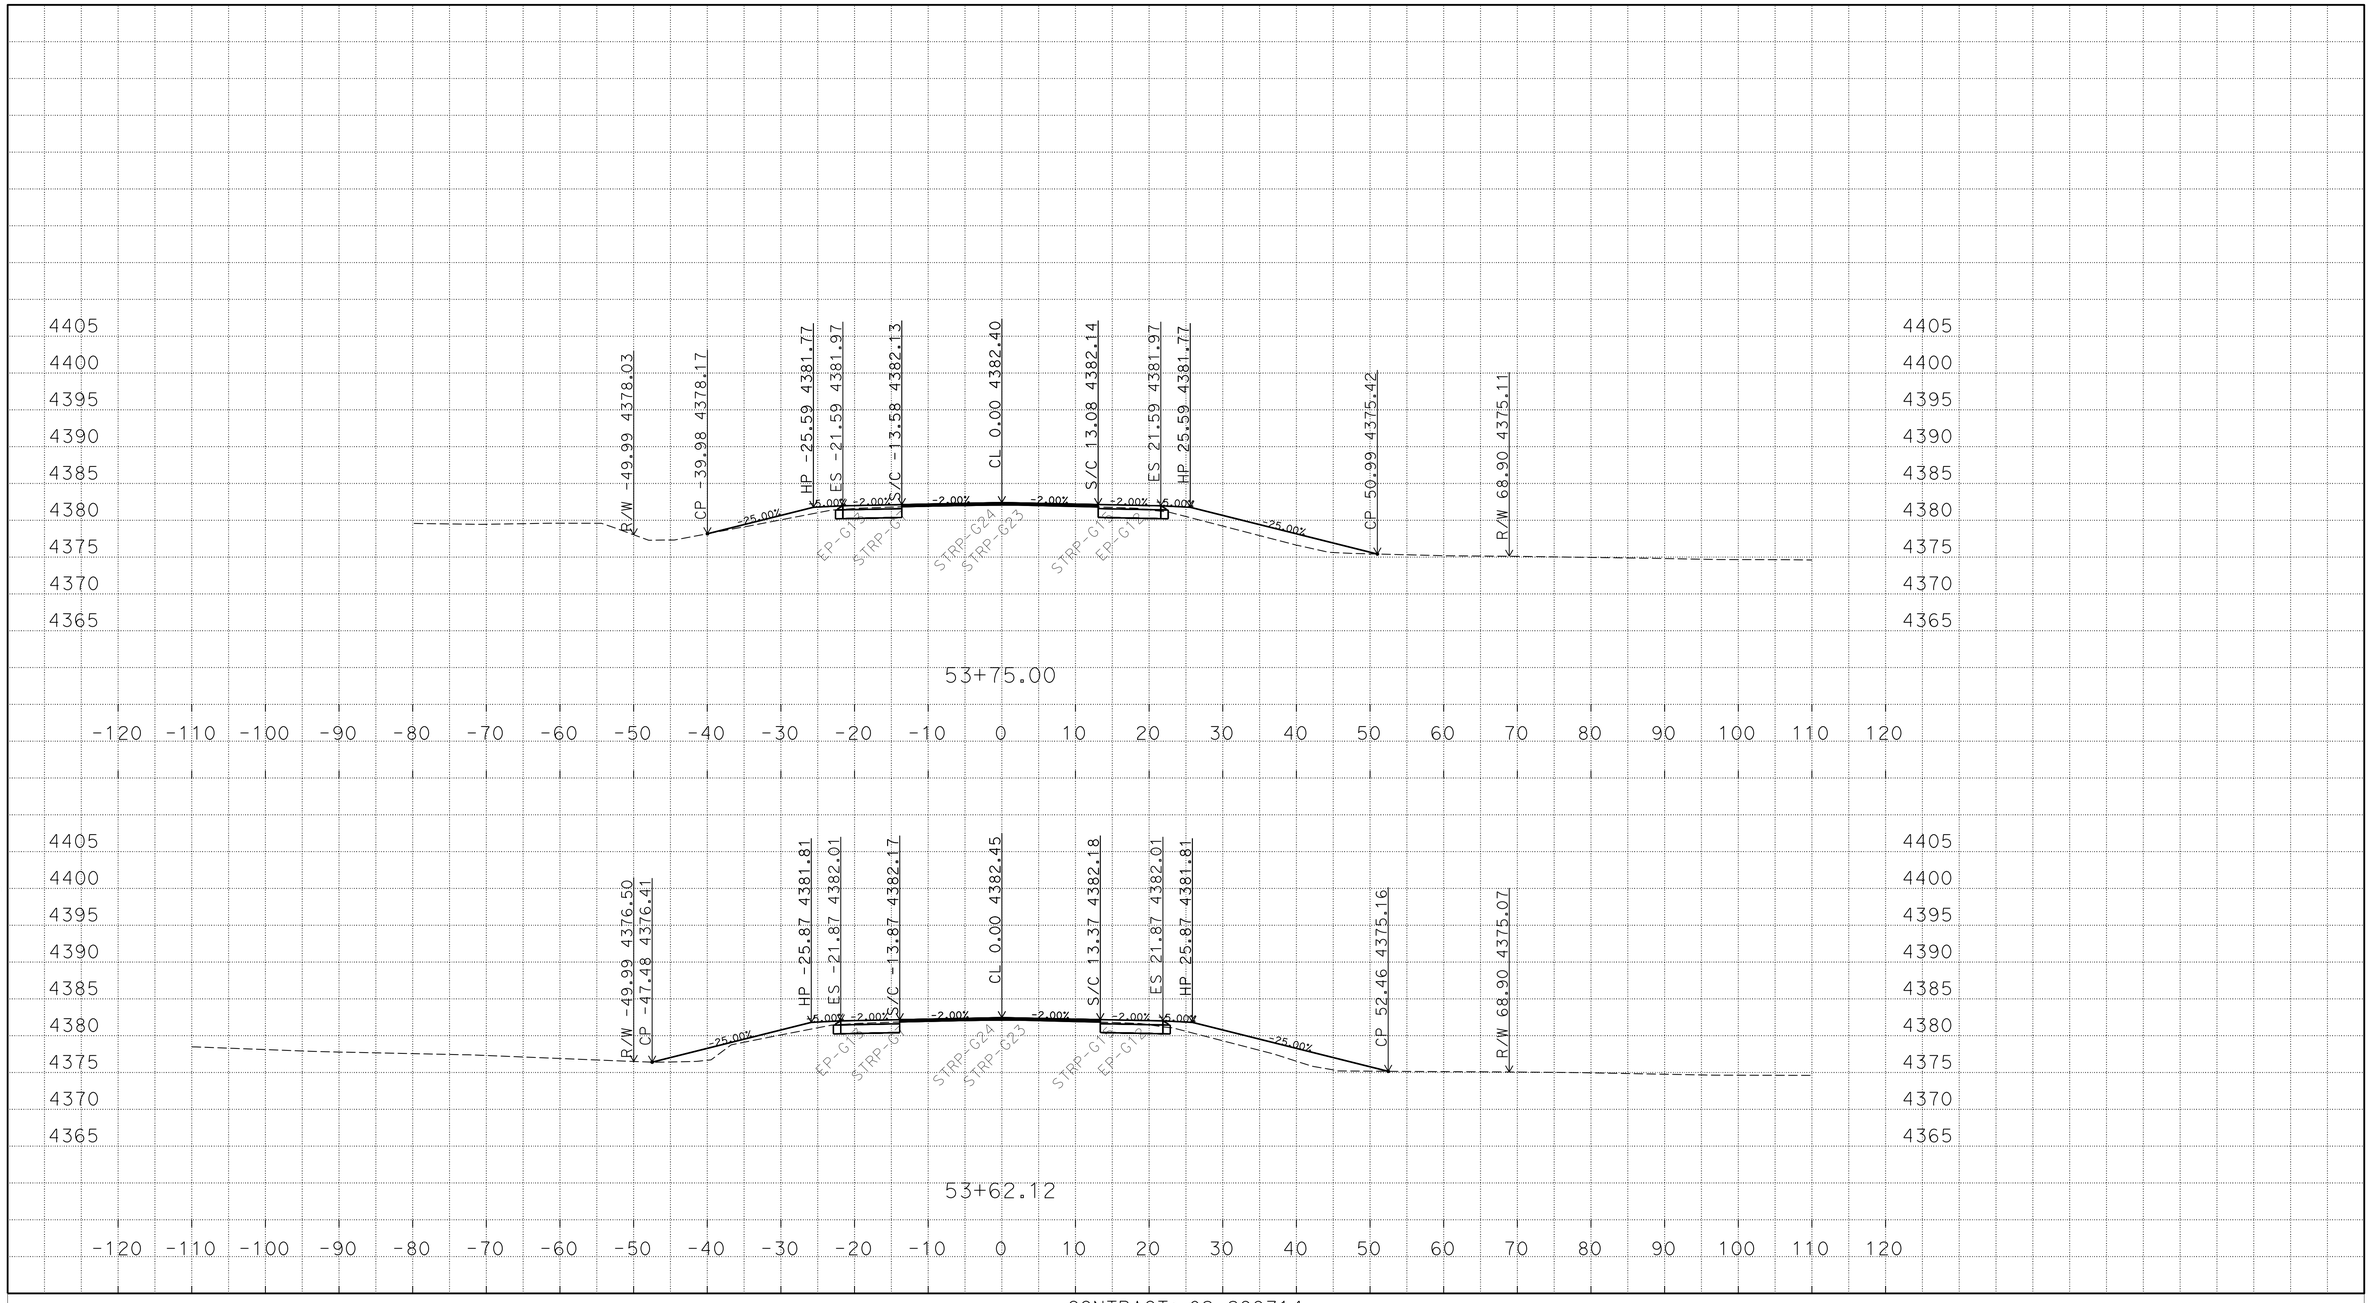

P:\proj2\02\29971\design\C3D\XSec_Qtys
0229971 Xsec 2014-10-07_TEMP_X_C3D_DWG.dwg - 25-Nov-14 10:13 AM

PLOTTED DATE: 25-NOV-2014

SCALE: 1"=10' Horiz.
1"=10' Vert.

CREATED BY: S117566

CONTRACT: 02-299714

DIST/CO/RTE/PM: 02/Mod/299/39.4/40.6

PROJECT ID: 02-1200-0022-4

"A1" LINE
CROSS SECTIONS
27 OF 248

FOR EARTHWORK DEVELOPMENT ONLY

All Dimensions are U.S. Survey Feet

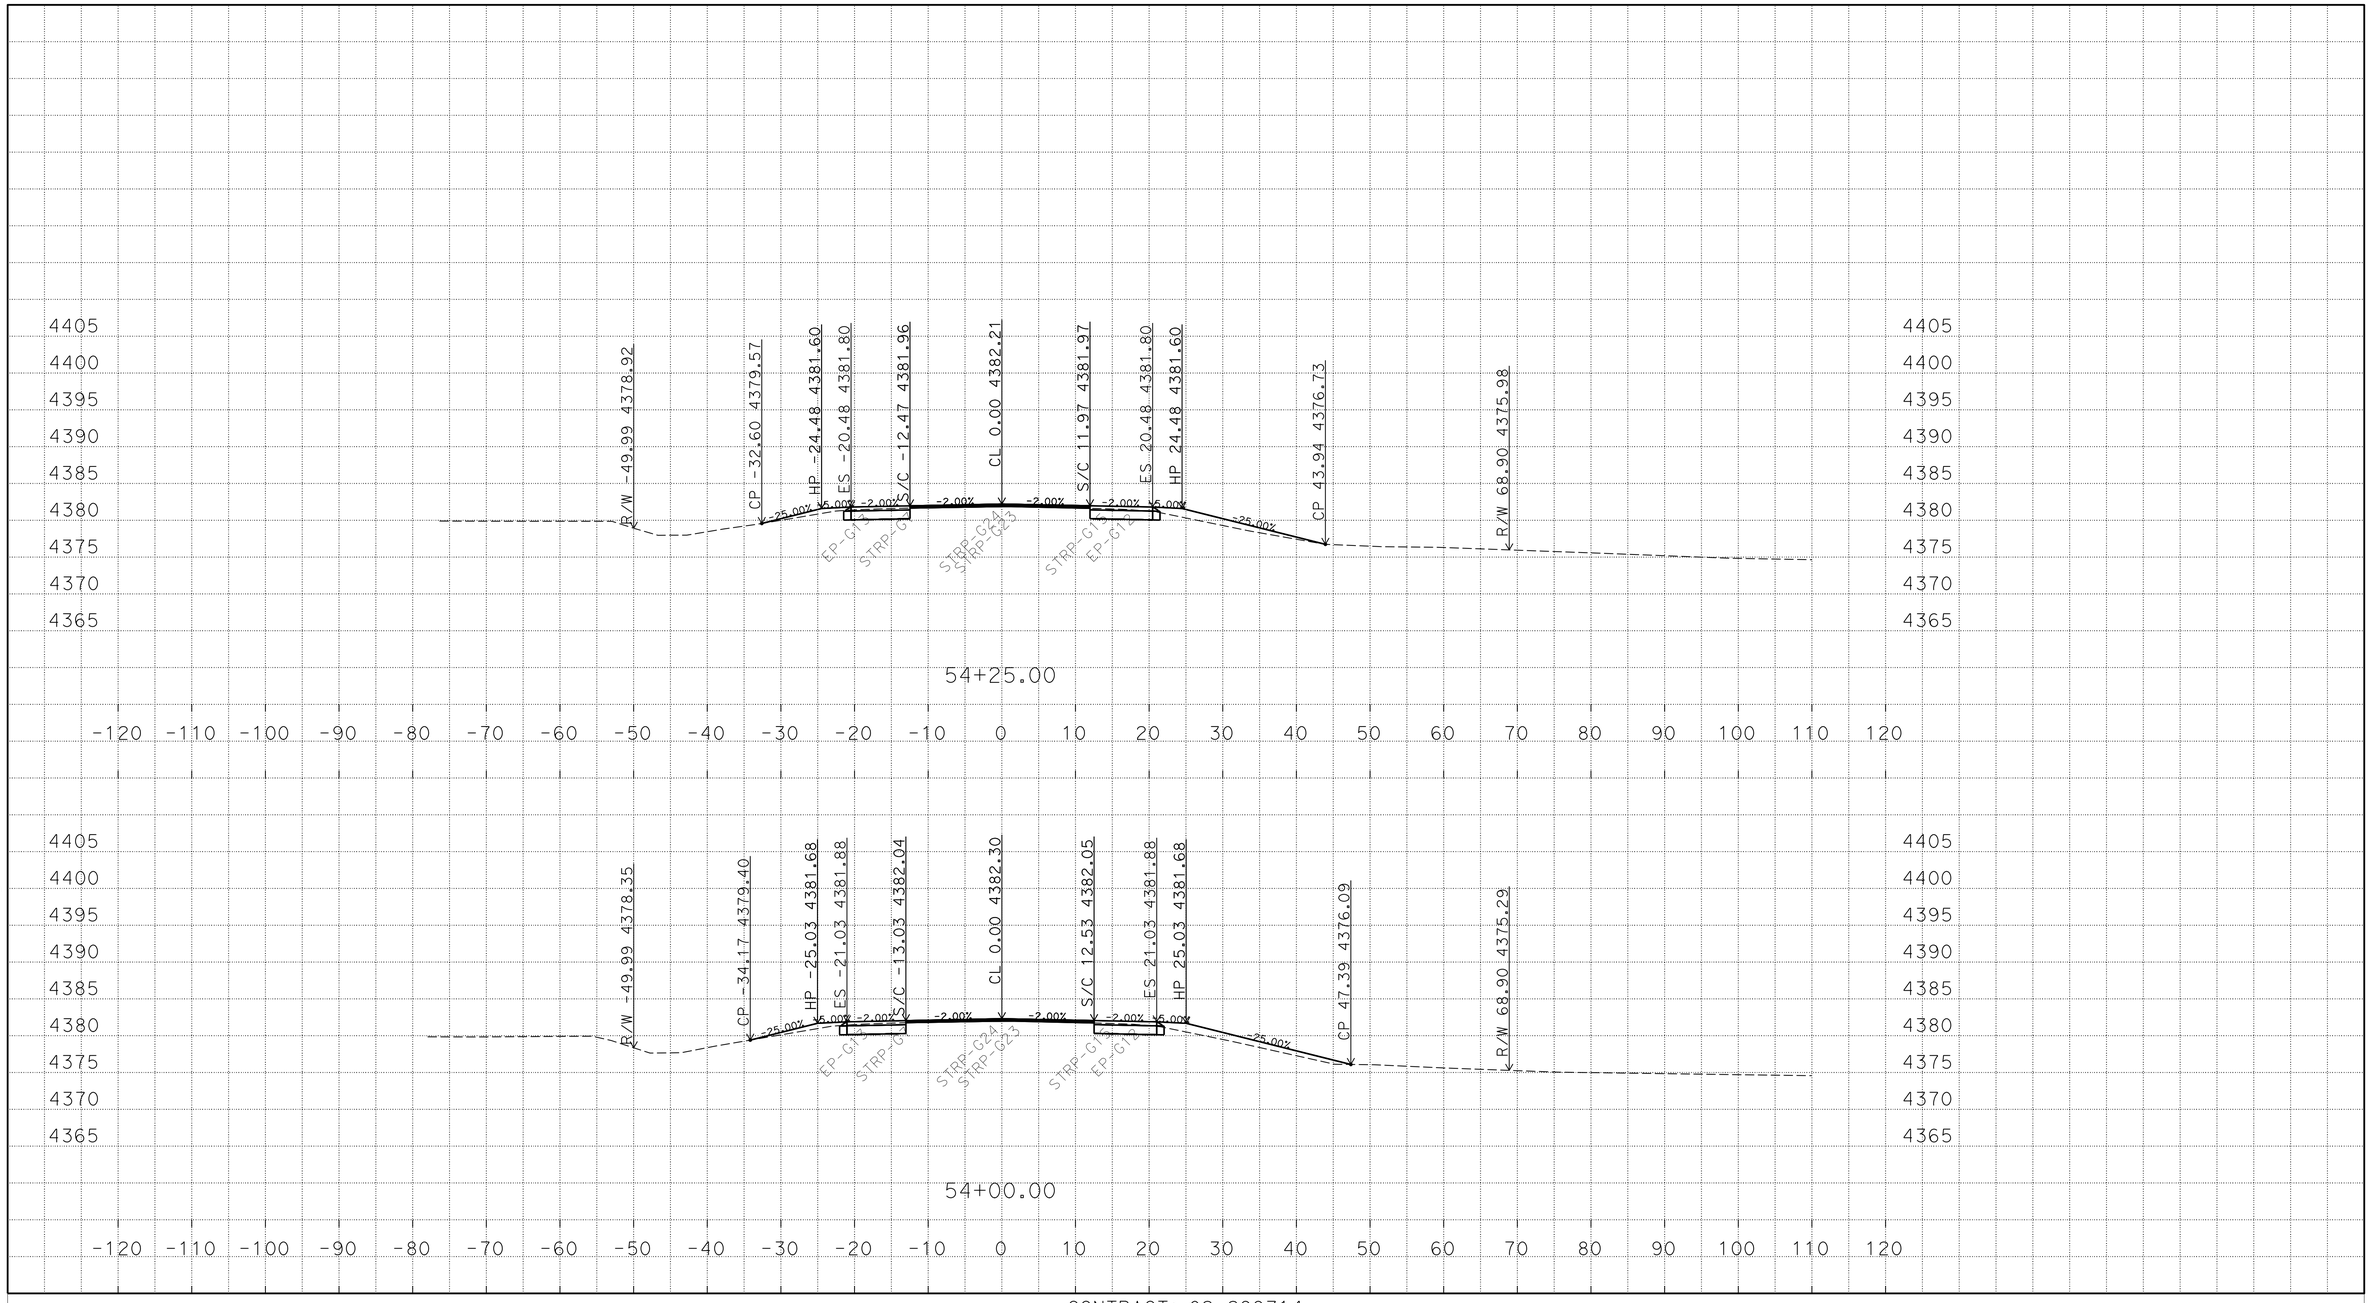

P:\proj2\02\29971\design\C3D\XSec_Qtys
0229971 Xsec 2014-10-07_TEMP_X_C3D_DWG.dwg - 25-Nov-14 10:13 AM

PLOTTED DATE: 25-NOV-2014

SCALE: 1"=10' Horiz.
1"=10' Vert.

CREATED BY: S117566

CONTRACT: 02-299714

DIST/CO/RTE/PM: 02/Mod/299/39.4/40.6

PROJECT ID: 02-1200-0022-4

"A1" LINE
CROSS SECTIONS
28 OF 248

FOR EARTHWORK DEVELOPMENT ONLY

All Dimensions are U.S. Survey Feet

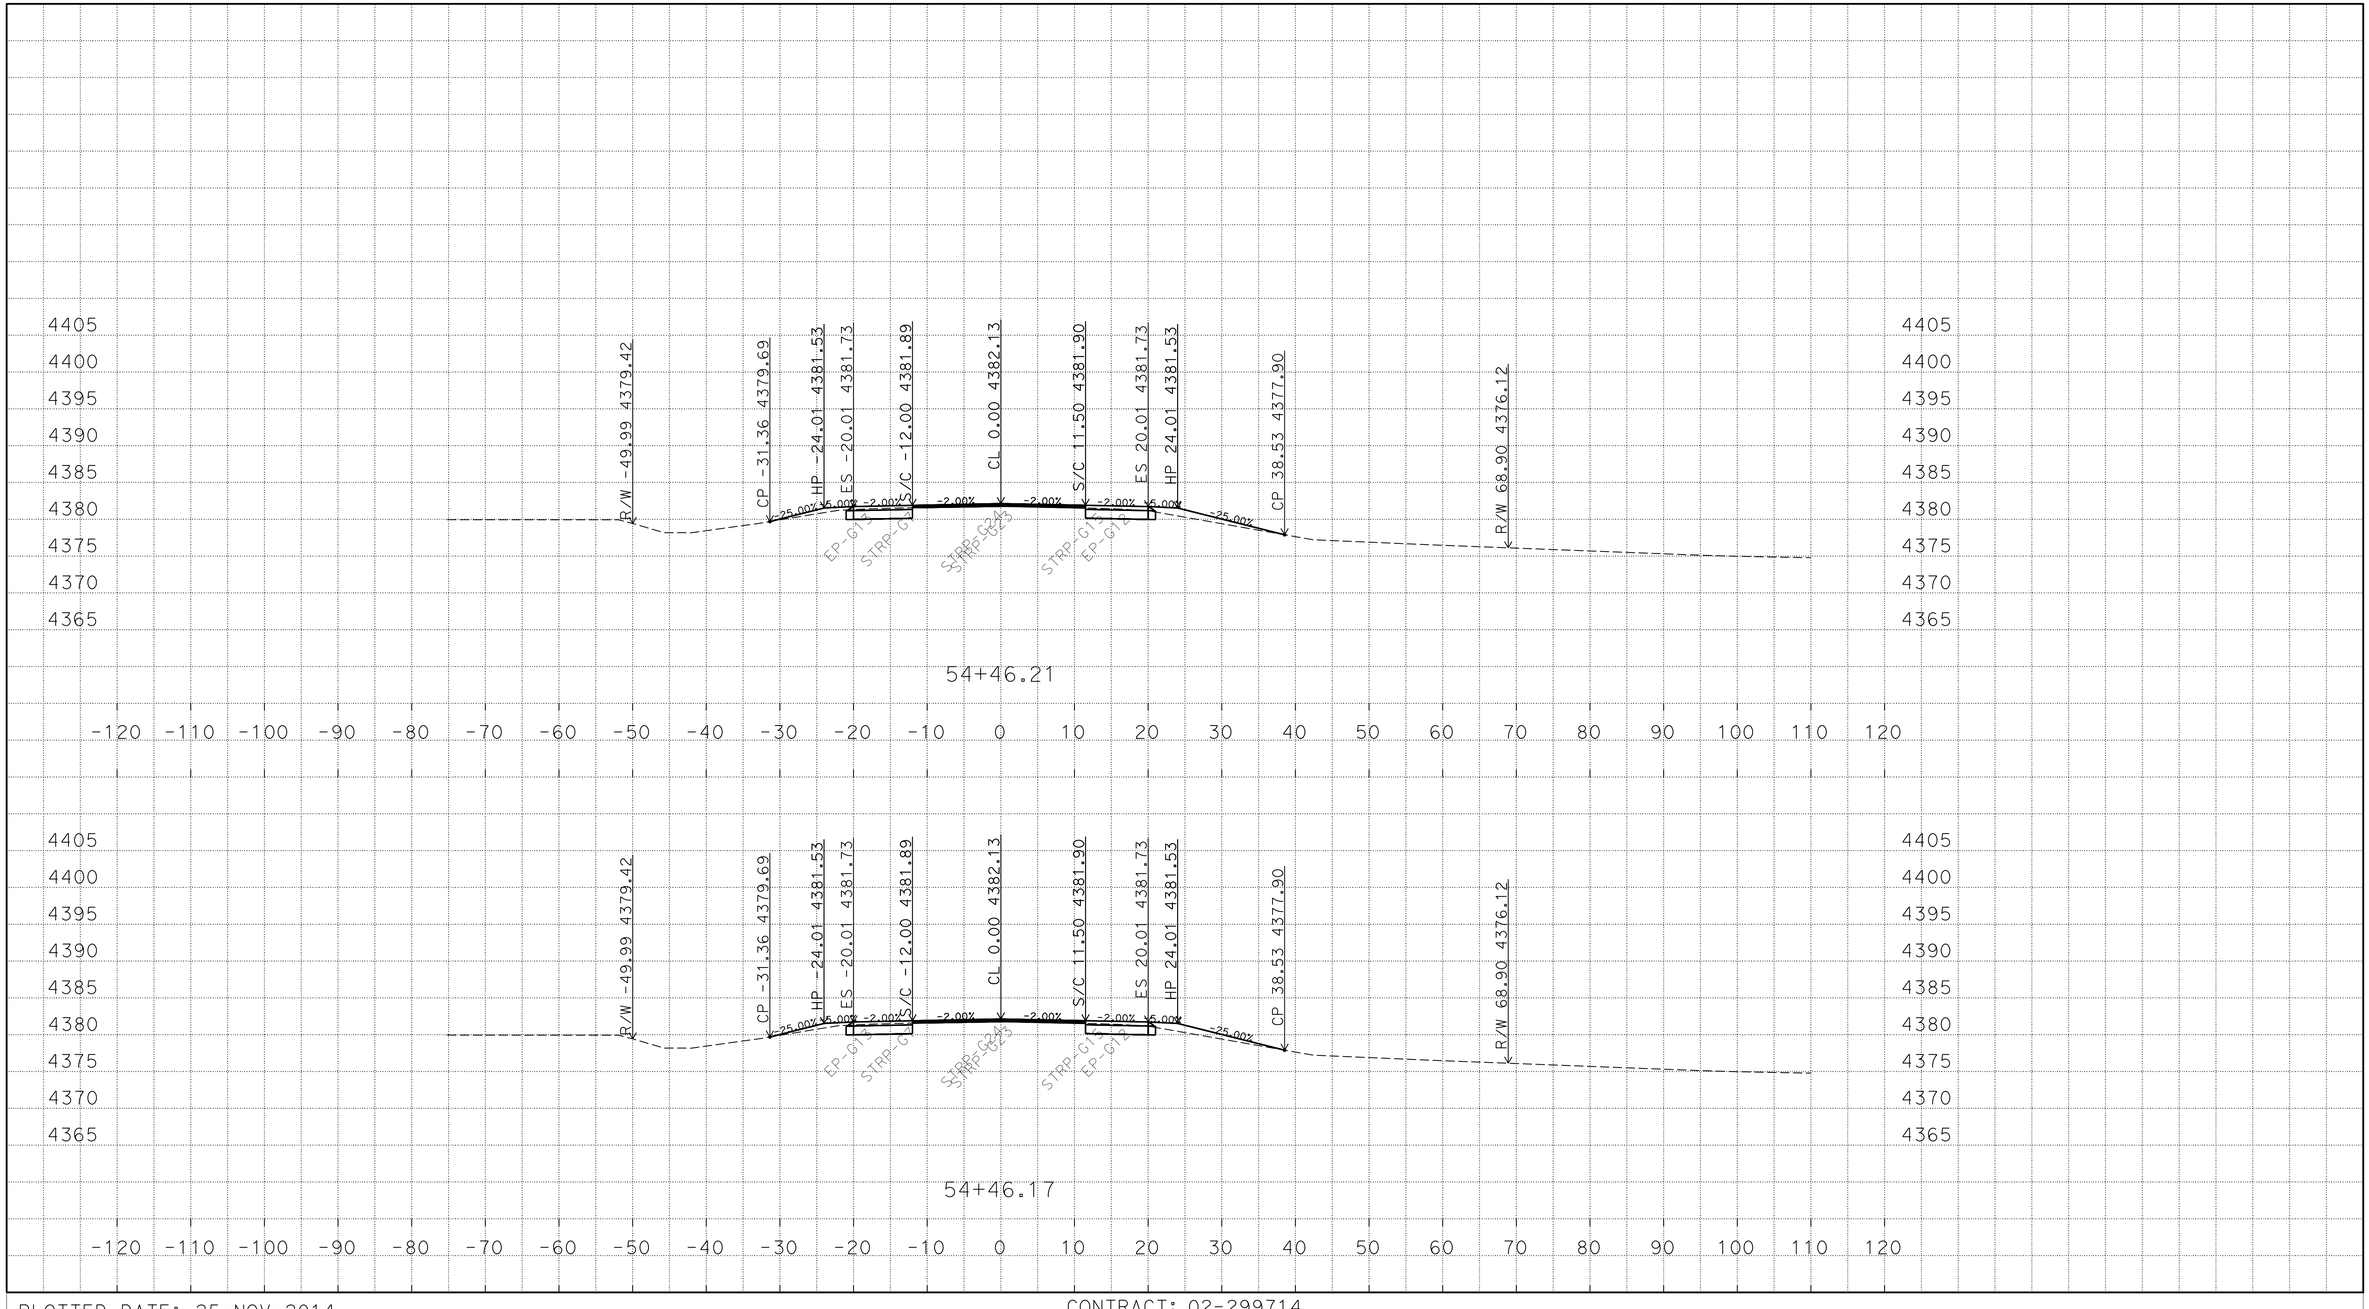

P:\proj2\02\29971\design\C3D\XSec_Qtys
0229971 Xsec 2014-10-07_TEMP_X_C3D_DWG.dwg - 25-Nov-14 10:13 AM

PLOTTED DATE: 25-NOV-2014

SCALE: 1"=10' Horiz.
1"=10' Vert.

CREATED BY: S117566

CONTRACT: 02-299714

DIST/CO/RTE/PM: 02/Mod/299/39.4/40.6

PROJECT ID: 02-1200-0022-4

"A1" LINE
CROSS SECTIONS
29 OF 248

FOR EARTHWORK DEVELOPMENT ONLY

All Dimensions are U.S. Survey Feet

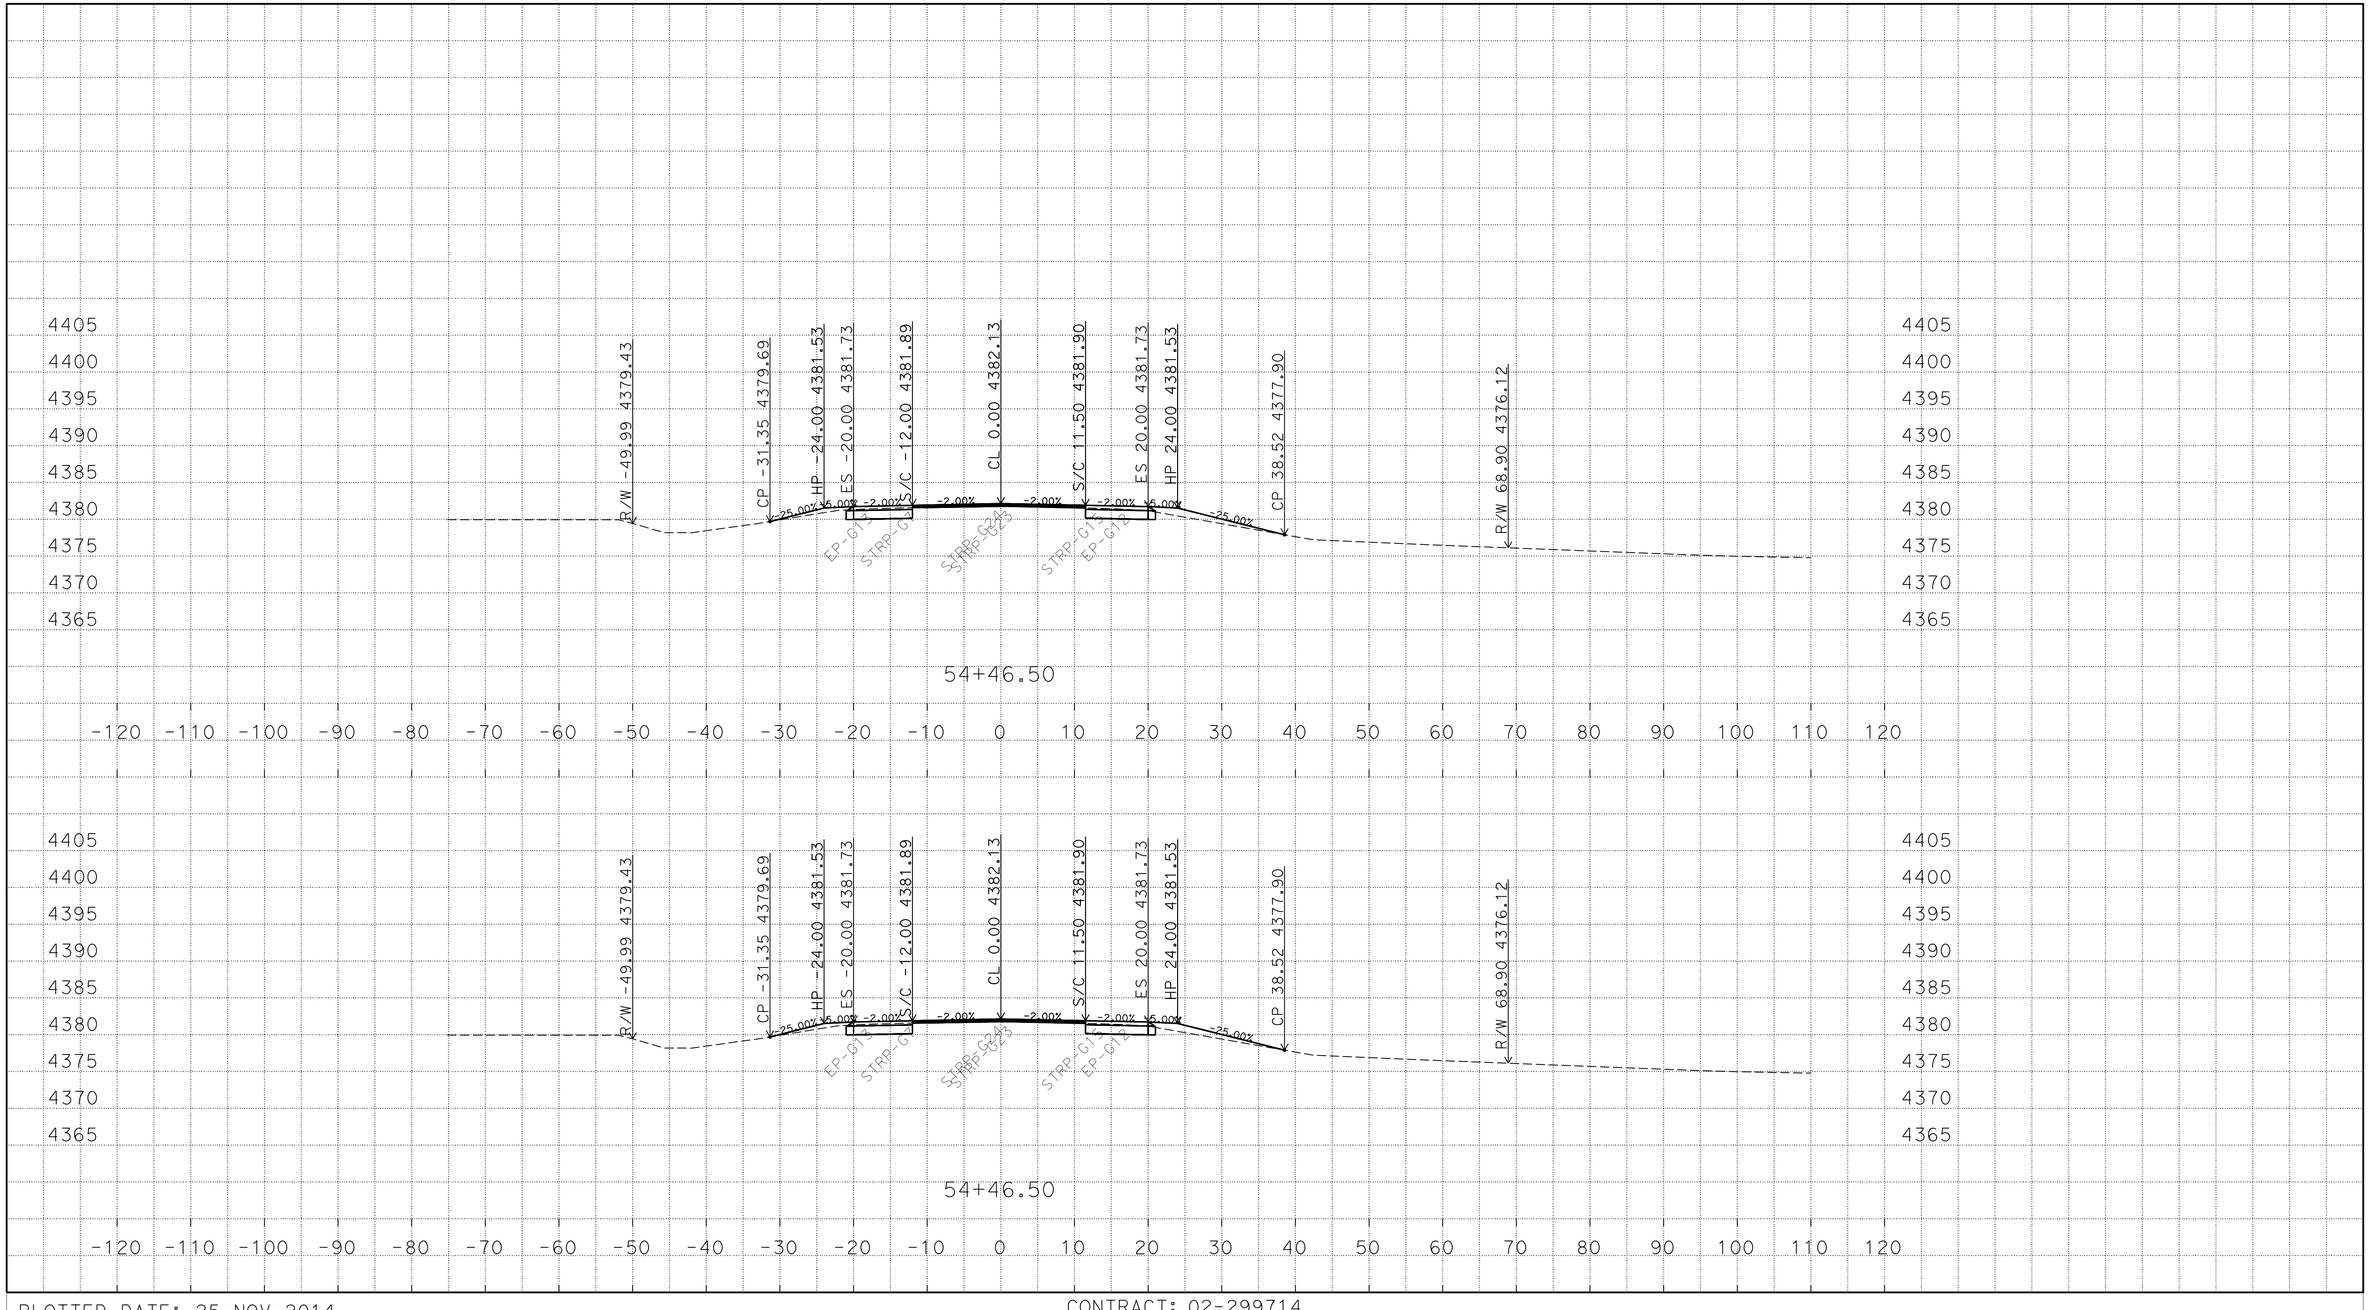

P:\proj2\02\29971\design\C3D\XSec_Qtys
0229971 Xsec 2014-10-07_TEMP_X_C3D_DWG.dwg - 25-Nov-14 10:13 AM

PLOTTED DATE: 25-NOV-2014

SCALE: 1"=10' Horiz.
1"=10' Vert.

CREATED BY: S117566

CONTRACT: 02-299714

DIST/CO/RTE/PM: 02/Mod/299/39.4/40.6

PROJECT ID: 02-1200-0022-4

"A1" LINE
CROSS SECTIONS
30 OF 248

FOR EARTHWORK DEVELOPMENT ONLY

All Dimensions are U.S. Survey Feet

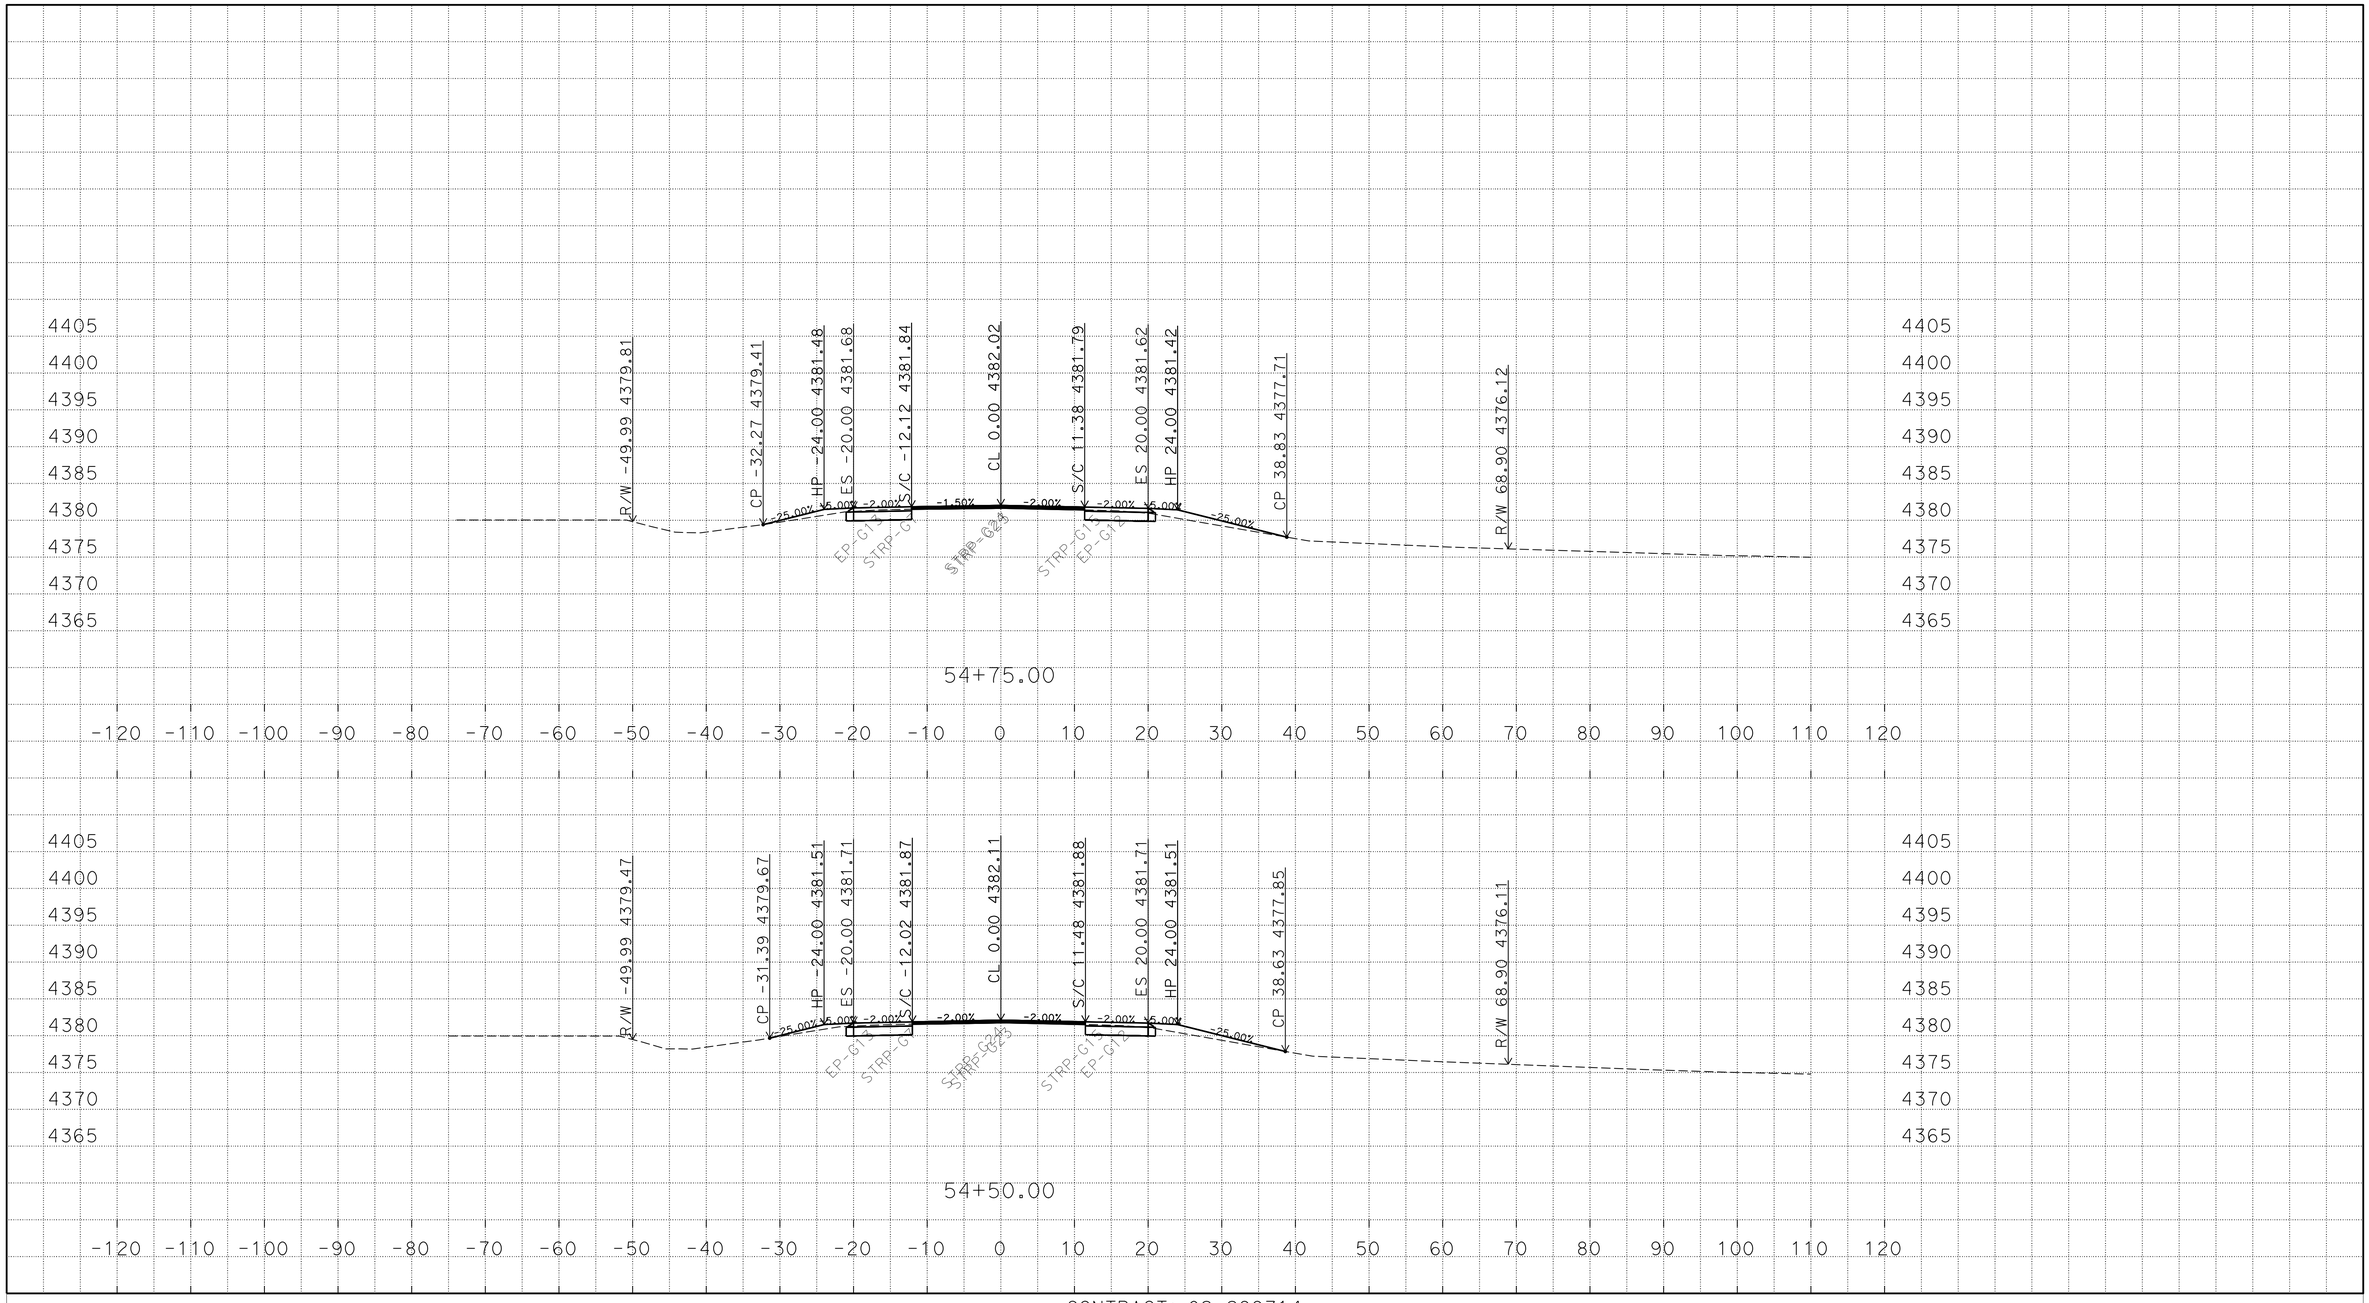

P:\proj2\02\29971\design\C3D\XSec_Qtys
0229971 Xsec 2014-10-07_TEMP_X_C3D_DWG.dwg - 25-Nov-14 10:13 AM

PLOTTED DATE: 25-NOV-2014

SCALE: 1"=10' Horiz.
1"=10' Vert.

CREATED BY: S117566

CONTRACT: 02-299714

DIST/CO/RTE/PM: 02/Mod/299/39.4/40.6

PROJECT ID: 02-1200-0022-4

"A1" LINE
CROSS SECTIONS
31 OF 248

FOR EARTHWORK DEVELOPMENT ONLY

All Dimensions are U.S. Survey Feet

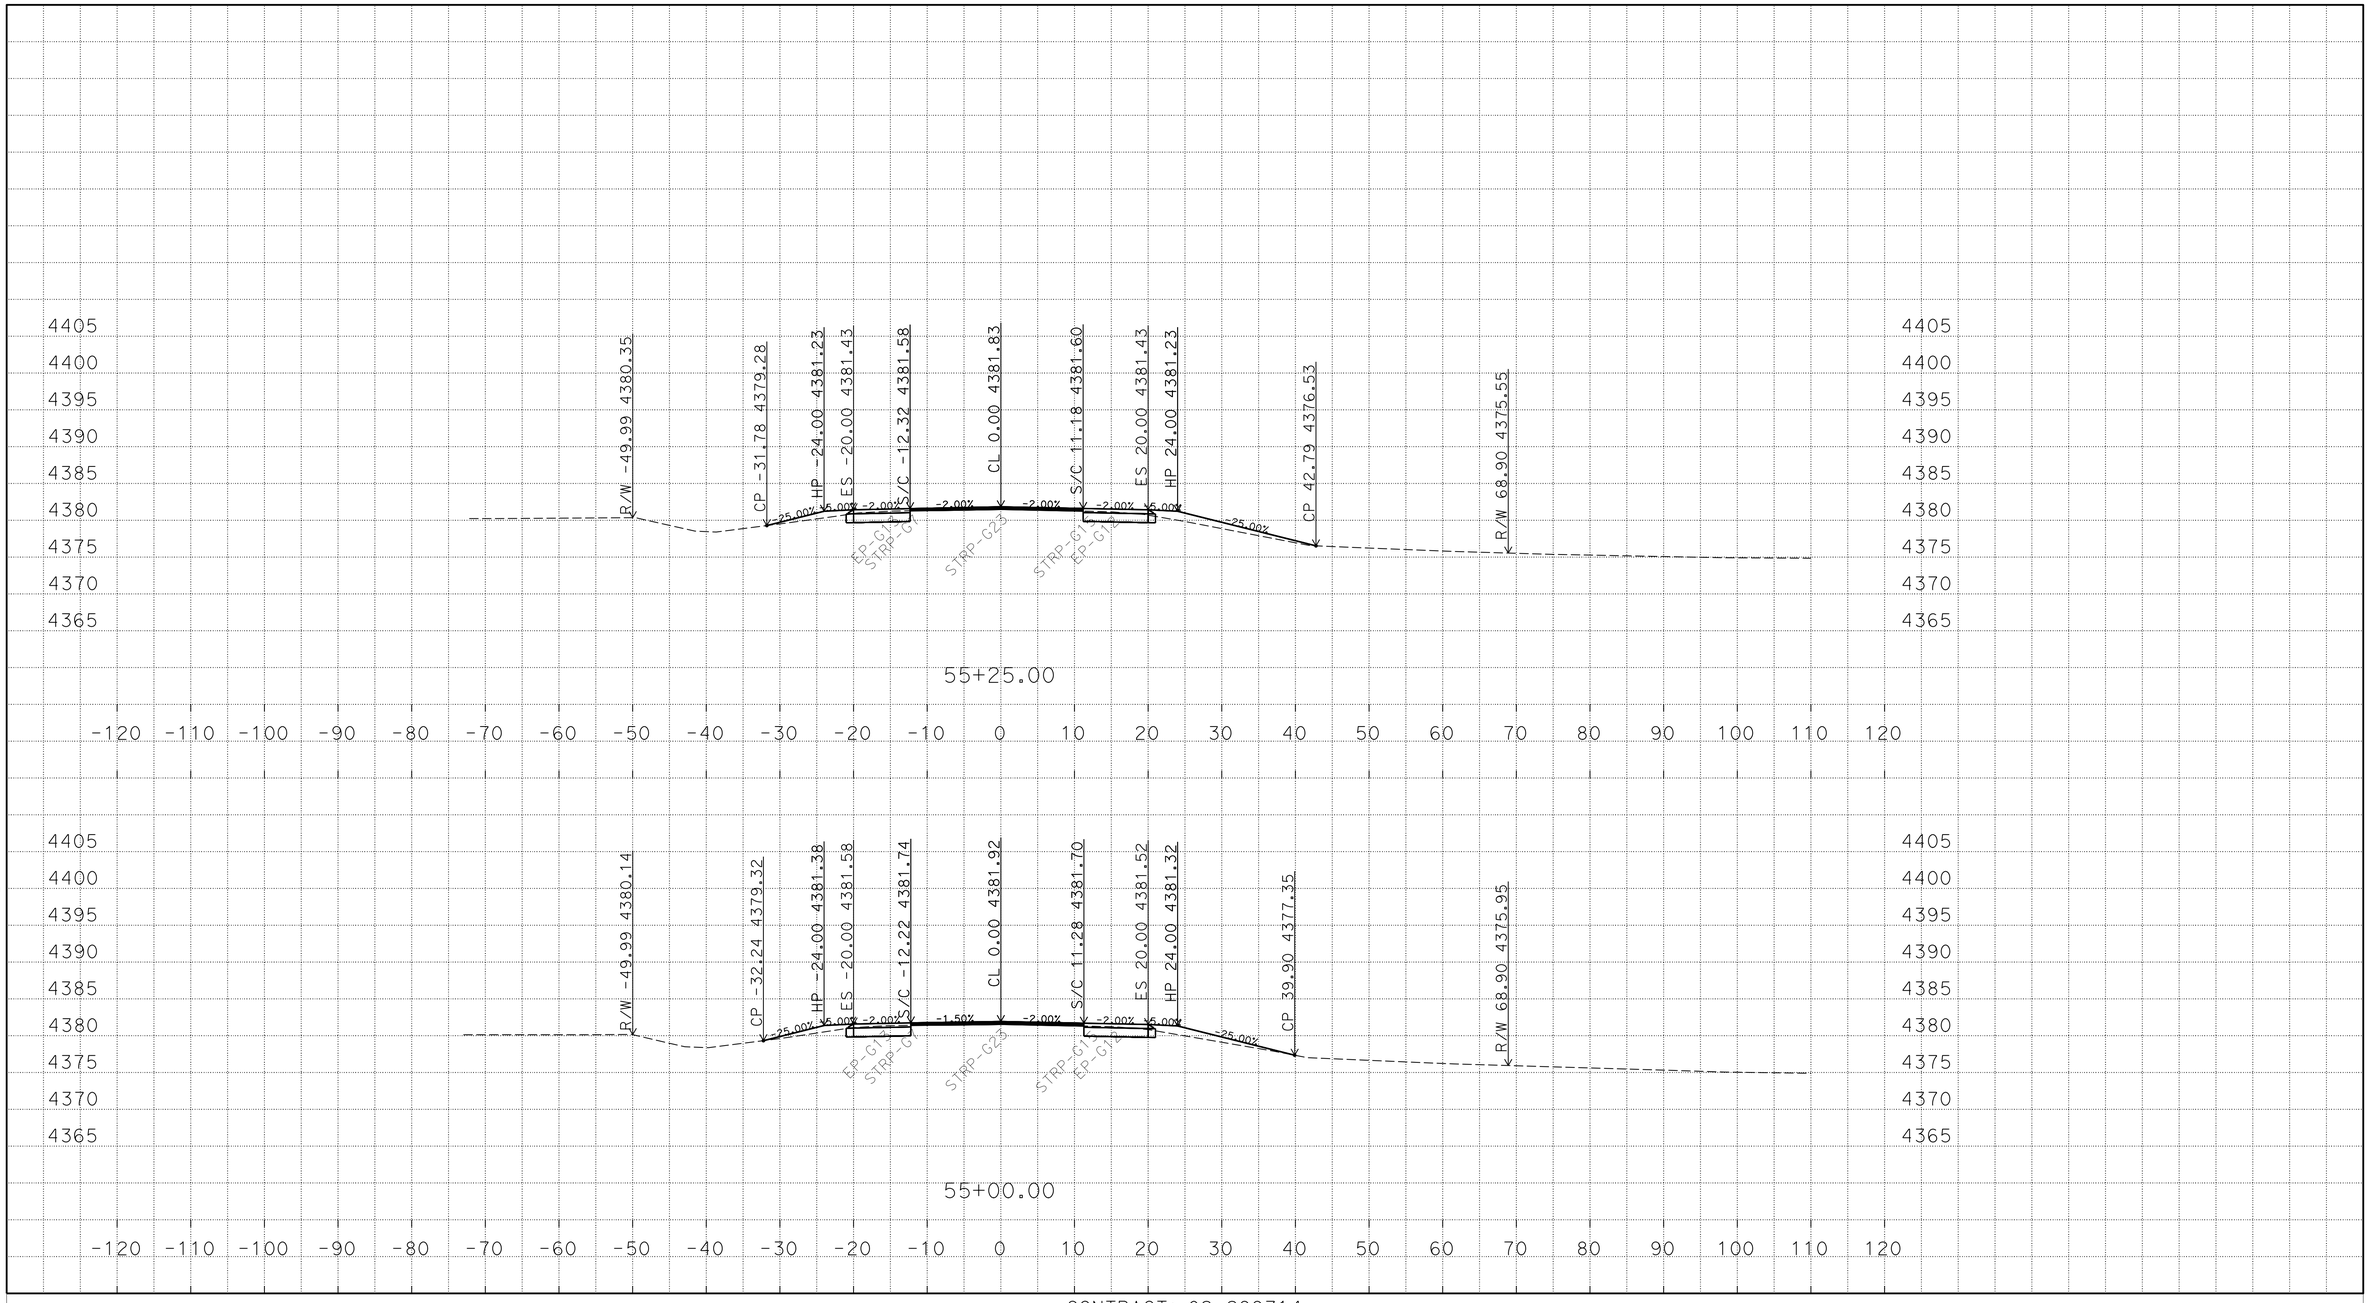

P:\proj2\02\29971\design\C3D\XSec_Qtys
0229971 Xsec 2014-10-07_TEMP_X_C3D_DWG.dwg - 25-Nov-14 10:13 AM

PLOTTED DATE: 25-NOV-2014

SCALE: 1"=10' Horiz.
1"=10' Vert.

CREATED BY: S117566

CONTRACT: 02-299714

DIST/CO/RTE/PM: 02/Mod/299/39.4/40.6

PROJECT ID: 02-1200-0022-4

"A1" LINE
CROSS SECTIONS
32 OF 248

FOR EARTHWORK DEVELOPMENT ONLY

All Dimensions are U.S. Survey Feet

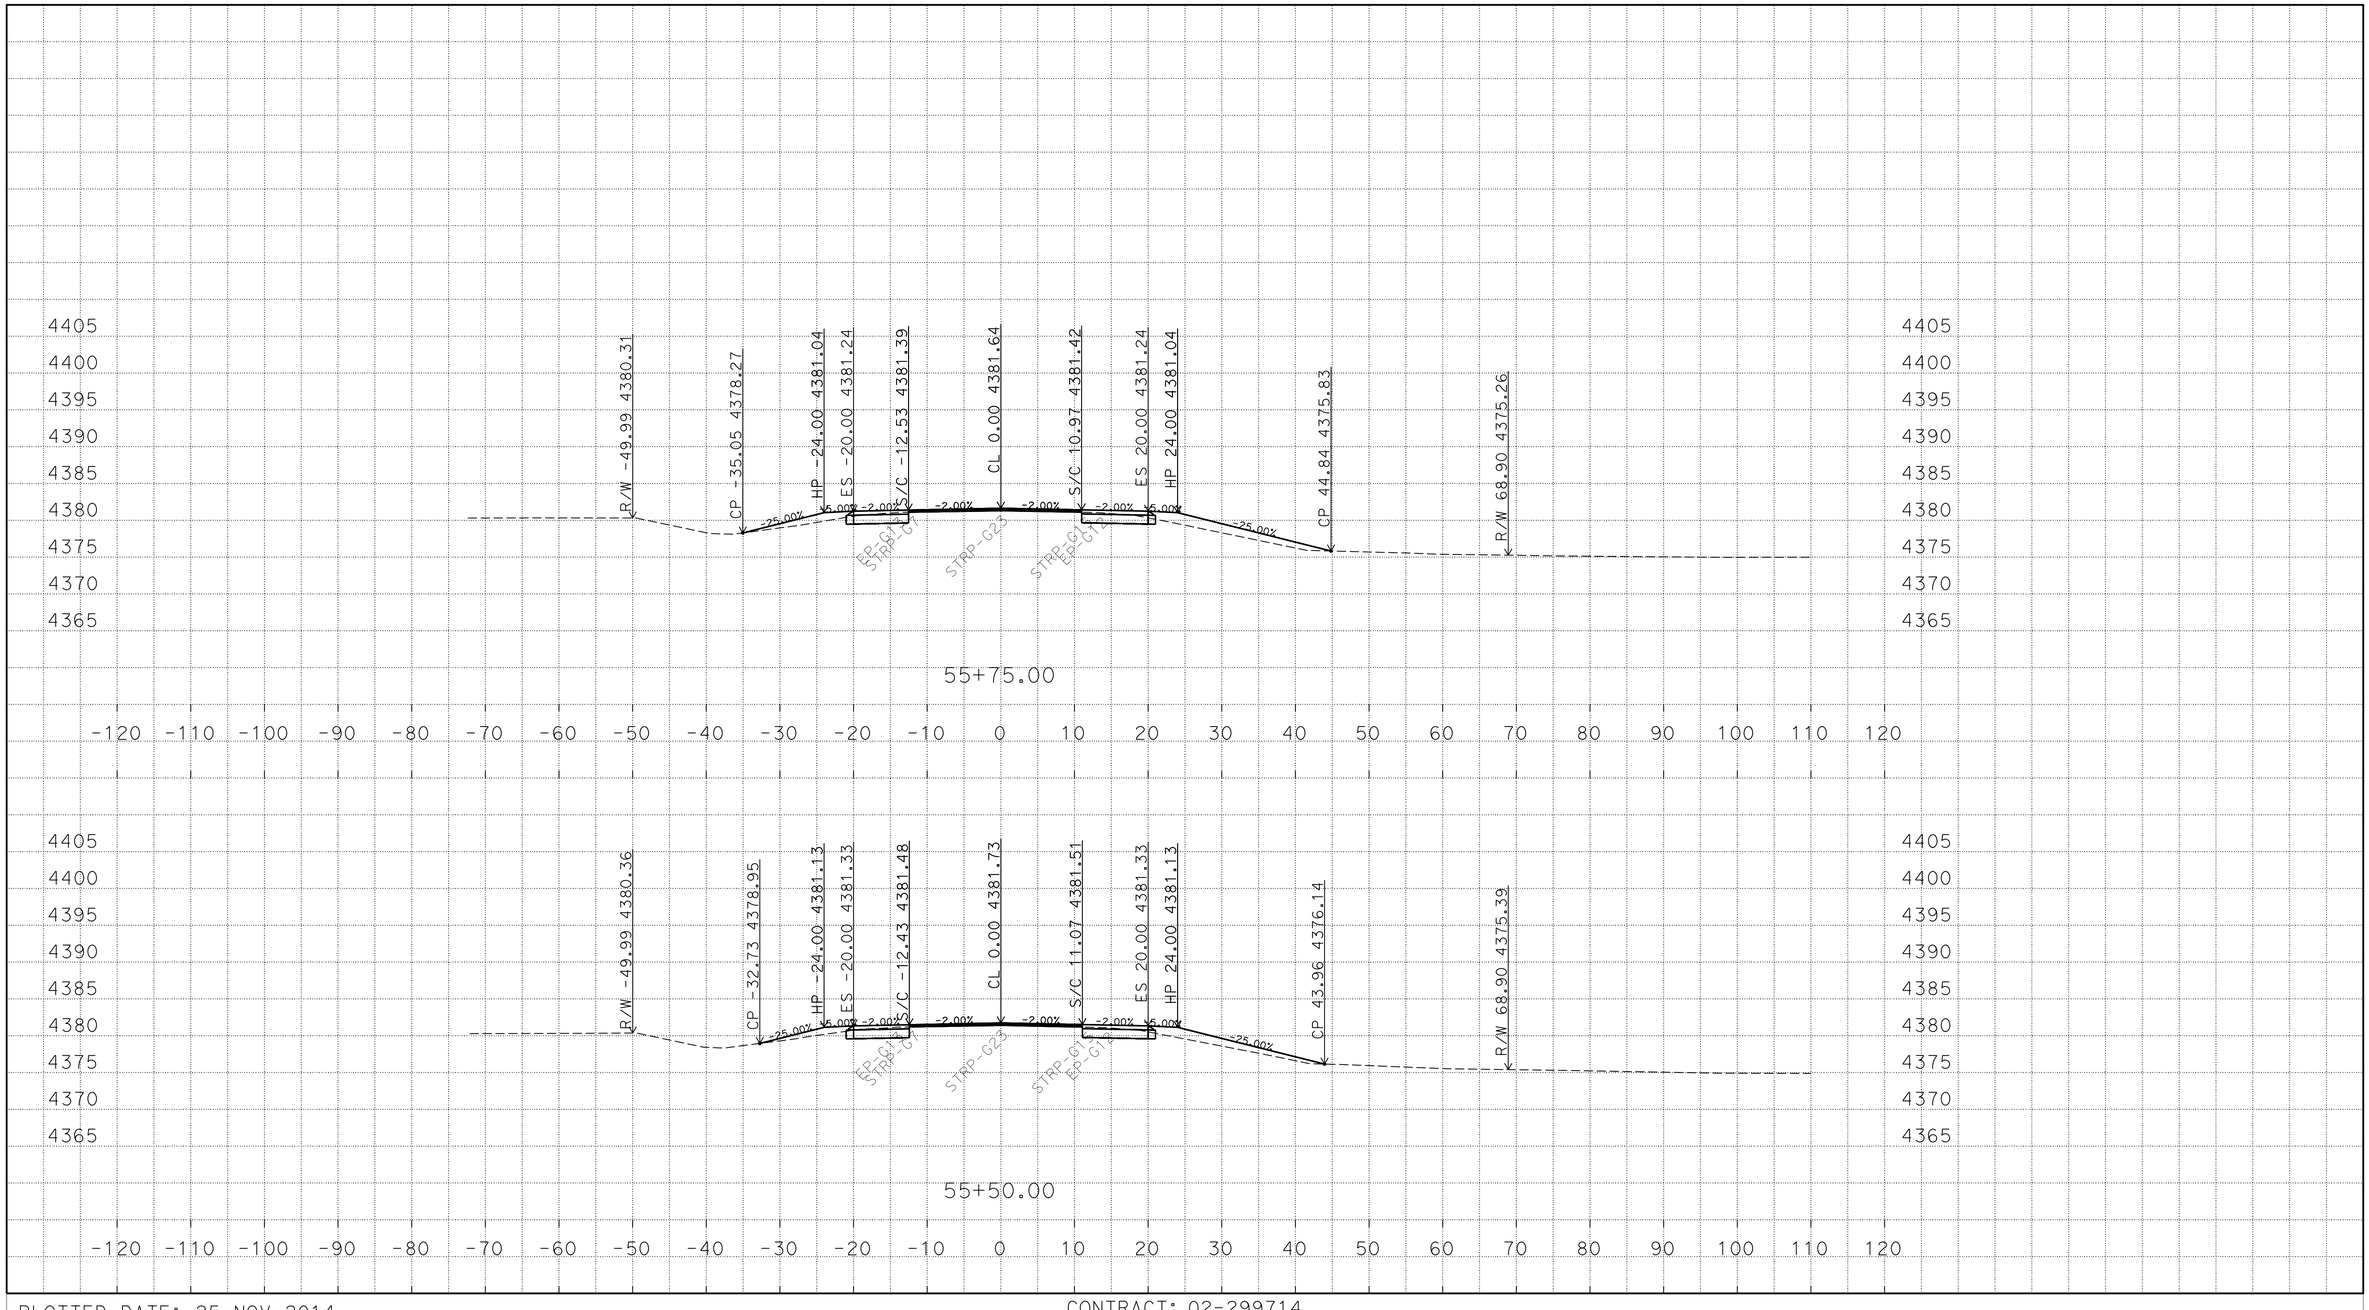

P:\proj2\02\29971\design\C3D\XSec_Qtys
0229971 Xsec 2014-10-07_TEMP_X_C3D_DWG.dwg - 25-Nov-14 10:13 AM

PLOTTED DATE: 25-NOV-2014

SCALE: 1"=10' Horiz.
1"=10' Vert.

CREATED BY: S117566

CONTRACT: 02-299714

DIST/CO/RTE/PM: 02/Mod/299/39.4/40.6

PROJECT ID: 02-1200-0022-4

"A1" LINE
CROSS SECTIONS
33 OF 248

FOR EARTHWORK DEVELOPMENT ONLY

All Dimensions are U.S. Survey Feet

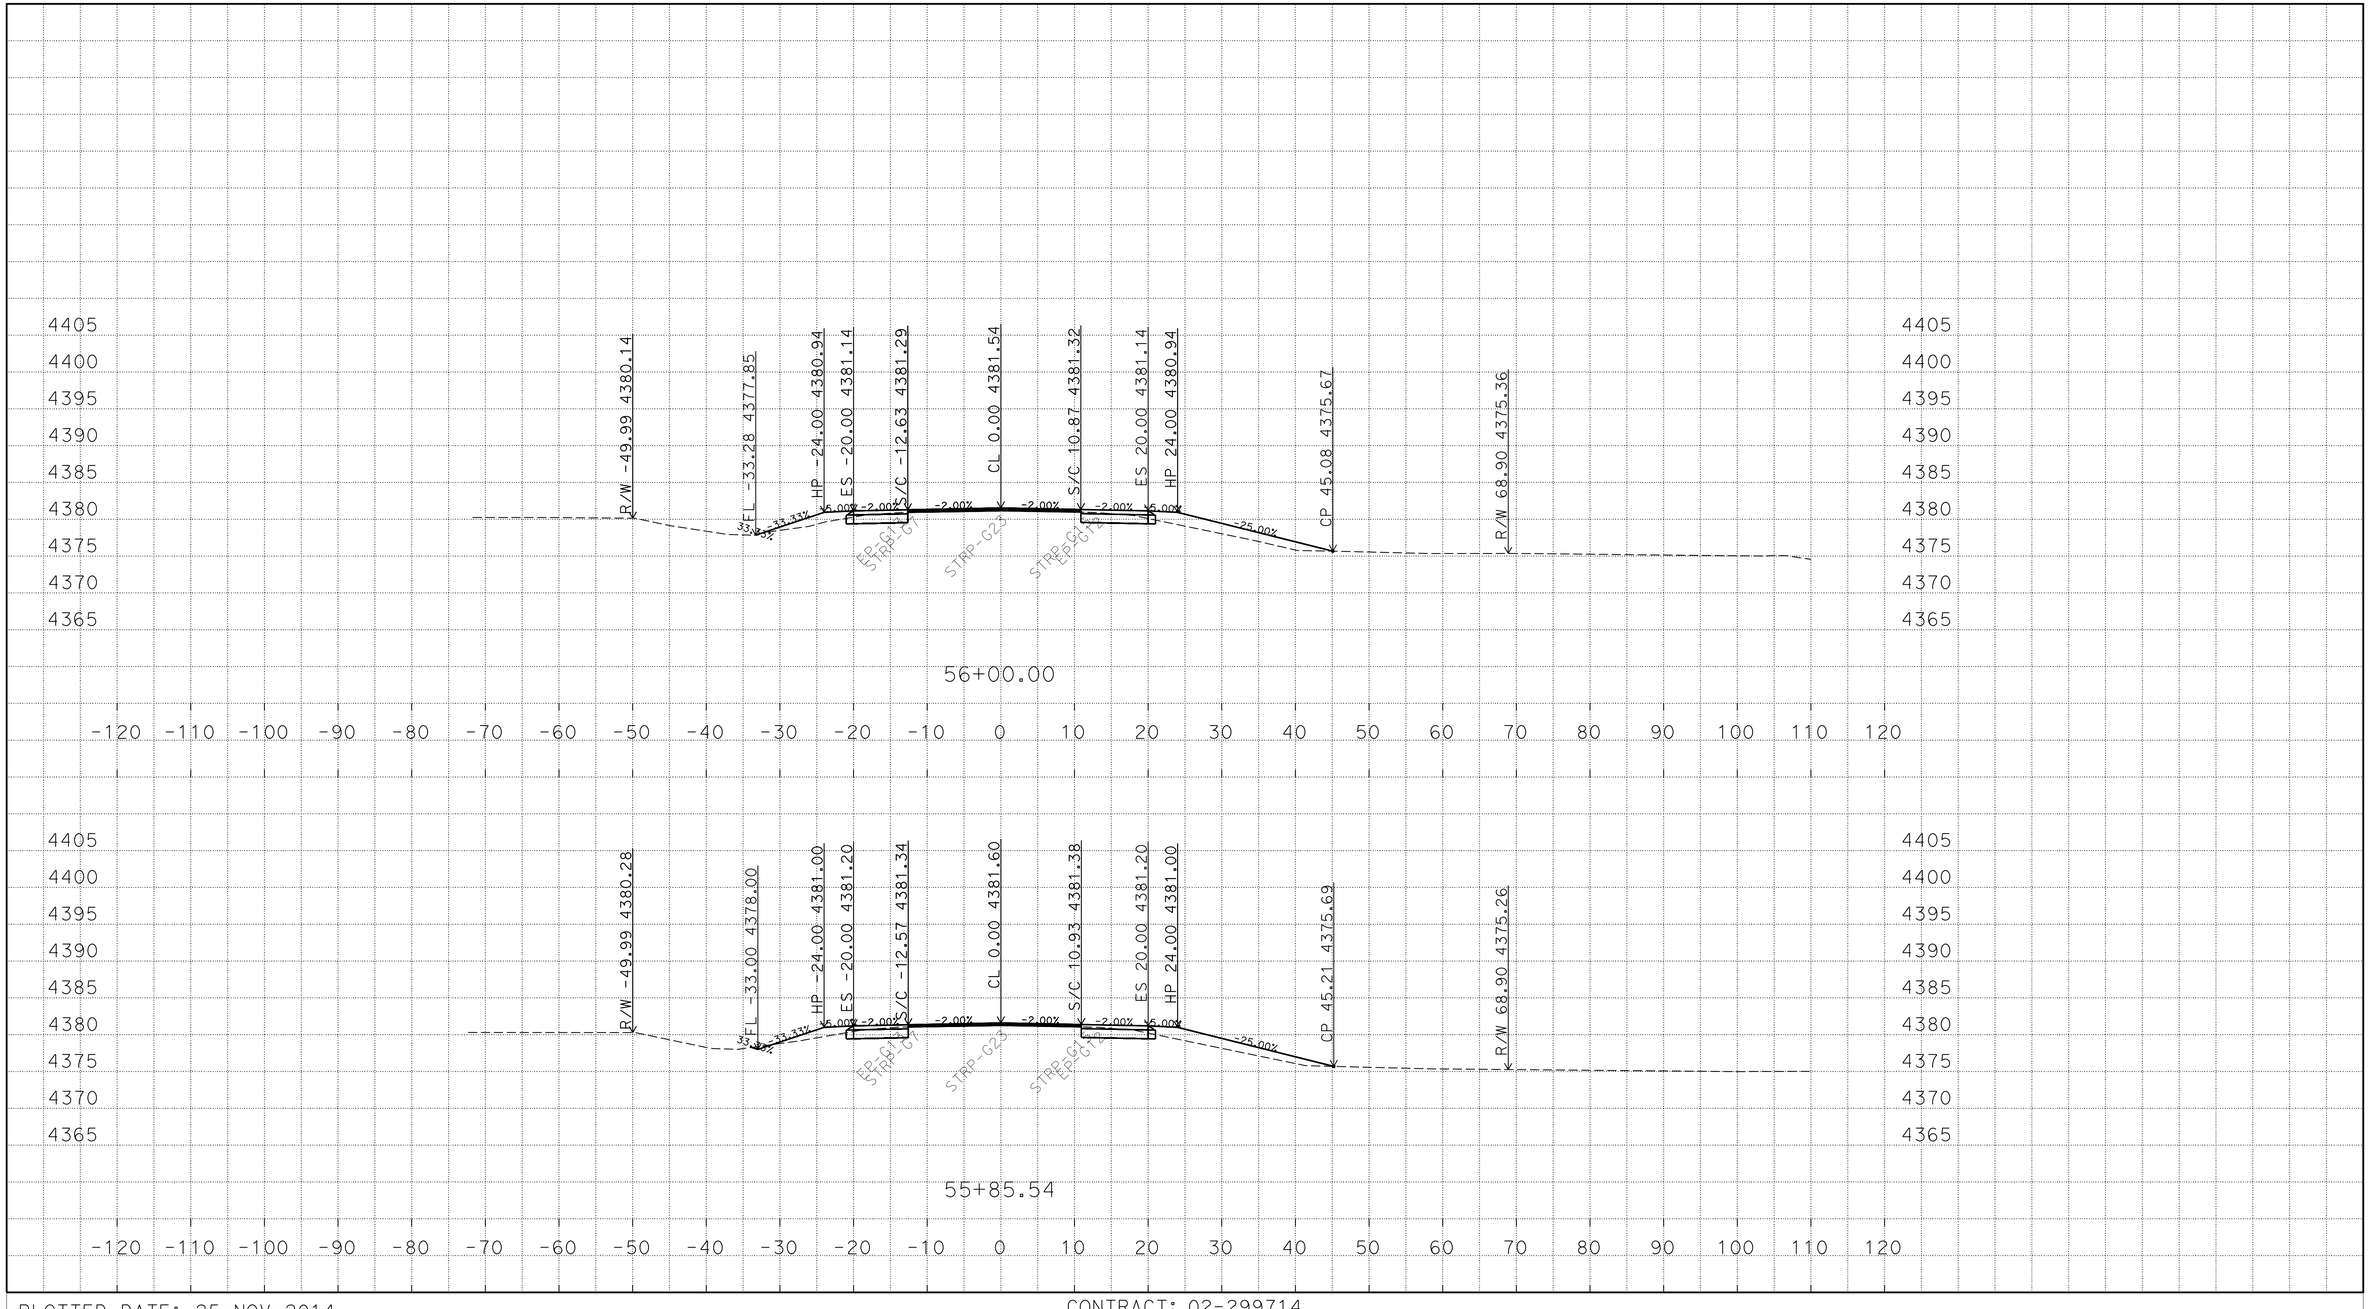

P:\proj2\02\29971\design\C3D\XSec_Qtys
0229971 Xsec 2014-10-07_TEMP_X_C3D_DWG.dwg - 25-Nov-14 10:13 AM

PLOTTED DATE: 25-NOV-2014

SCALE: 1"=10' Horiz.
1"=10' Vert.

CREATED BY: S117566

CONTRACT: 02-299714

DIST/CO/RTE/PM: 02/Mod/299/39.4/40.6

PROJECT ID: 02-1200-0022-4

"A1" LINE
CROSS SECTIONS
34 OF 248

FOR EARTHWORK DEVELOPMENT ONLY

All Dimensions are U.S. Survey Feet

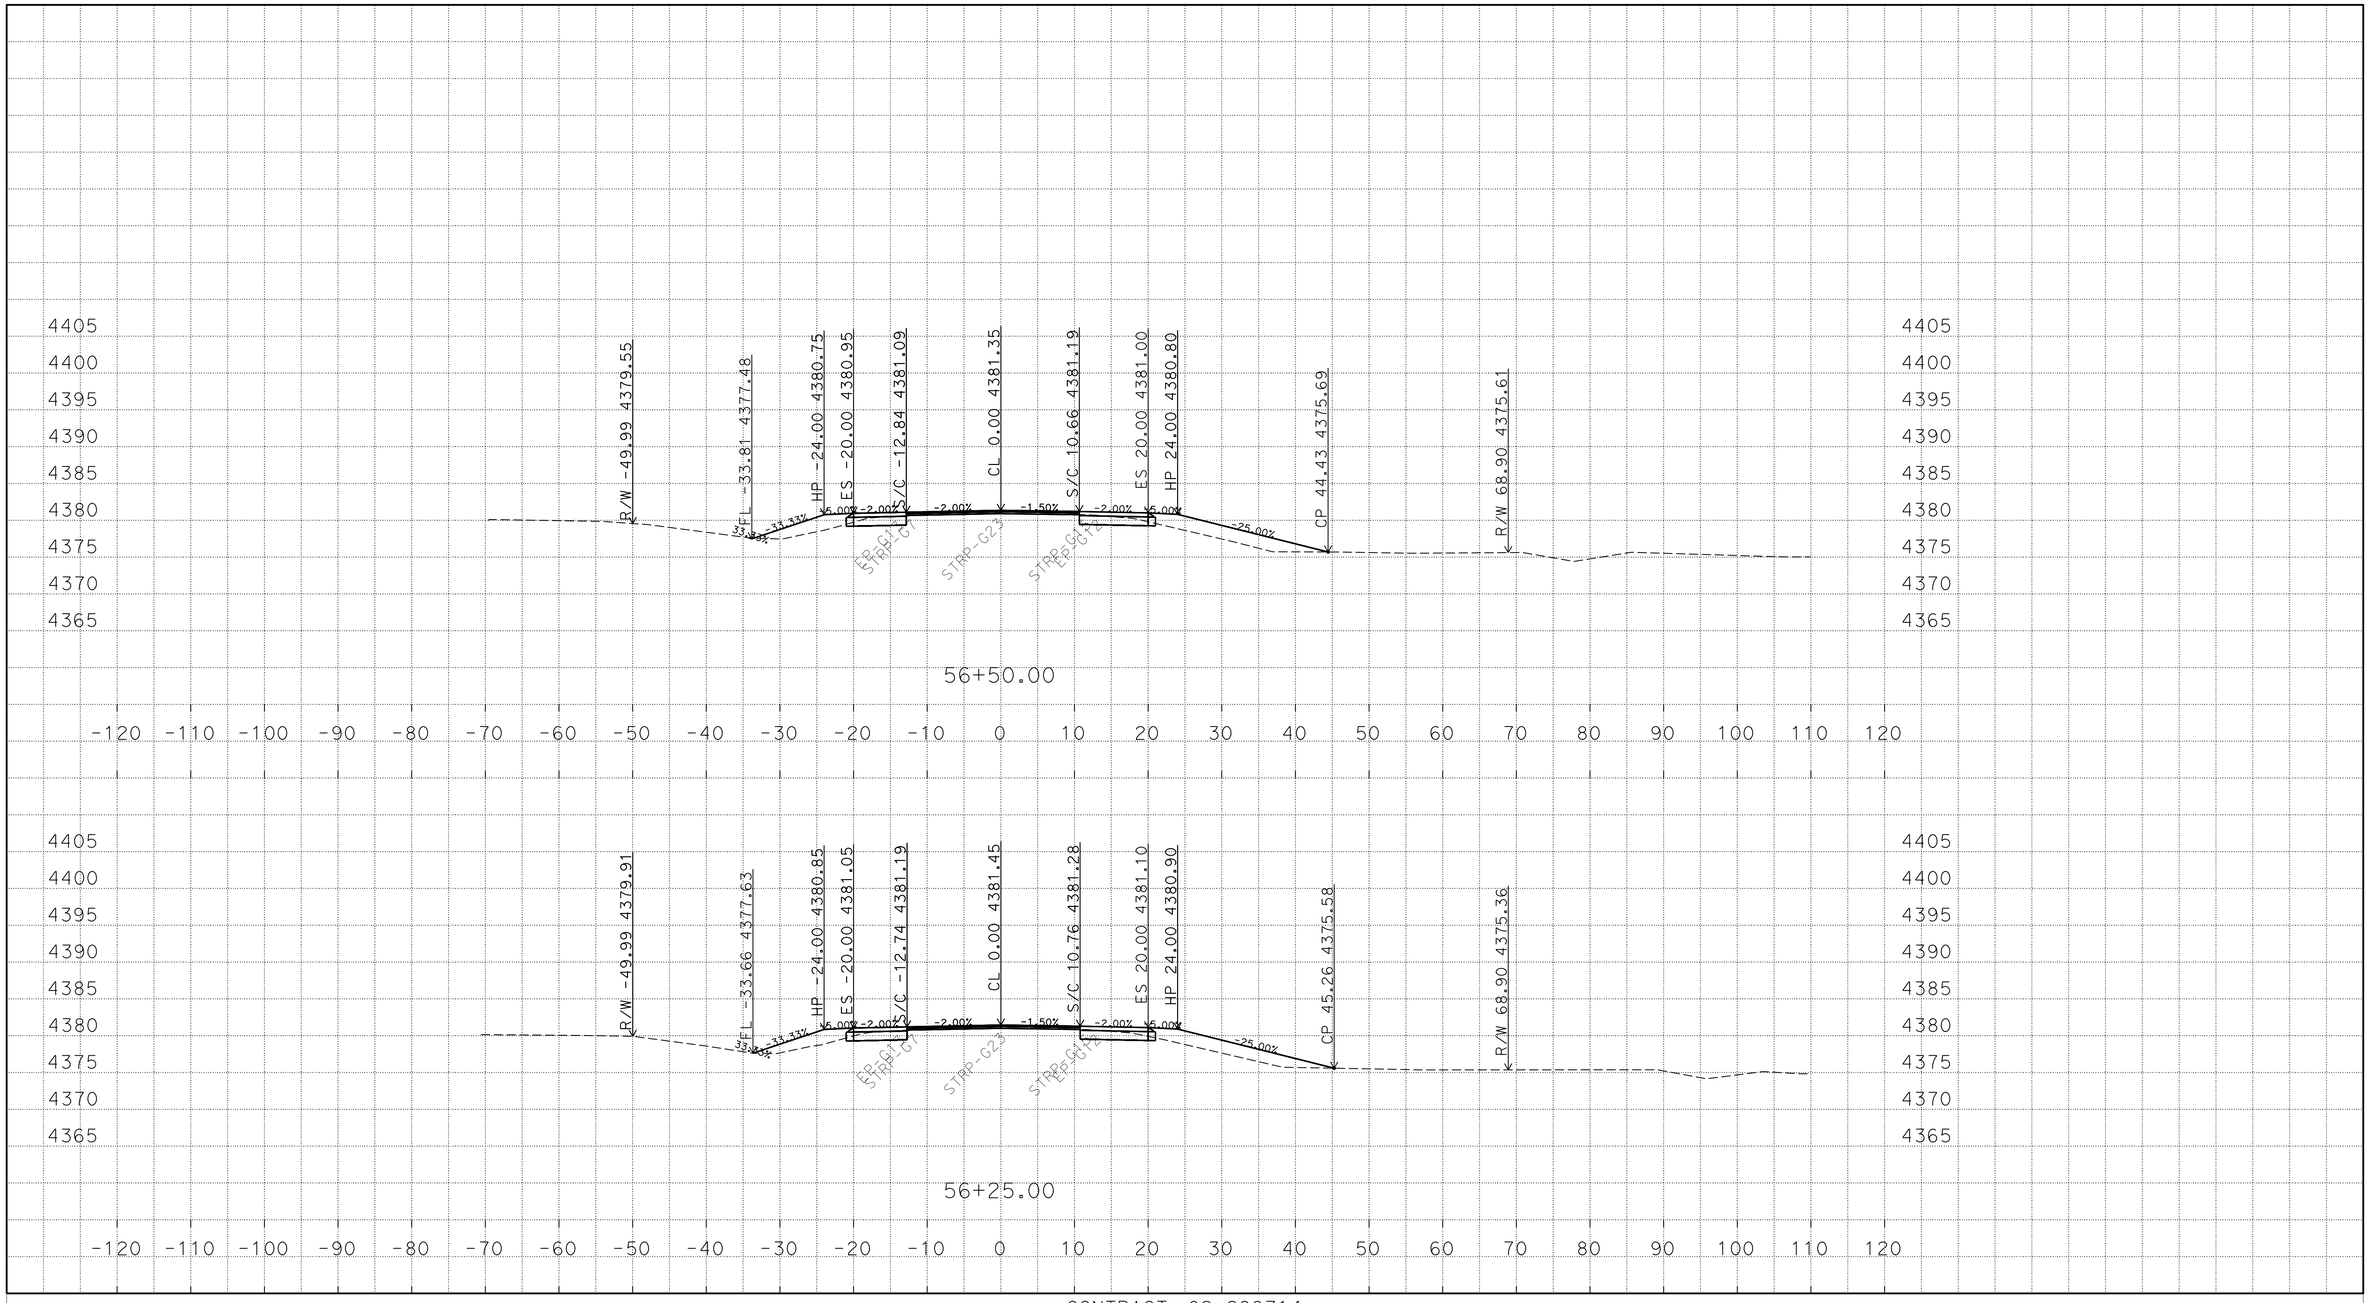

P:\proj2\02\29971\design\C3D\XSec_Qtys
0229971 Xsec 2014-10-07_TEMP_X_C3D_DWG.dwg - 25-Nov-14 10:13 AM

PLOTTED DATE: 25-NOV-2014

SCALE: 1"=10' Horiz.
1"=10' Vert.

CREATED BY: S117566

CONTRACT: 02-299714

DIST/CO/RTE/PM: 02/Mod/299/39.4/40.6

PROJECT ID: 02-1200-0022-4

"A1" LINE
CROSS SECTIONS
35 OF 248

FOR EARTHWORK DEVELOPMENT ONLY

All Dimensions are U.S. Survey Feet

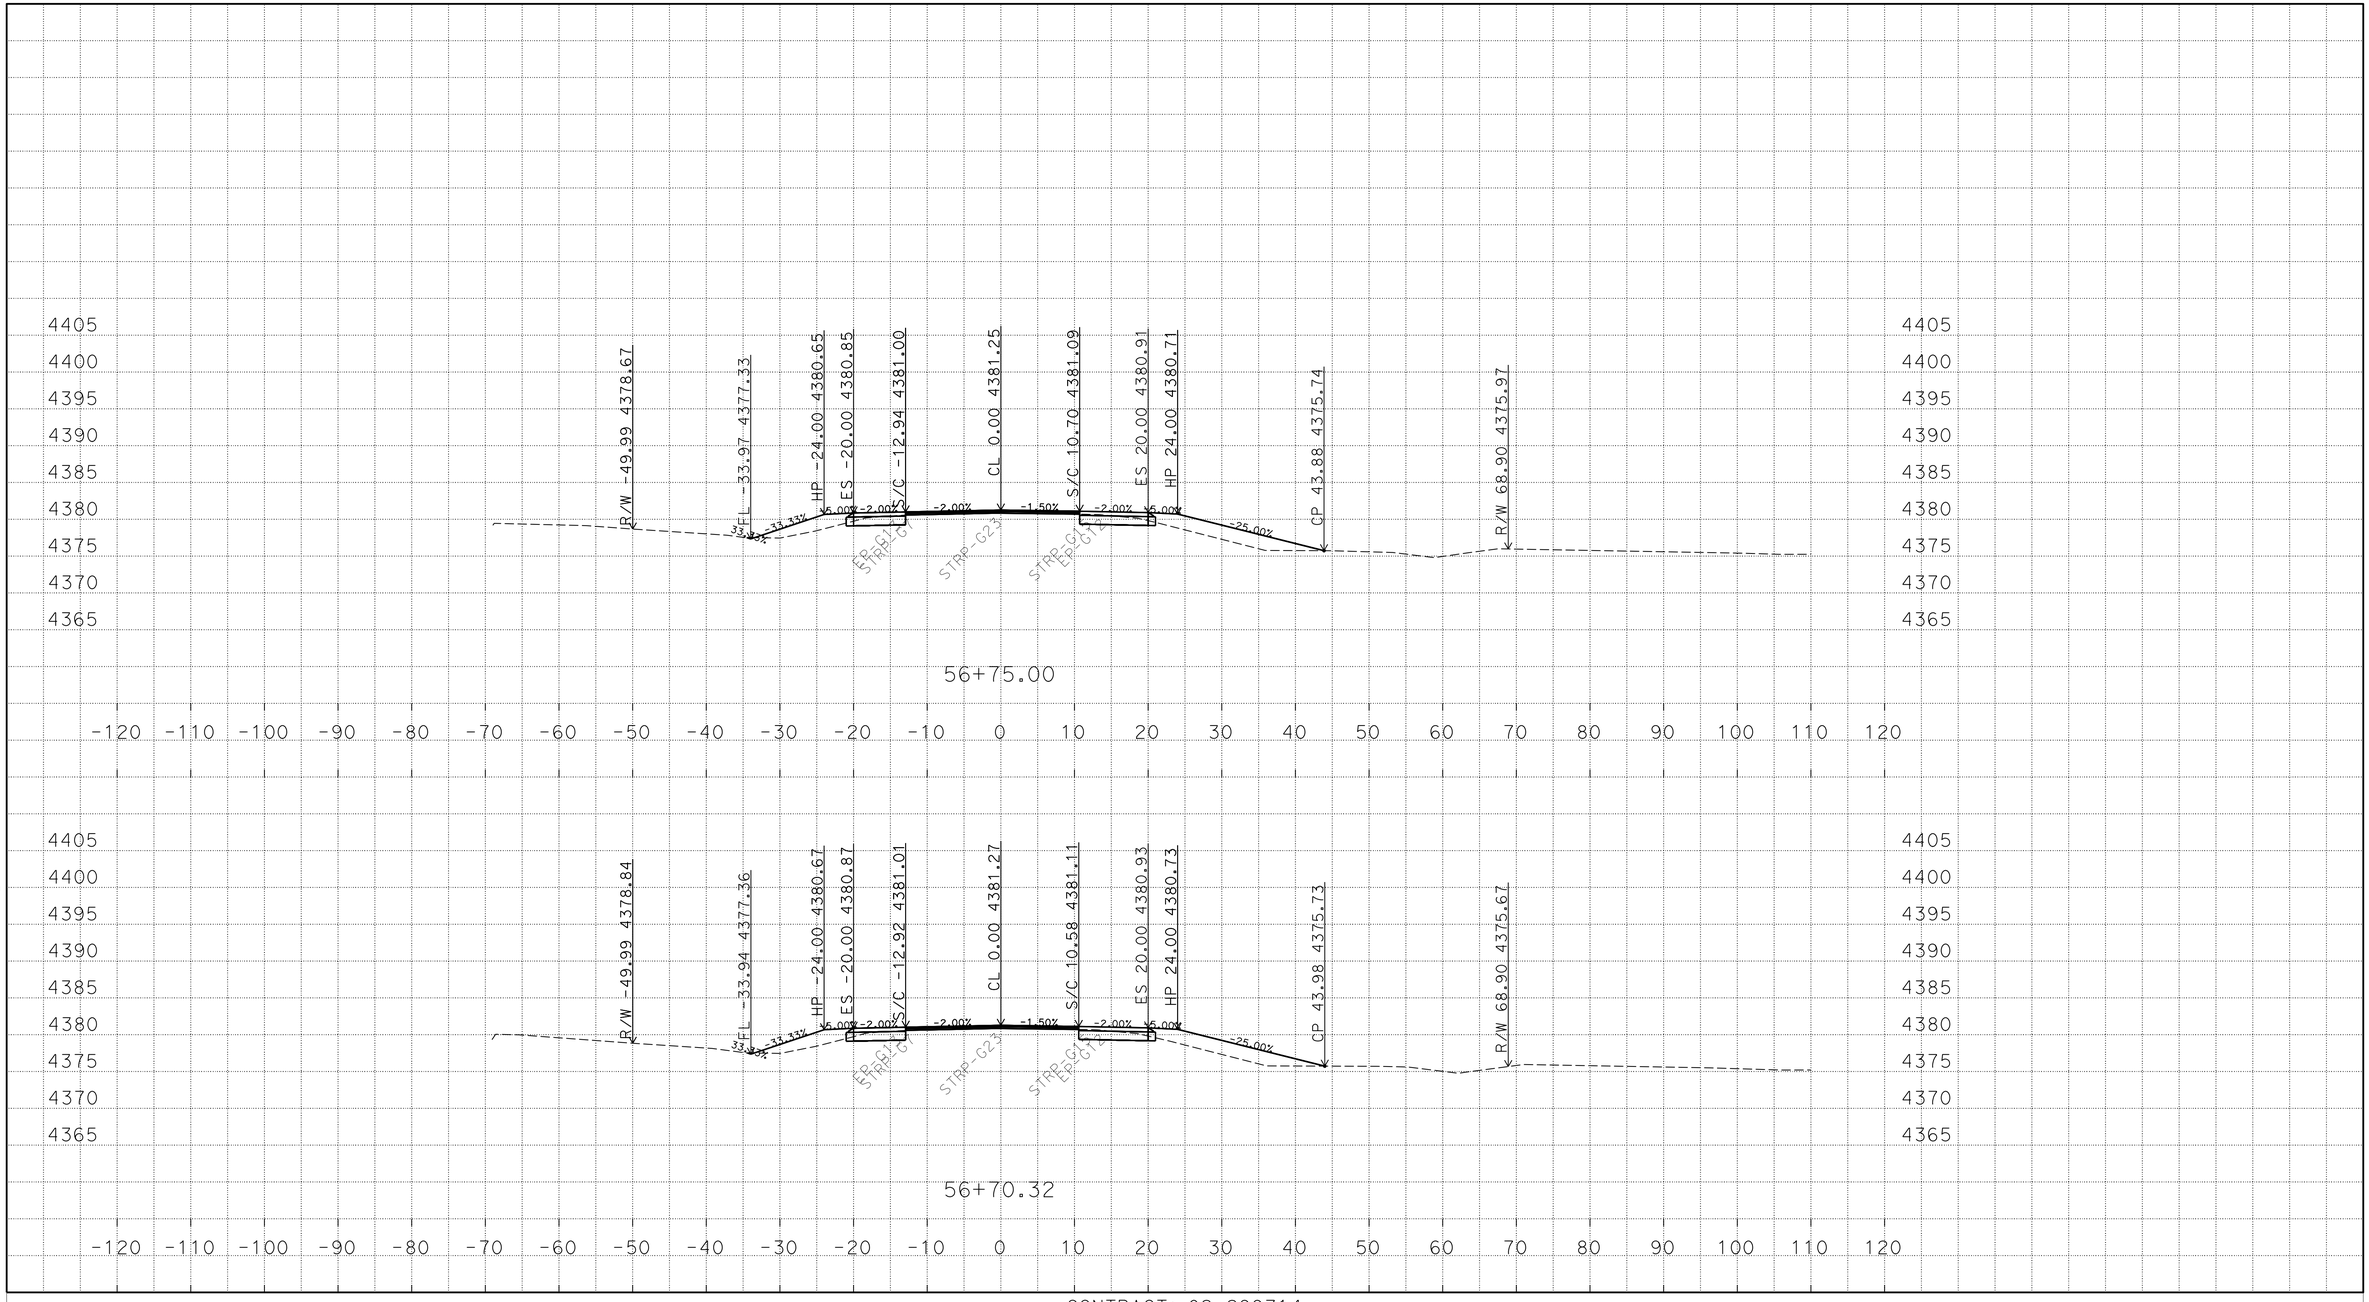

P:\proj2\02\29971\design\C3D\XSec_Qtys
0229971 Xsec 2014-10-07_TEMP_X_C3D_DWG.dwg - 25-Nov-14 10:13 AM

PLOTTED DATE: 25-NOV-2014

SCALE: 1"=10' Horiz.
1"=10' Vert.

CREATED BY: S117566

CONTRACT: 02-299714

DIST/CO/RTE/PM: 02/Mod/299/39.4/40.6

PROJECT ID: 02-1200-0022-4

"A1" LINE
CROSS SECTIONS
36 OF 248

FOR EARTHWORK DEVELOPMENT ONLY

All Dimensions are U.S. Survey Feet

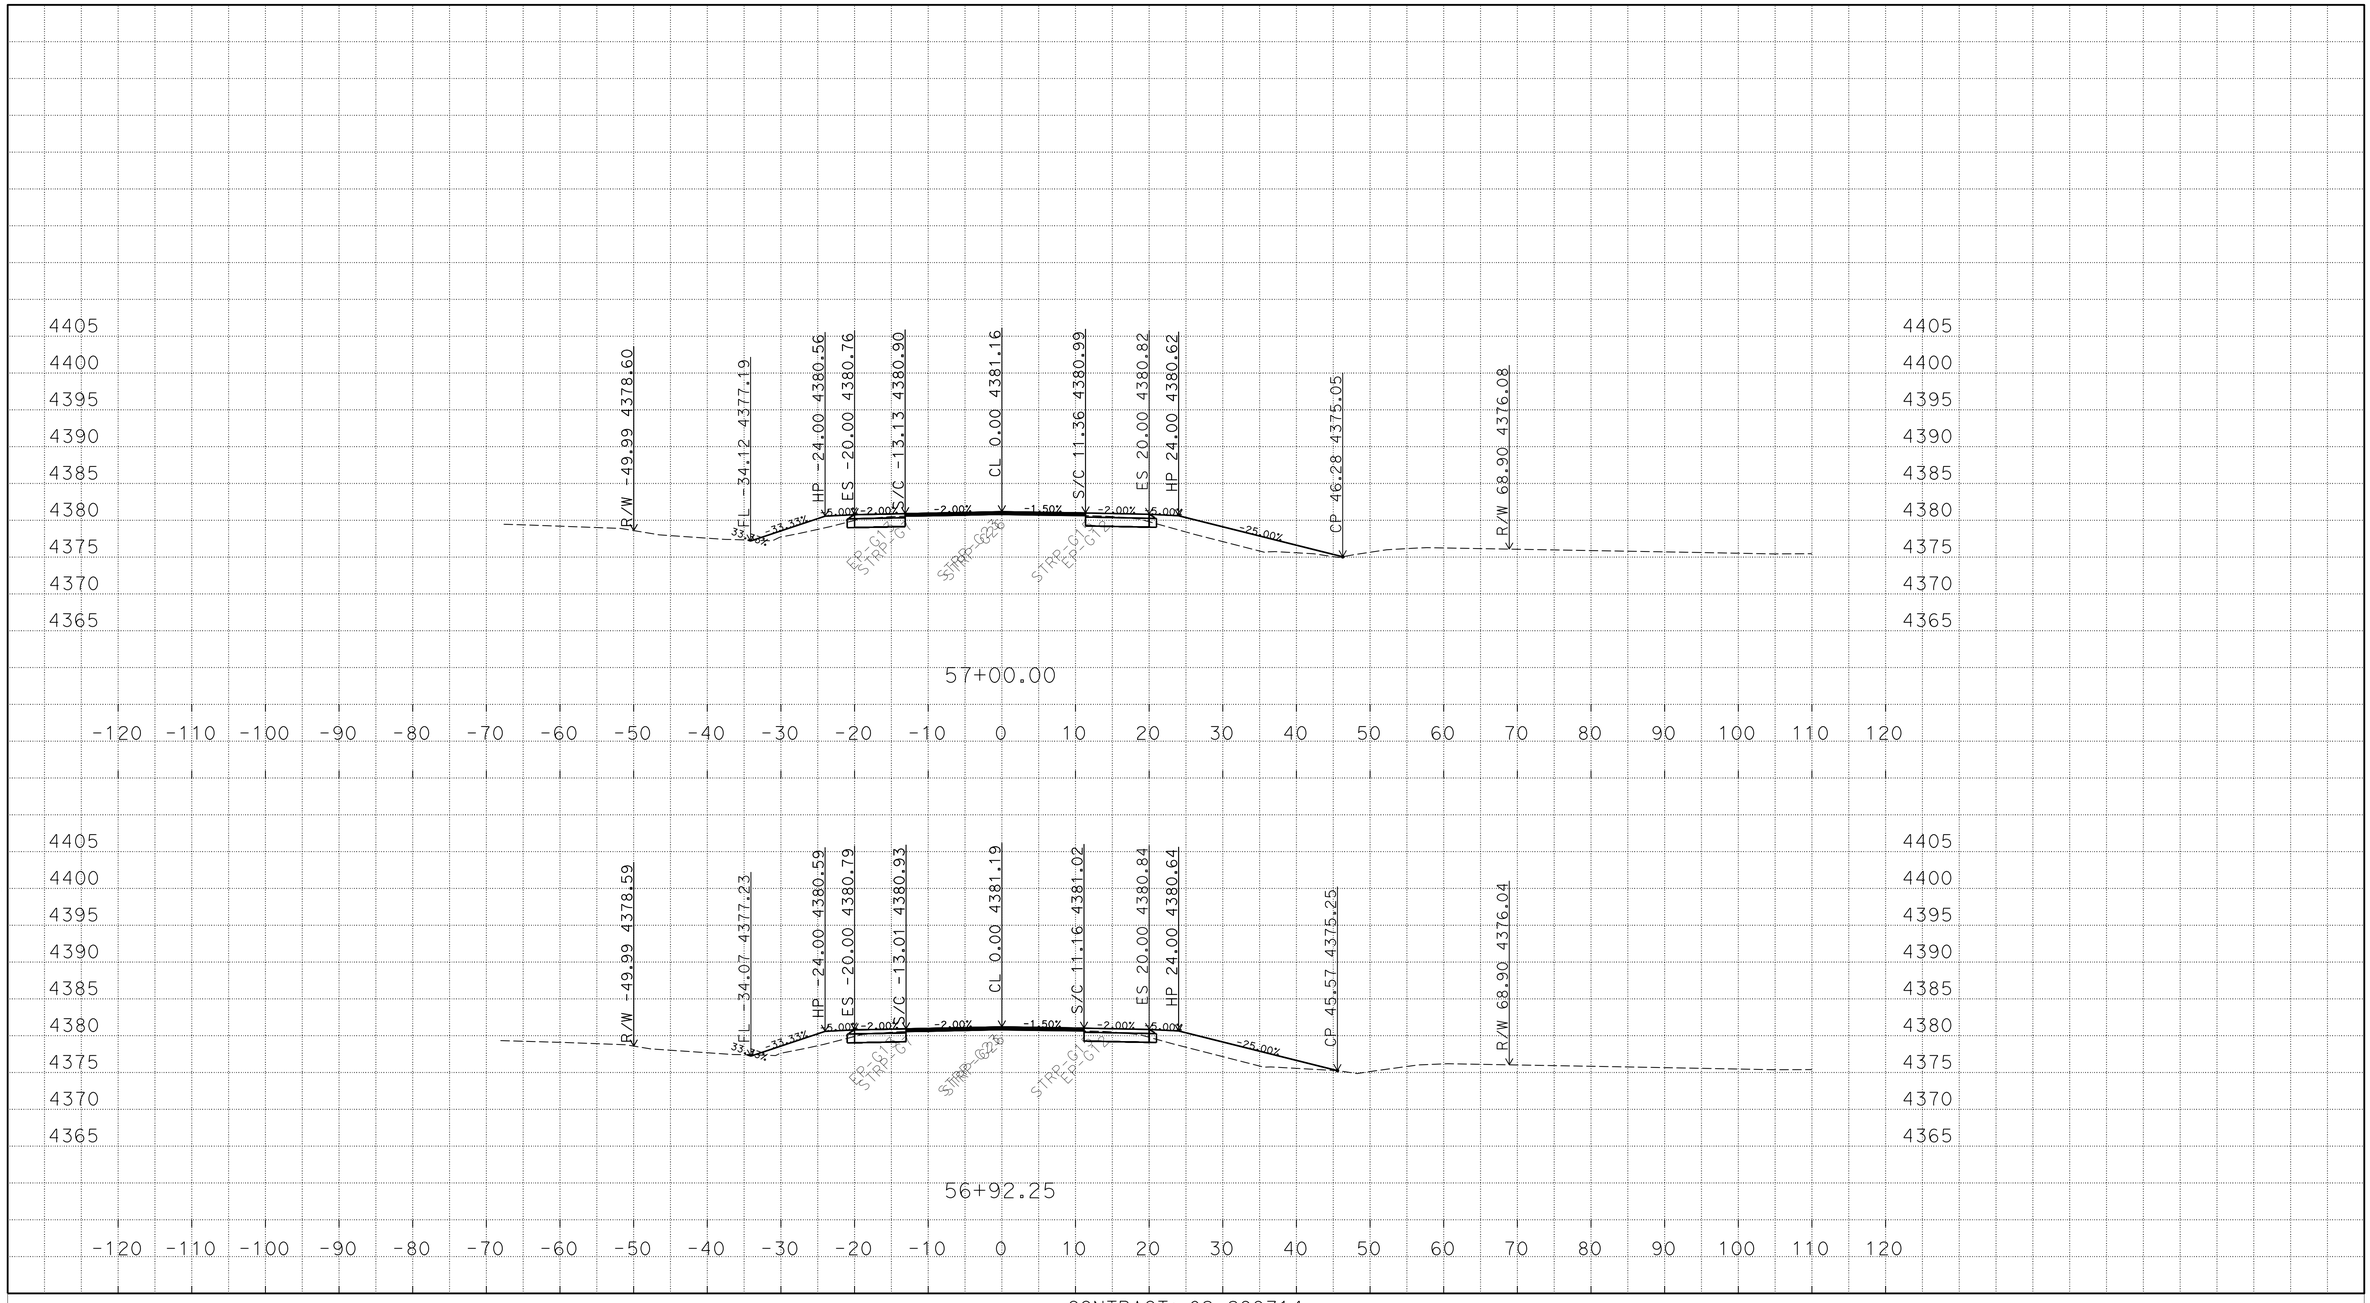

P:\proj2\02\29971\design\C3D\XSec_Qtys
0229971 Xsec 2014-10-07_TEMP_X_C3D_DWG.dwg - 25-Nov-14 10:13 AM

PLOTTED DATE: 25-NOV-2014

SCALE: 1"=10' Horiz.
1"=10' Vert.

CREATED BY: S117566

CONTRACT: 02-299714

DIST/CO/RTE/PM: 02/Mod/299/39.4/40.6

PROJECT ID: 02-1200-0022-4

"A1" LINE
CROSS SECTIONS
37 OF 248

FOR EARTHWORK DEVELOPMENT ONLY

All Dimensions are U.S. Survey Feet

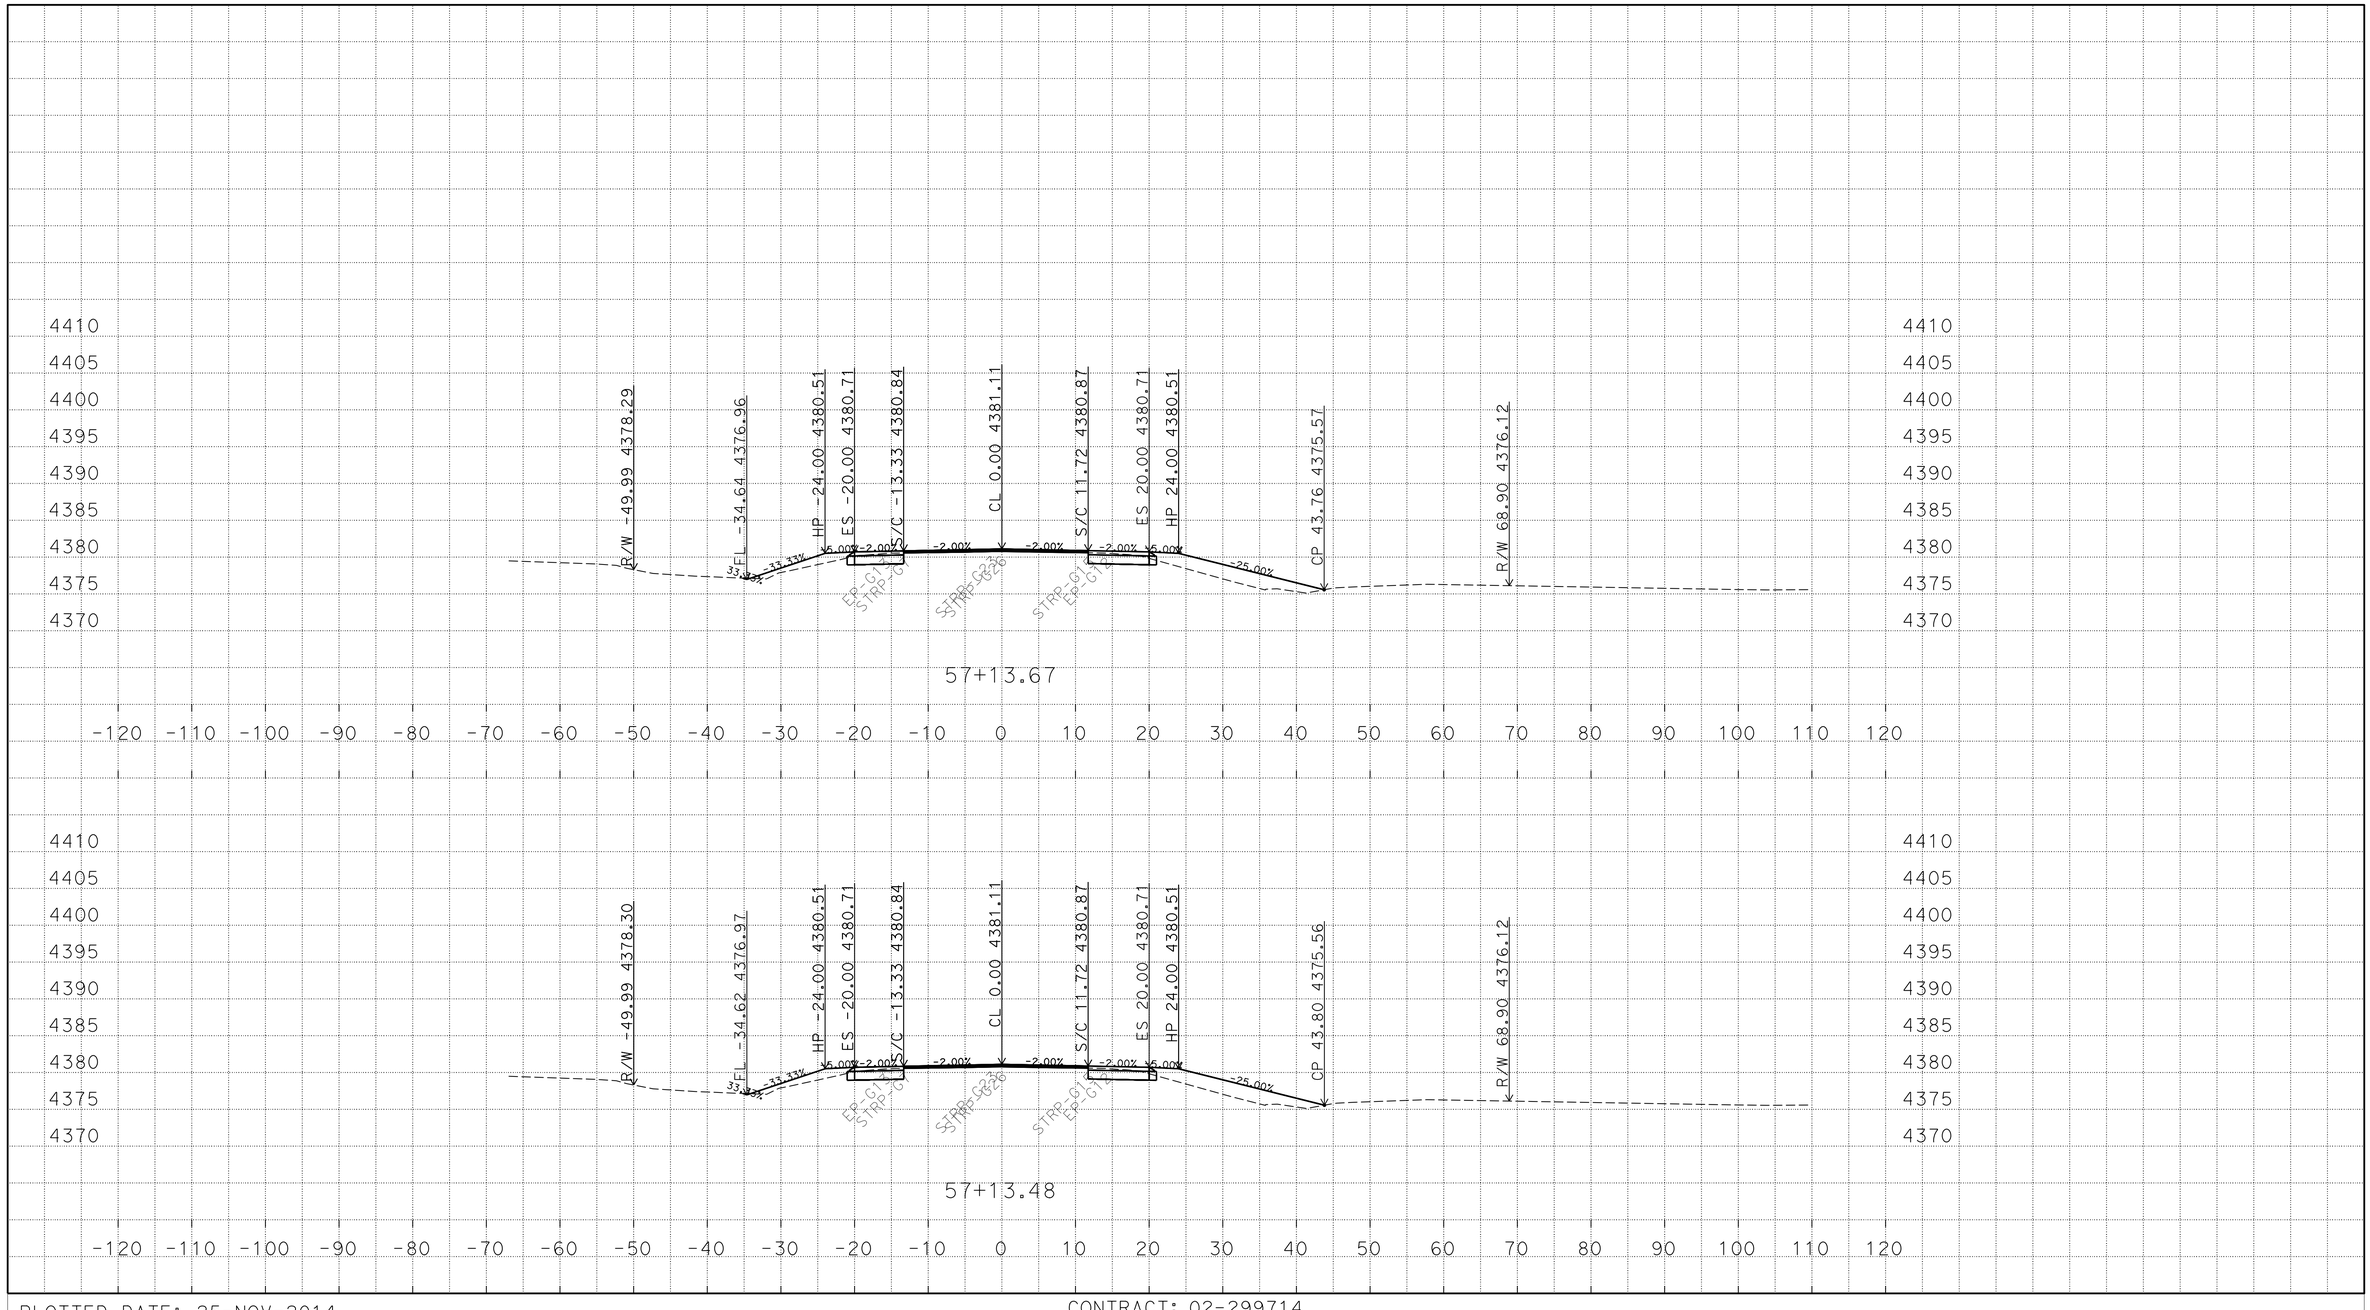

P:\proj2\02\29971\design\C3D\XSec_Qtys
0229971 Xsec 2014-10-07_TEMP_X_C3D_DWG.dwg - 25-Nov-14 10:13 AM

PLOTTED DATE: 25-NOV-2014

SCALE: 1"=10' Horiz.
1"=10' Vert.

CREATED BY: S117566

CONTRACT: 02-299714

DIST/CO/RTE/PM: 02/Mod/299/39.4/40.6

PROJECT ID: 02-1200-0022-4

"A1" LINE
CROSS SECTIONS
38 OF 248

FOR EARTHWORK DEVELOPMENT ONLY

All Dimensions are U.S. Survey Feet

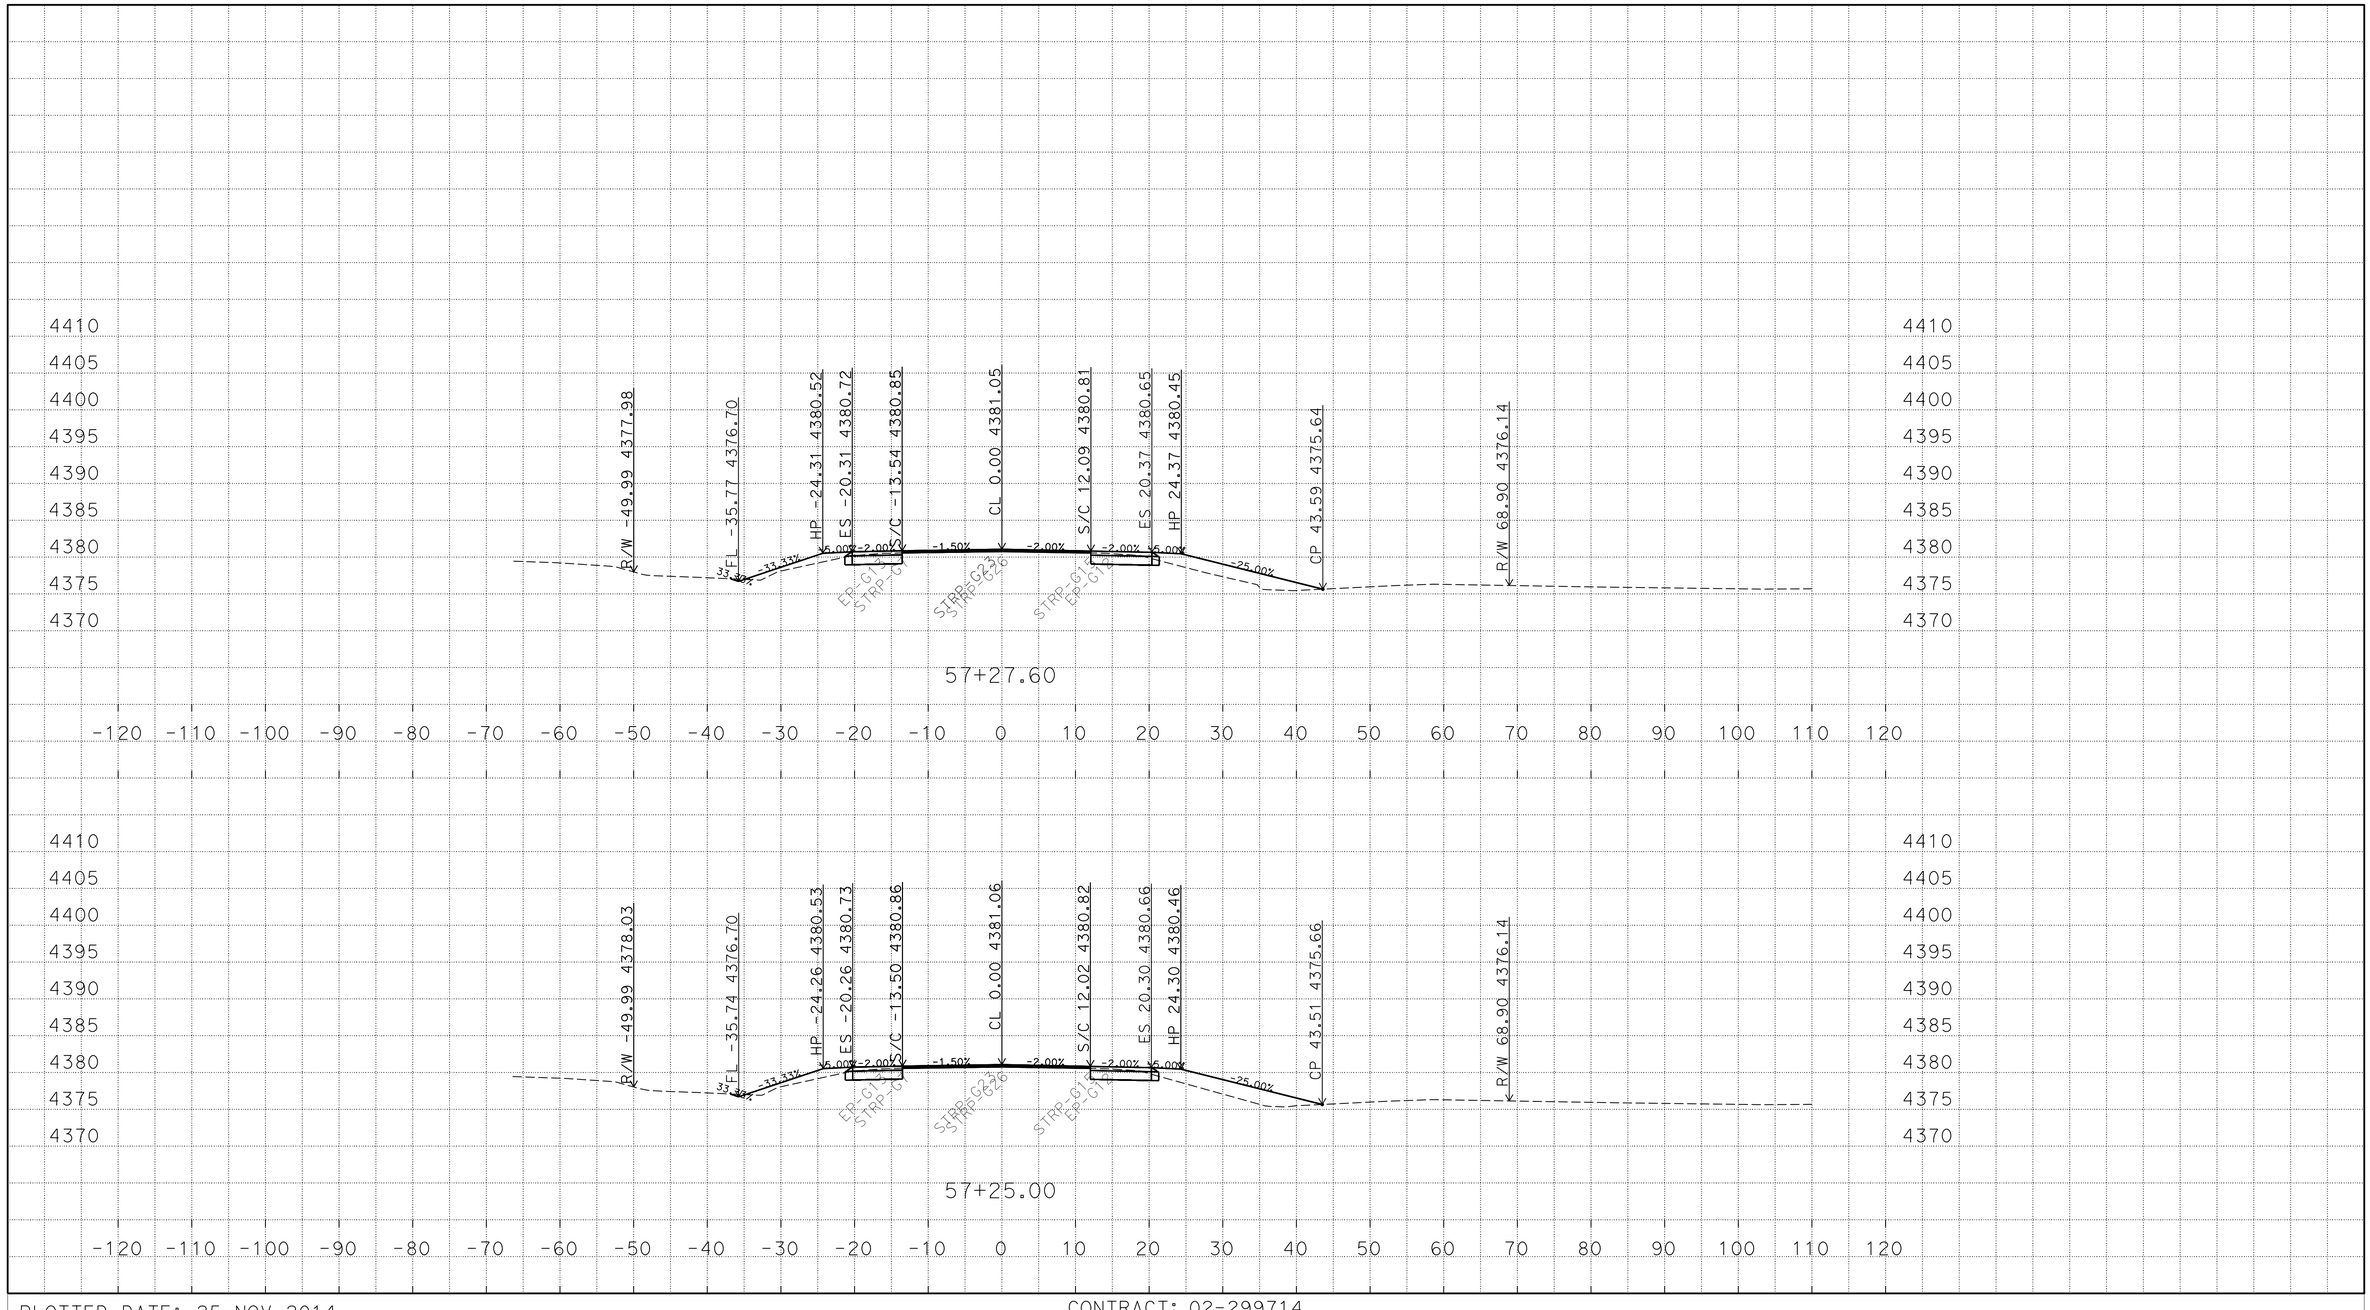

P:\proj2\02\29971\design\C3D\XSec_Qtys
0229971 Xsec 2014-10-07_TEMP_X_C3D_DWG.dwg - 25-Nov-14 10:13 AM

PLOTTED DATE: 25-NOV-2014

SCALE: 1"=10' Horiz.
1"=10' Vert.

CREATED BY: S117566

CONTRACT: 02-299714

DIST/CO/RTE/PM: 02/Mod/299/39.4/40.6

PROJECT ID: 02-1200-0022-4

"A1" LINE
CROSS SECTIONS
39 OF 248

FOR EARTHWORK DEVELOPMENT ONLY

All Dimensions are U.S. Survey Feet

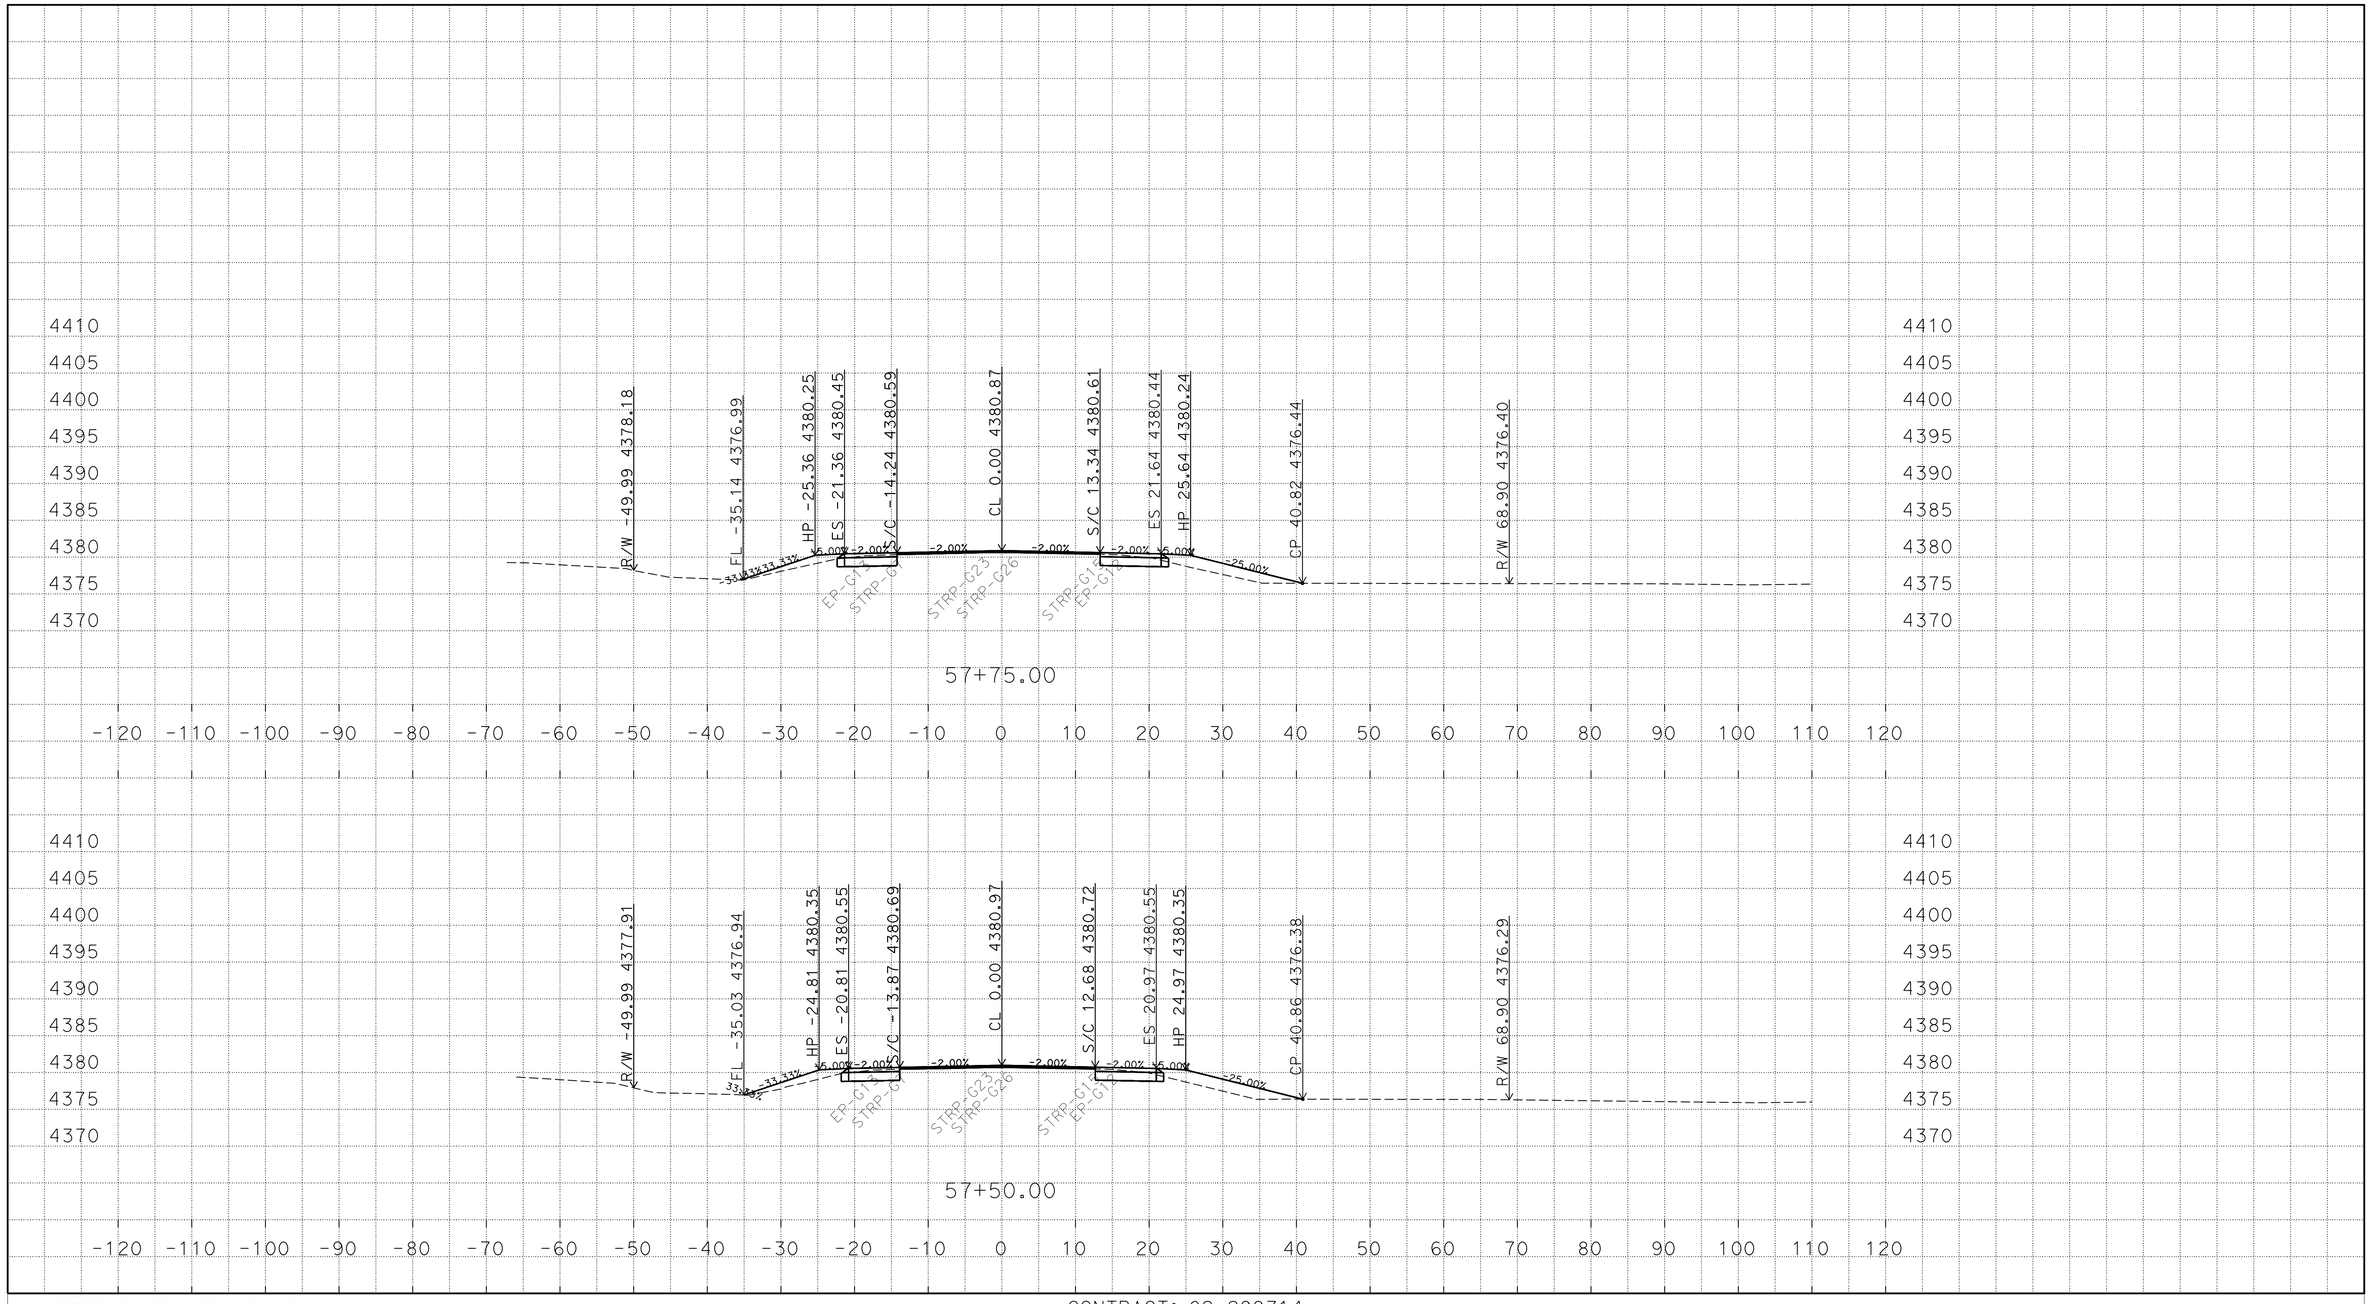

P:\proj2\02\29971\design\C3D\XSec_Qtys
0229971 Xsec 2014-10-07_TEMP_X_C3D_DWG.dwg - 25-Nov-14 10:13 AM

PLOTTED DATE: 25-NOV-2014

SCALE: 1"=10' Horiz.
1"=10' Vert.

CREATED BY: S117566

CONTRACT: 02-299714

DIST/CO/RTE/PM: 02/Mod/299/39.4/40.6

PROJECT ID: 02-1200-0022-4

"A1" LINE
CROSS SECTIONS
40 OF 248

FOR EARTHWORK DEVELOPMENT ONLY

All Dimensions are U.S. Survey Feet

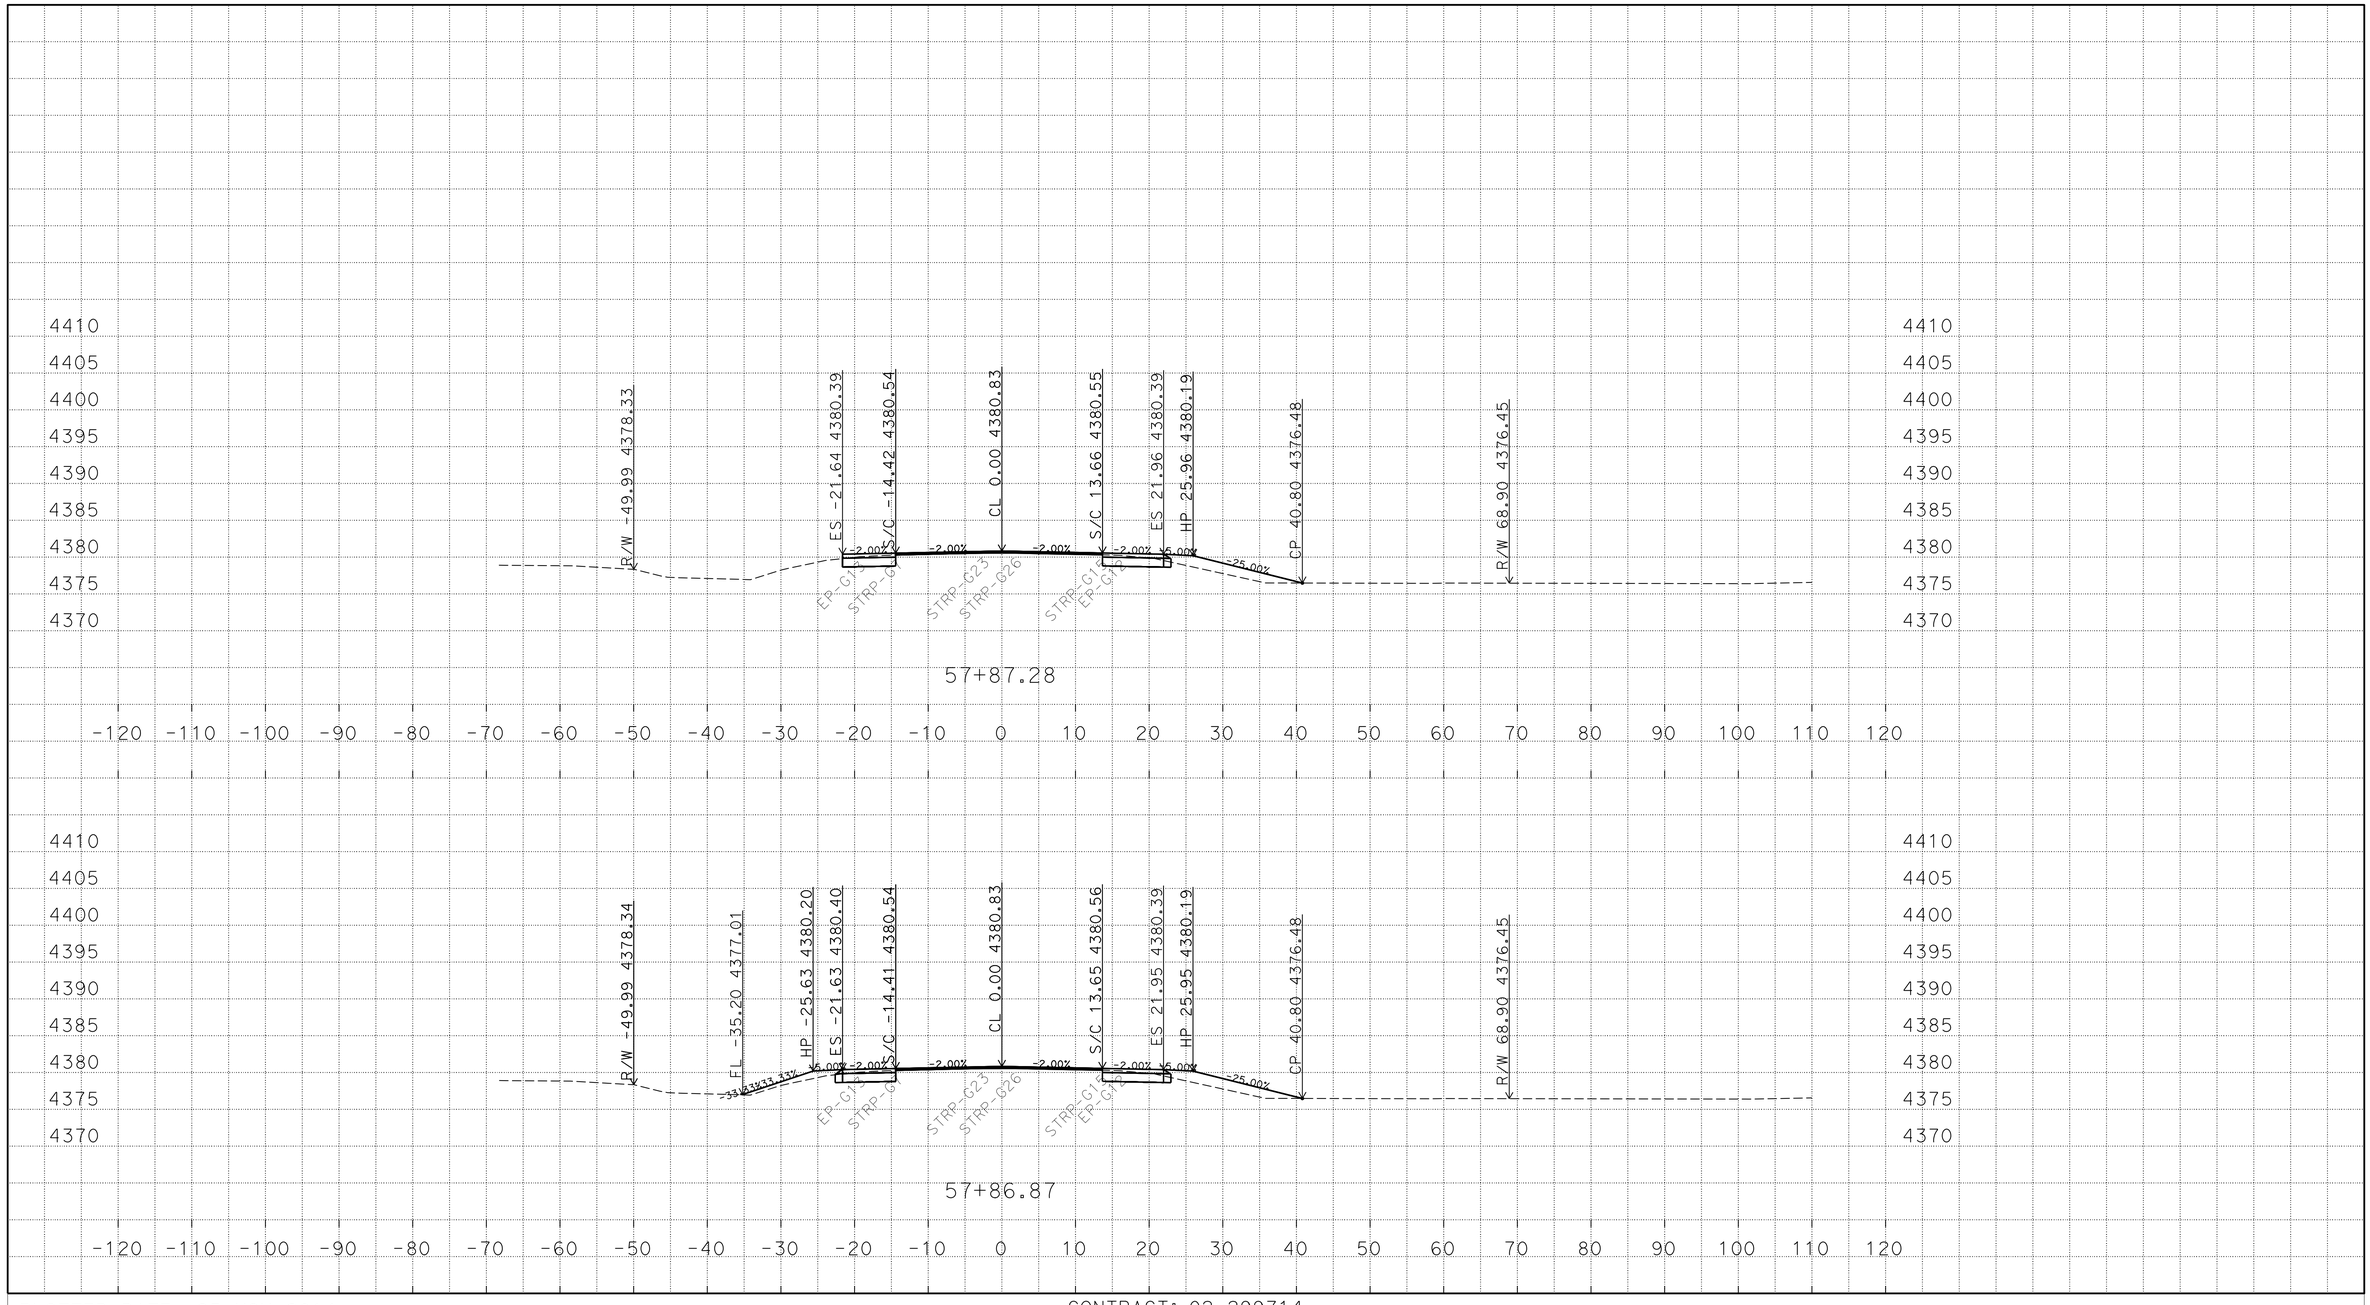

P:\proj2\02\29971\design\C3D\XSec_Qtys
0229971 Xsec 2014-10-07_TEMP_X_C3D_DWG.dwg - 25-Nov-14 10:13 AM

PLOTTED DATE: 25-NOV-2014

SCALE: 1"=10' Horiz.
1"=10' Vert.

CREATED BY: S117566

CONTRACT: 02-299714

DIST/CO/RTE/PM: 02/Mod/299/39.4/40.6

PROJECT ID: 02-1200-0022-4

"A1" LINE
CROSS SECTIONS
41 OF 248

FOR EARTHWORK DEVELOPMENT ONLY

All Dimensions are U.S. Survey Feet

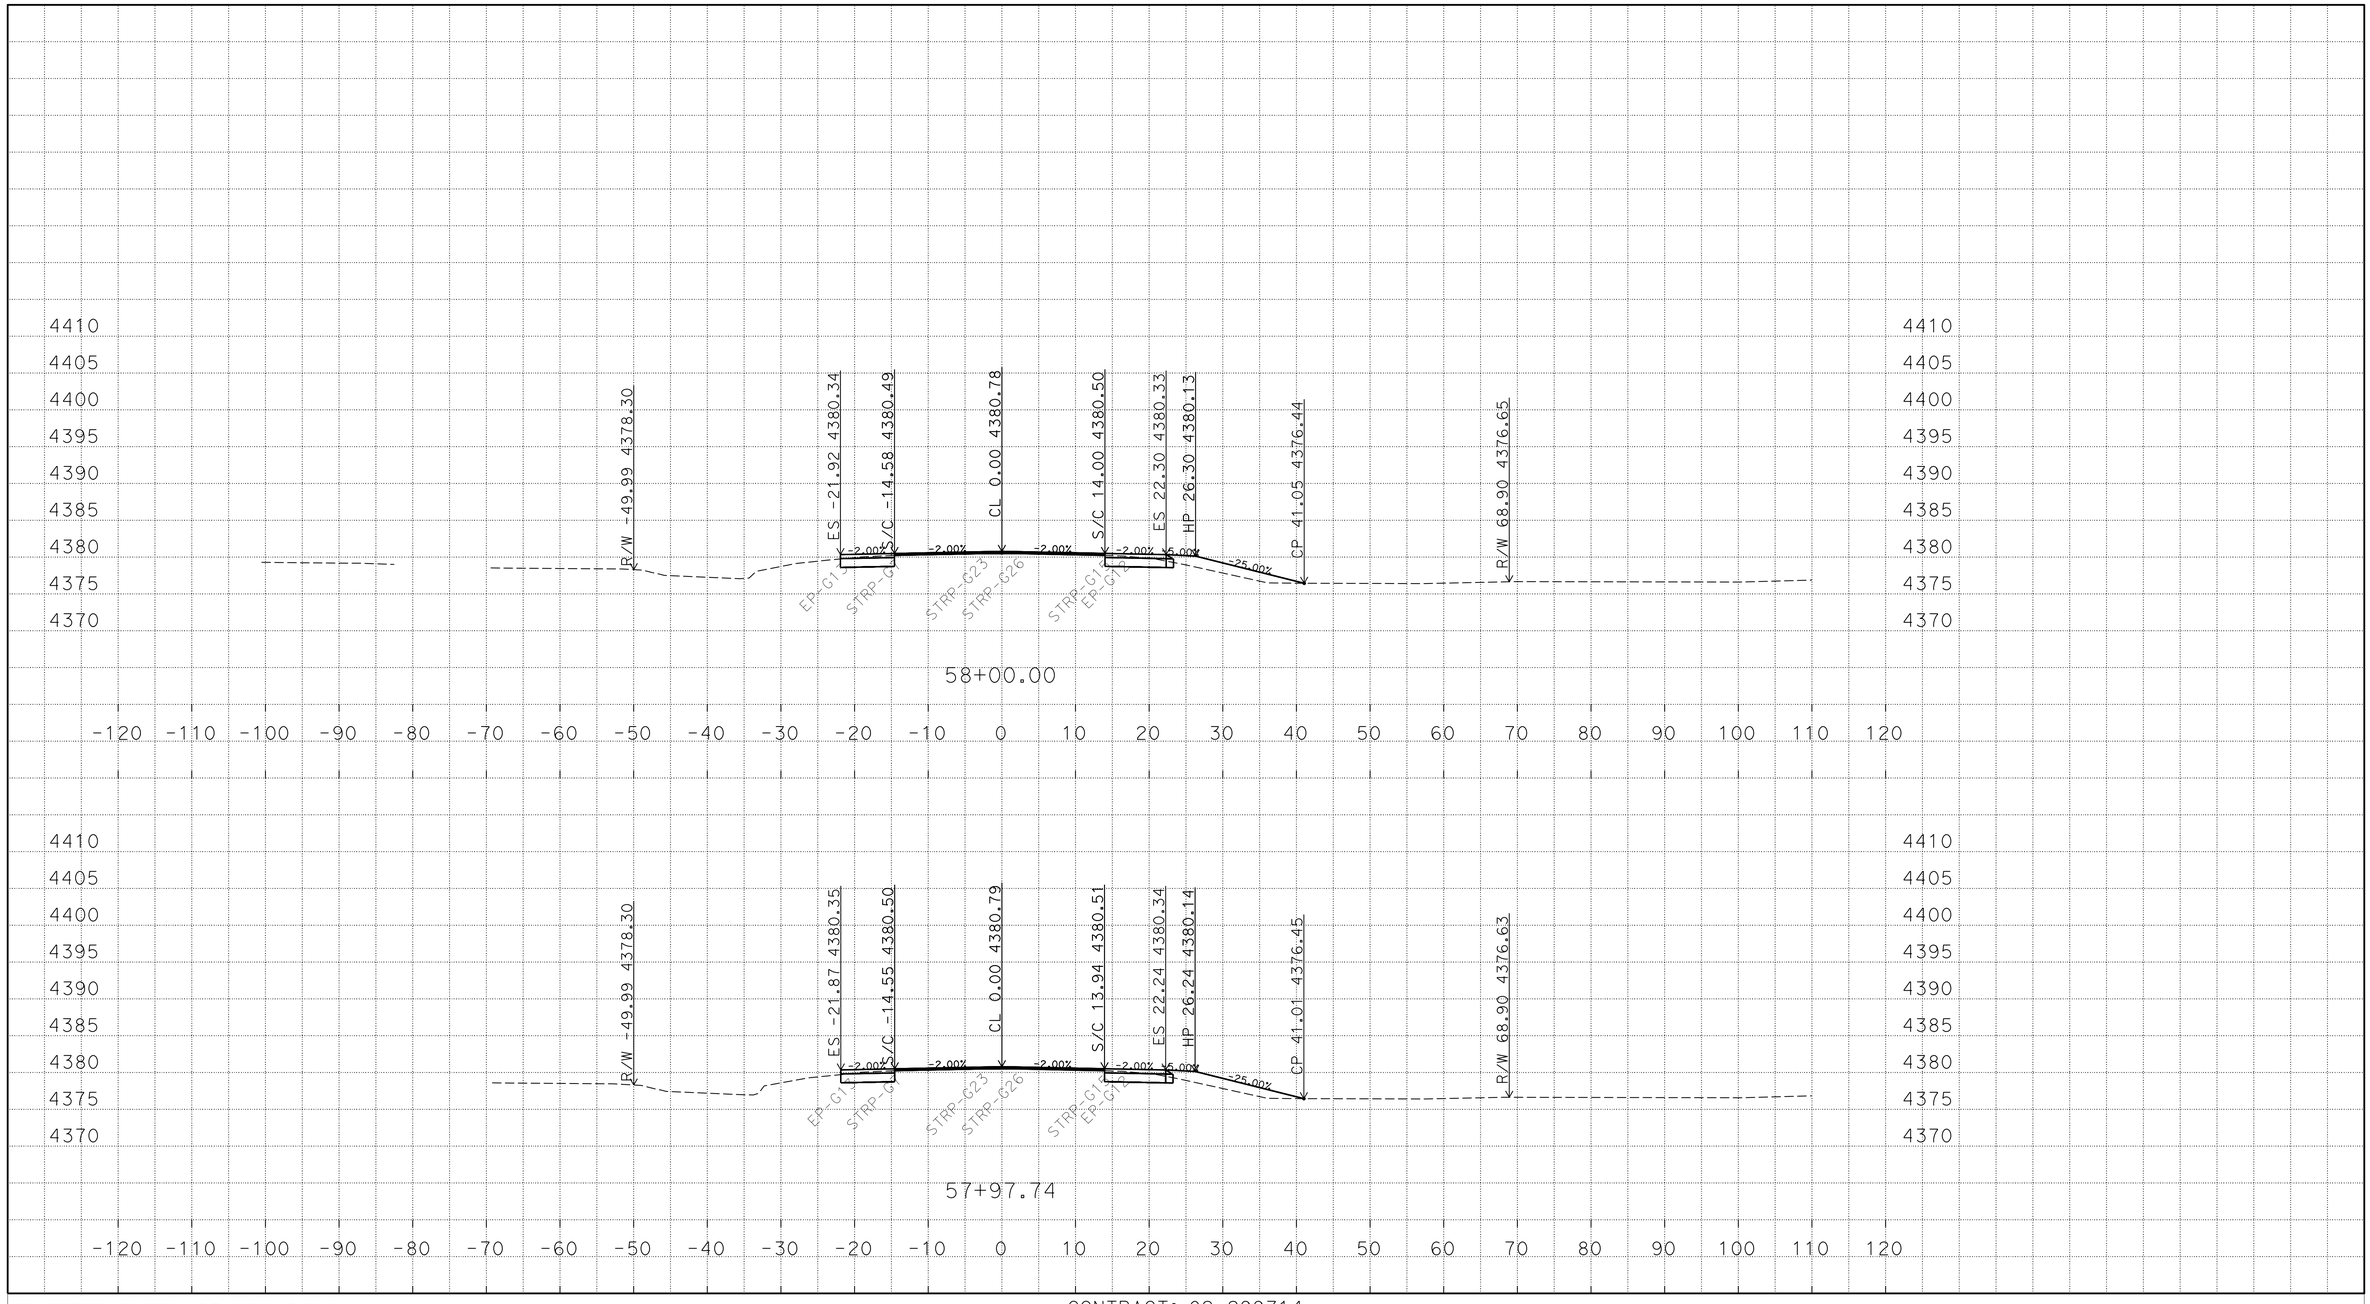

P:\proj2\02\29971\design\C3D\XSec_Qtys
0229971 Xsec 2014-10-07_TEMP_X_C3D_DWG.dwg - 25-Nov-14 10:13 AM

PLOTTED DATE: 25-NOV-2014

SCALE: 1"=10' Horiz.
1"=10' Vert.

CREATED BY: S117566

CONTRACT: 02-299714

DIST/CO/RTE/PM: 02/Mod/299/39.4/40.6

PROJECT ID: 02-1200-0022-4

"A1" LINE
CROSS SECTIONS
42 OF 248

FOR EARTHWORK DEVELOPMENT ONLY

All Dimensions are U.S. Survey Feet

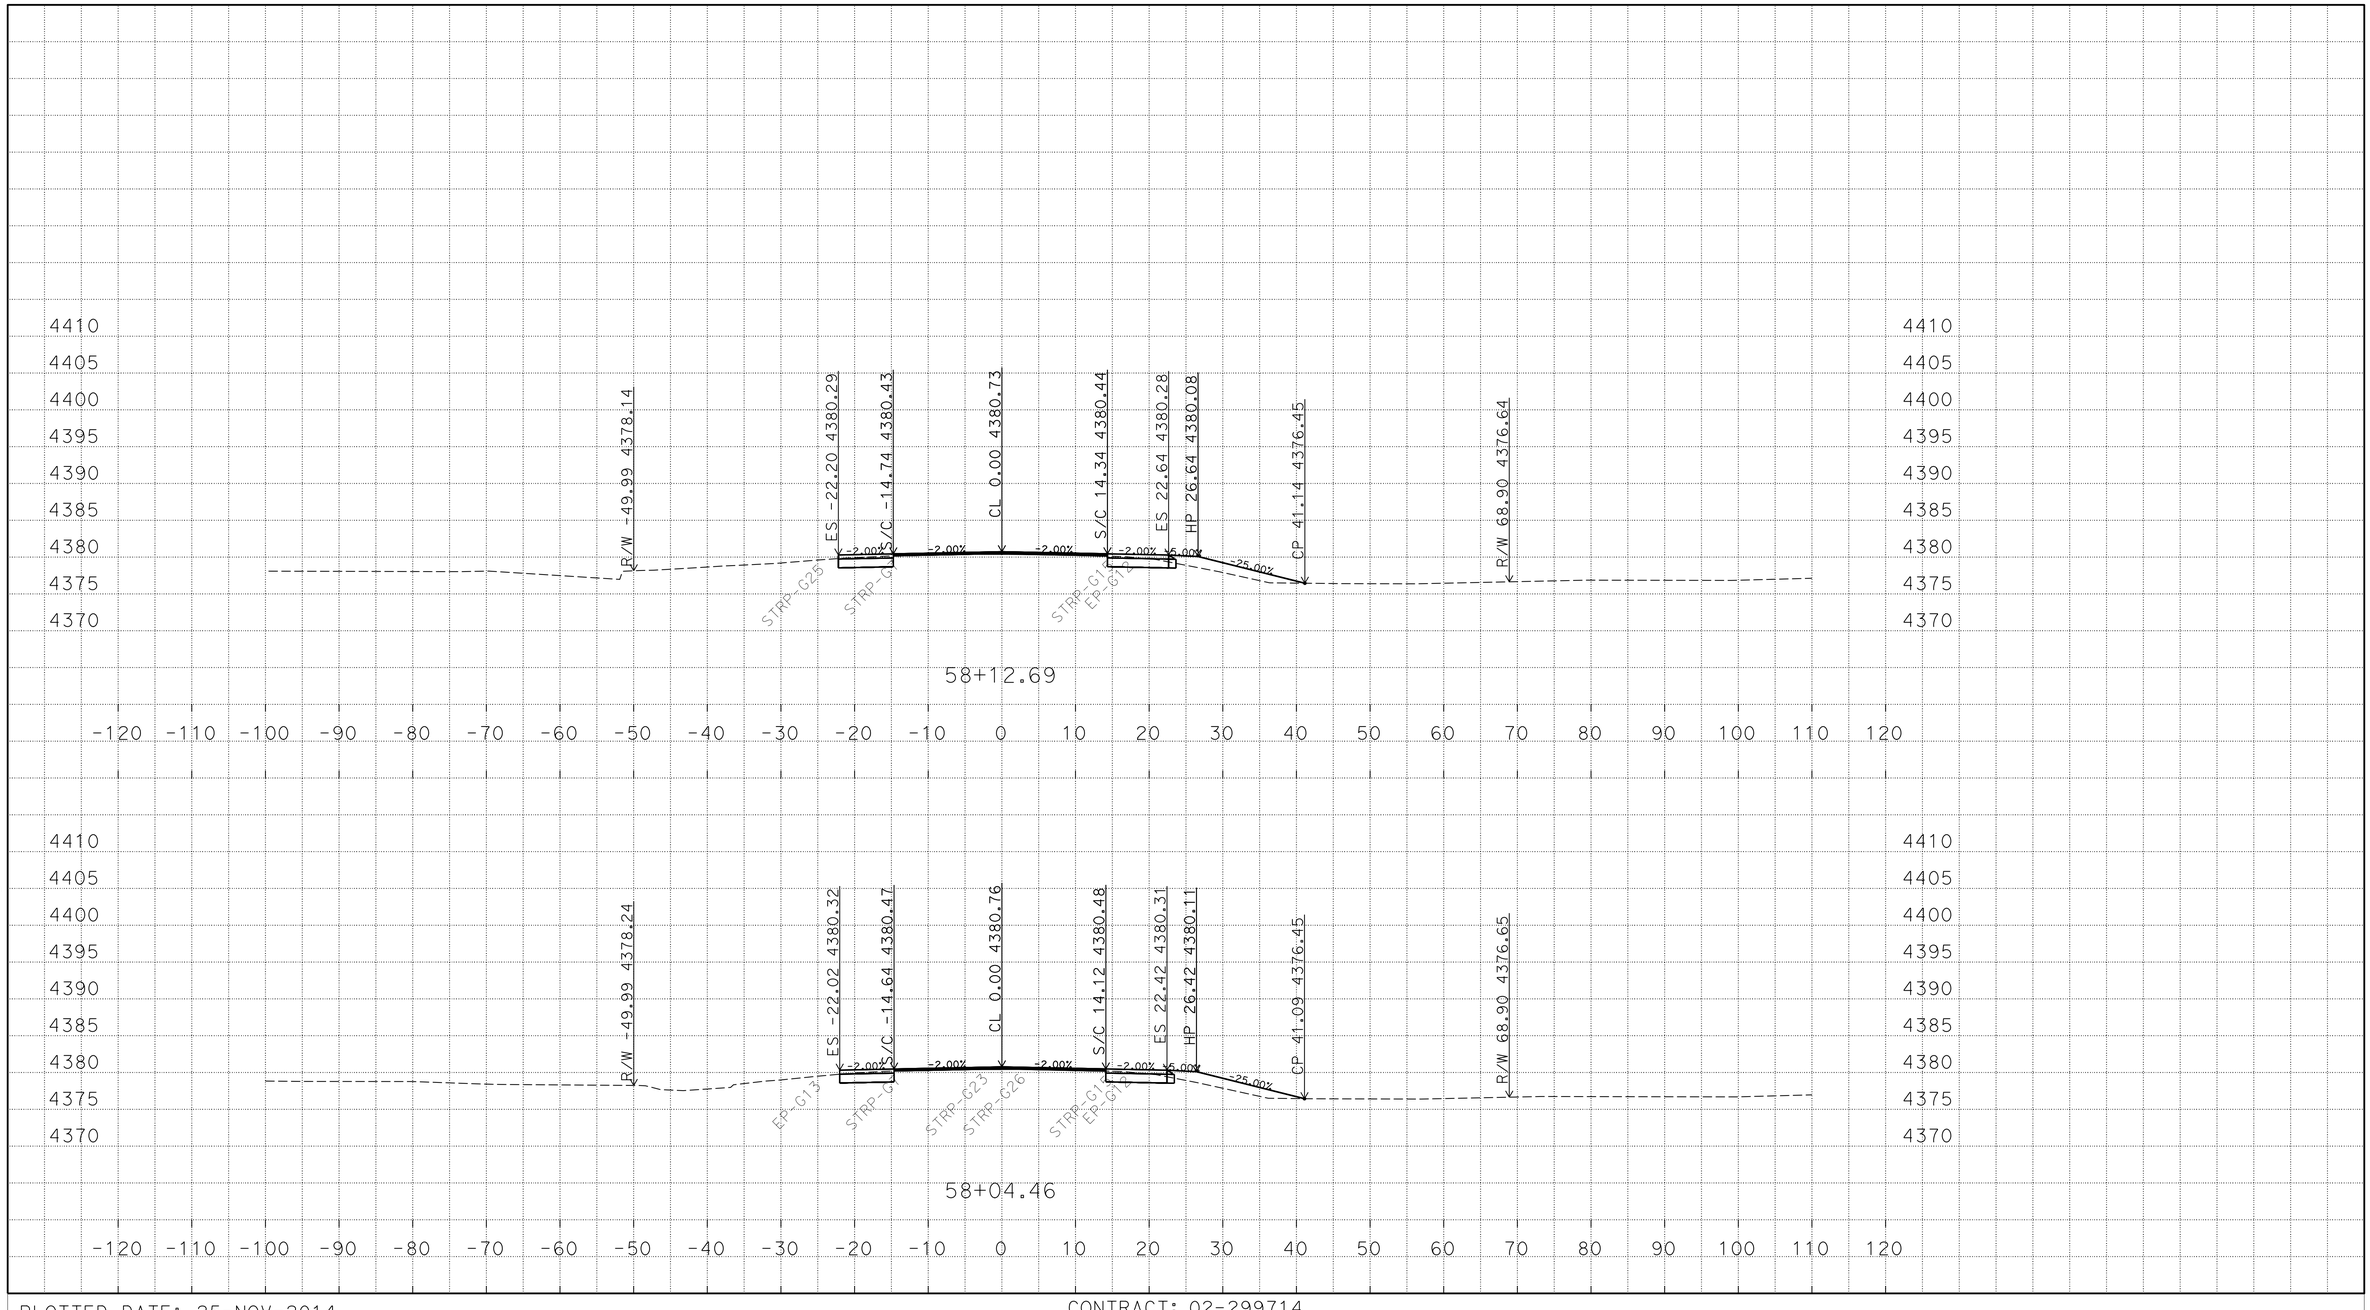

P:\proj2\02\29971\design\C3D\XSec_Qtys
0229971 Xsec 2014-10-07_TEMP_X_C3D_DWG.dwg - 25-Nov-14 10:13 AM

PLOTTED DATE: 25-NOV-2014

SCALE: 1"=10' Horiz.
1"=10' Vert.

CREATED BY: S117566

CONTRACT: 02-299714

DIST/CO/RTE/PM: 02/Mod/299/39.4/40.6

PROJECT ID: 02-1200-0022-4

"A1" LINE
CROSS SECTIONS
43 OF 248

FOR EARTHWORK DEVELOPMENT ONLY

All Dimensions are U.S. Survey Feet

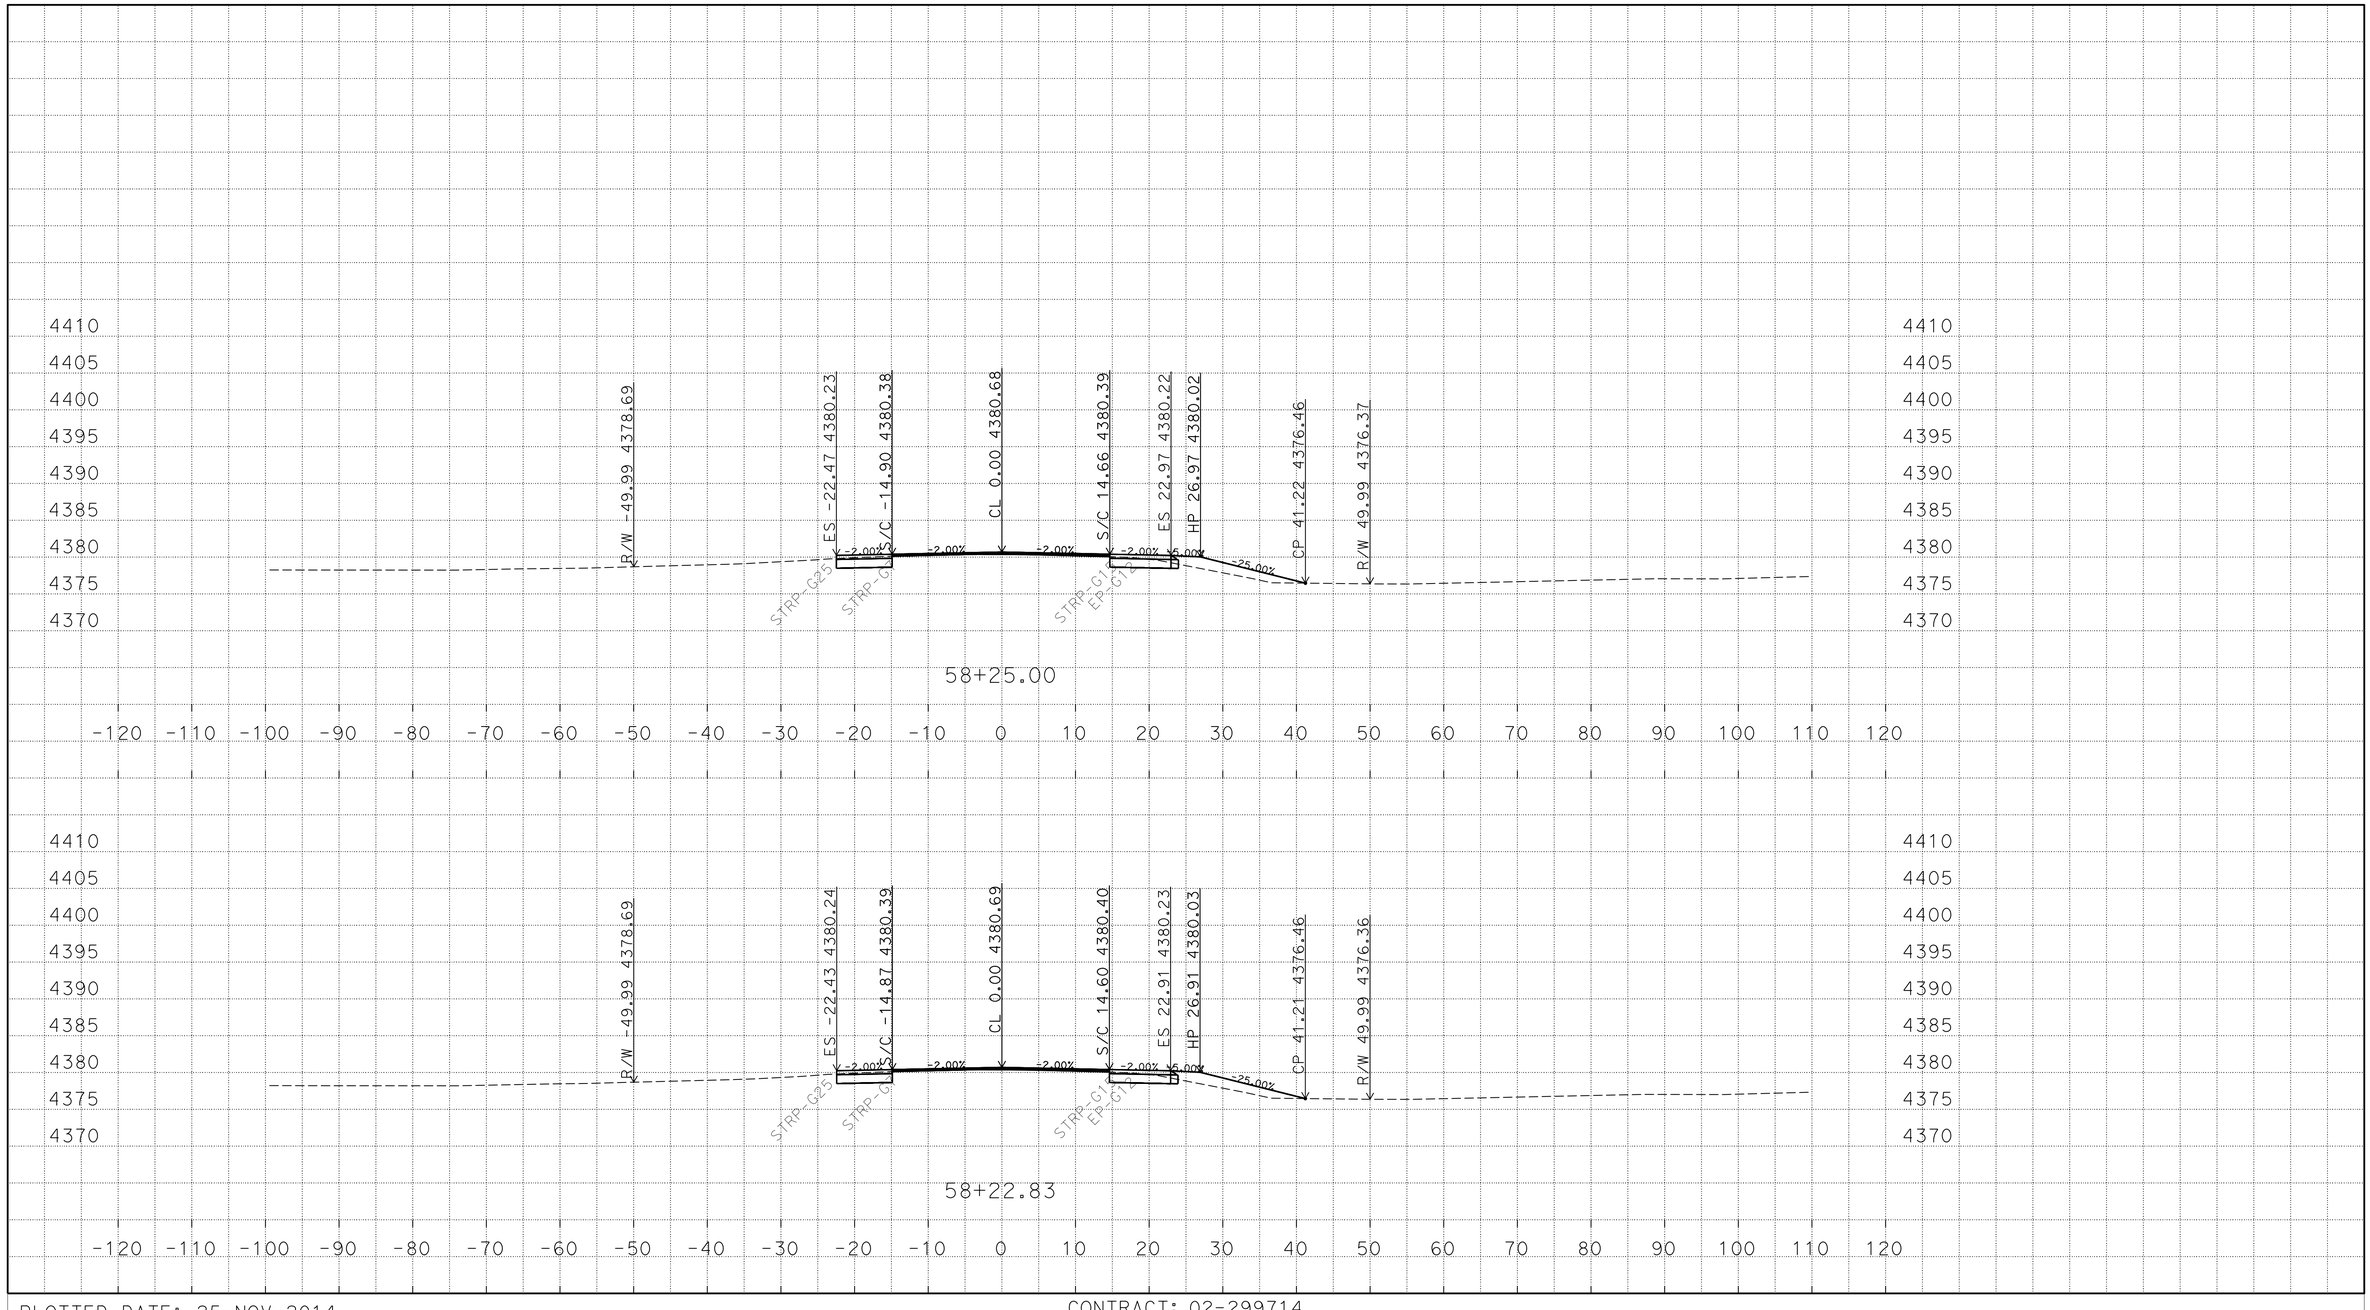

P:\proj2\02\29971\design\C3D\XSec_Qtys
0229971 Xsec 2014-10-07_TEMP_X_C3D_DWG.dwg - 25-Nov-14 10:13 AM

PLOTTED DATE: 25-NOV-2014

SCALE: 1"=10' Horiz.
1"=10' Vert.

CREATED BY: S117566

CONTRACT: 02-299714

DIST/CO/RTE/PM: 02/Mod/299/39.4/40.6

PROJECT ID: 02-1200-0022-4

"A1" LINE
CROSS SECTIONS
44 OF 248

FOR EARTHWORK DEVELOPMENT ONLY

All Dimensions are U.S. Survey Feet

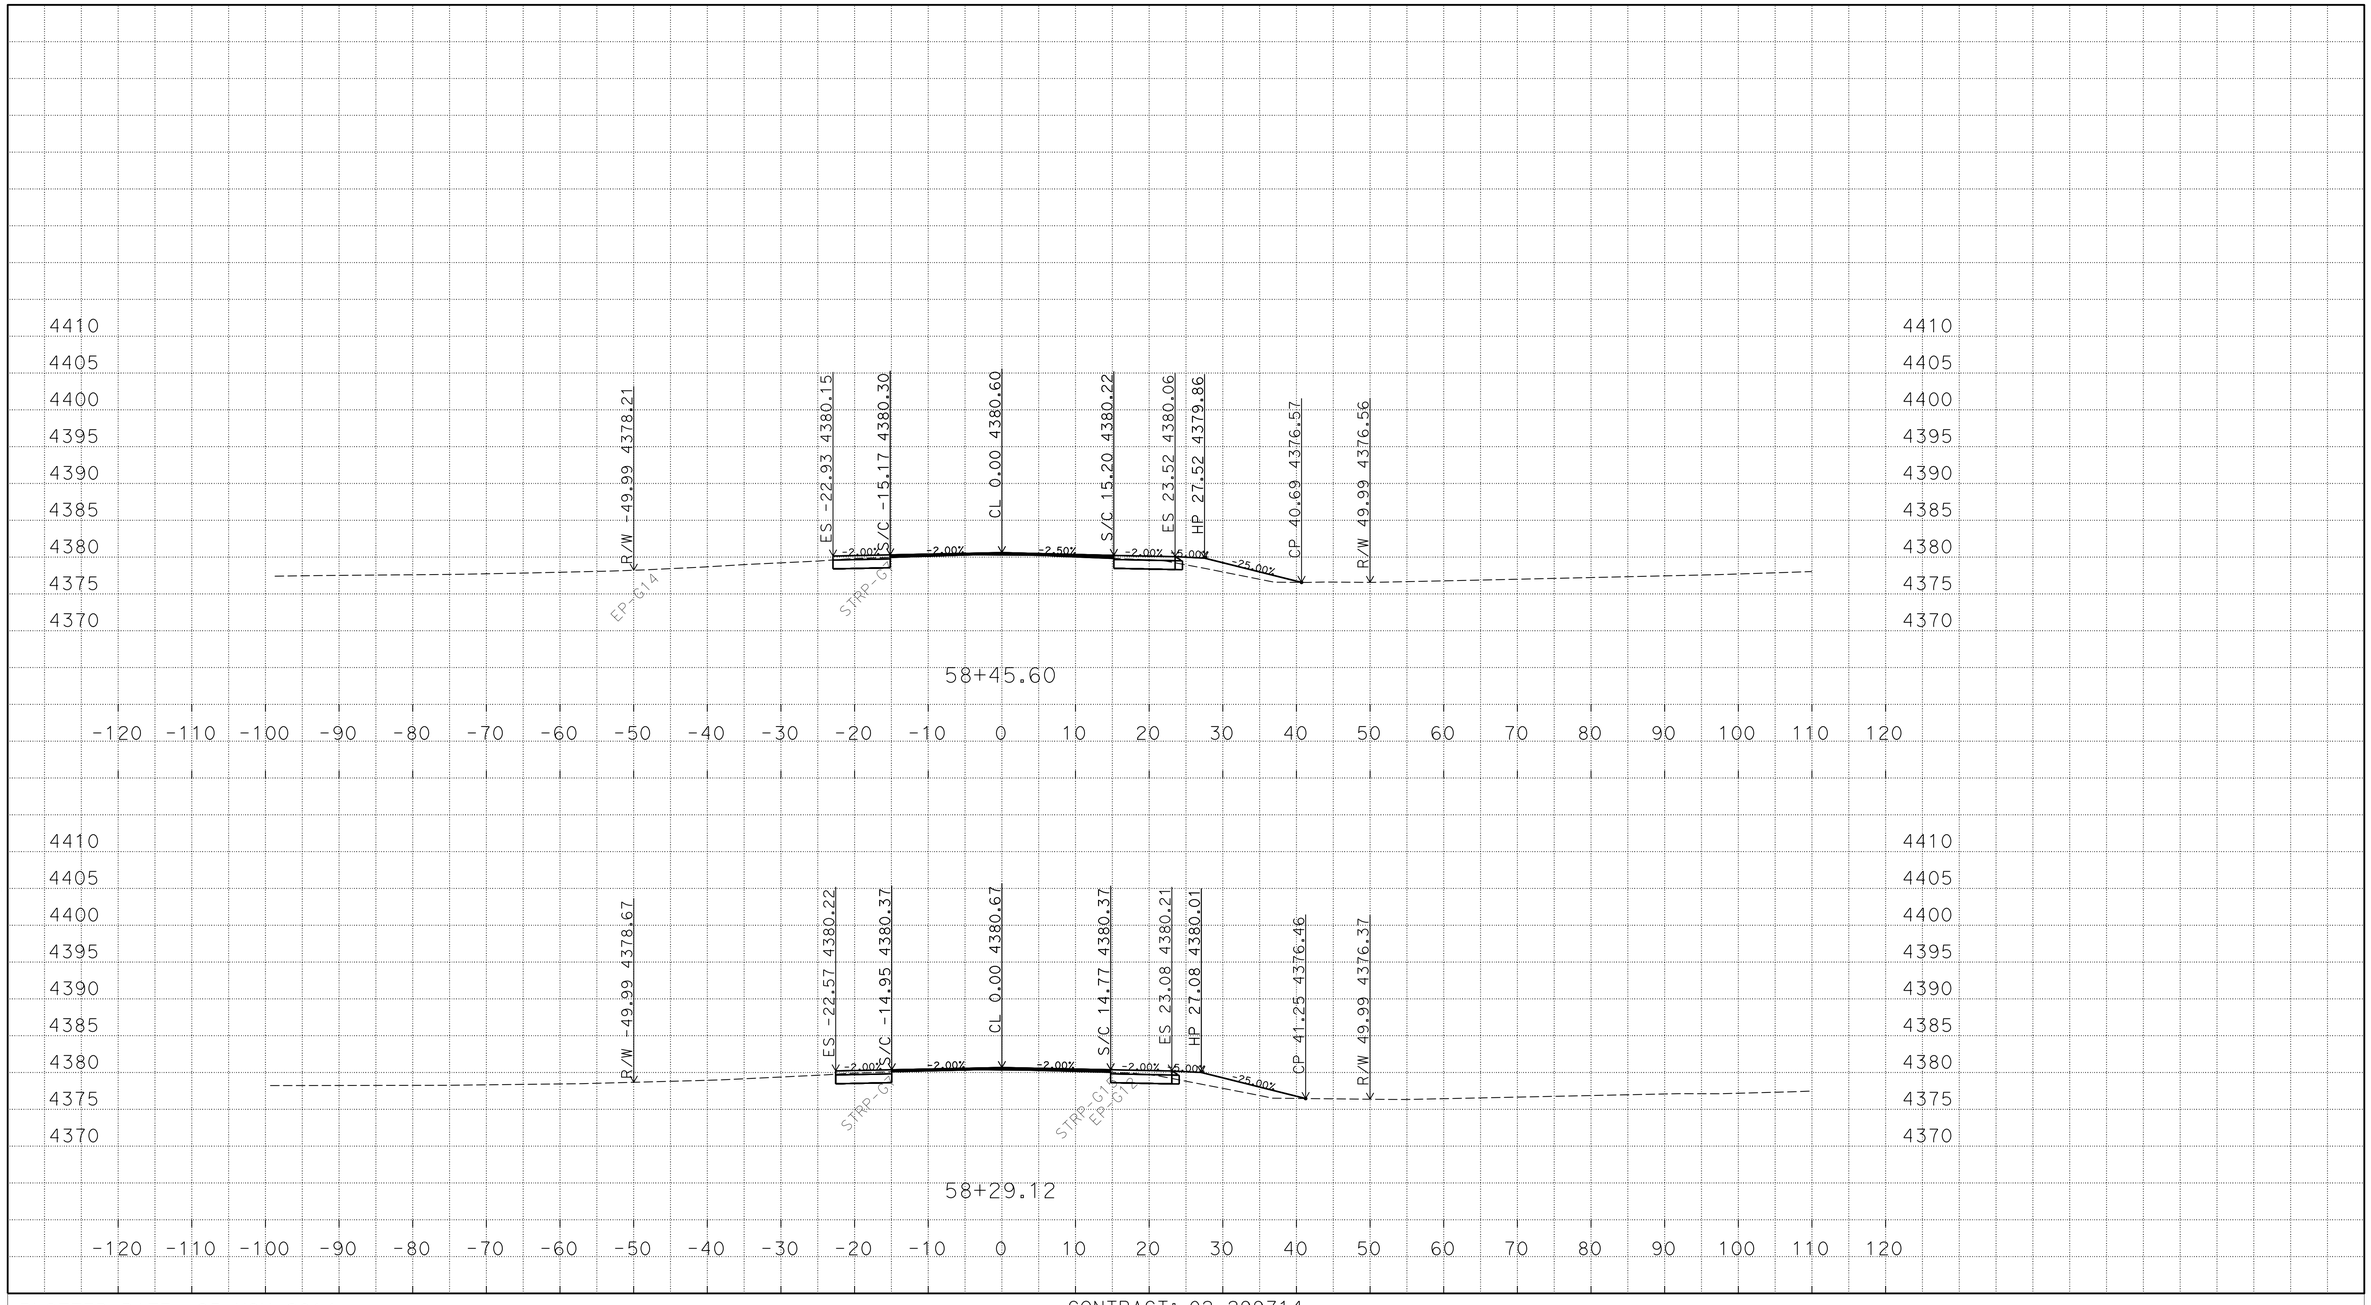

P:\proj2\02\29971\design\C3D\XSec_Qtys
0229971 Xsec 2014-10-07_TEMP_X_C3D_DWG.dwg - 25-Nov-14 10:13 AM

PLOTTED DATE: 25-NOV-2014

SCALE: 1"=10' Horiz.
1"=10' Vert.

CREATED BY: S117566

CONTRACT: 02-299714

DIST/CO/RTE/PM: 02/Mod/299/39.4/40.6

PROJECT ID: 02-1200-0022-4

"A1" LINE
CROSS SECTIONS
45 OF 248

FOR EARTHWORK DEVELOPMENT ONLY

All Dimensions are U.S. Survey Feet

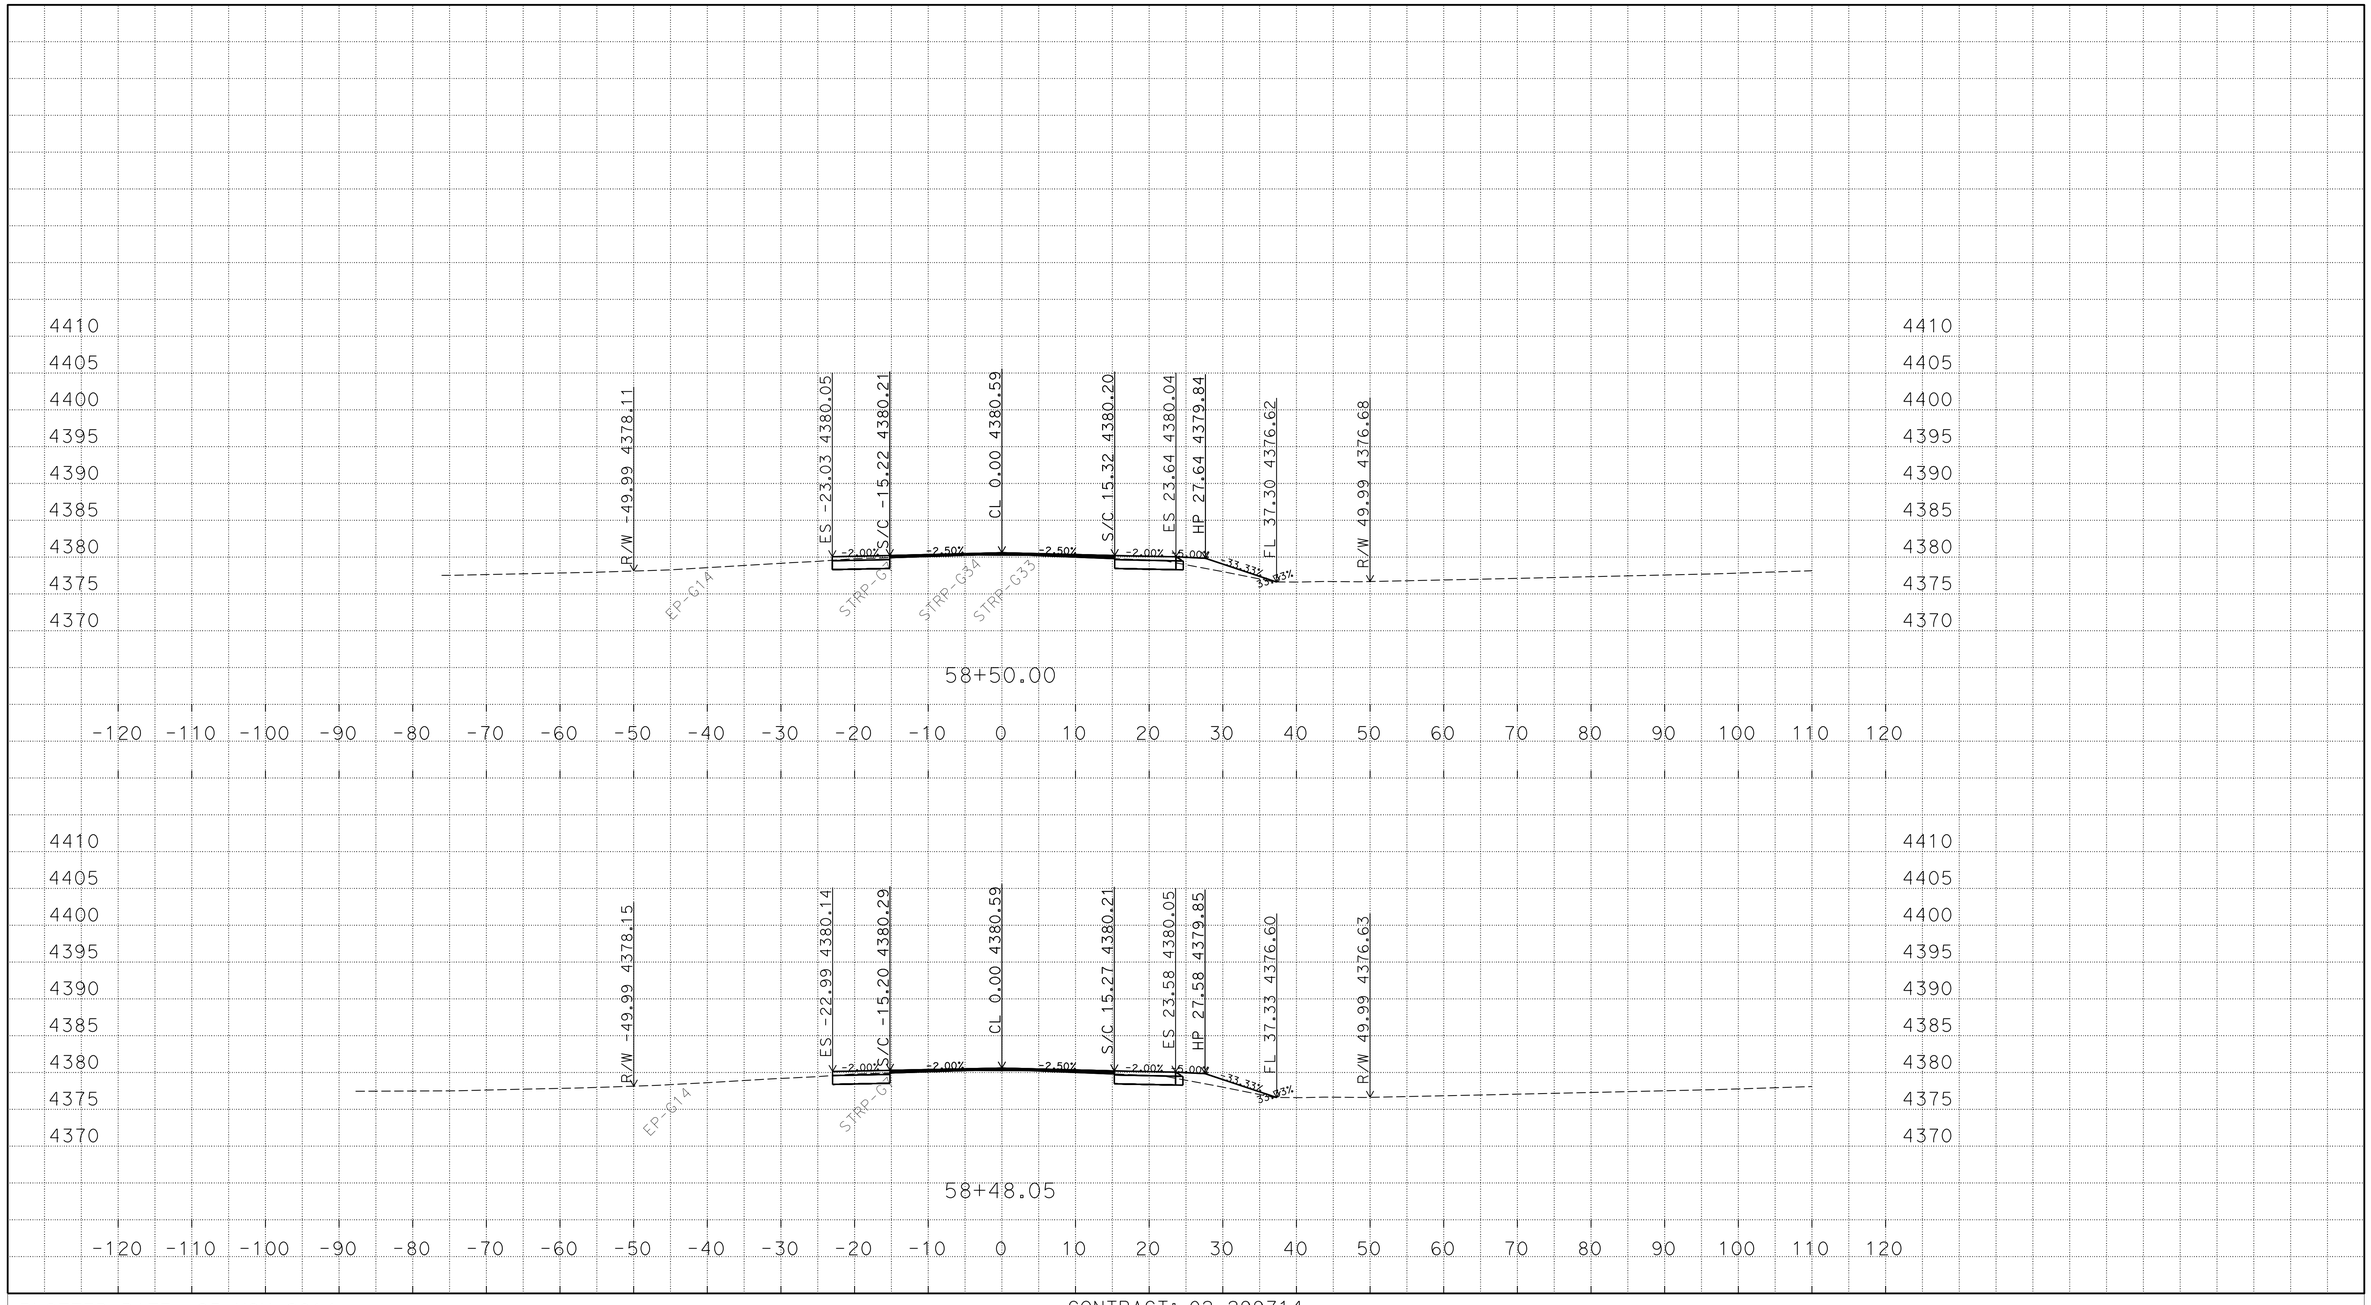

P:\proj2\02\29971\design\C3D\XSec_Qtys
0229971 Xsec 2014-10-07_TEMP_X_C3D_DWG.dwg - 25-Nov-14 10:13 AM

PLOTTED DATE: 25-NOV-2014

SCALE: 1"=10' Horiz.
1"=10' Vert.

CREATED BY: S117566

CONTRACT: 02-299714

DIST/CO/RTE/PM: 02/Mod/299/39.4/40.6

PROJECT ID: 02-1200-0022-4

"A1" LINE
CROSS SECTIONS
46 OF 248

FOR EARTHWORK DEVELOPMENT ONLY

All Dimensions are U.S. Survey Feet

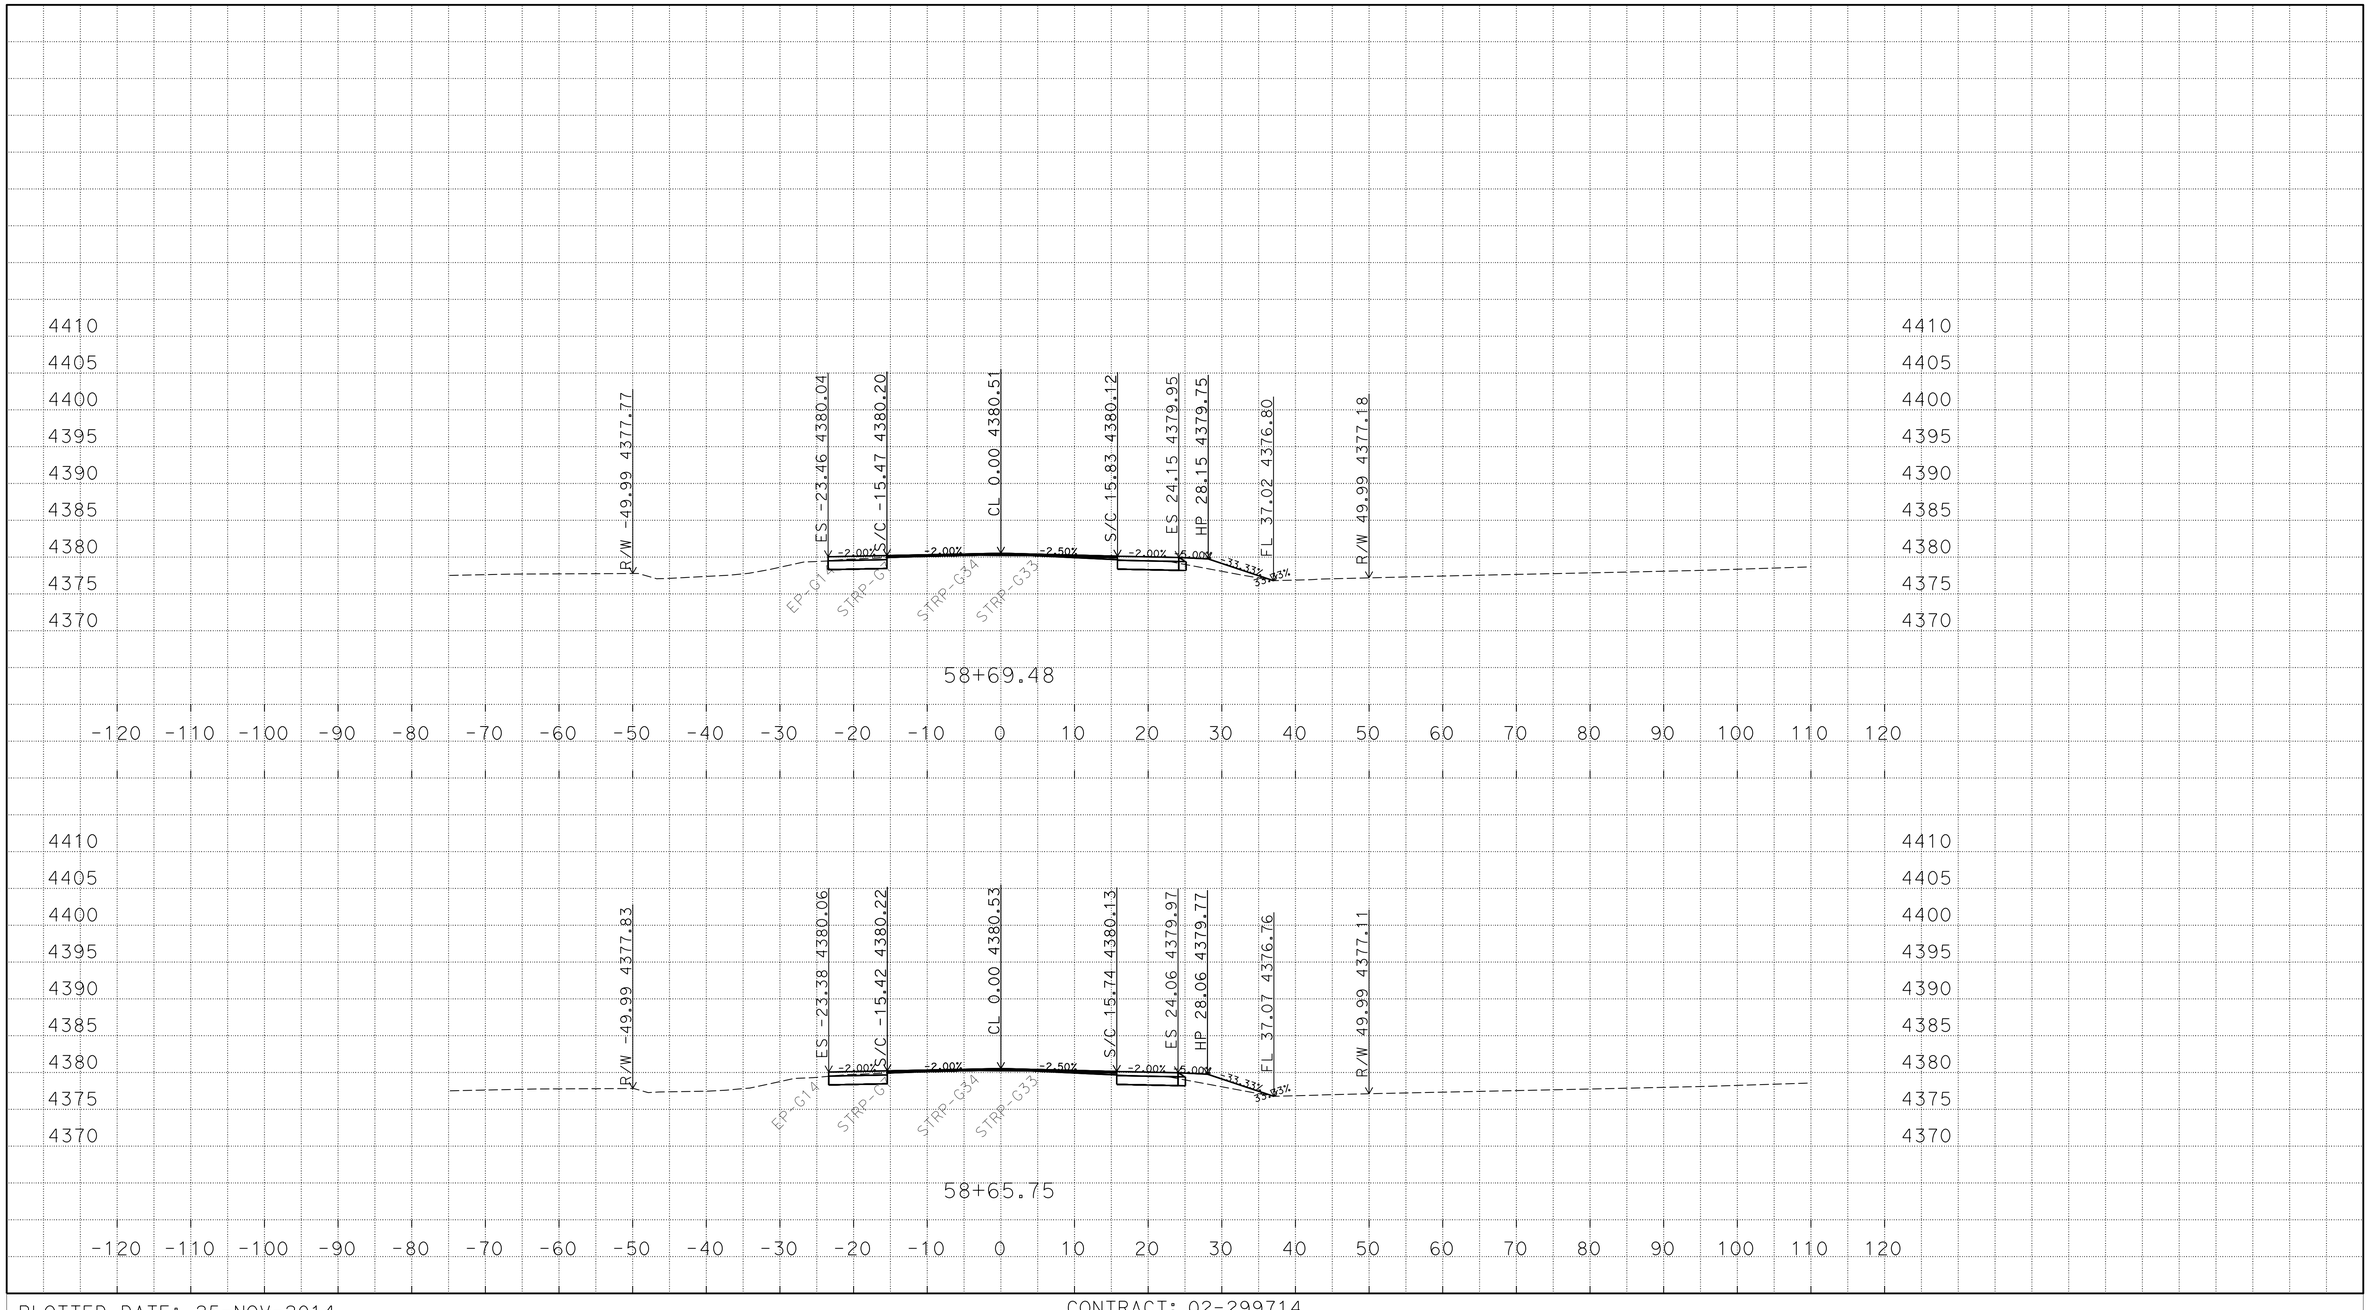

P:\proj2\02\29971\design\C3D\XSec_Qtys
0229971 Xsec 2014-10-07_TEMP_X_C3D_DWG.dwg - 25-Nov-14 10:13 AM

PLOTTED DATE: 25-NOV-2014

SCALE: 1"=10' Horiz.
1"=10' Vert.

CREATED BY: S117566

CONTRACT: 02-299714

DIST/CO/RTE/PM: 02/Mod/299/39.4/40.6

PROJECT ID: 02-1200-0022-4

"A1" LINE
CROSS SECTIONS
47 OF 248

FOR EARTHWORK DEVELOPMENT ONLY

All Dimensions are U.S. Survey Feet

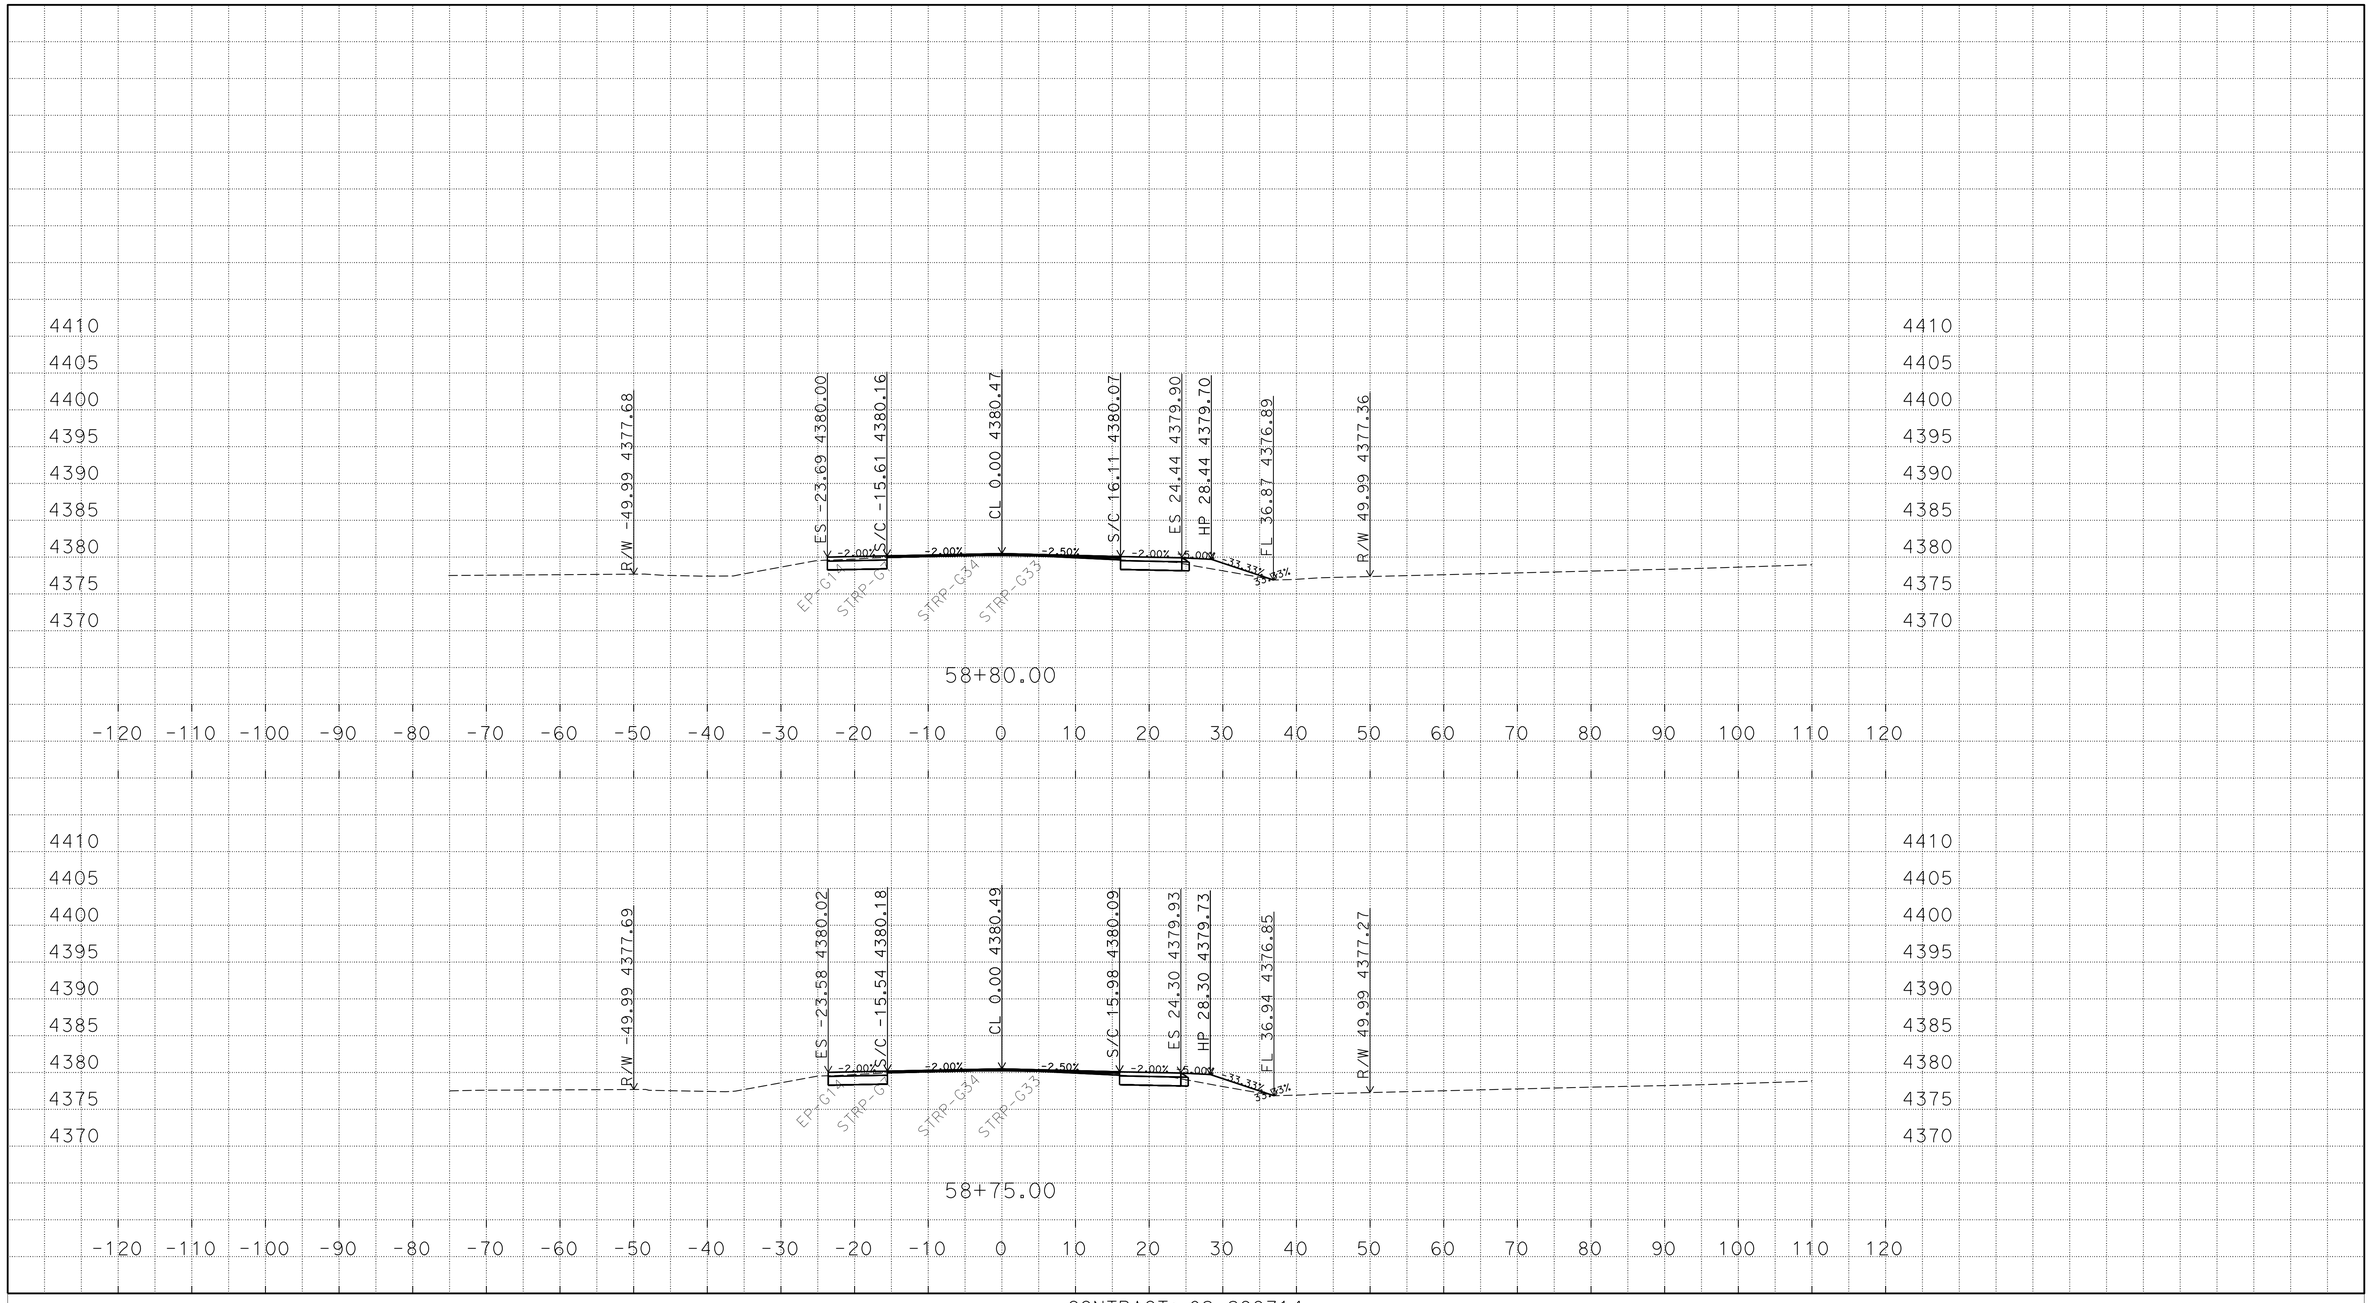

P:\proj2\02\29971\design\C3D\XSec_Qtys
0229971 Xsec 2014-10-07_TEMP_X_C3D_DWG.dwg - 25-Nov-14 10:13 AM

PLOTTED DATE: 25-NOV-2014

SCALE: 1"=10' Horiz.
1"=10' Vert.

CREATED BY: S117566

CONTRACT: 02-299714

DIST/CO/RTE/PM: 02/Mod/299/39.4/40.6

PROJECT ID: 02-1200-0022-4

"A1" LINE
CROSS SECTIONS
48 OF 248

FOR EARTHWORK DEVELOPMENT ONLY

All Dimensions are U.S. Survey Feet

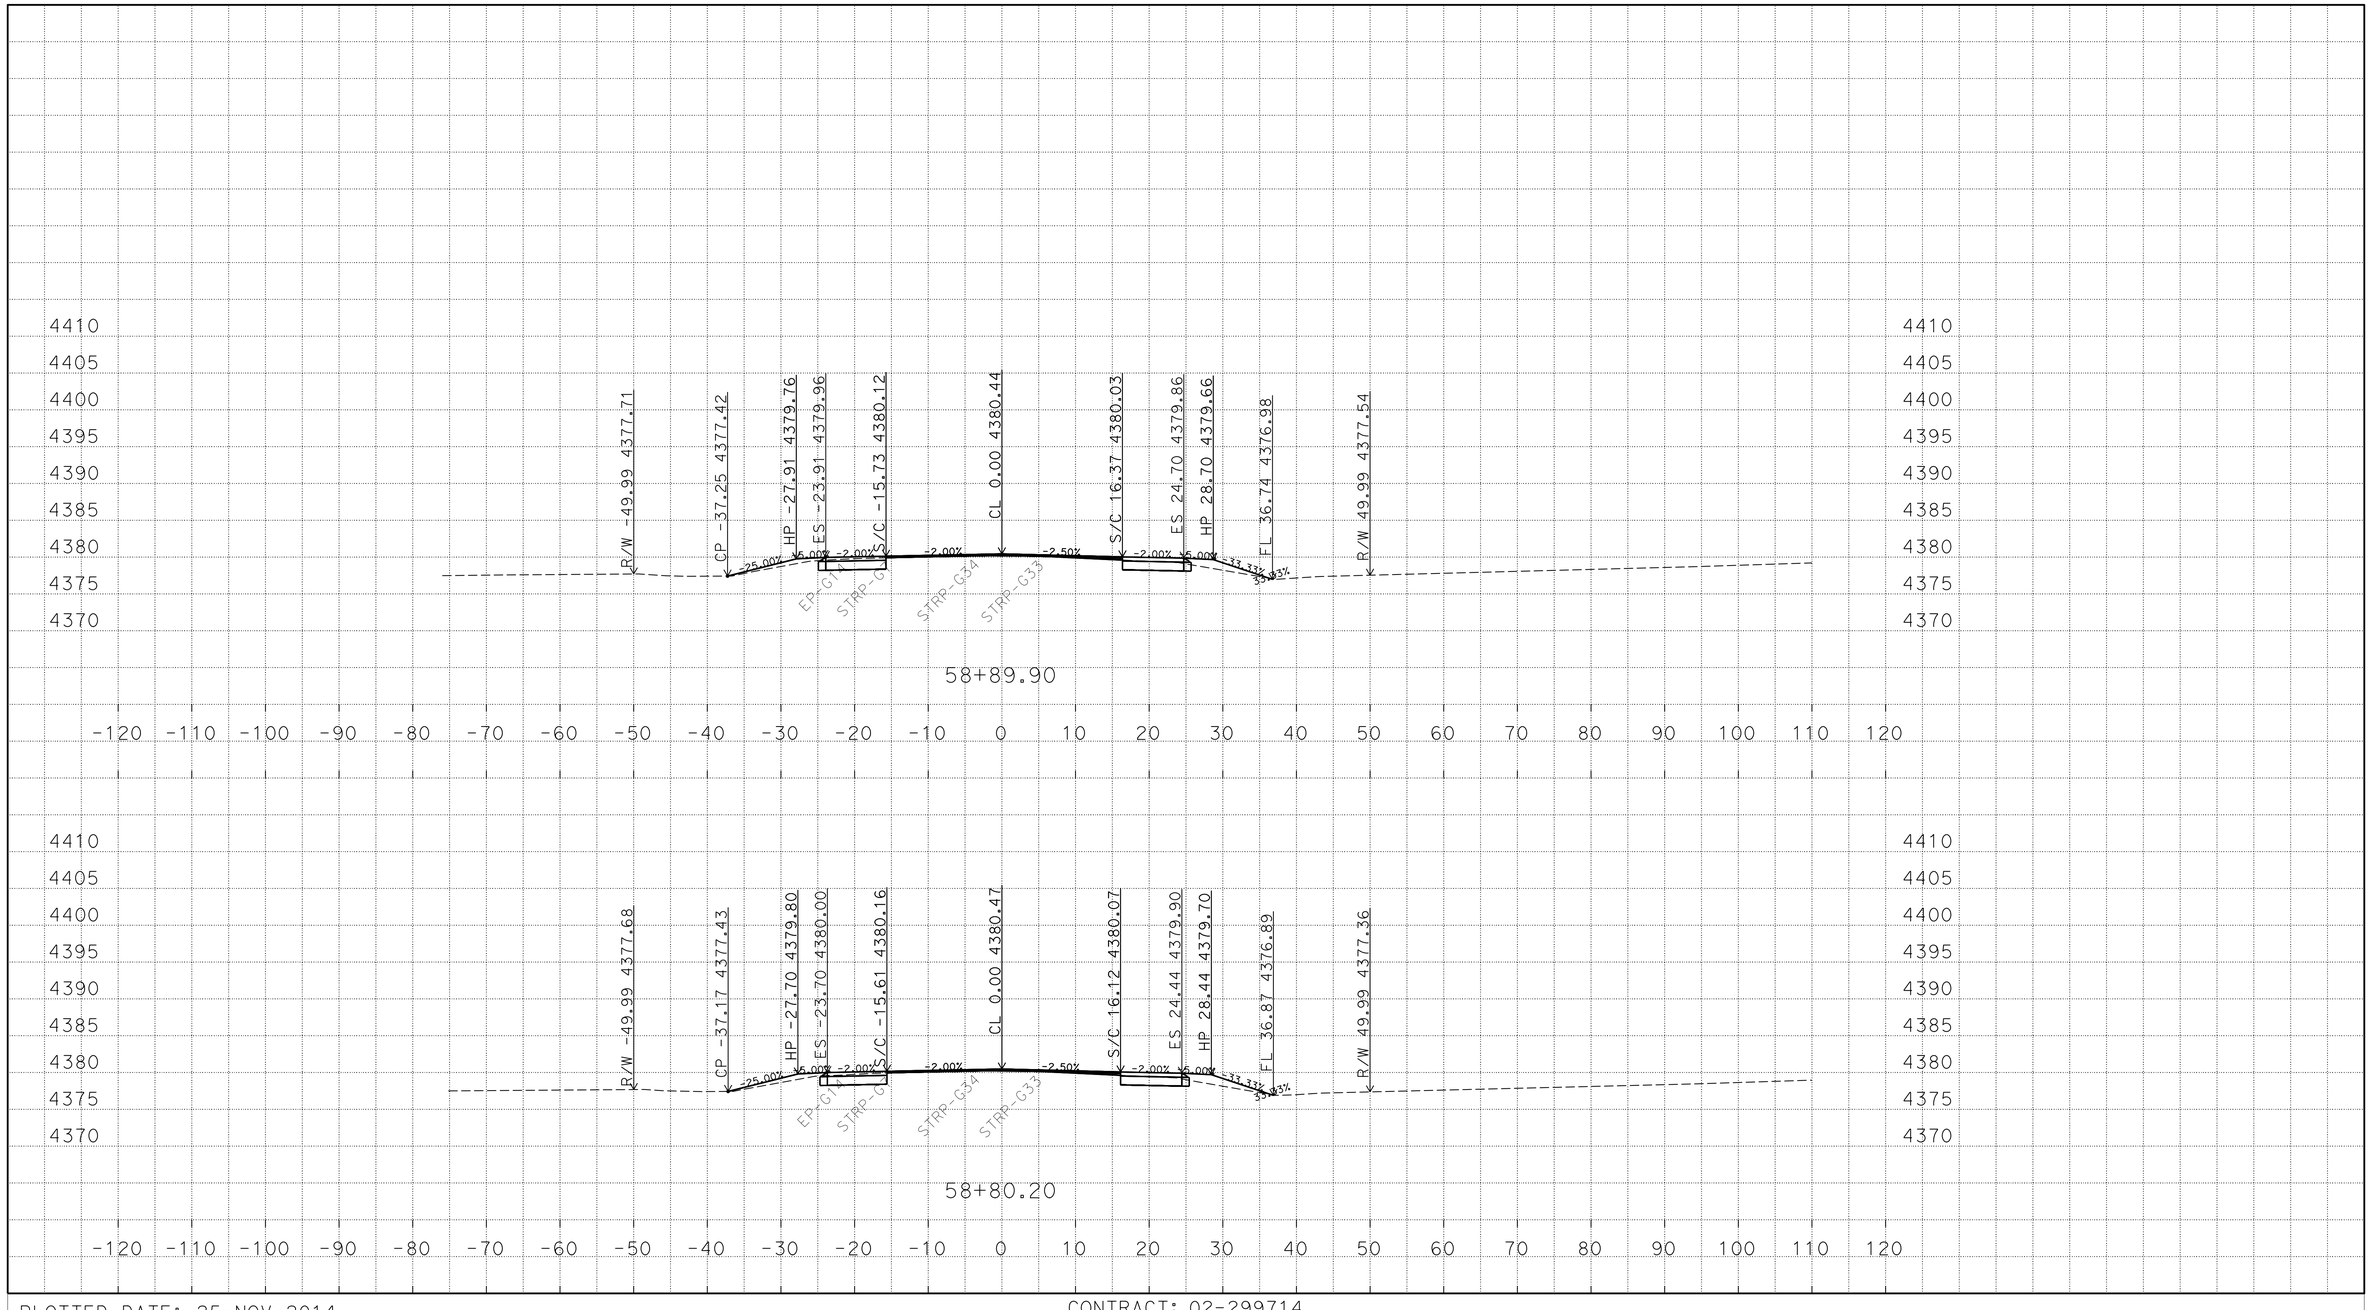

P:\proj2\02\29971\design\C3D\XSec_Qtys
0229971 Xsec 2014-10-07_TEMP_X_C3D_DWG.dwg - 25-Nov-14 10:13 AM

PLOTTED DATE: 25-NOV-2014

SCALE: 1"=10' Horiz.
1"=10' Vert.

CREATED BY: S117566

CONTRACT: 02-299714

DIST/CO/RTE/PM: 02/Mod/299/39.4/40.6

PROJECT ID: 02-1200-0022-4

"A1" LINE
CROSS SECTIONS
49 OF 248

FOR EARTHWORK DEVELOPMENT ONLY

All Dimensions are U.S. Survey Feet

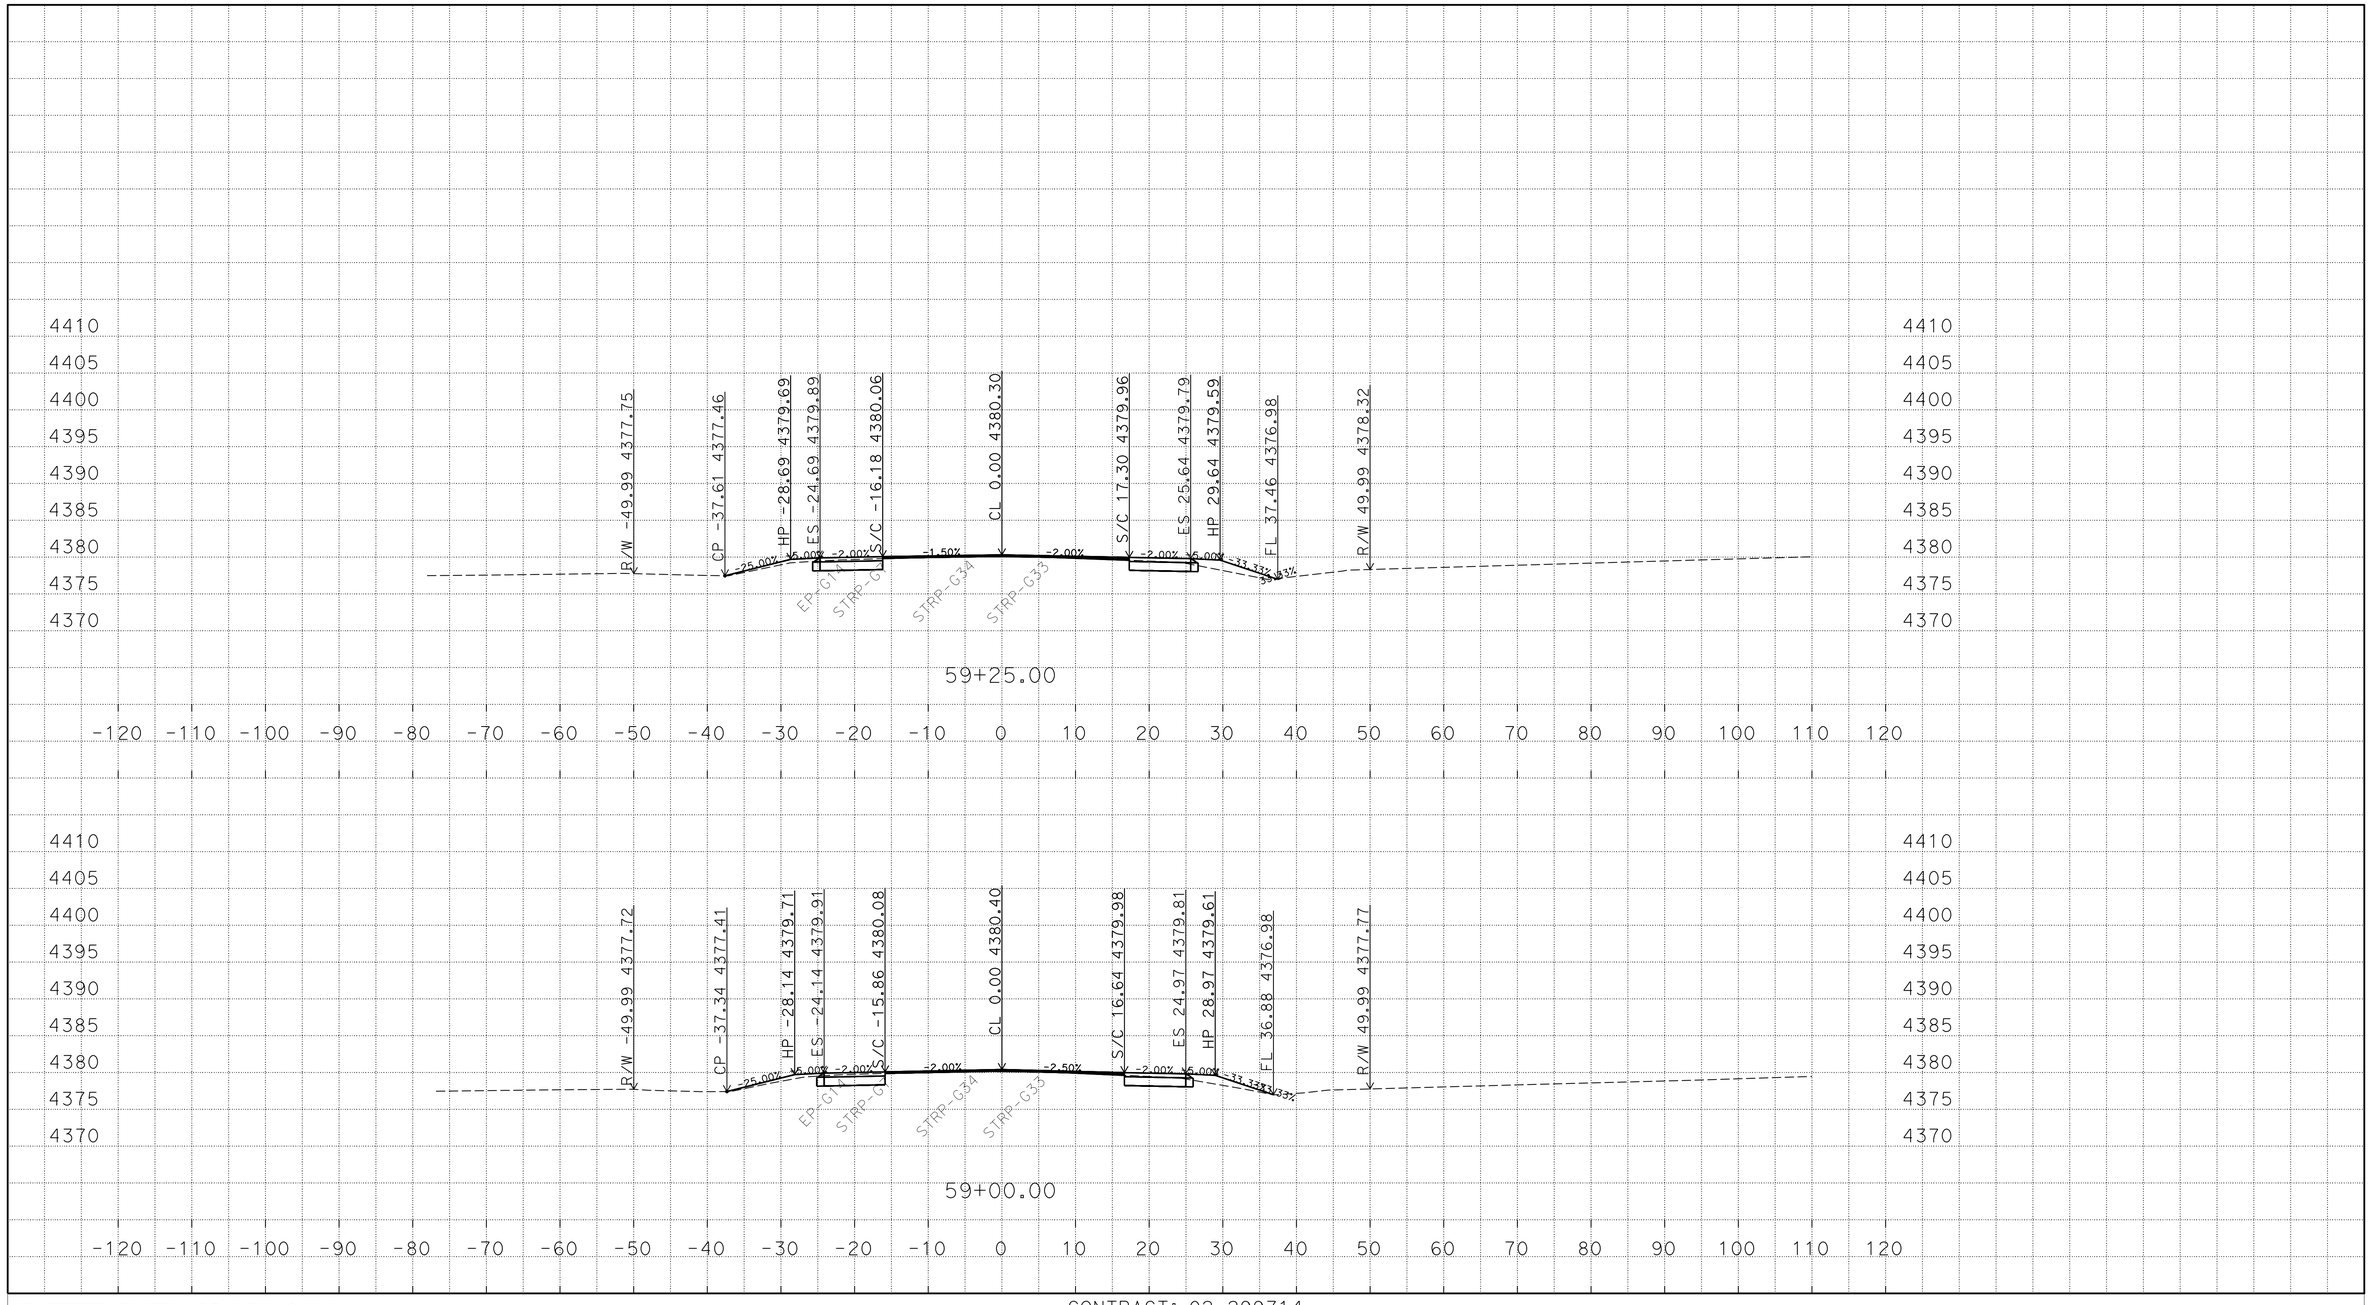

P:\proj2\02\29971\design\C3D\XSec_Qtys
0229971 Xsec 2014-10-07_TEMP_X_C3D_DWG.dwg - 25-Nov-14 10:13 AM

PLOTTED DATE: 25-NOV-2014

SCALE: 1"=10' Horiz.
1"=10' Vert.

CREATED BY: S117566

CONTRACT: 02-299714

DIST/CO/RTE/PM: 02/Mod/299/39.4/40.6

PROJECT ID: 02-1200-0022-4

"A1" LINE
CROSS SECTIONS
50 OF 248

FOR EARTHWORK DEVELOPMENT ONLY

All Dimensions are U.S. Survey Feet

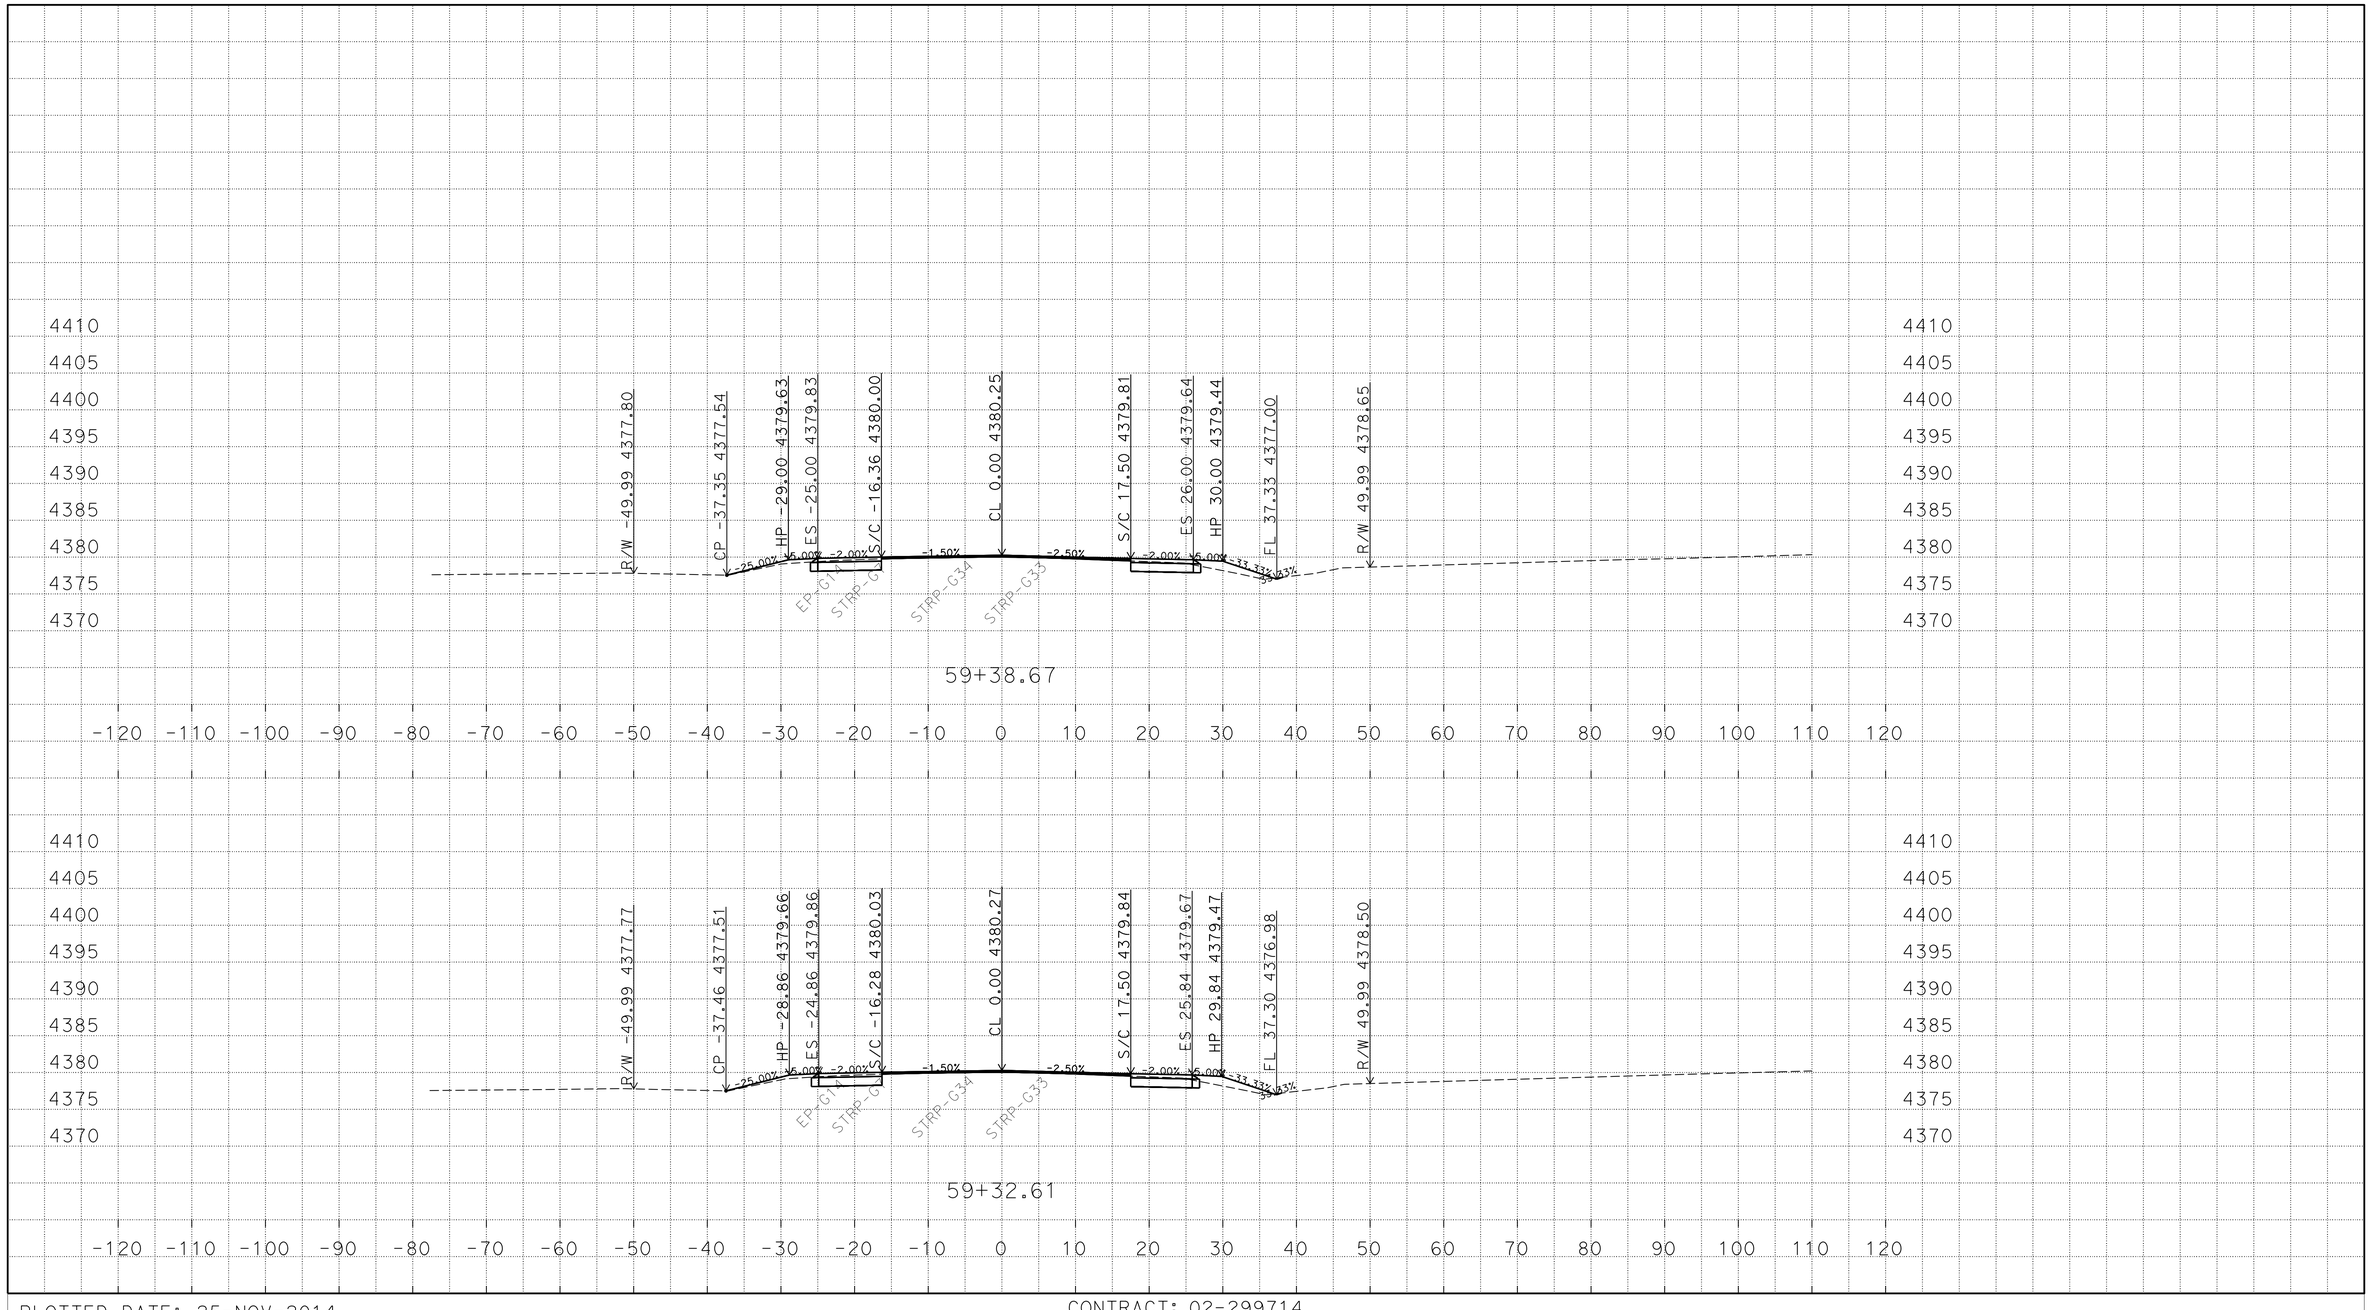

P:\proj2\02\29971\design\C3D\XSec_Qtys
0229971 Xsec 2014-10-07_TEMP_X_C3D_DWG.dwg - 25-Nov-14 10:13 AM

PLOTTED DATE: 25-NOV-2014

SCALE: 1"=10' Horiz.
1"=10' Vert.

CREATED BY: S117566

CONTRACT: 02-299714

DIST/CO/RTE/PM: 02/Mod/299/39.4/40.6

PROJECT ID: 02-1200-0022-4

"A1" LINE
CROSS SECTIONS
51 OF 248

FOR EARTHWORK DEVELOPMENT ONLY

All Dimensions are U.S. Survey Feet

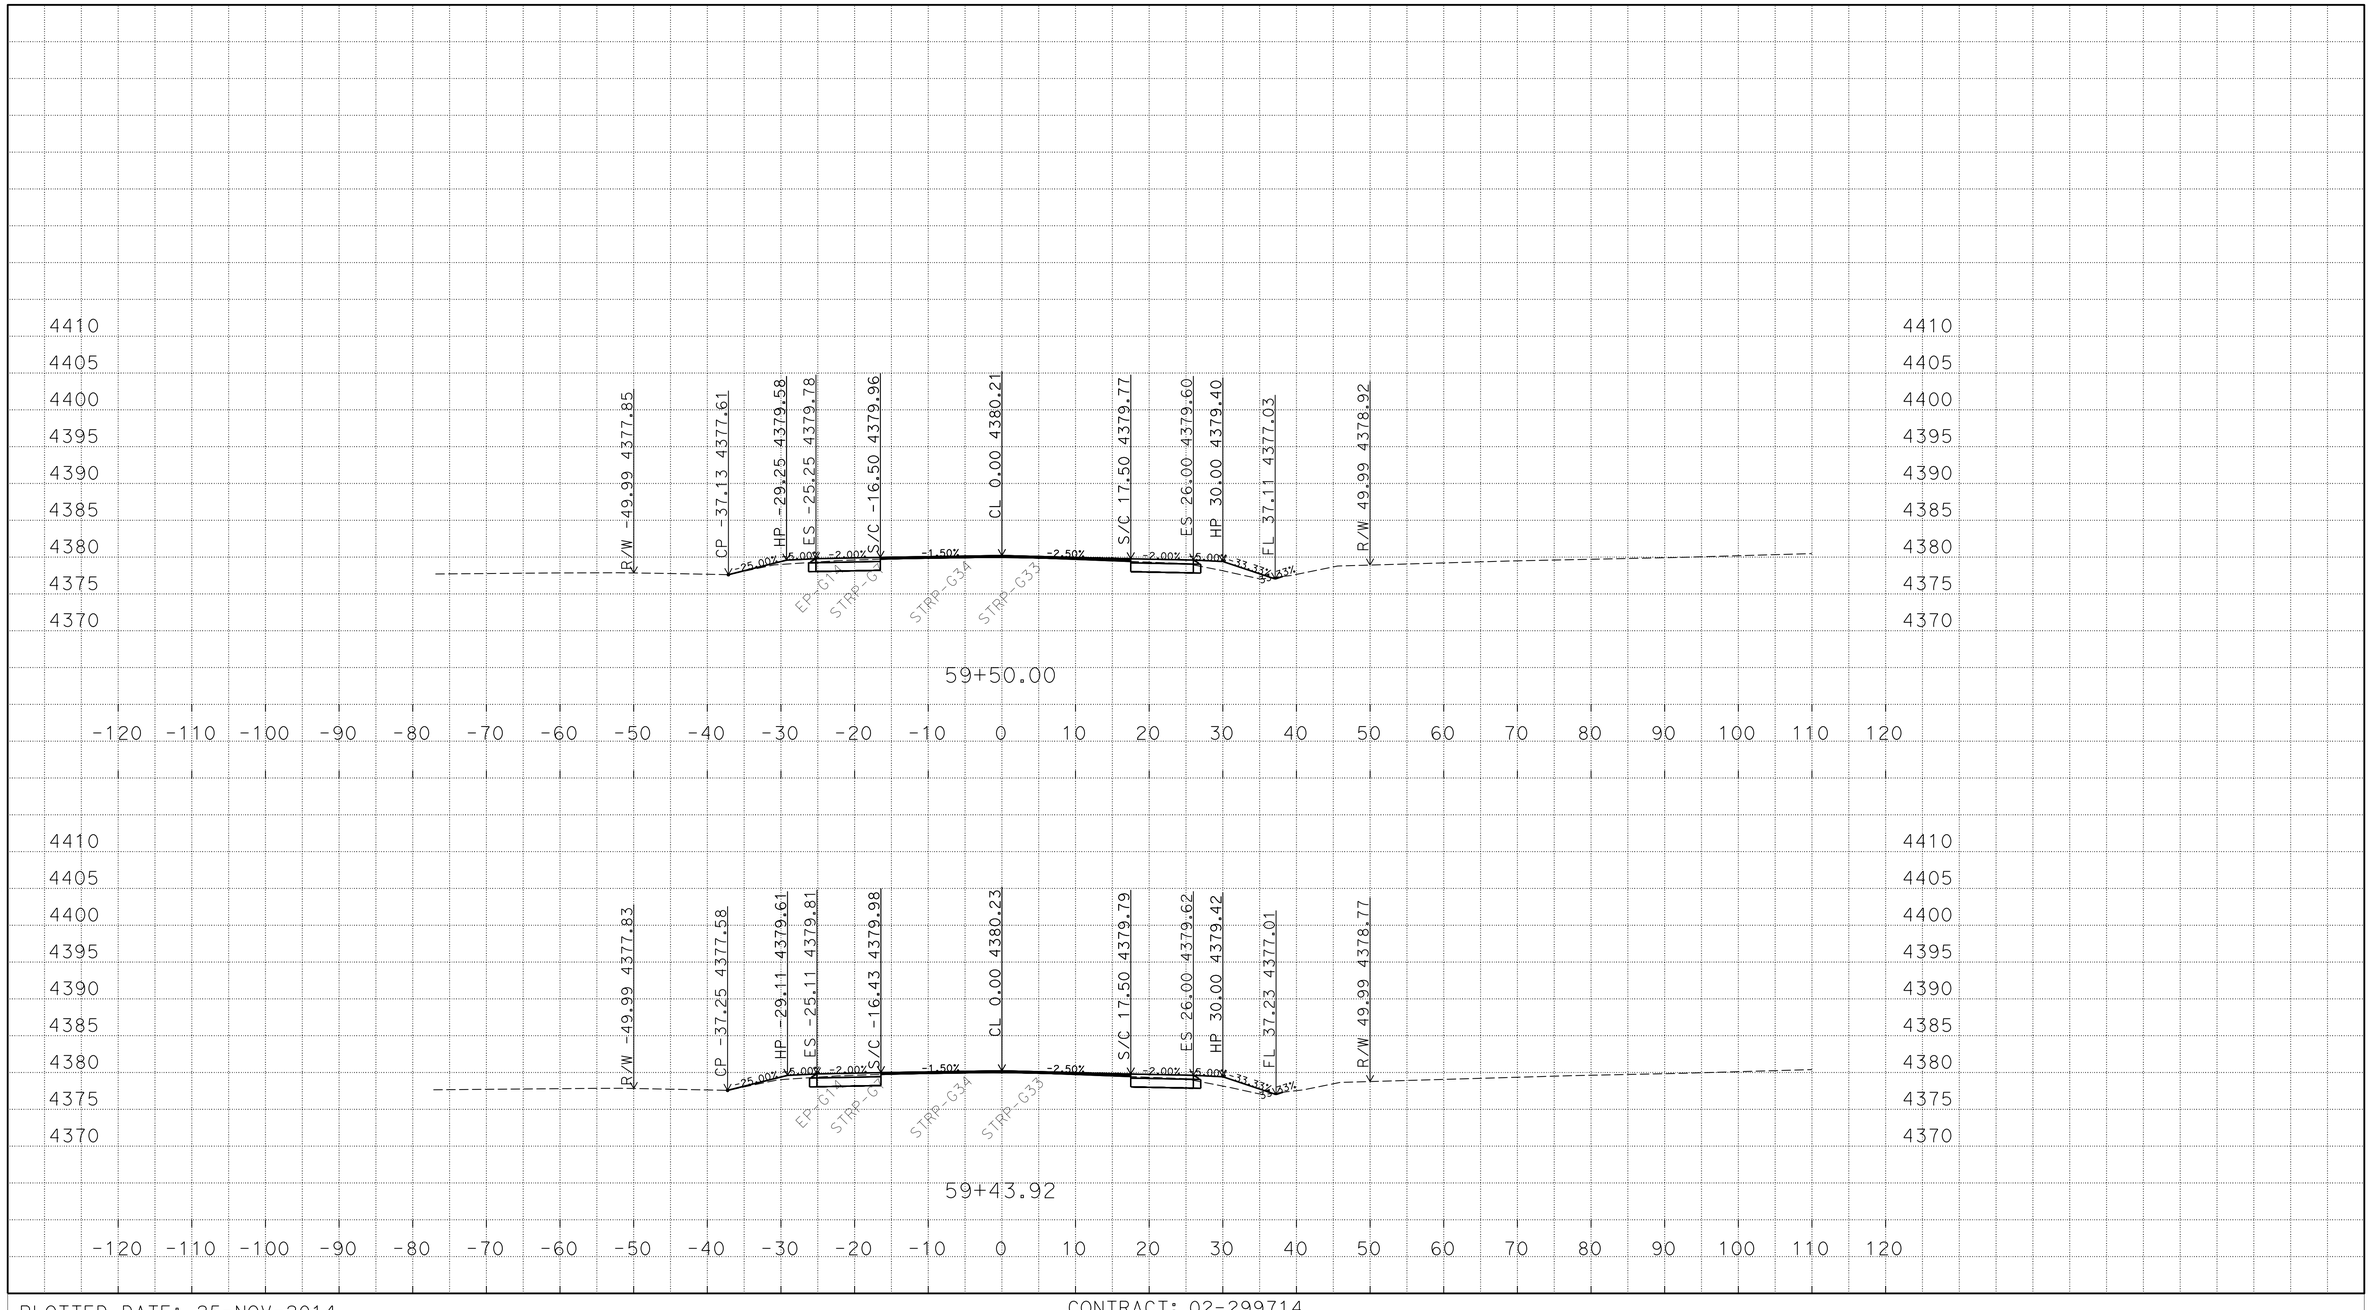

P:\proj2\02\29971\design\C3D\XSec_Qtys
0229971 Xsec 2014-10-07_TEMP_X_C3D_DWG.dwg - 25-Nov-14 10:13 AM

PLOTTED DATE: 25-NOV-2014

SCALE: 1"=10' Horiz.
1"=10' Vert.

CREATED BY: S117566

CONTRACT: 02-299714

DIST/CO/RTE/PM: 02/Mod/299/39.4/40.6

PROJECT ID: 02-1200-0022-4

"A1" LINE
CROSS SECTIONS
52 OF 248

FOR EARTHWORK DEVELOPMENT ONLY

All Dimensions are U.S. Survey Feet

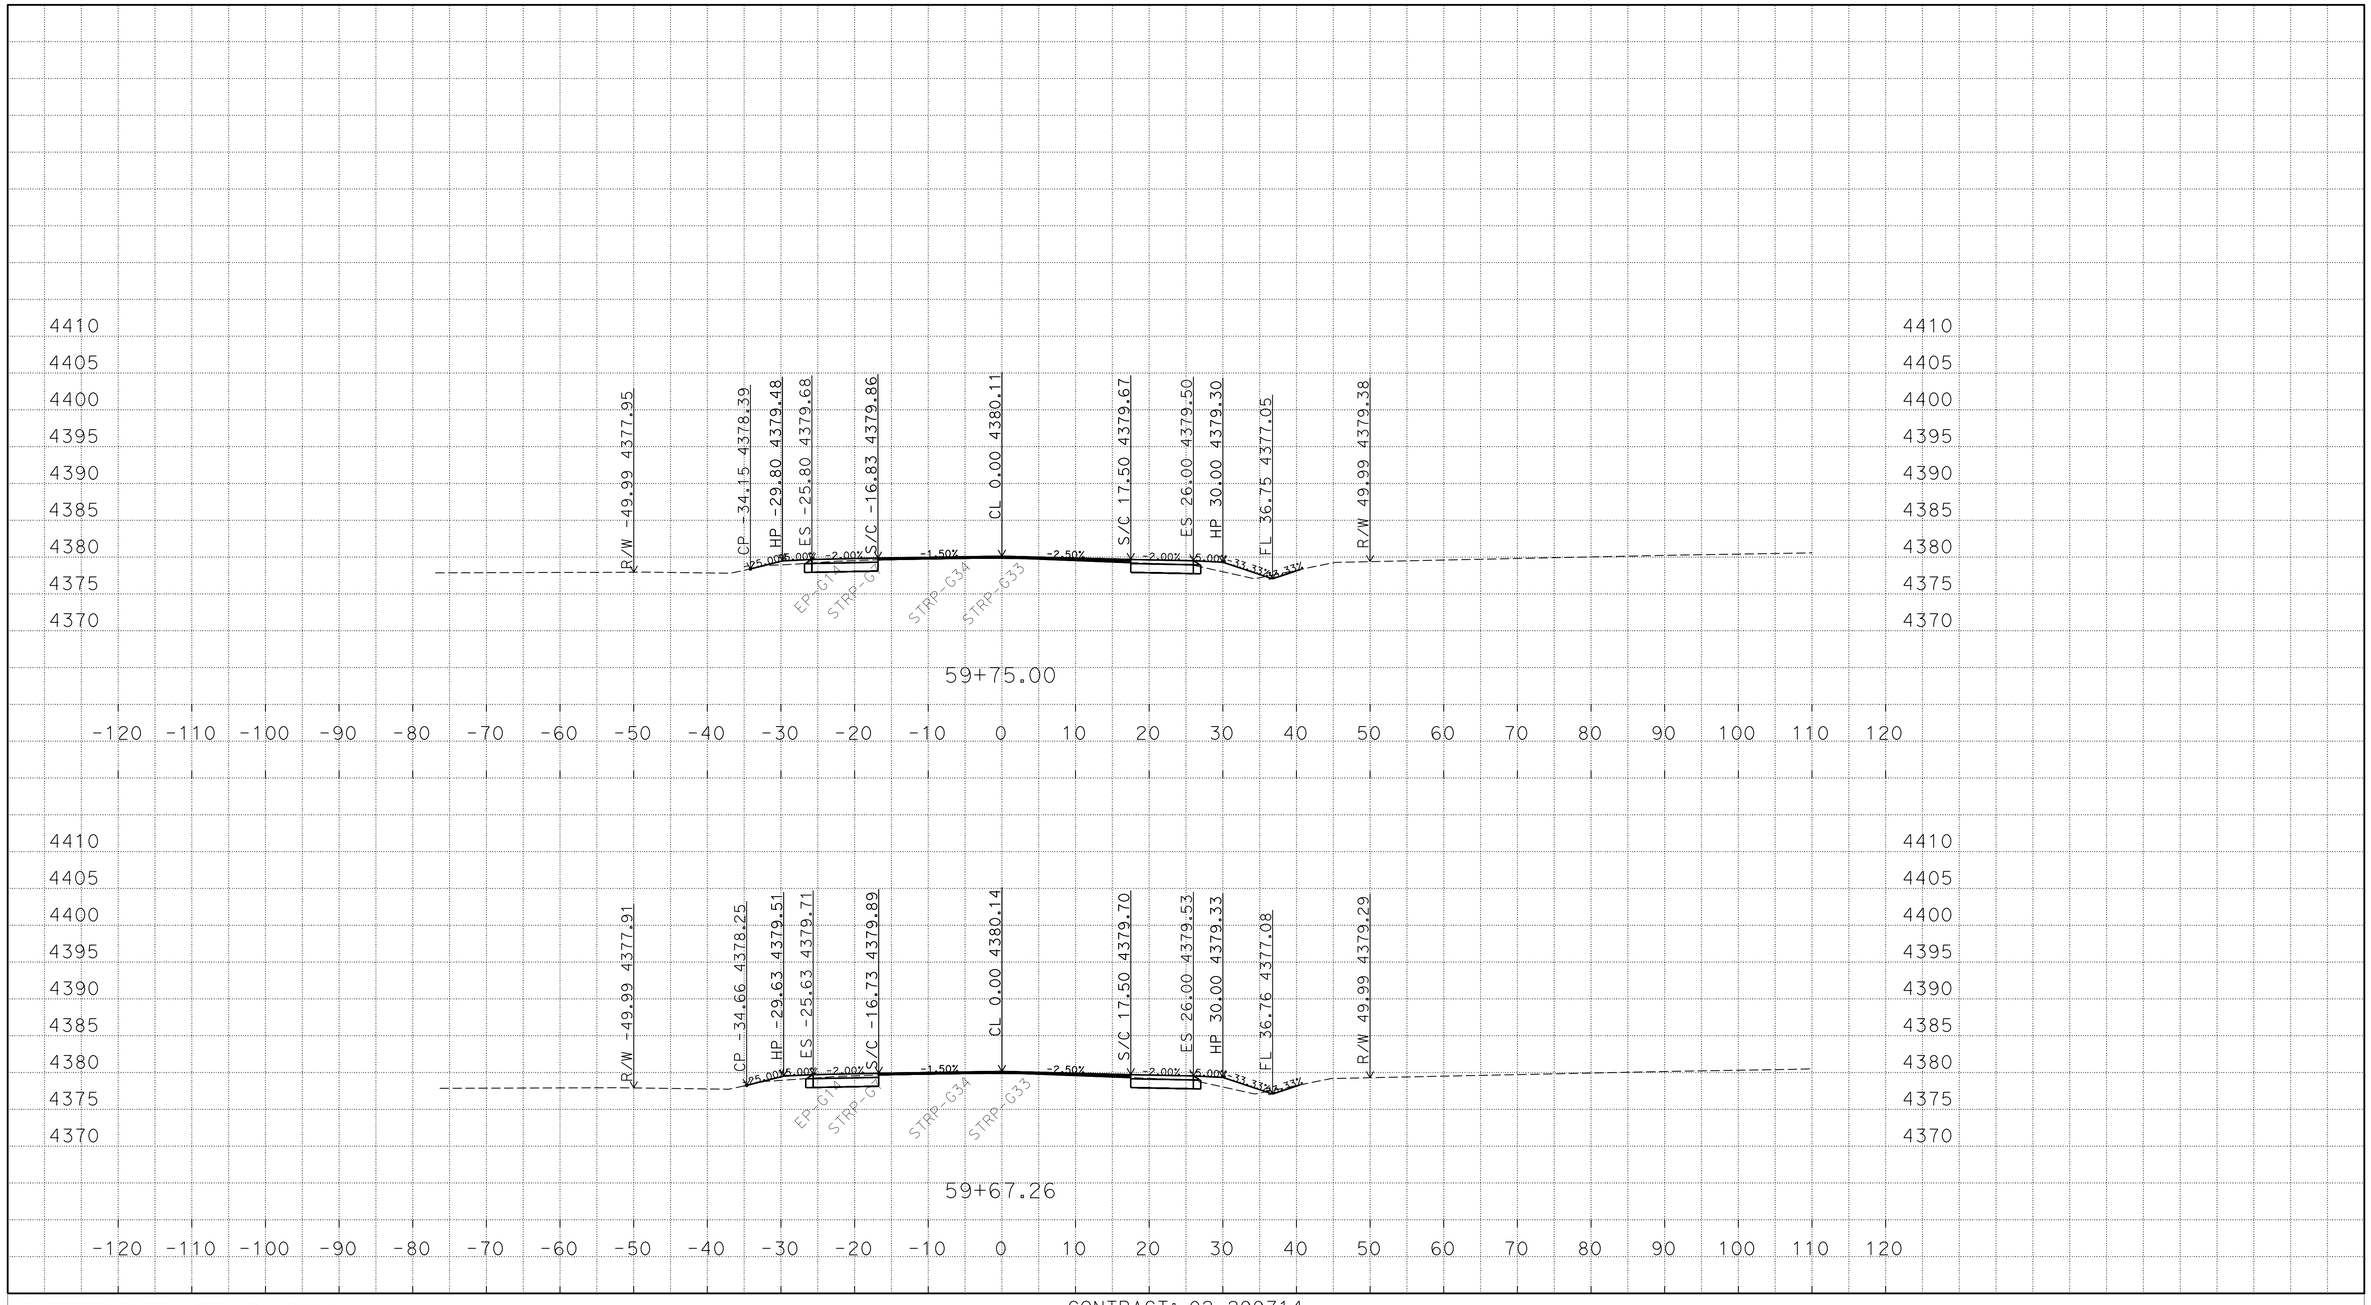

P:\proj2\02\29971\design\C3D\XSec_Qtys
0229971 Xsec 2014-10-07_TEMP_X_C3D_DWG.dwg - 25-Nov-14 10:13 AM

PLOTTED DATE: 25-NOV-2014

SCALE: 1"=10' Horiz.
1"=10' Vert.

CREATED BY: S117566

CONTRACT: 02-299714

DIST/CO/RTE/PM: 02/Mod/299/39.4/40.6

PROJECT ID: 02-1200-0022-4

"A1" LINE
CROSS SECTIONS
53 OF 248

FOR EARTHWORK DEVELOPMENT ONLY

All Dimensions are U.S. Survey Feet

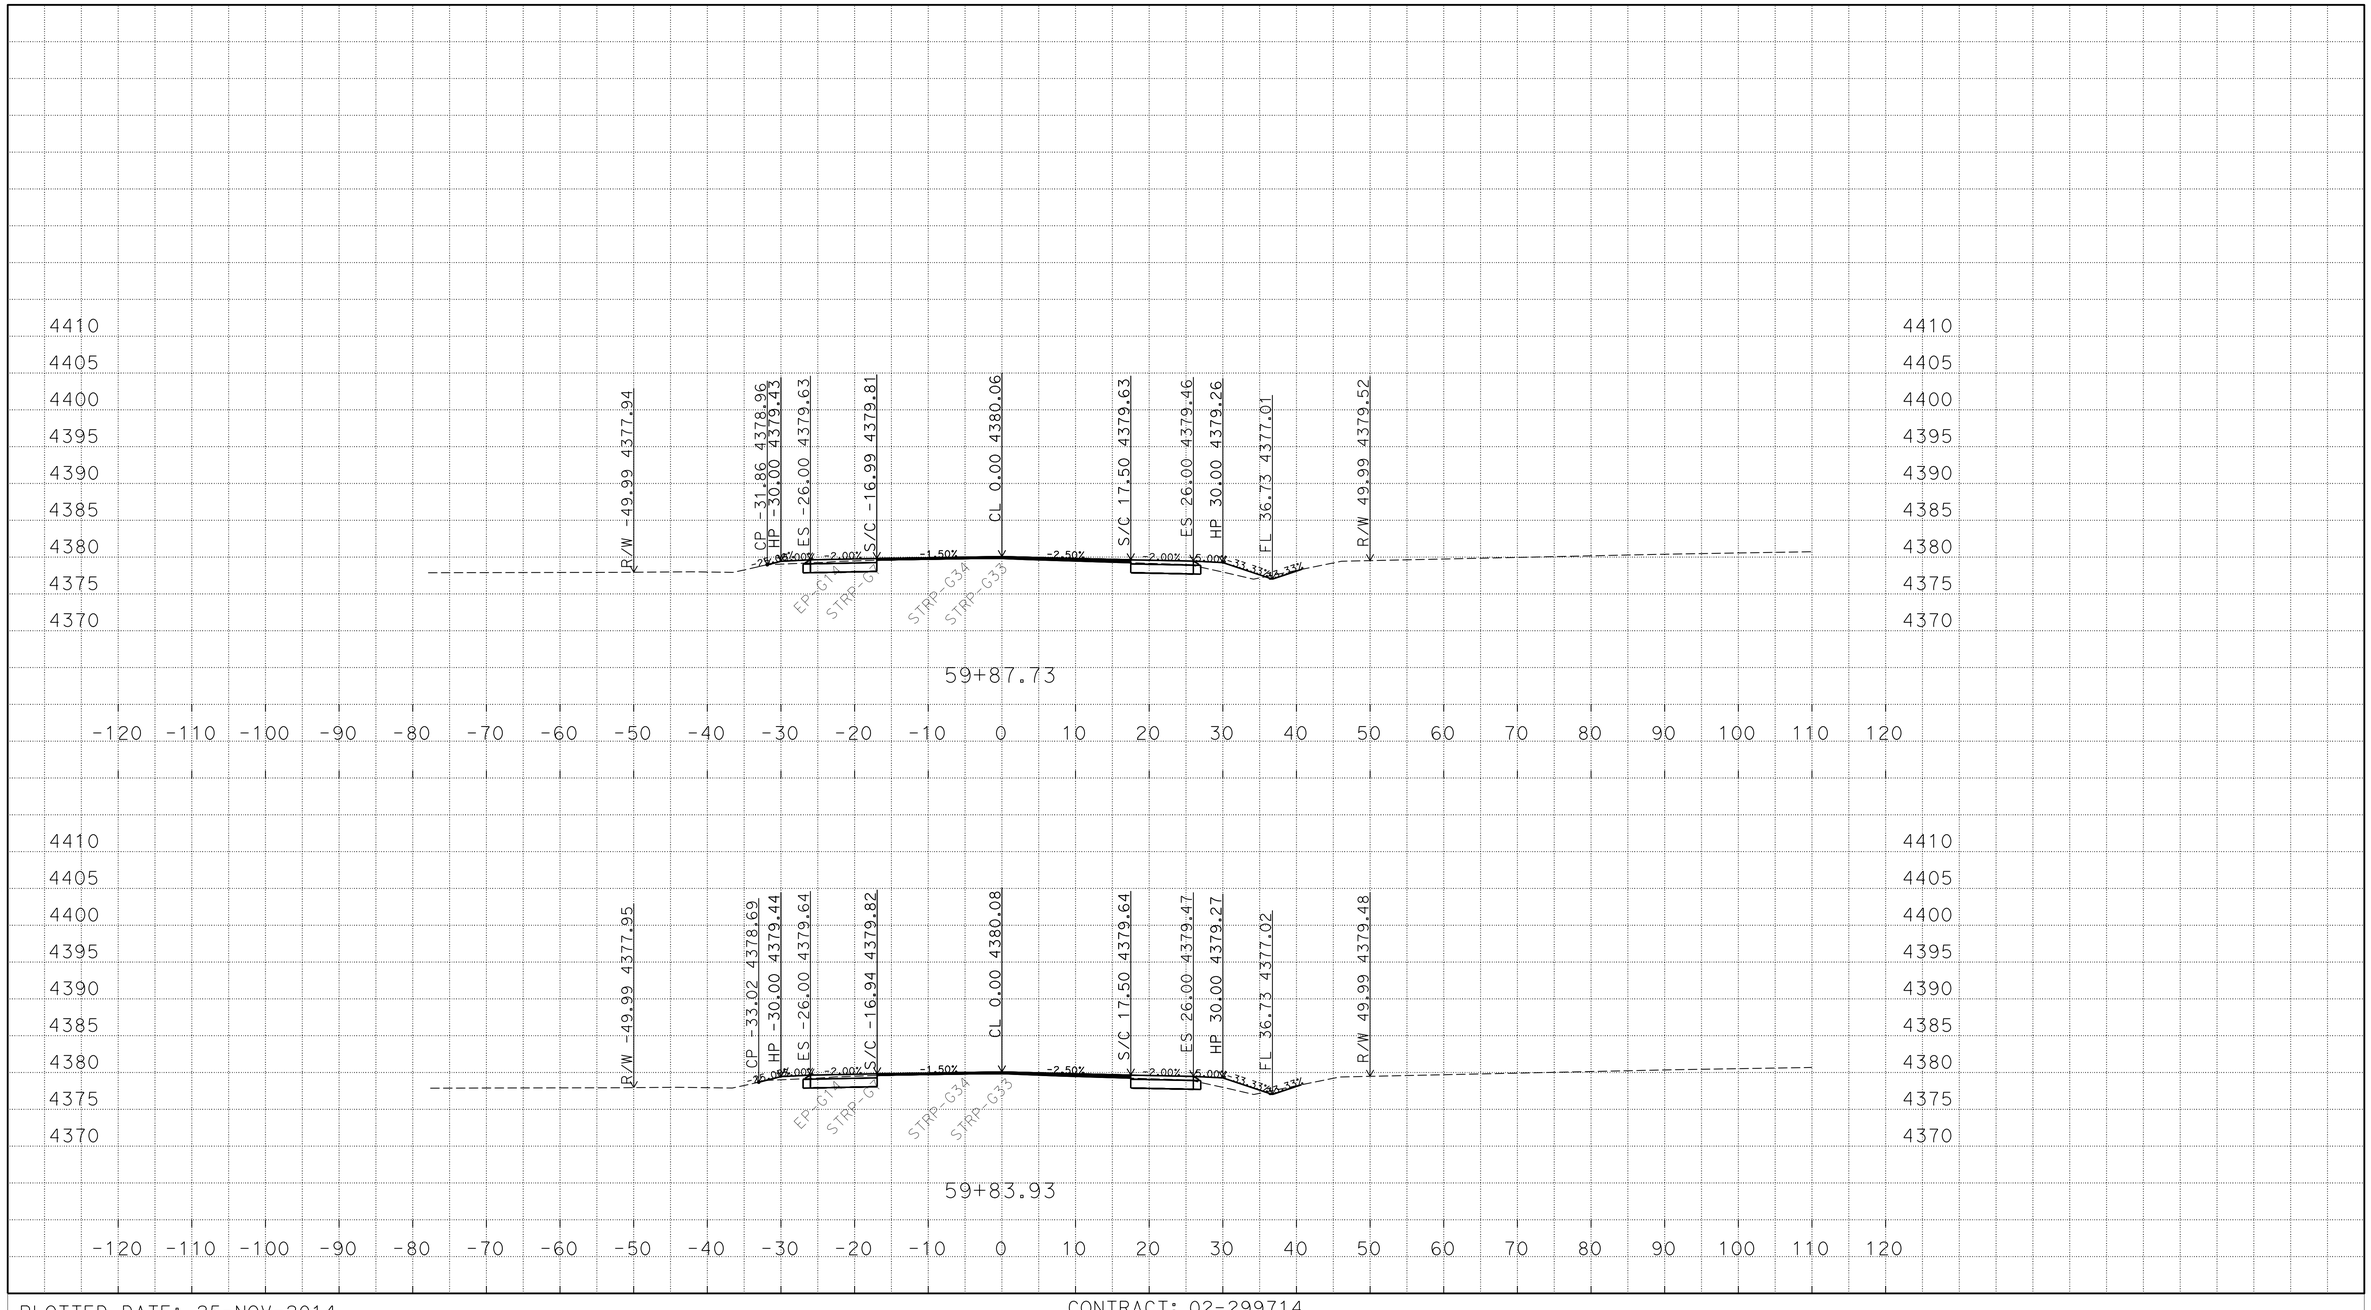

P:\proj2\02\29971\design\C3D\XSec_Qtys
0229971 Xsec 2014-10-07_TEMP_X_C3D_DWG.dwg - 25-Nov-14 10:13 AM

PLOTTED DATE: 25-NOV-2014

SCALE: 1"=10' Horiz.
1"=10' Vert.

CREATED BY: S117566

CONTRACT: 02-299714

DIST/CO/RTE/PM: 02/Mod/299/39.4/40.6

PROJECT ID: 02-1200-0022-4

"A1" LINE
CROSS SECTIONS
54 OF 248

FOR EARTHWORK DEVELOPMENT ONLY

All Dimensions are U.S. Survey Feet

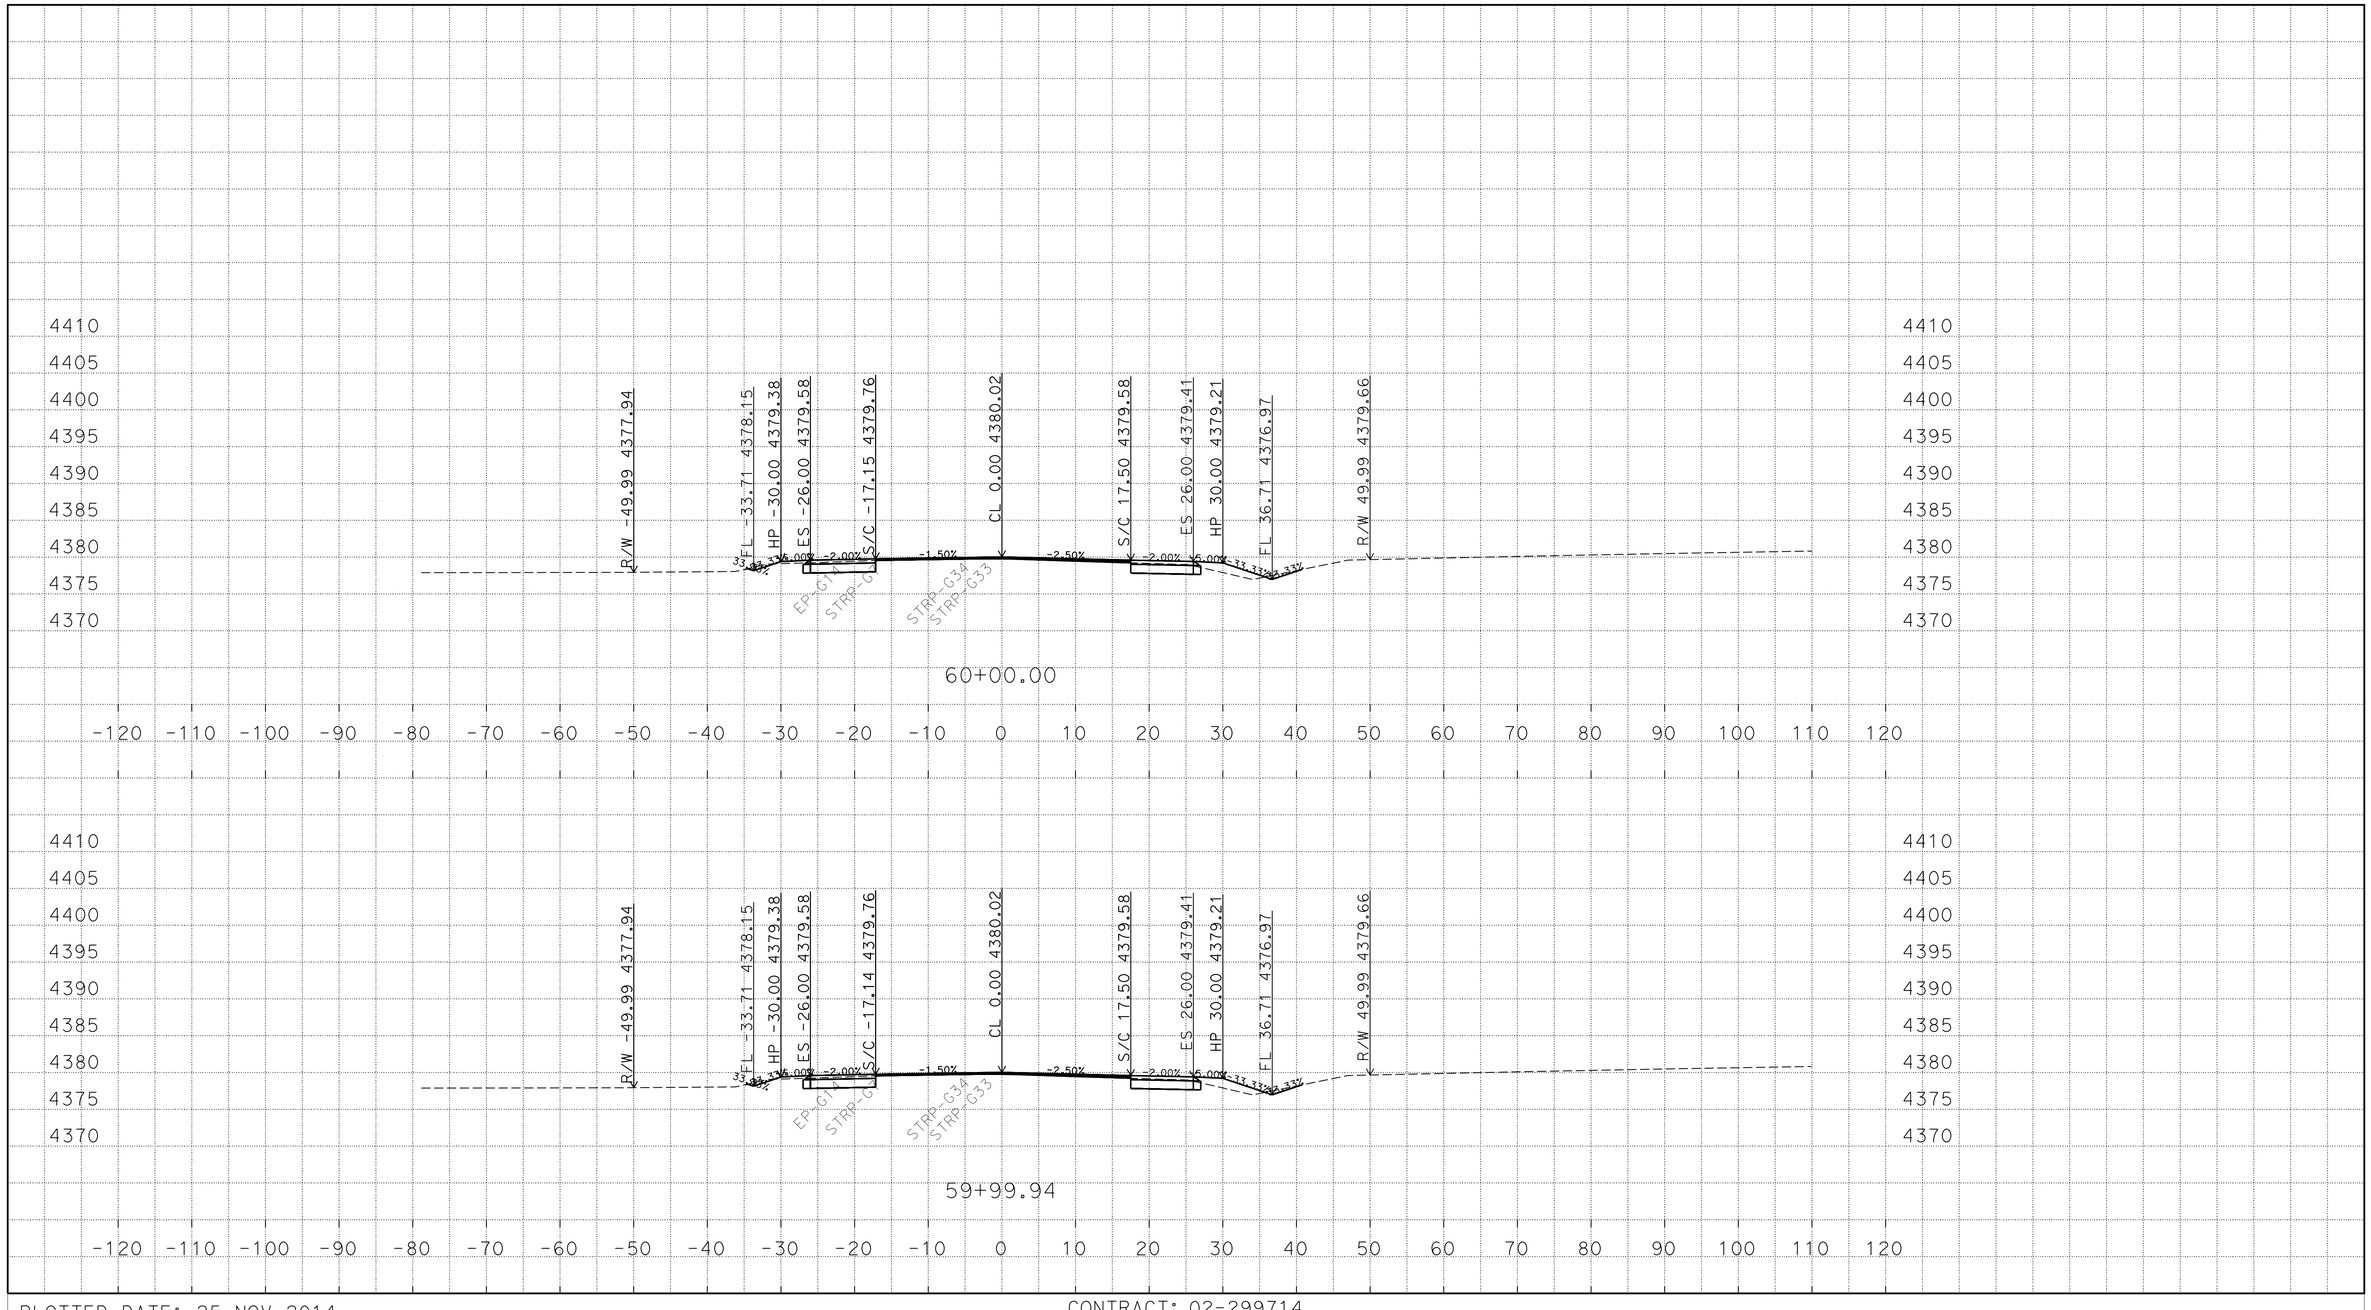

P:\proj2\02\29971\design\C3D\XSec_Qtys
0229971 Xsec 2014-10-07_TEMP_X_C3D_DWG.dwg - 25-Nov-14 10:13 AM

PLOTTED DATE: 25-NOV-2014

SCALE: 1"=10' Horiz.
1"=10' Vert.

CREATED BY: S117566

CONTRACT: 02-299714

DIST/CO/RTE/PM: 02/Mod/299/39.4/40.6

PROJECT ID: 02-1200-0022-4

"A1" LINE
CROSS SECTIONS
55 OF 248

FOR EARTHWORK DEVELOPMENT ONLY

All Dimensions are U.S. Survey Feet

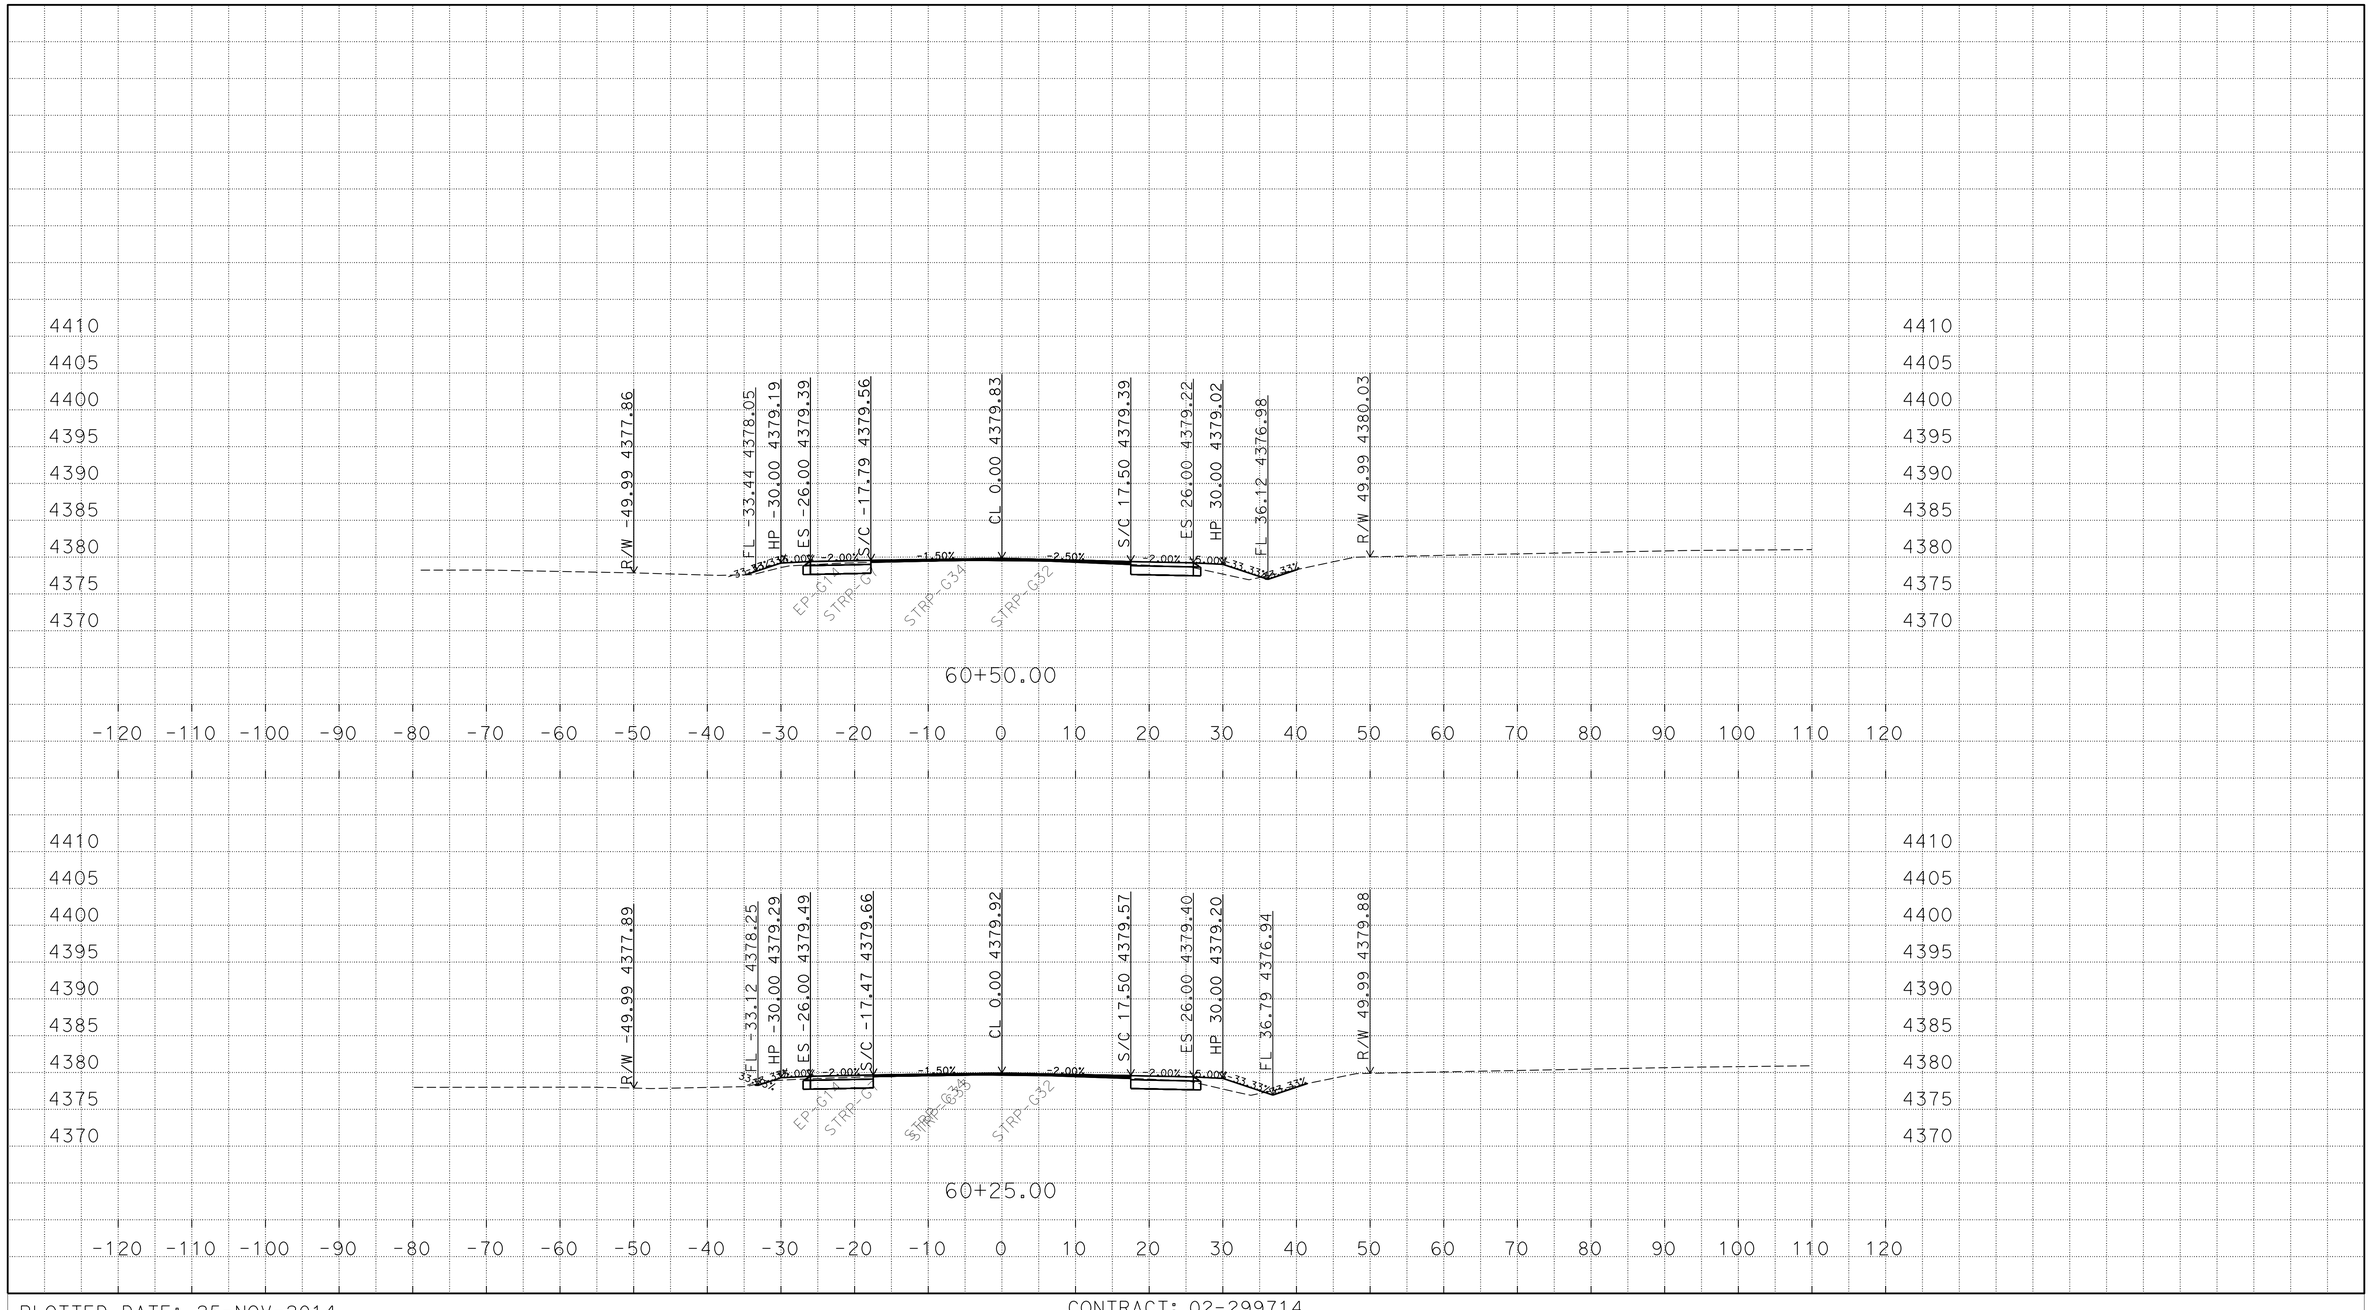

P:\proj2\02\29971\design\C3D\XSec_Qtys
0229971 Xsec 2014-10-07_TEMP_X_C3D_DWG.dwg - 25-Nov-14 10:13 AM

PLOTTED DATE: 25-NOV-2014

SCALE: 1"=10' Horiz.
1"=10' Vert.

CREATED BY: S117566

CONTRACT: 02-299714

DIST/CO/RTE/PM: 02/Mod/299/39.4/40.6

PROJECT ID: 02-1200-0022-4

"A1" LINE
CROSS SECTIONS
56 OF 248

FOR EARTHWORK DEVELOPMENT ONLY

All Dimensions are U.S. Survey Feet

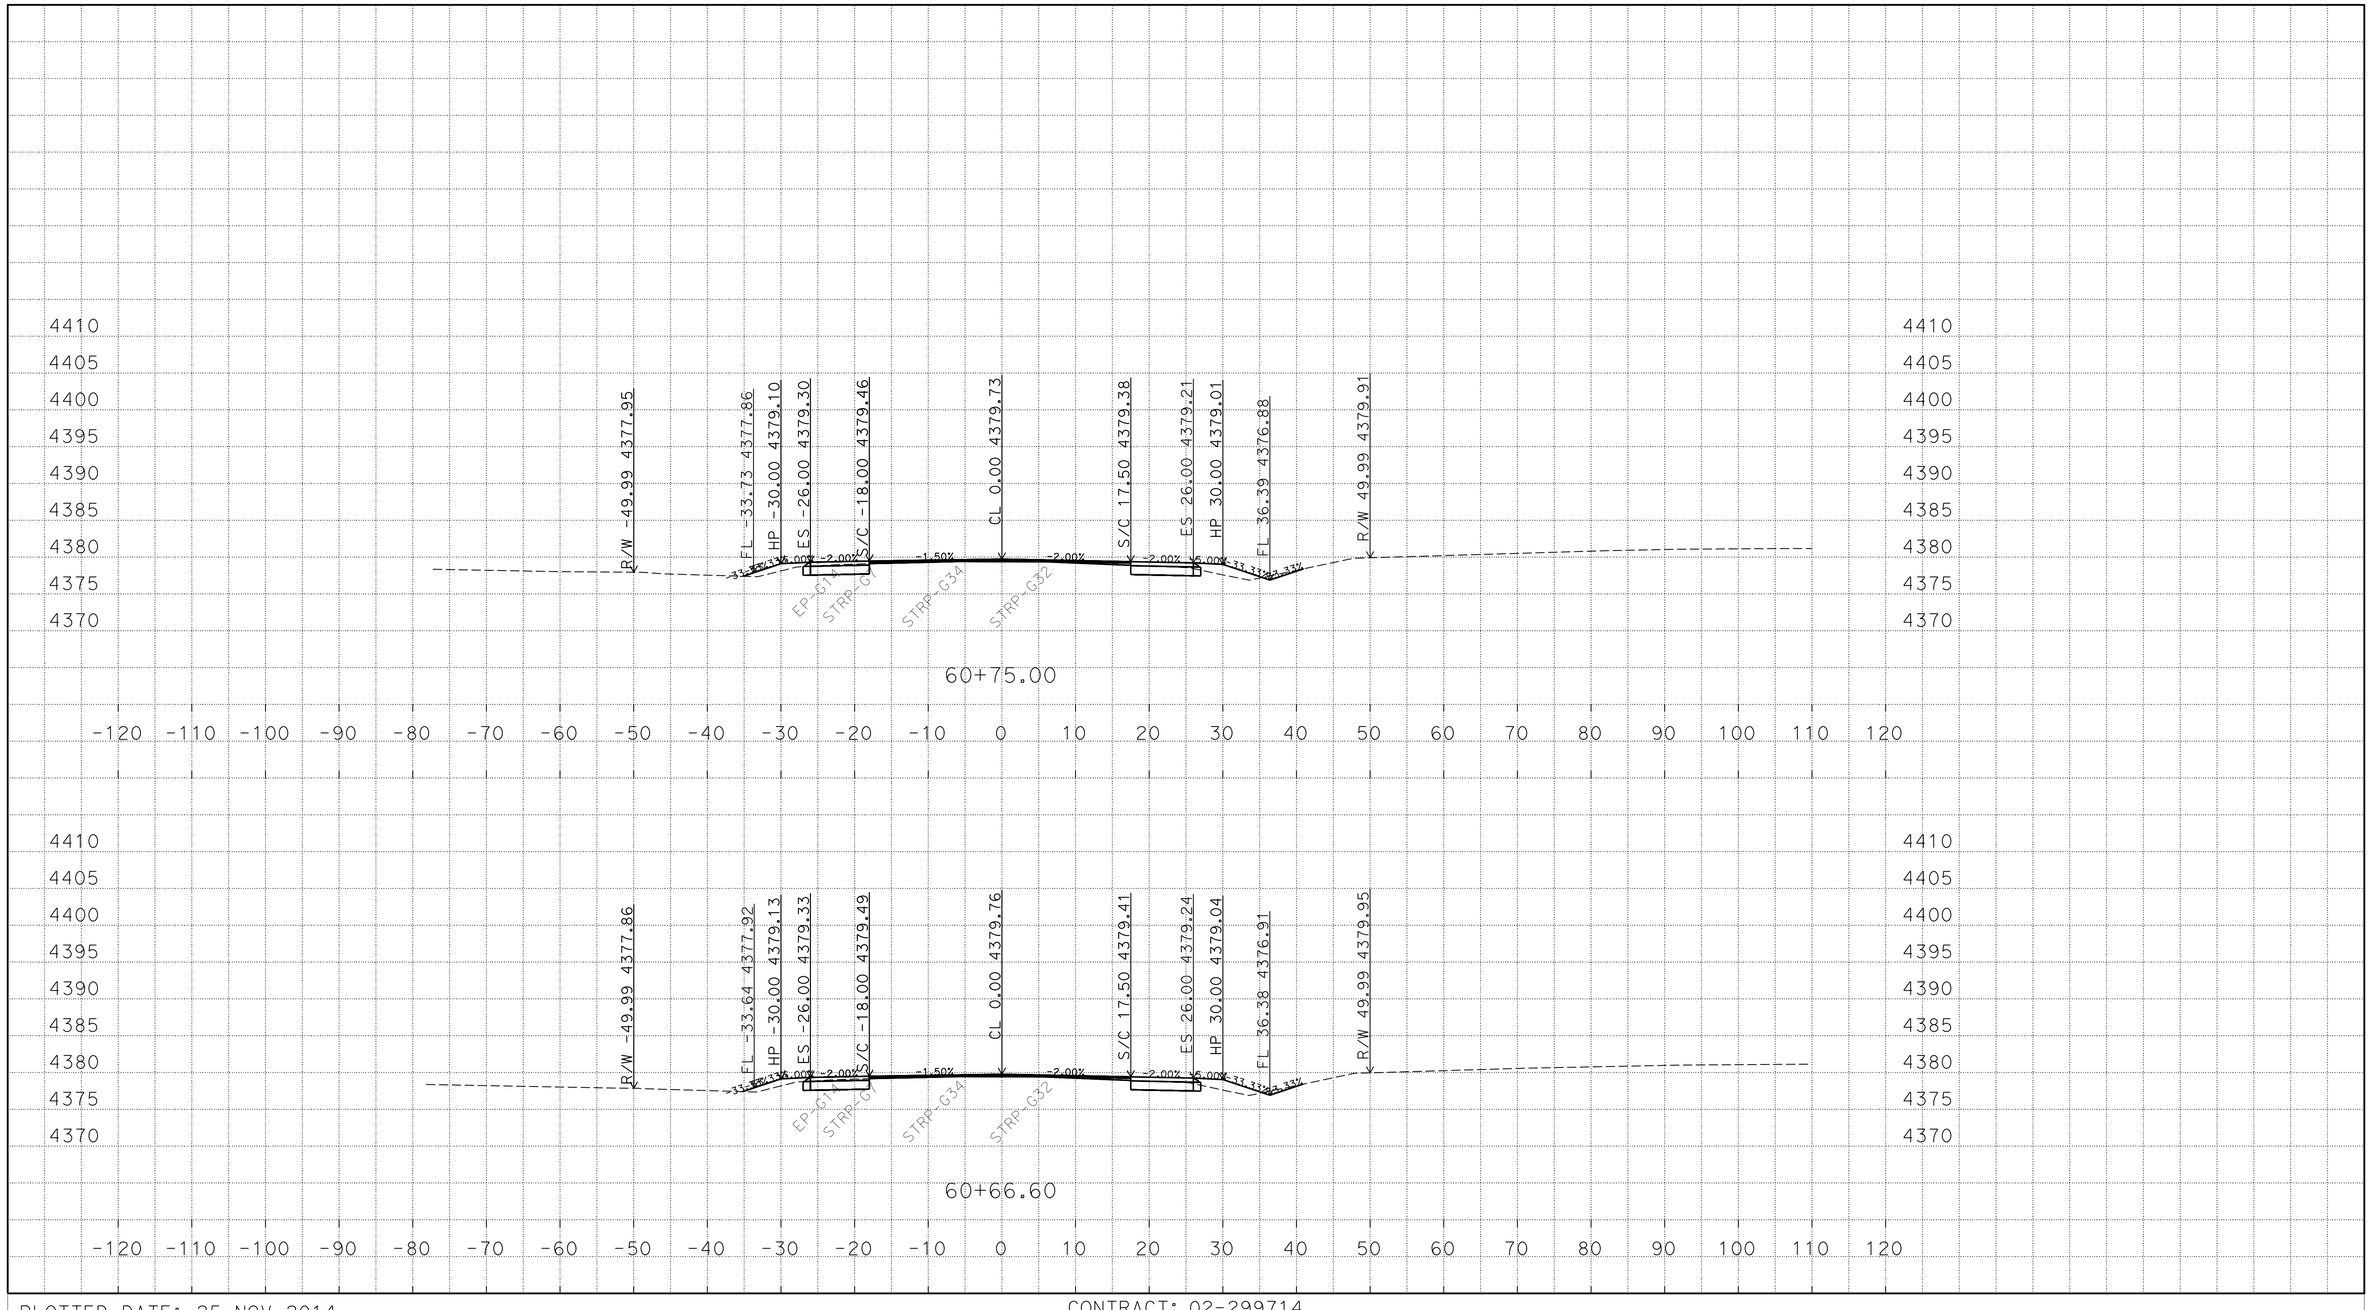

P:\proj2\02\29971\design\C3D\XSec_Qtys
0229971 Xsec 2014-10-07_TEMP_X_C3D_DWG.dwg - 25-Nov-14 10:13 AM

PLOTTED DATE: 25-NOV-2014

SCALE: 1"=10' Horiz.
1"=10' Vert.

CREATED BY: S117566

CONTRACT: 02-299714

DIST/CO/RTE/PM: 02/Mod/299/39.4/40.6

PROJECT ID: 02-1200-0022-4

"A1" LINE
CROSS SECTIONS
57 OF 248

FOR EARTHWORK DEVELOPMENT ONLY

All Dimensions are U.S. Survey Feet

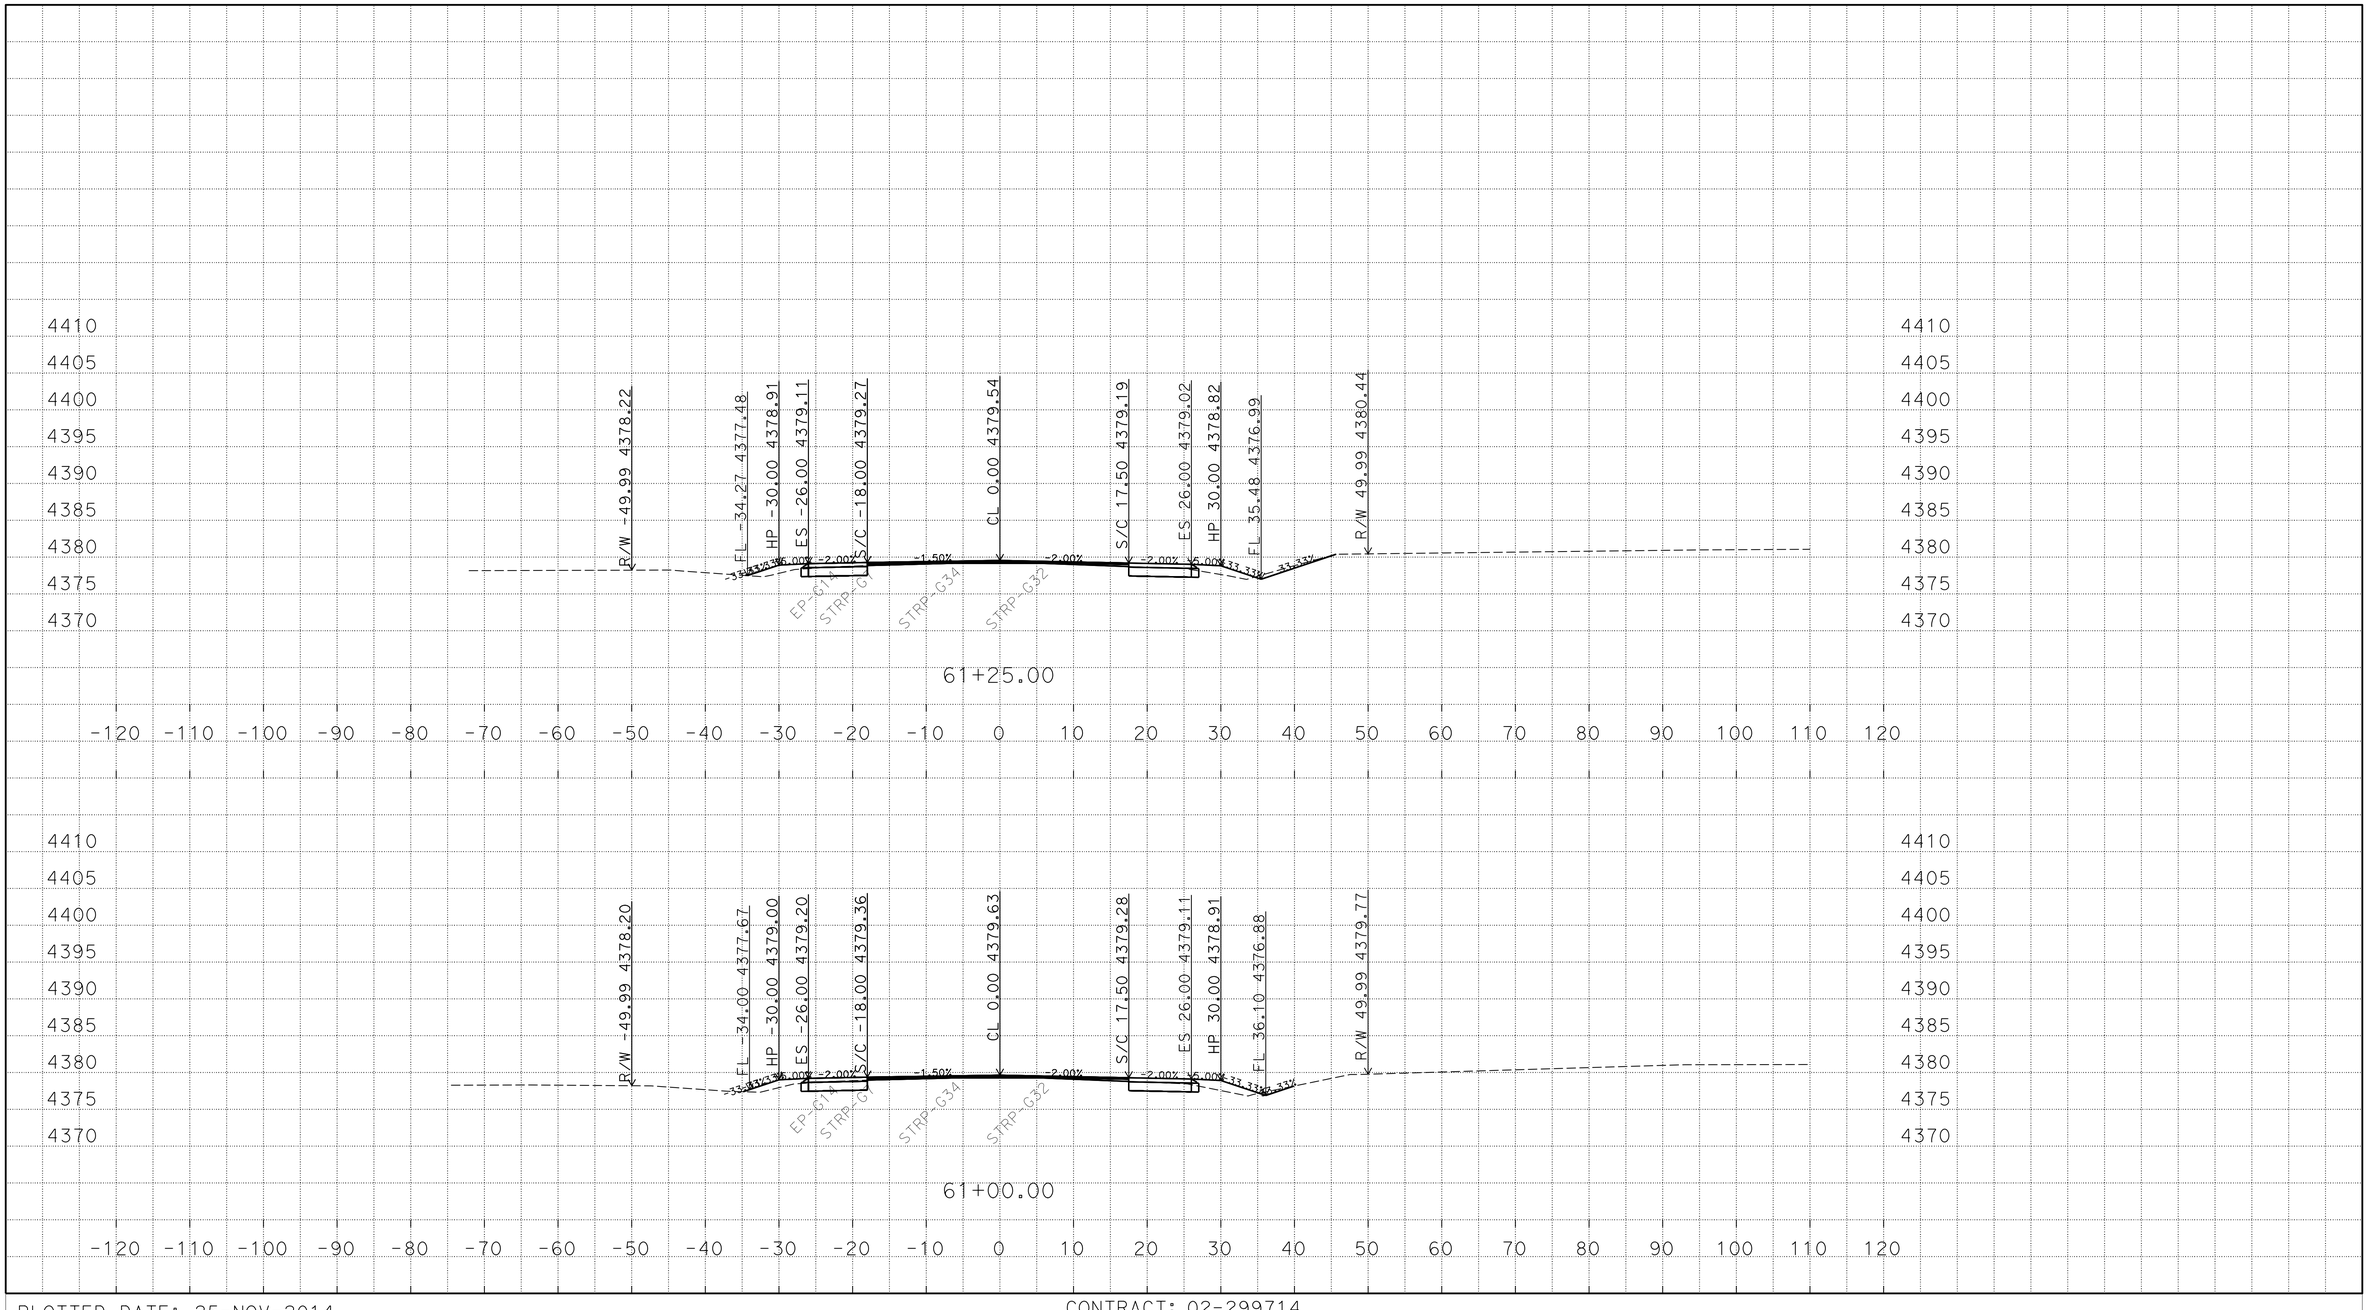

P:\proj2\02\29971\design\C3D\XSec_Qtys
0229971 Xsec 2014-10-07_TEMP_X_C3D_DWG.dwg - 25-Nov-14 10:13 AM

PLOTTED DATE: 25-NOV-2014

SCALE: 1"=10' Horiz.
1"=10' Vert.

CREATED BY: S117566

CONTRACT: 02-299714

DIST/CO/RTE/PM: 02/Mod/299/39.4/40.6

PROJECT ID: 02-1200-0022-4

"A1" LINE
CROSS SECTIONS
58 OF 248

FOR EARTHWORK DEVELOPMENT ONLY

All Dimensions are U.S. Survey Feet

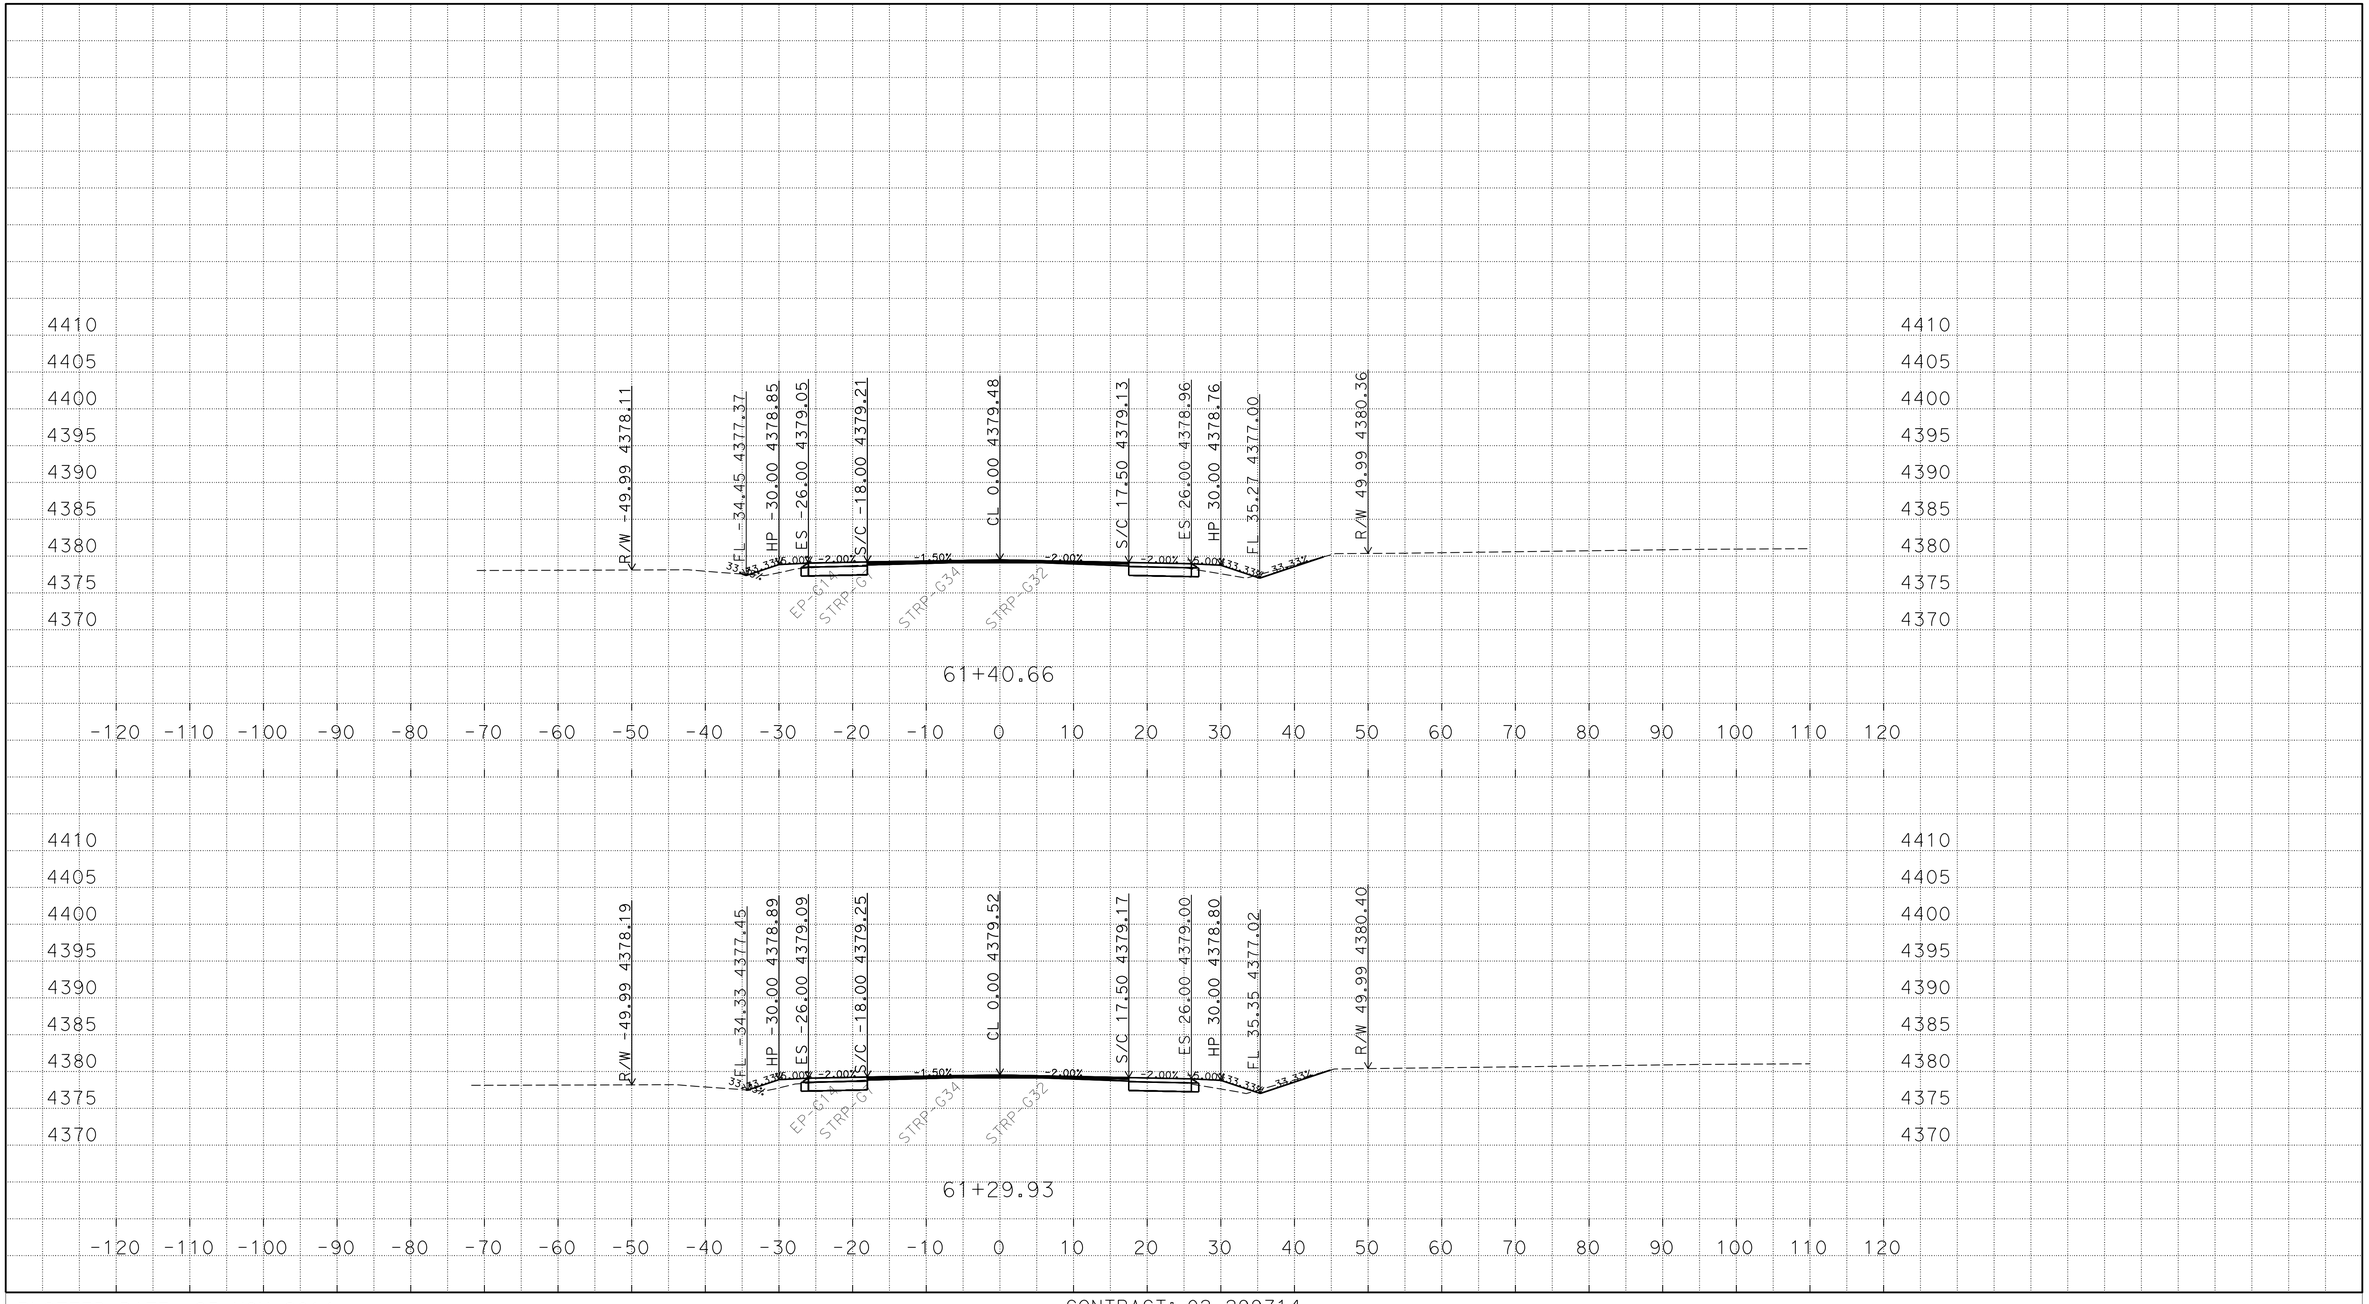

P:\proj2\02\29971\design\C3D\XSec_Qtys
0229971 Xsec 2014-10-07_TEMP_X_C3D_DWG.dwg - 25-Nov-14 10:13 AM

PLOTTED DATE: 25-NOV-2014

SCALE: 1"=10' Horiz.
1"=10' Vert.

CREATED BY: S117566

CONTRACT: 02-299714

DIST/CO/RTE/PM: 02/Mod/299/39.4/40.6

PROJECT ID: 02-1200-0022-4

"A1" LINE
CROSS SECTIONS
59 OF 248

FOR EARTHWORK DEVELOPMENT ONLY

All Dimensions are U.S. Survey Feet

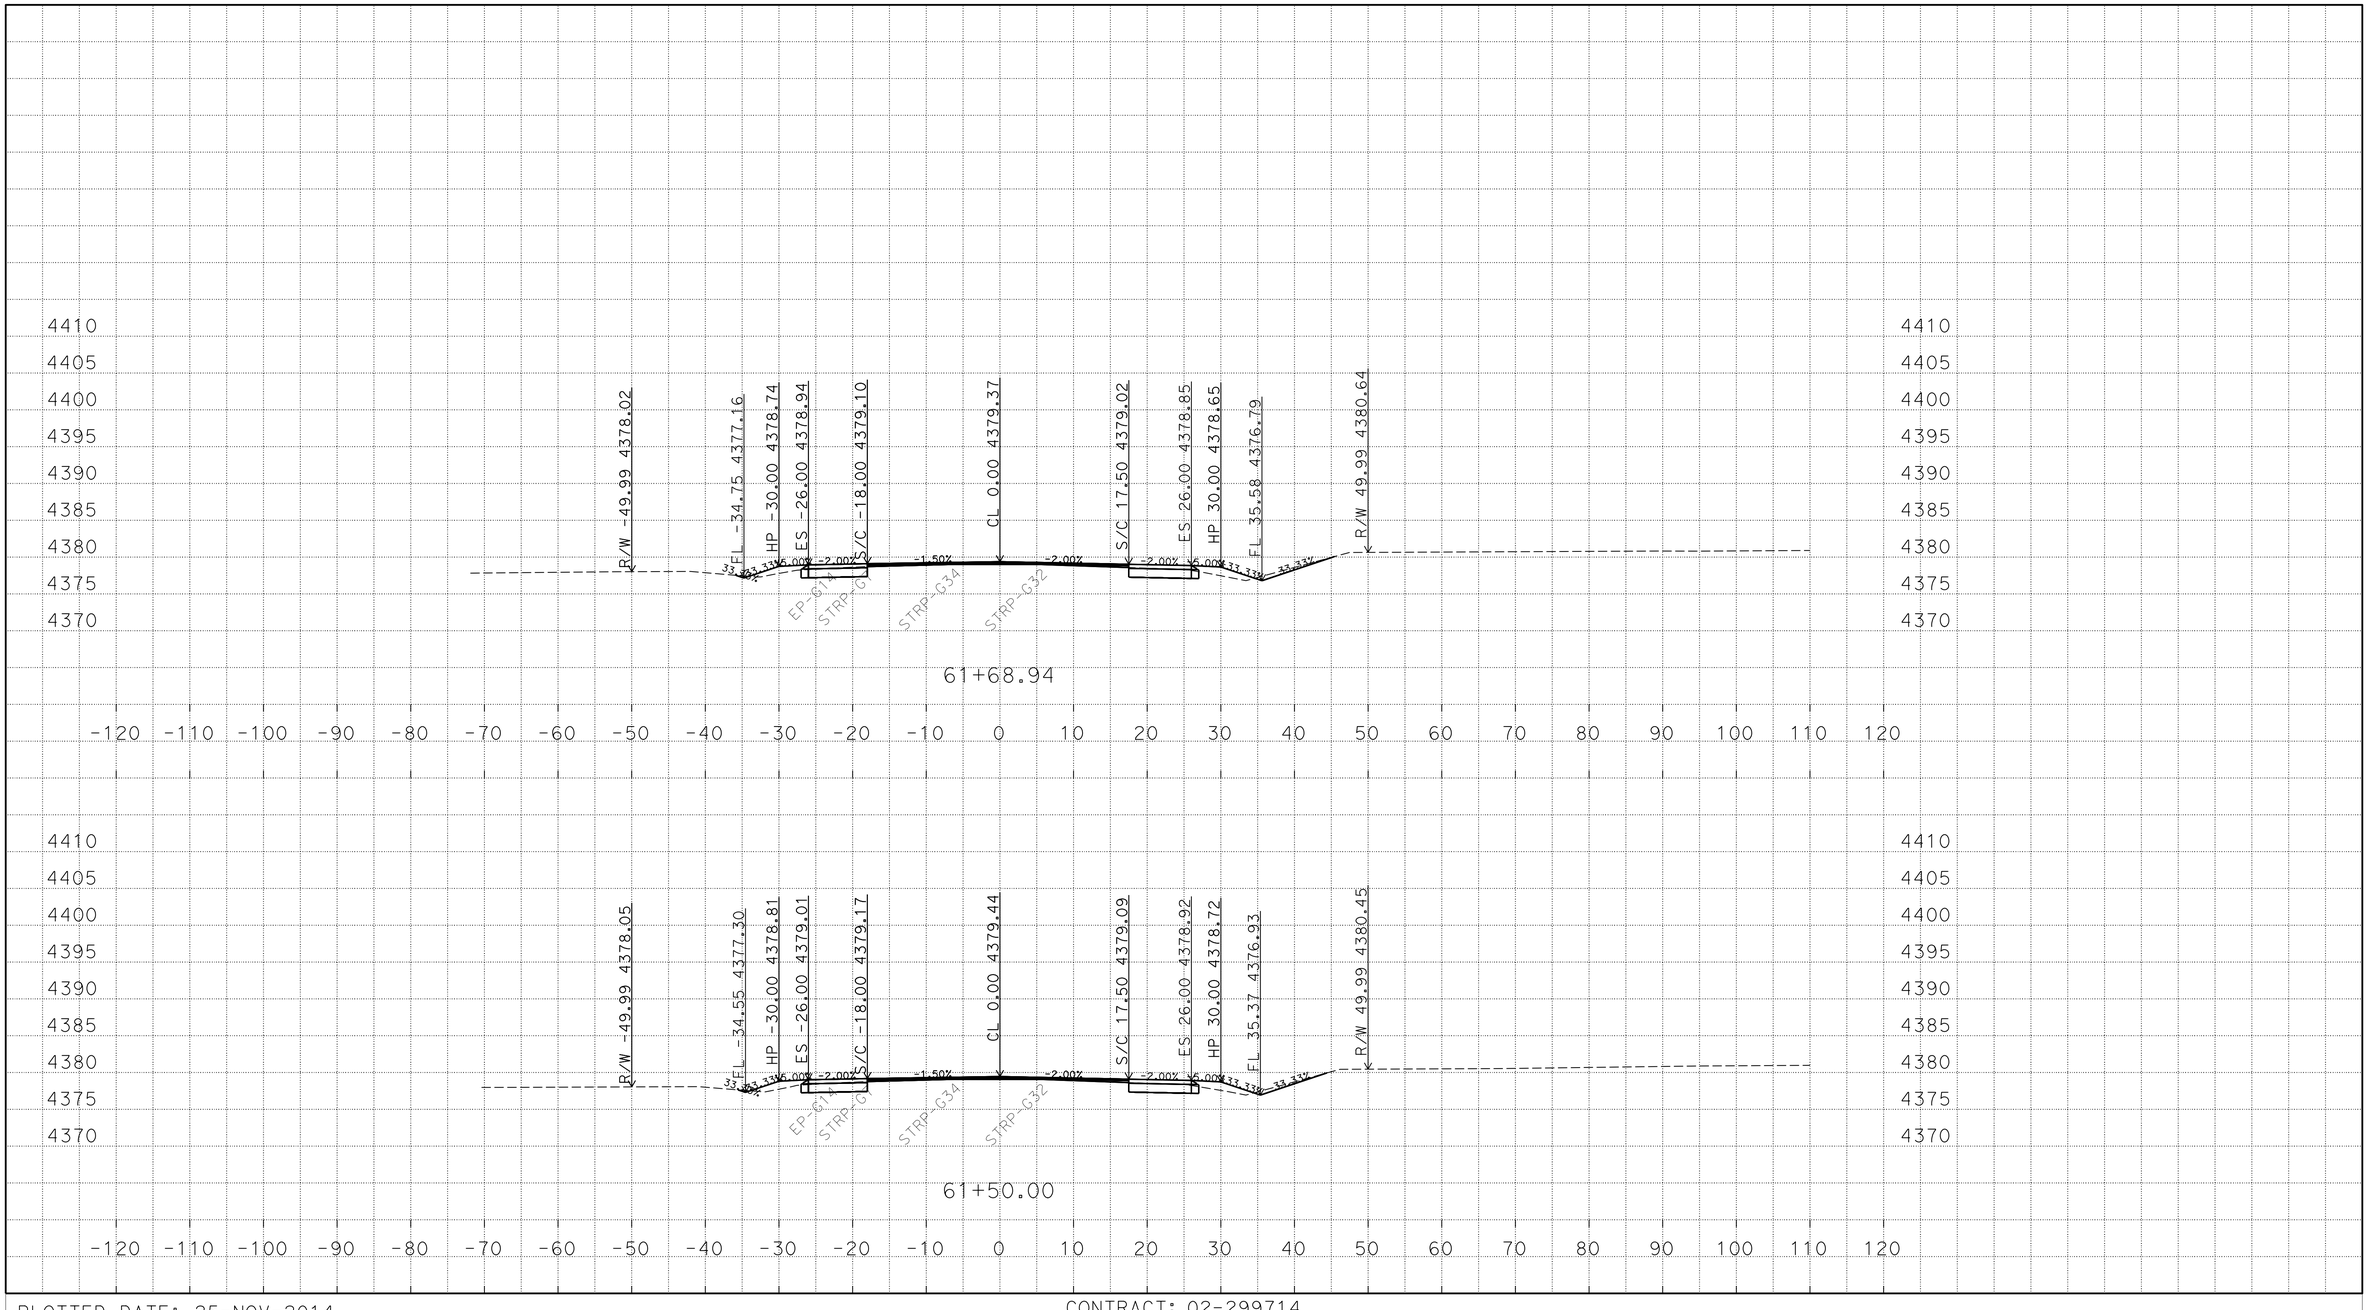

P:\proj2\02\29971\design\C3D\XSec_Qtys
0229971 Xsec 2014-10-07_TEMP_X_C3D_DWG.dwg - 25-Nov-14 10:13 AM

PLOTTED DATE: 25-NOV-2014

SCALE: 1"=10' Horiz.
1"=10' Vert.

CREATED BY: S117566

CONTRACT: 02-299714

DIST/CO/RTE/PM: 02/Mod/299/39.4/40.6

PROJECT ID: 02-1200-0022-4

"A1" LINE
CROSS SECTIONS
60 OF 248

FOR EARTHWORK DEVELOPMENT ONLY

All Dimensions are U.S. Survey Feet

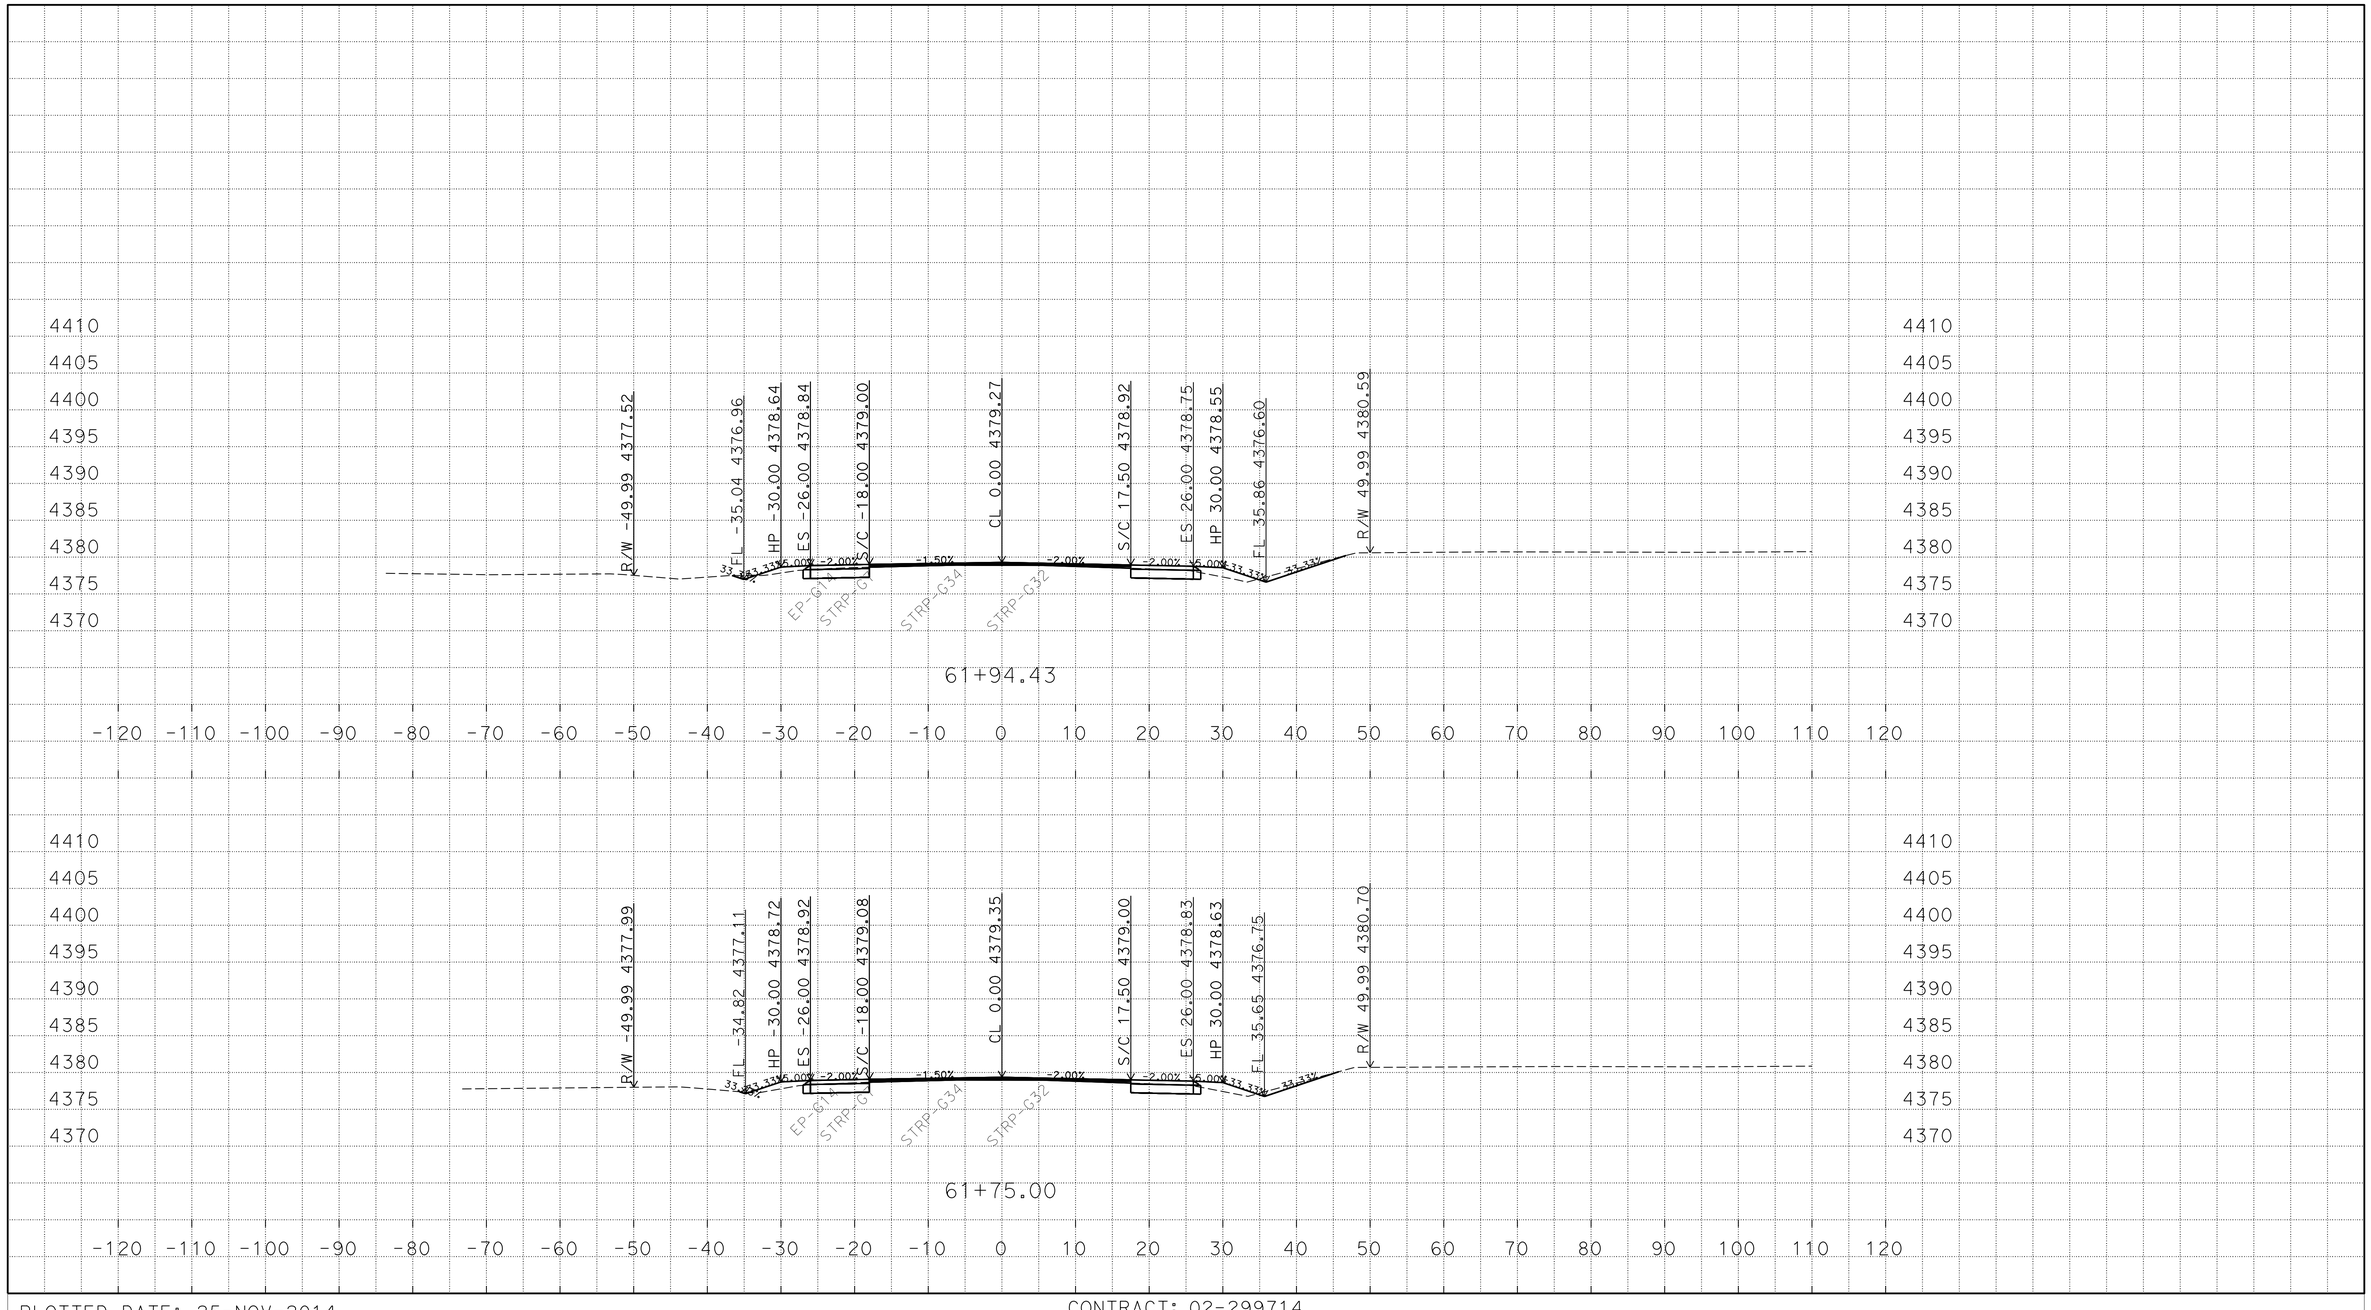

P:\proj2\02\29971\design\C3D\XSec_Qtys
0229971 Xsec 2014-10-07_TEMP_X_C3D_DWG.dwg - 25-Nov-14 10:13 AM

PLOTTED DATE: 25-NOV-2014

SCALE: 1"=10' Horiz.
1"=10' Vert.

CREATED BY: S117566

CONTRACT: 02-299714

DIST/CO/RTE/PM: 02/Mod/299/39.4/40.6

PROJECT ID: 02-1200-0022-4

"A1" LINE
CROSS SECTIONS
61 OF 248

FOR EARTHWORK DEVELOPMENT ONLY

All Dimensions are U.S. Survey Feet

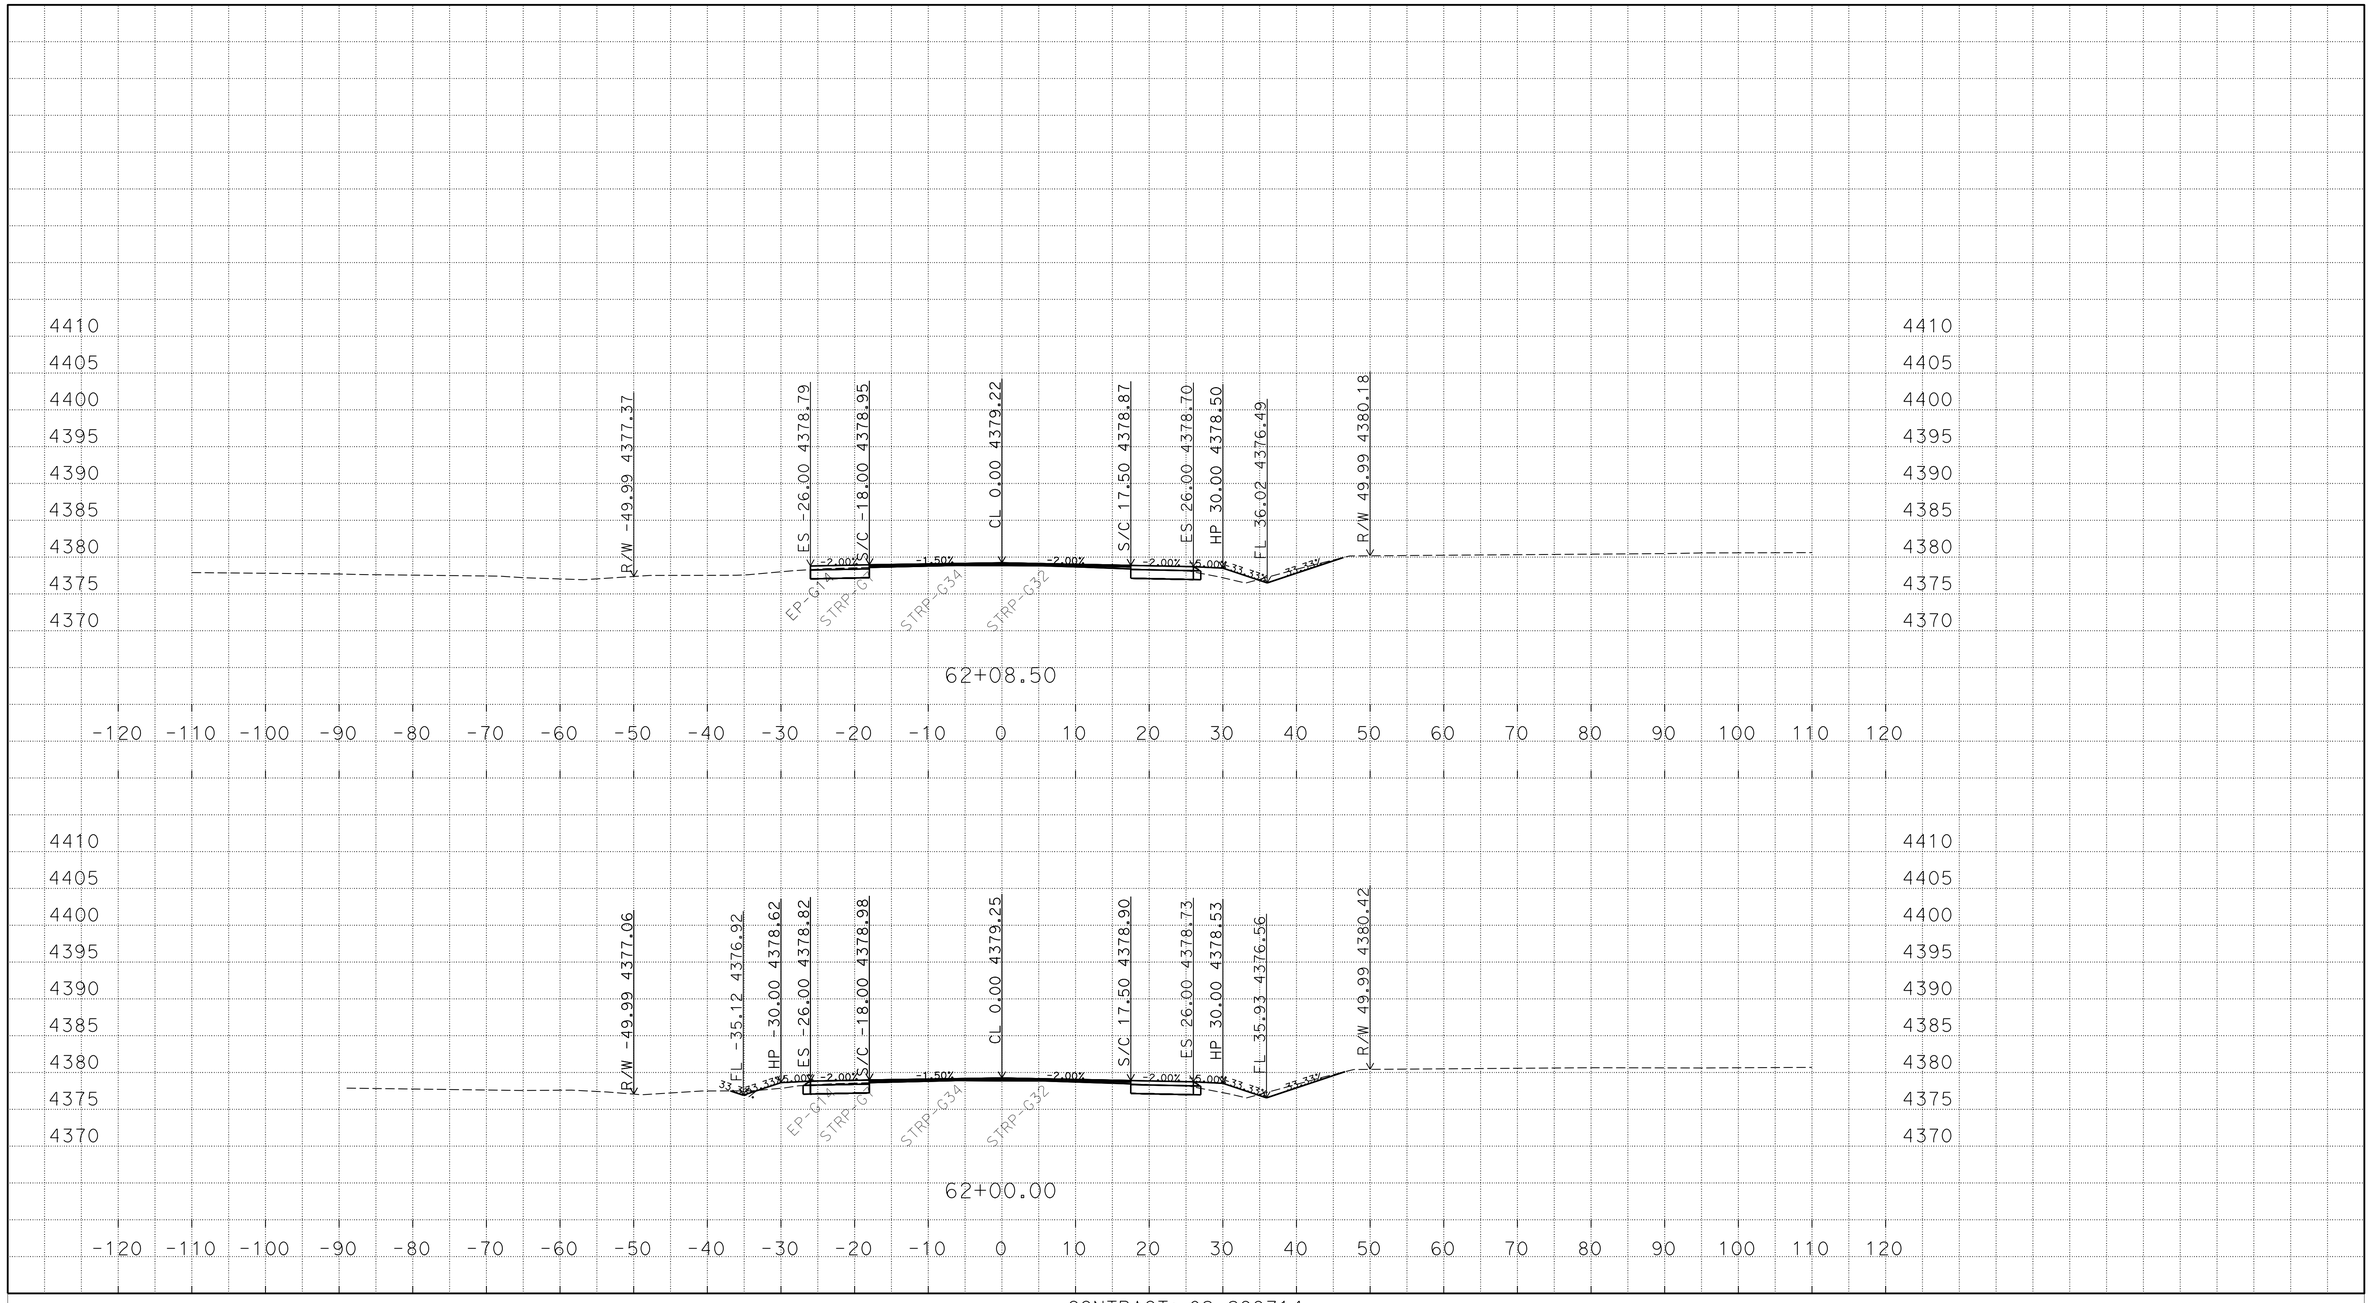

P:\proj2\02\29971\design\C3D\XSec_Qtys
0229971 Xsec 2014-10-07_TEMP_X_C3D_DWG.dwg - 25-Nov-14 10:13 AM

PLOTTED DATE: 25-NOV-2014

SCALE: 1"=10' Horiz.
1"=10' Vert.

CREATED BY: S117566

CONTRACT: 02-299714

DIST/CO/RTE/PM: 02/Mod/299/39.4/40.6

PROJECT ID: 02-1200-0022-4

"A1" LINE
CROSS SECTIONS
62 OF 248

FOR EARTHWORK DEVELOPMENT ONLY

All Dimensions are U.S. Survey Feet

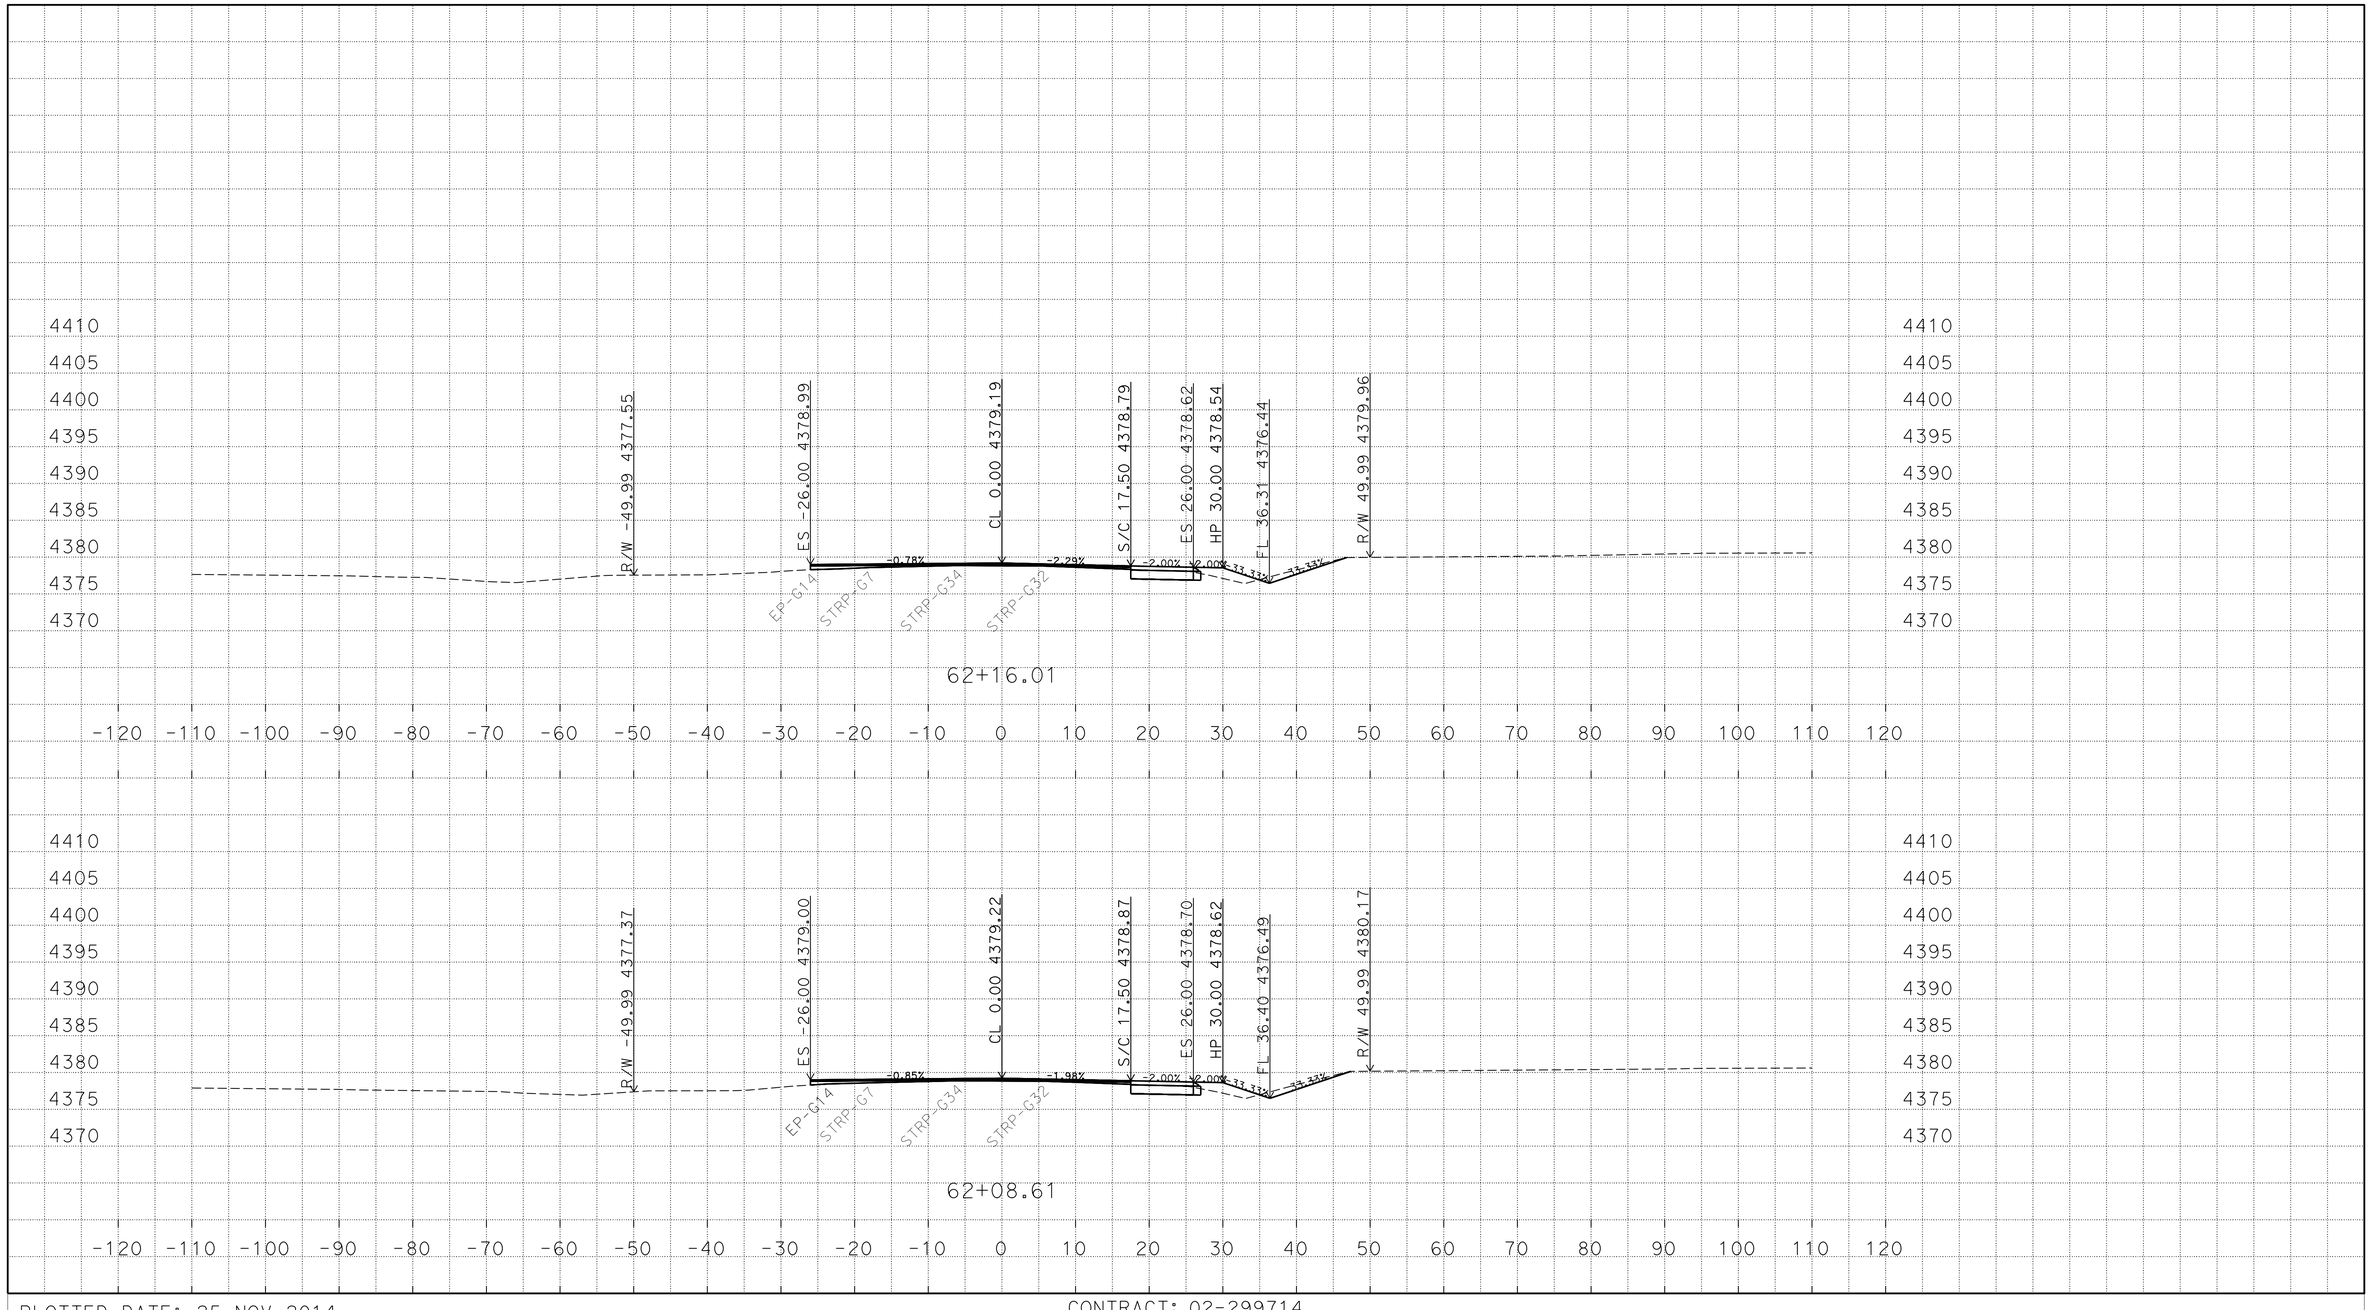

P:\proj2\02\29971\design\C3D\XSec_Qtys
0229971 Xsec 2014-10-07_TEMP_X_C3D_DWG.dwg - 25-Nov-14 10:13 AM

PLOTTED DATE: 25-NOV-2014

SCALE: 1"=10' Horiz.
1"=10' Vert.

CREATED BY: S117566

CONTRACT: 02-299714

DIST/CO/RTE/PM: 02/Mod/299/39.4/40.6

PROJECT ID: 02-1200-0022-4

"A1" LINE
CROSS SECTIONS
63 OF 248

FOR EARTHWORK DEVELOPMENT ONLY

All Dimensions are U.S. Survey Feet

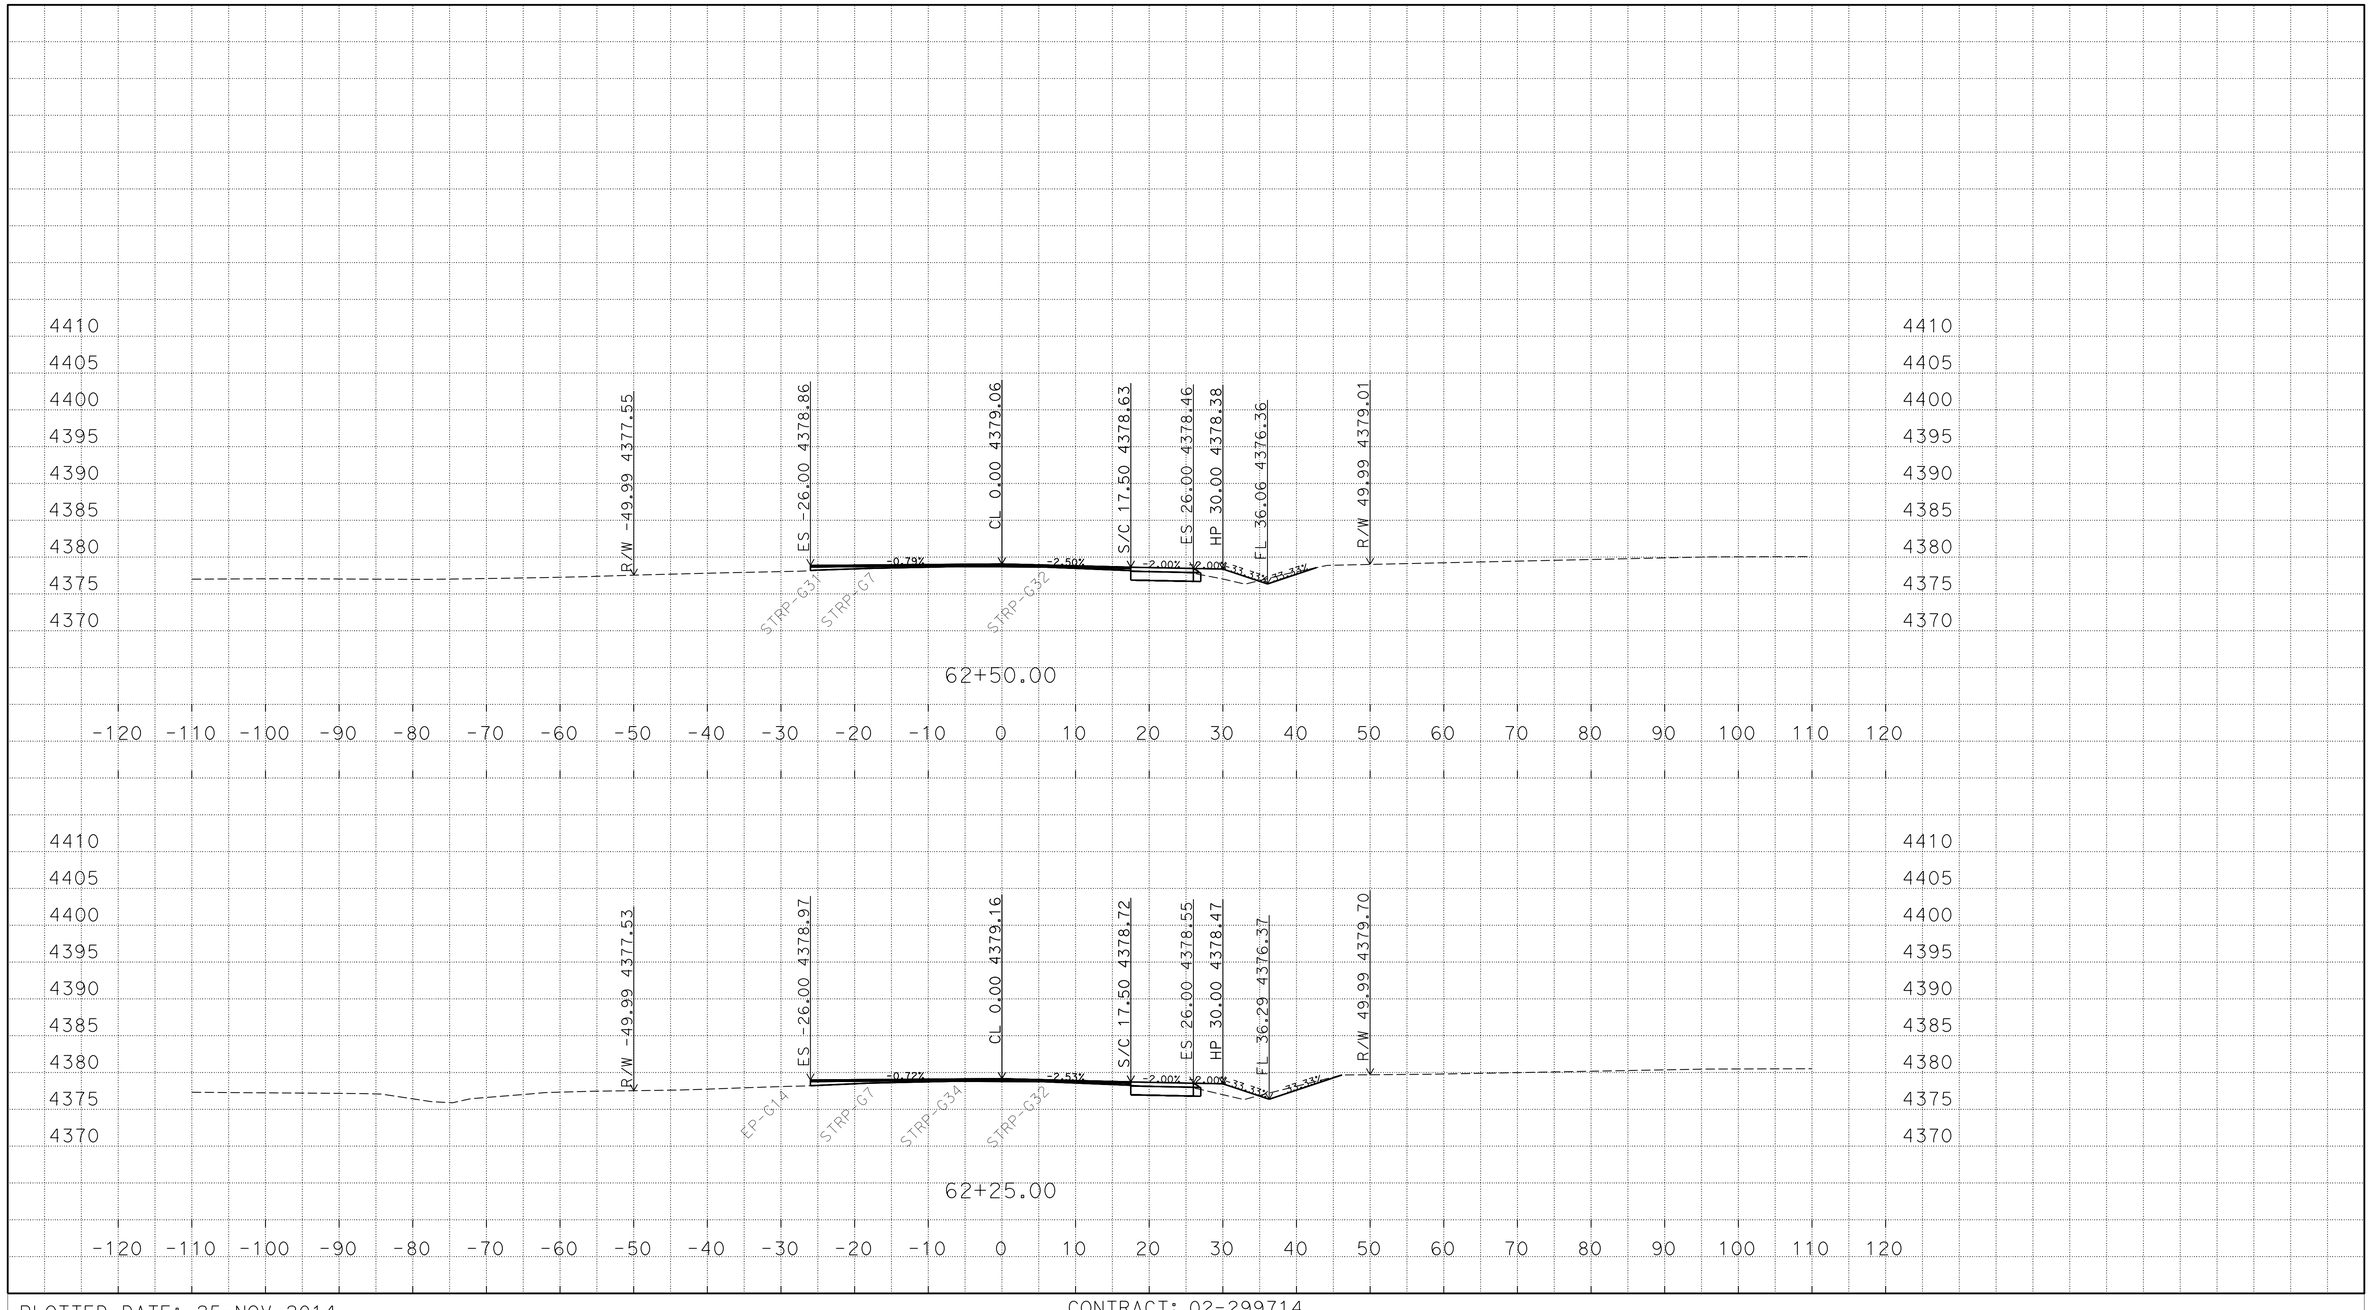

P:\proj2\02\29971\design\C3D\XSec_Qtys
0229971 Xsec 2014-10-07_TEMP_X_C3D_DWG.dwg - 25-Nov-14 10:13 AM

PLOTTED DATE: 25-NOV-2014

SCALE: 1"=10' Horiz.
1"=10' Vert.

CREATED BY: S117566

CONTRACT: 02-299714

DIST/CO/RTE/PM: 02/Mod/299/39.4/40.6

PROJECT ID: 02-1200-0022-4

"A1" LINE
CROSS SECTIONS
64 OF 248

FOR EARTHWORK DEVELOPMENT ONLY

All Dimensions are U.S. Survey Feet

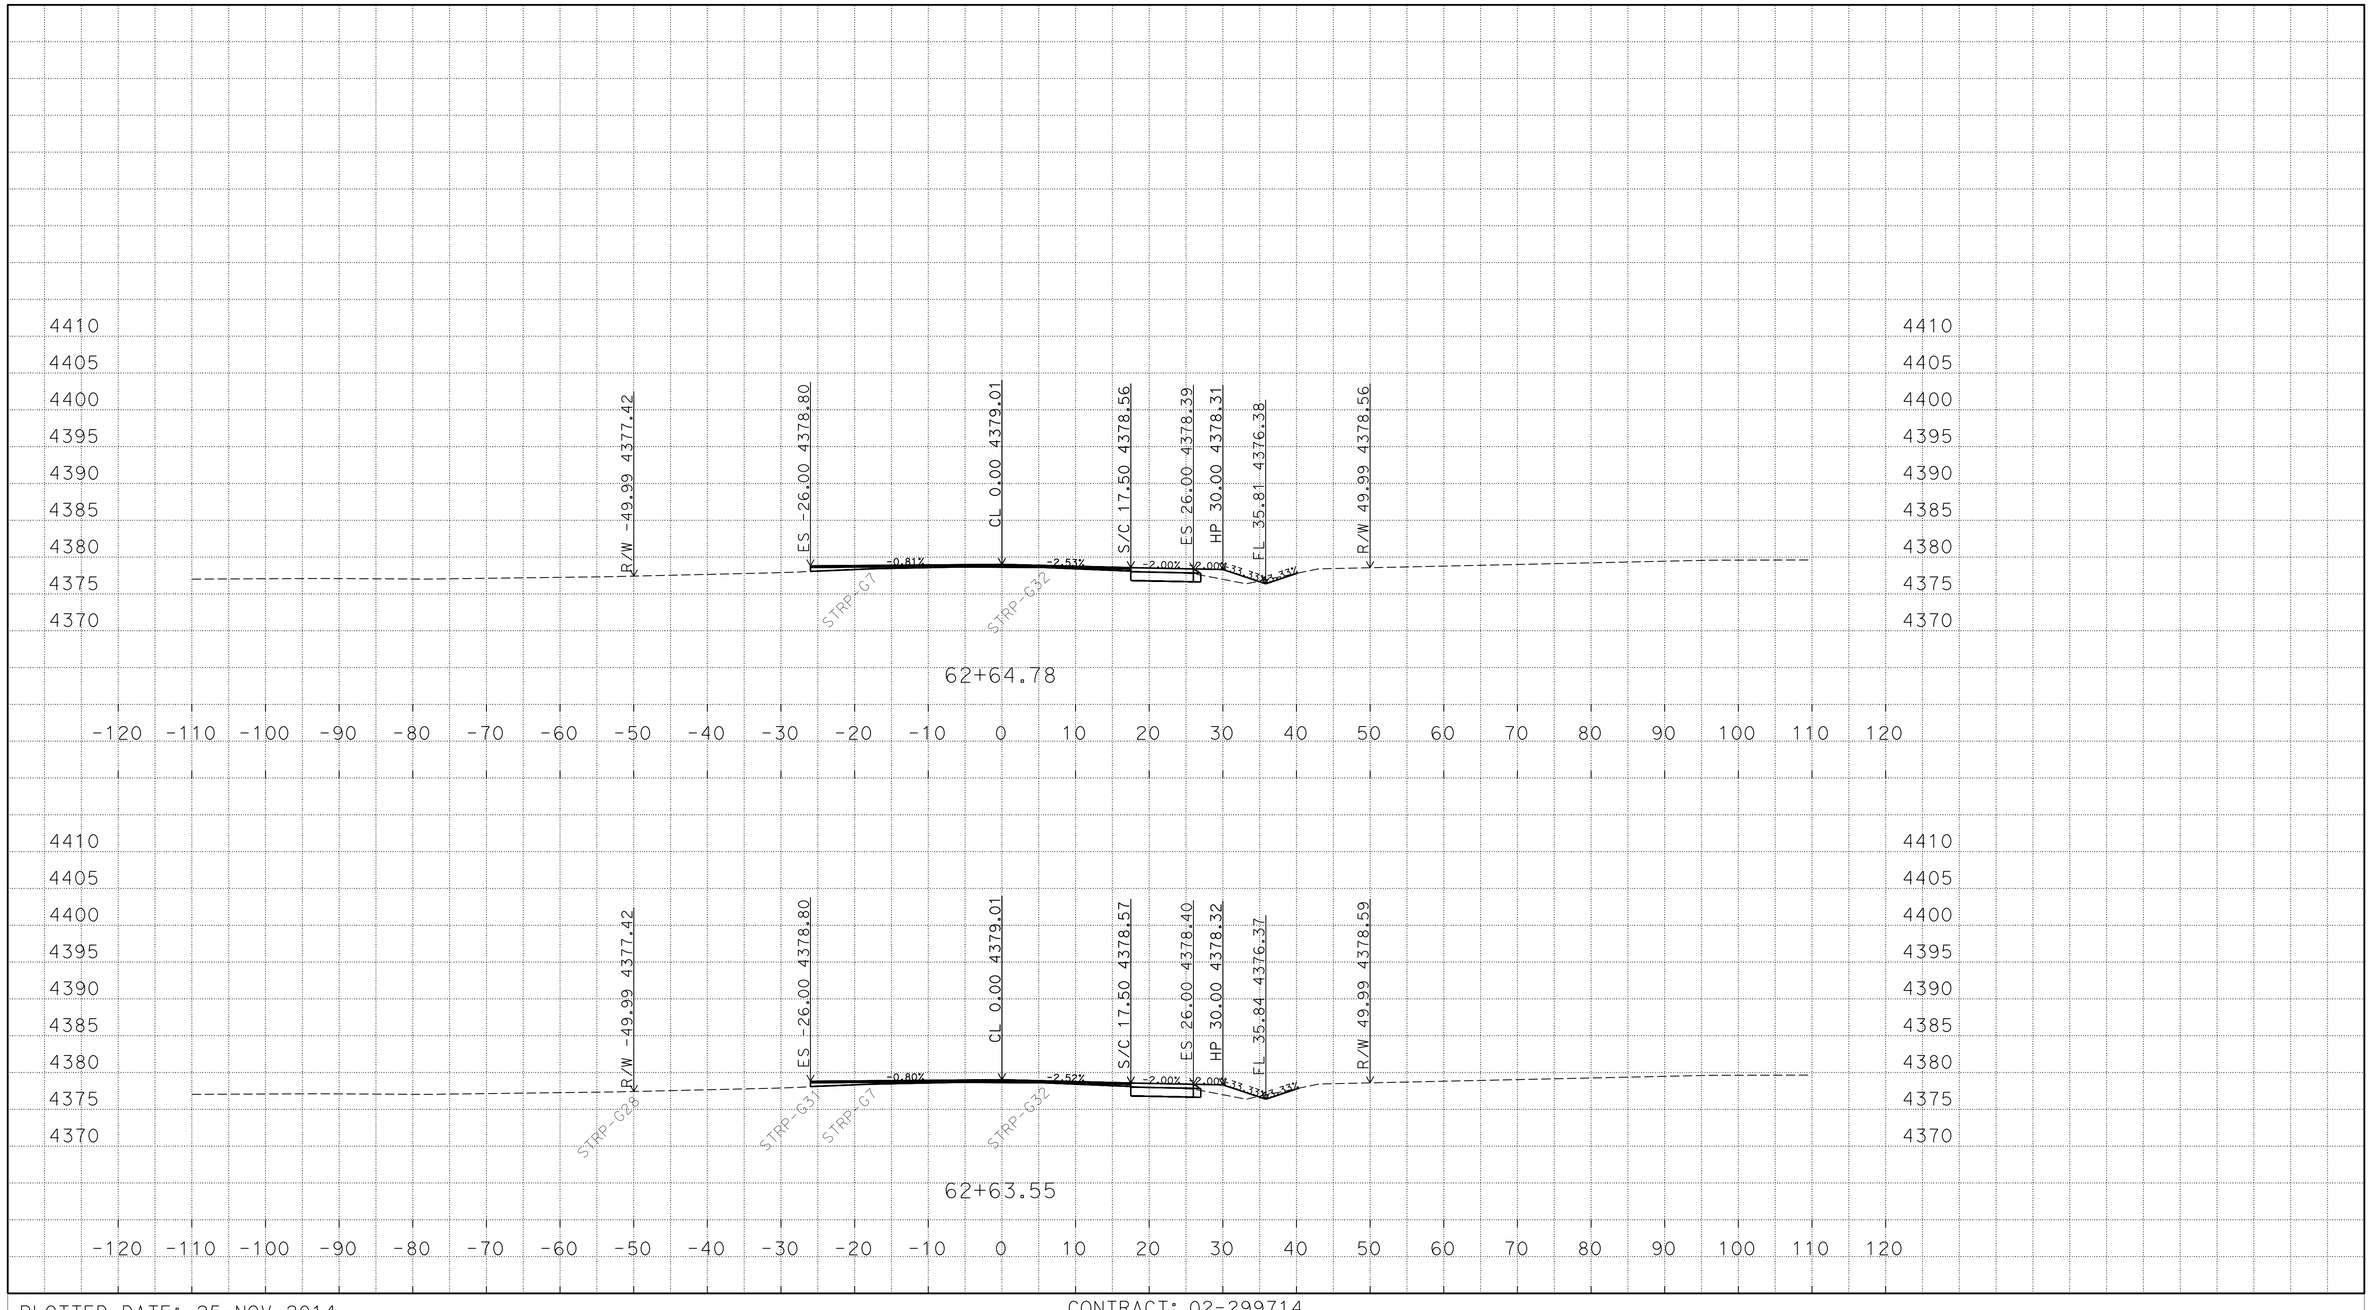

P:\proj2\02\29971\design\C3D\XSec_Qtys
0229971 Xsec 2014-10-07_TEMP_X_C3D_DWG.dwg - 25-Nov-14 10:13 AM

PLOTTED DATE: 25-NOV-2014

SCALE: 1"=10' Horiz.
1"=10' Vert.

CREATED BY: S117566

CONTRACT: 02-299714

DIST/CO/RTE/PM: 02/Mod/299/39.4/40.6

PROJECT ID: 02-1200-0022-4

"A1" LINE
CROSS SECTIONS
65 OF 248

FOR EARTHWORK DEVELOPMENT ONLY

All Dimensions are U.S. Survey Feet

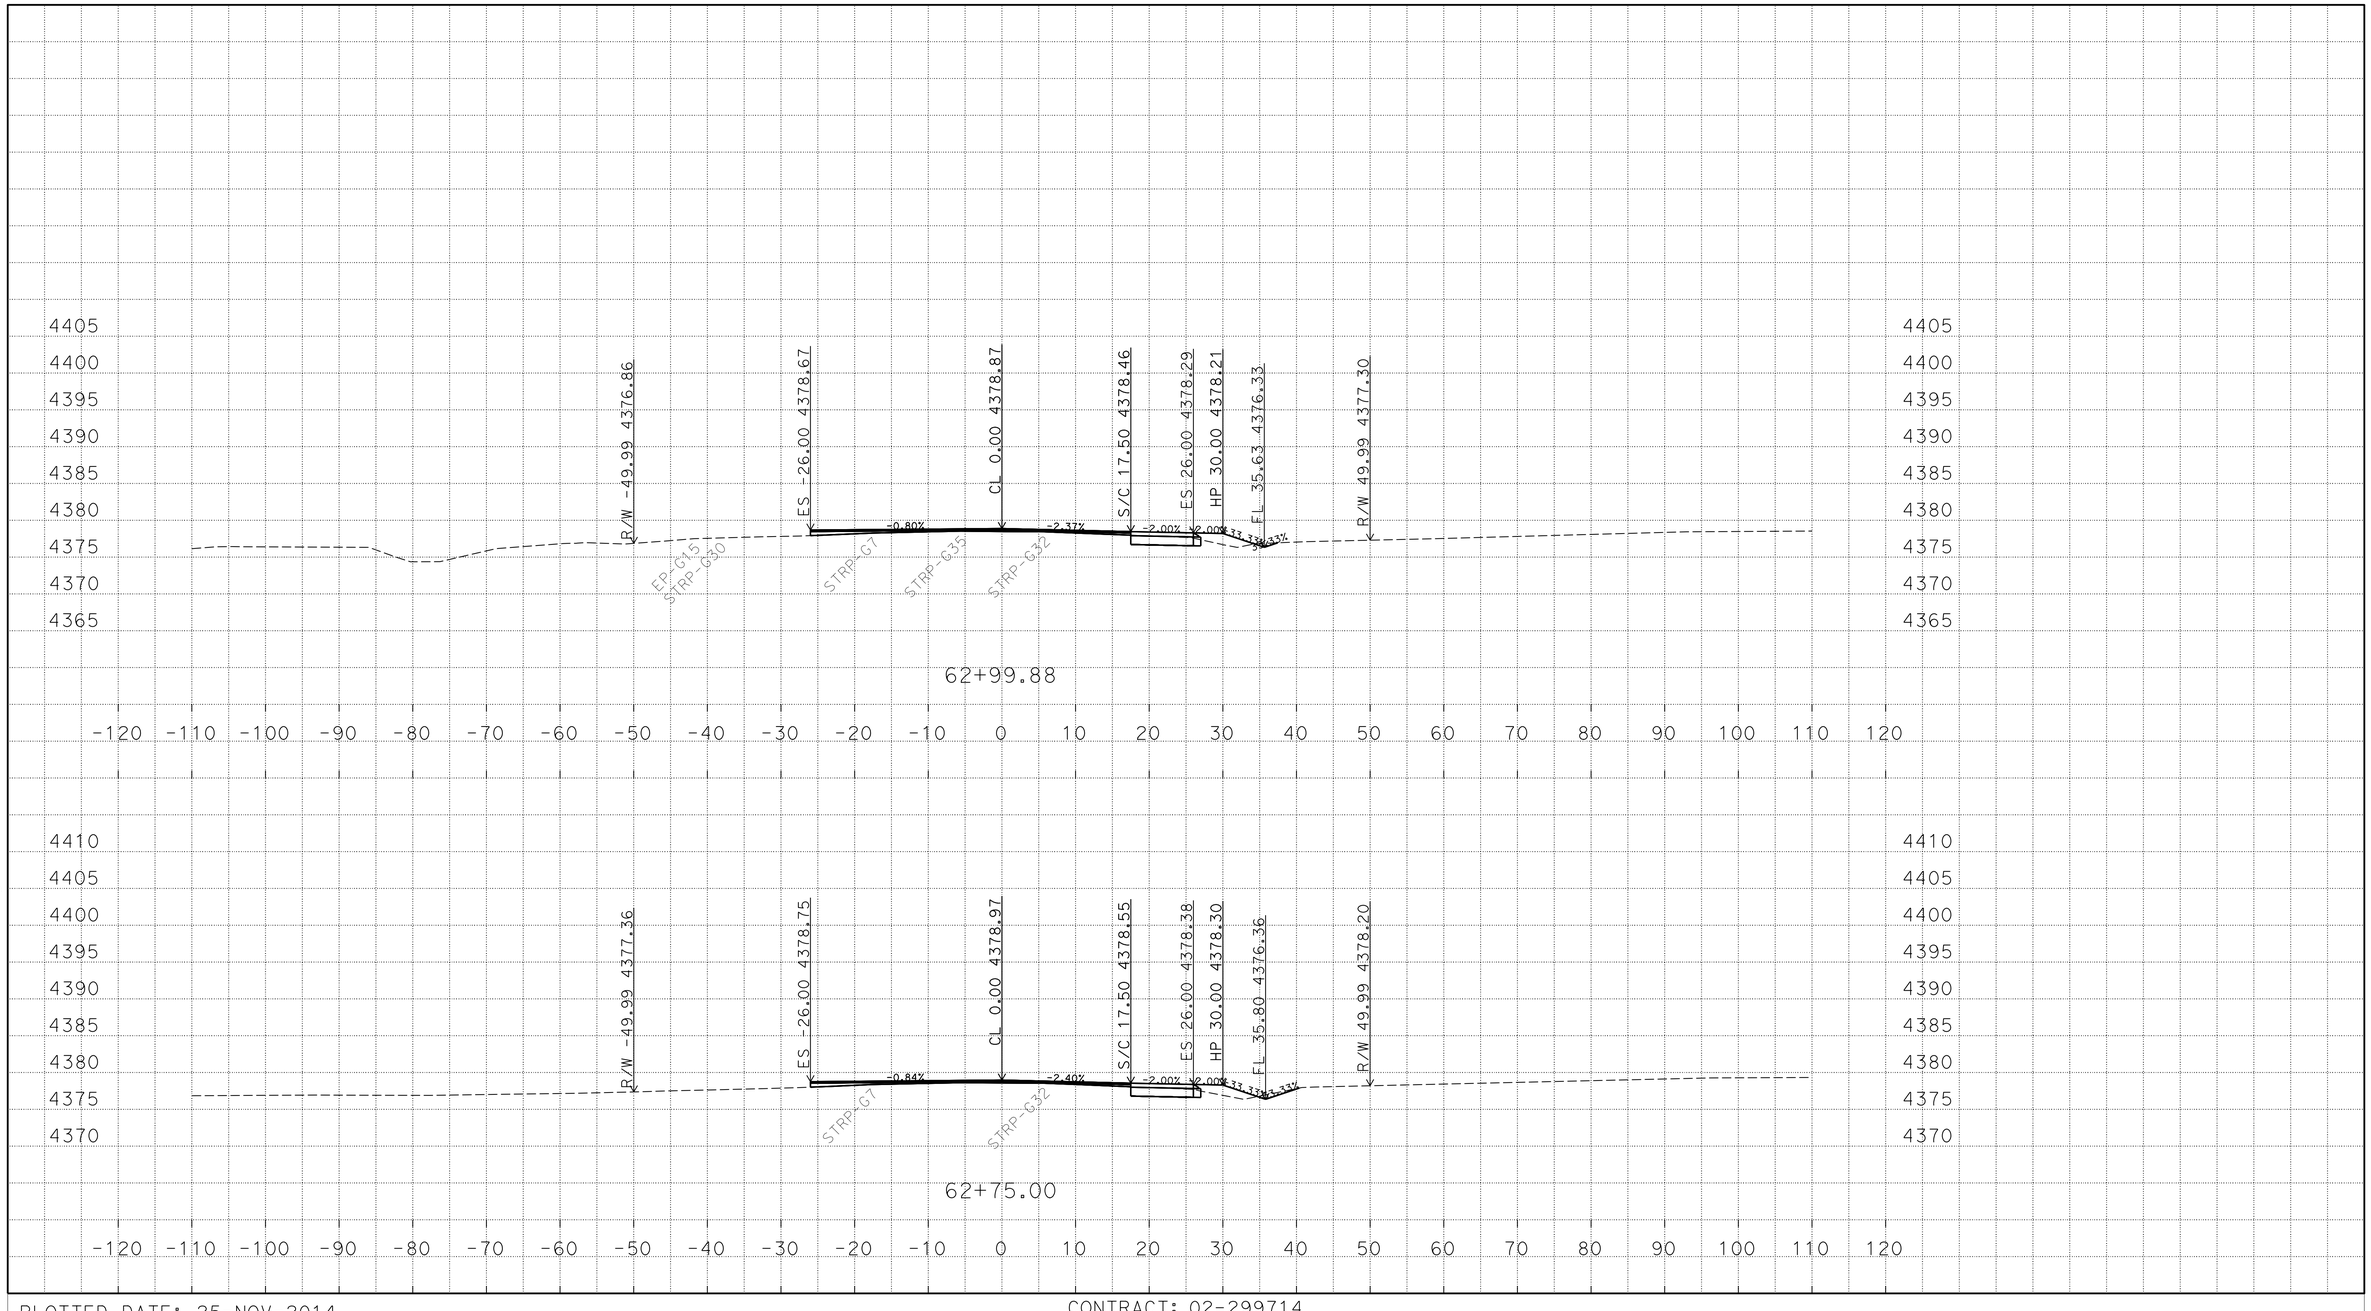

P:\proj2\02\29971\design\C3D\XSec_Qtys
0229971 Xsec 2014-10-07_TEMP_X_C3D_DWG.dwg - 25-Nov-14 10:13 AM

PLOTTED DATE: 25-NOV-2014

SCALE: 1"=10' Horiz.
1"=10' Vert.

CREATED BY: S117566

CONTRACT: 02-299714

DIST/CO/RTE/PM: 02/Mod/299/39.4/40.6

PROJECT ID: 02-1200-0022-4

"A1" LINE
CROSS SECTIONS
66 OF 248

FOR EARTHWORK DEVELOPMENT ONLY

All Dimensions are U.S. Survey Feet

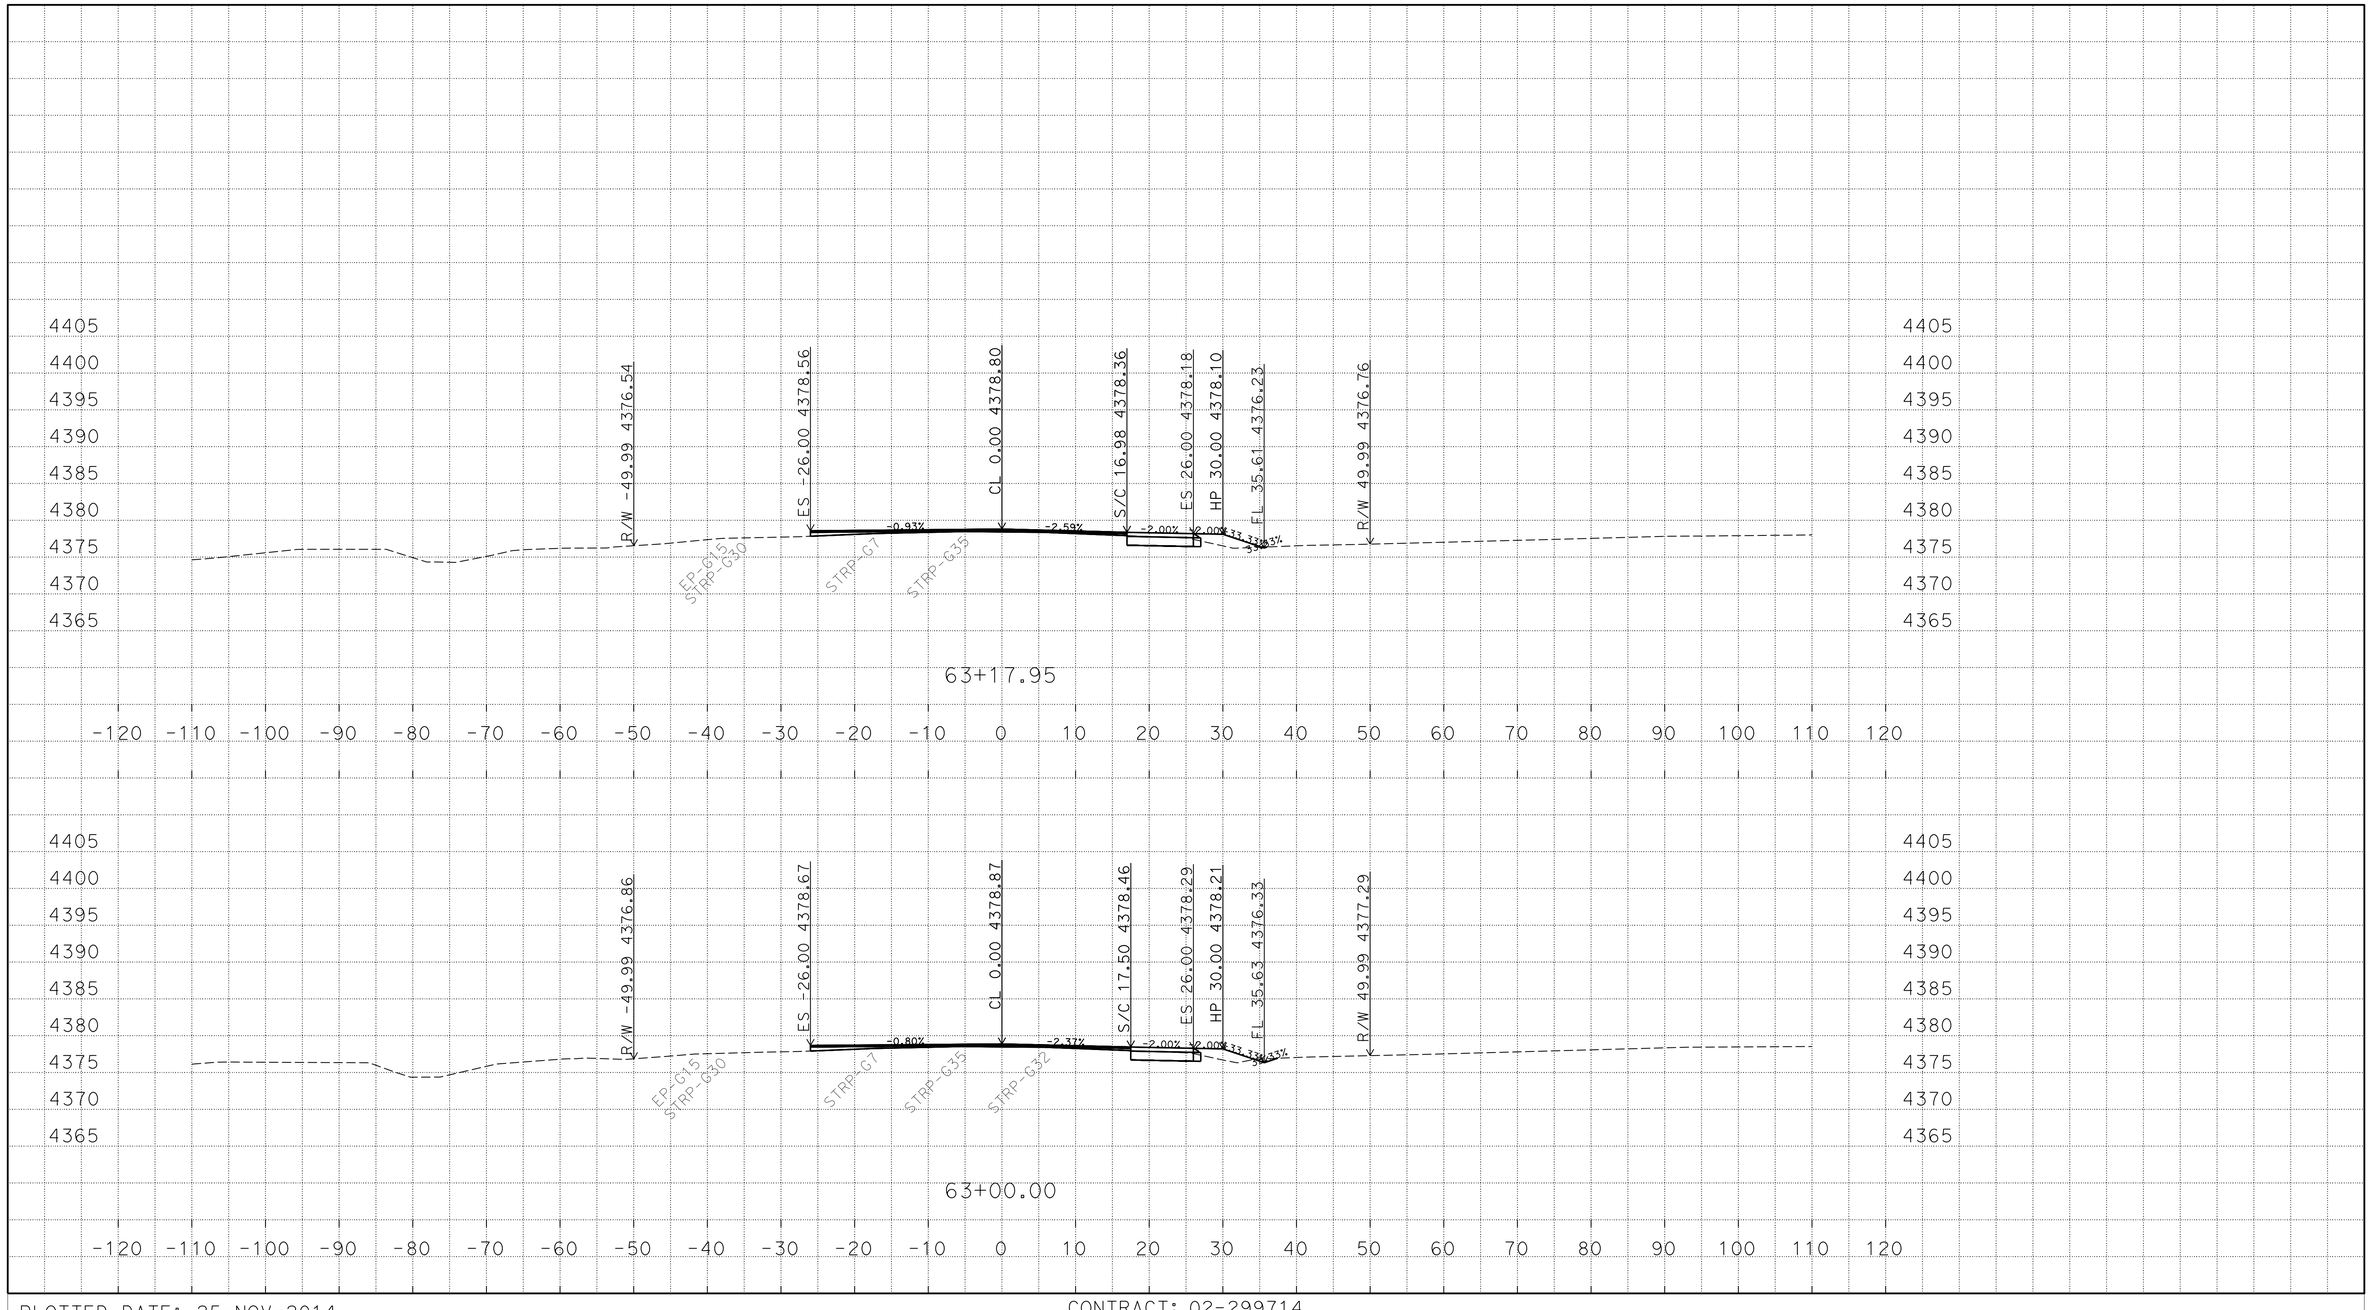

P:\proj2\02\29971\design\C3D\XSec_Qtys
0229971 Xsec 2014-10-07_TEMP_X_C3D_DWG.dwg - 25-Nov-14 10:13 AM

PLOTTED DATE: 25-NOV-2014

SCALE: 1"=10' Horiz.
1"=10' Vert.

CREATED BY: S117566

CONTRACT: 02-299714

DIST/CO/RTE/PM: 02/Mod/299/39.4/40.6

PROJECT ID: 02-1200-0022-4

"A1" LINE
CROSS SECTIONS
67 OF 248

FOR EARTHWORK DEVELOPMENT ONLY

All Dimensions are U.S. Survey Feet

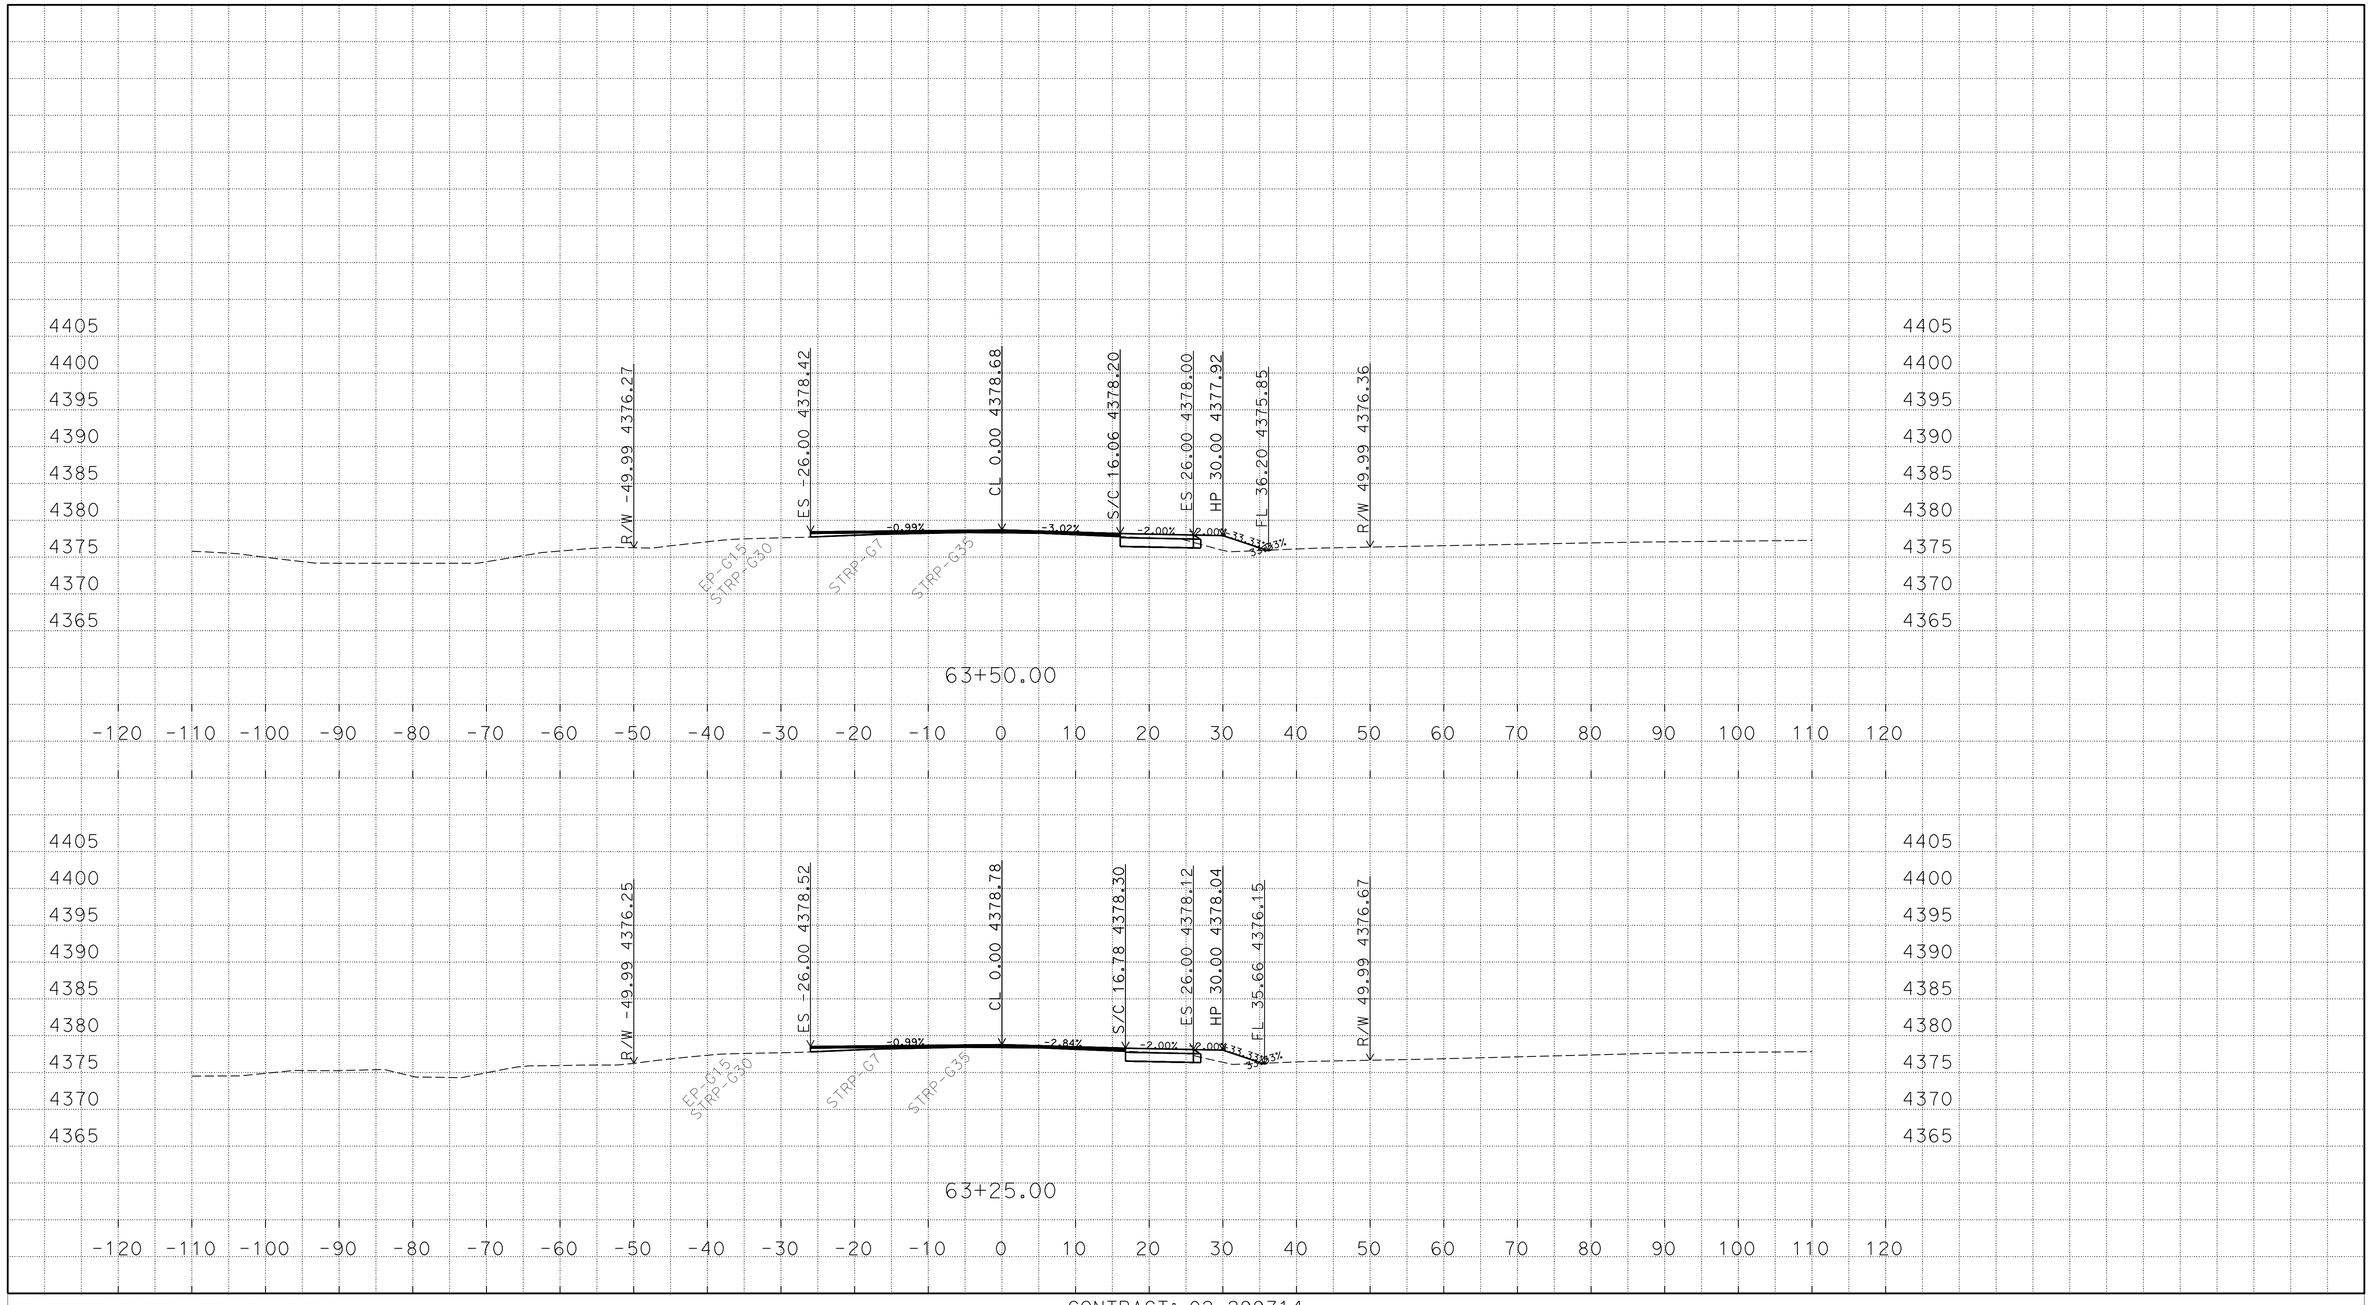

P:\proj2\02\29971\design\C3D\XSec_Qtys
0229971 Xsec 2014-10-07_TEMP_X_C3D_DWG.dwg - 25-Nov-14 10:13 AM

PLOTTED DATE: 25-NOV-2014

SCALE: 1"=10' Horiz.
1"=10' Vert.

CREATED BY: S117566

CONTRACT: 02-299714

DIST/CO/RTE/PM: 02/Mod/299/39.4/40.6

PROJECT ID: 02-1200-0022-4

"A1" LINE
CROSS SECTIONS
68 OF 248

FOR EARTHWORK DEVELOPMENT ONLY

All Dimensions are U.S. Survey Feet

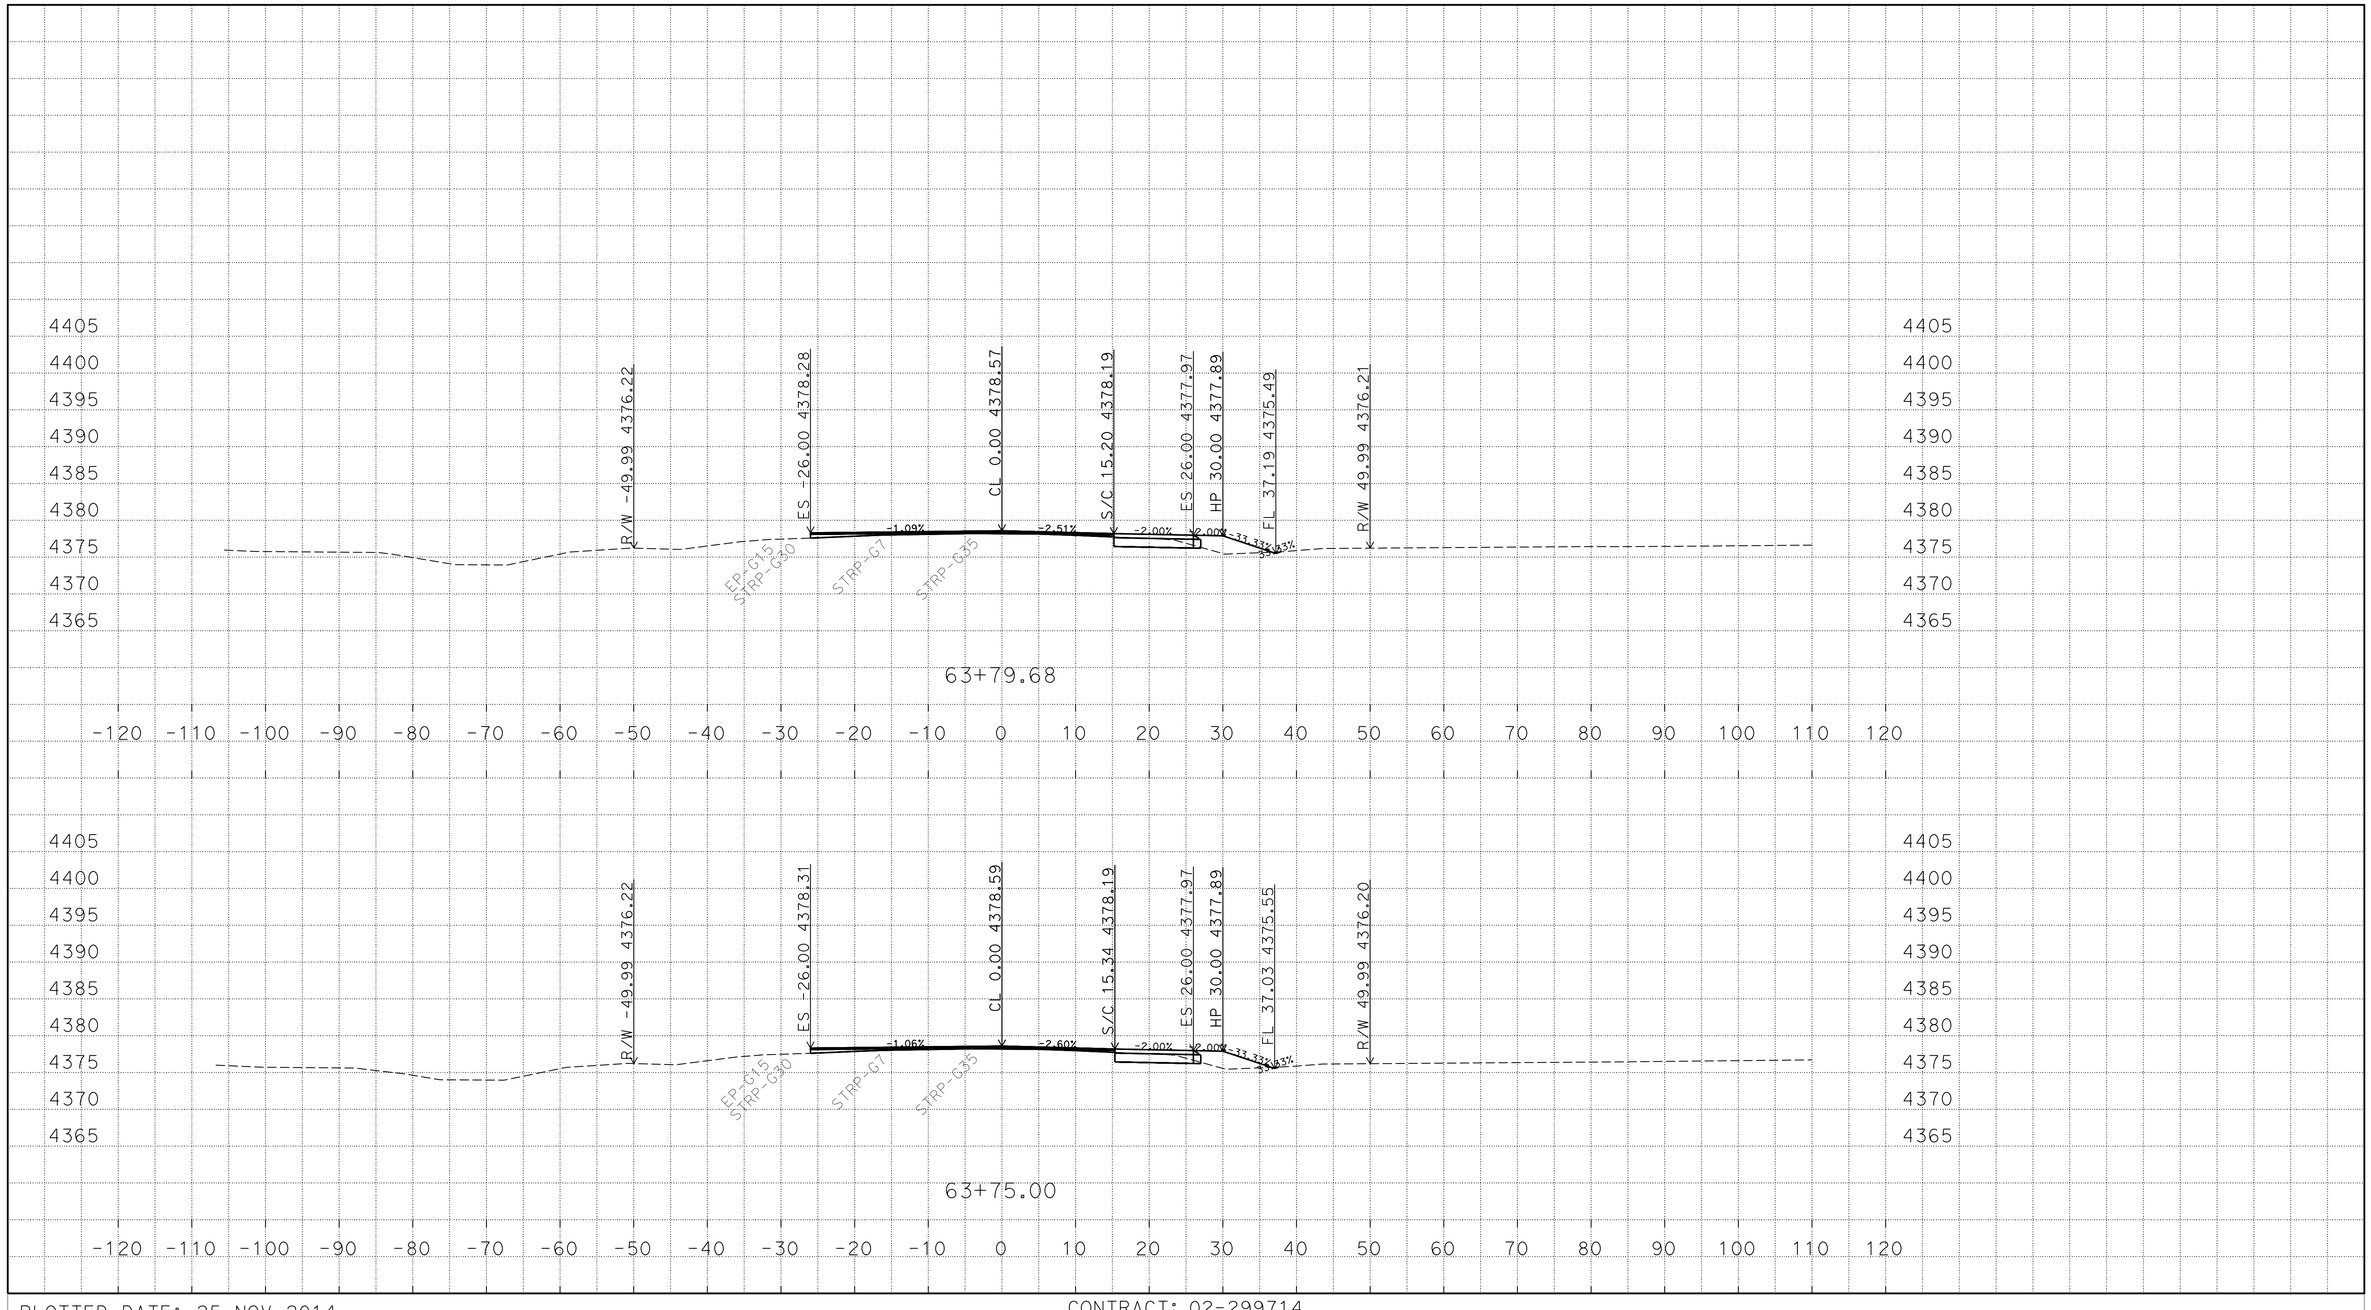

P:\proj2\02\29971\design\C3D\XSec_Qtys
0229971 Xsec 2014-10-07_TEMP_X_C3D_DWG.dwg - 25-Nov-14 10:13 AM

PLOTTED DATE: 25-NOV-2014

SCALE: 1"=10' Horiz.
1"=10' Vert.

CREATED BY: S117566

CONTRACT: 02-299714

DIST/CO/RTE/PM: 02/Mod/299/39.4/40.6

PROJECT ID: 02-1200-0022-4

"A1" LINE
CROSS SECTIONS
69 OF 248

FOR EARTHWORK DEVELOPMENT ONLY

All Dimensions are U.S. Survey Feet

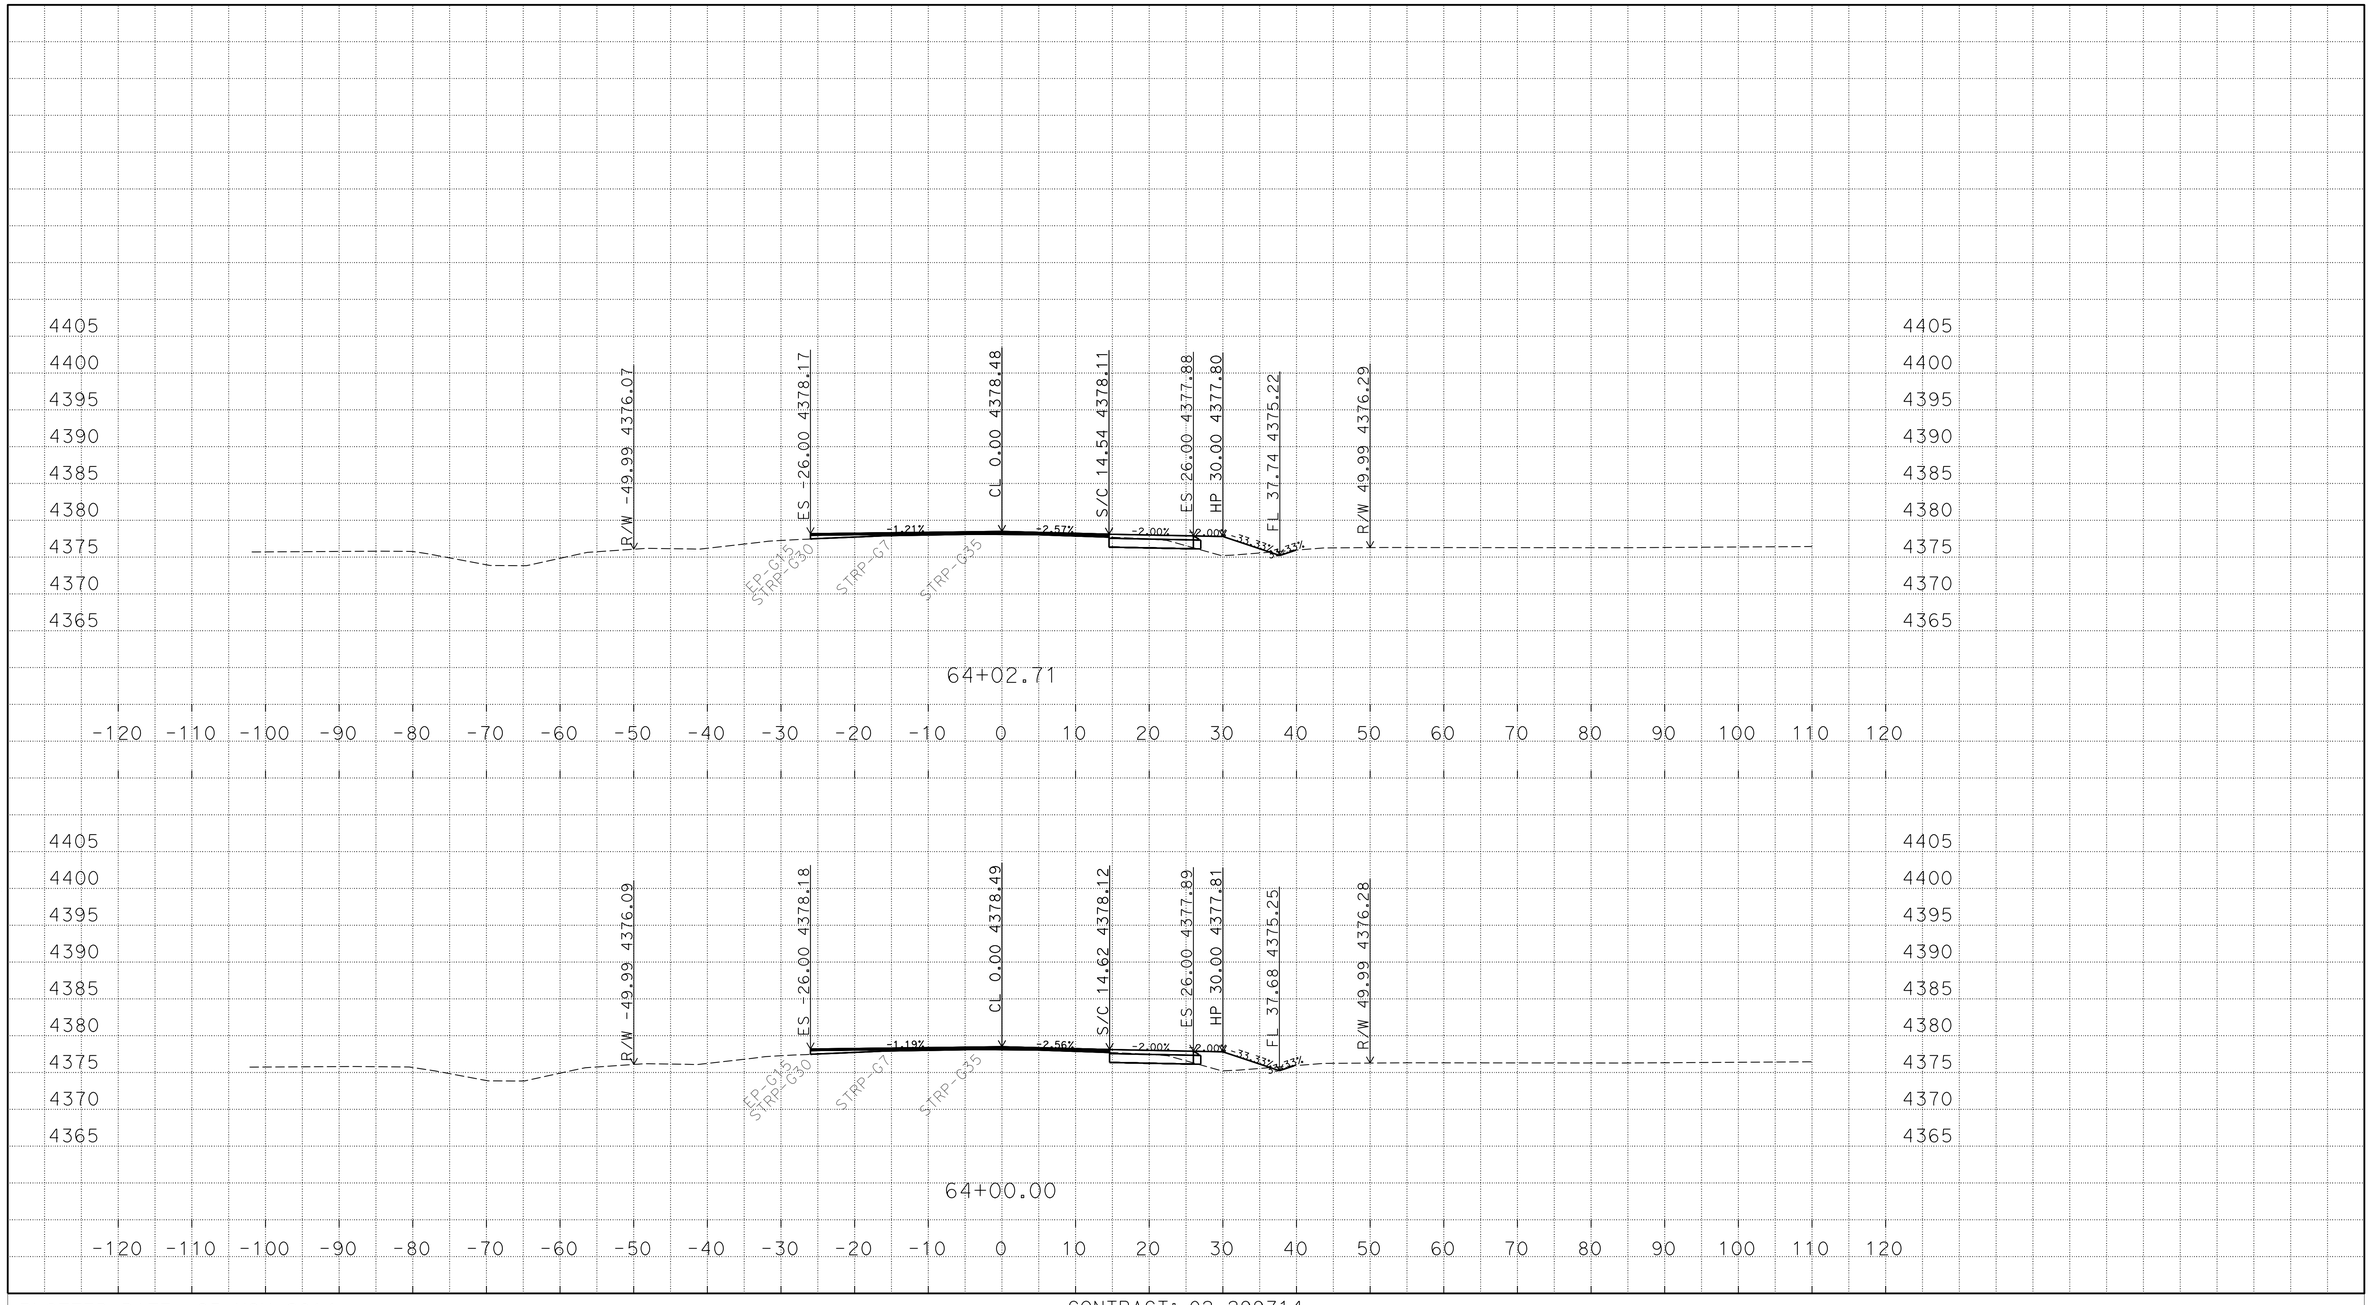

P:\proj2\02\29971\design\C3D\XSec_Qtys
0229971 Xsec 2014-10-07_TEMP_X_C3D_DWG.dwg - 25-Nov-14 10:13 AM

PLOTTED DATE: 25-NOV-2014

SCALE: 1"=10' Horiz.
1"=10' Vert.

CREATED BY: S117566

CONTRACT: 02-299714

DIST/CO/RTE/PM: 02/Mod/299/39.4/40.6

PROJECT ID: 02-1200-0022-4

"A1" LINE
CROSS SECTIONS
70 OF 248

FOR EARTHWORK DEVELOPMENT ONLY

All Dimensions are U.S. Survey Feet

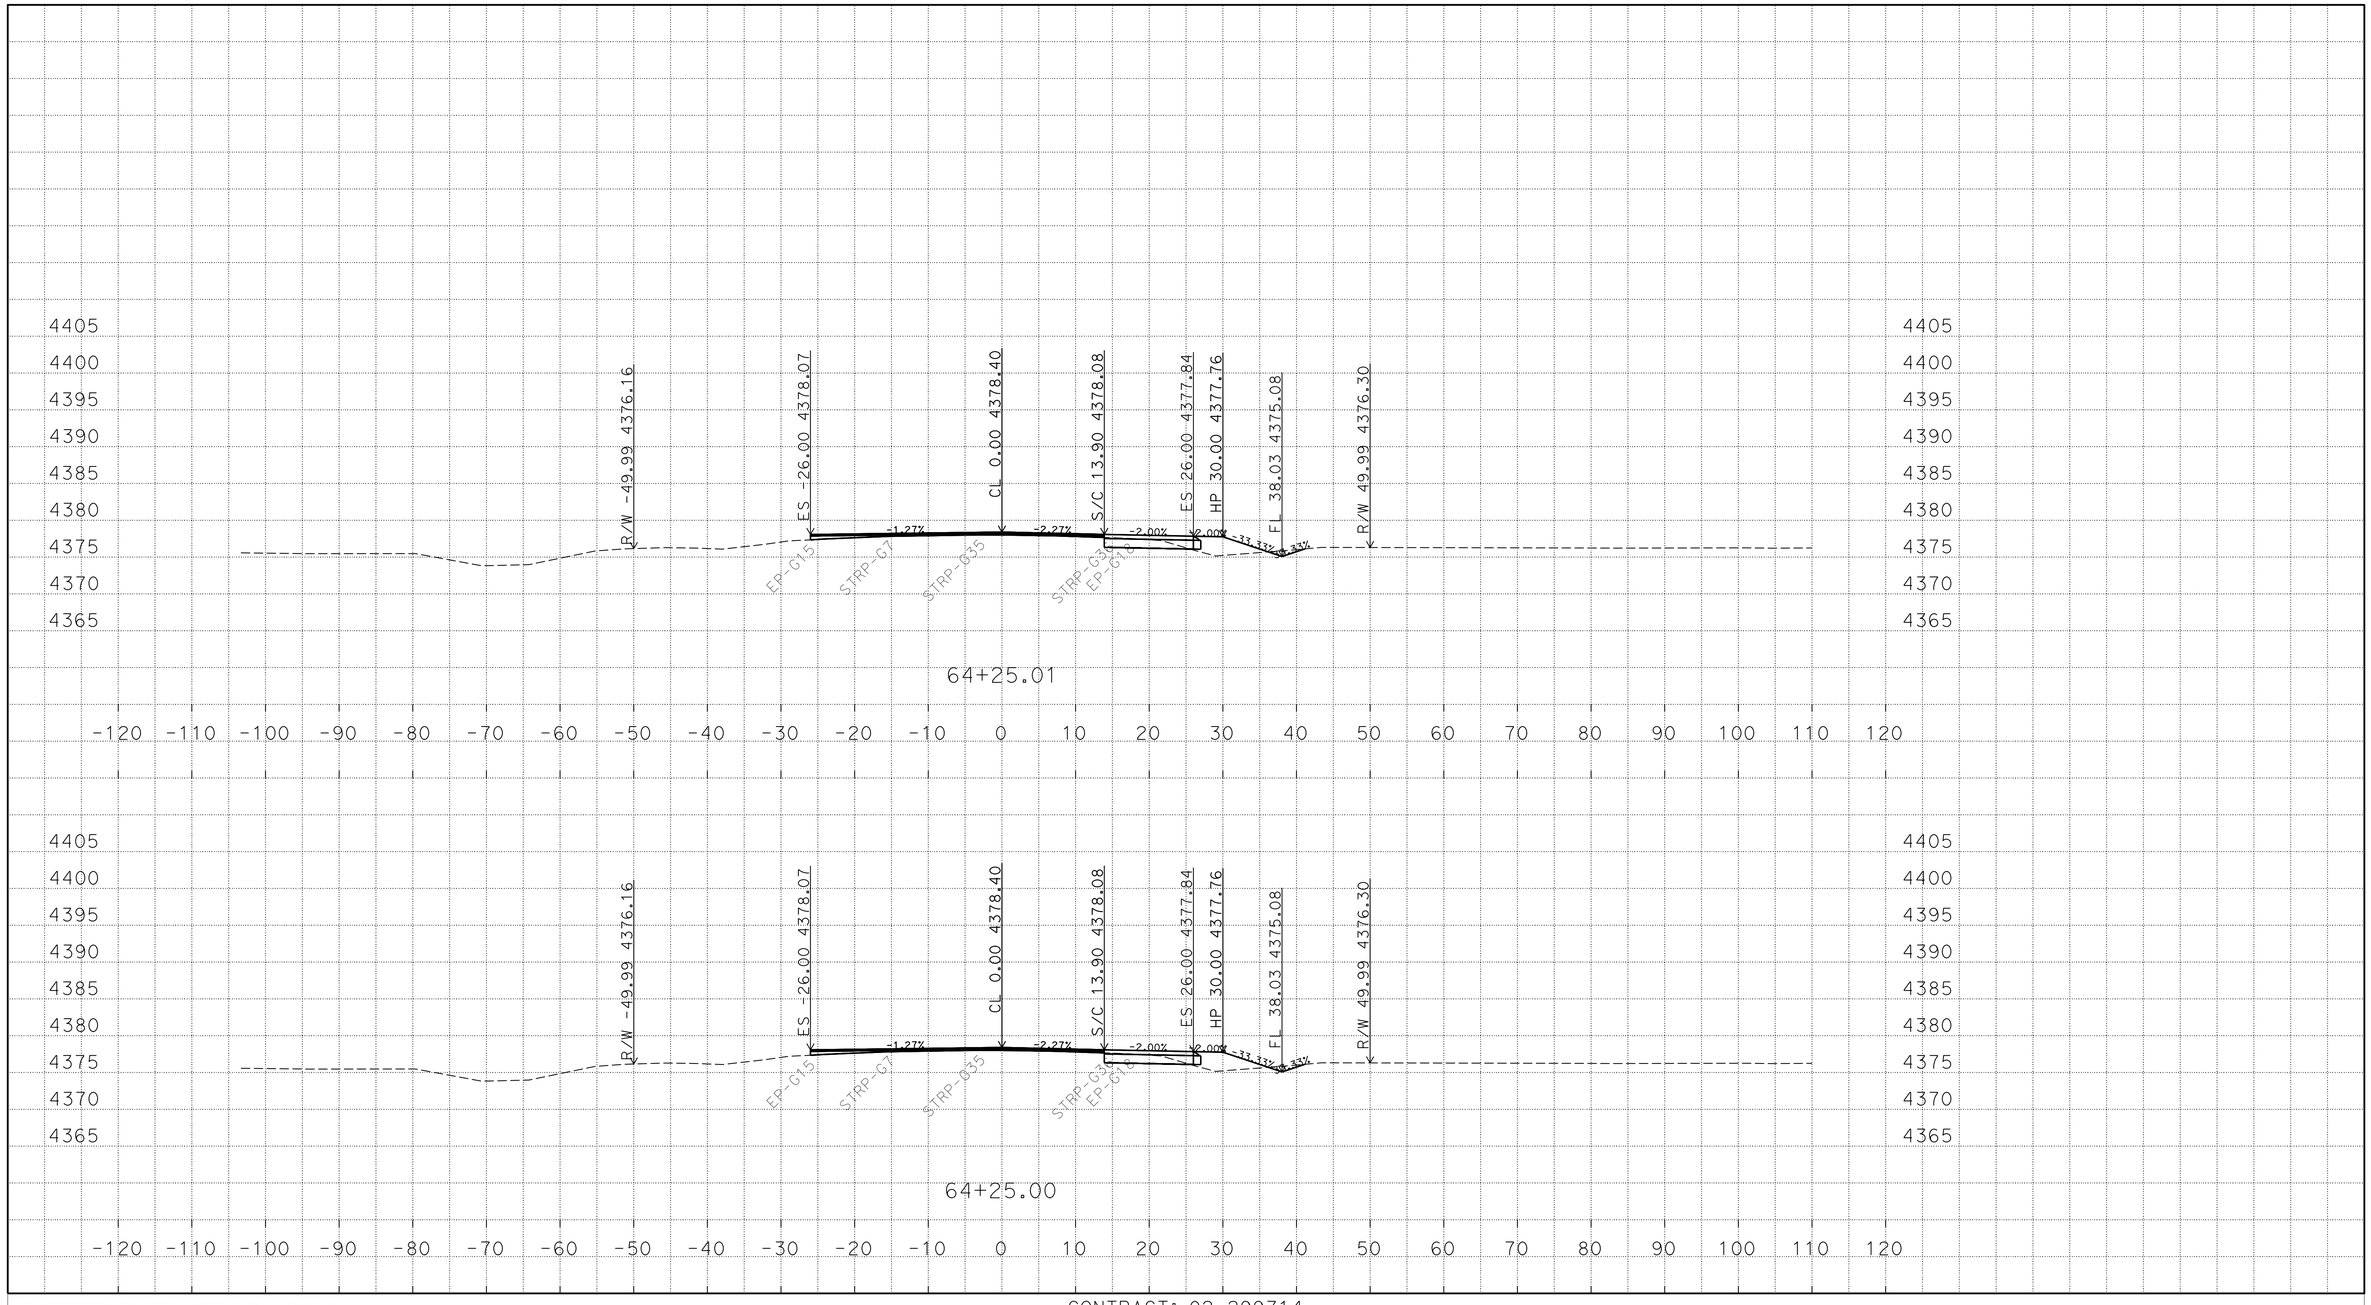

P:\proj2\02\29971\design\C3D\XSec_Qtys
0229971 Xsec 2014-10-07_TEMP_X_C3D_DWG.dwg - 25-Nov-14 10:13 AM

PLOTTED DATE: 25-NOV-2014

SCALE: 1"=10' Horiz.
1"=10' Vert.

CREATED BY: S117566

CONTRACT: 02-299714

DIST/CO/RTE/PM: 02/Mod/299/39.4/40.6

PROJECT ID: 02-1200-0022-4

"A1" LINE
CROSS SECTIONS
71 OF 248

FOR EARTHWORK DEVELOPMENT ONLY

All Dimensions are U.S. Survey Feet

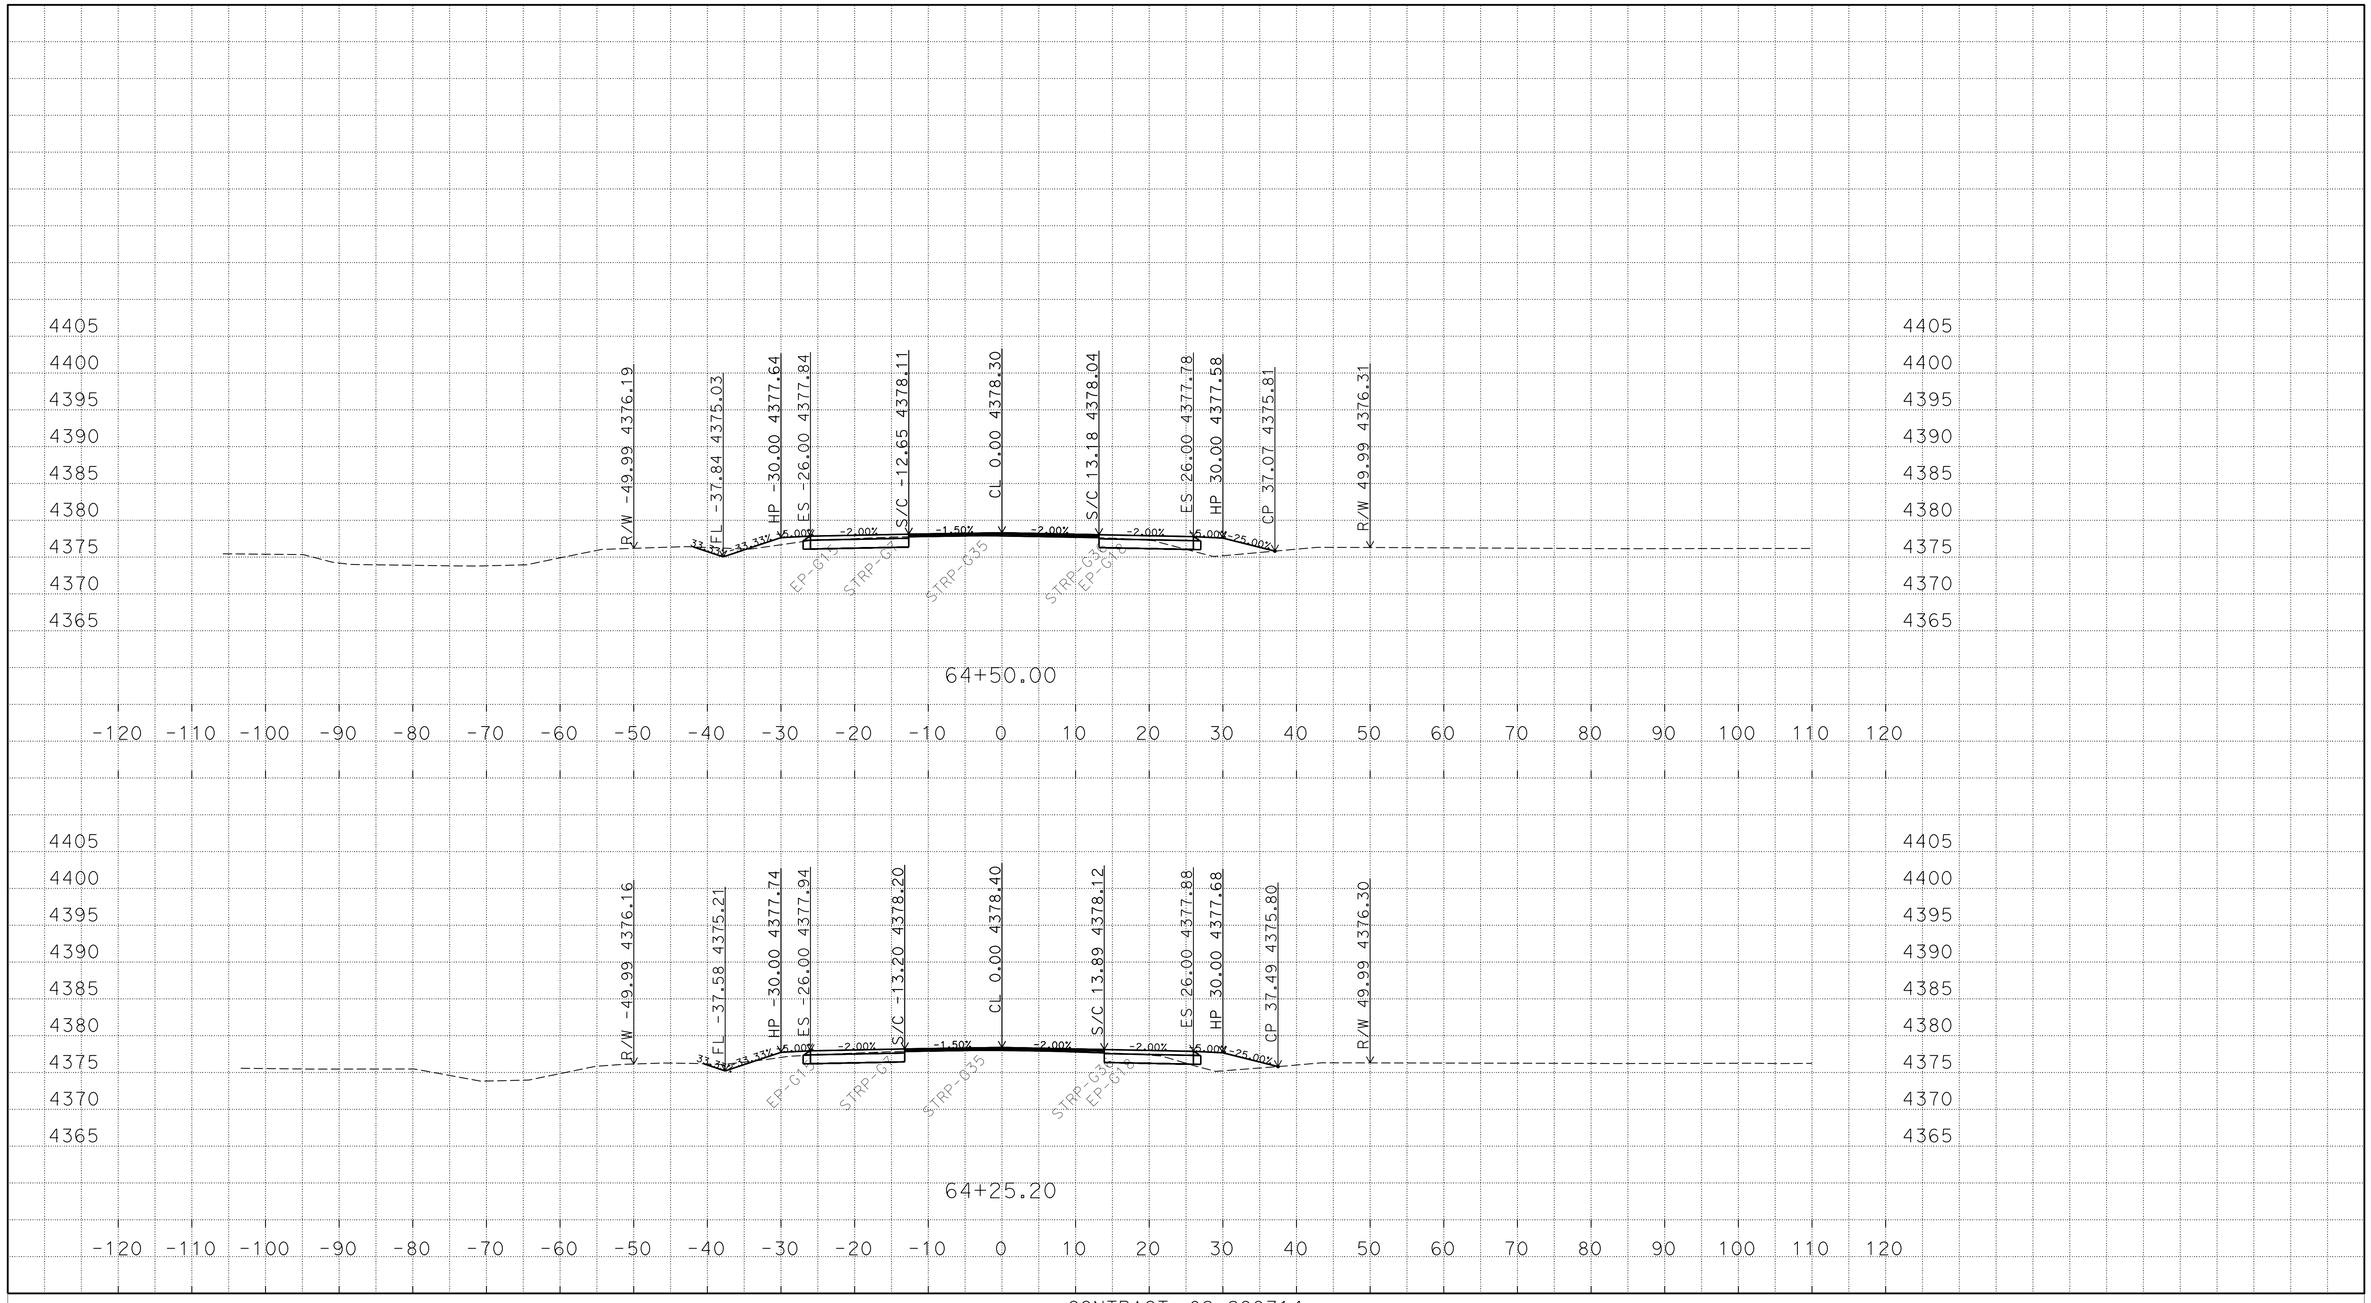

P:\proj2\02\29971\design\C3D\XSec_Qtys
0229971 Xsec 2014-10-07_TEMP_X_C3D_DWG.dwg - 25-Nov-14 10:13 AM

PLOTTED DATE: 25-NOV-2014

SCALE: 1"=10' Horiz.
1"=10' Vert.

CREATED BY: S117566

CONTRACT: 02-299714

DIST/CO/RTE/PM: 02/Mod/299/39.4/40.6

PROJECT ID: 02-1200-0022-4

"A1" LINE
CROSS SECTIONS
72 OF 248

FOR EARTHWORK DEVELOPMENT ONLY

All Dimensions are U.S. Survey Feet

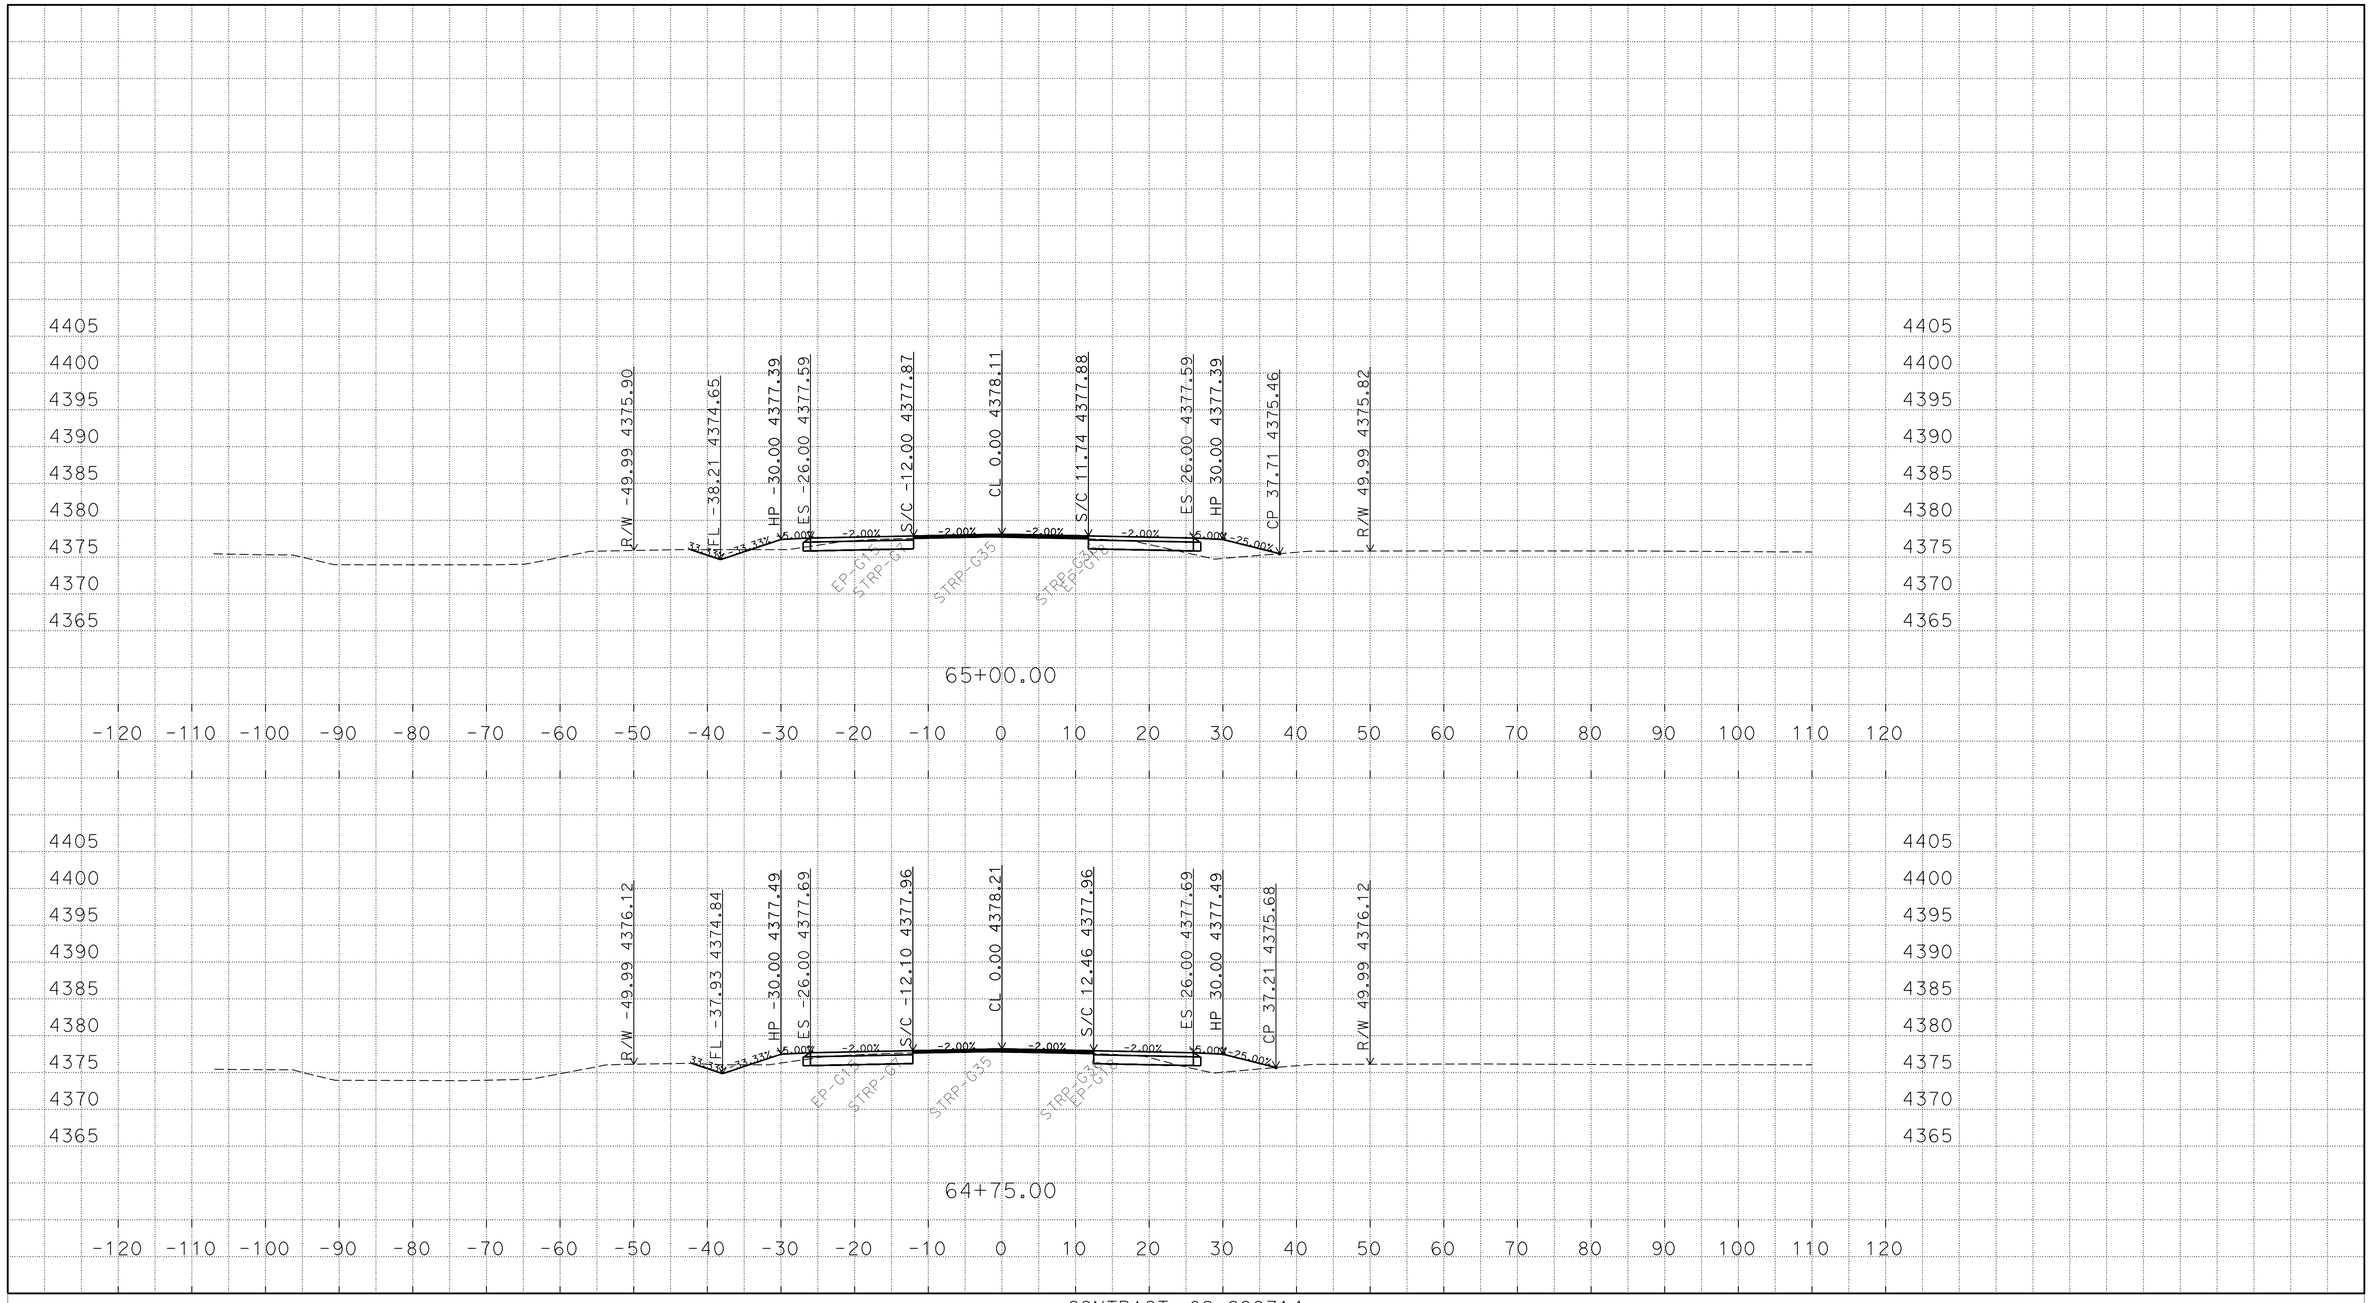

P:\proj2\02\29971\design\C3D\XSec_Qtys
0229971 Xsec 2014-10-07_TEMP_X_C3D_DWG.dwg - 25-Nov-14 10:13 AM

PLOTTED DATE: 25-NOV-2014

SCALE: 1"=10' Horiz.
1"=10' Vert.

CREATED BY: S117566

CONTRACT: 02-299714

DIST/CO/RTE/PM: 02/Mod/299/39.4/40.6

PROJECT ID: 02-1200-0022-4

"A1" LINE
CROSS SECTIONS
73 OF 248

FOR EARTHWORK DEVELOPMENT ONLY

All Dimensions are U.S. Survey Feet

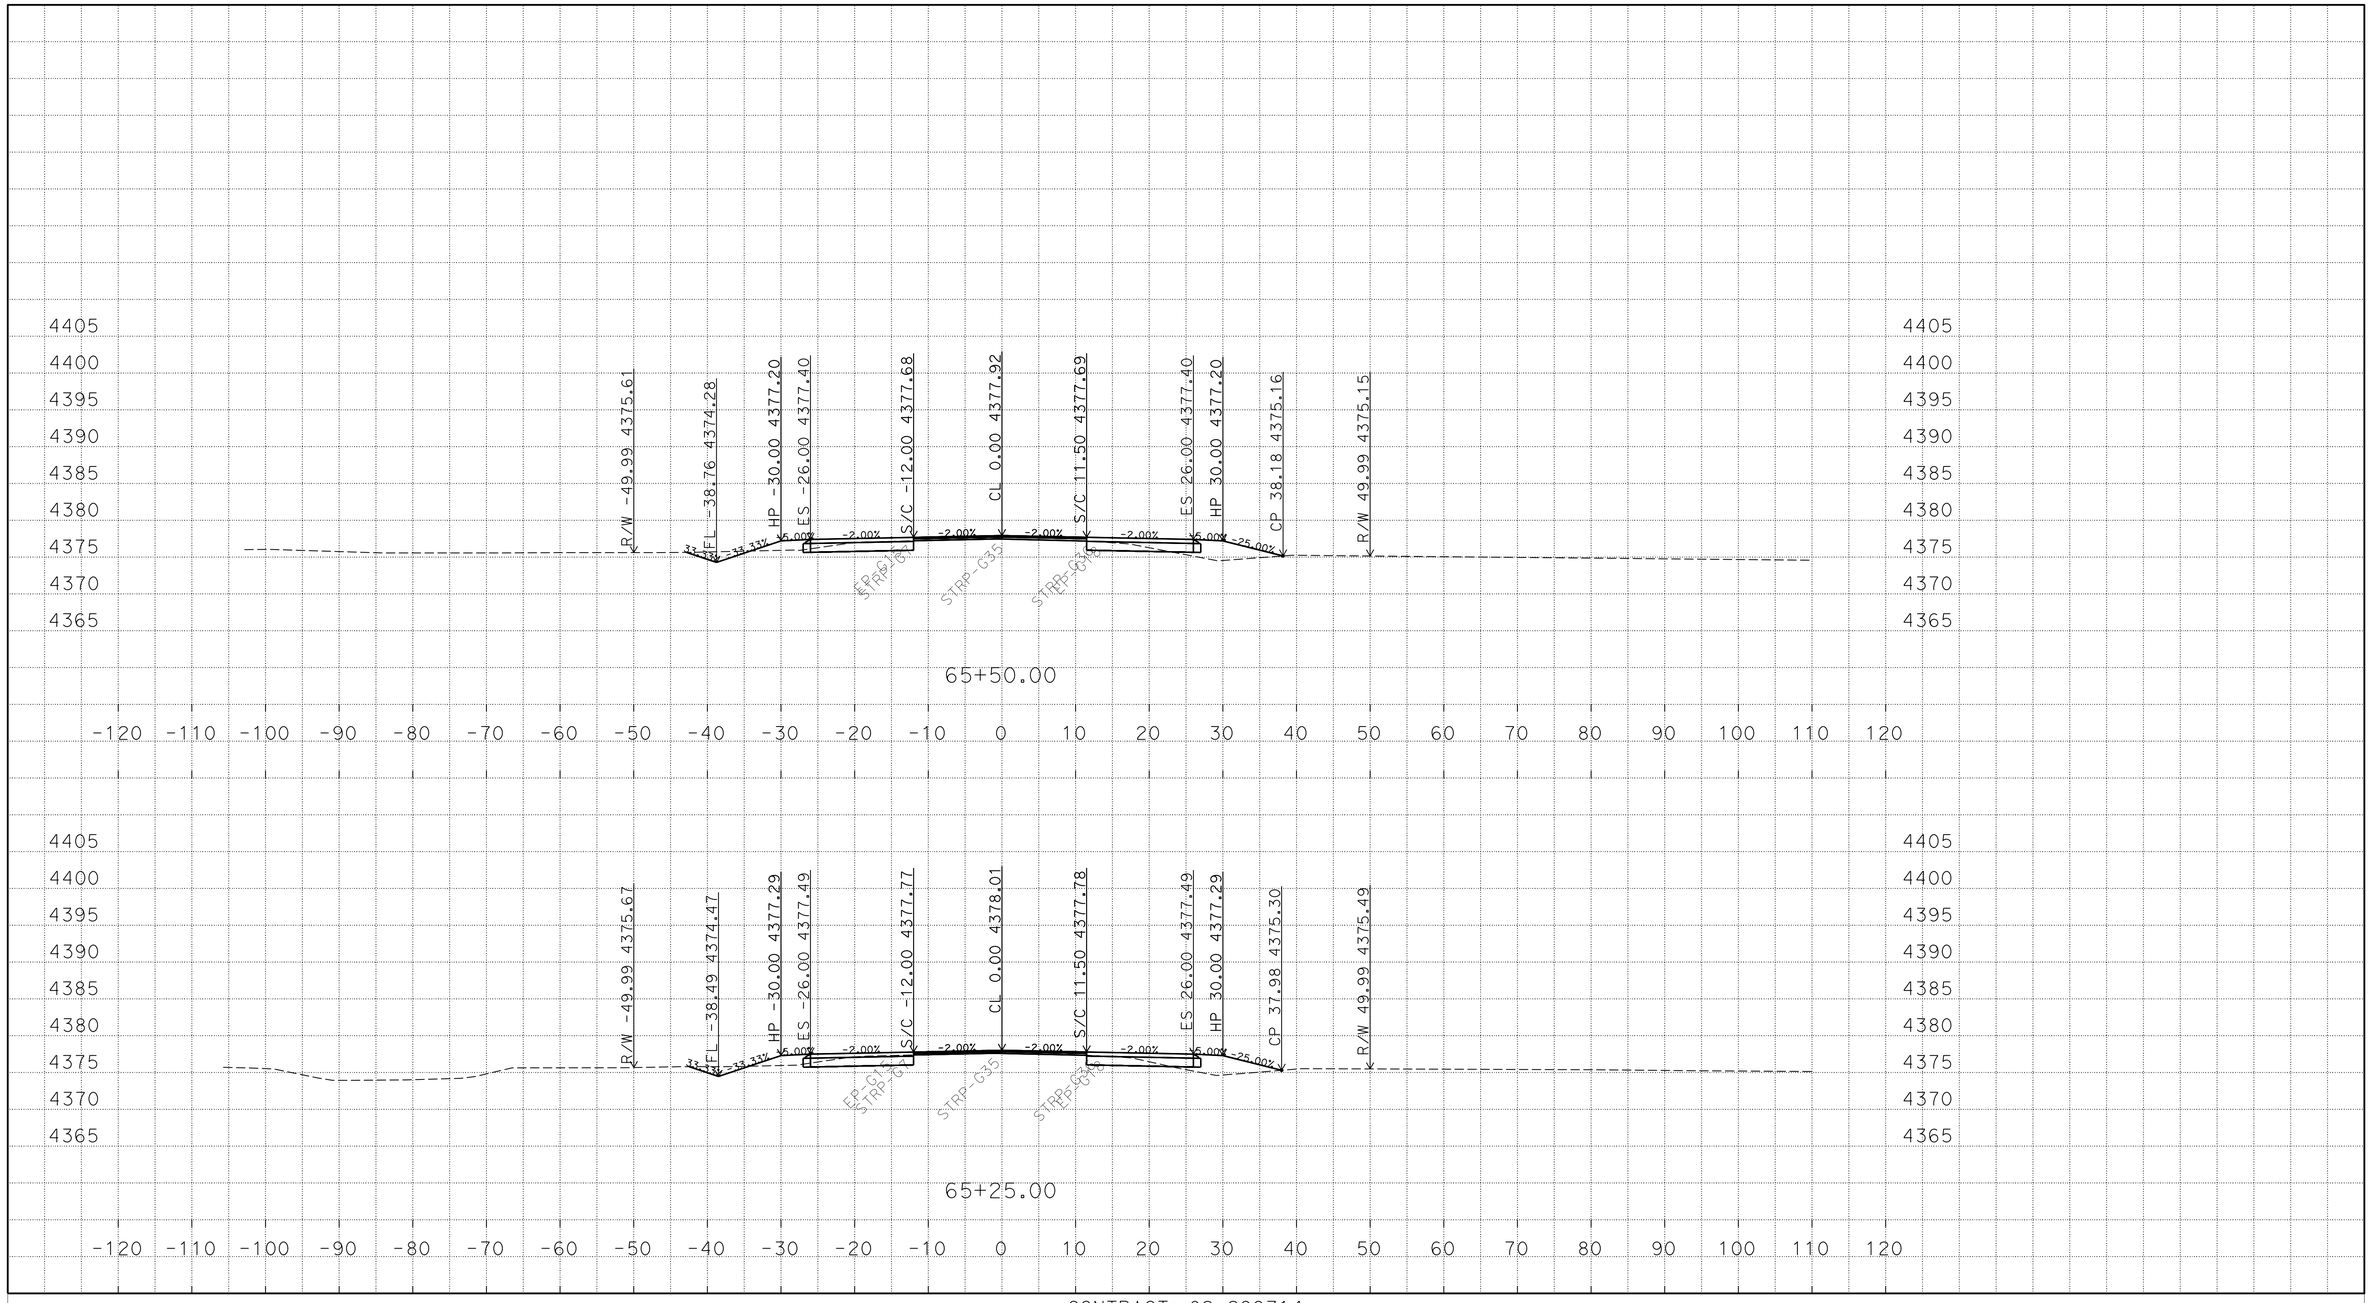

P:\proj2\02\29971\design\C3D\XSec_Qtys
0229971 Xsec 2014-10-07_TEMP_X_C3D_DWG.dwg - 25-Nov-14 10:13 AM

PLOTTED DATE: 25-NOV-2014

SCALE: 1"=10' Horiz.
1"=10' Vert.

CREATED BY: S117566

CONTRACT: 02-299714

DIST/CO/RTE/PM: 02/Mod/299/39.4/40.6

PROJECT ID: 02-1200-0022-4

"A1" LINE
CROSS SECTIONS
74 OF 248

FOR EARTHWORK DEVELOPMENT ONLY

All Dimensions are U.S. Survey Feet

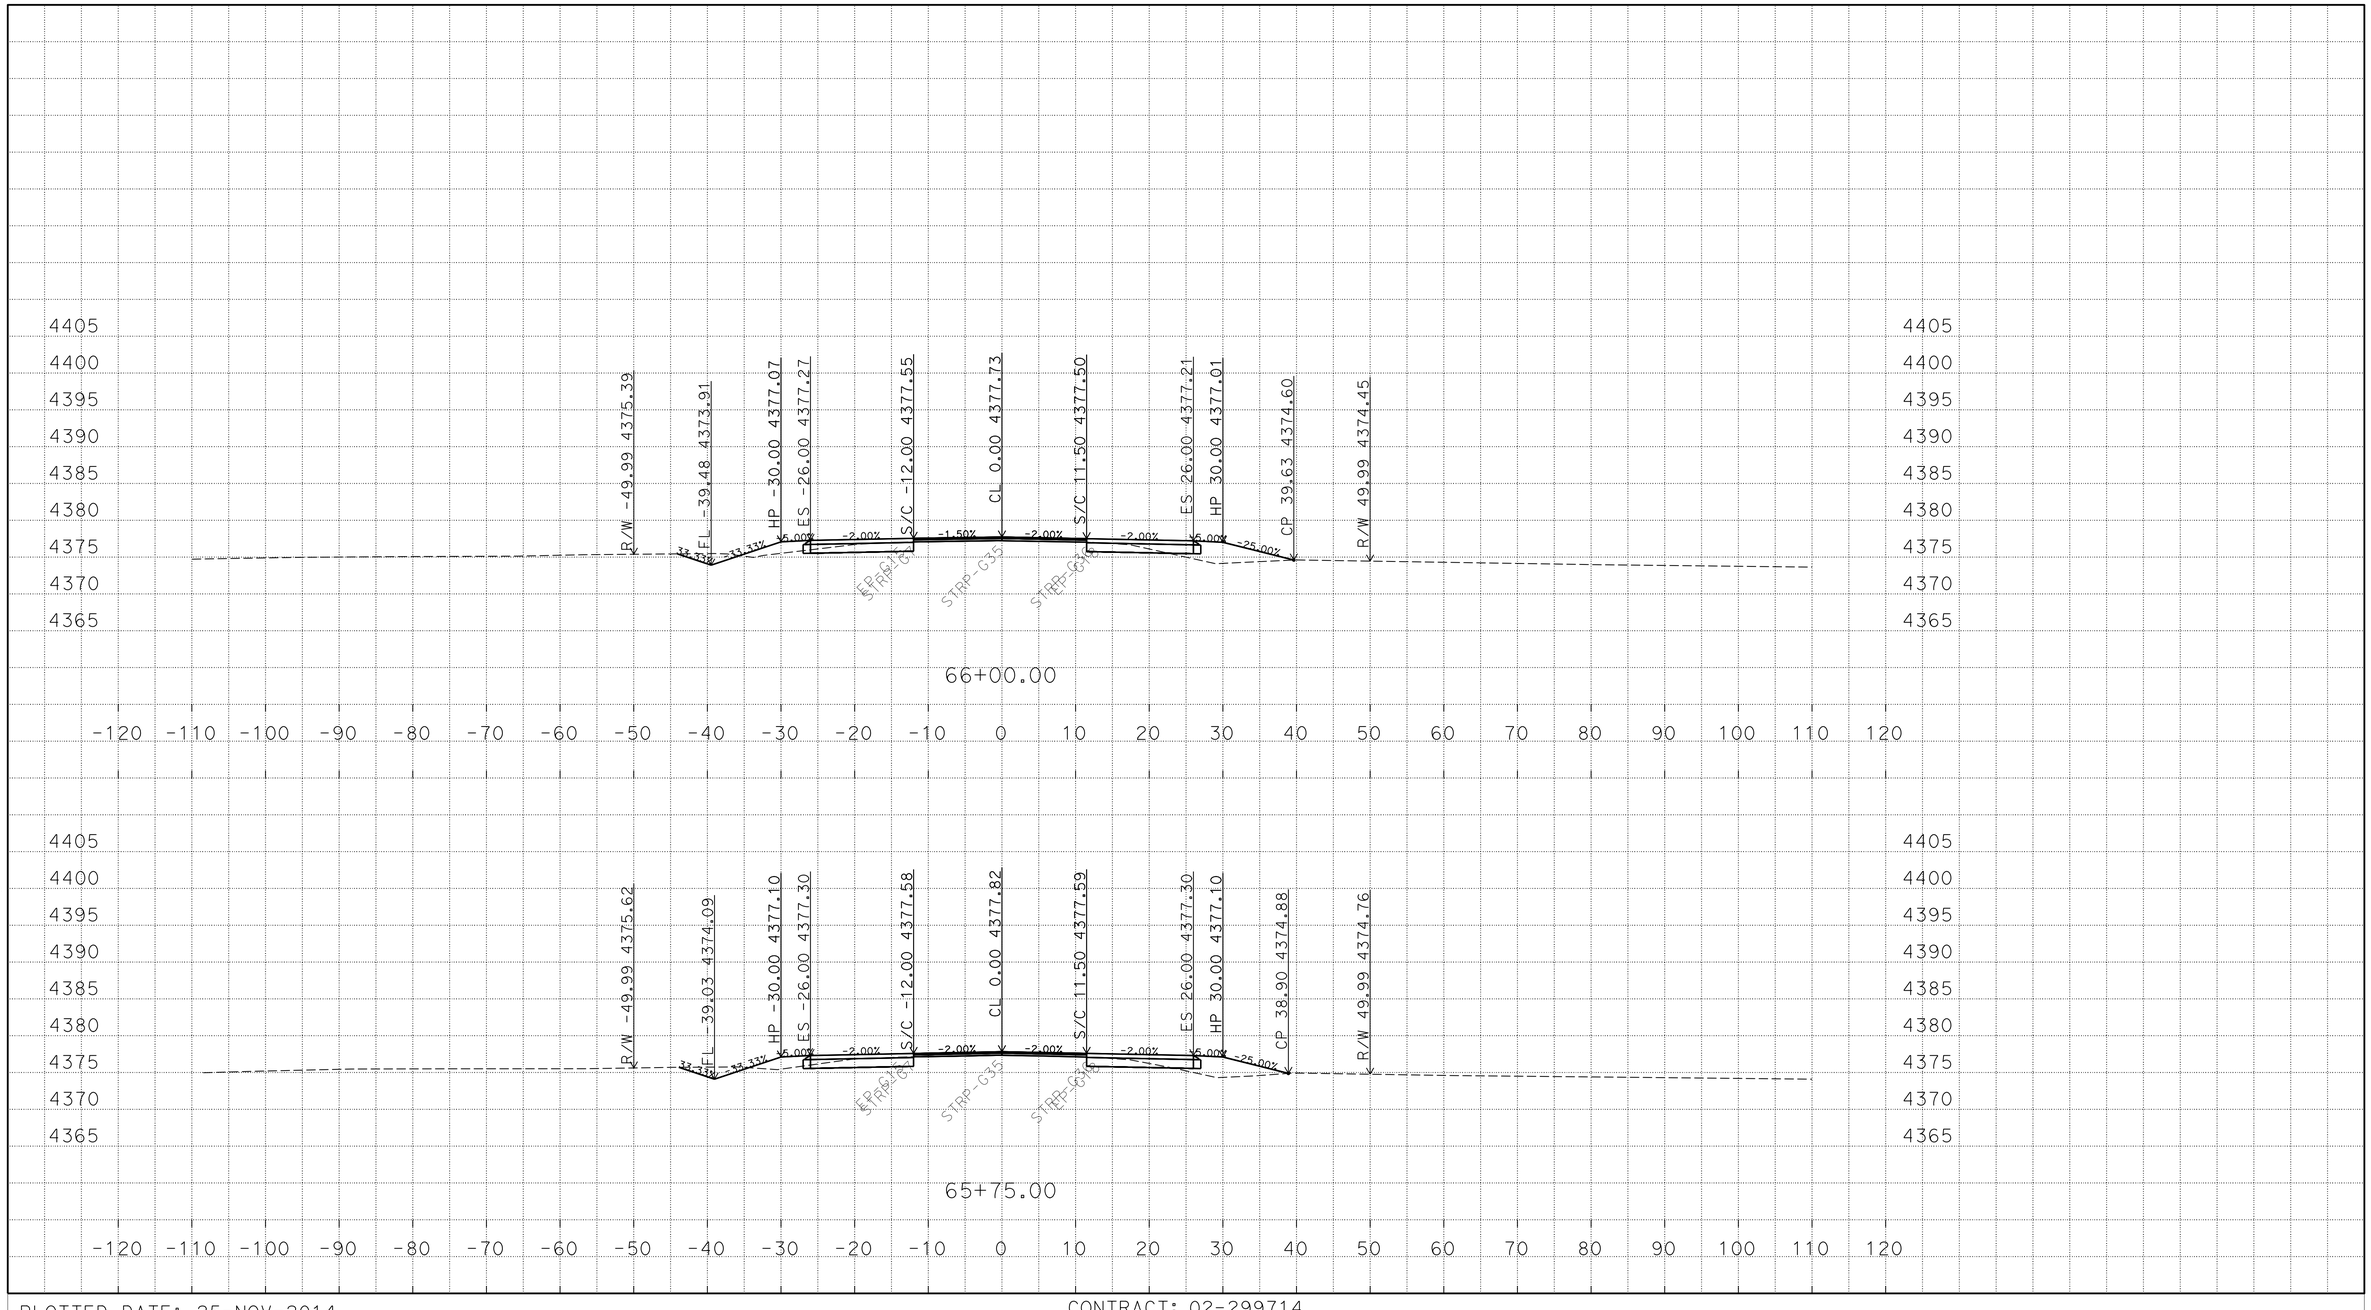

P:\proj2\02\29971\design\C3D\XSec_Qtys
0229971 Xsec 2014-10-07_TEMP_X_C3D_DWG.dwg - 25-Nov-14 10:13 AM

PLOTTED DATE: 25-NOV-2014

SCALE: 1"=10' Horiz.
1"=10' Vert.

CREATED BY: S117566

CONTRACT: 02-299714

DIST/CO/RTE/PM: 02/Mod/299/39.4/40.6

PROJECT ID: 02-1200-0022-4

"A1" LINE
CROSS SECTIONS
75 OF 248

FOR EARTHWORK DEVELOPMENT ONLY

All Dimensions are U.S. Survey Feet

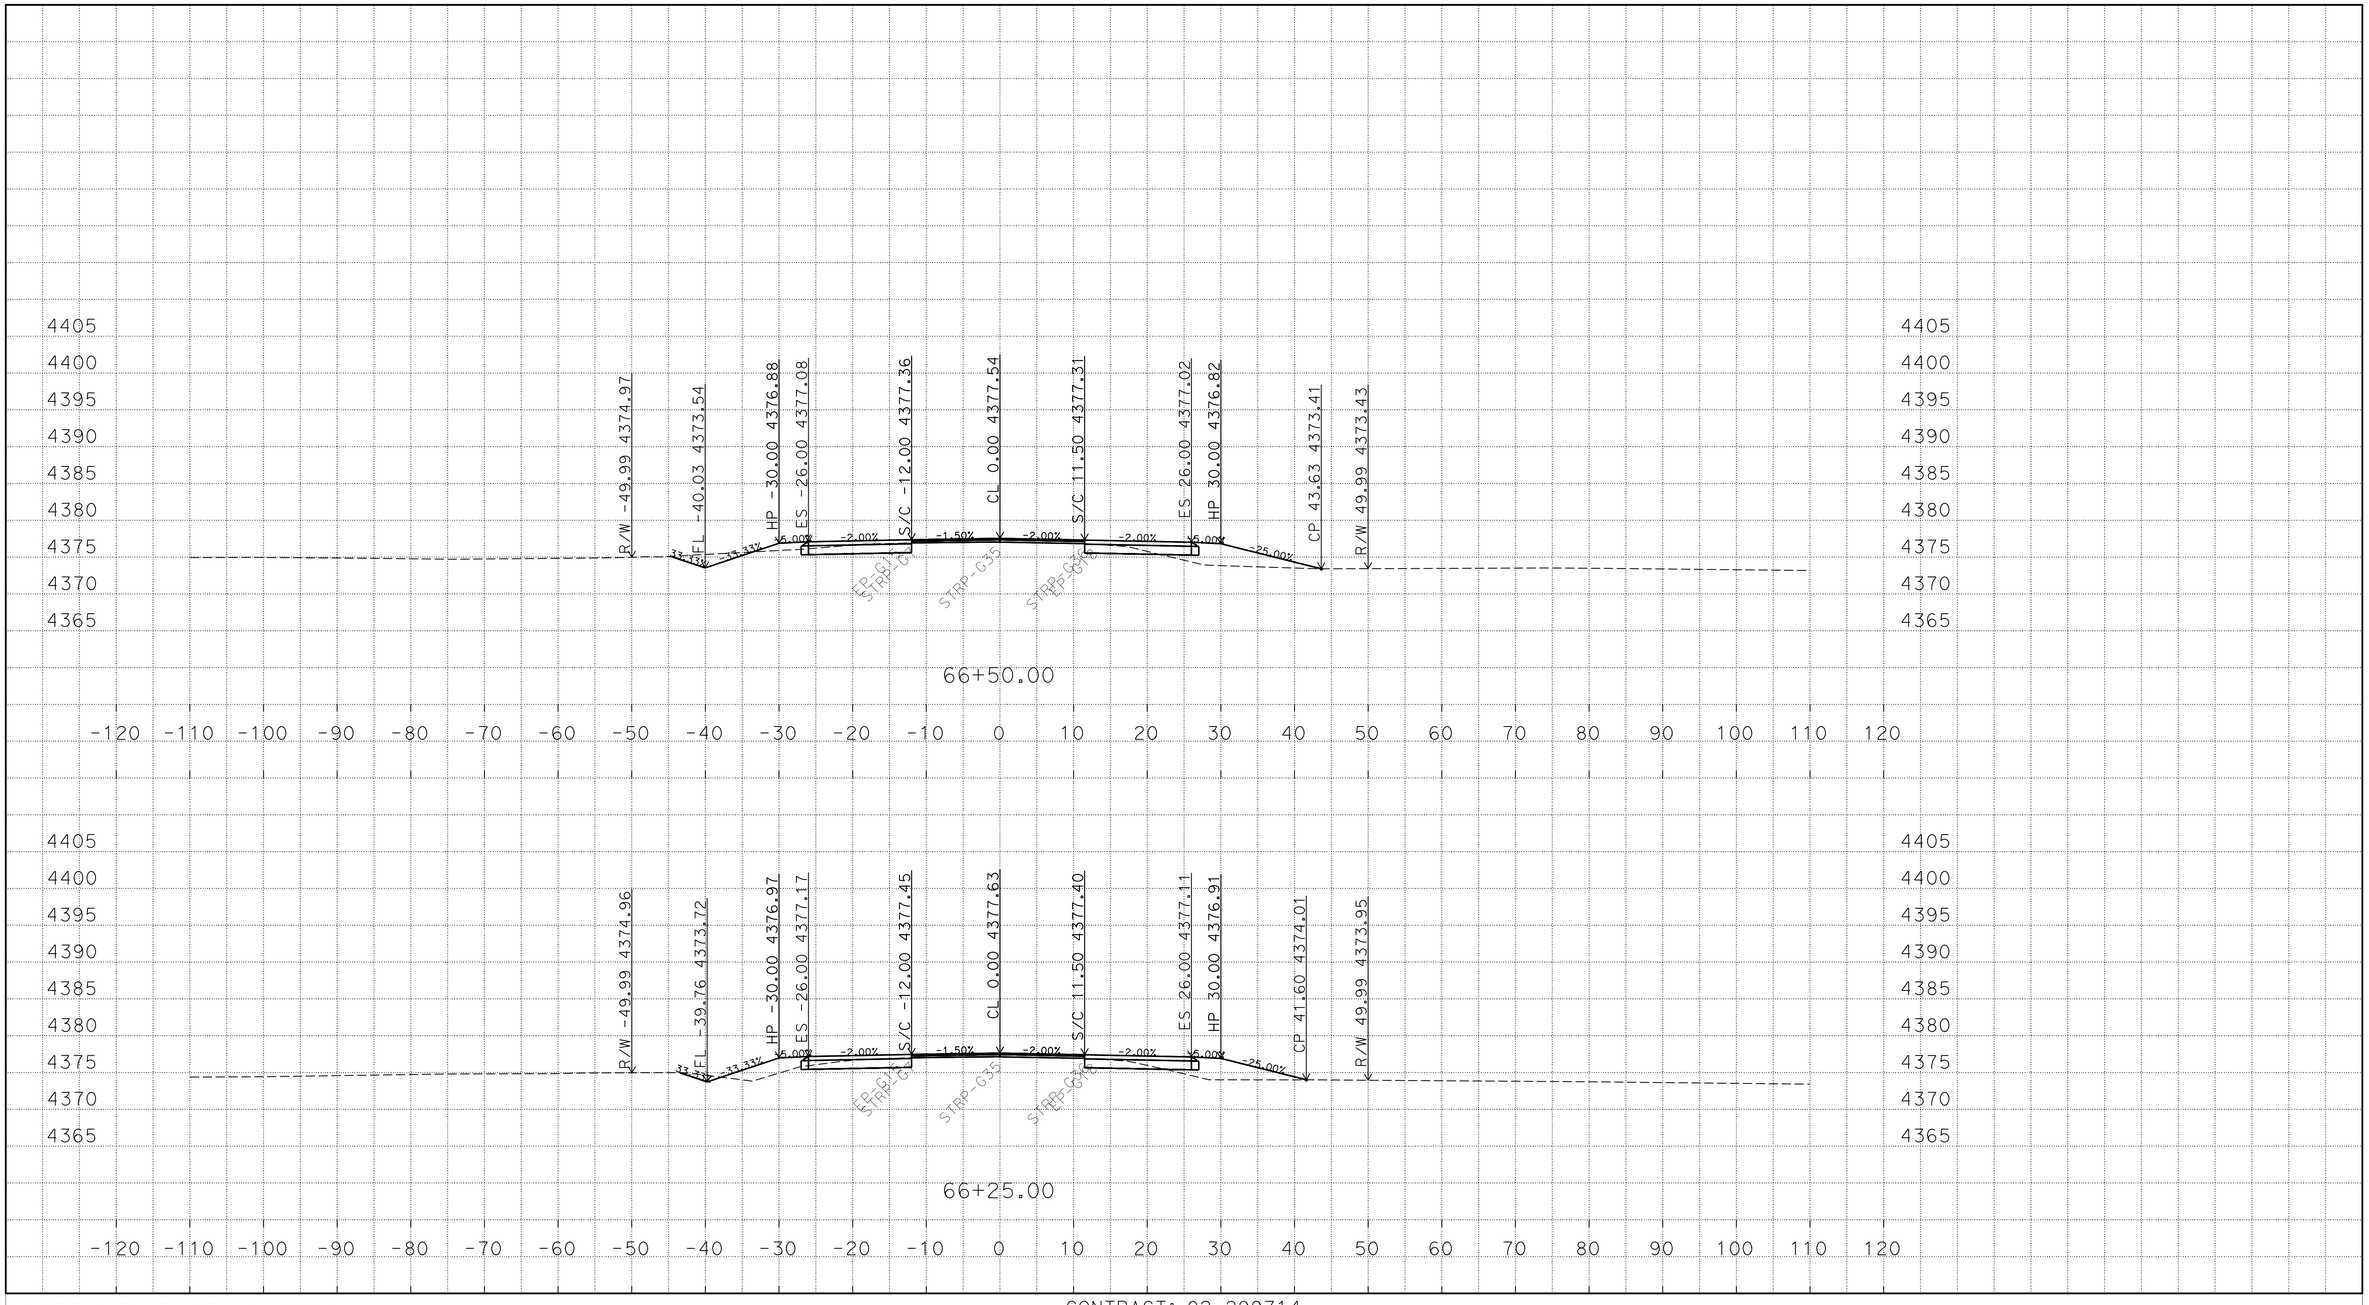

P:\proj2\02\29971\design\C3D\XSec_Qtys
0229971 Xsec 2014-10-07_TEMP_X_C3D_DWG.dwg - 25-Nov-14 10:13 AM

PLOTTED DATE: 25-NOV-2014

SCALE: 1"=10' Horiz.
1"=10' Vert.

CREATED BY: S117566

CONTRACT: 02-299714

DIST/CO/RTE/PM: 02/Mod/299/39.4/40.6

PROJECT ID: 02-1200-0022-4

"A1" LINE
CROSS SECTIONS
76 OF 248

FOR EARTHWORK DEVELOPMENT ONLY

All Dimensions are U.S. Survey Feet

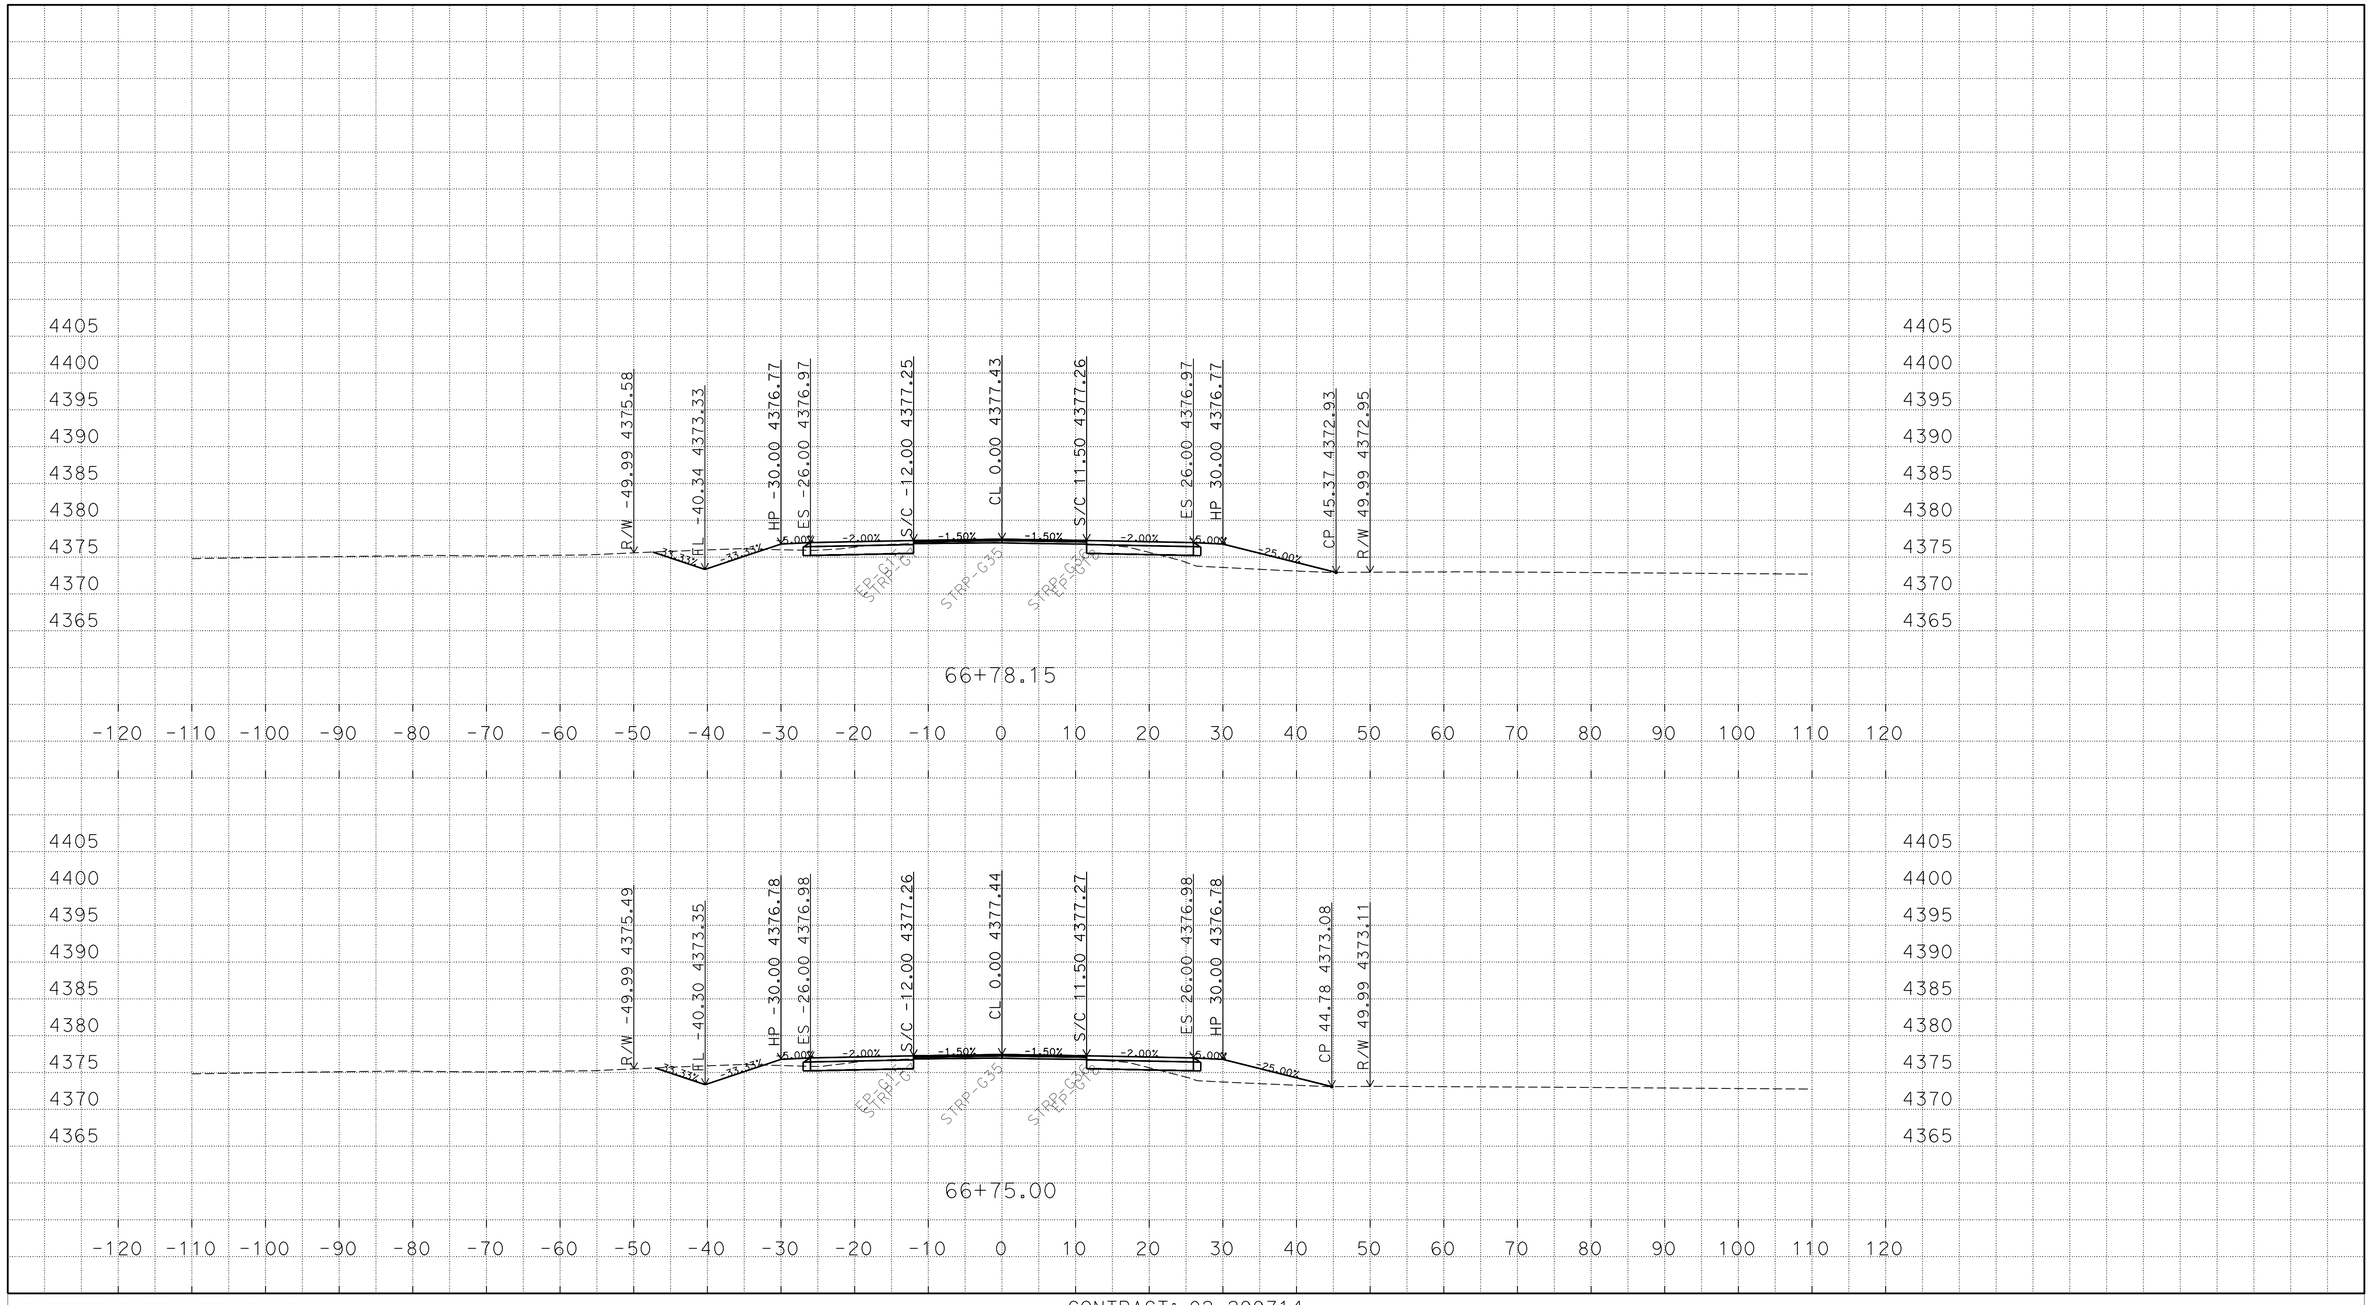

P:\proj2\02\29971\design\C3D\XSec_Qtys
0229971 Xsec 2014-10-07_TEMP_X_C3D_DWG.dwg - 25-Nov-14 10:13 AM

PLOTTED DATE: 25-NOV-2014

SCALE: 1"=10' Horiz.
1"=10' Vert.

CREATED BY: S117566

CONTRACT: 02-299714

DIST/CO/RTE/PM: 02/Mod/299/39.4/40.6

PROJECT ID: 02-1200-0022-4

"A1" LINE
CROSS SECTIONS
77 OF 248

FOR EARTHWORK DEVELOPMENT ONLY

All Dimensions are U.S. Survey Feet

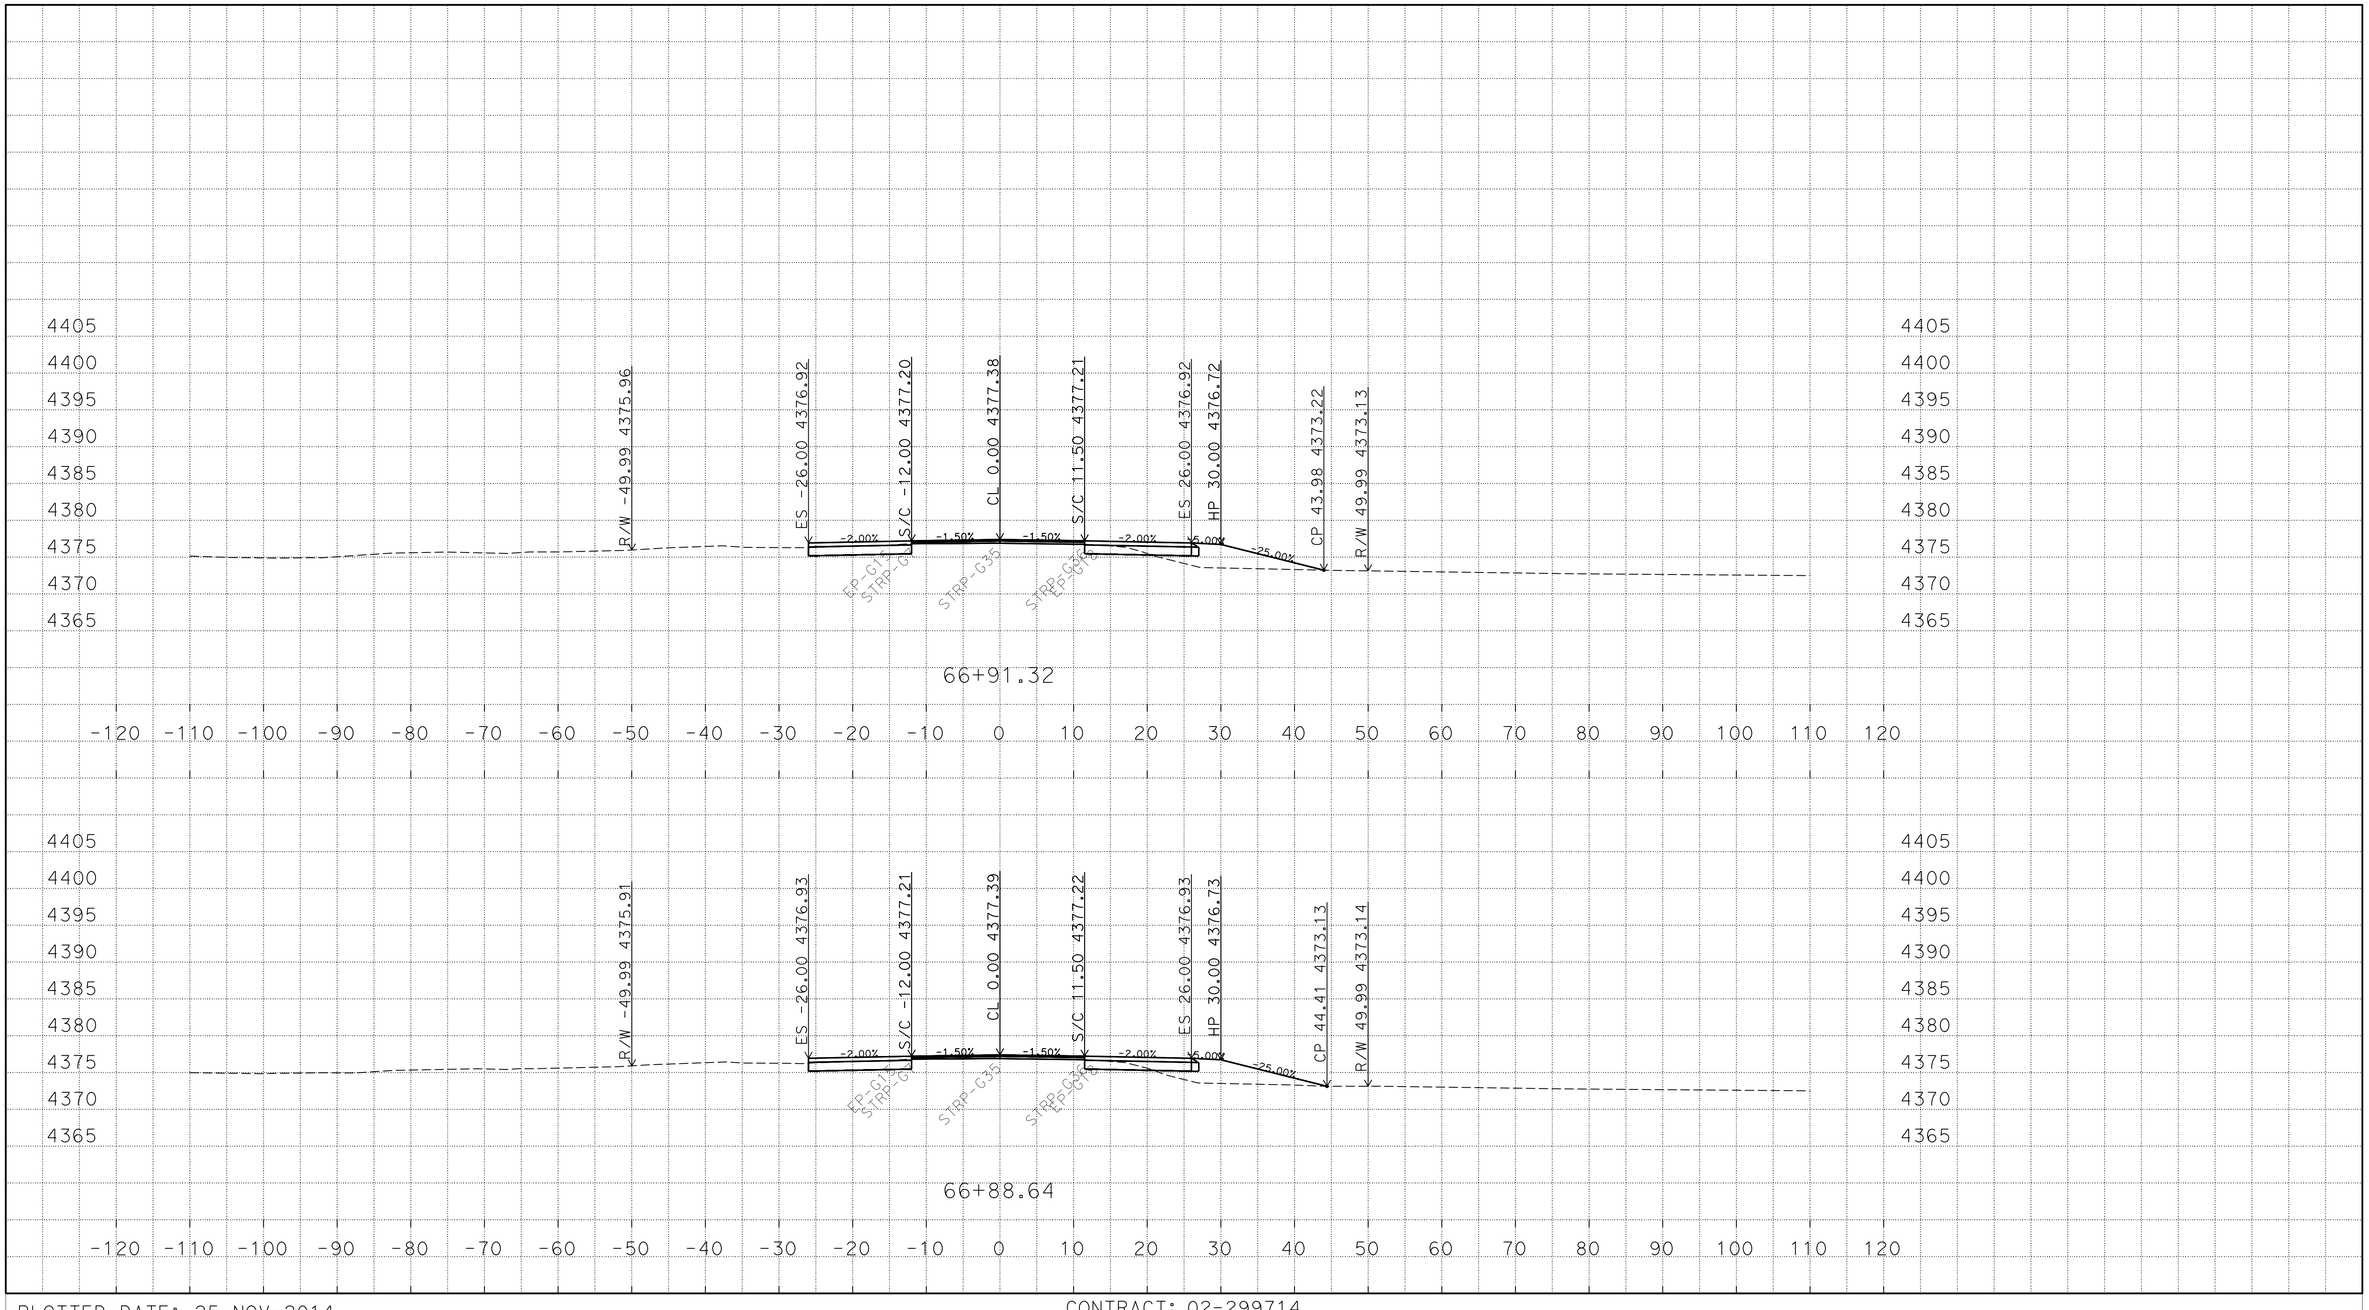

P:\proj2\02\29971\design\C3D\XSec_Qtys
0229971 Xsec 2014-10-07_TEMP_X_C3D_DWG.dwg - 25-Nov-14 10:13 AM

PLOTTED DATE: 25-NOV-2014

SCALE: 1"=10' Horiz.
1"=10' Vert.

CREATED BY: S117566

CONTRACT: 02-299714

DIST/CO/RTE/PM: 02/Mod/299/39.4/40.6

PROJECT ID: 02-1200-0022-4

"A1" LINE
CROSS SECTIONS
78 OF 248

FOR EARTHWORK DEVELOPMENT ONLY

All Dimensions are U.S. Survey Feet

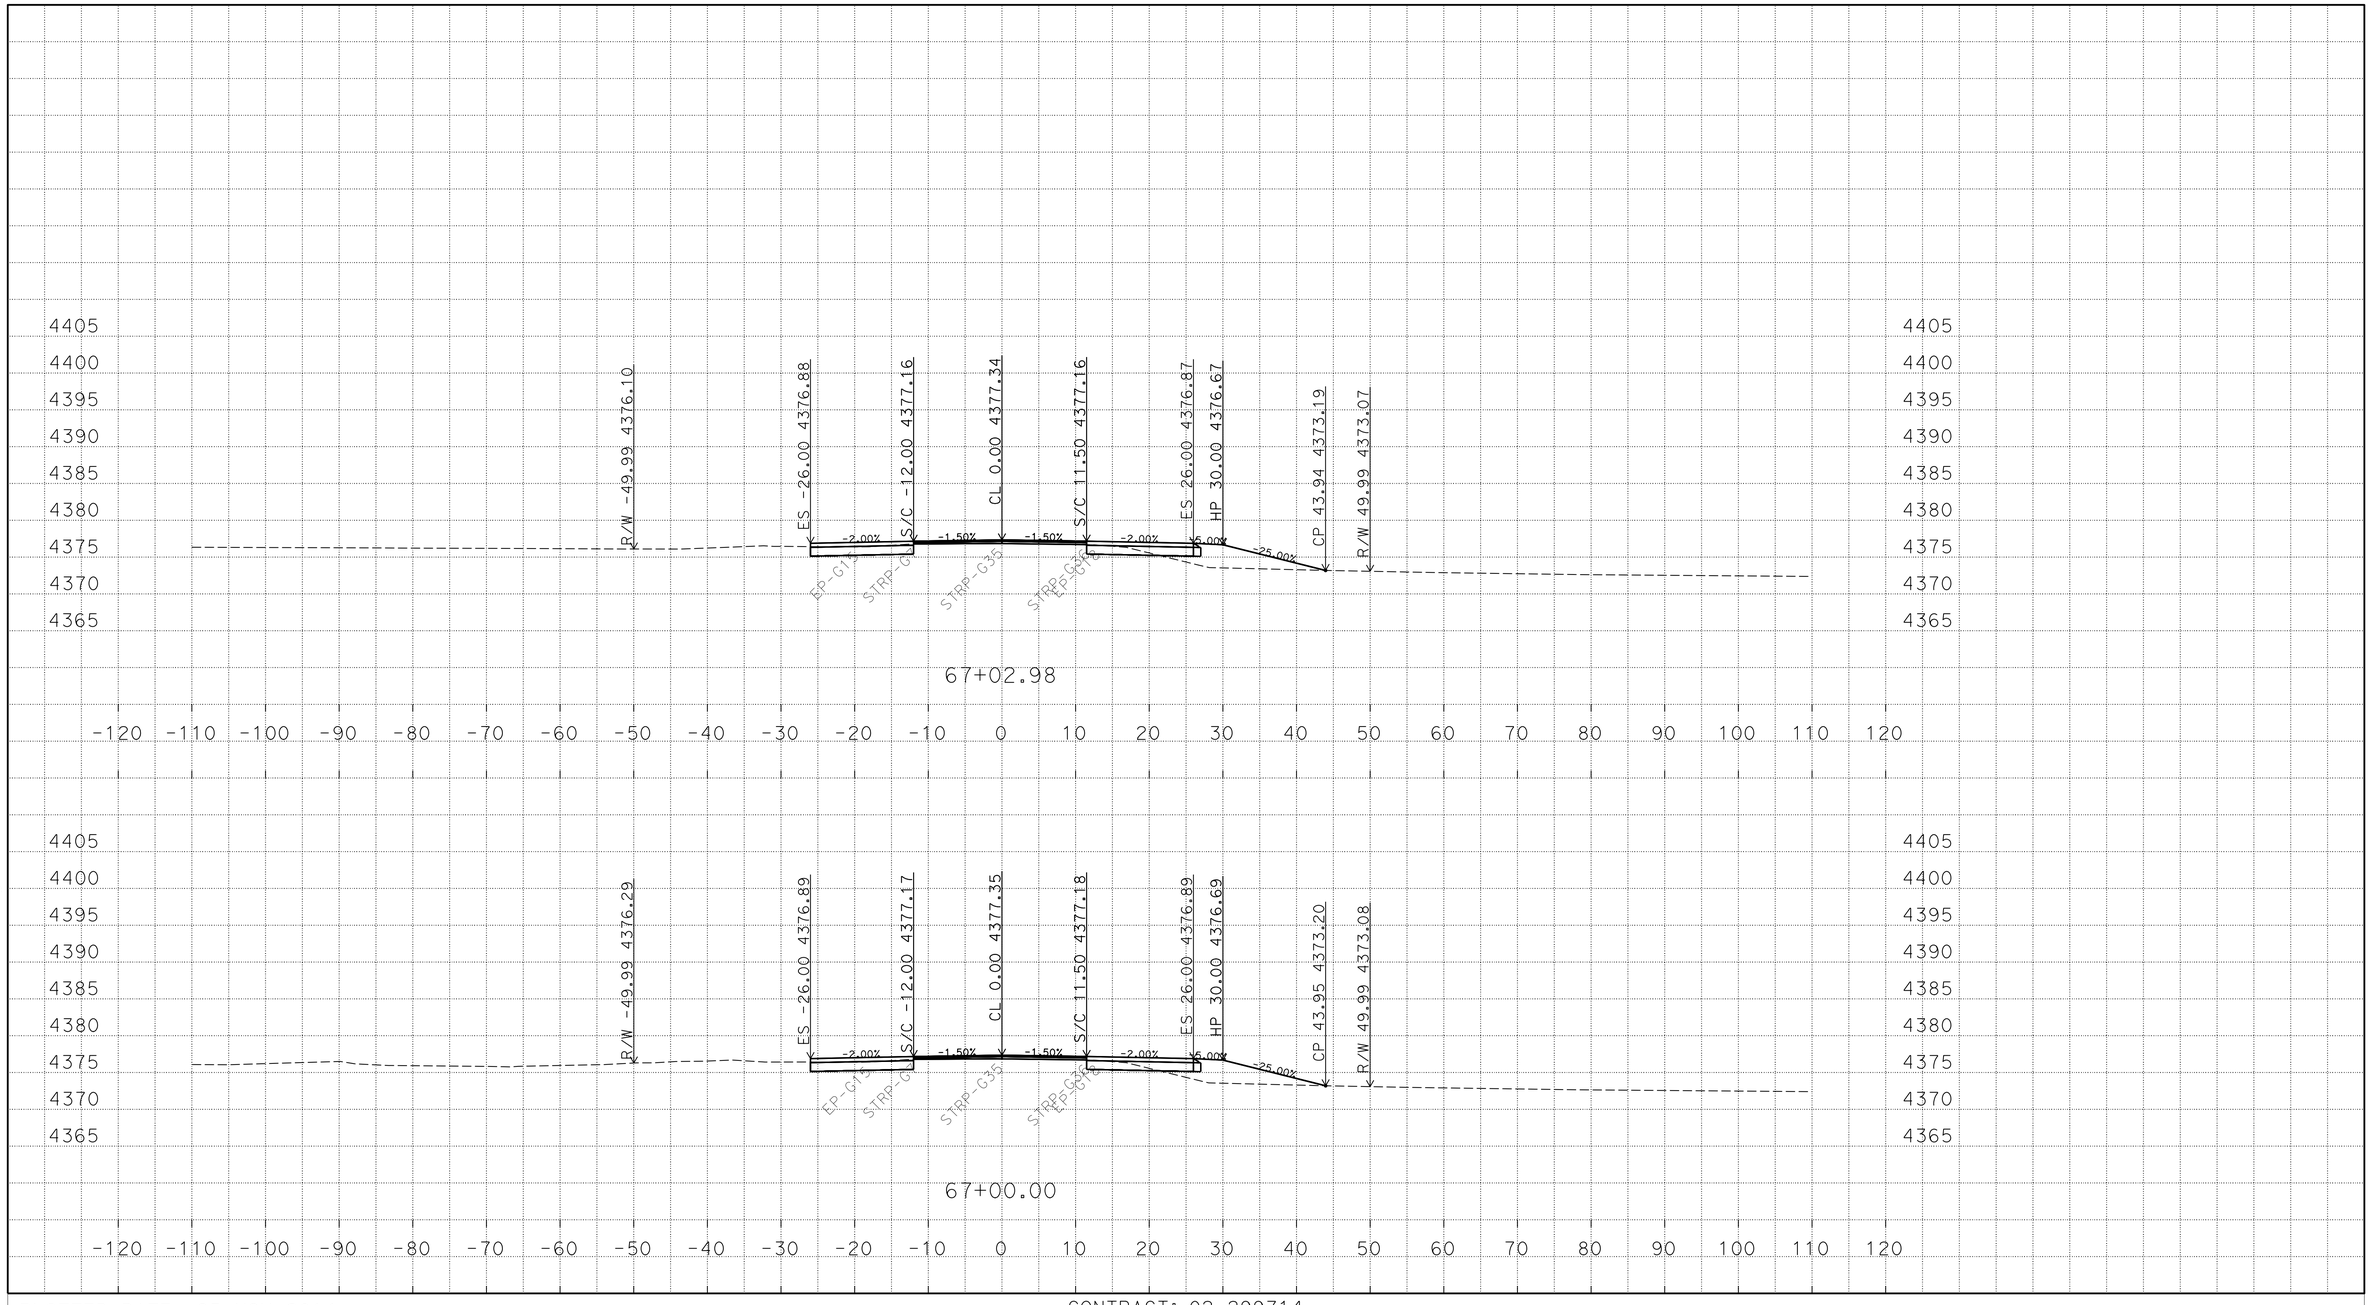

P:\proj2\02\29971\design\C3D\XSec_Qtys
0229971 Xsec 2014-10-07_TEMP_X_C3D_DWG.dwg - 25-Nov-14 10:13 AM

PLOTTED DATE: 25-NOV-2014

SCALE: 1"=10' Horiz.
1"=10' Vert.

CREATED BY: S117566

CONTRACT: 02-299714

DIST/CO/RTE/PM: 02/Mod/299/39.4/40.6

PROJECT ID: 02-1200-0022-4

"A1" LINE
CROSS SECTIONS
79 OF 248

FOR EARTHWORK DEVELOPMENT ONLY

All Dimensions are U.S. Survey Feet

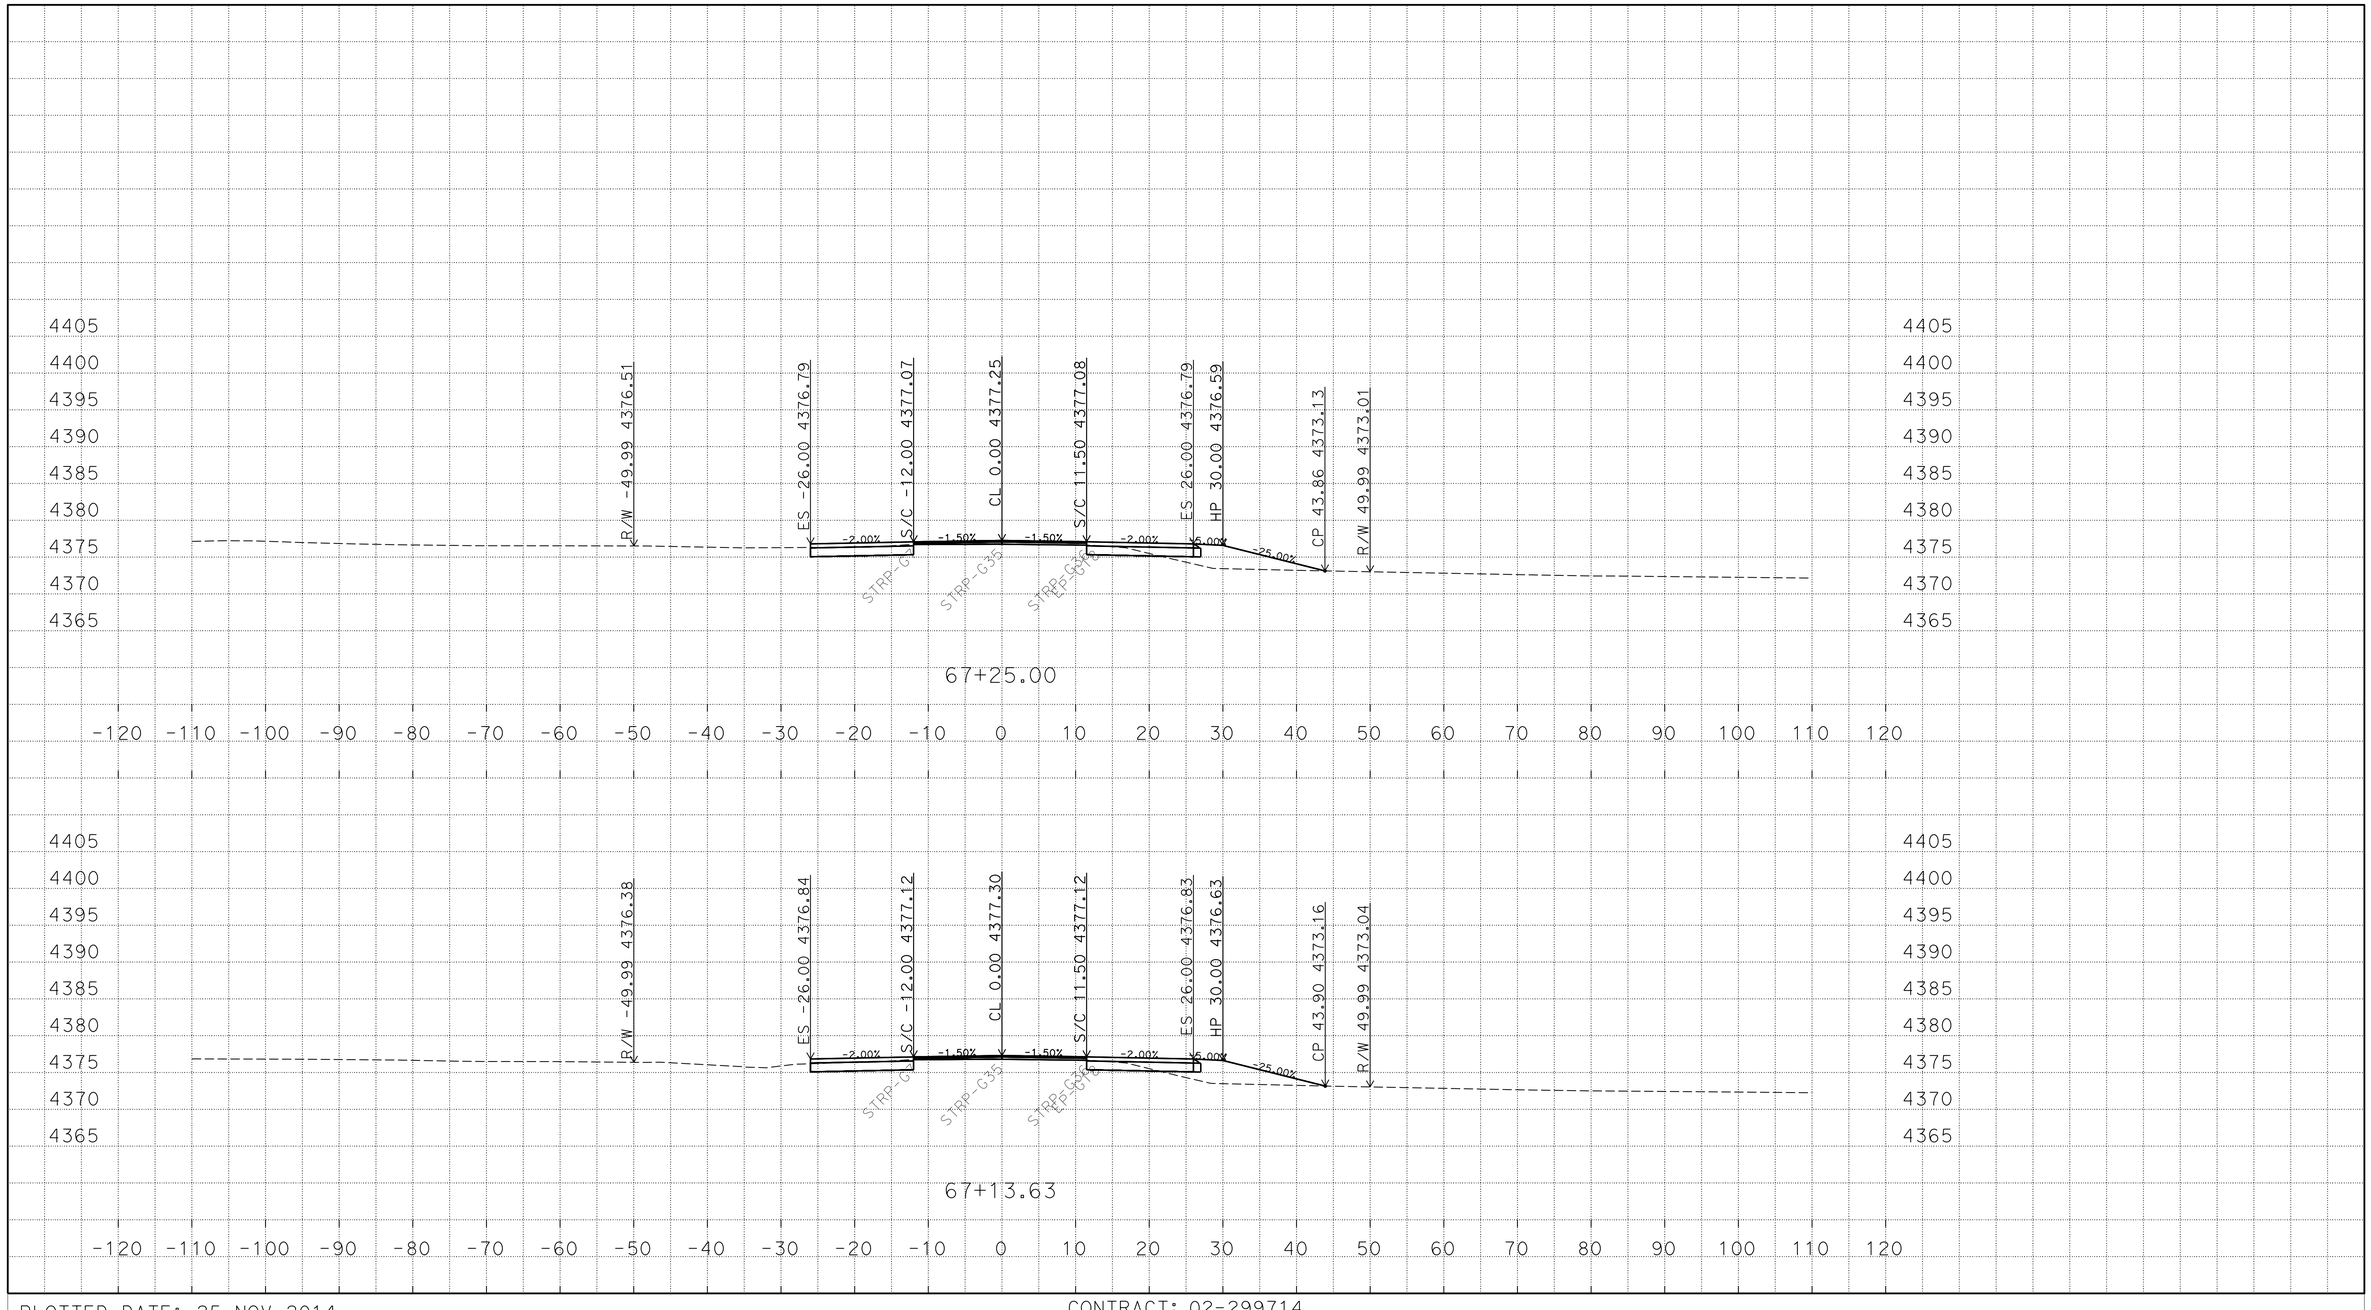

P:\proj2\02\29971\design\C3D\XSec_Qtys
0229971 Xsec 2014-10-07_TEMP_X_C3D_DWG.dwg - 25-Nov-14 10:13 AM

PLOTTED DATE: 25-NOV-2014

SCALE: 1"=10' Horiz.
1"=10' Vert.

CREATED BY: S117566

CONTRACT: 02-299714

DIST/CO/RTE/PM: 02/Mod/299/39.4/40.6

PROJECT ID: 02-1200-0022-4

"A1" LINE
CROSS SECTIONS
80 OF 248

FOR EARTHWORK DEVELOPMENT ONLY

All Dimensions are U.S. Survey Feet

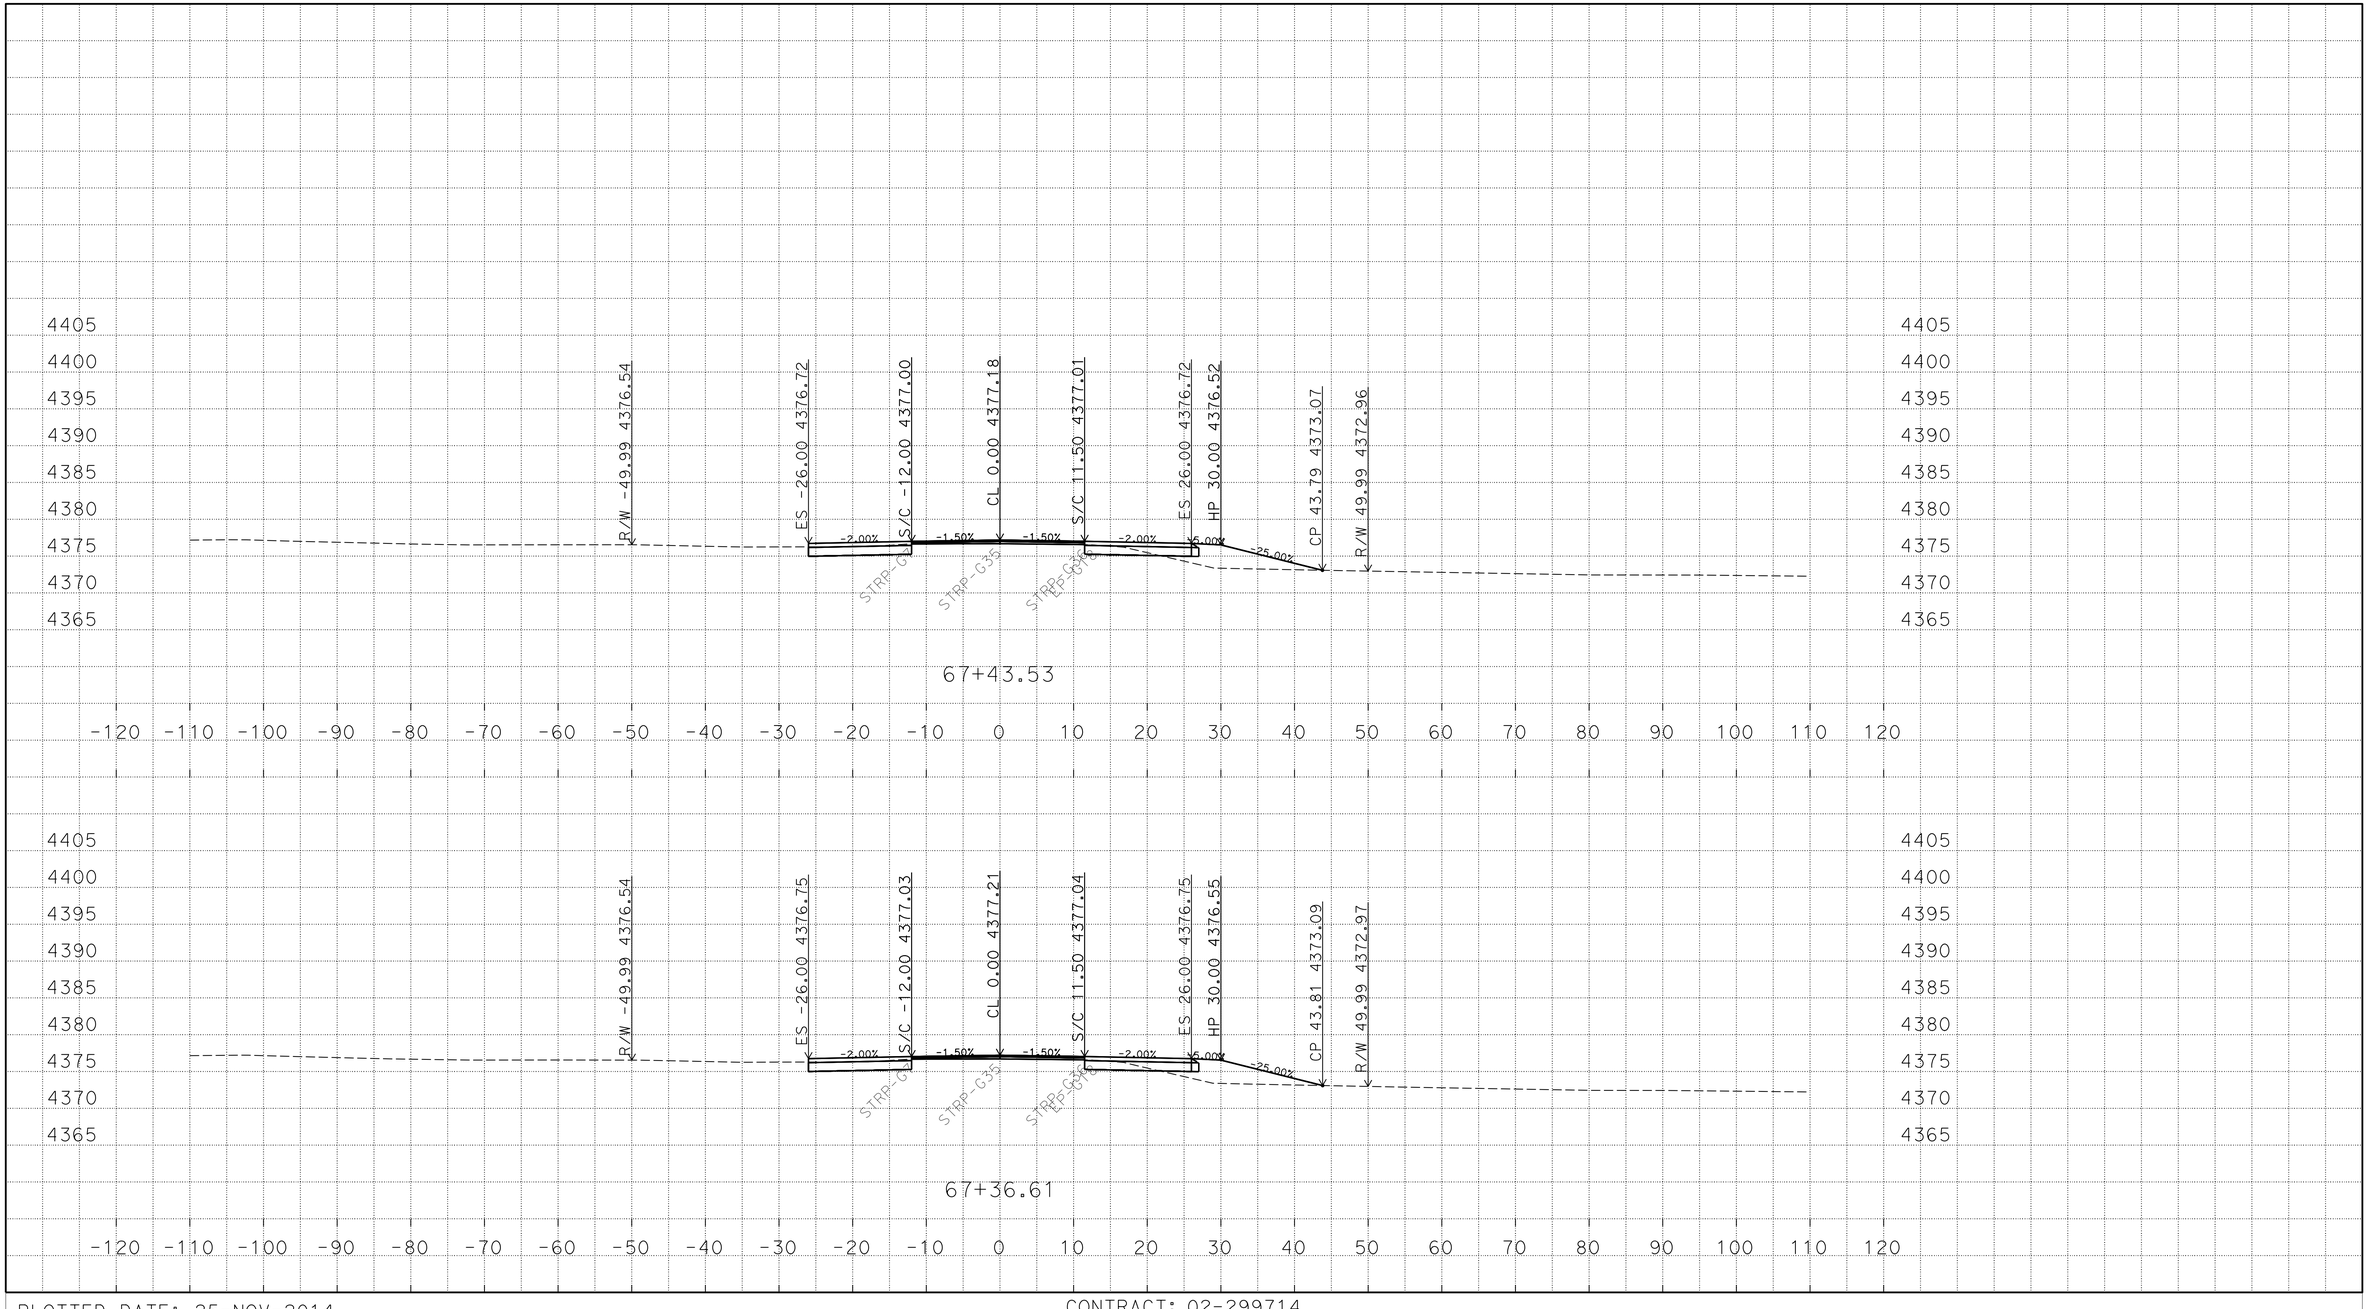

P:\proj2\02\29971\design\C3D\XSec_Qtys
0229971 Xsec 2014-10-07_TEMP_X_C3D_DWG.dwg - 25-Nov-14 10:13 AM

PLOTTED DATE: 25-NOV-2014

SCALE: 1"=10' Horiz.
1"=10' Vert.

CREATED BY: S117566

CONTRACT: 02-299714

DIST/CO/RTE/PM: 02/Mod/299/39.4/40.6

PROJECT ID: 02-1200-0022-4

"A1" LINE
CROSS SECTIONS
81 OF 248

FOR EARTHWORK DEVELOPMENT ONLY

All Dimensions are U.S. Survey Feet

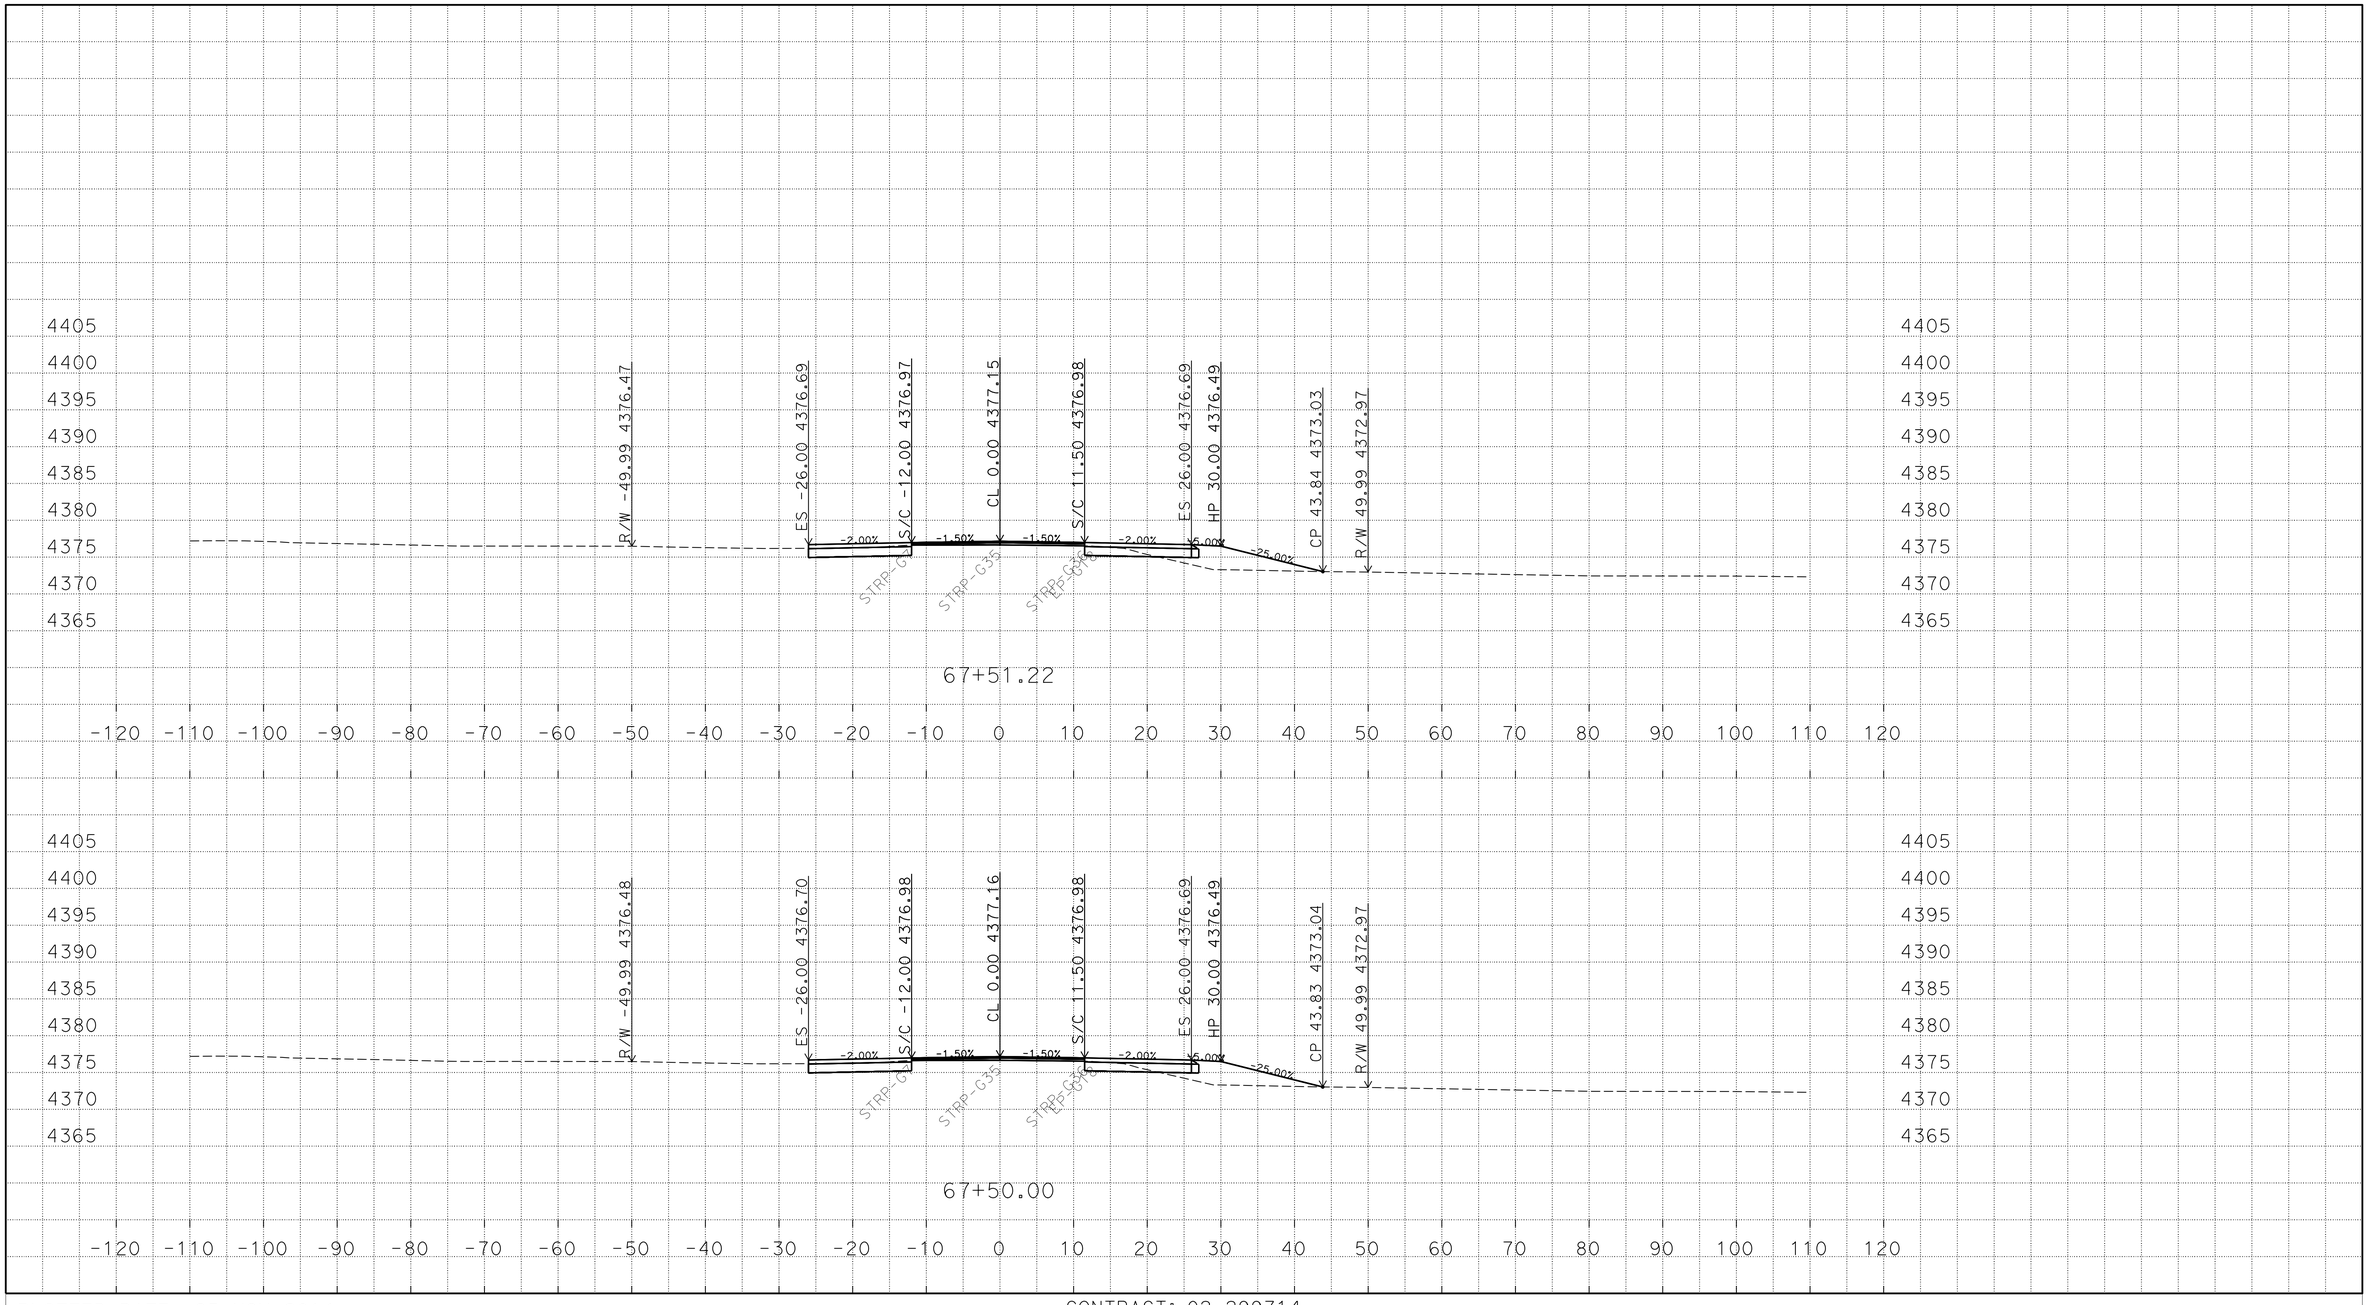

P:\proj2\02\29971\design\C3D\XSec_Qtys
0229971 Xsec 2014-10-07_TEMP_X_C3D_DWG.dwg - 25-Nov-14 10:13 AM

PLOTTED DATE: 25-NOV-2014

SCALE: 1"=10' Horiz.
1"=10' Vert.

CREATED BY: S117566

CONTRACT: 02-299714

DIST/CO/RTE/PM: 02/Mod/299/39.4/40.6

PROJECT ID: 02-1200-0022-4

"A1" LINE
CROSS SECTIONS
82 OF 248

FOR EARTHWORK DEVELOPMENT ONLY

All Dimensions are U.S. Survey Feet

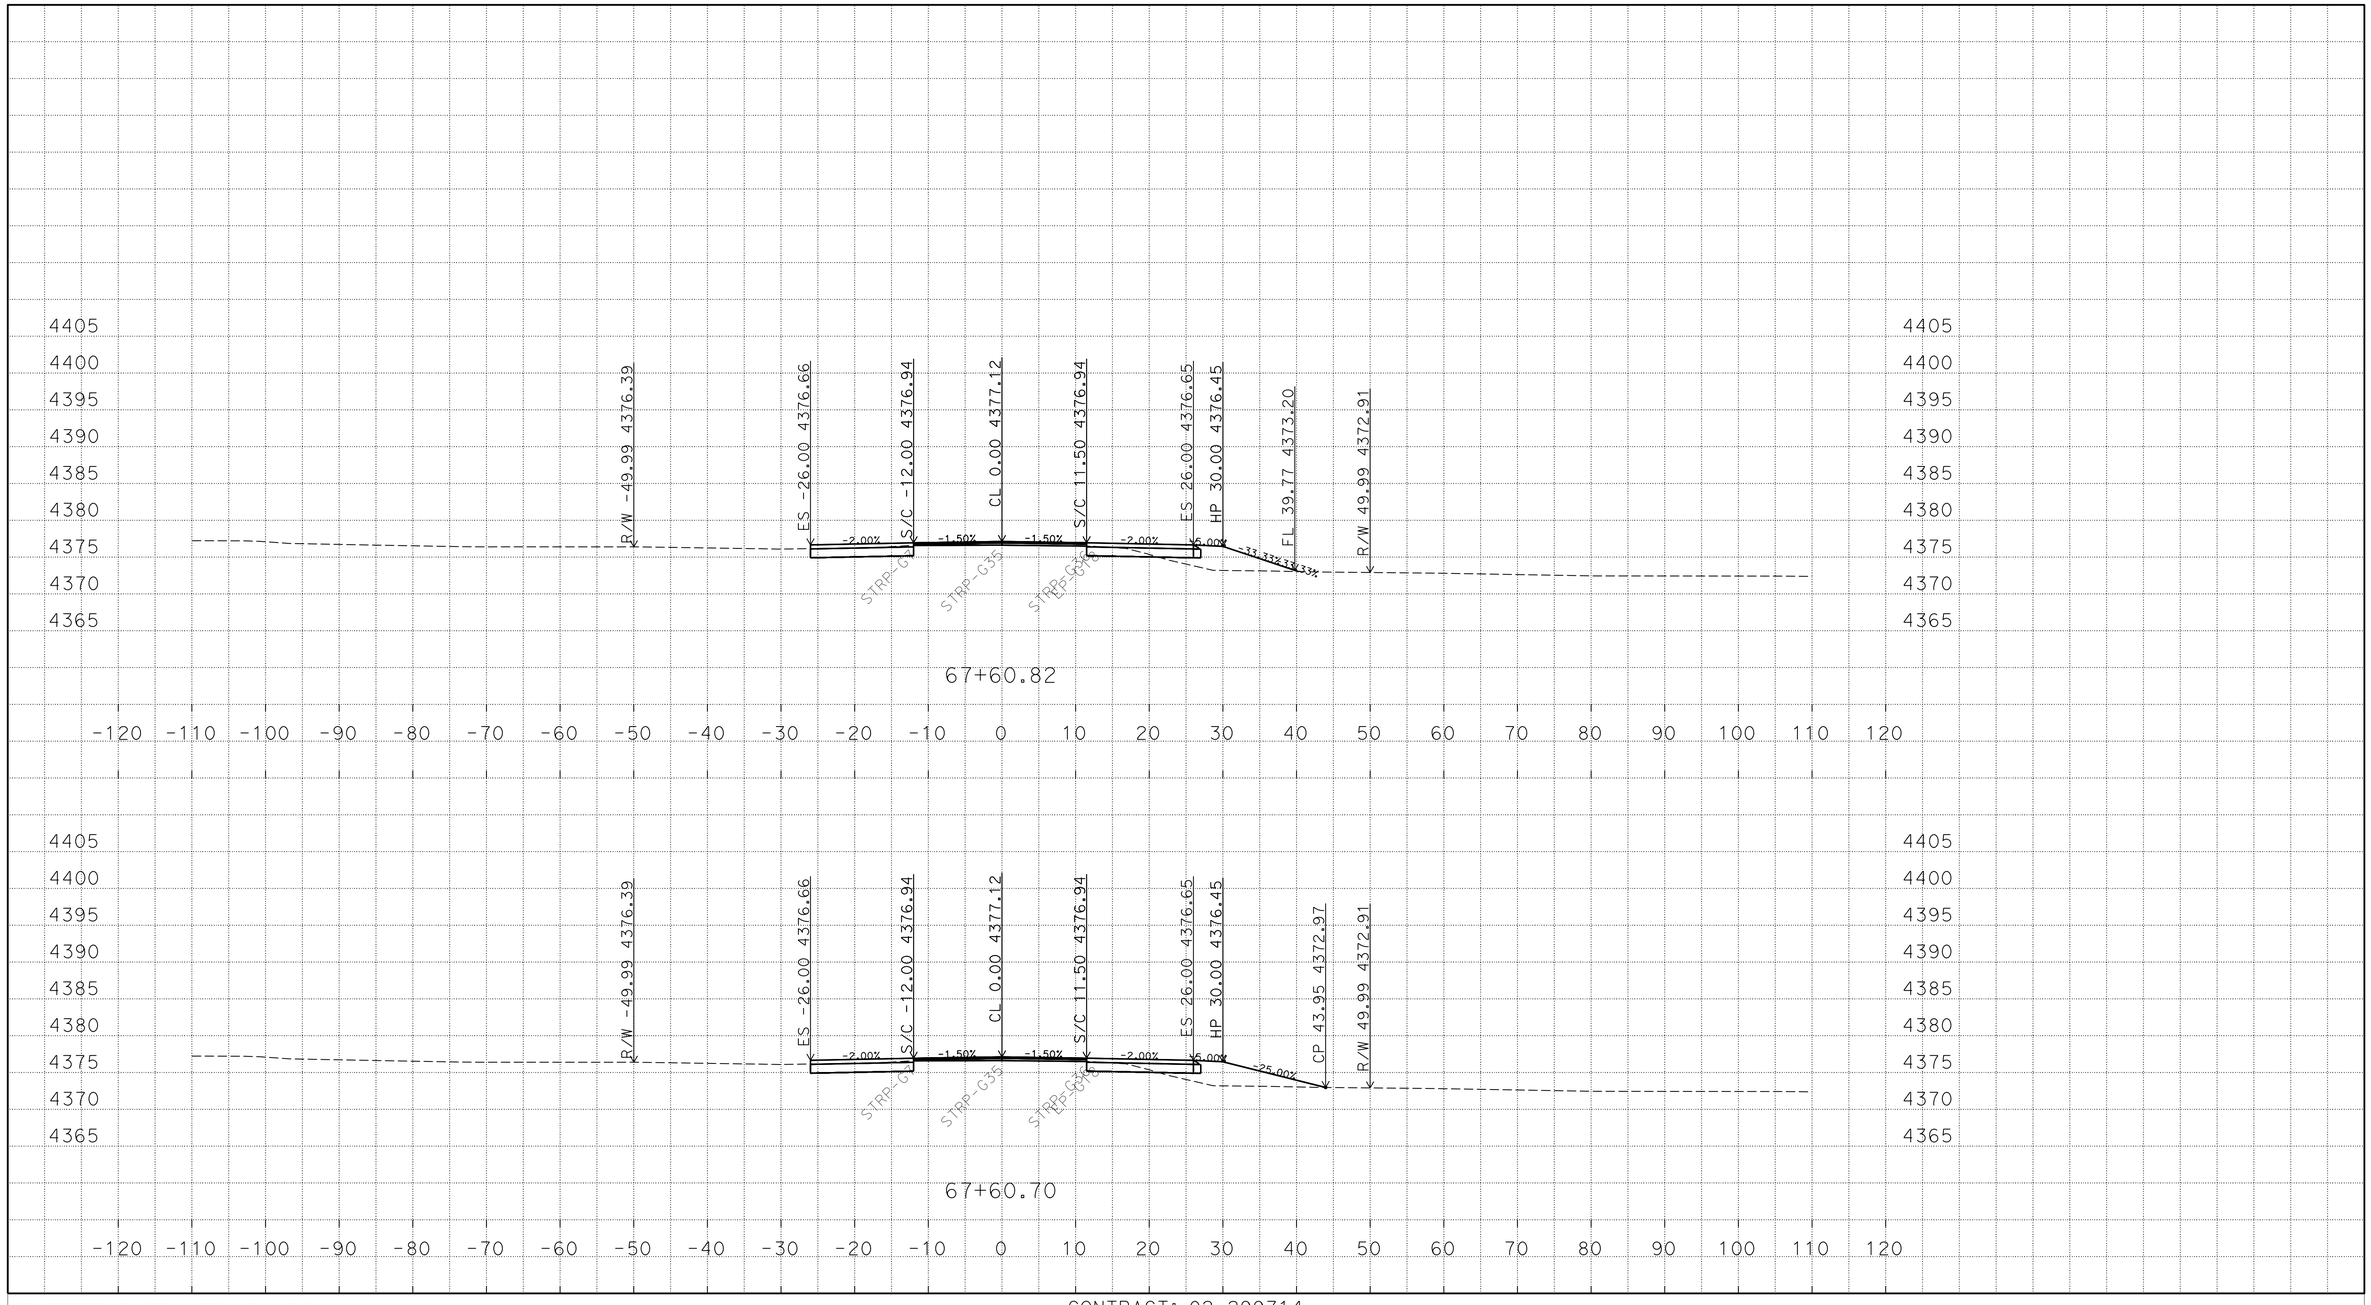

P:\proj2\02\29971\design\C3D\XSec_Qtys
0229971 Xsec 2014-10-07_TEMP_X_C3D_DWG.dwg - 25-Nov-14 10:13 AM

PLOTTED DATE: 25-NOV-2014

SCALE: 1"=10' Horiz.
1"=10' Vert.

CREATED BY: S117566

CONTRACT: 02-299714

DIST/CO/RTE/PM: 02/Mod/299/39.4/40.6

PROJECT ID: 02-1200-0022-4

"A1" LINE
CROSS SECTIONS
83 OF 248

FOR EARTHWORK DEVELOPMENT ONLY

All Dimensions are U.S. Survey Feet

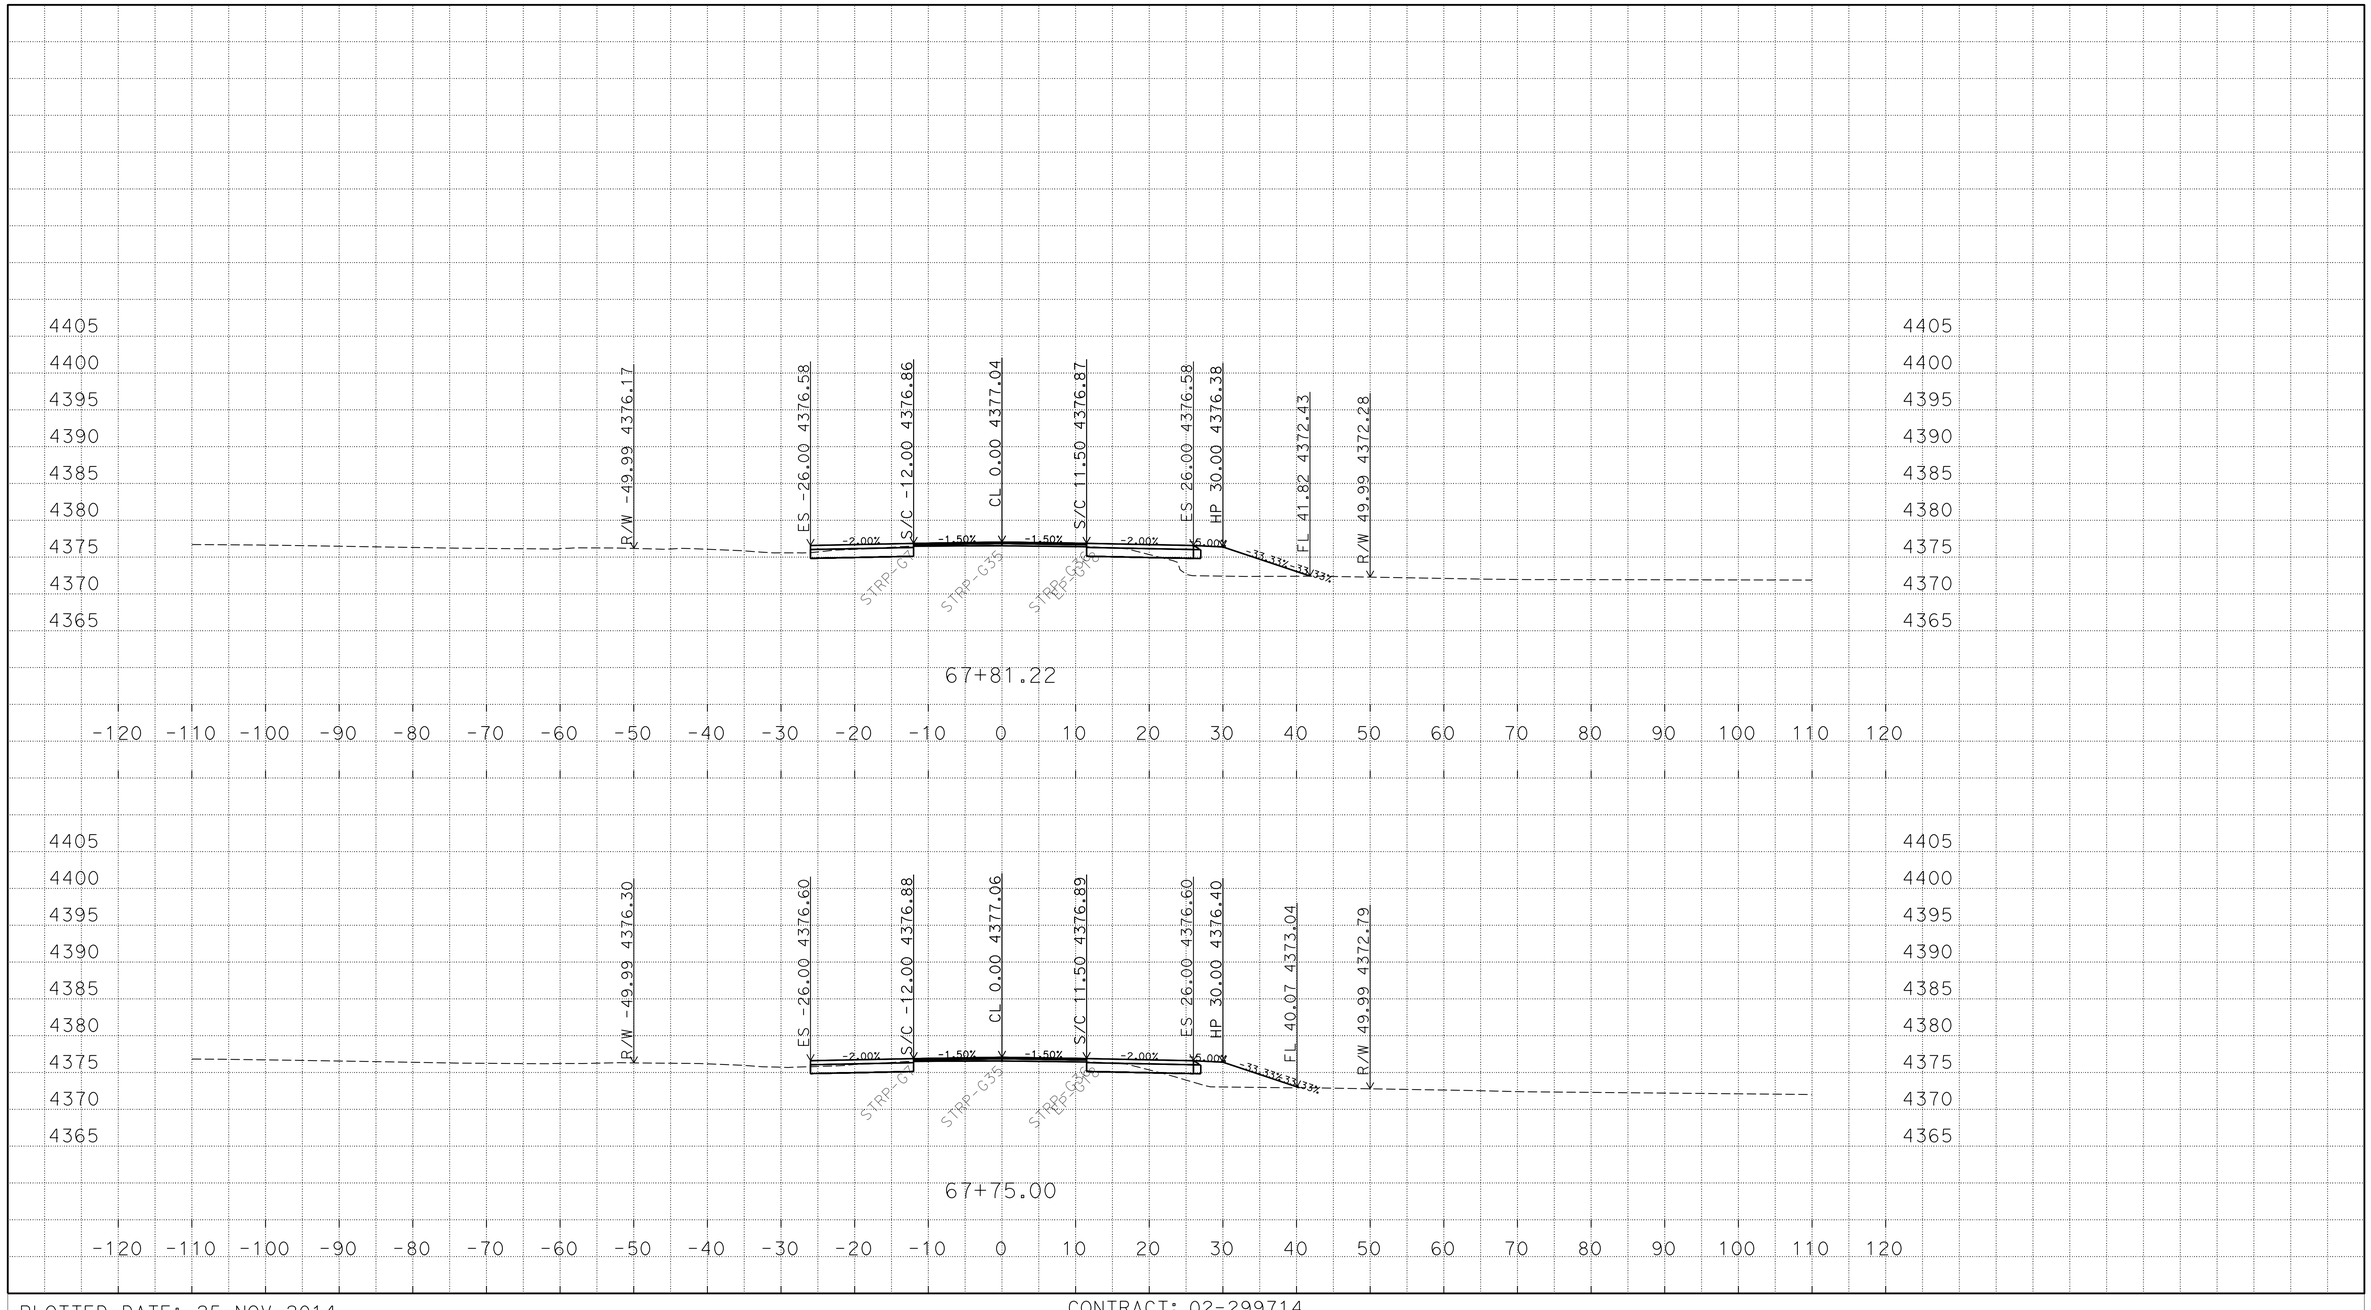

P:\proj2\02\29971\design\C3D\XSec_Qtys
0229971 Xsec 2014-10-07_TEMP_X_C3D_DWG.dwg - 25-Nov-14 10:13 AM

PLOTTED DATE: 25-NOV-2014

SCALE: 1"=10' Horiz.
1"=10' Vert.

CREATED BY: S117566

CONTRACT: 02-299714

DIST/CO/RTE/PM: 02/Mod/299/39.4/40.6

PROJECT ID: 02-1200-0022-4

"A1" LINE
CROSS SECTIONS
84 OF 248

FOR EARTHWORK DEVELOPMENT ONLY

All Dimensions are U.S. Survey Feet

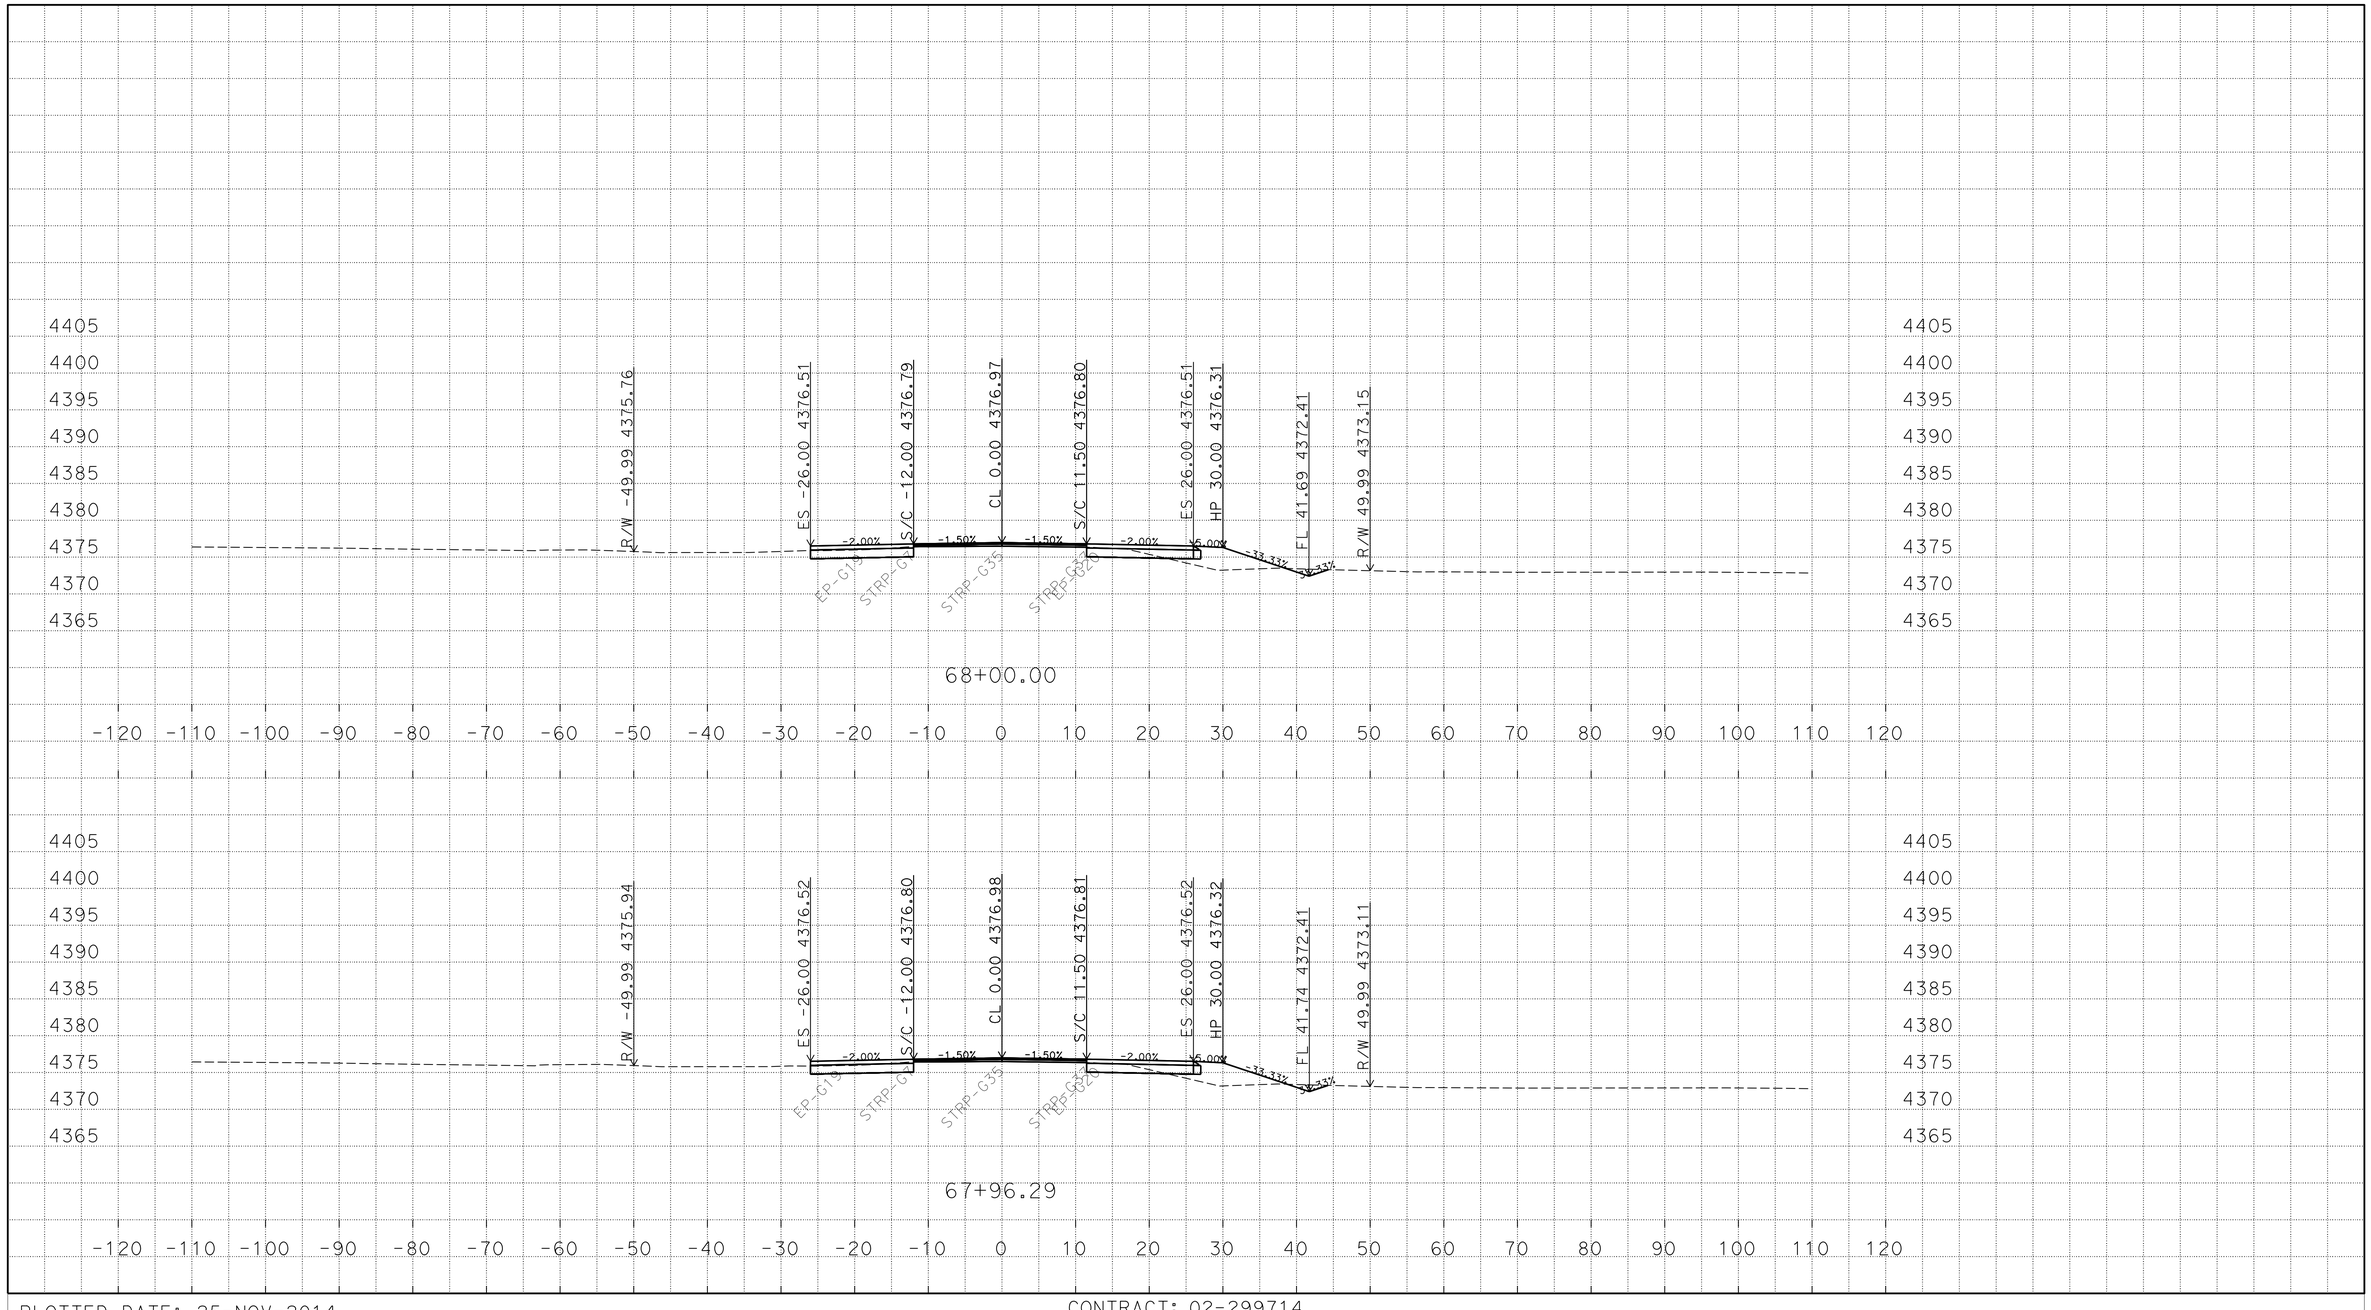

P:\proj2\02\29971\design\C3D\XSec_Qtys
0229971 Xsec 2014-10-07_TEMP_X_C3D_DWG.dwg - 25-Nov-14 10:13 AM

PLOTTED DATE: 25-NOV-2014

SCALE: 1"=10' Horiz.
1"=10' Vert.

CREATED BY: S117566

CONTRACT: 02-299714

DIST/CO/RTE/PM: 02/Mod/299/39.4/40.6

PROJECT ID: 02-1200-0022-4

"A1" LINE
CROSS SECTIONS
85 OF 248

FOR EARTHWORK DEVELOPMENT ONLY

All Dimensions are U.S. Survey Feet

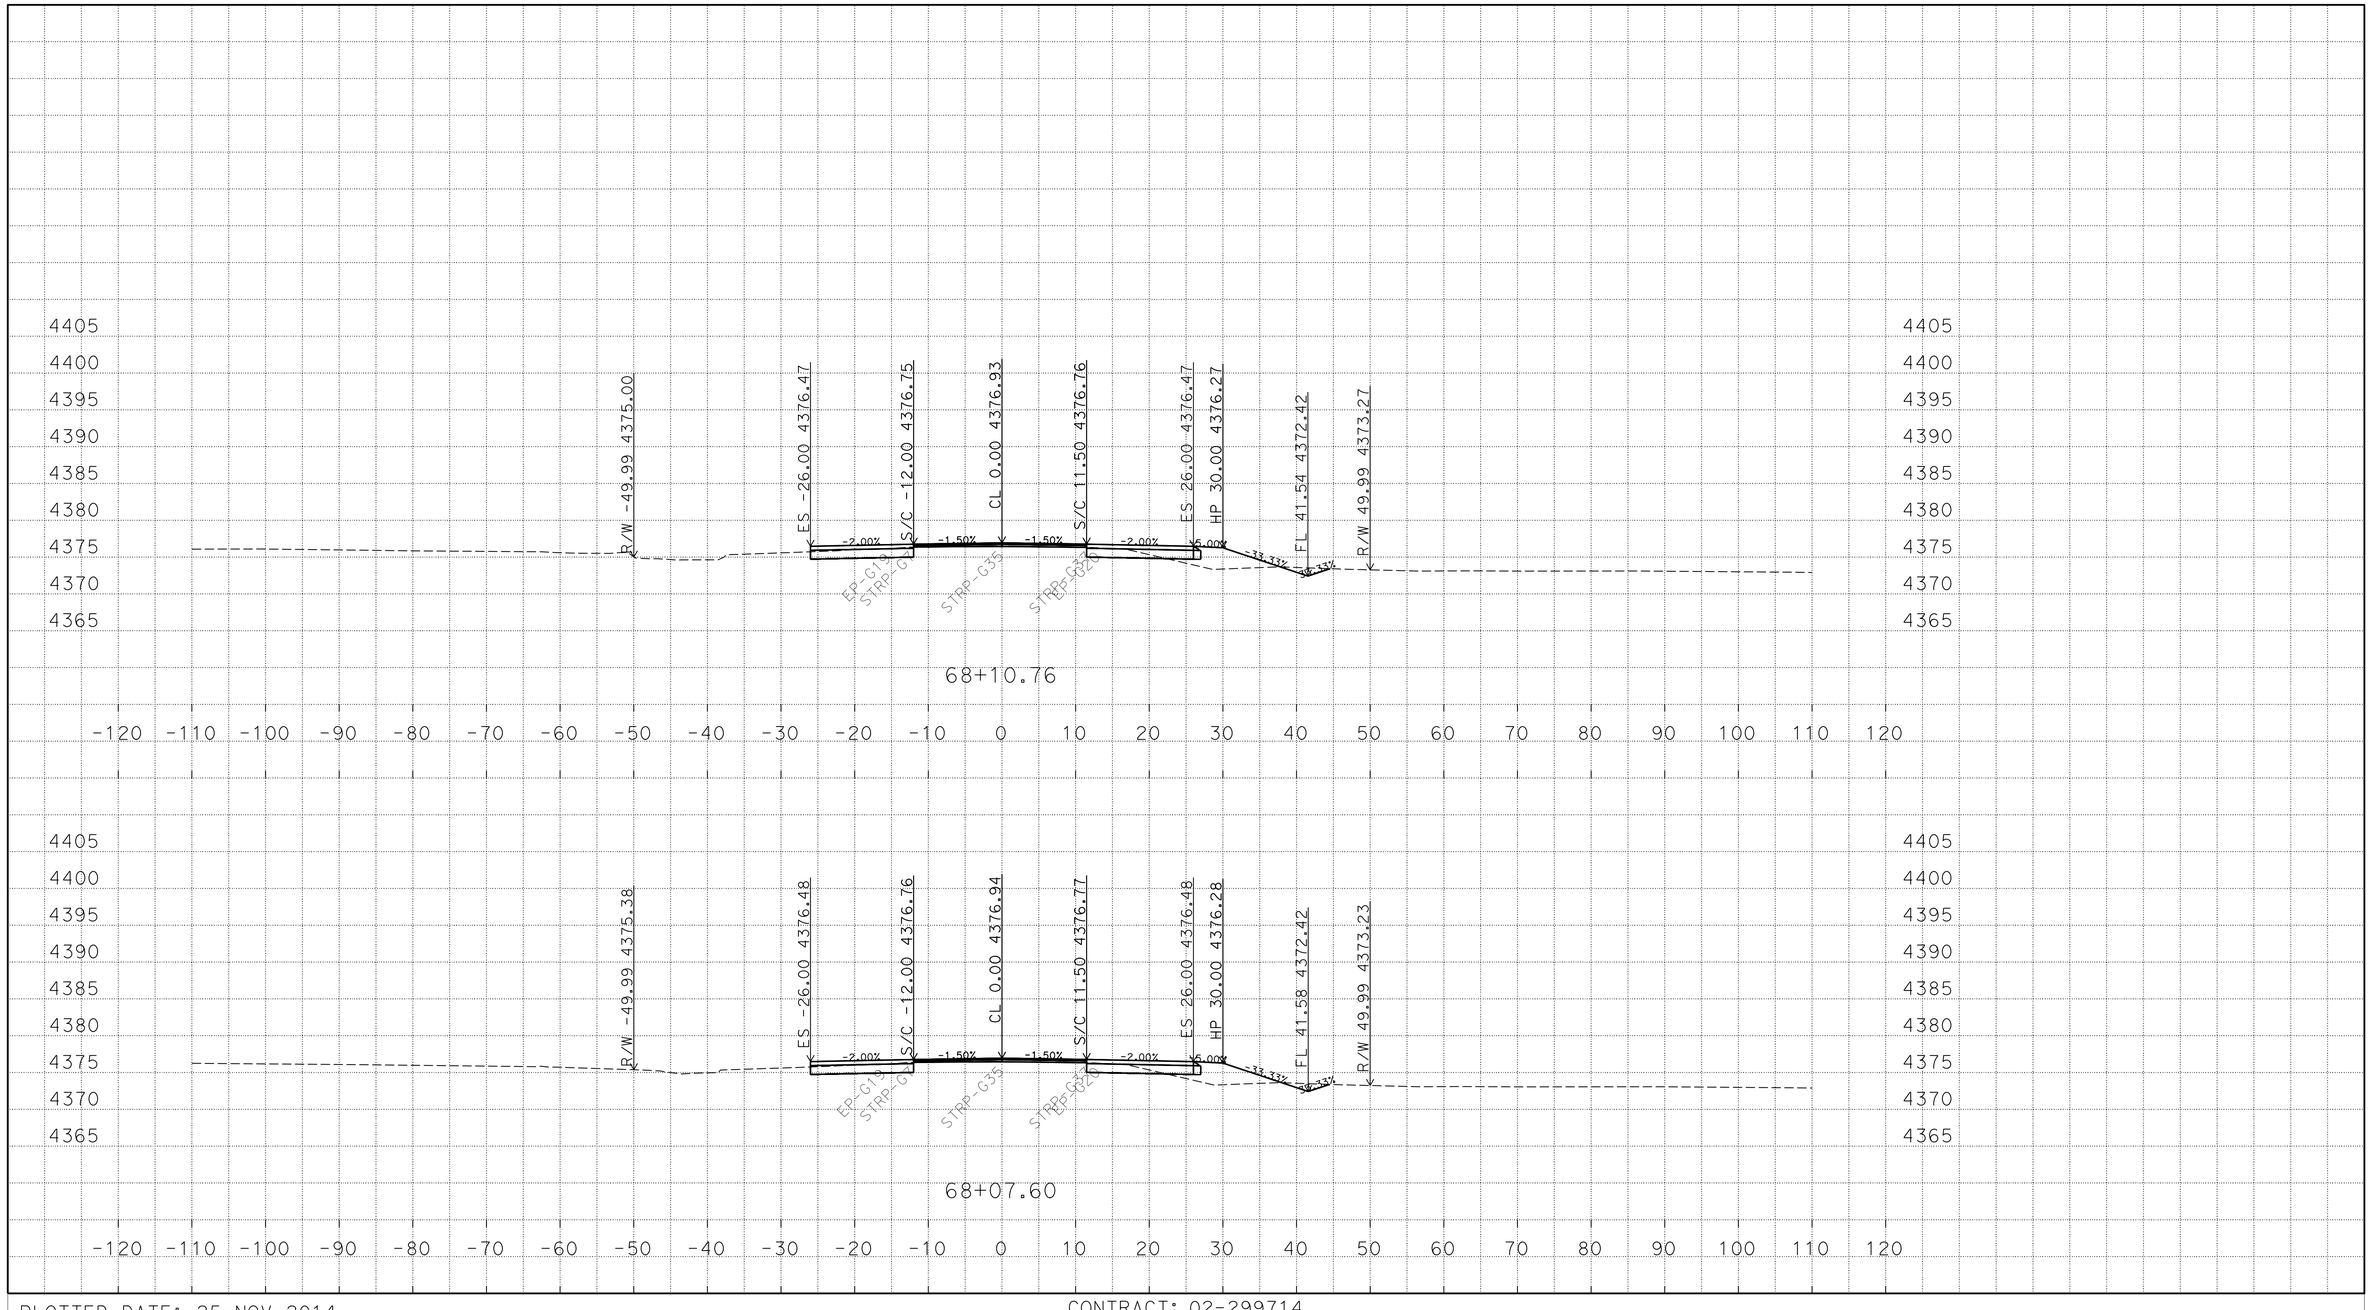

P:\proj2\02\29971\design\C3D\XSec_Qtys
0229971 Xsec 2014-10-07_TEMP_X_C3D_DWG.dwg - 25-Nov-14 10:13 AM

PLOTTED DATE: 25-NOV-2014

SCALE: 1"=10' Horiz.
1"=10' Vert.

CREATED BY: S117566

CONTRACT: 02-299714

DIST/CO/RTE/PM: 02/Mod/299/39.4/40.6

PROJECT ID: 02-1200-0022-4

"A1" LINE
CROSS SECTIONS

FOR EARTHWORK DEVELOPMENT ONLY

All Dimensions are U.S. Survey Feet

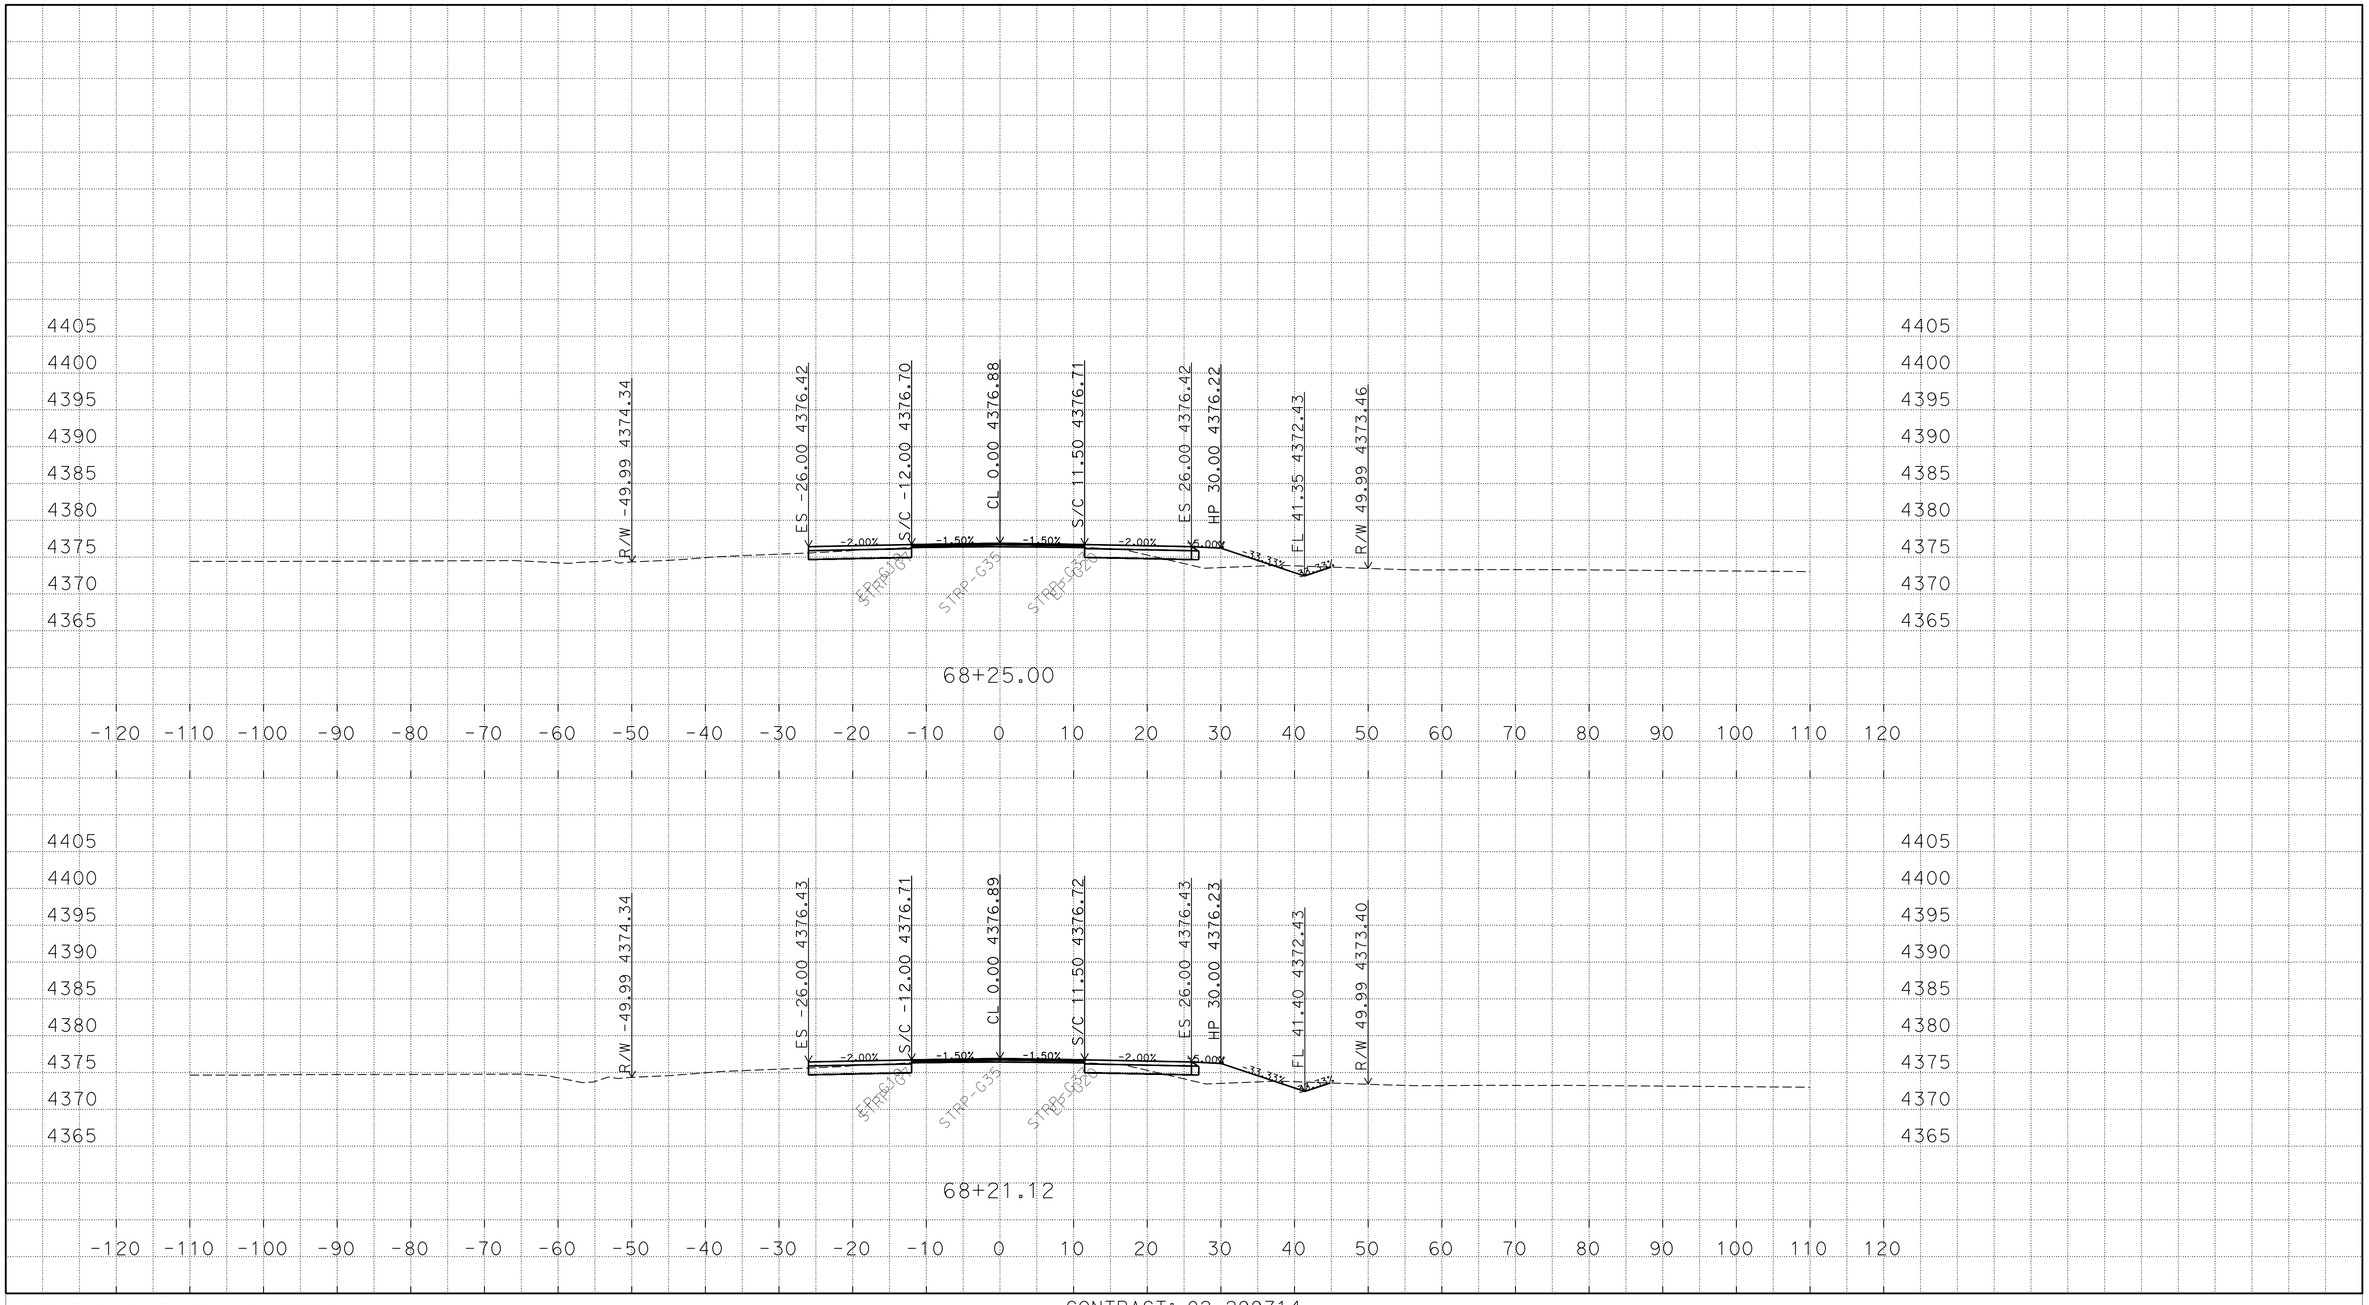

P:\proj2\02\29971\design\C3D\XSec_Qtys
0229971 Xsec 2014-10-07_TEMP_X_C3D_DWG.dwg - 25-Nov-14 10:13 AM

PLOTTED DATE: 25-NOV-2014

SCALE: 1"=10' Horiz.
1"=10' Vert.

CREATED BY: S117566

CONTRACT: 02-299714

DIST/CO/RTE/PM: 02/Mod/299/39.4/40.6

PROJECT ID: 02-1200-0022-4

"A1" LINE
CROSS SECTIONS
87 OF 248

FOR EARTHWORK DEVELOPMENT ONLY

All Dimensions are U.S. Survey Feet

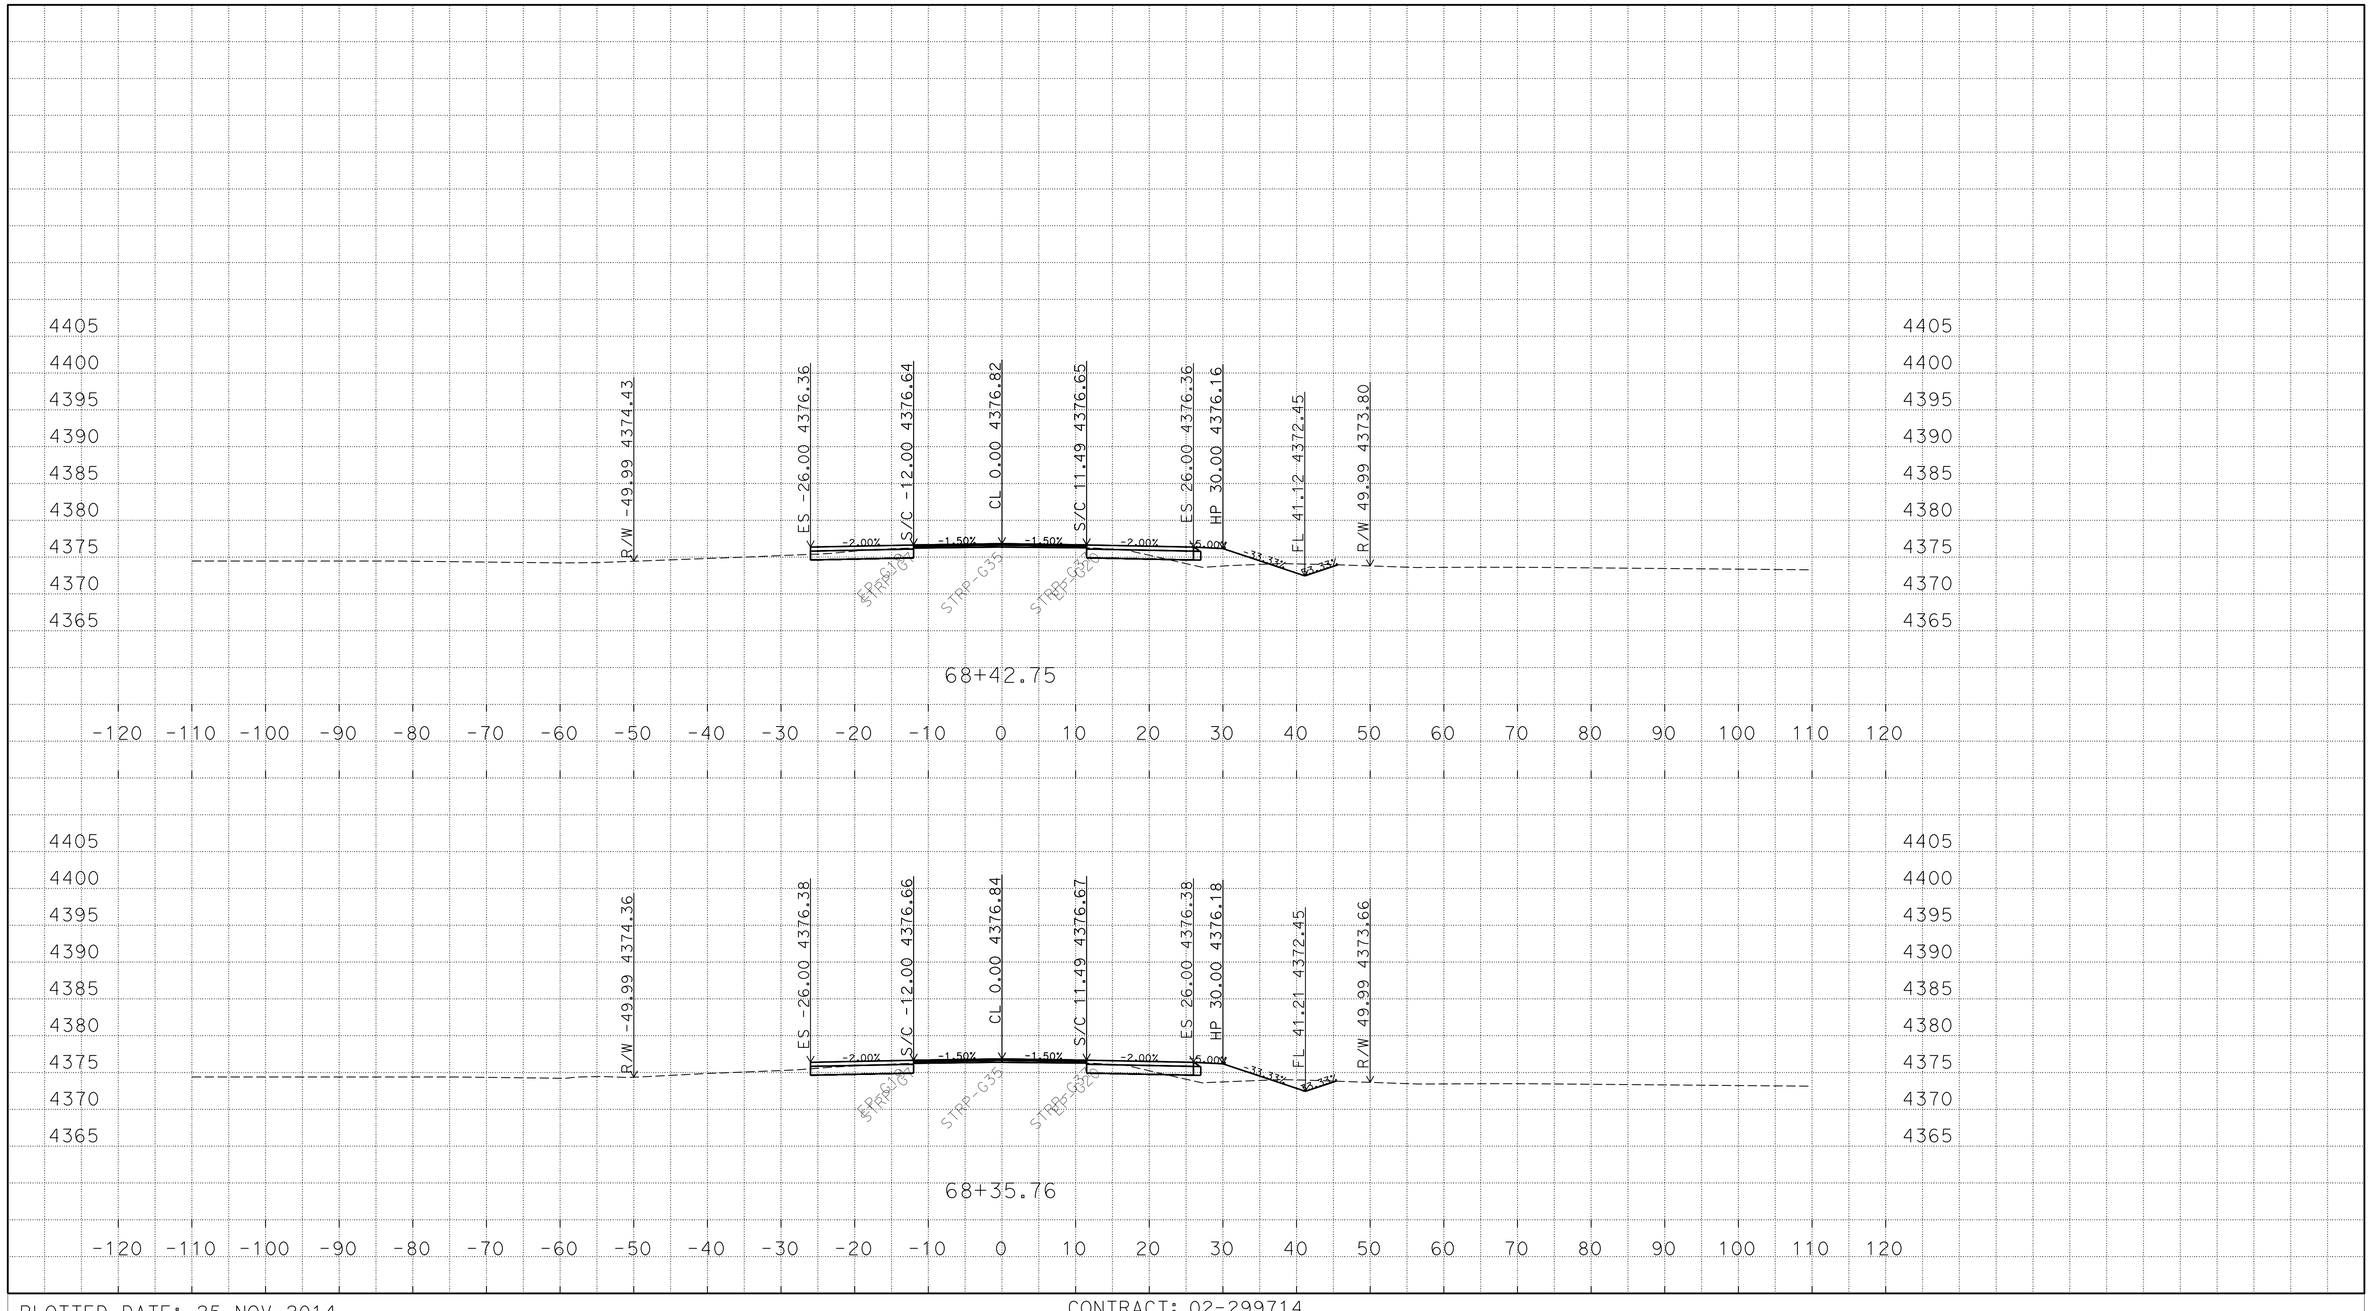

P:\proj2\02\29971\design\C3D\XSec_Qtys
0229971 Xsec 2014-10-07_TEMP_X_C3D_DWG.dwg - 25-Nov-14 10:13 AM

PLOTTED DATE: 25-NOV-2014

SCALE: 1"=10' Horiz.
1"=10' Vert.

CREATED BY: S117566

CONTRACT: 02-299714

DIST/CO/RTE/PM: 02/Mod/299/39.4/40.6

PROJECT ID: 02-1200-0022-4

"A1" LINE
CROSS SECTIONS
88 OF 248

FOR EARTHWORK DEVELOPMENT ONLY

All Dimensions are U.S. Survey Feet

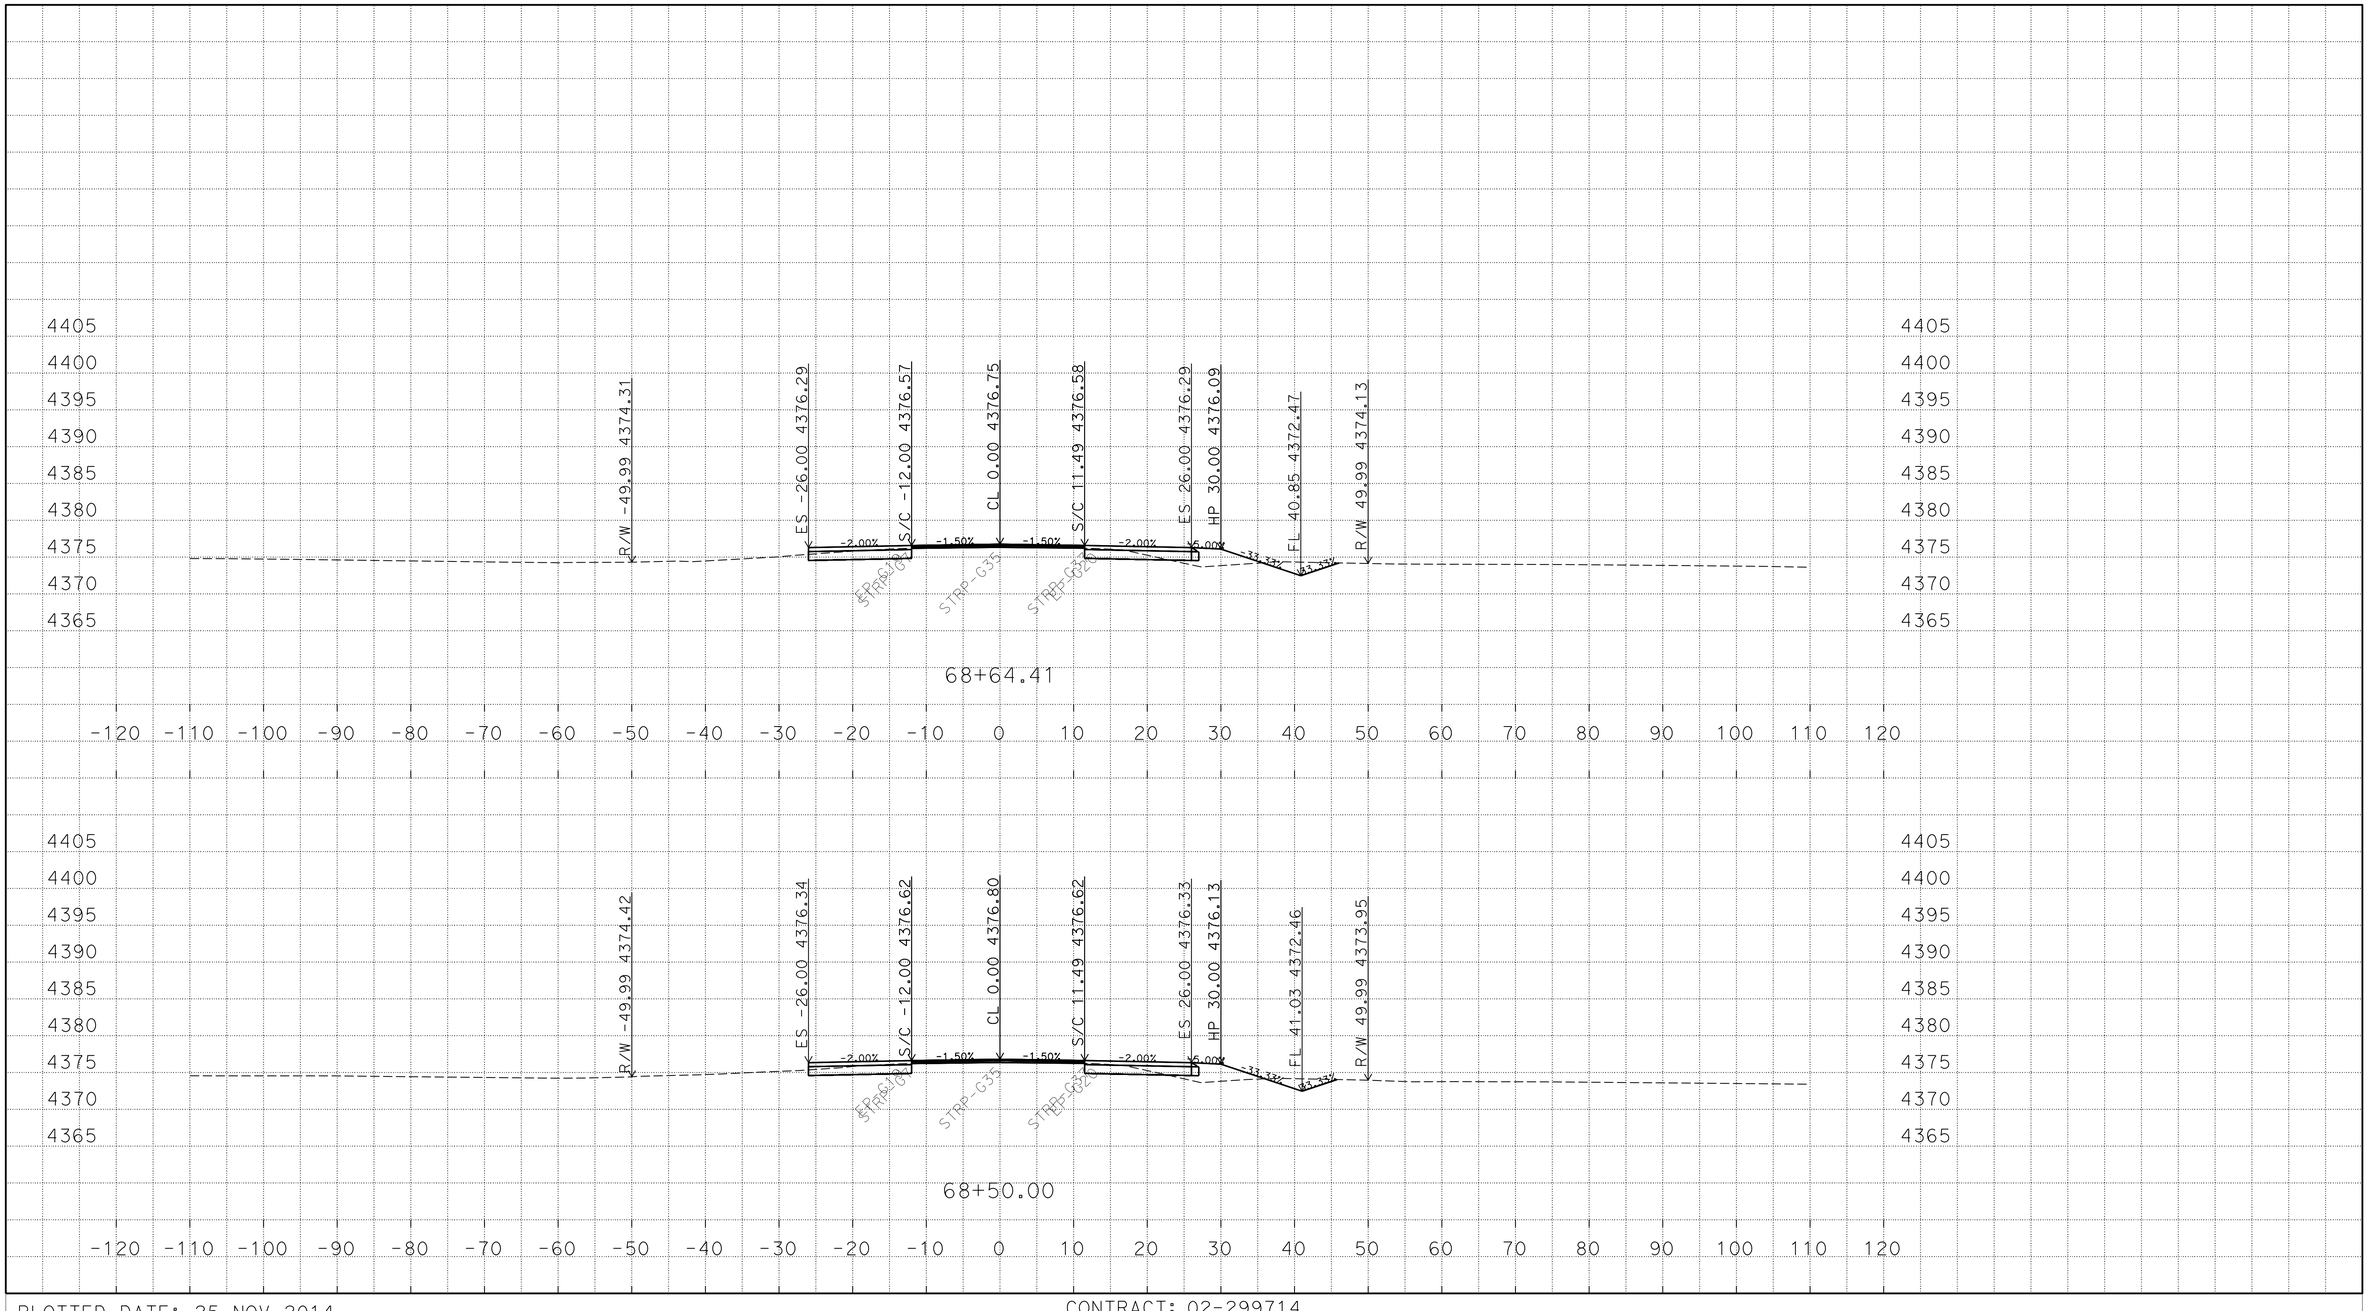

P:\proj2\02\29971\design\C3D\XSec_Qtys
0229971 Xsec 2014-10-07_TEMP_X_C3D_DWG.dwg - 25-Nov-14 10:13 AM

PLOTTED DATE: 25-NOV-2014

SCALE: 1"=10' Horiz.
1"=10' Vert.

CREATED BY: S117566

CONTRACT: 02-299714

DIST/CO/RTE/PM: 02/Mod/299/39.4/40.6

PROJECT ID: 02-1200-0022-4

"A1" LINE
CROSS SECTIONS
89 OF 248

FOR EARTHWORK DEVELOPMENT ONLY

All Dimensions are U.S. Survey Feet

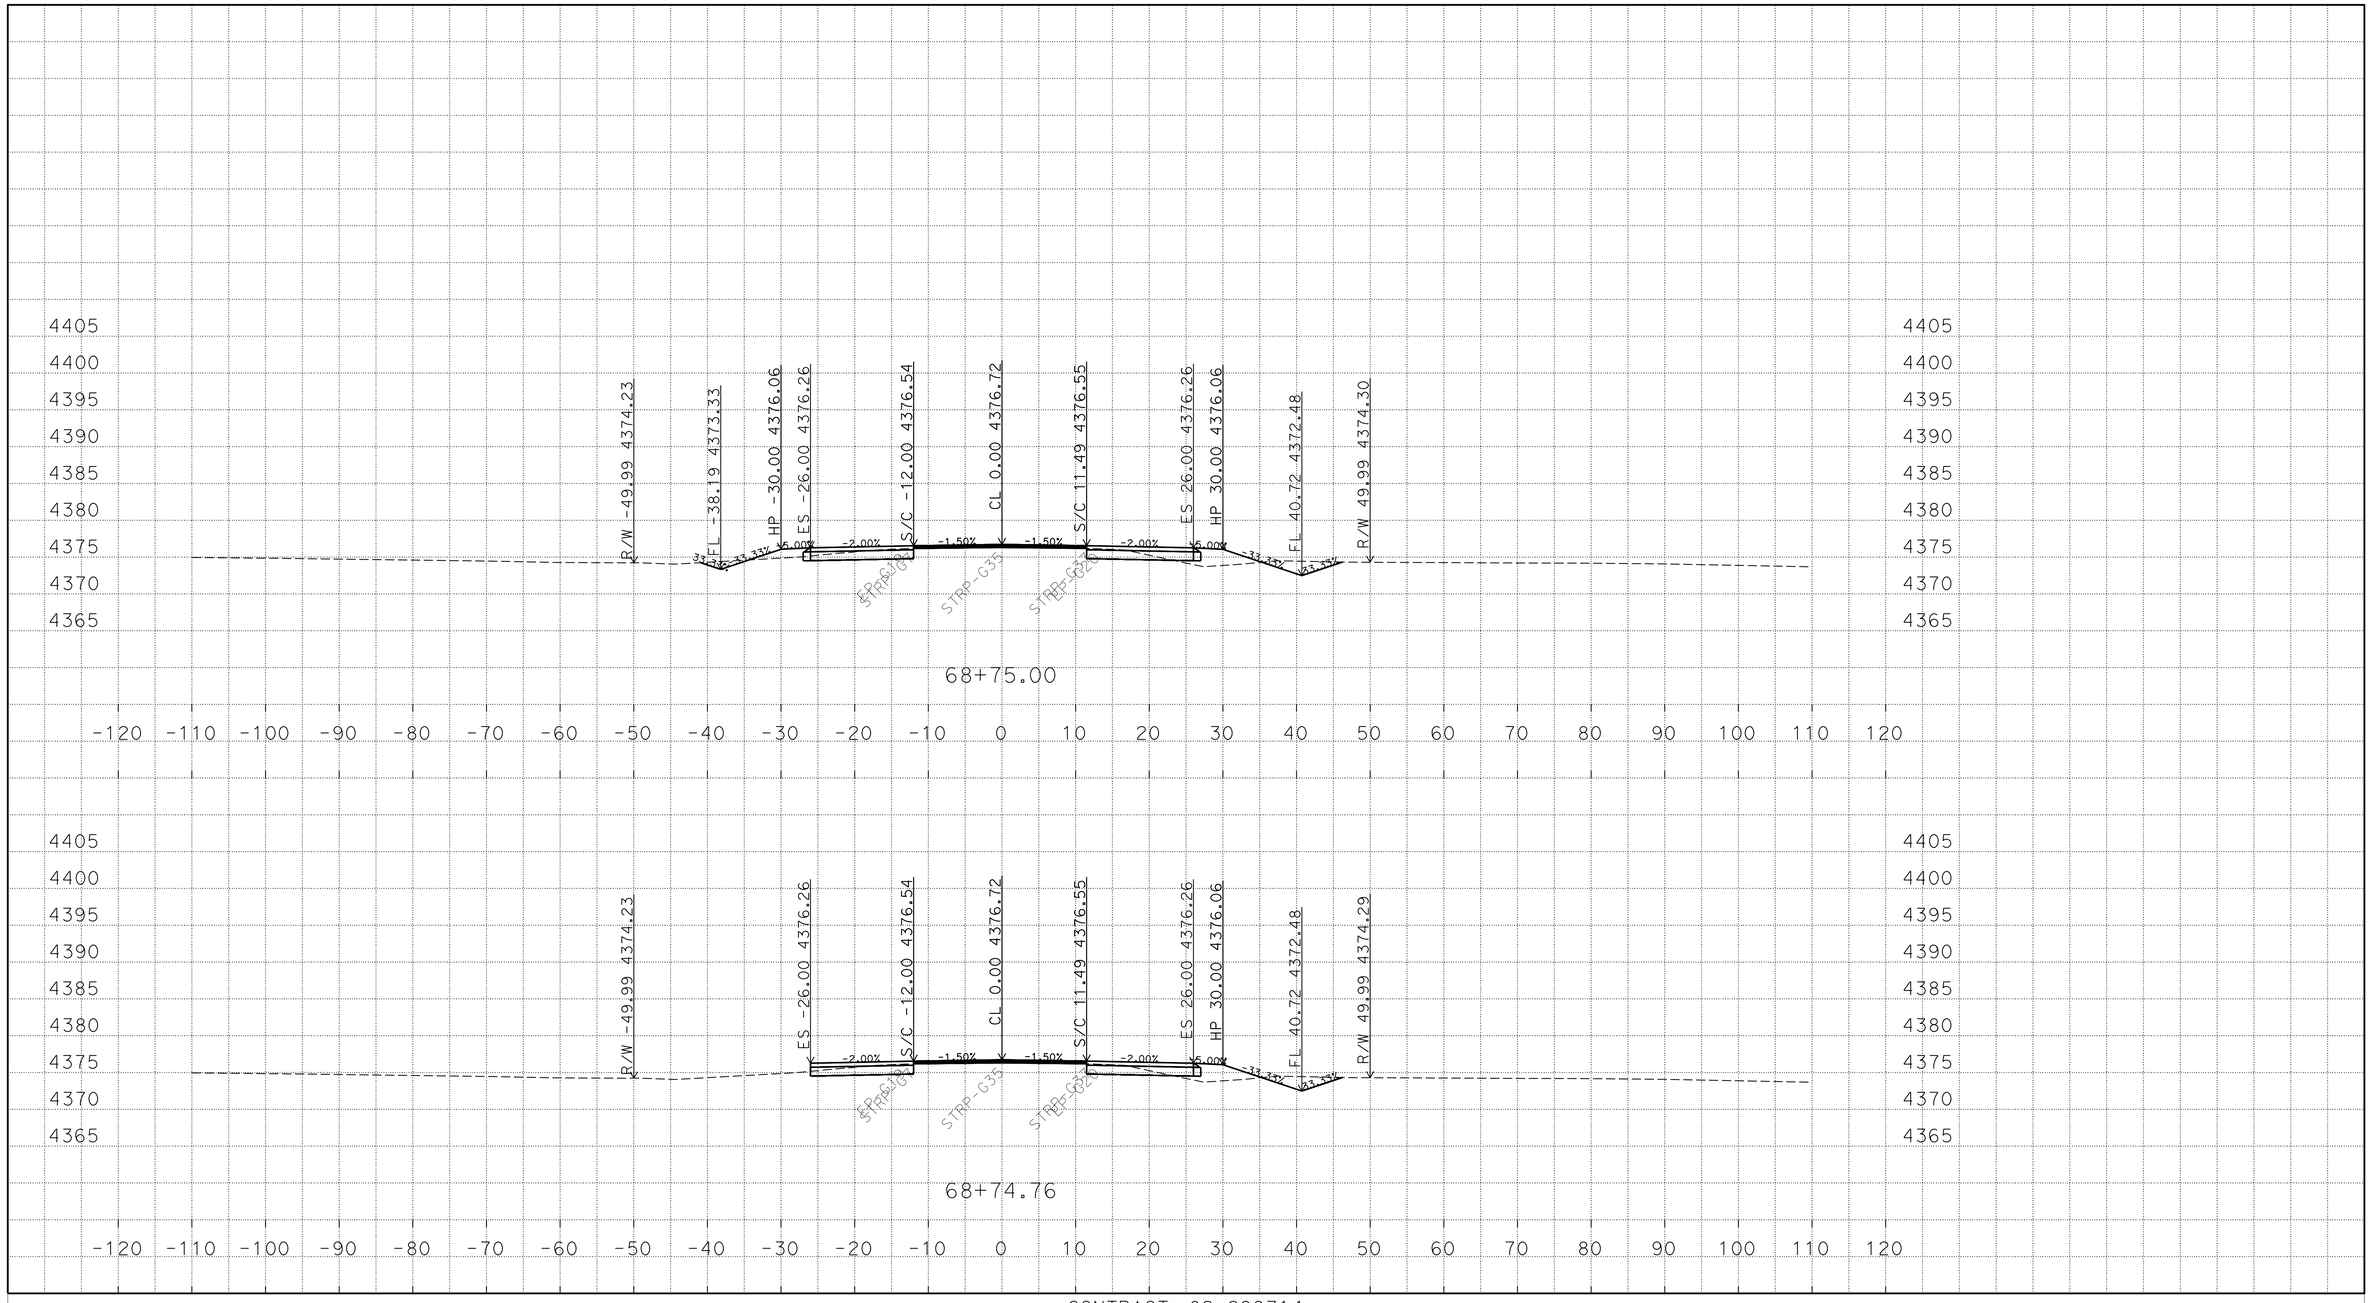

P:\proj2\02\29971\design\C3D\XSec_Qtys
0229971 Xsec 2014-10-07_TEMP_X_C3D_DWG.dwg - 25-Nov-14 10:13 AM

PLOTTED DATE: 25-NOV-2014

SCALE: 1"=10' Horiz.
1"=10' Vert.

CREATED BY: S117566

CONTRACT: 02-299714

DIST/CO/RTE/PM: 02/Mod/299/39.4/40.6

PROJECT ID: 02-1200-0022-4

"A1" LINE
CROSS SECTIONS
90 OF 248

FOR EARTHWORK DEVELOPMENT ONLY

All Dimensions are U.S. Survey Feet

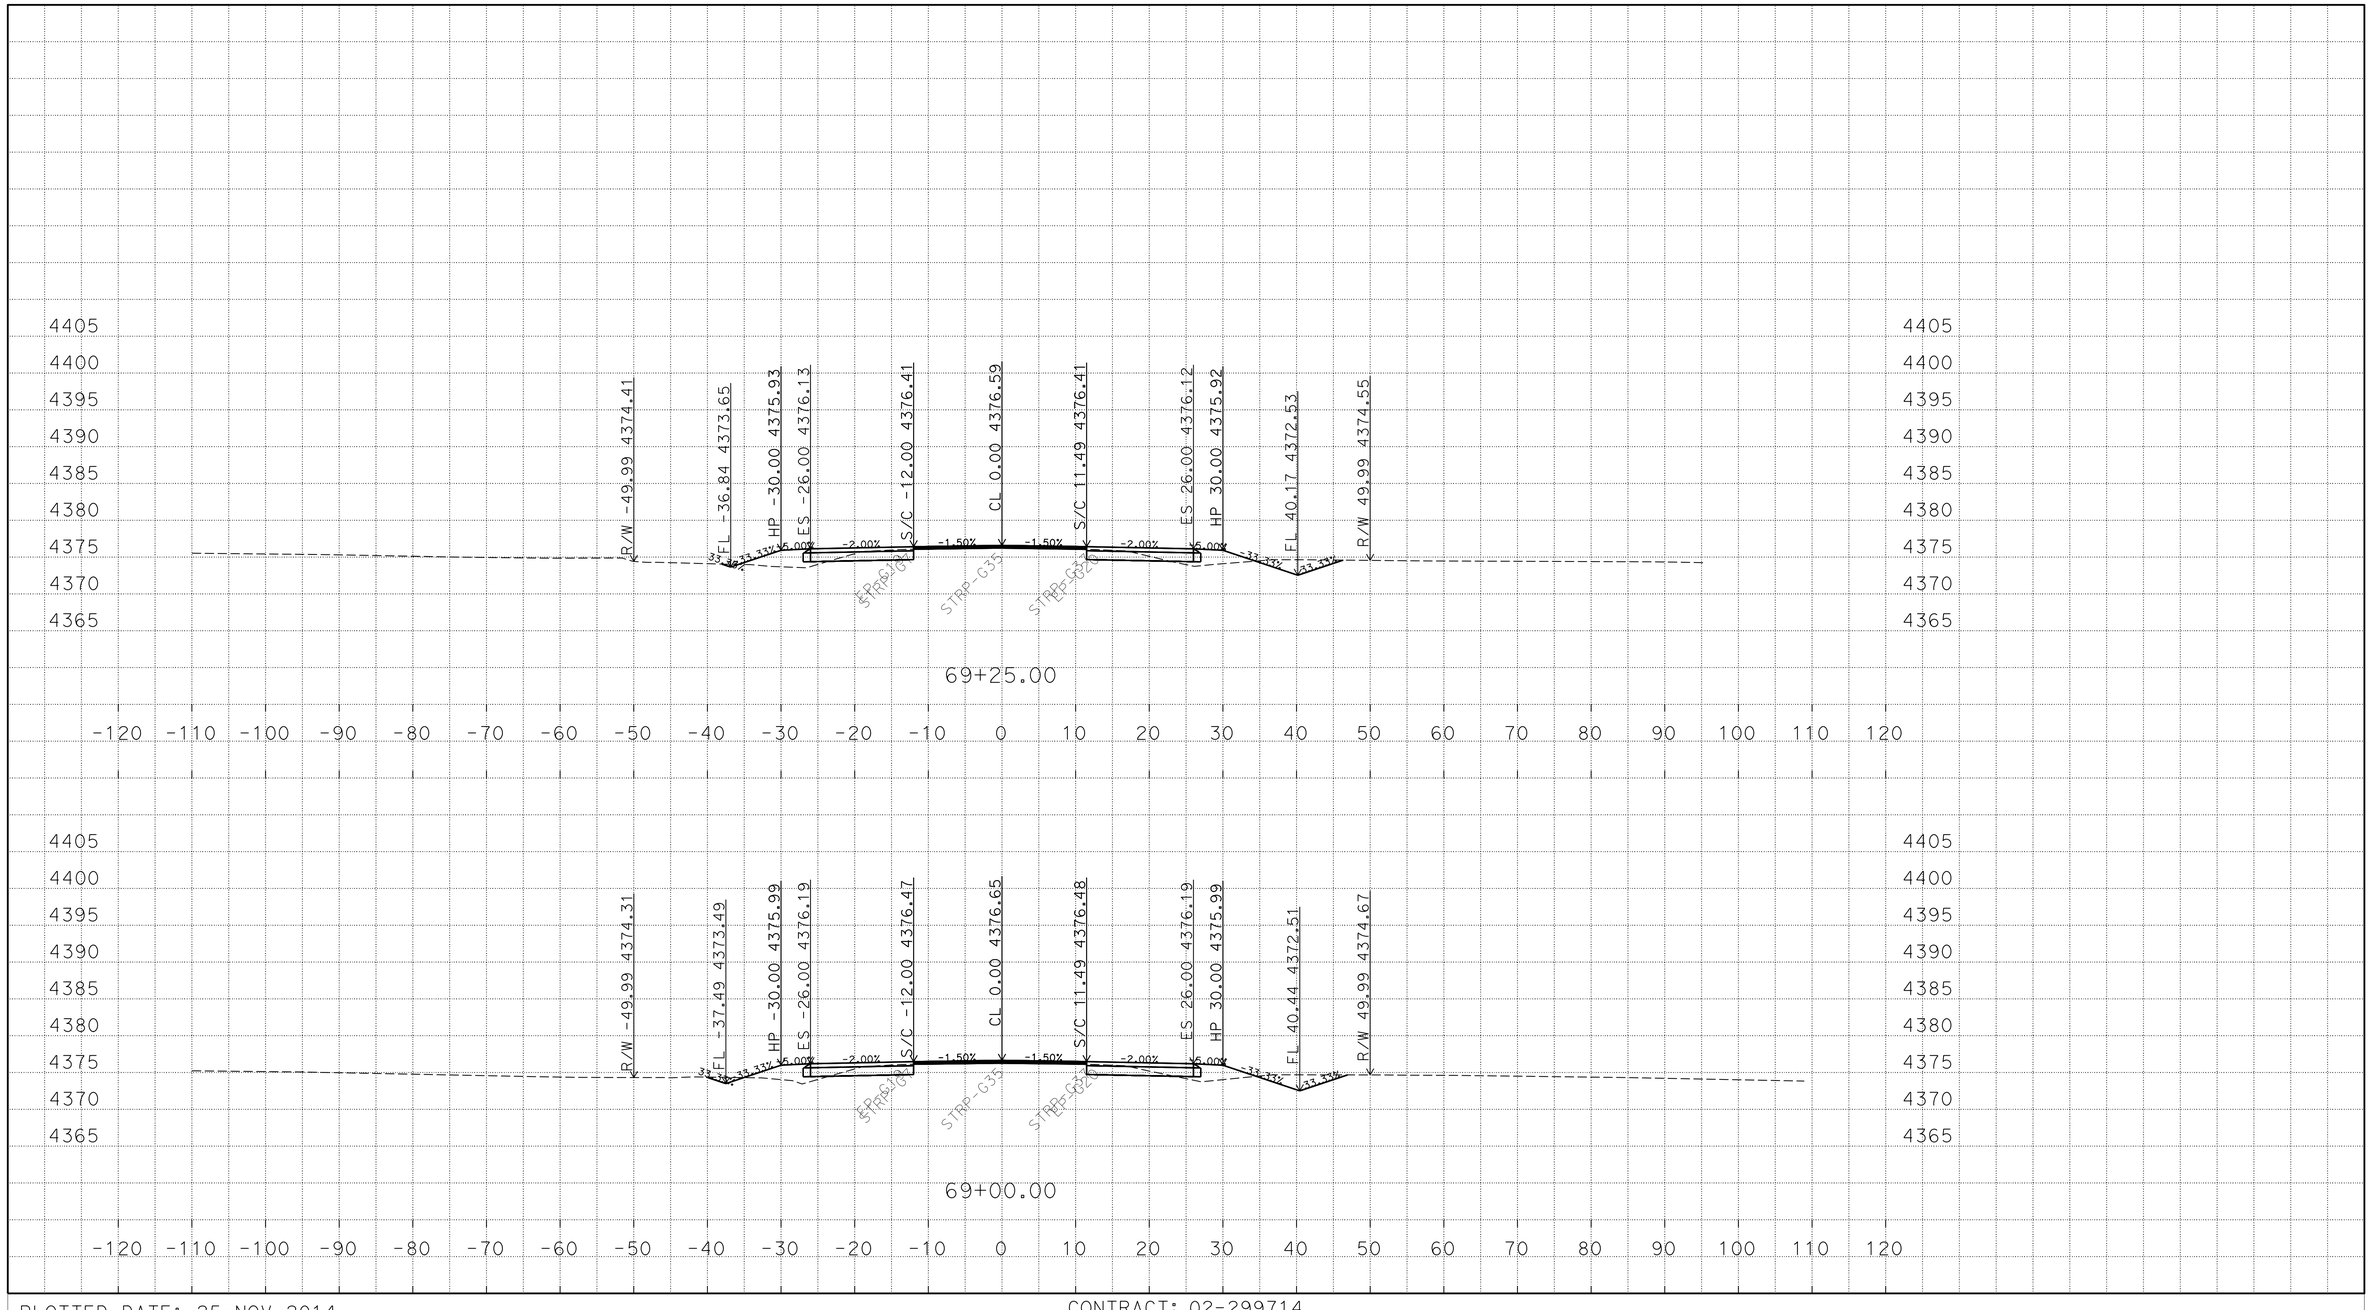

P:\proj2\02\29971\design\C3D\XSec_Qtys
0229971 Xsec 2014-10-07_TEMP_X_C3D_DWG.dwg - 25-Nov-14 10:13 AM

PLOTTED DATE: 25-NOV-2014

SCALE: 1"=10' Horiz.
1"=10' Vert.

CREATED BY: S117566

CONTRACT: 02-299714

DIST/CO/RTE/PM: 02/Mod/299/39.4/40.6

PROJECT ID: 02-1200-0022-4

"A1" LINE
CROSS SECTIONS
91 OF 248

FOR EARTHWORK DEVELOPMENT ONLY

All Dimensions are U.S. Survey Feet

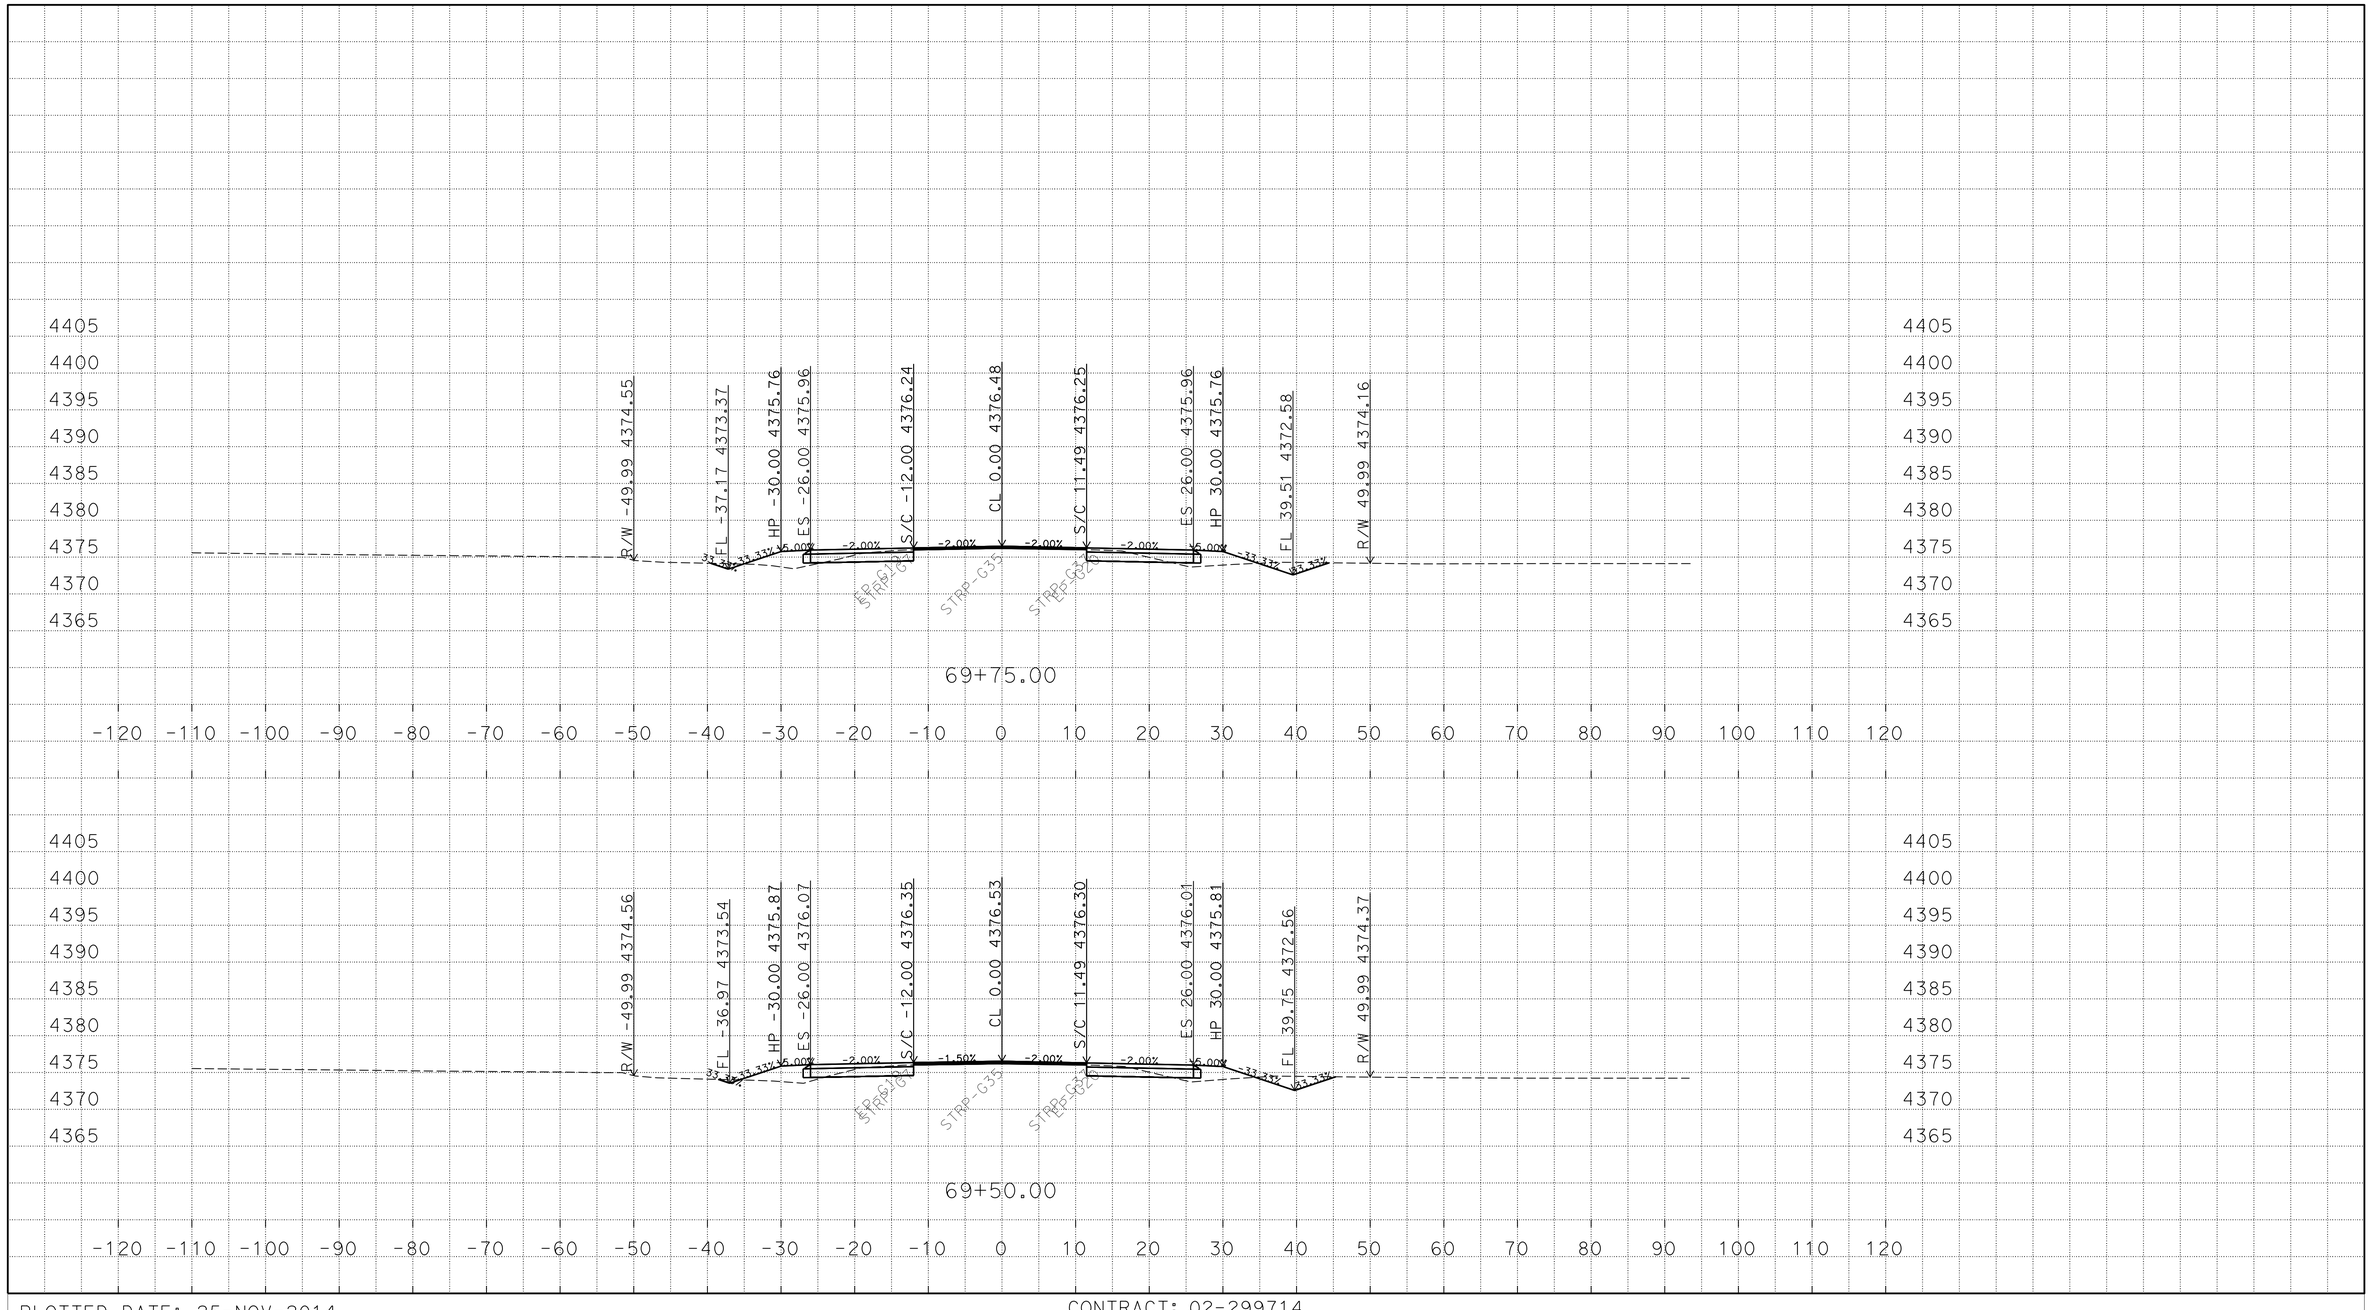

P:\proj2\02\29971\design\C3D\XSec_Qtys
0229971 Xsec 2014-10-07_TEMP_X_C3D_DWG.dwg - 25-Nov-14 10:13 AM

PLOTTED DATE: 25-NOV-2014

SCALE: 1"=10' Horiz.
1"=10' Vert.

CREATED BY: S117566

CONTRACT: 02-299714

DIST/CO/RTE/PM: 02/Mod/299/39.4/40.6

PROJECT ID: 02-1200-0022-4

"A1" LINE
CROSS SECTIONS
92 OF 248

FOR EARTHWORK DEVELOPMENT ONLY

All Dimensions are U.S. Survey Feet

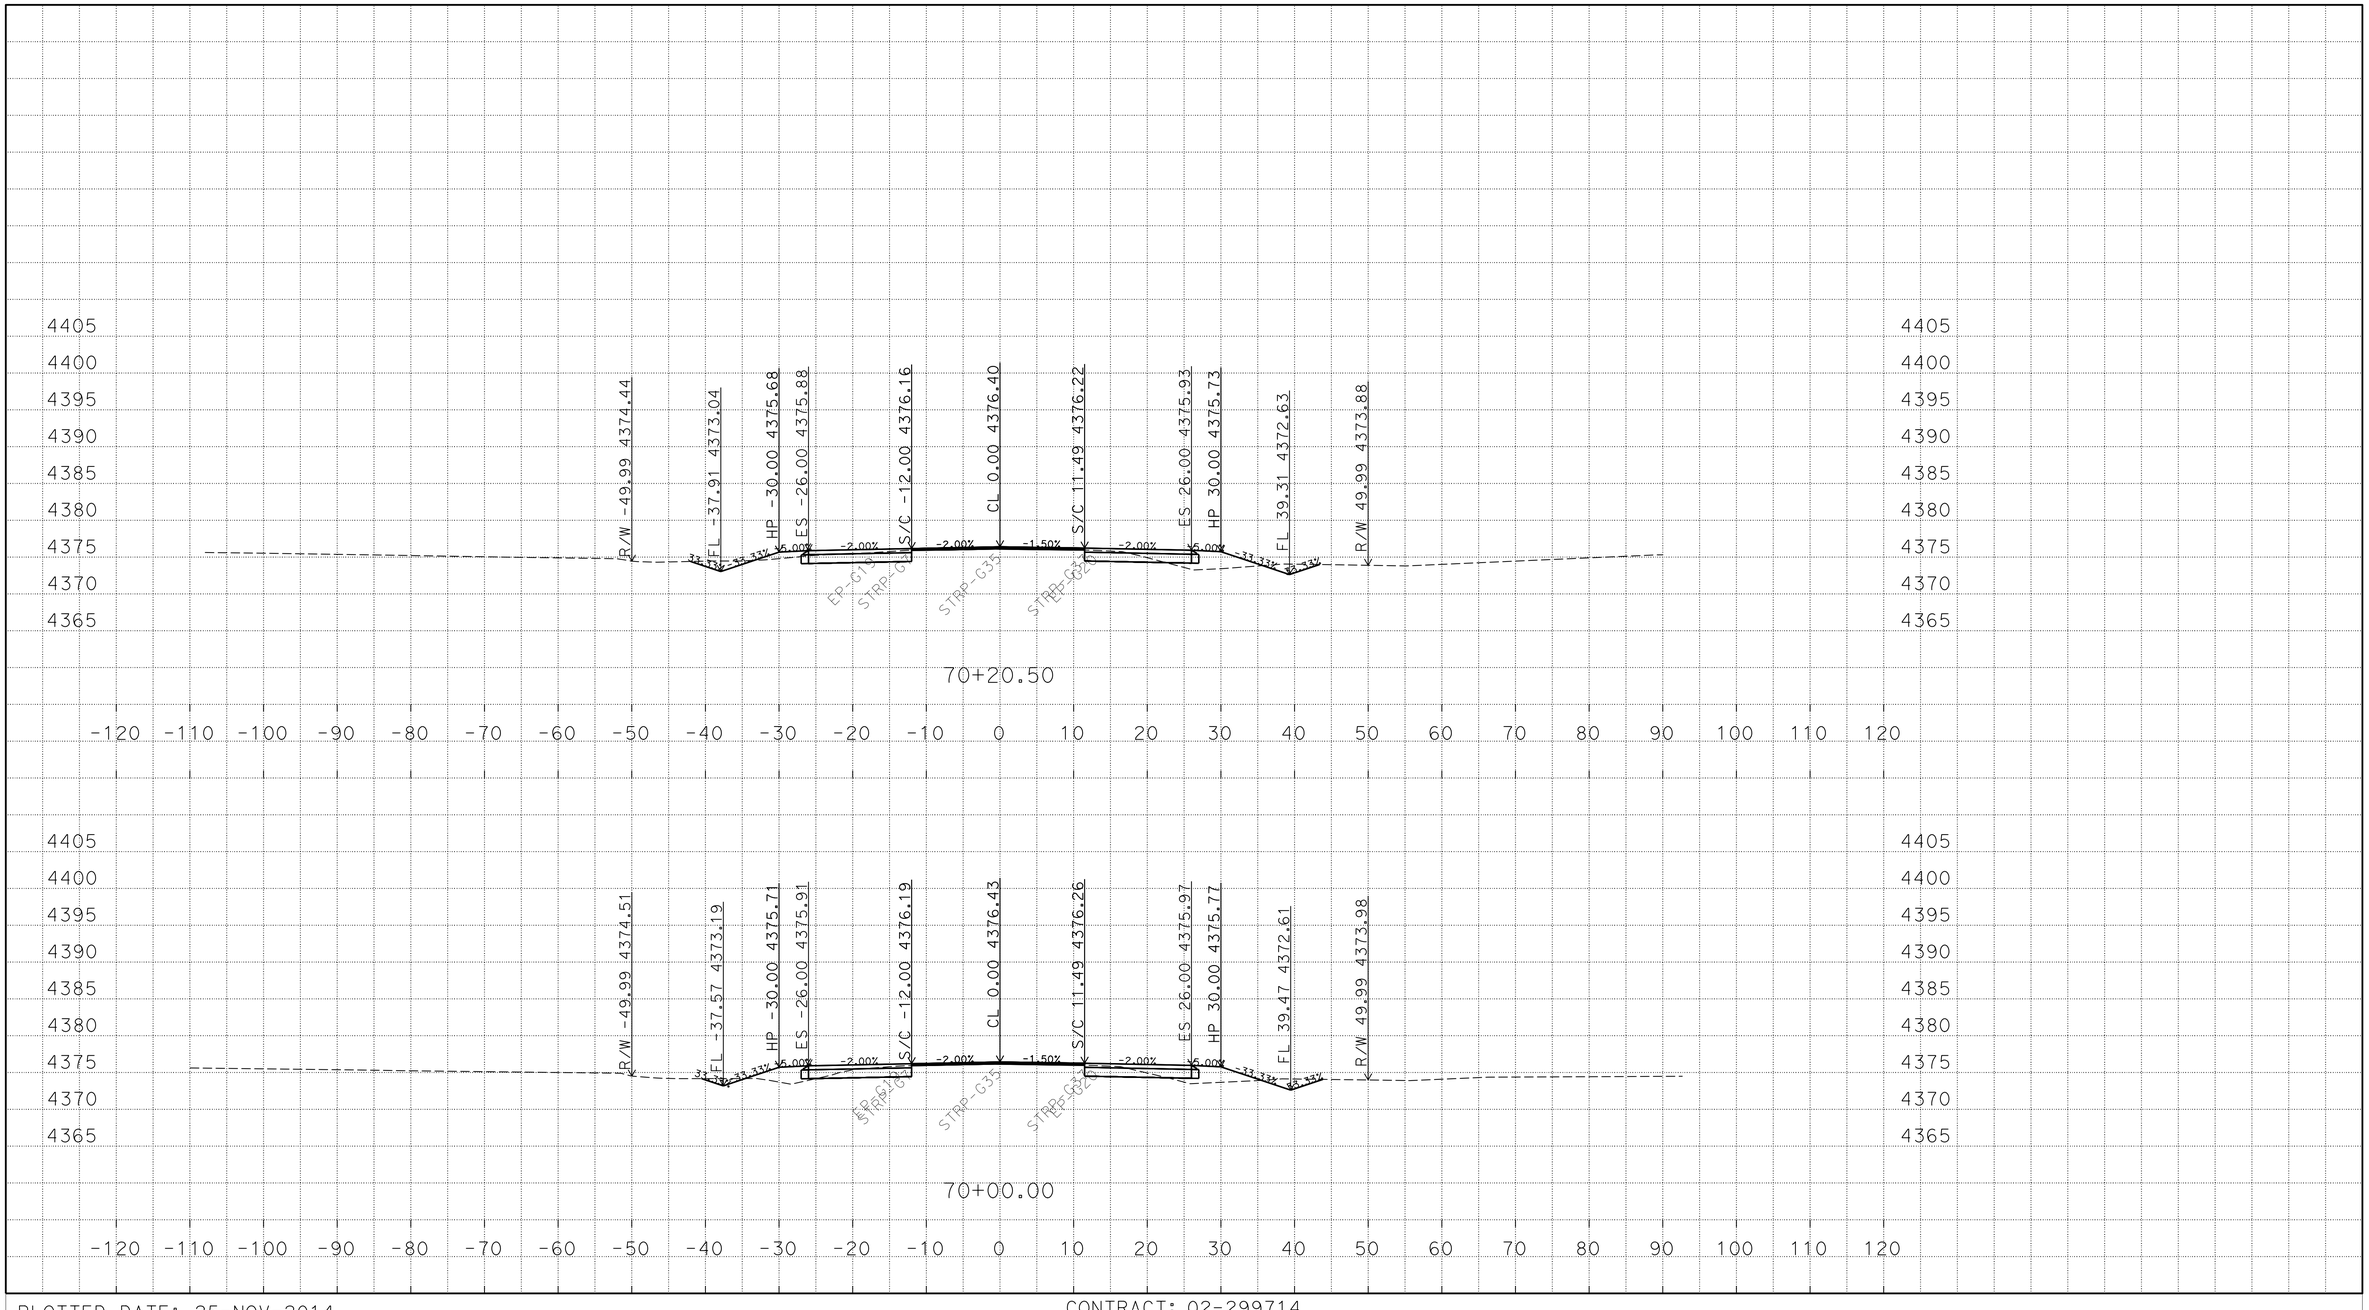

P:\proj2\02\29971\design\C3D\XSec_Qtys
0229971 Xsec 2014-10-07_TEMP_X_C3D_DWG.dwg - 25-Nov-14 10:13 AM

PLOTTED DATE: 25-NOV-2014

SCALE: 1"=10' Horiz.
1"=10' Vert.

CREATED BY: S117566

CONTRACT: 02-299714

DIST/CO/RTE/PM: 02/Mod/299/39.4/40.6

PROJECT ID: 02-1200-0022-4

"A1" LINE
CROSS SECTIONS
93 OF 248

FOR EARTHWORK DEVELOPMENT ONLY

All Dimensions are U.S. Survey Feet

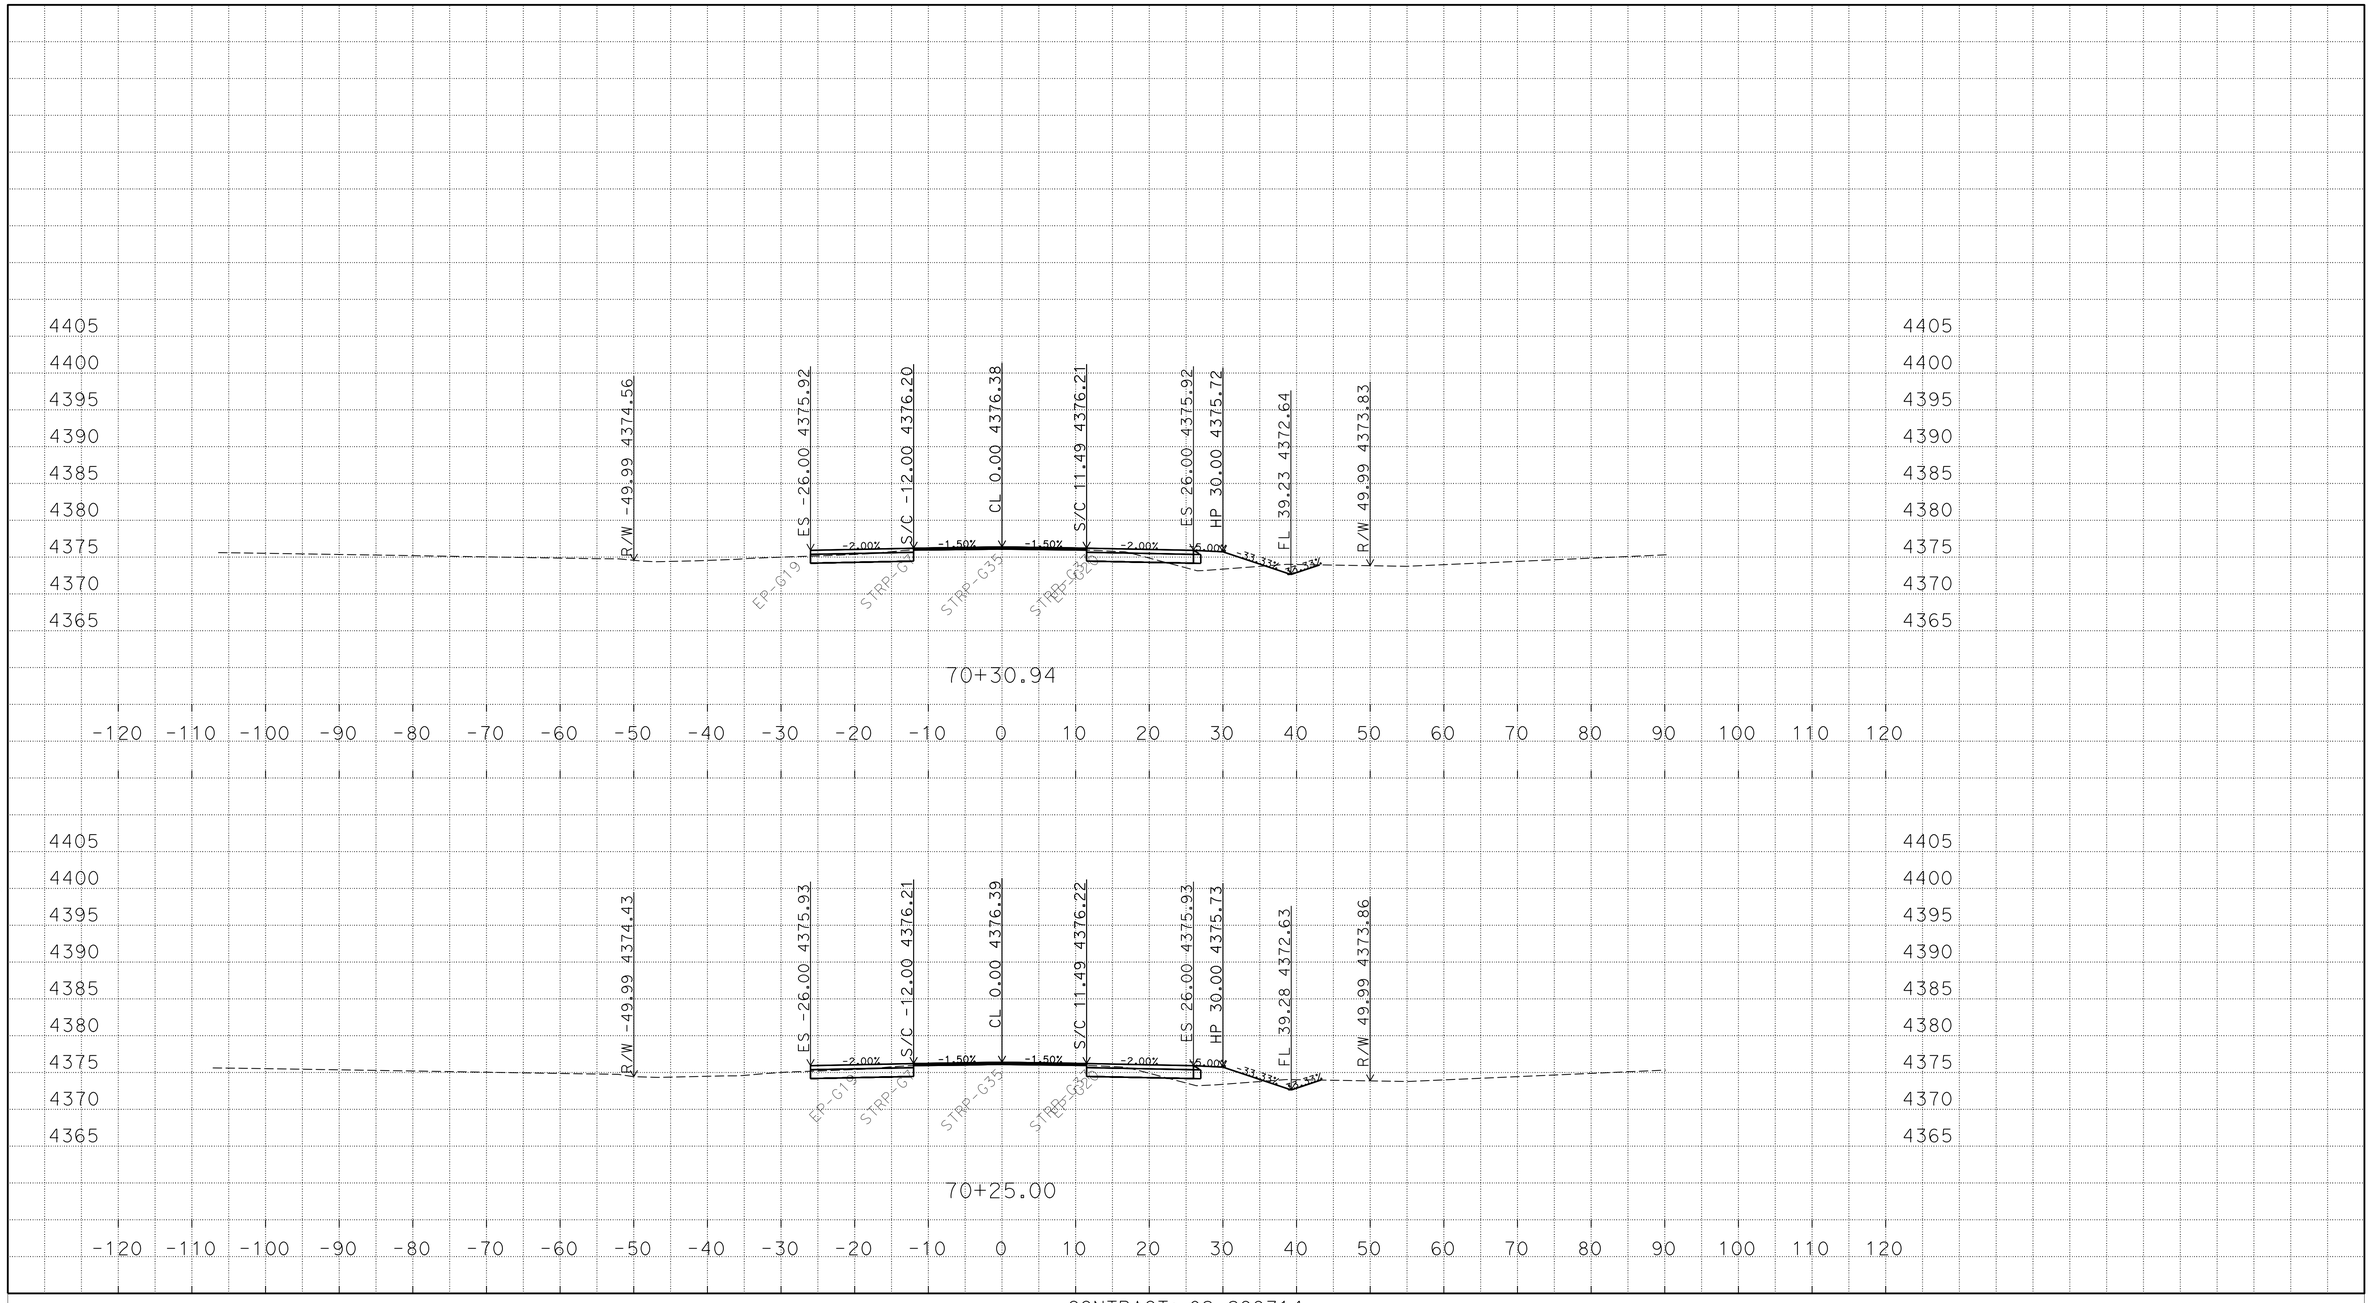

P:\proj2\02\29971\design\C3D\XSec_Qtys
0229971 Xsec 2014-10-07_TEMP_X_C3D_DWG.dwg - 25-Nov-14 10:13 AM

PLOTTED DATE: 25-NOV-2014

SCALE: 1"=10' Horiz.
1"=10' Vert.

CREATED BY: S117566

CONTRACT: 02-299714

DIST/CO/RTE/PM: 02/Mod/299/39.4/40.6

PROJECT ID: 02-1200-0022-4

"A1" LINE
CROSS SECTIONS
94 OF 248

FOR EARTHWORK DEVELOPMENT ONLY

All Dimensions are U.S. Survey Feet

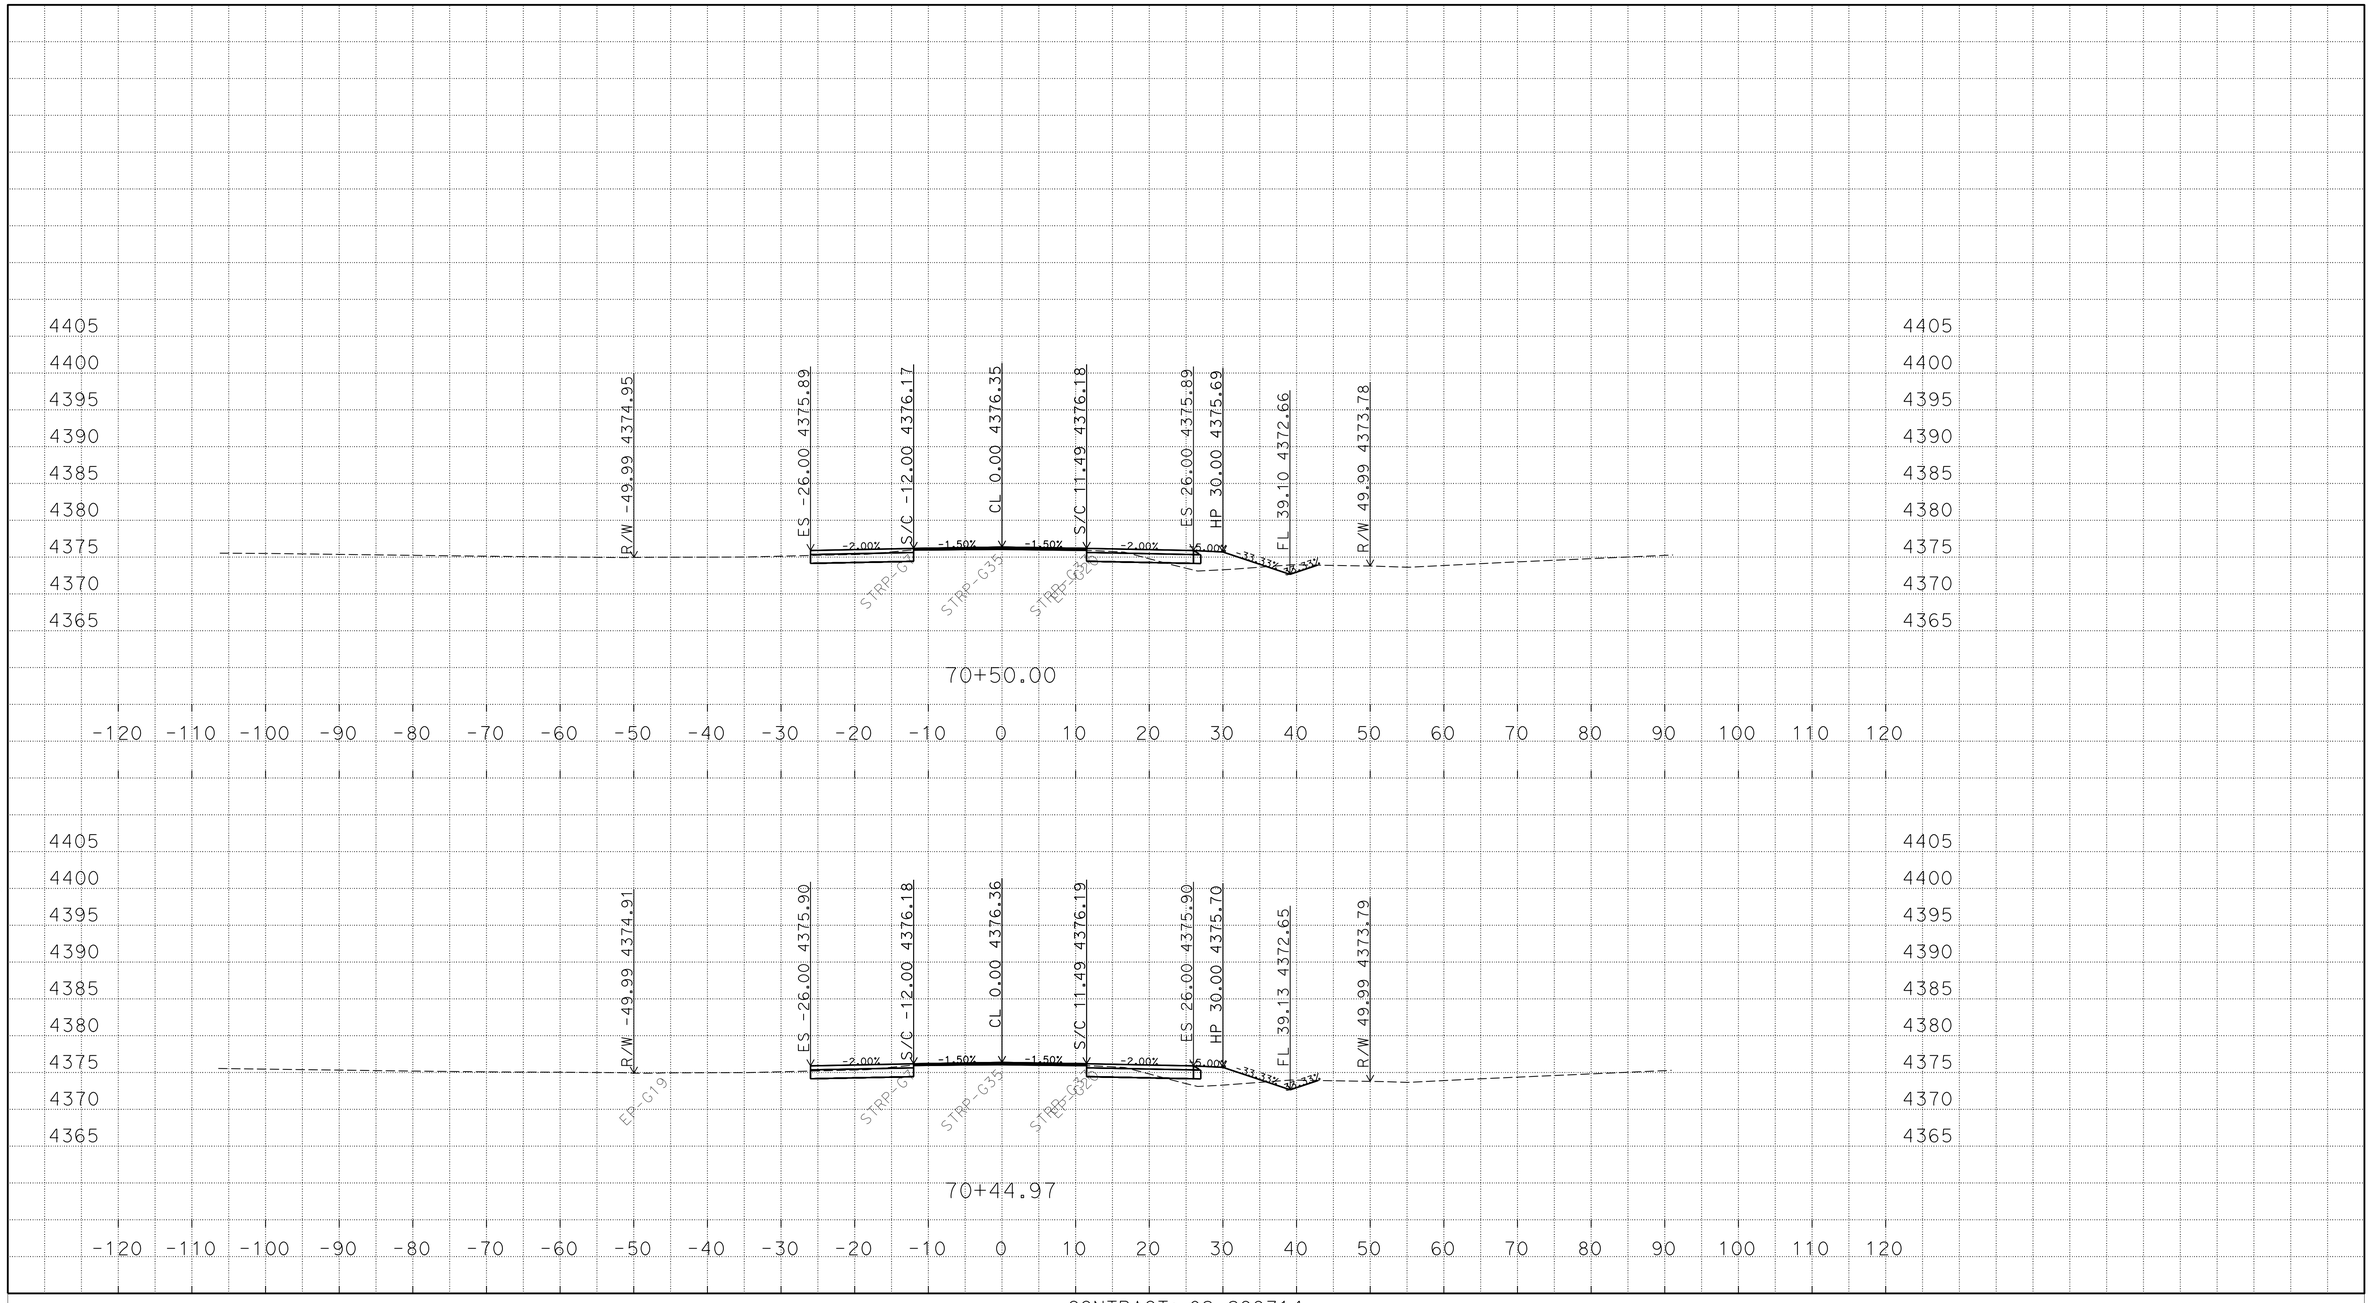

P:\proj2\02\29971\design\C3D\XSec_Qtys
0229971 Xsec 2014-10-07_TEMP_X_C3D_DWG.dwg - 25-Nov-14 10:13 AM

PLOTTED DATE: 25-NOV-2014

SCALE: 1"=10' Horiz.
1"=10' Vert.

CREATED BY: S117566

CONTRACT: 02-299714

DIST/CO/RTE/PM: 02/Mod/299/39.4/40.6

PROJECT ID: 02-1200-0022-4

"A1" LINE
CROSS SECTIONS
95 OF 248

FOR EARTHWORK DEVELOPMENT ONLY

All Dimensions are U.S. Survey Feet

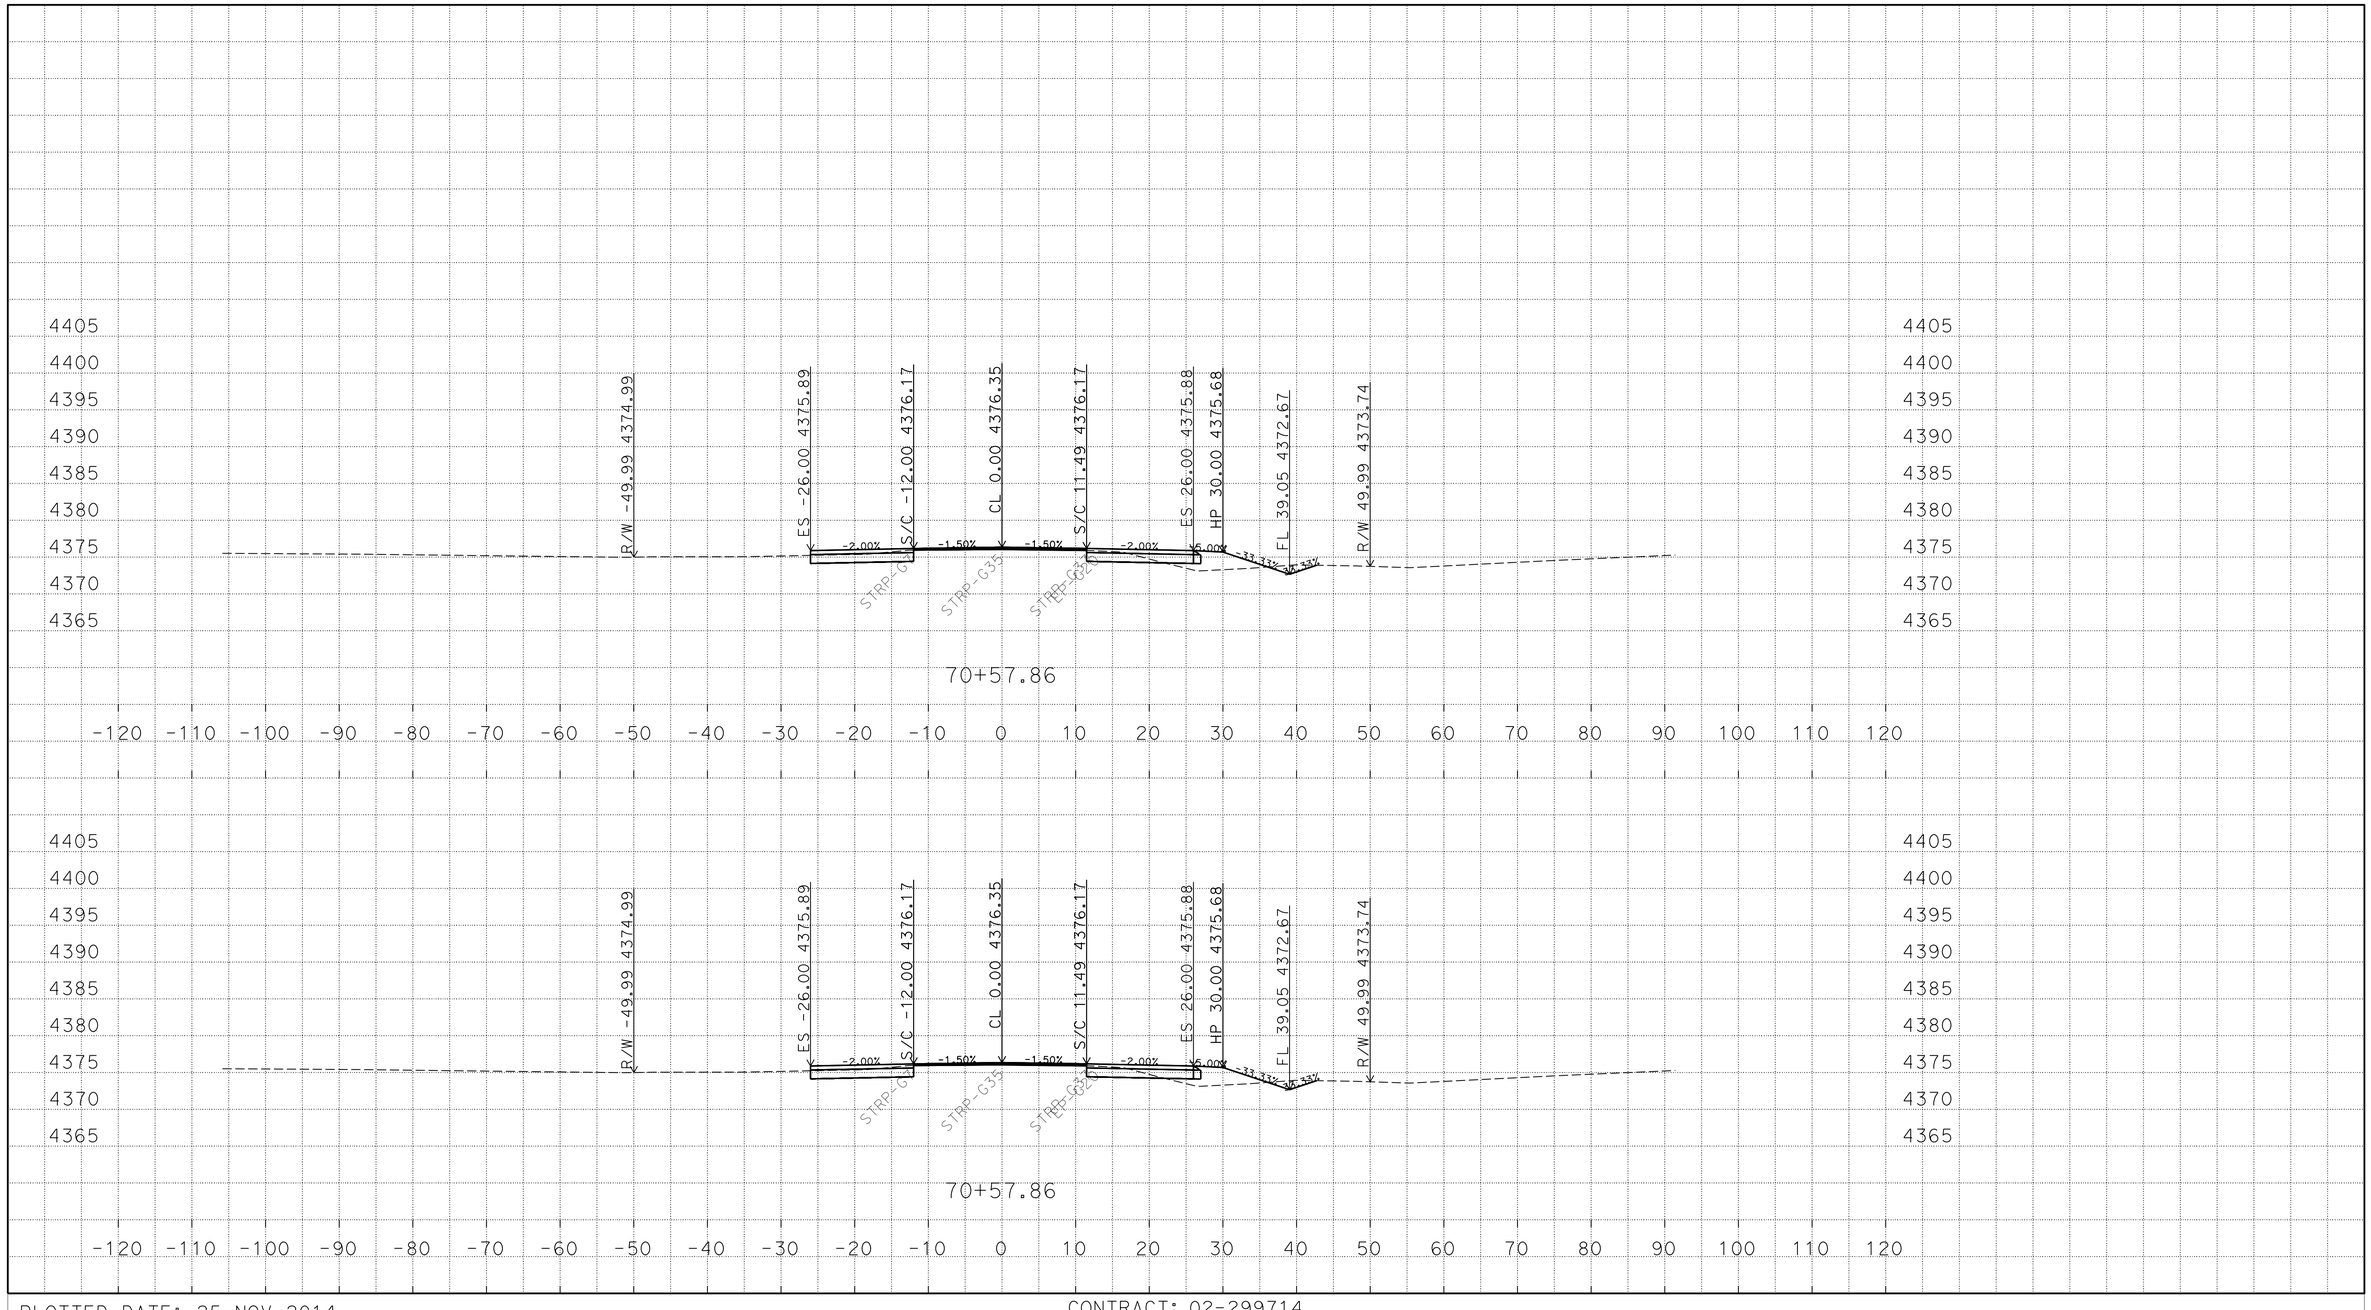

P:\proj2\02\29971\design\C3D\XSec_Qtys
0229971 Xsec 2014-10-07_TEMP_X_C3D_DWG.dwg - 25-Nov-14 10:13 AM

PLOTTED DATE: 25-NOV-2014

SCALE: 1"=10' Horiz.
1"=10' Vert.

CREATED BY: S117566

CONTRACT: 02-299714

DIST/CO/RTE/PM: 02/Mod/299/39.4/40.6

PROJECT ID: 02-1200-0022-4

"A1" LINE
CROSS SECTIONS
96 OF 248

FOR EARTHWORK DEVELOPMENT ONLY

All Dimensions are U.S. Survey Feet

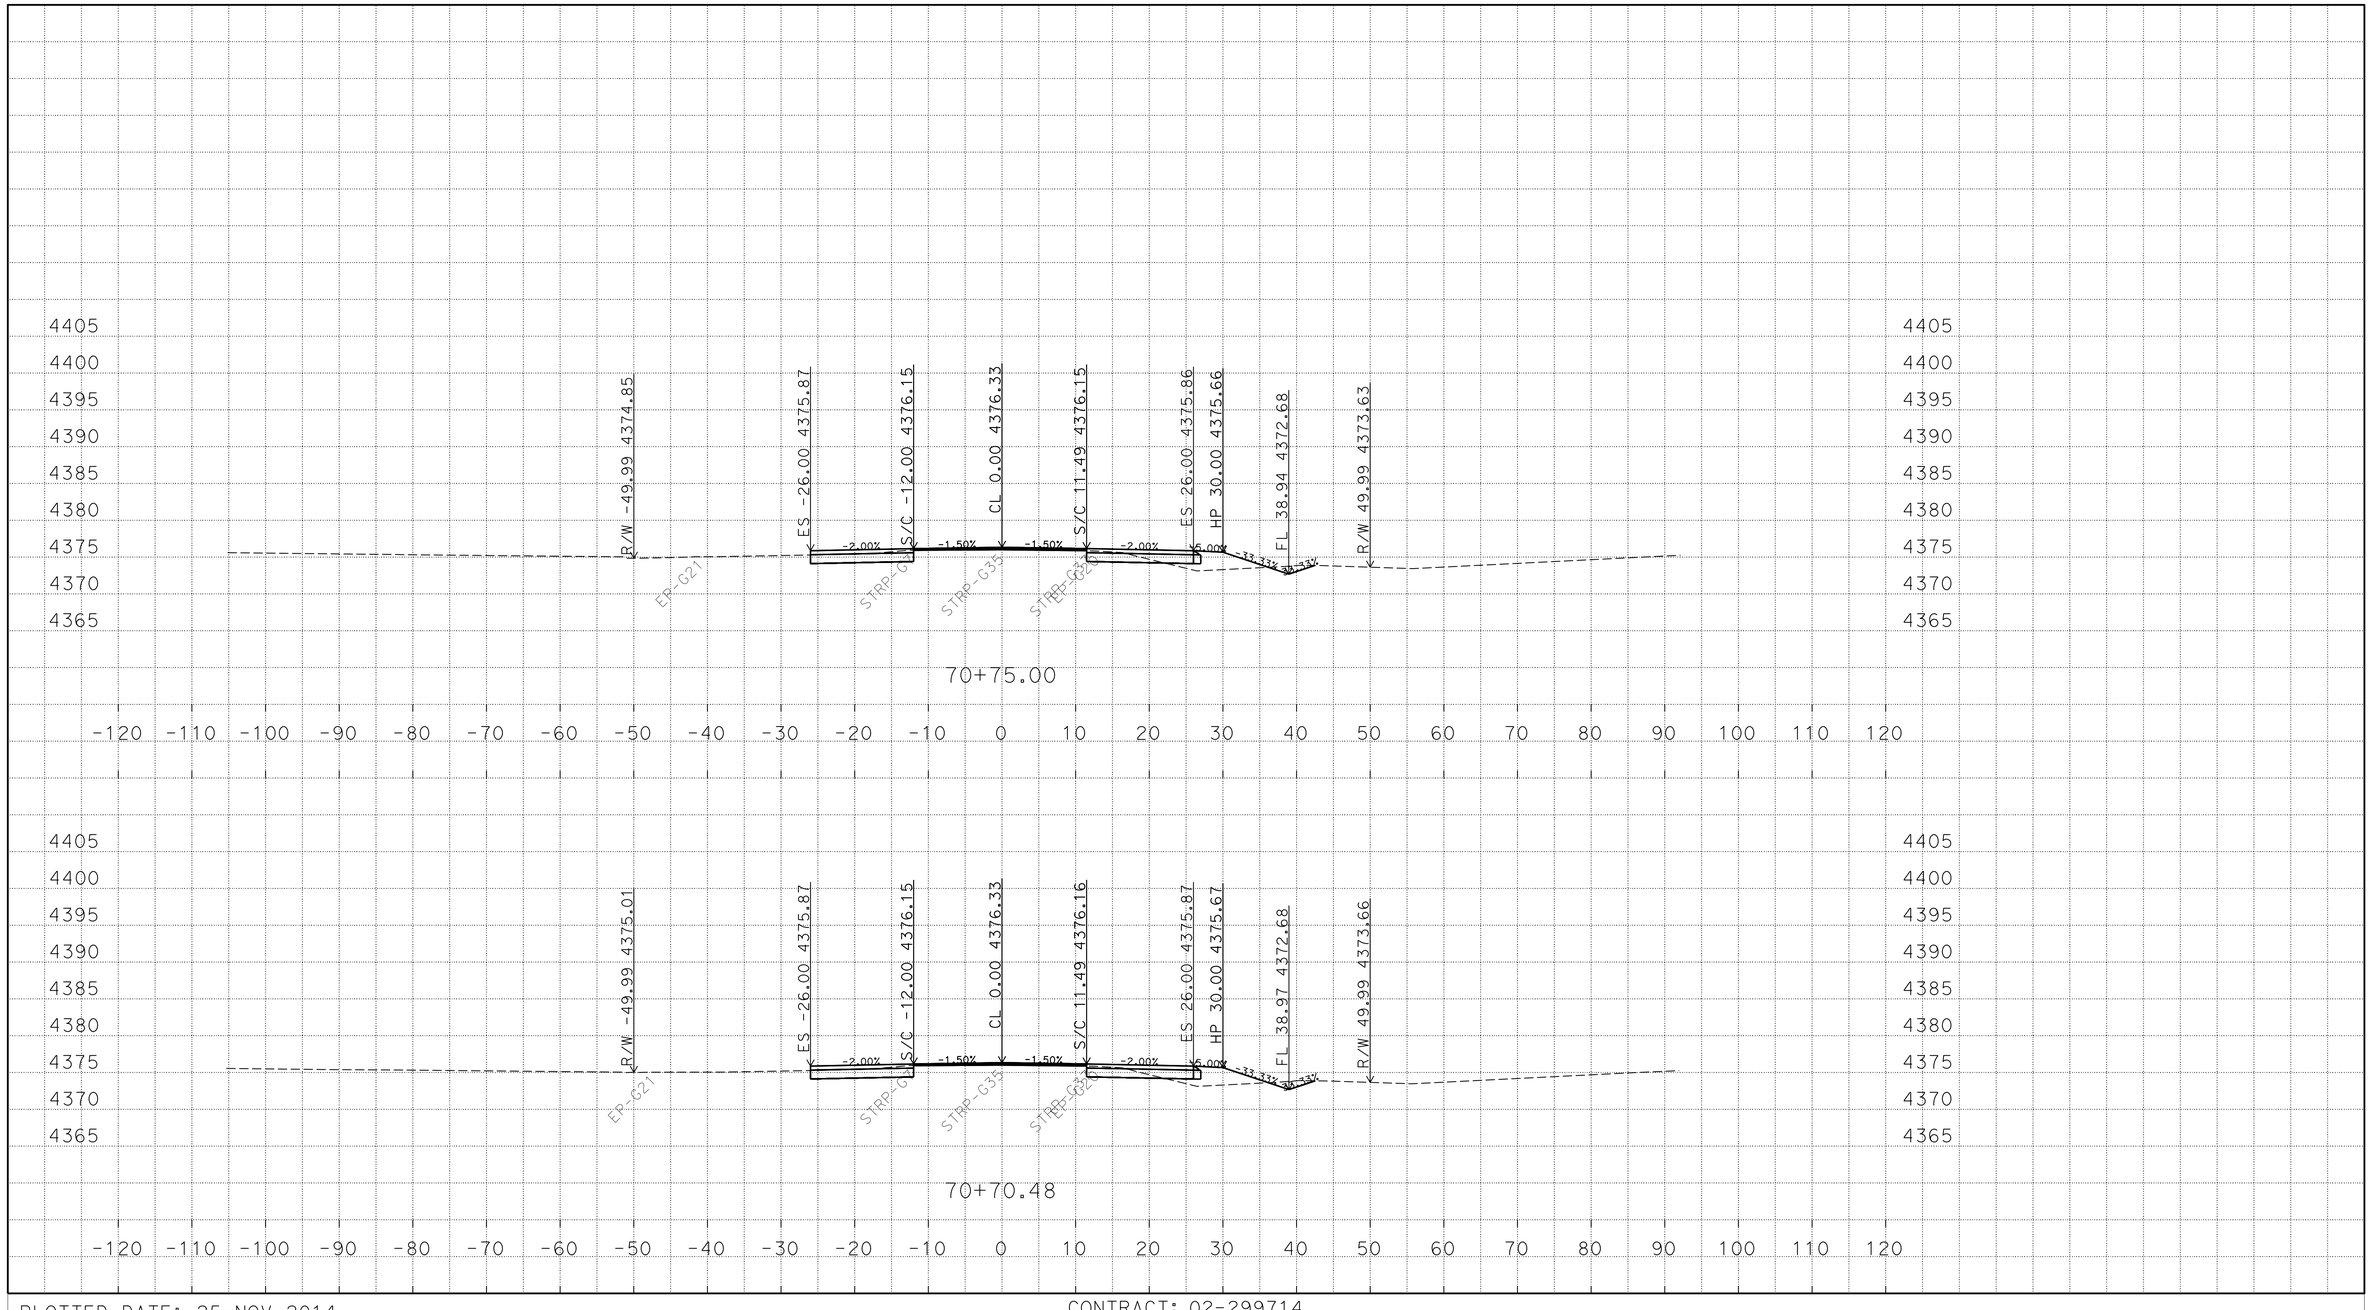

P:\proj2\02\29971\design\C3D\XSec_Qtys
0229971 Xsec 2014-10-07_TEMP_X_C3D_DWG.dwg - 25-Nov-14 10:13 AM

PLOTTED DATE: 25-NOV-2014

SCALE: 1"=10' Horiz.
1"=10' Vert.

CREATED BY: S117566

CONTRACT: 02-299714

DIST/CO/RTE/PM: 02/Mod/299/39.4/40.6

PROJECT ID: 02-1200-0022-4

"A1" LINE
CROSS SECTIONS
97 OF 248

FOR EARTHWORK DEVELOPMENT ONLY

All Dimensions are U.S. Survey Feet

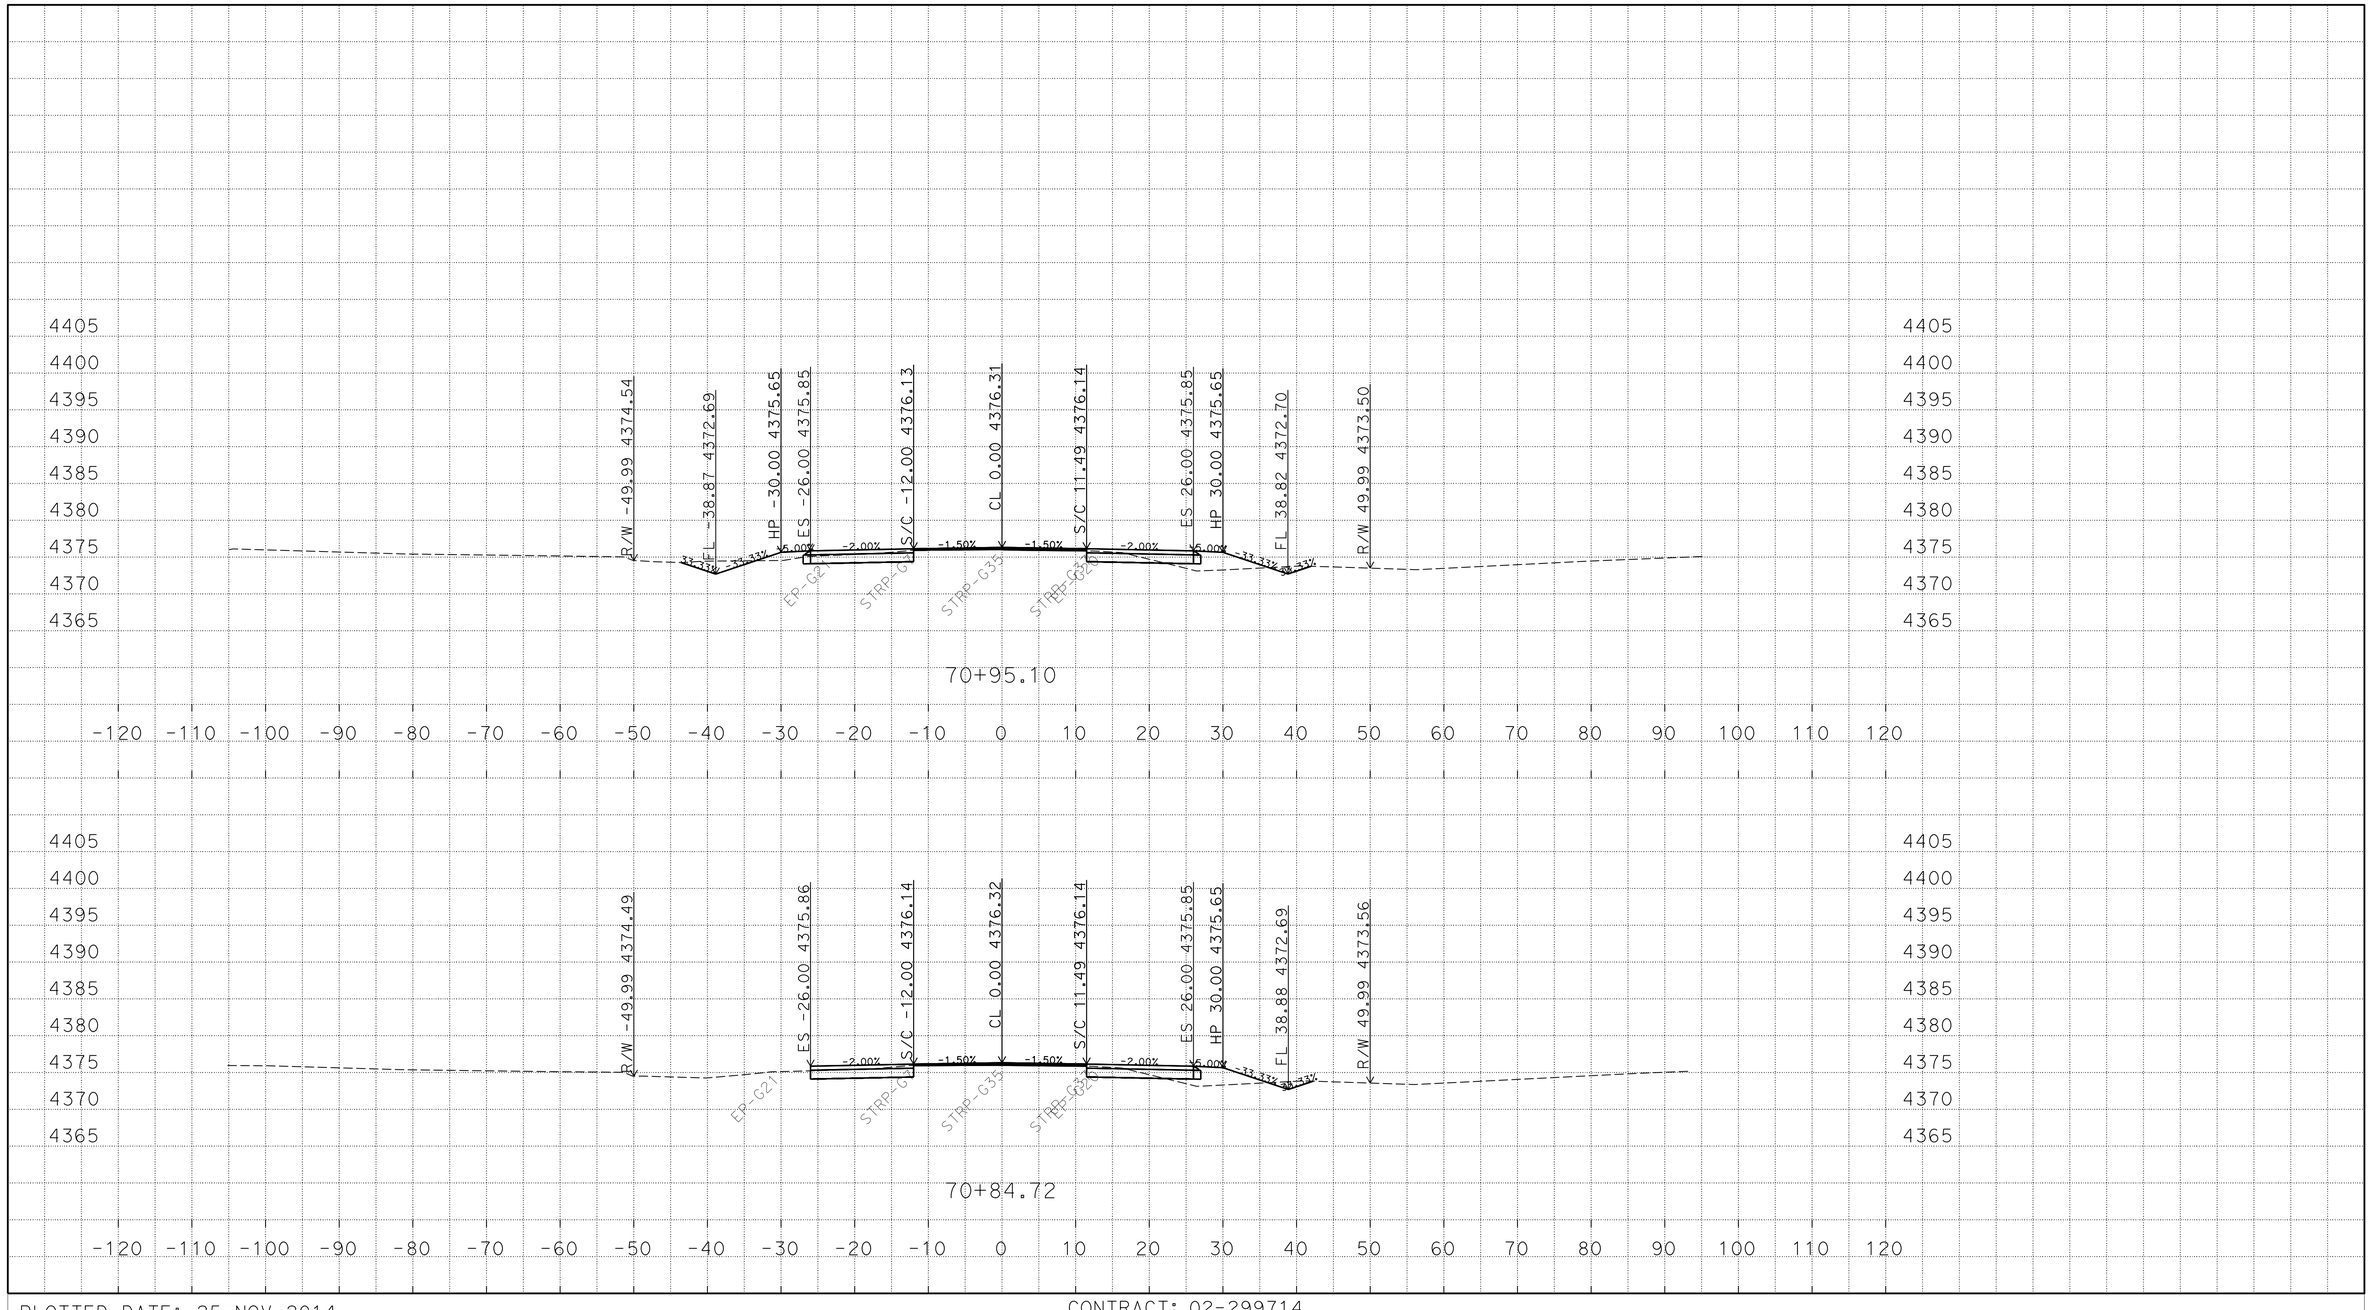

P:\proj2\02\29971\design\C3D\XSec_Qtys
0229971 Xsec 2014-10-07_TEMP_X_C3D_DWG.dwg - 25-Nov-14 10:13 AM

PLOTTED DATE: 25-NOV-2014

SCALE: 1"=10' Horiz.
1"=10' Vert.

CREATED BY: S117566

CONTRACT: 02-299714

DIST/CO/RTE/PM: 02/Mod/299/39.4/40.6

PROJECT ID: 02-1200-0022-4

"A1" LINE
CROSS SECTIONS
98 OF 248

FOR EARTHWORK DEVELOPMENT ONLY

All Dimensions are U.S. Survey Feet

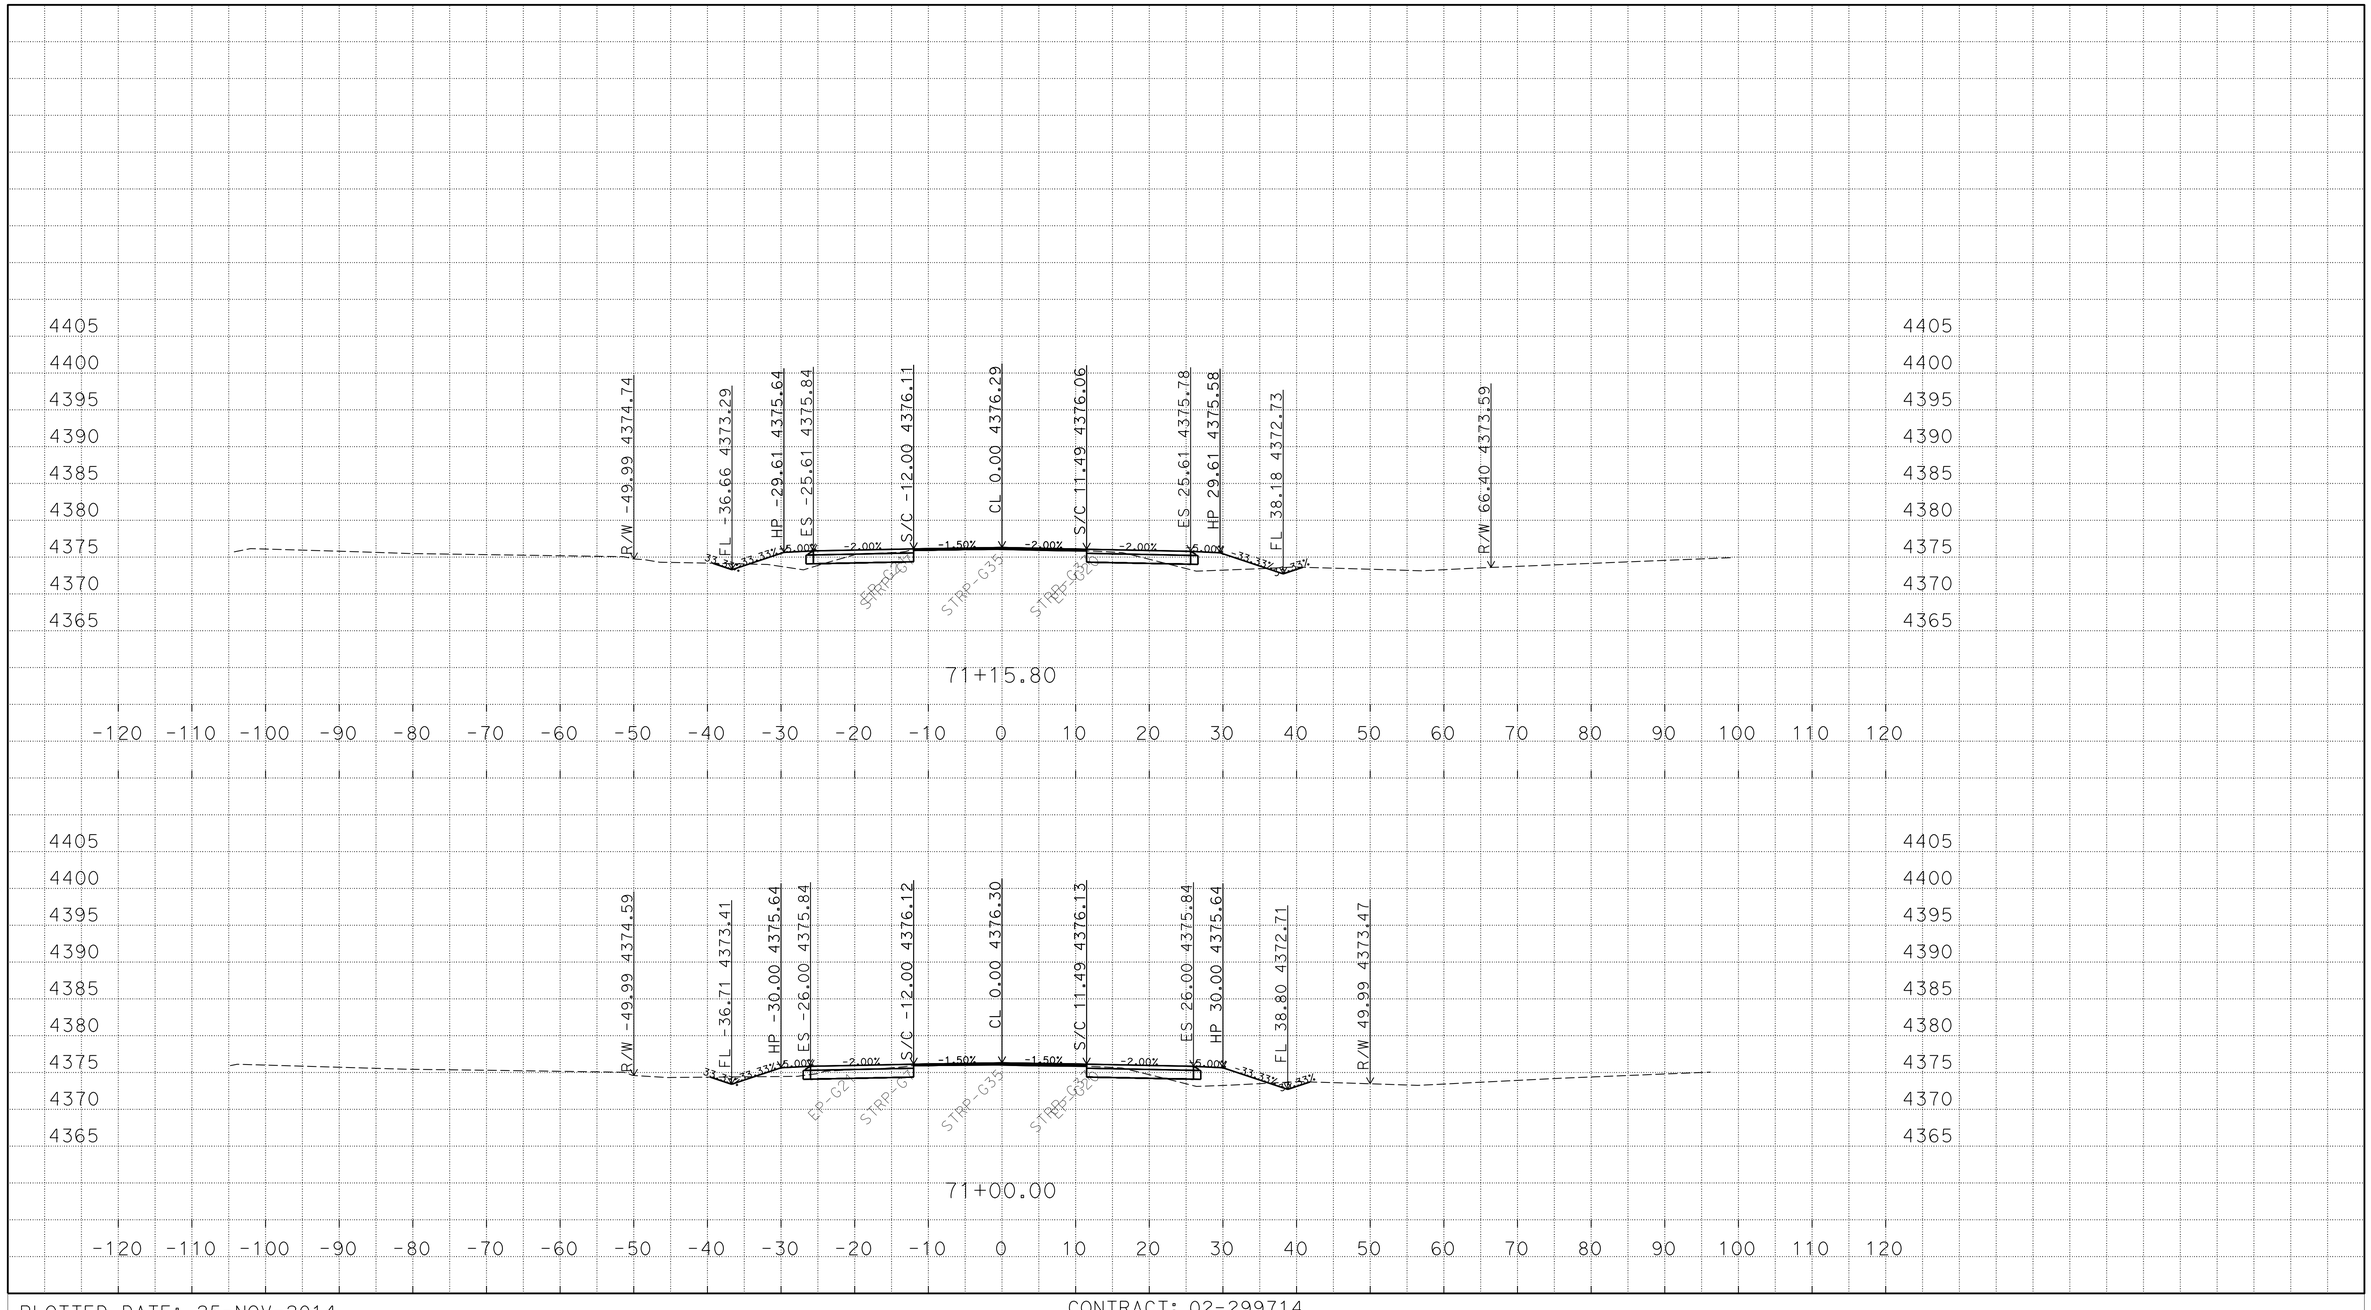

P:\proj2\02\29971\design\C3D\XSec_Qtys
0229971 Xsec 2014-10-07_TEMP_X_C3D_DWG.dwg - 25-Nov-14 10:13 AM

PLOTTED DATE: 25-NOV-2014

SCALE: 1"=10' Horiz.
1"=10' Vert.

CREATED BY: S117566

CONTRACT: 02-299714

DIST/CO/RTE/PM: 02/Mod/299/39.4/40.6

PROJECT ID: 02-1200-0022-4

"A1" LINE
CROSS SECTIONS
99 OF 248

FOR EARTHWORK DEVELOPMENT ONLY

All Dimensions are U.S. Survey Feet

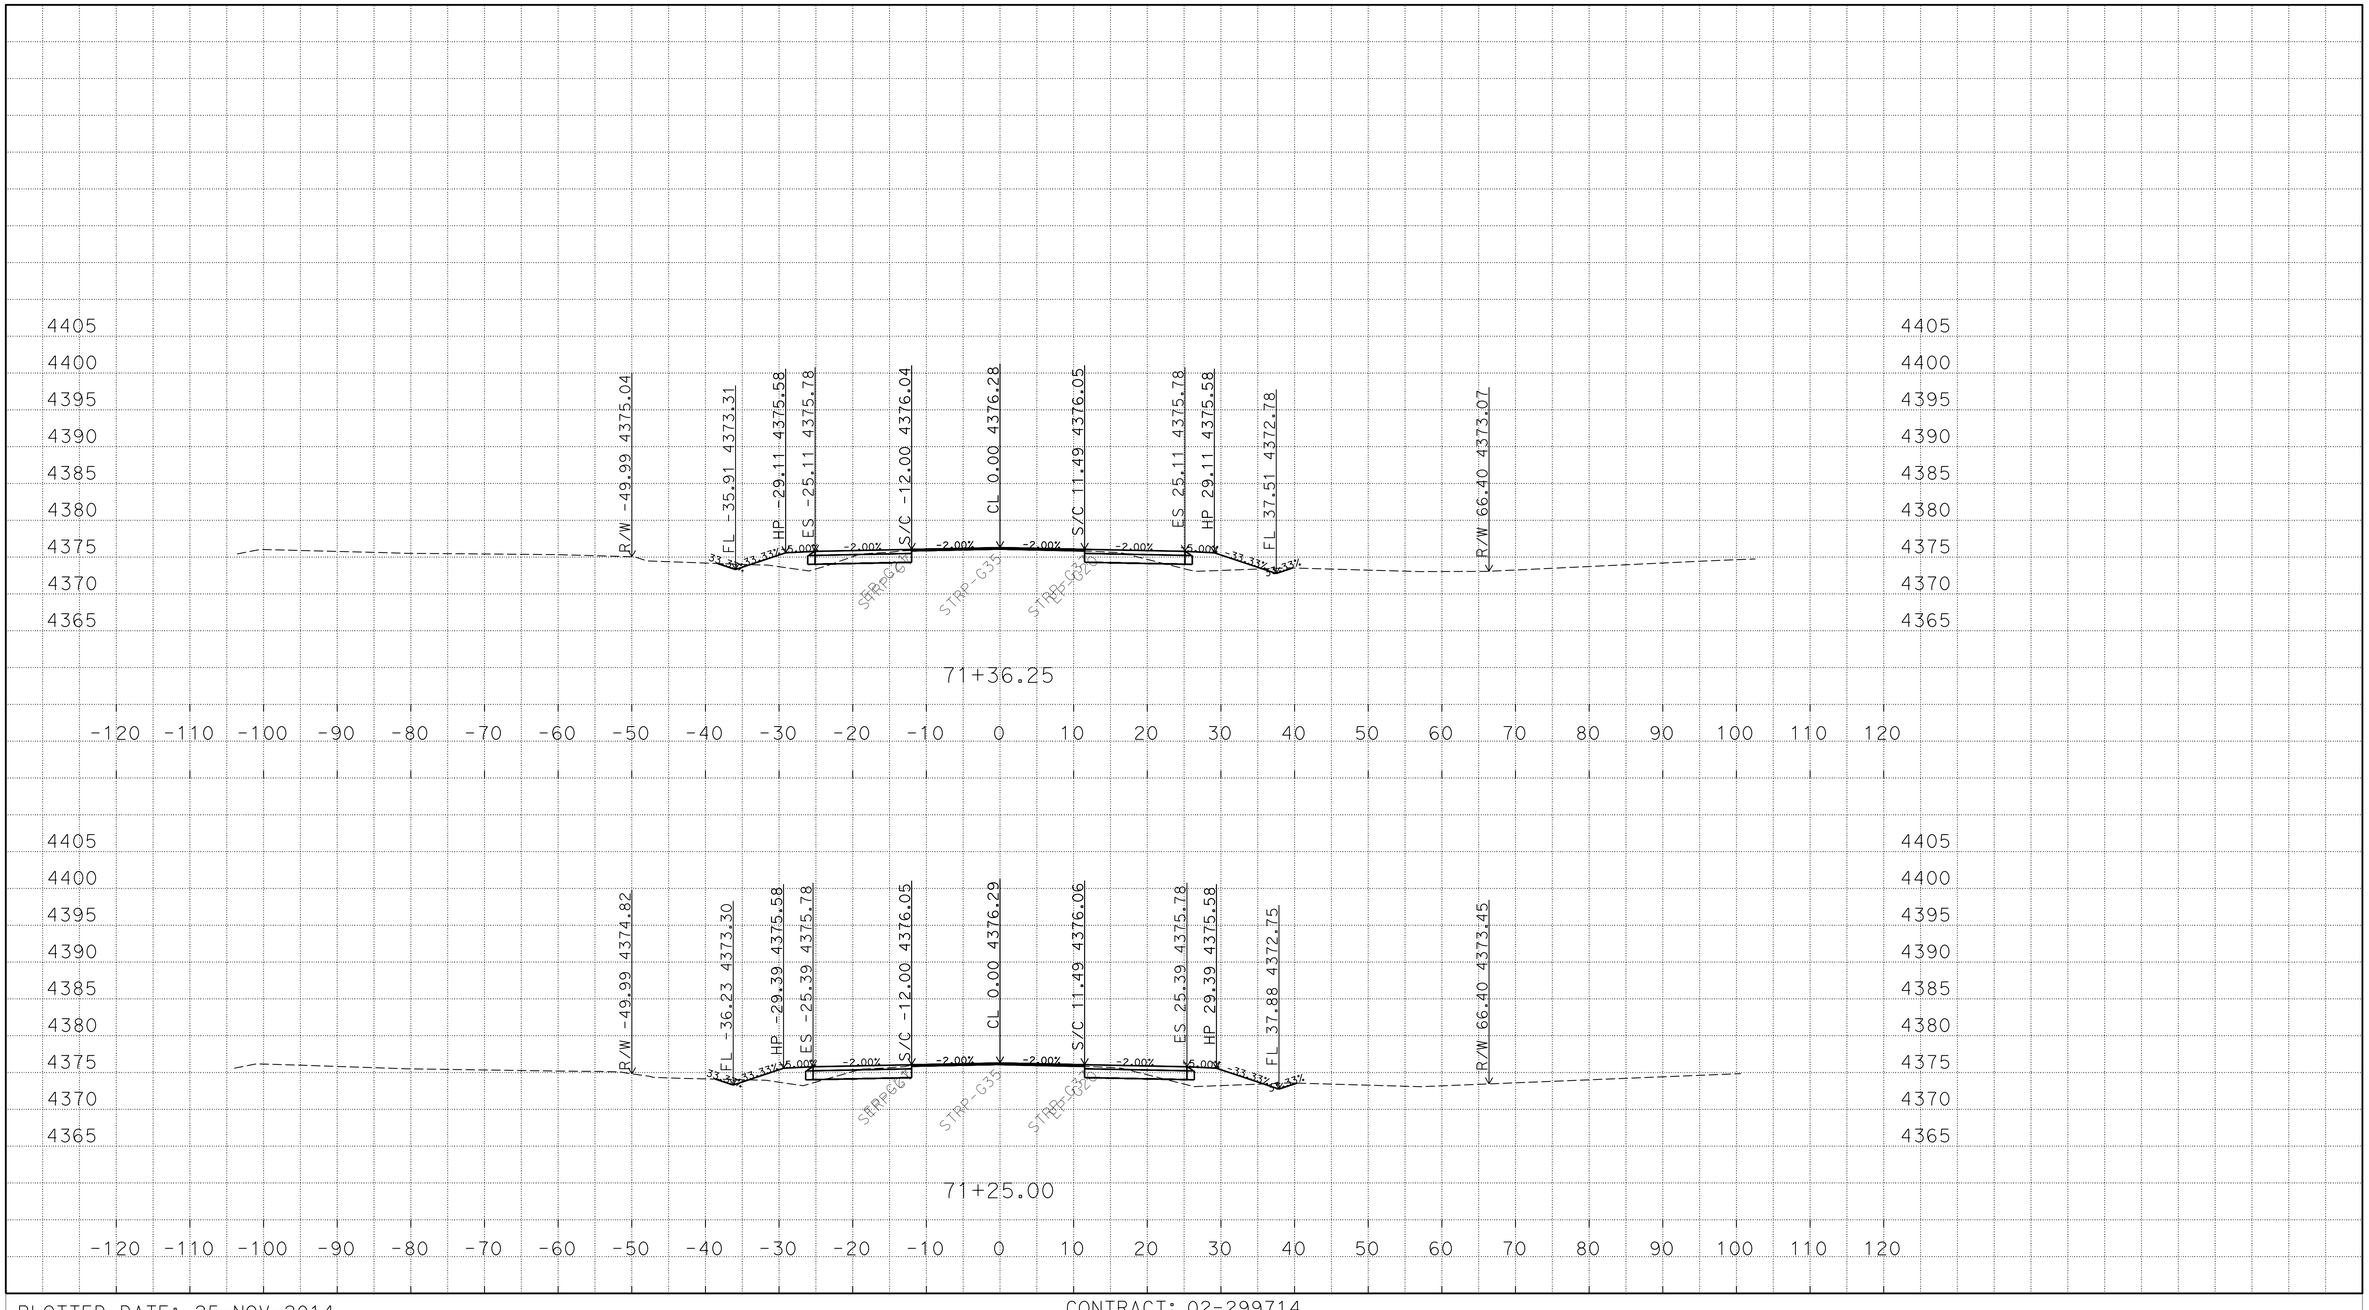

P:\proj2\02\29971\design\C3D\XSec_Qtys
0229971 Xsec 2014-10-07_TEMP_X_C3D_DWG.dwg - 25-Nov-14 10:13 AM

PLOTTED DATE: 25-NOV-2014

SCALE: 1"=10' Horiz.
1"=10' Vert.

CREATED BY: S117566

CONTRACT: 02-299714

DIST/CO/RTE/PM: 02/Mod/299/39.4/40.6

PROJECT ID: 02-1200-0022-4

"A1" LINE
CROSS SECTIONS
100 OF 248

FOR EARTHWORK DEVELOPMENT ONLY

All Dimensions are U.S. Survey Feet

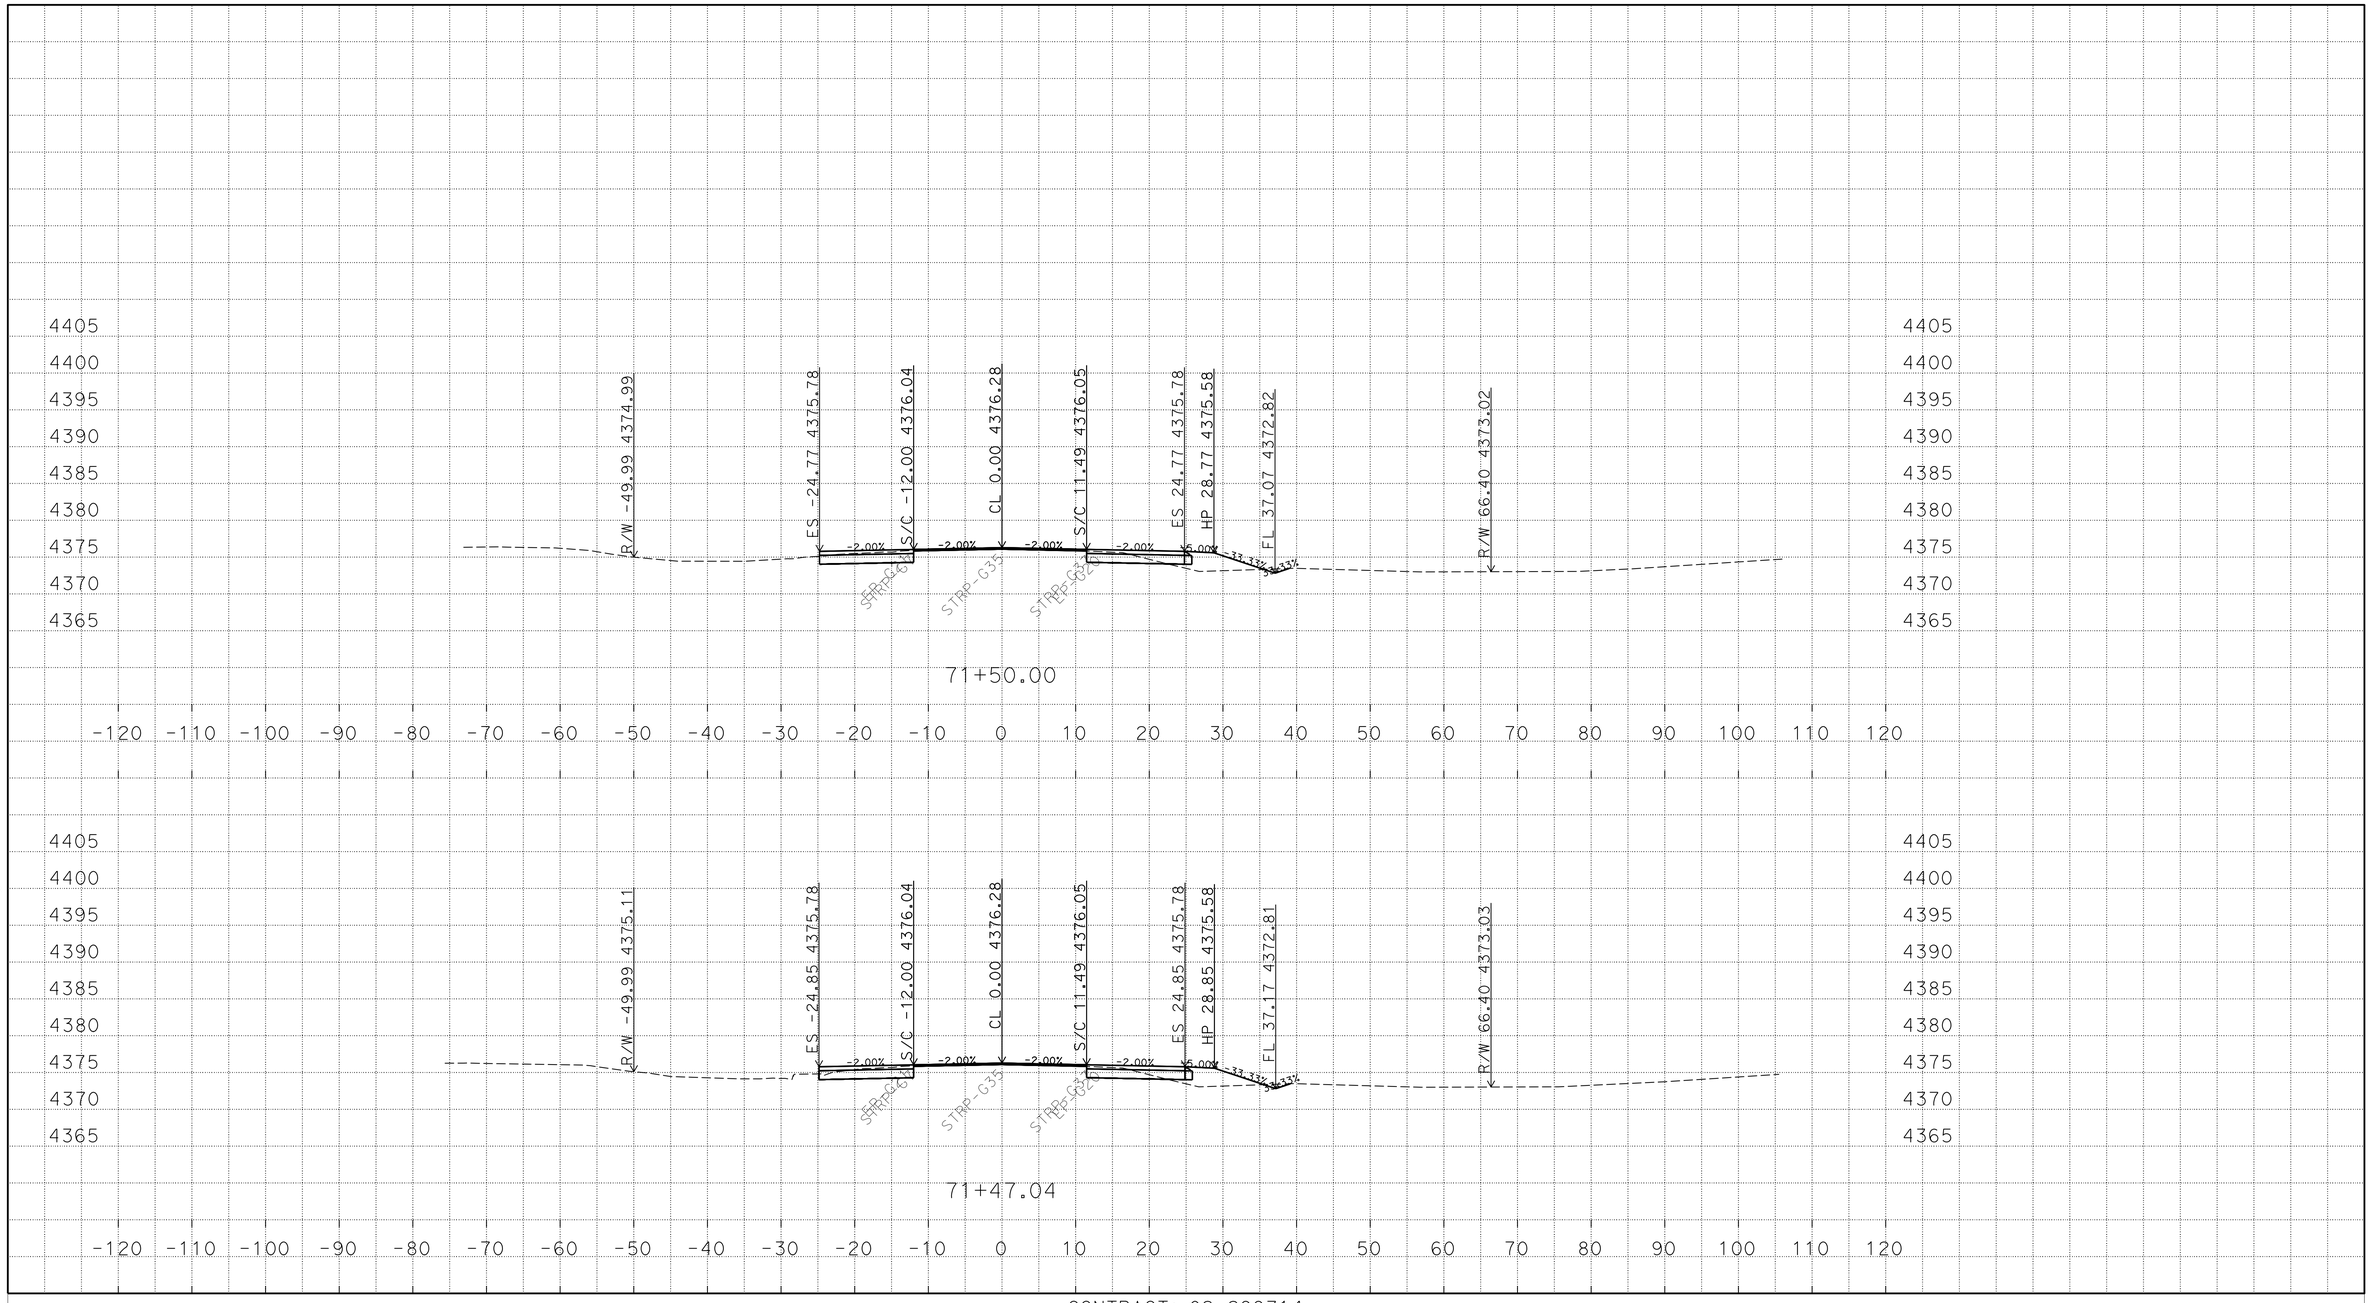

P:\proj2\02\29971\design\C3D\XSec_Qtys
0229971 Xsec 2014-10-07_TEMP_X_C3D_DWG.dwg - 25-Nov-14 10:13 AM

PLOTTED DATE: 25-NOV-2014

SCALE: 1"=10' Horiz.
1"=10' Vert.

CREATED BY: S117566

CONTRACT: 02-299714

DIST/CO/RTE/PM: 02/Mod/299/39.4/40.6

PROJECT ID: 02-1200-0022-4

"A1" LINE
CROSS SECTIONS
101 OF 248

FOR EARTHWORK DEVELOPMENT ONLY

All Dimensions are U.S. Survey Feet

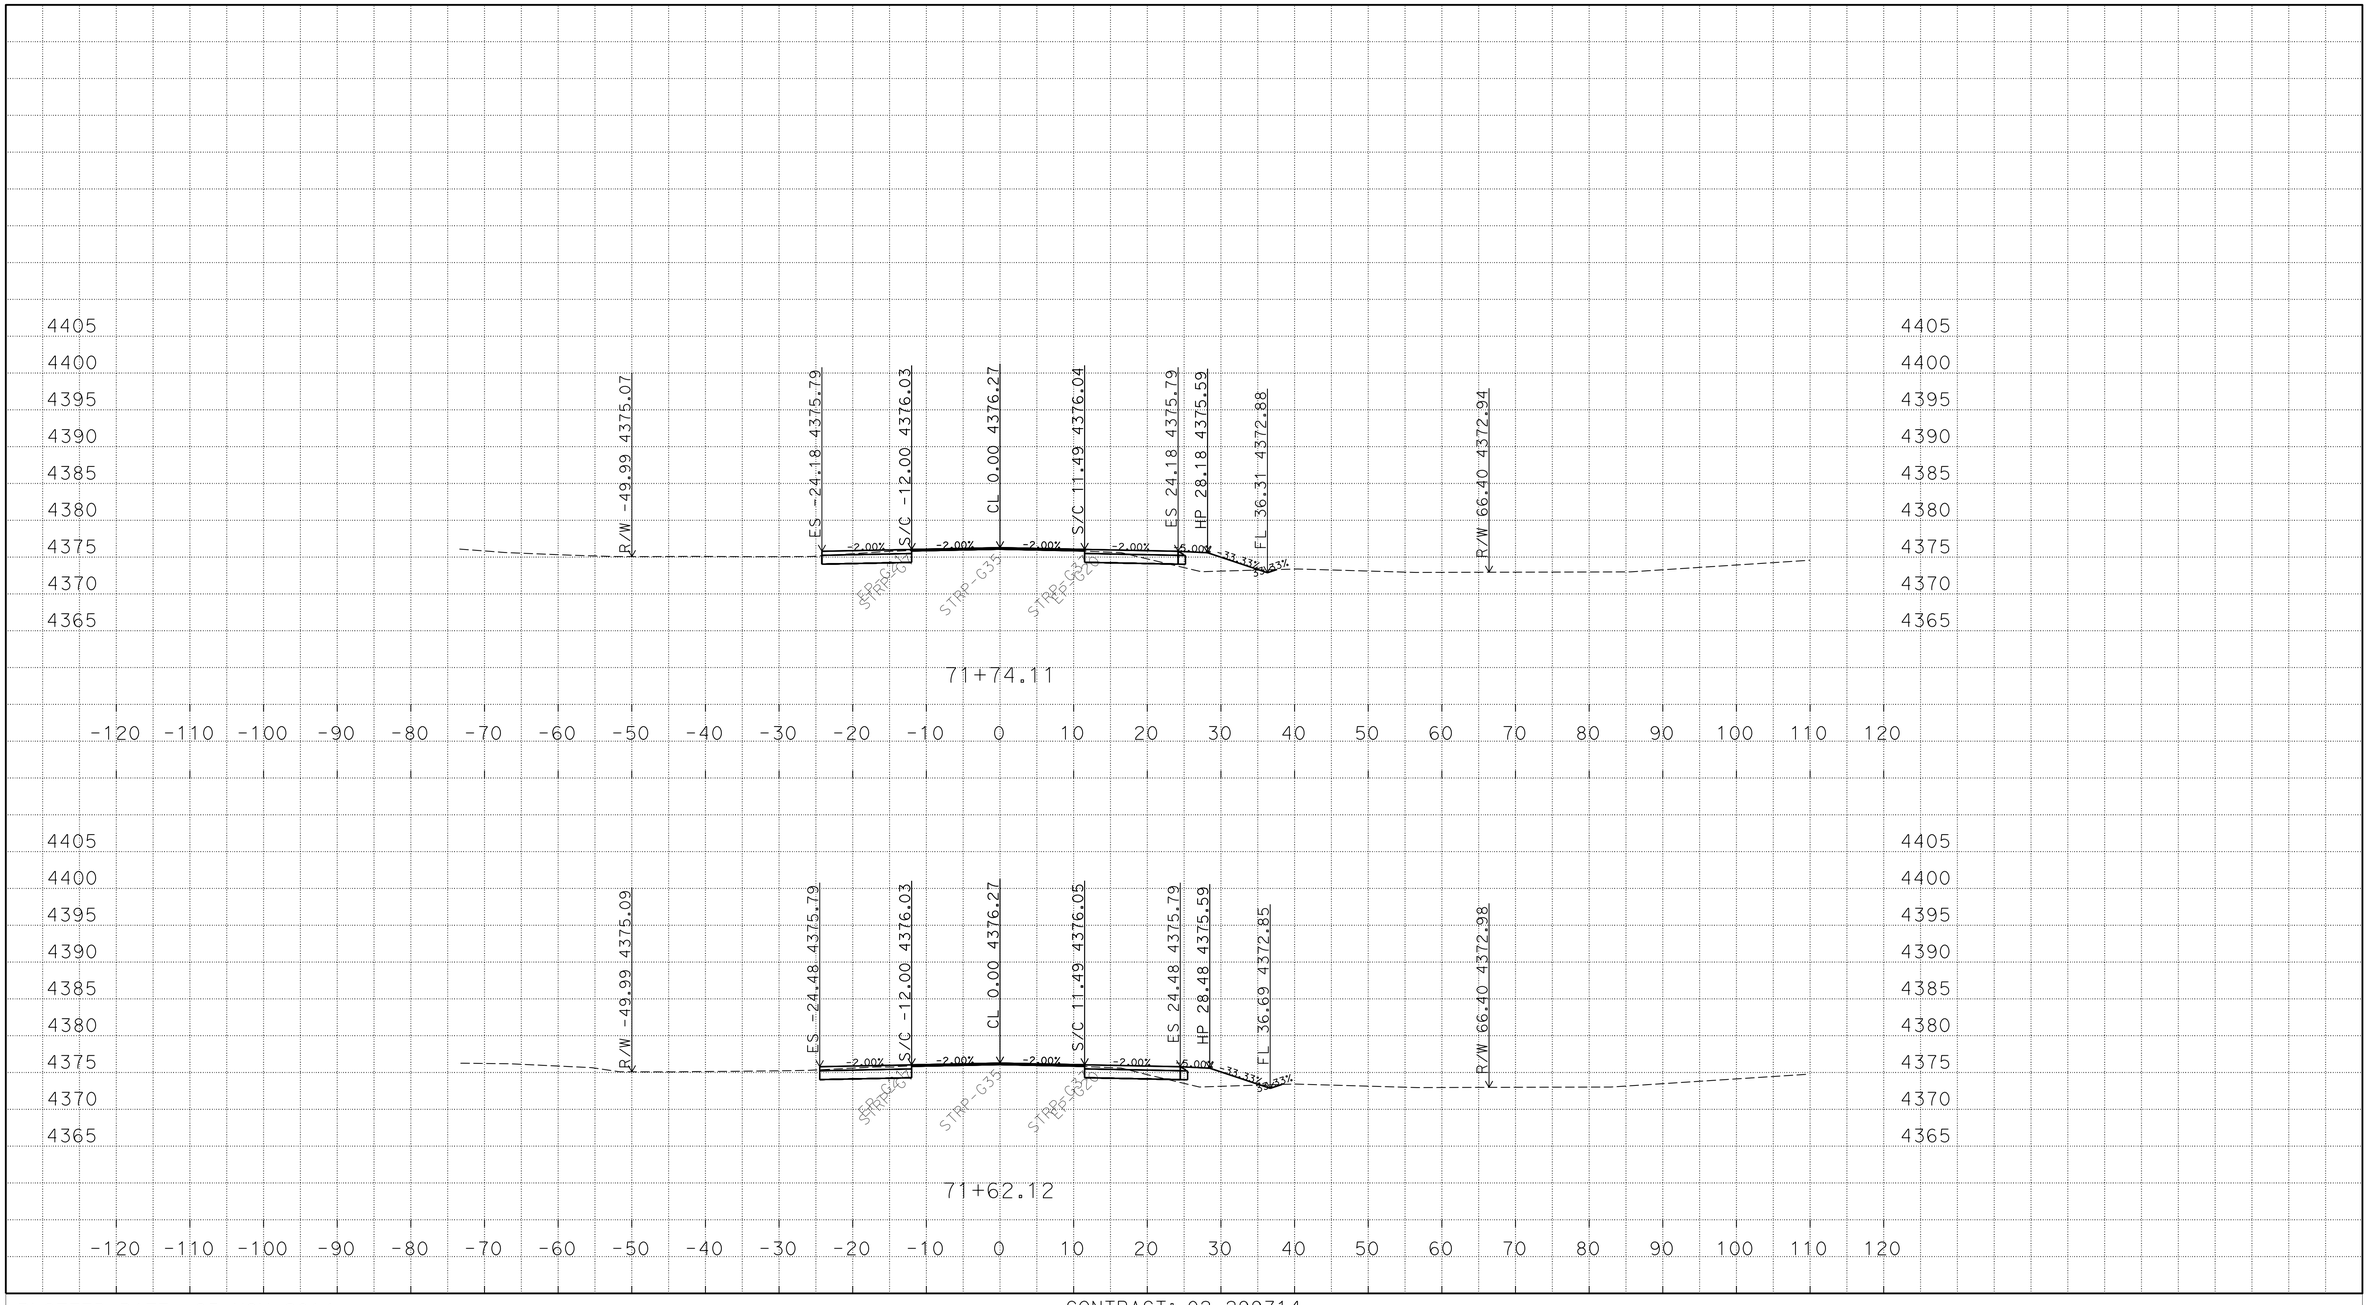

P:\proj2\02\29971\design\C3D\XSec_Qtys
0229971 Xsec 2014-10-07_TEMP_X_C3D_DWG.dwg - 25-Nov-14 10:13 AM

PLOTTED DATE: 25-NOV-2014

SCALE: 1"=10' Horiz.
1"=10' Vert.

CREATED BY: S117566

CONTRACT: 02-299714

DIST/CO/RTE/PM: 02/Mod/299/39.4/40.6

PROJECT ID: 02-1200-0022-4

"A1" LINE
CROSS SECTIONS
102 OF 248

FOR EARTHWORK DEVELOPMENT ONLY

All Dimensions are U.S. Survey Feet

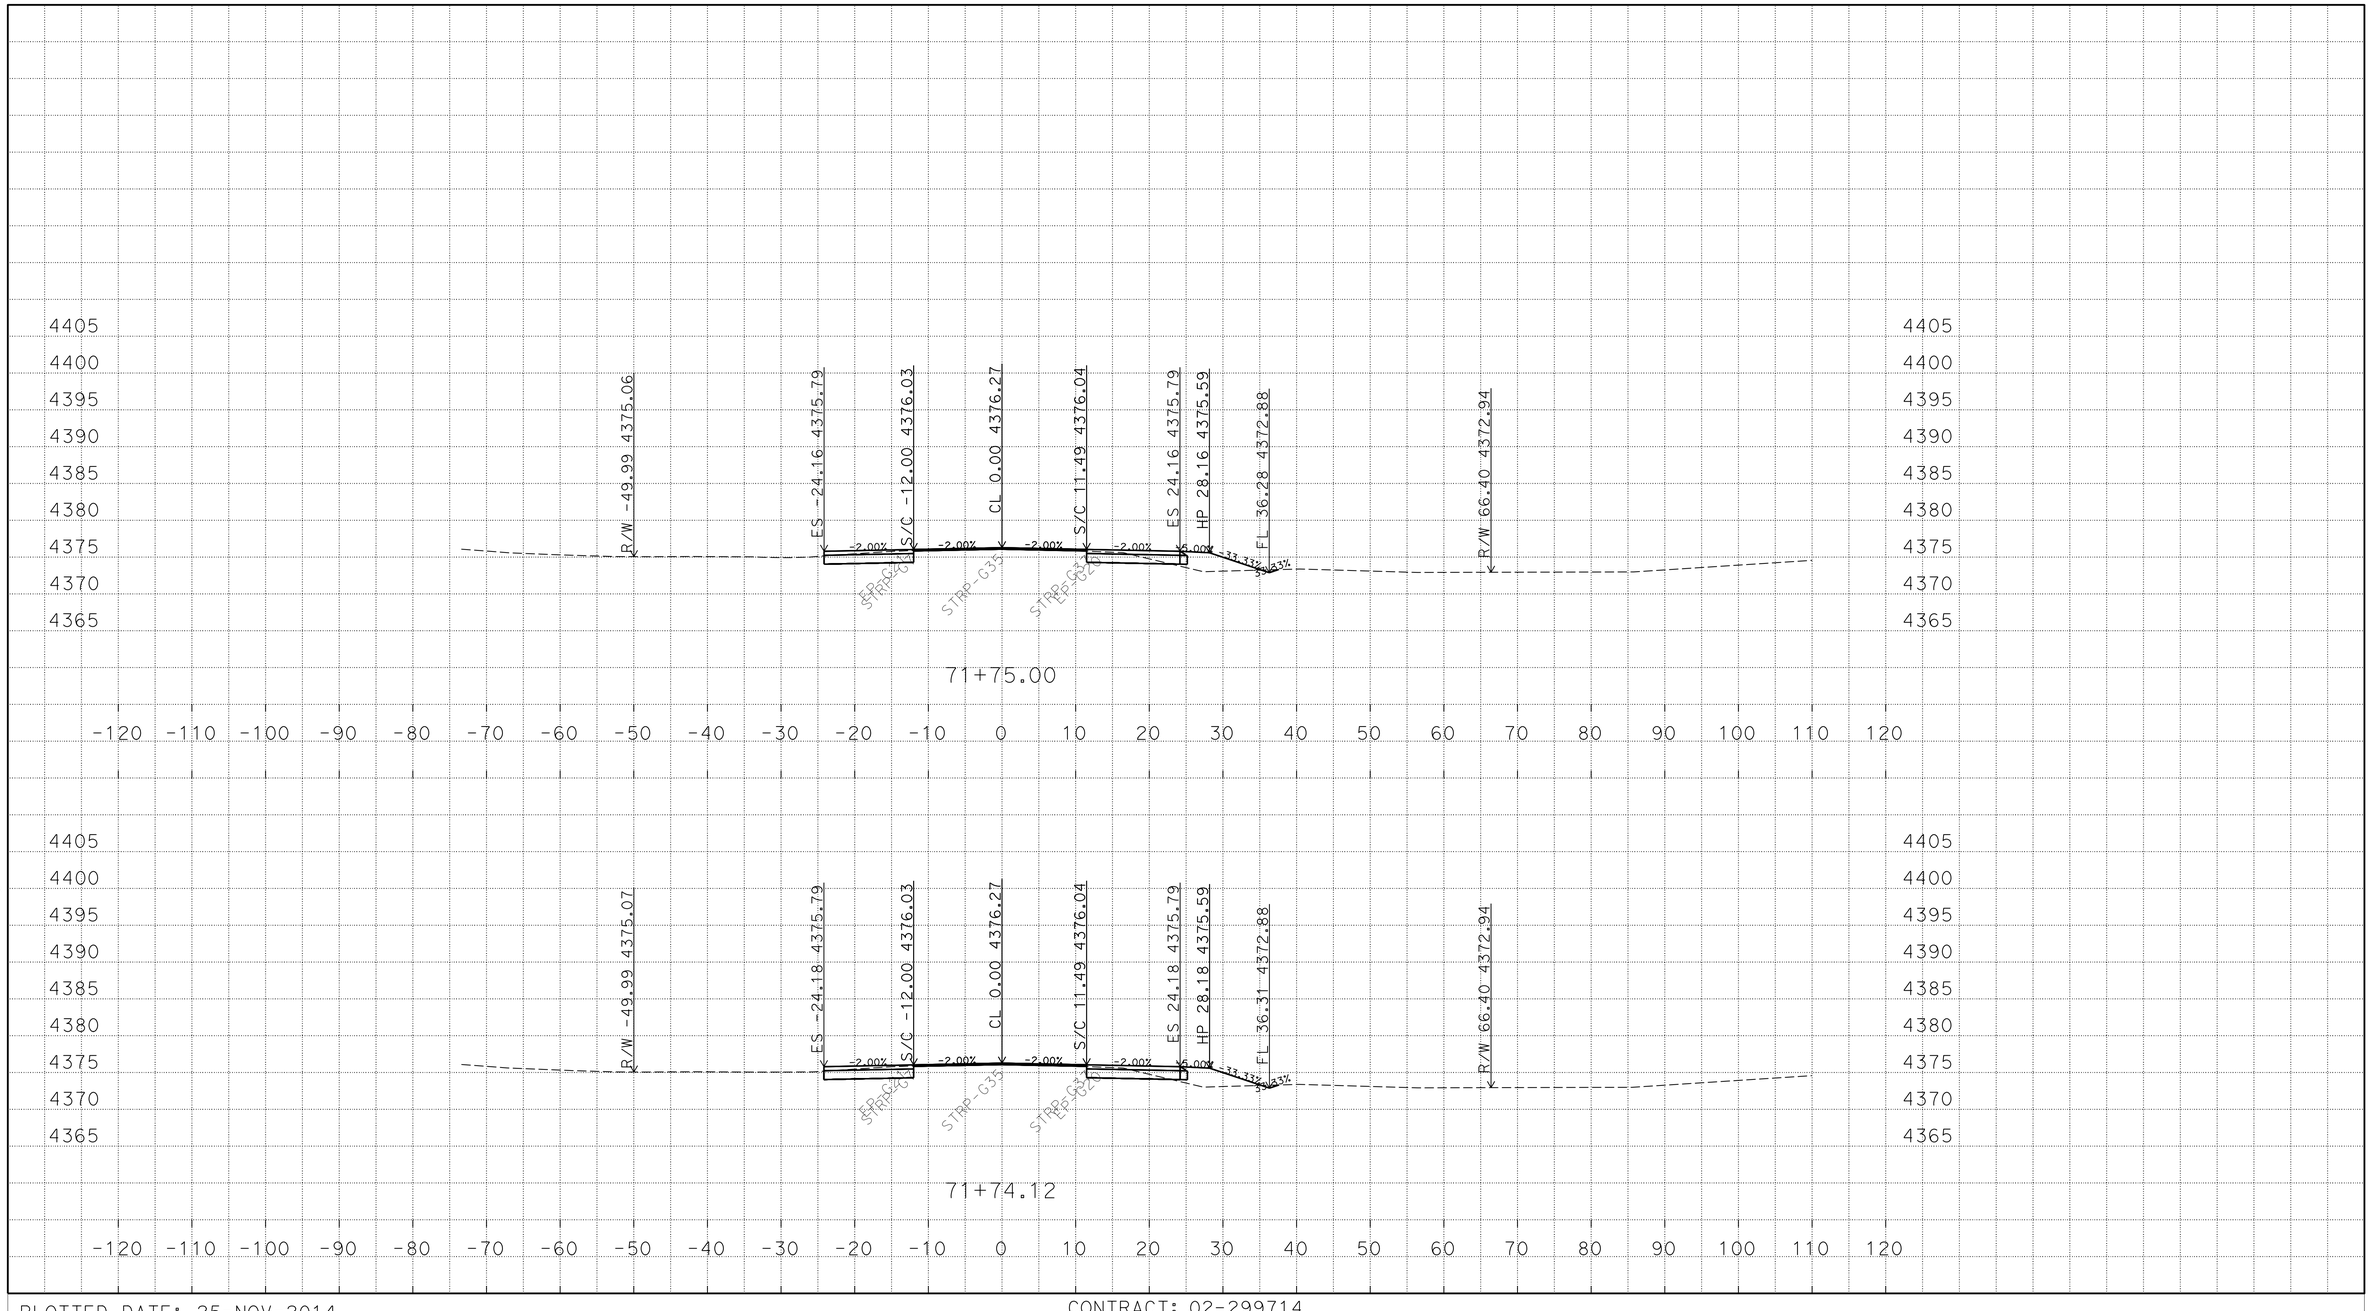

P:\proj2\02\29971\design\C3D\XSec_Qtys
0229971 Xsec 2014-10-07_TEMP_X_C3D_DWG.dwg - 25-Nov-14 10:13 AM

PLOTTED DATE: 25-NOV-2014

SCALE: 1"=10' Horiz.
1"=10' Vert.

CREATED BY: S117566

CONTRACT: 02-299714

DIST/CO/RTE/PM: 02/Mod/299/39.4/40.6

PROJECT ID: 02-1200-0022-4

"A1" LINE
CROSS SECTIONS
103 OF 248

FOR EARTHWORK DEVELOPMENT ONLY

All Dimensions are U.S. Survey Feet

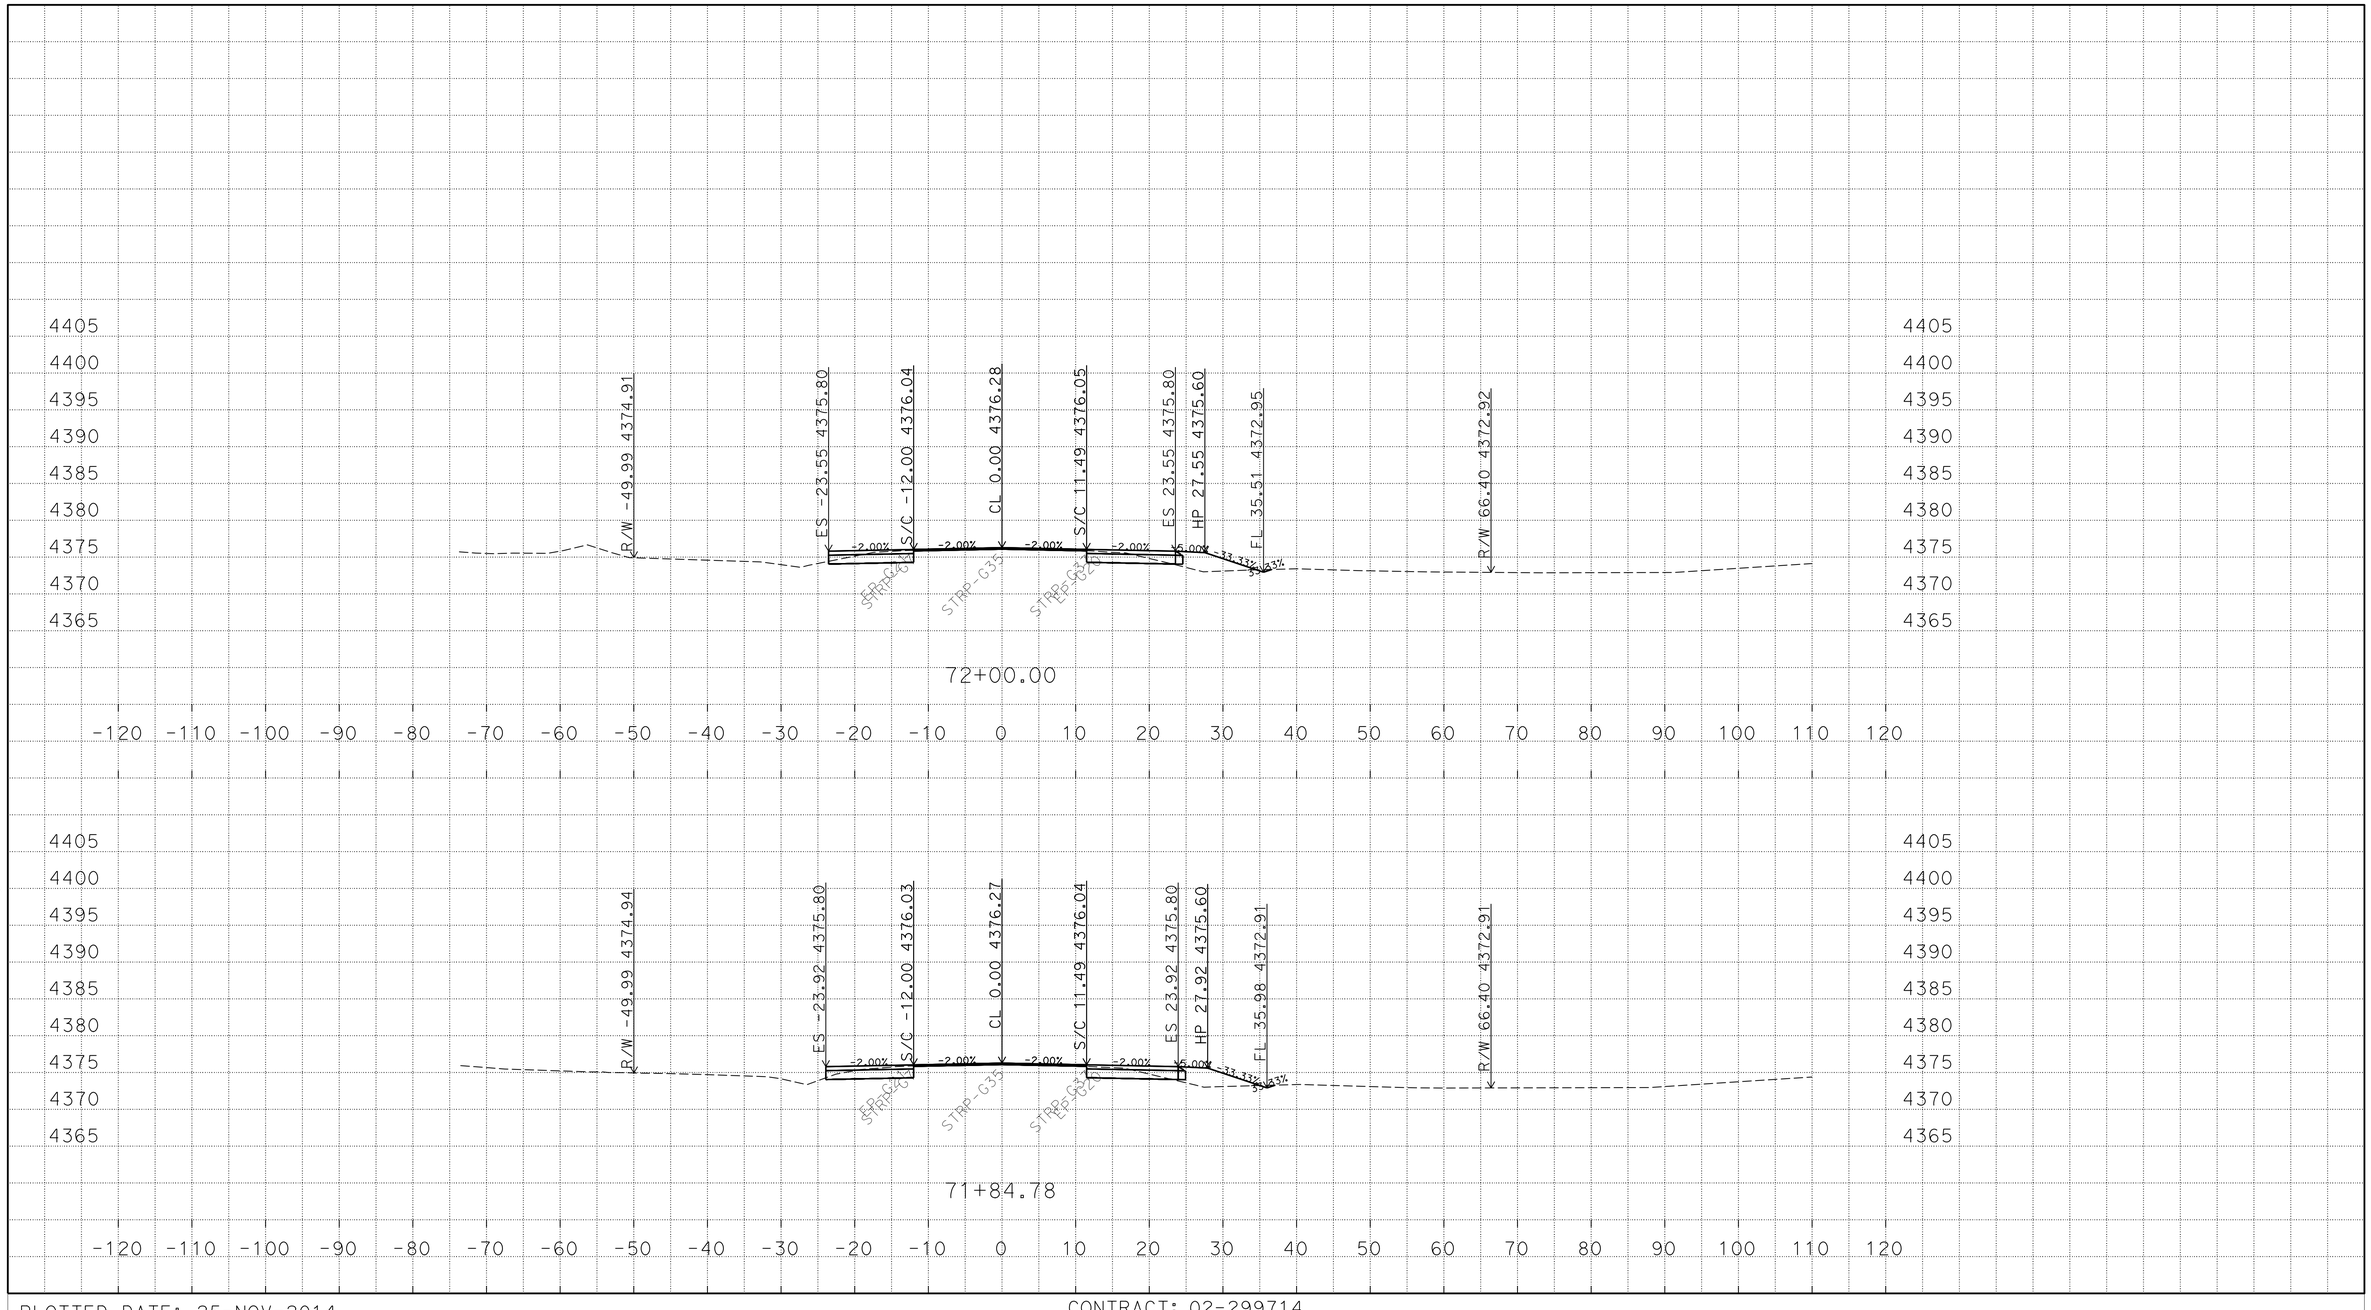

P:\proj2\02\29971\design\C3D\XSec_Qtys
0229971 Xsec 2014-10-07_TEMP_X_C3D_DWG.dwg - 25-Nov-14 10:13 AM

PLOTTED DATE: 25-NOV-2014

SCALE: 1"=10' Horiz.
1"=10' Vert.

CREATED BY: S117566

CONTRACT: 02-299714

DIST/CO/RTE/PM: 02/Mod/299/39.4/40.6

PROJECT ID: 02-1200-0022-4

"A1" LINE
CROSS SECTIONS
104 OF 248

FOR EARTHWORK DEVELOPMENT ONLY

All Dimensions are U.S. Survey Feet

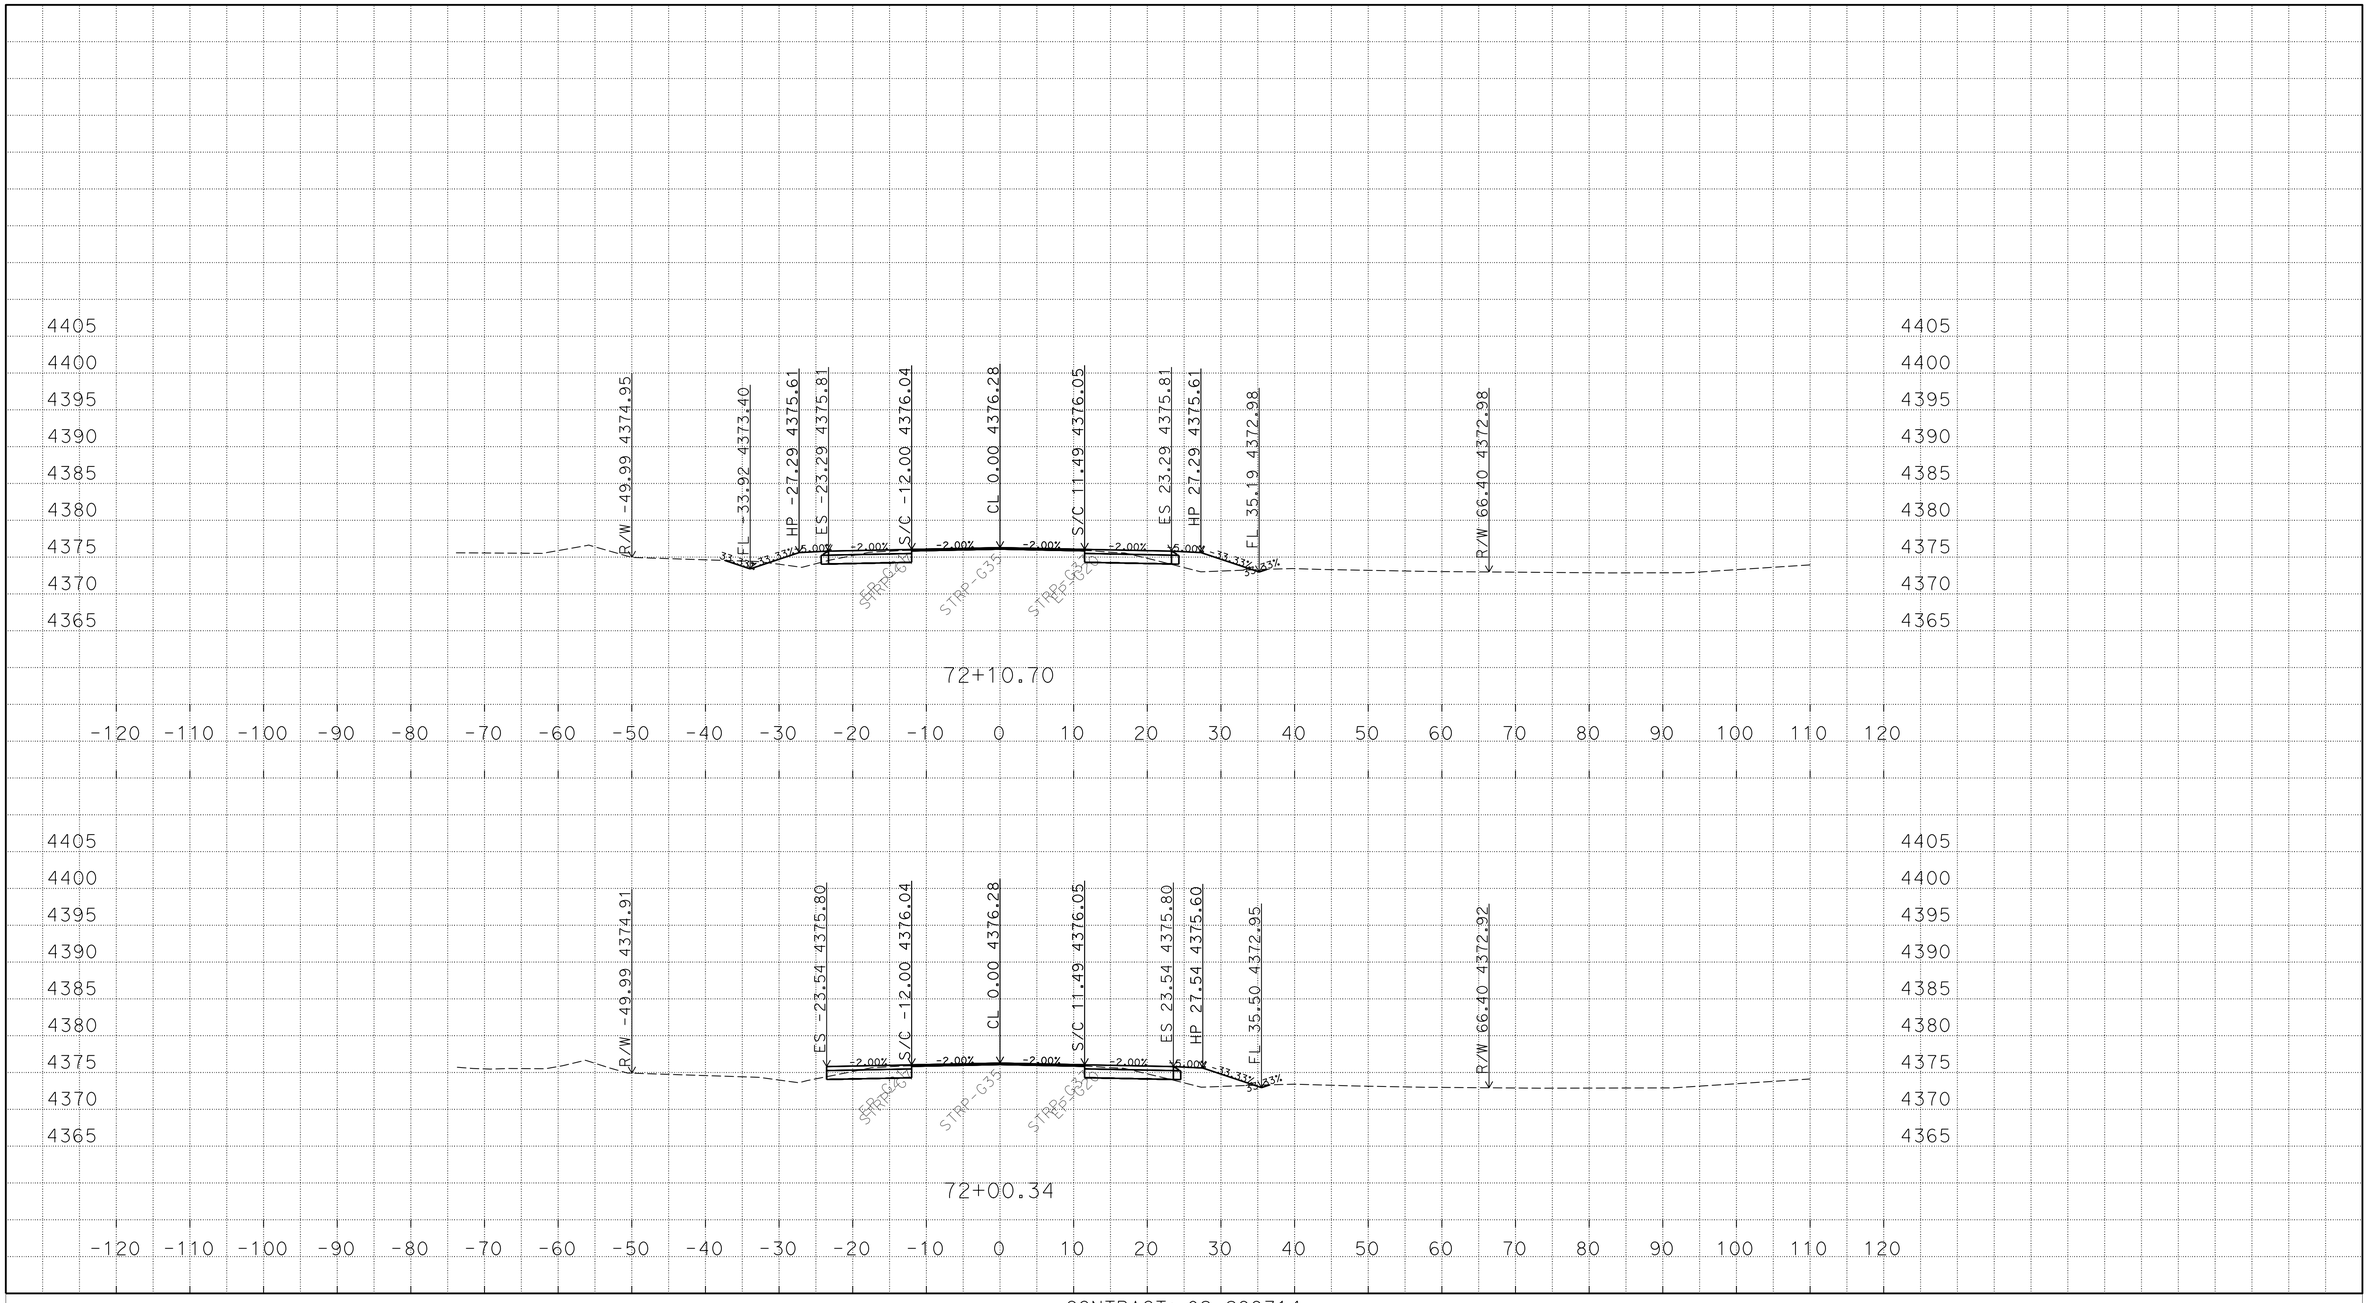

P:\proj2\02\29971\design\C3D\XSec_Qtys
0229971 Xsec 2014-10-07_TEMP_X_C3D_DWG.dwg - 25-Nov-14 10:13 AM

PLOTTED DATE: 25-NOV-2014

SCALE: 1"=10' Horiz.
1"=10' Vert.

CREATED BY: S117566

CONTRACT: 02-299714

DIST/CO/RTE/PM: 02/Mod/299/39.4/40.6

PROJECT ID: 02-1200-0022-4

"A1" LINE
CROSS SECTIONS
105 OF 248

FOR EARTHWORK DEVELOPMENT ONLY

All Dimensions are U.S. Survey Feet

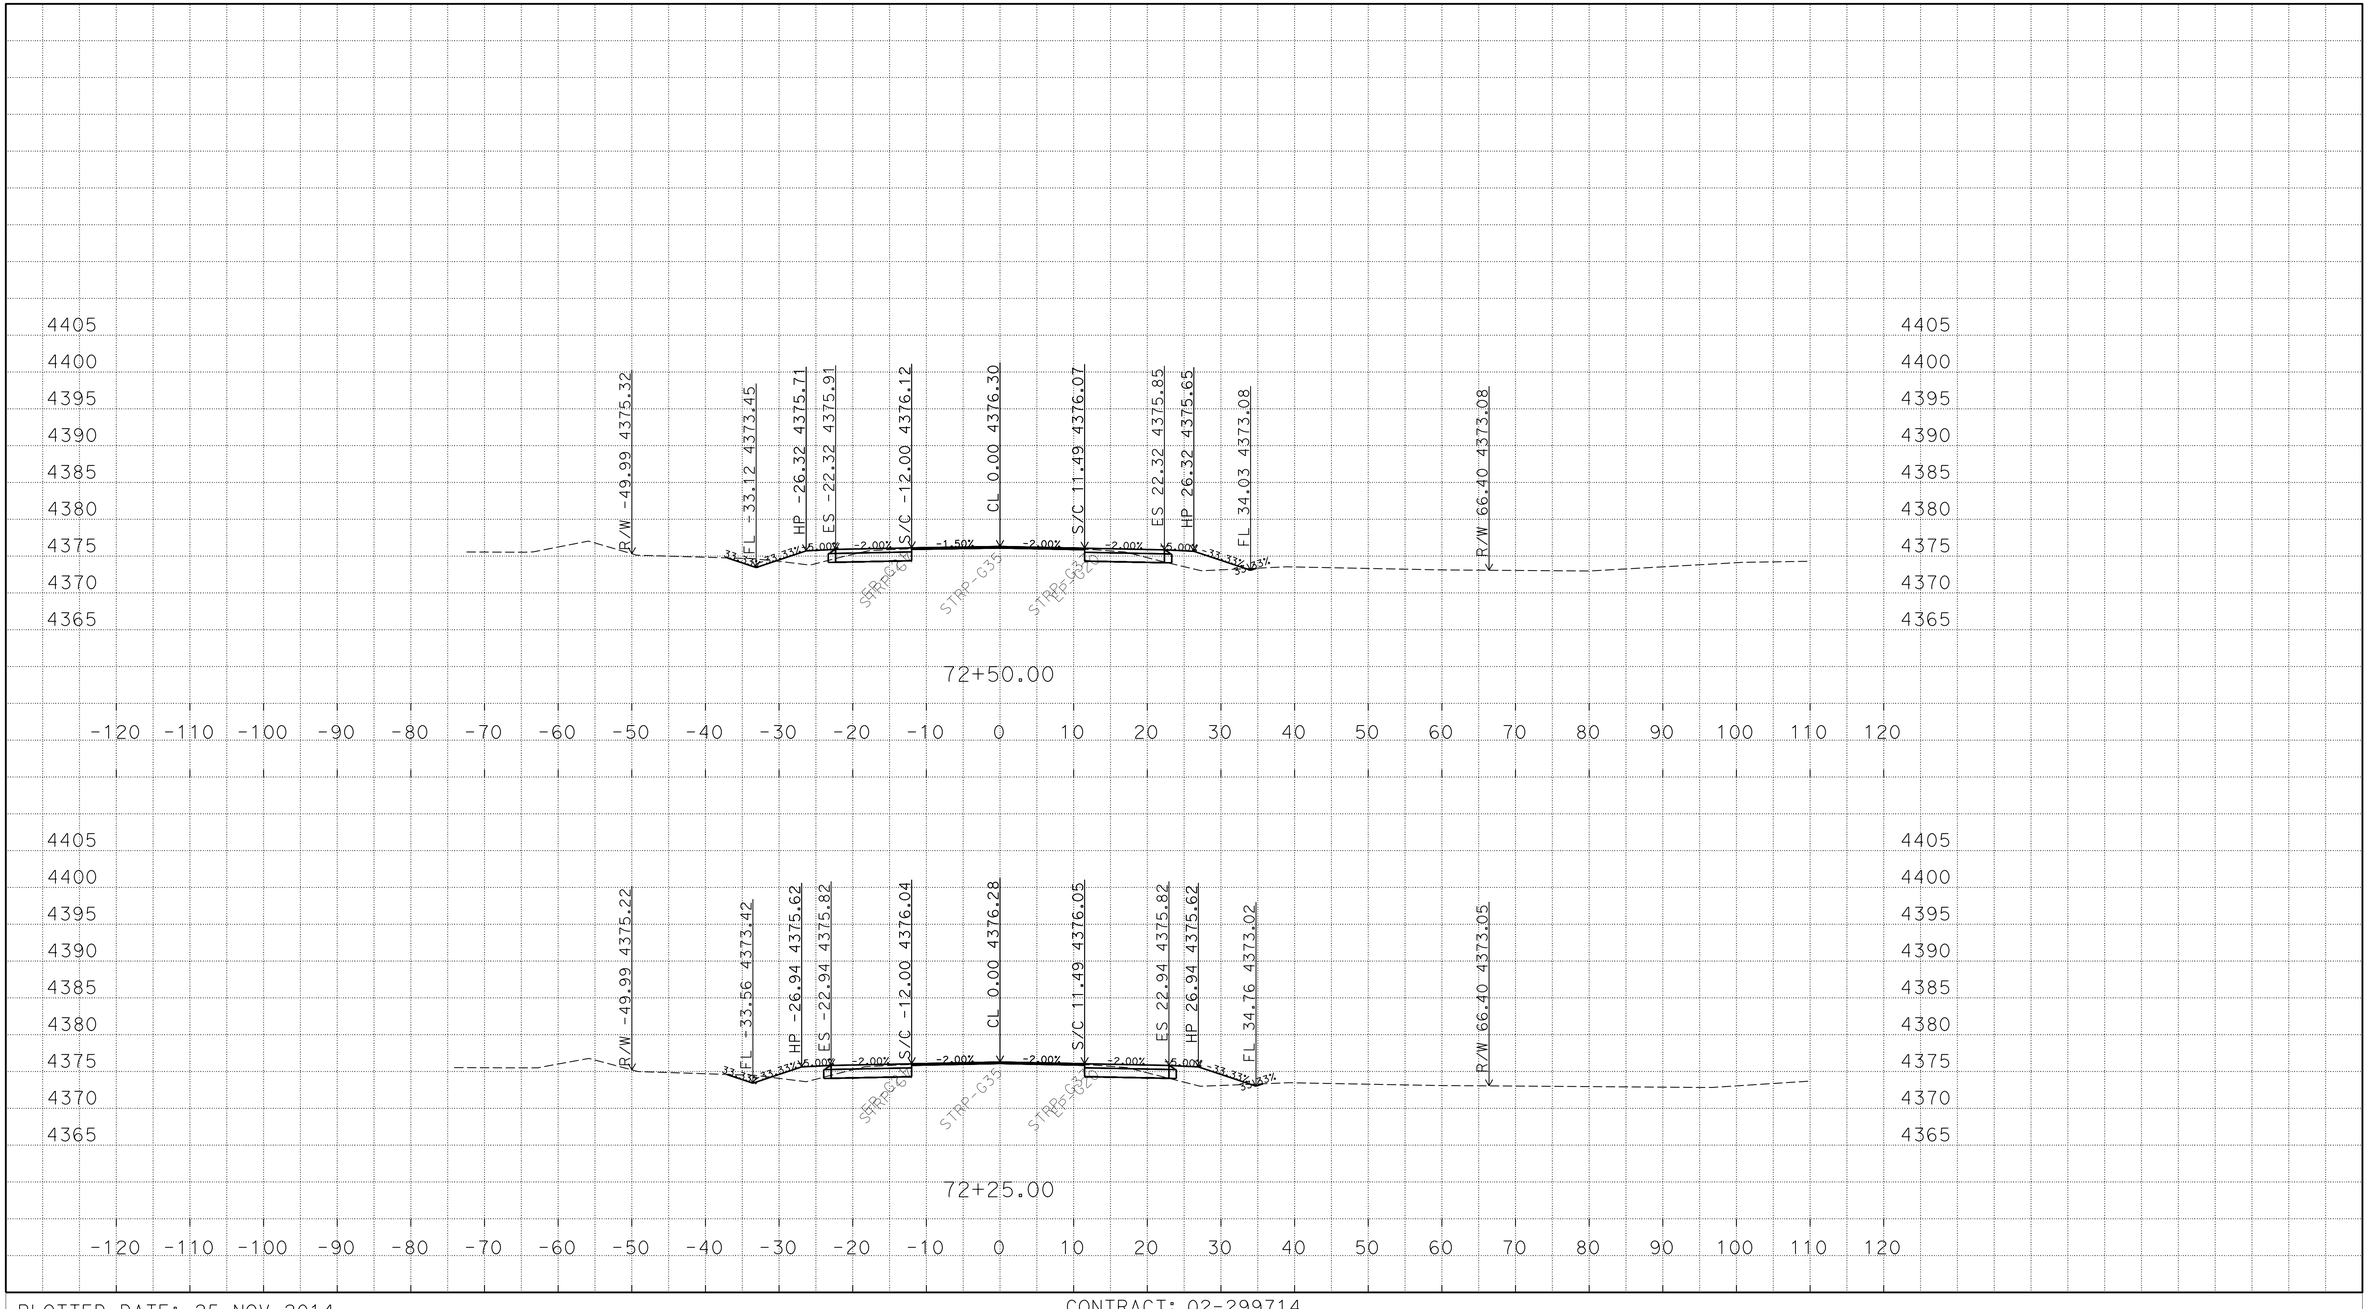

P:\proj2\02\29971\design\C3D\XSec_Qtys
0229971 Xsec 2014-10-07_TEMP_X_C3D_DWG.dwg - 25-Nov-14 10:13 AM

PLOTTED DATE: 25-NOV-2014

SCALE: 1"=10' Horiz.
1"=10' Vert.

CREATED BY: S117566

CONTRACT: 02-299714

DIST/CO/RTE/PM: 02/Mod/299/39.4/40.6

PROJECT ID: 02-1200-0022-4

"A1" LINE
CROSS SECTIONS
106 OF 248

FOR EARTHWORK DEVELOPMENT ONLY

All Dimensions are U.S. Survey Feet

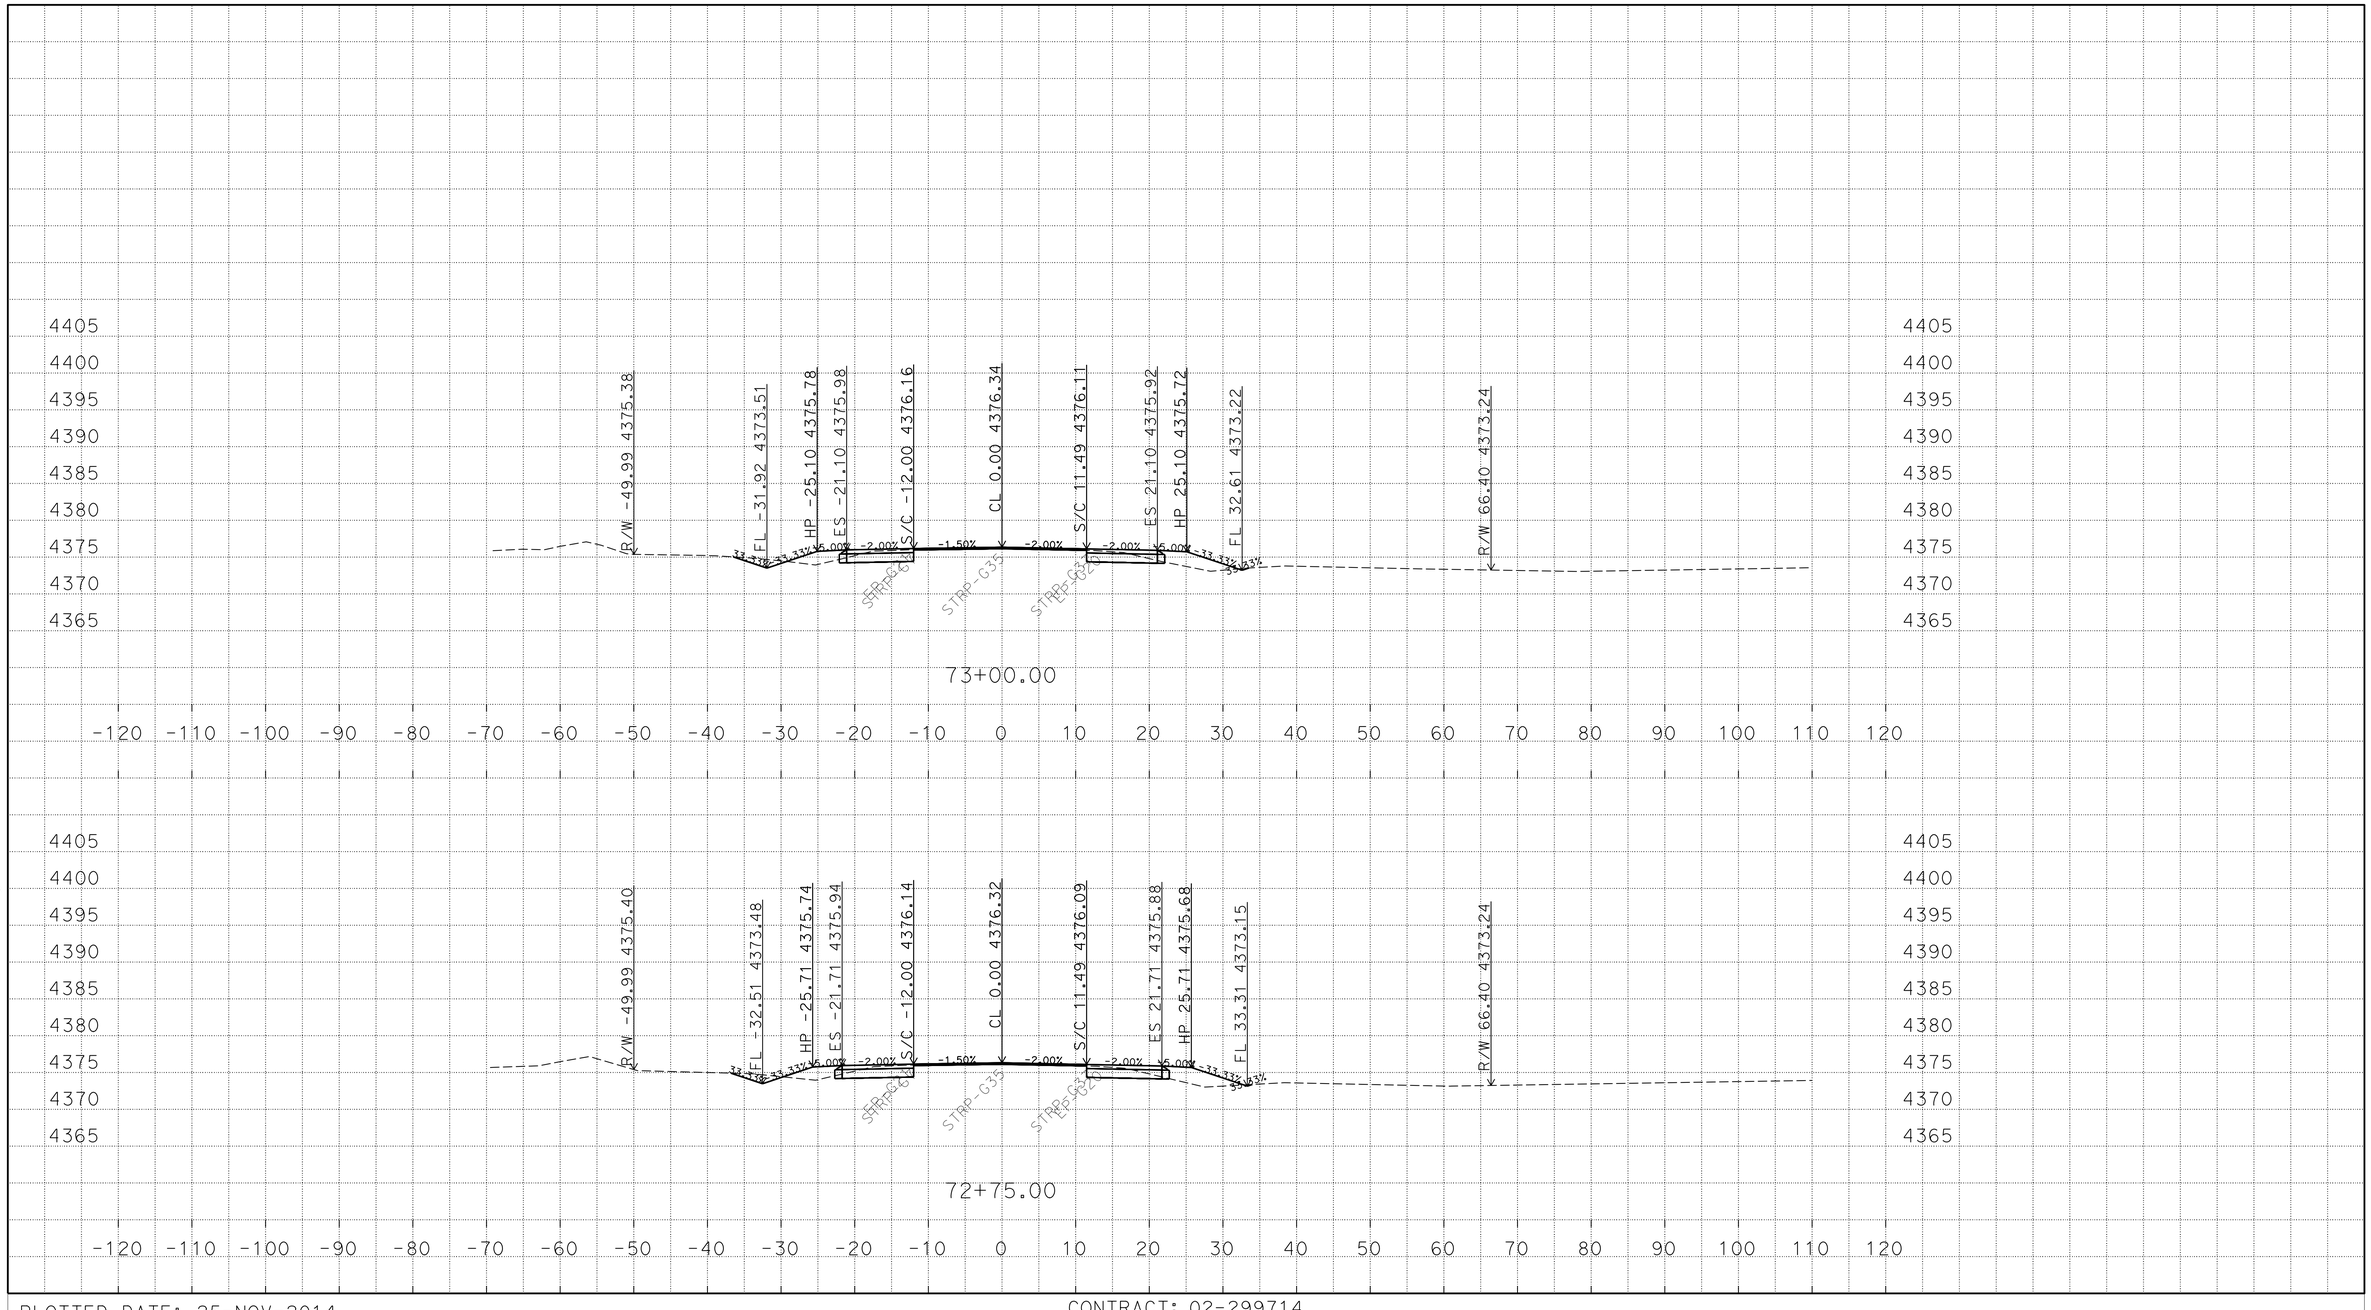

P:\proj2\02\29971\design\C3D\XSec_Qtys
0229971 Xsec 2014-10-07_TEMP_X_C3D_DWG.dwg - 25-Nov-14 10:13 AM

PLOTTED DATE: 25-NOV-2014

SCALE: 1"=10' Horiz.
1"=10' Vert.

CREATED BY: S117566

CONTRACT: 02-299714

DIST/CO/RTE/PM: 02/Mod/299/39.4/40.6

PROJECT ID: 02-1200-0022-4

"A1" LINE
CROSS SECTIONS
107 OF 248

FOR EARTHWORK DEVELOPMENT ONLY

All Dimensions are U.S. Survey Feet

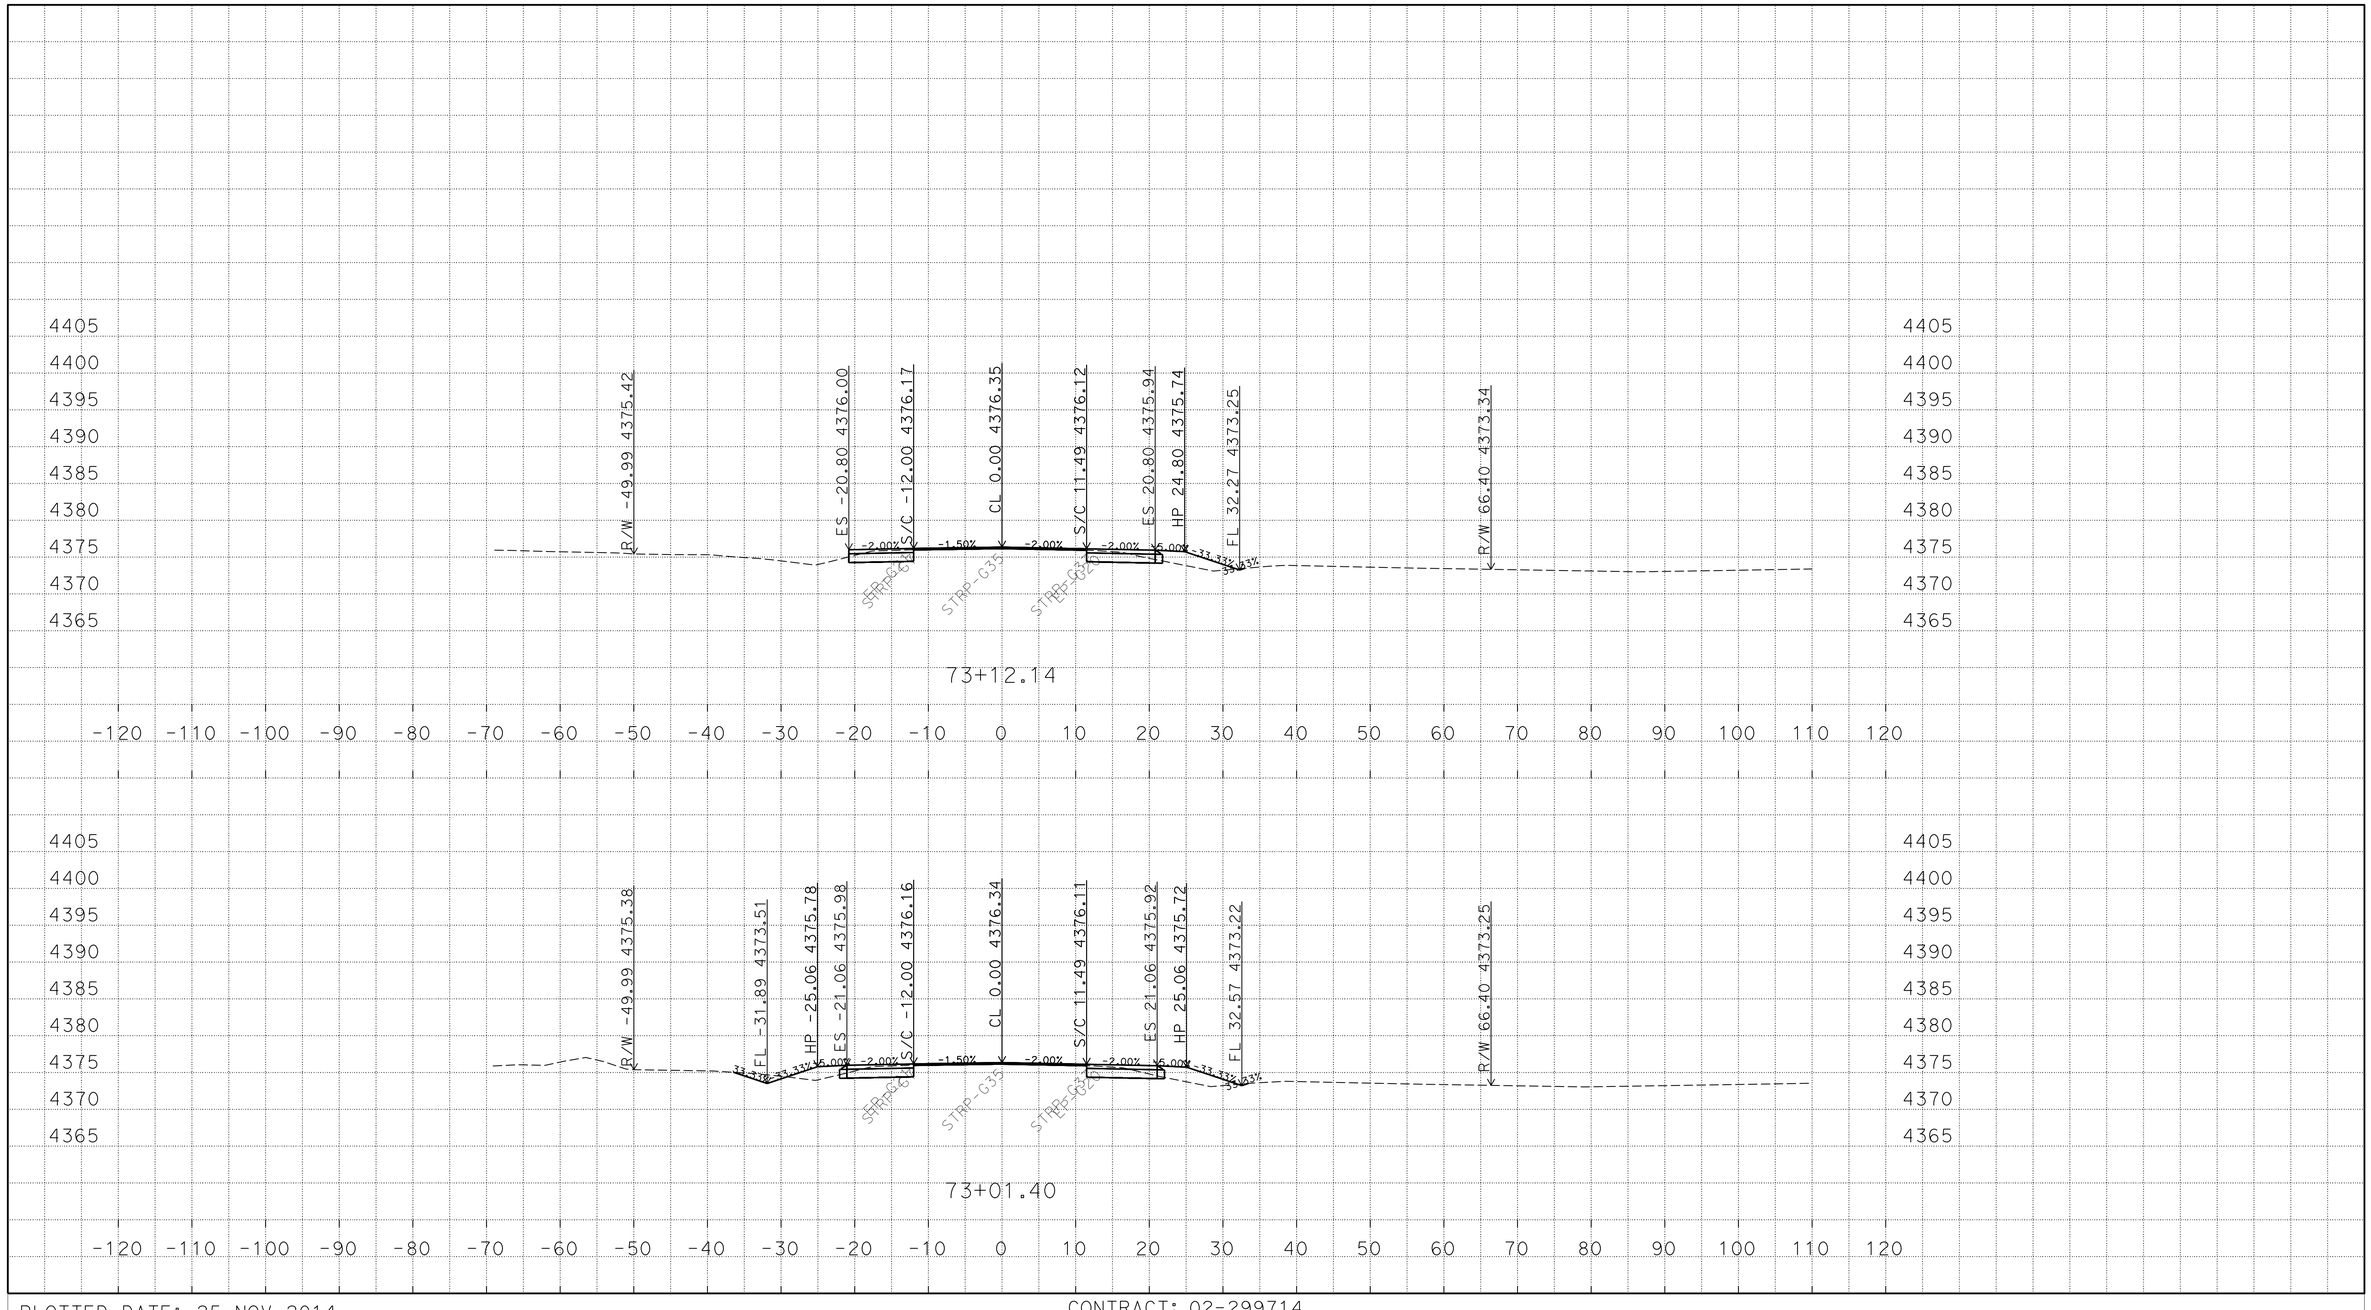

P:\proj2\02\29971\design\C3D\XSec_Qtys
0229971 Xsec 2014-10-07_TEMP_X_C3D_DWG.dwg - 25-Nov-14 10:13 AM

PLOTTED DATE: 25-NOV-2014

SCALE: 1"=10' Horiz.
1"=10' Vert.

CREATED BY: S117566

CONTRACT: 02-299714

DIST/CO/RTE/PM: 02/Mod/299/39.4/40.6

PROJECT ID: 02-1200-0022-4

"A1" LINE
CROSS SECTIONS
108 OF 248

FOR EARTHWORK DEVELOPMENT ONLY

All Dimensions are U.S. Survey Feet

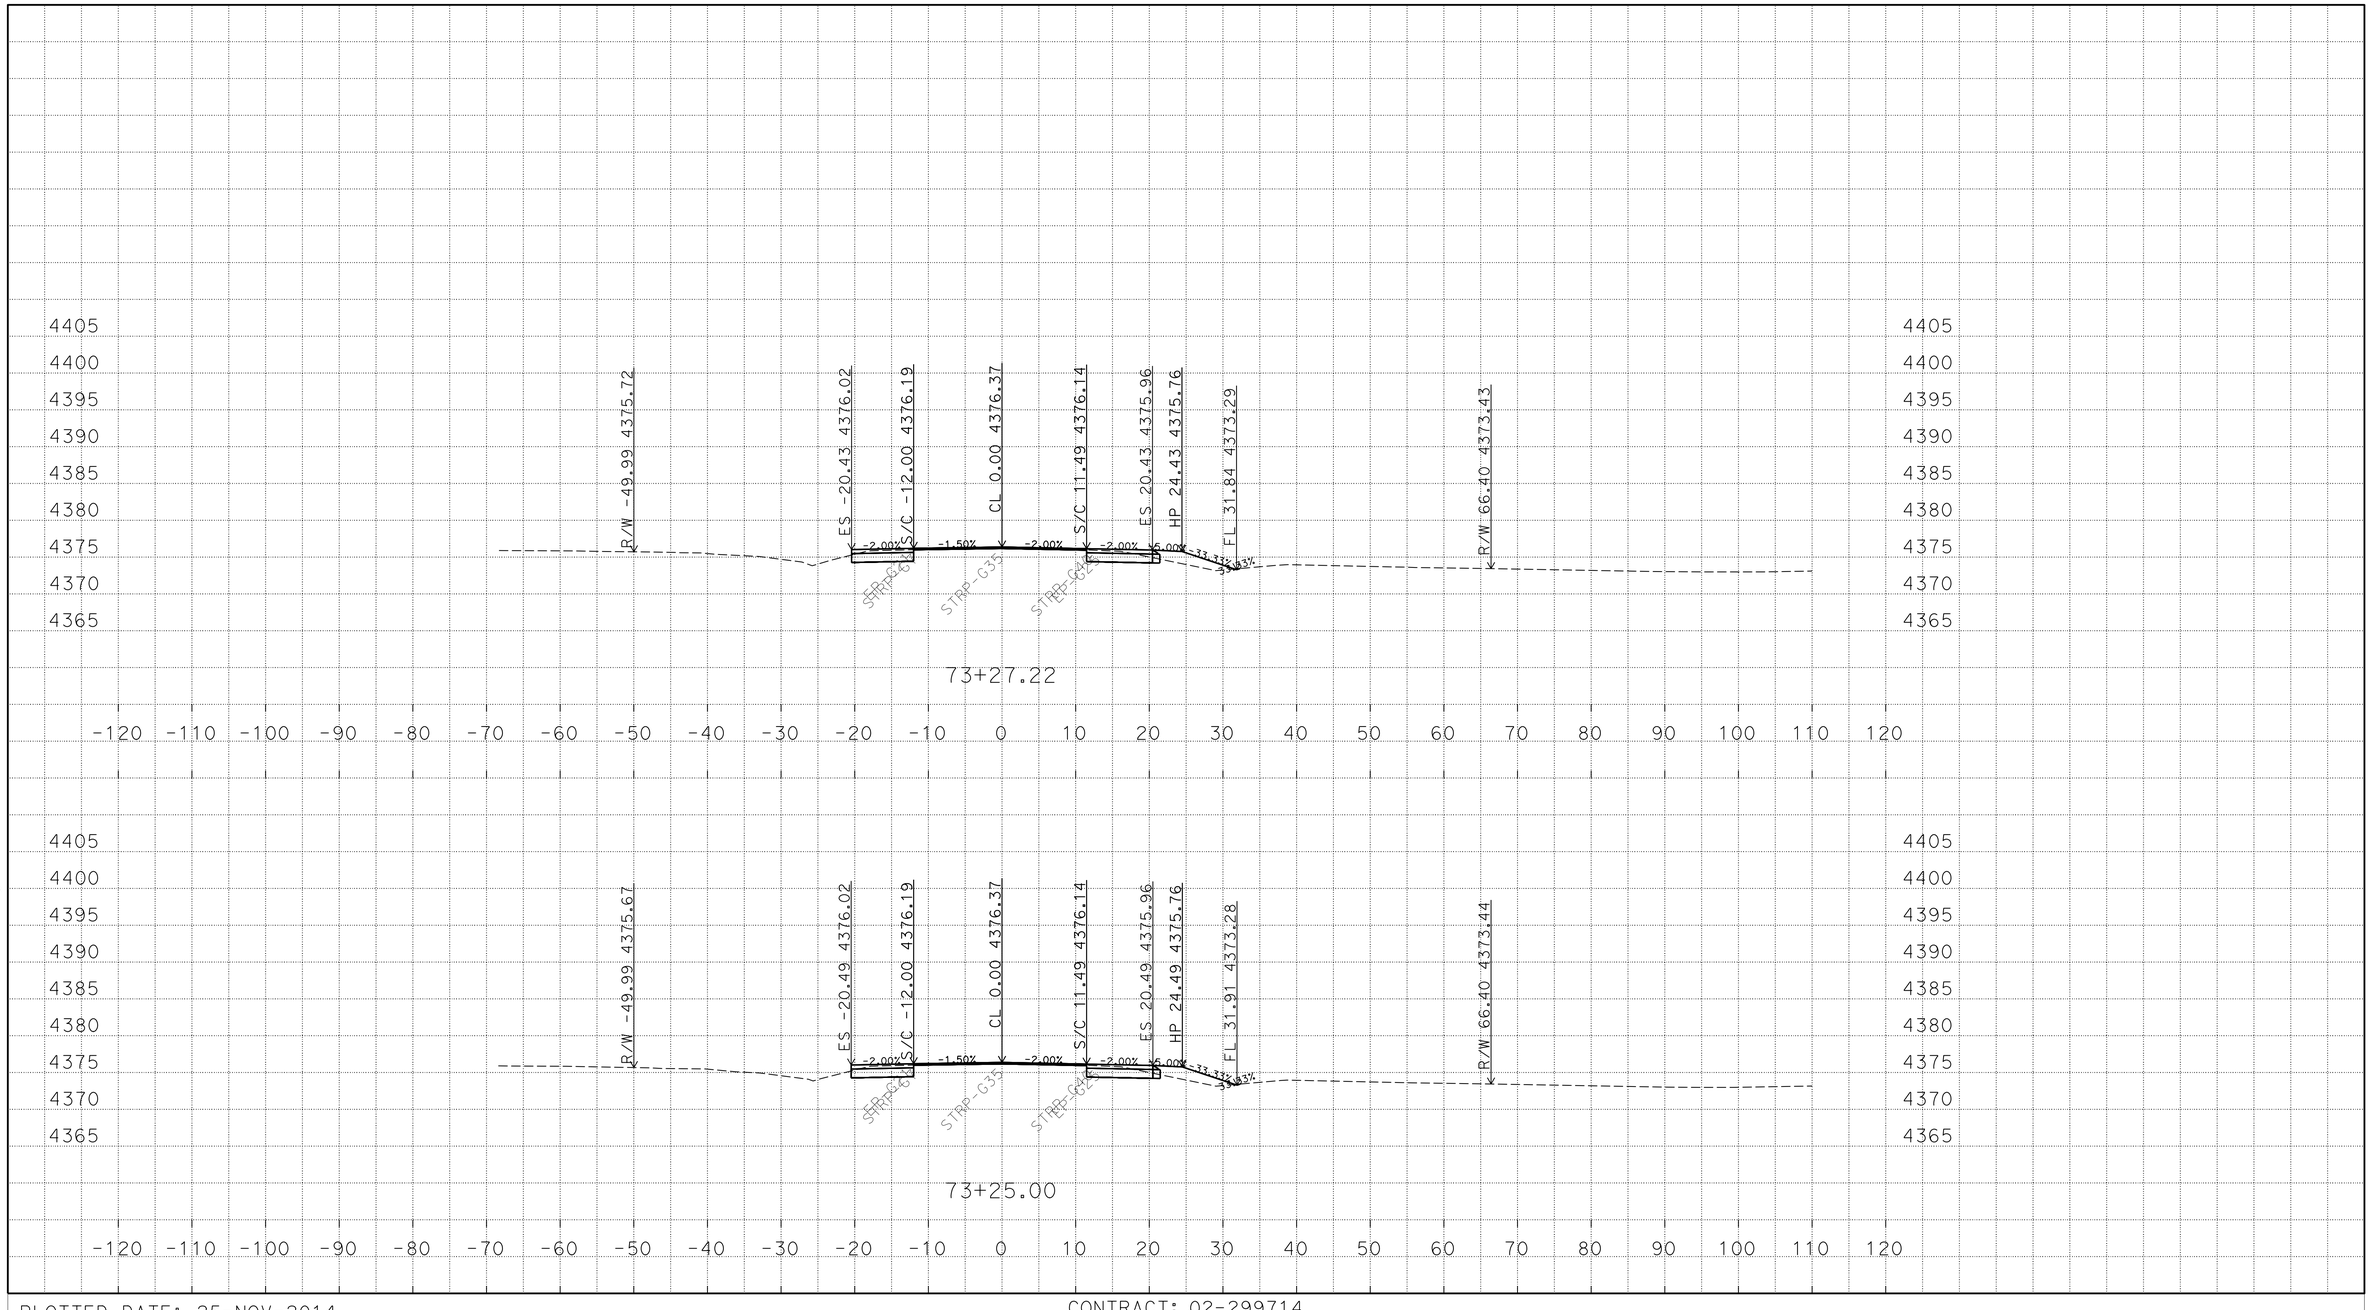

P:\proj2\02\29971\design\C3D\XSec_Qtys
0229971 Xsec 2014-10-07_TEMP_X_C3D_DWG.dwg - 25-Nov-14 10:13 AM

PLOTTED DATE: 25-NOV-2014

SCALE: 1"=10' Horiz.
1"=10' Vert.

CREATED BY: S117566

CONTRACT: 02-299714

DIST/CO/RTE/PM: 02/Mod/299/39.4/40.6

PROJECT ID: 02-1200-0022-4

"A1" LINE
CROSS SECTIONS
109 OF 248

FOR EARTHWORK DEVELOPMENT ONLY

All Dimensions are U.S. Survey Feet

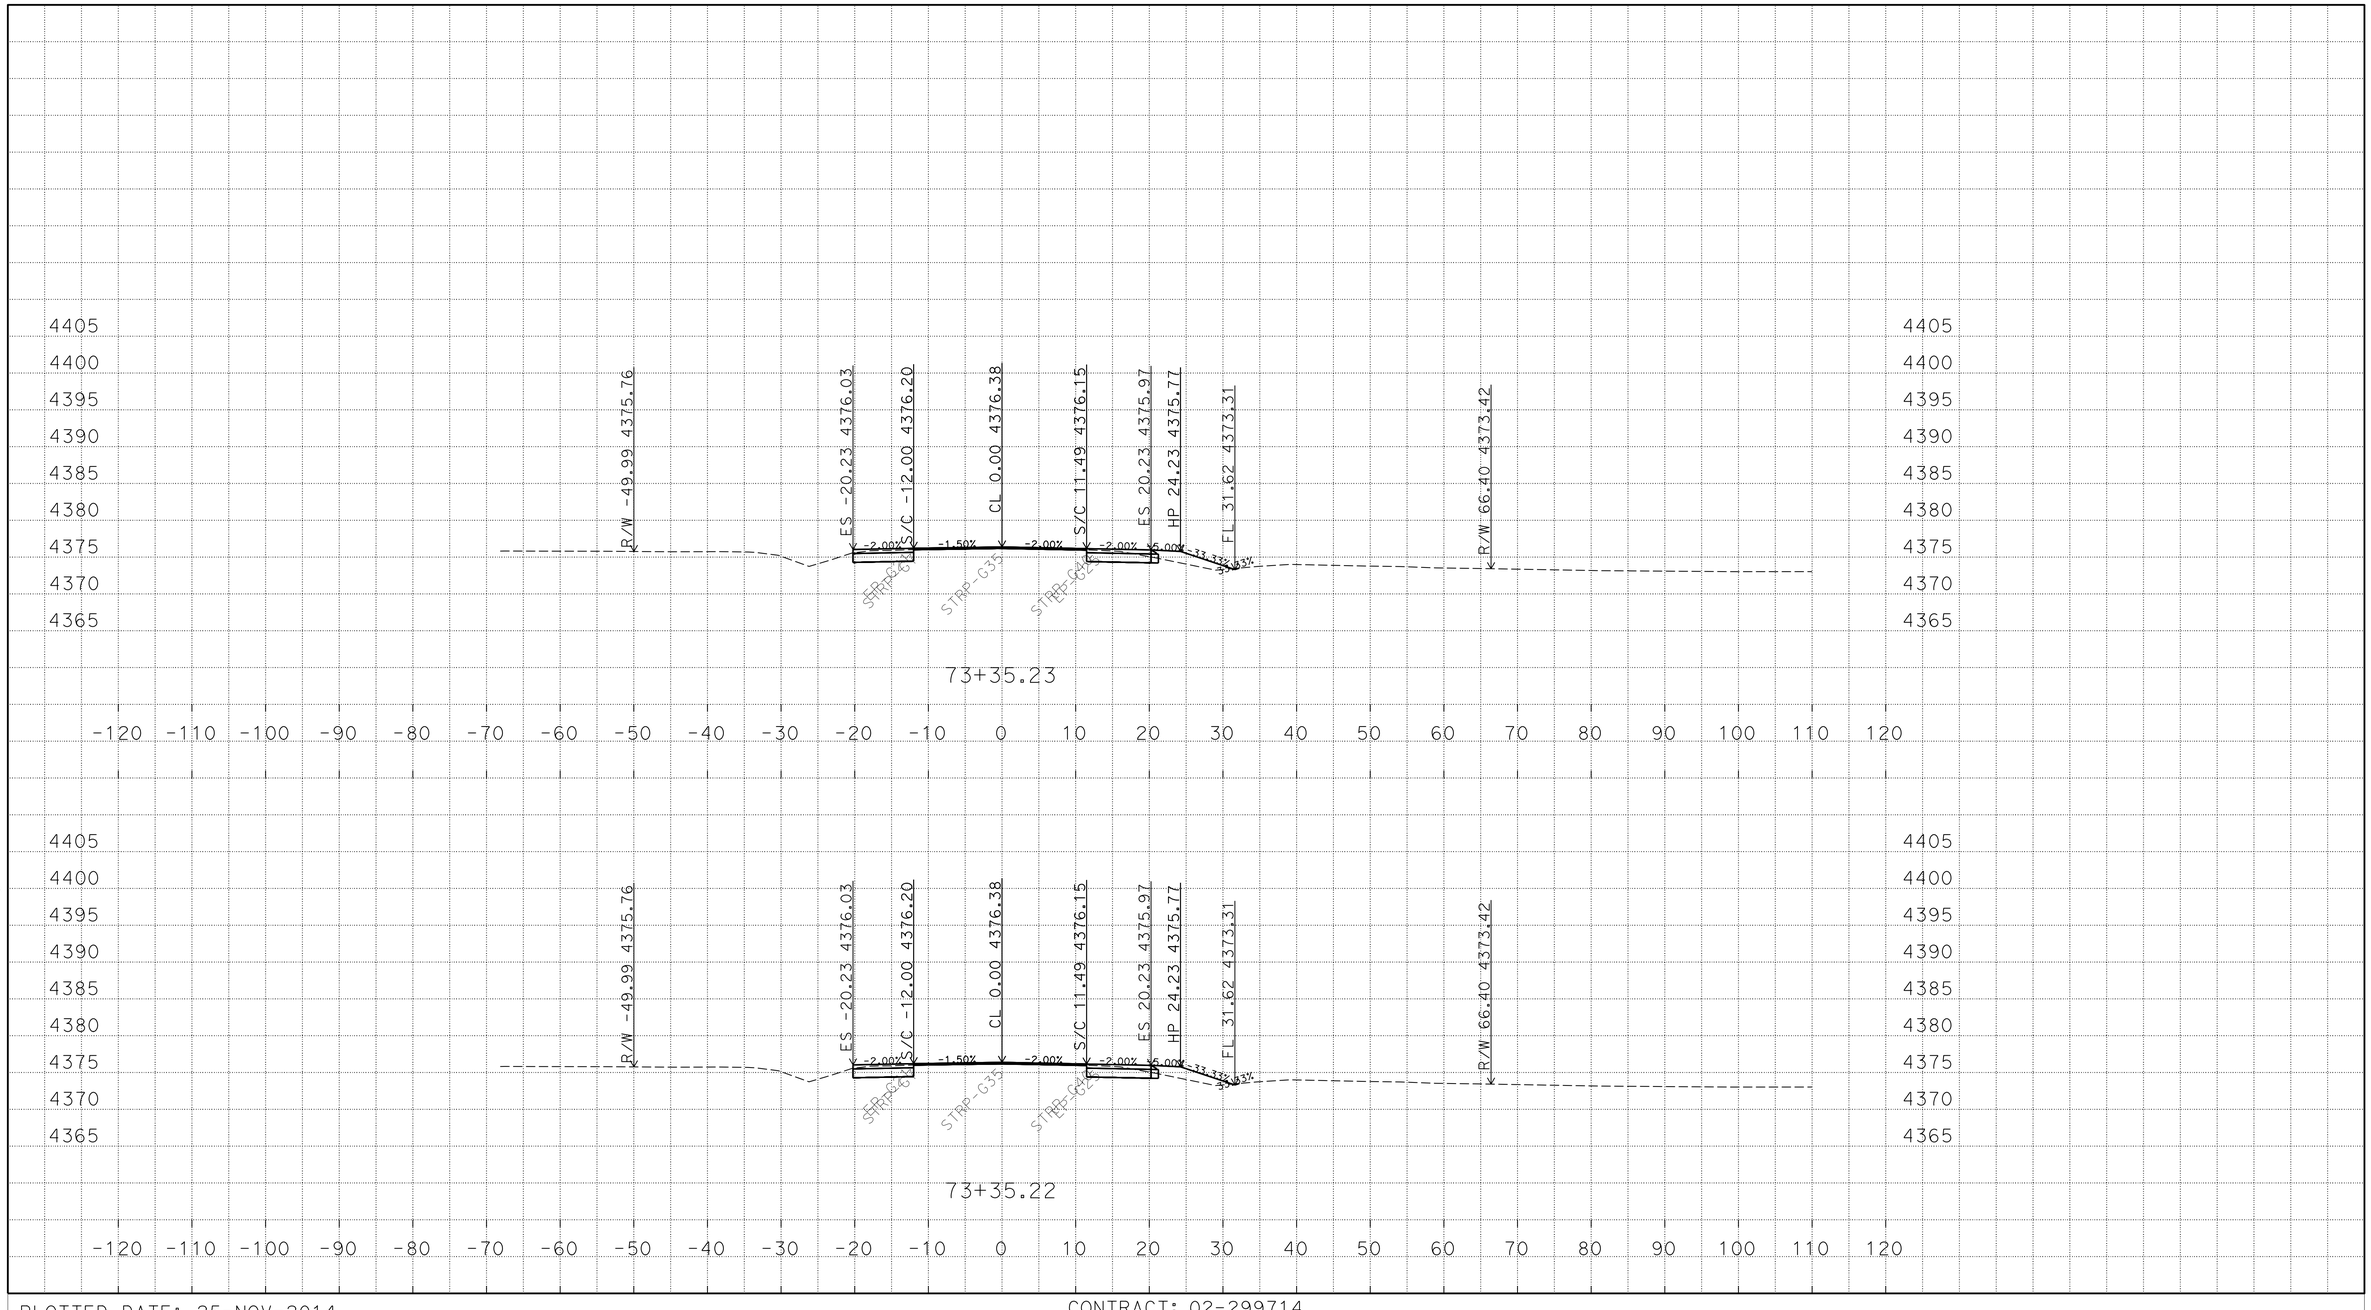

P:\proj2\02\29971\design\C3D\XSec_Qtys
0229971 Xsec 2014-10-07_TEMP_X_C3D_DWG.dwg - 25-Nov-14 10:13 AM

PLOTTED DATE: 25-NOV-2014

SCALE: 1"=10' Horiz.
1"=10' Vert.

CREATED BY: S117566

CONTRACT: 02-299714

DIST/CO/RTE/PM: 02/Mod/299/39.4/40.6

PROJECT ID: 02-1200-0022-4

"A1" LINE
CROSS SECTIONS
110 OF 248

FOR EARTHWORK DEVELOPMENT ONLY

All Dimensions are U.S. Survey Feet

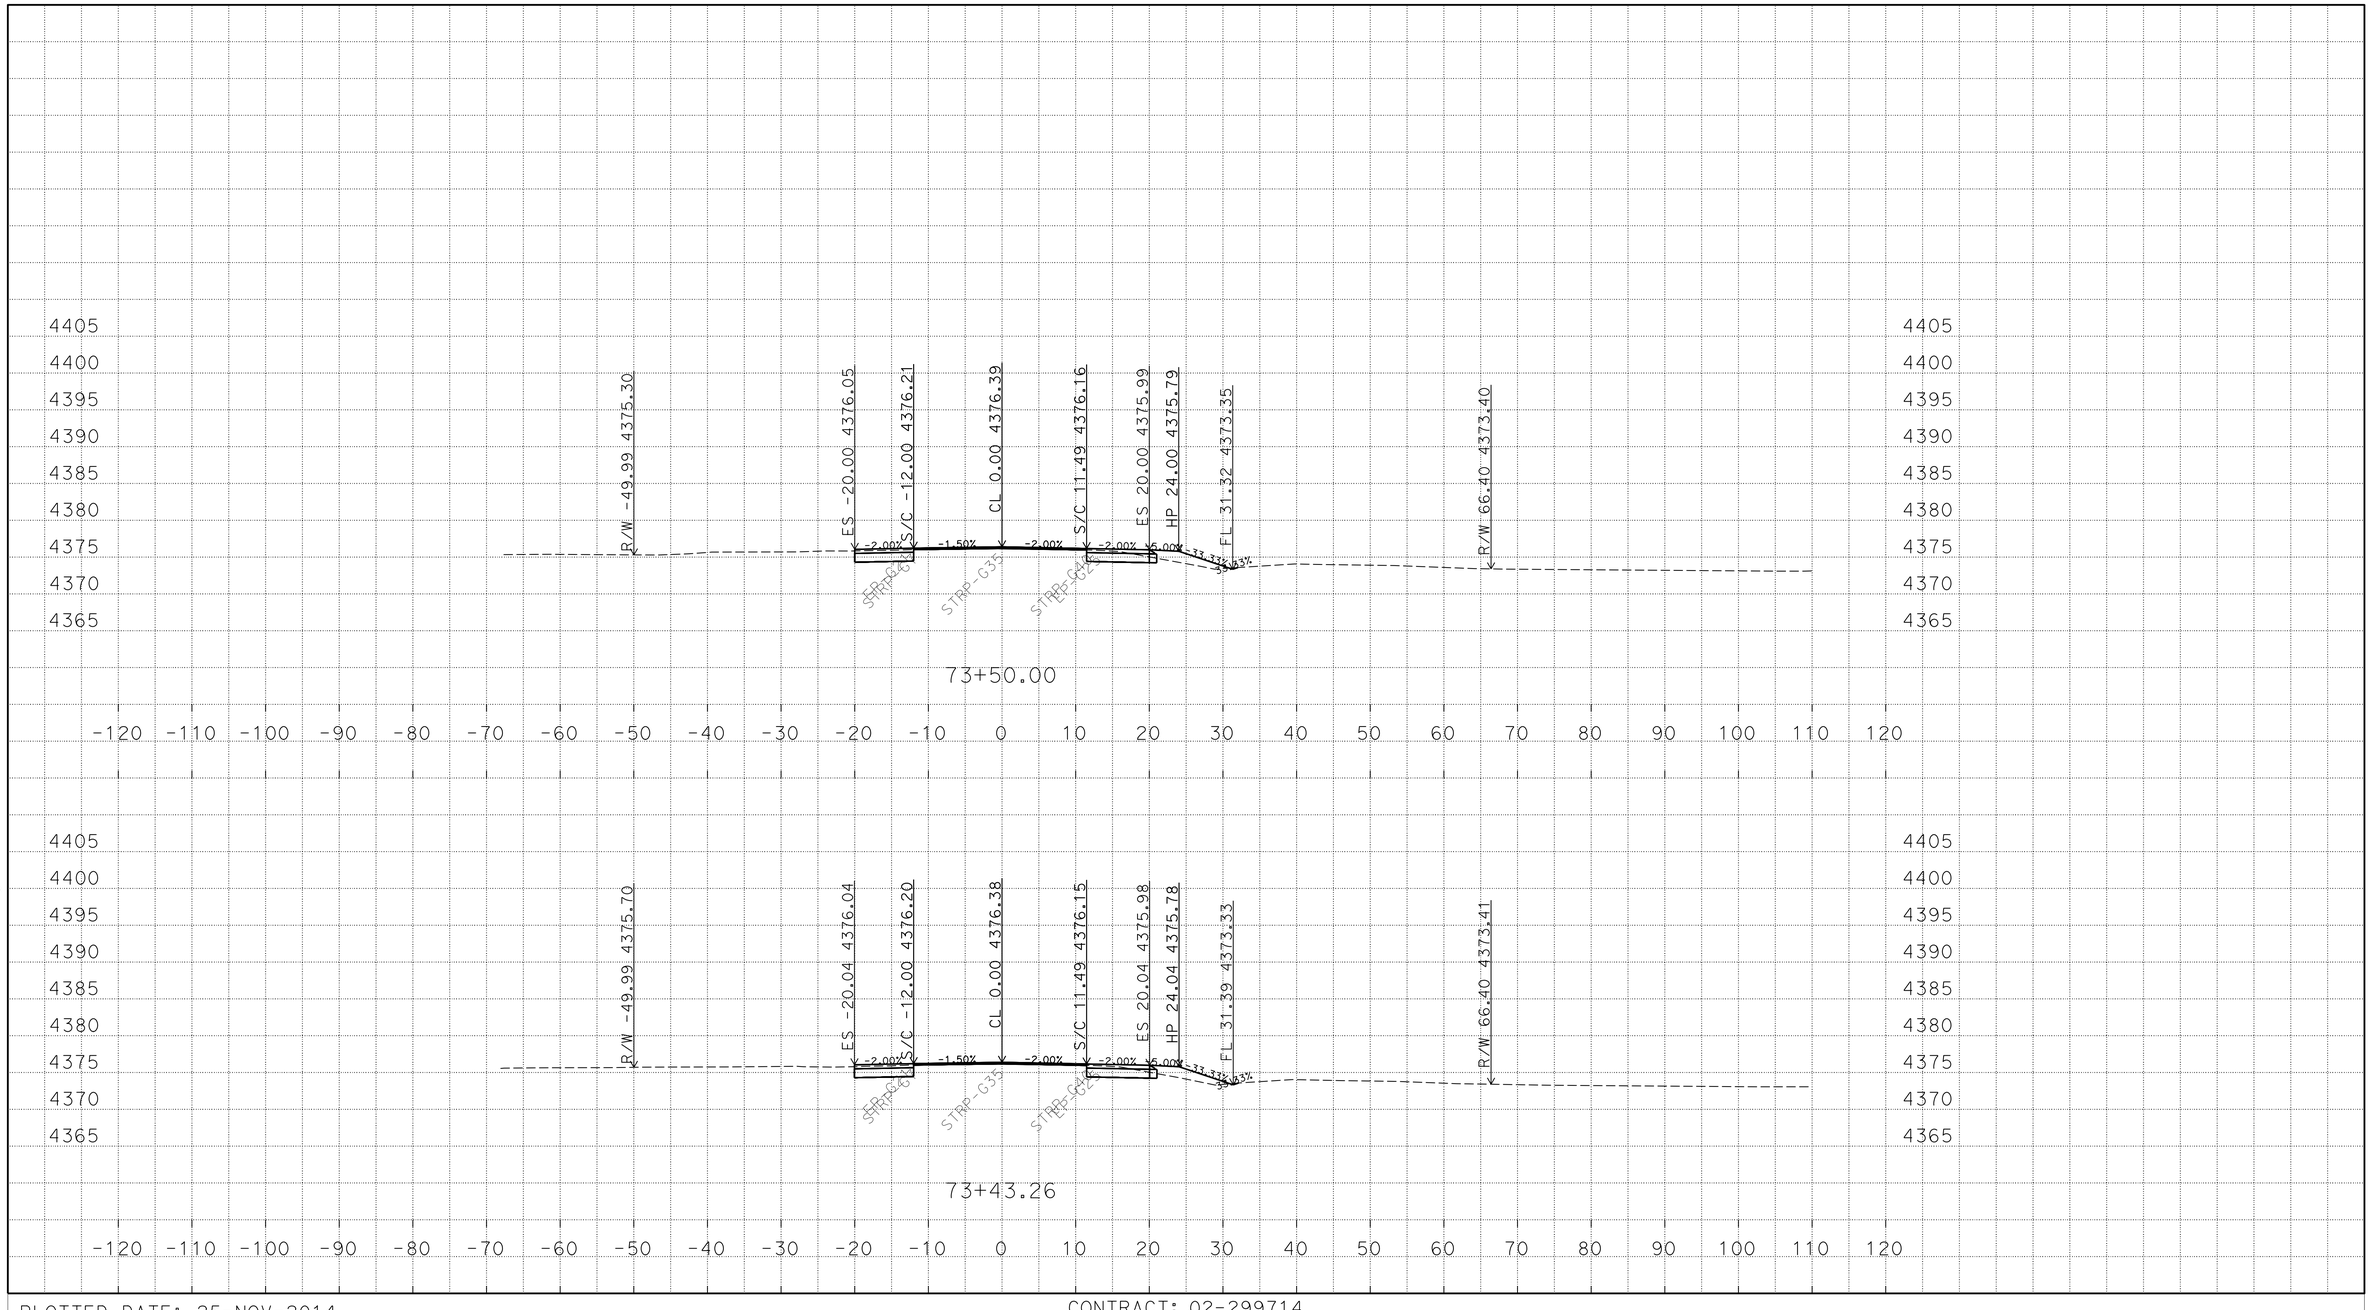

P:\proj2\02\29971\design\C3D\XSec_Qtys
0229971 Xsec 2014-10-07_TEMP_X_C3D_DWG.dwg - 25-Nov-14 10:13 AM

PLOTTED DATE: 25-NOV-2014

SCALE: 1"=10' Horiz.
1"=10' Vert.

CREATED BY: S117566

CONTRACT: 02-299714

DIST/CO/RTE/PM: 02/Mod/299/39.4/40.6

PROJECT ID: 02-1200-0022-4

"A1" LINE
CROSS SECTIONS

FOR EARTHWORK DEVELOPMENT ONLY

All Dimensions are U.S. Survey Feet

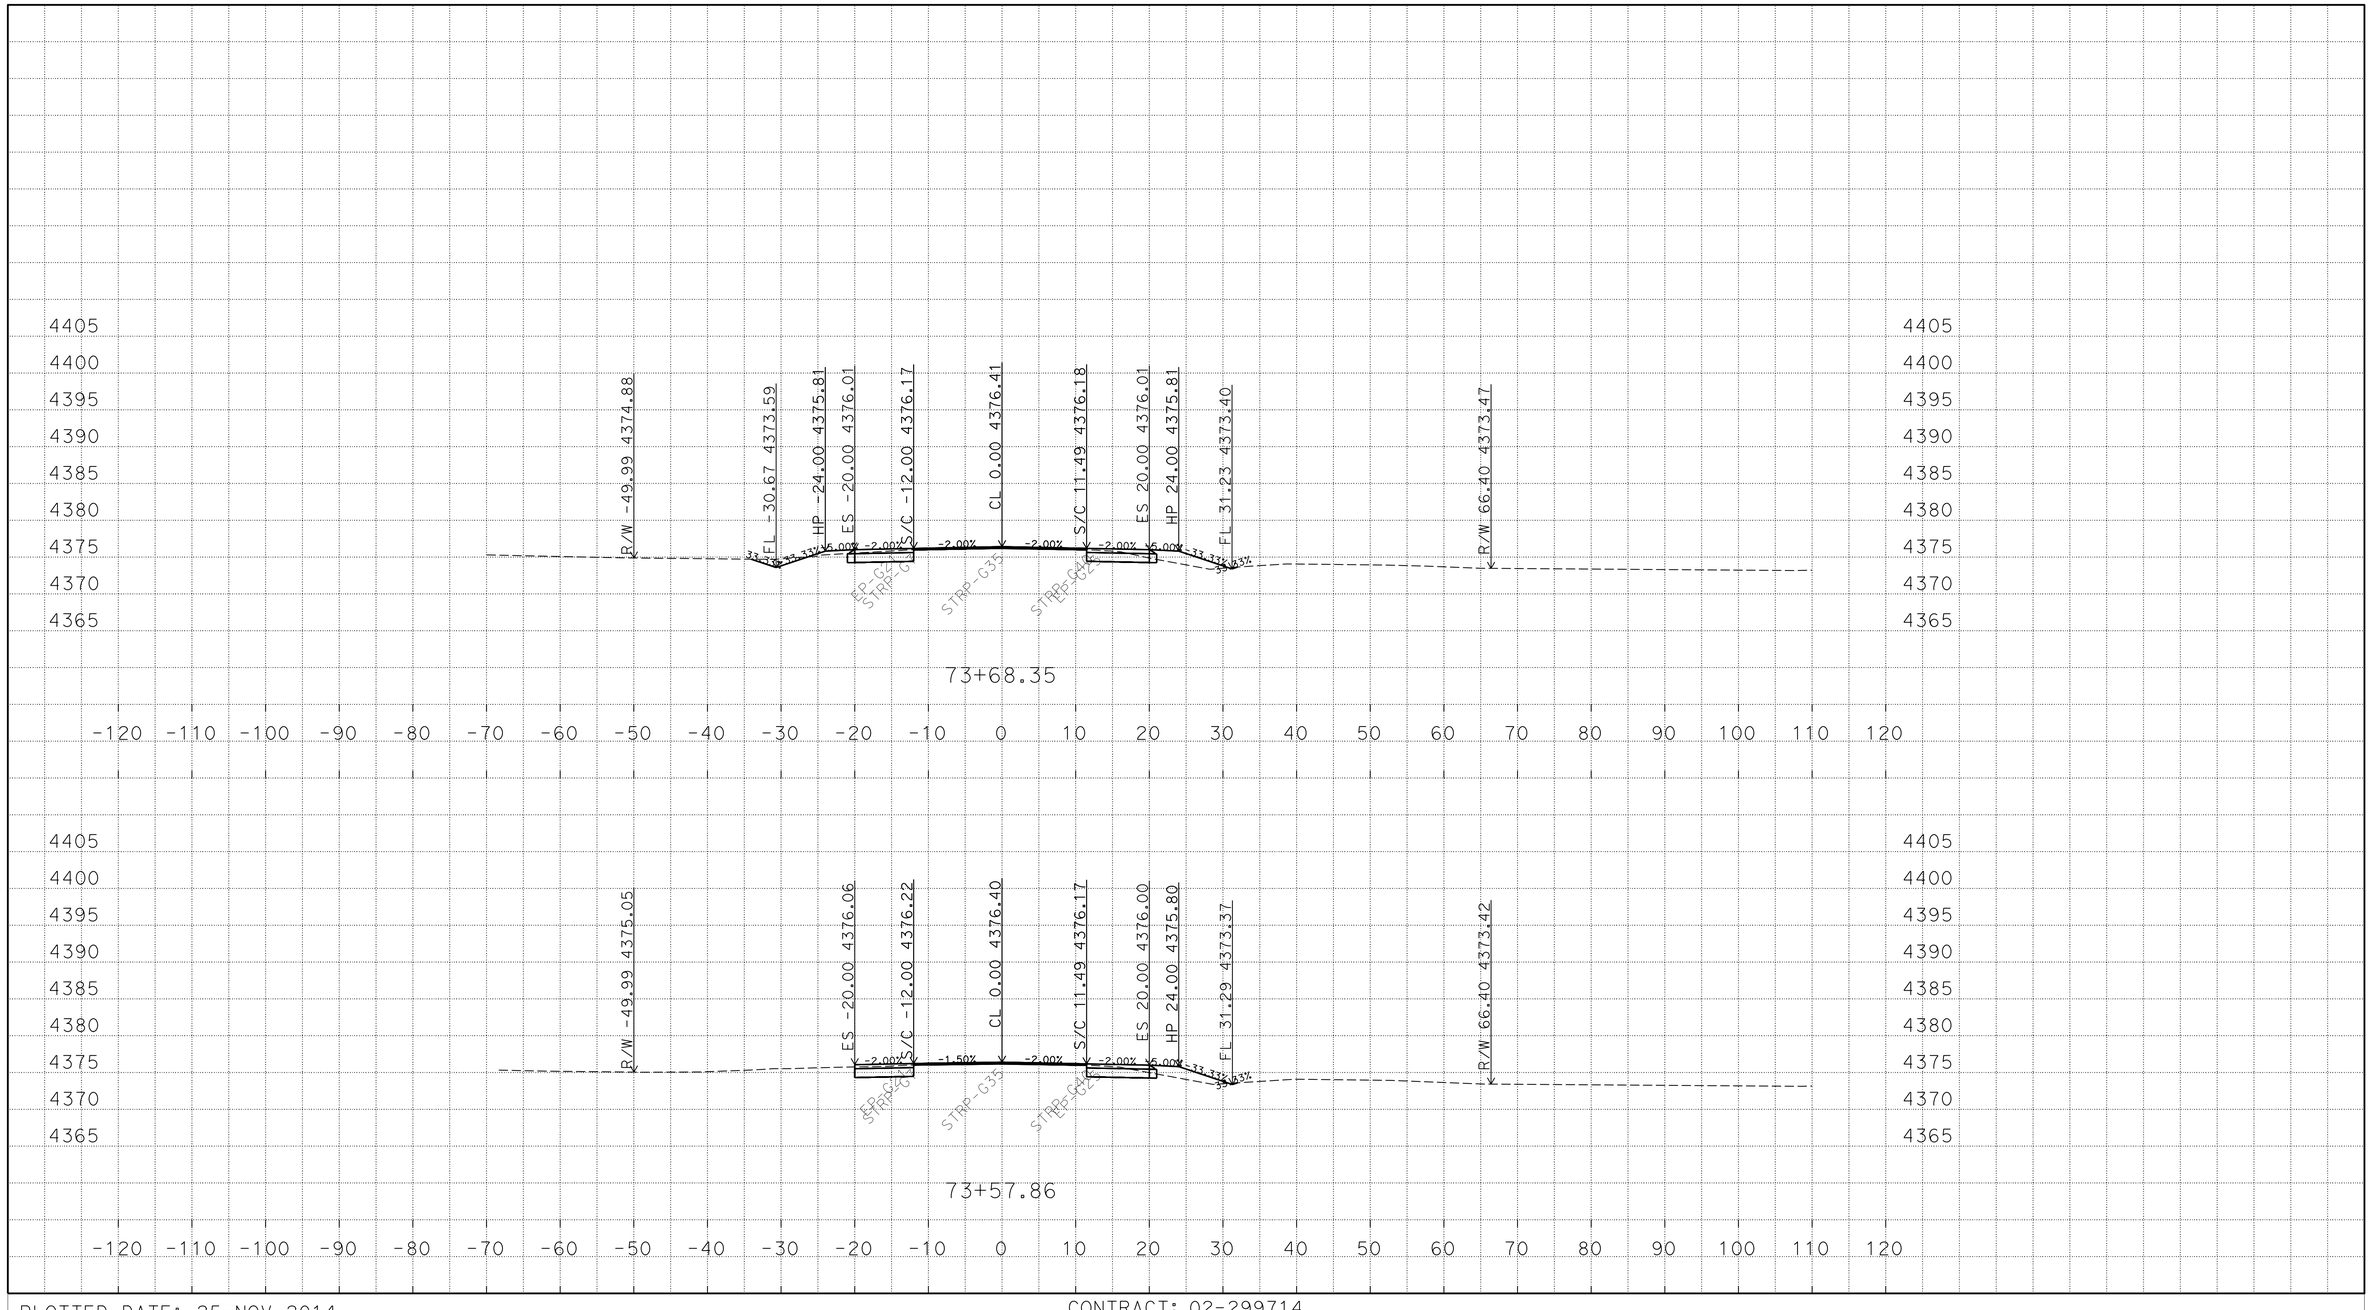

P:\proj2\02\29971\design\C3D\XSec_Qtys
0229971 Xsec 2014-10-07_TEMP_X_C3D_DWG.dwg - 25-Nov-14 10:13 AM

PLOTTED DATE: 25-NOV-2014

SCALE: 1"=10' Horiz.
1"=10' Vert.

CREATED BY: S117566

CONTRACT: 02-299714

DIST/CO/RTE/PM: 02/Mod/299/39.4/40.6

PROJECT ID: 02-1200-0022-4

"A1" LINE
CROSS SECTIONS
112 OF 248

FOR EARTHWORK DEVELOPMENT ONLY

All Dimensions are U.S. Survey Feet

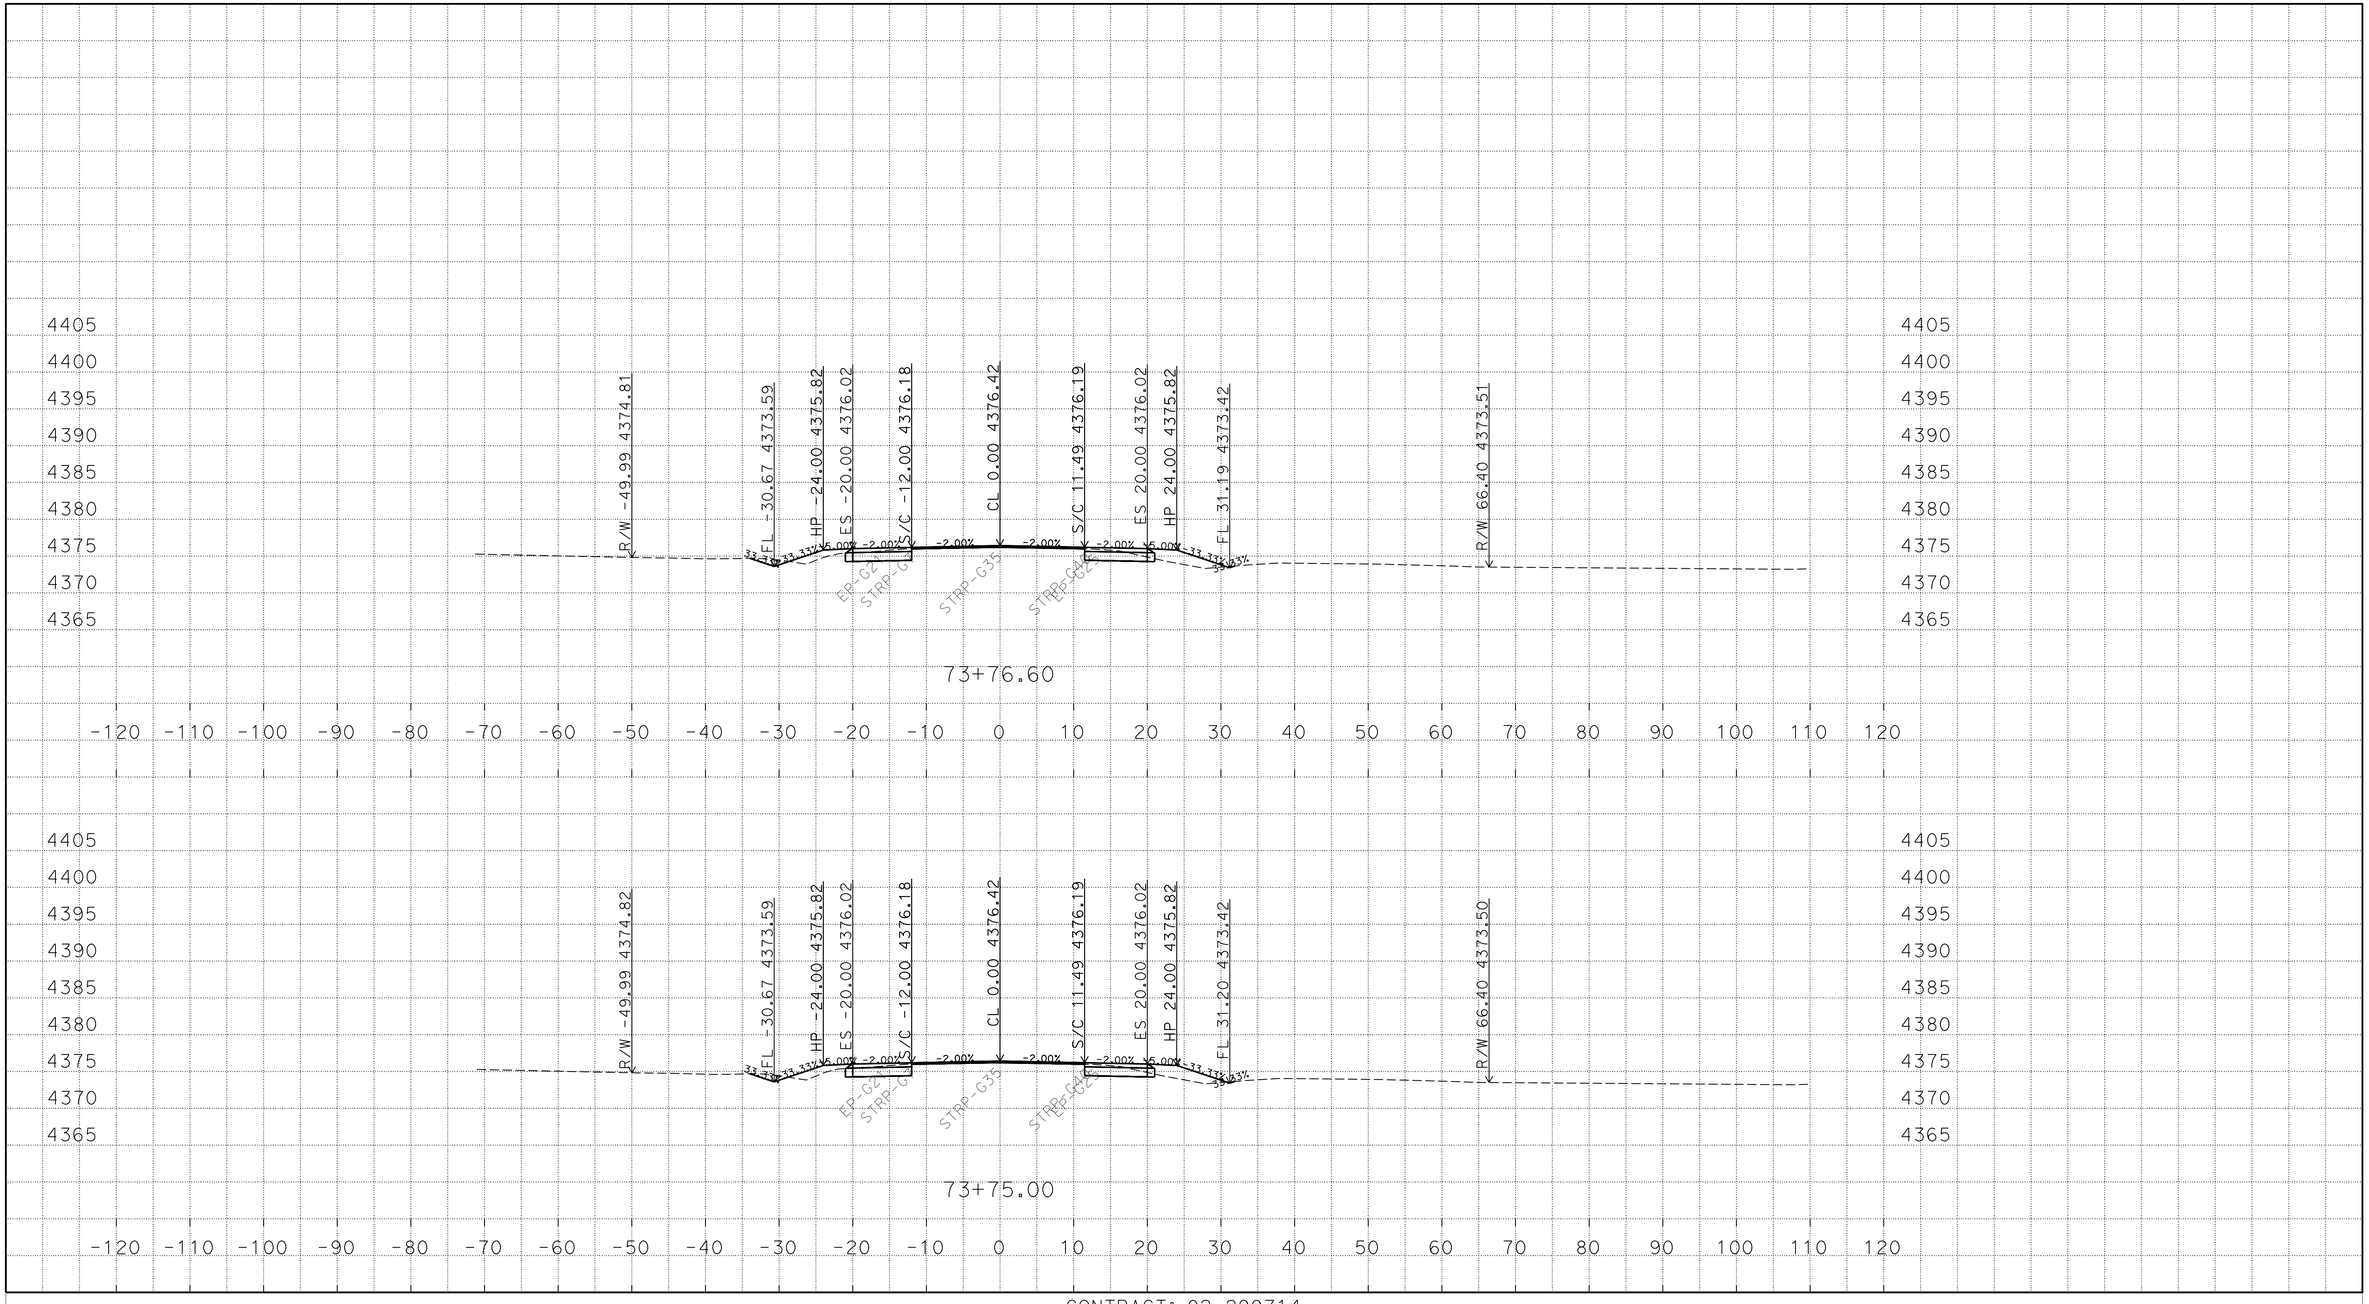

P:\proj2\02\29971\design\C3D\XSec_Qtys
0229971 Xsec 2014-10-07_TEMP_X_C3D_DWG.dwg - 25-Nov-14 10:13 AM

PLOTTED DATE: 25-NOV-2014

SCALE: 1"=10' Horiz.
1"=10' Vert.

CREATED BY: S117566

CONTRACT: 02-299714

DIST/CO/RTE/PM: 02/Mod/299/39.4/40.6

PROJECT ID: 02-1200-0022-4

"A1" LINE
CROSS SECTIONS
113 OF 248

FOR EARTHWORK DEVELOPMENT ONLY

All Dimensions are U.S. Survey Feet

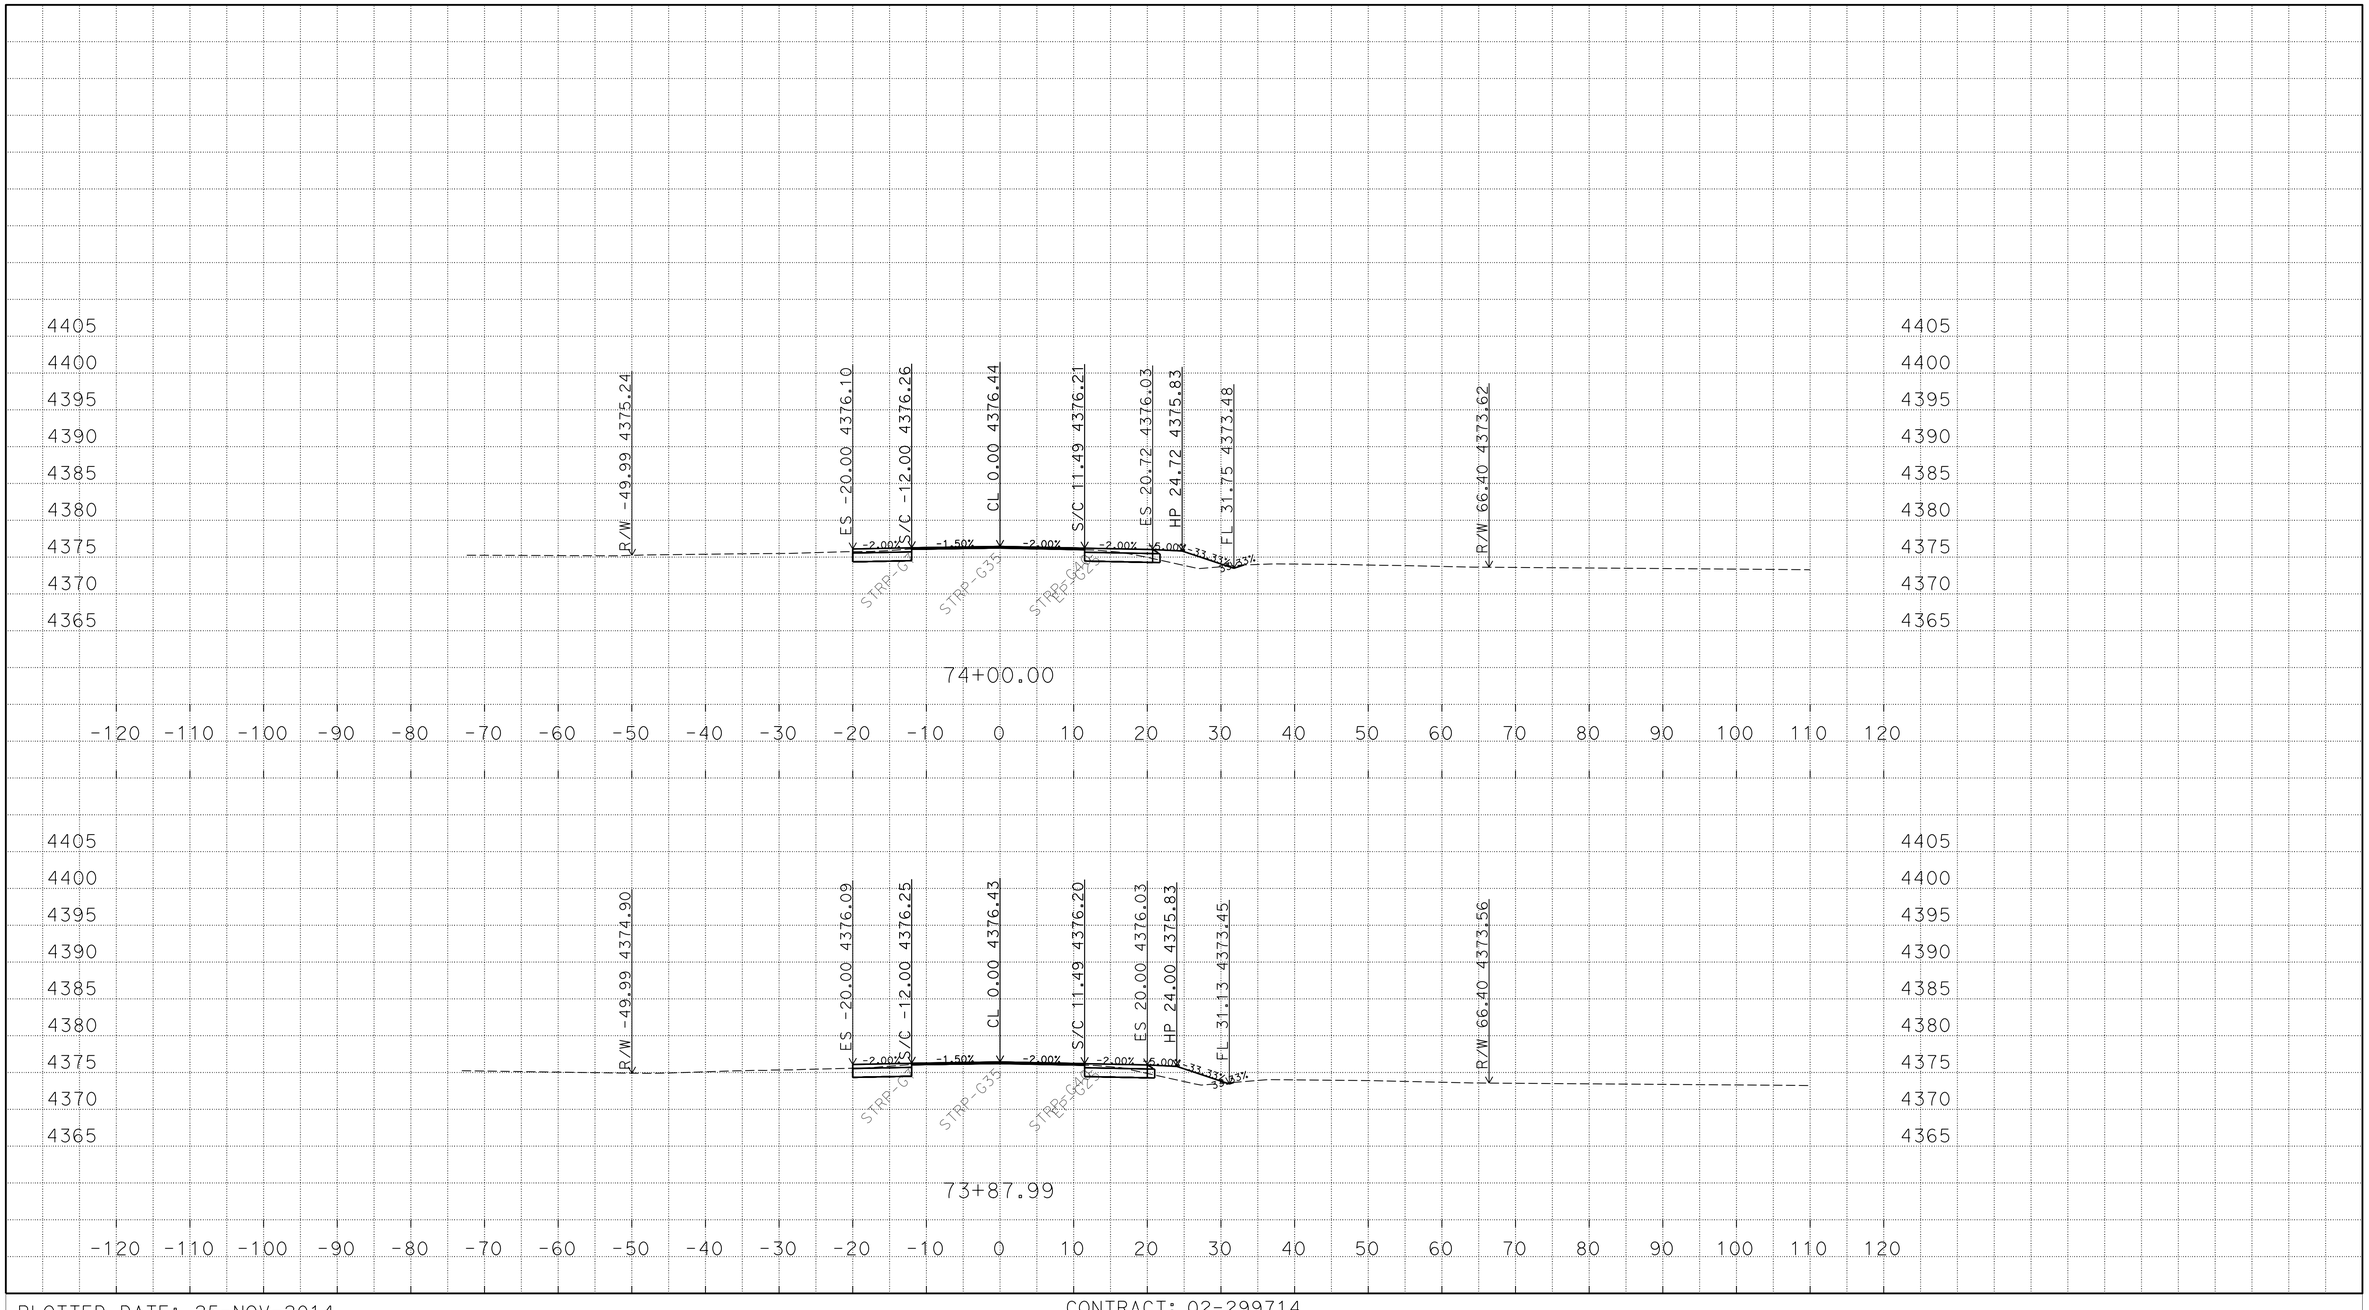

P:\proj2\02\29971\design\C3D\XSec_Qtys
0229971 Xsec 2014-10-07_TEMP_X_C3D_DWG.dwg - 25-Nov-14 10:13 AM

PLOTTED DATE: 25-NOV-2014

SCALE: 1"=10' Horiz.
1"=10' Vert.

CREATED BY: S117566

CONTRACT: 02-299714

DIST/CO/RTE/PM: 02/Mod/299/39.4/40.6

PROJECT ID: 02-1200-0022-4

"A1" LINE
CROSS SECTIONS
114 OF 248

FOR EARTHWORK DEVELOPMENT ONLY

All Dimensions are U.S. Survey Feet

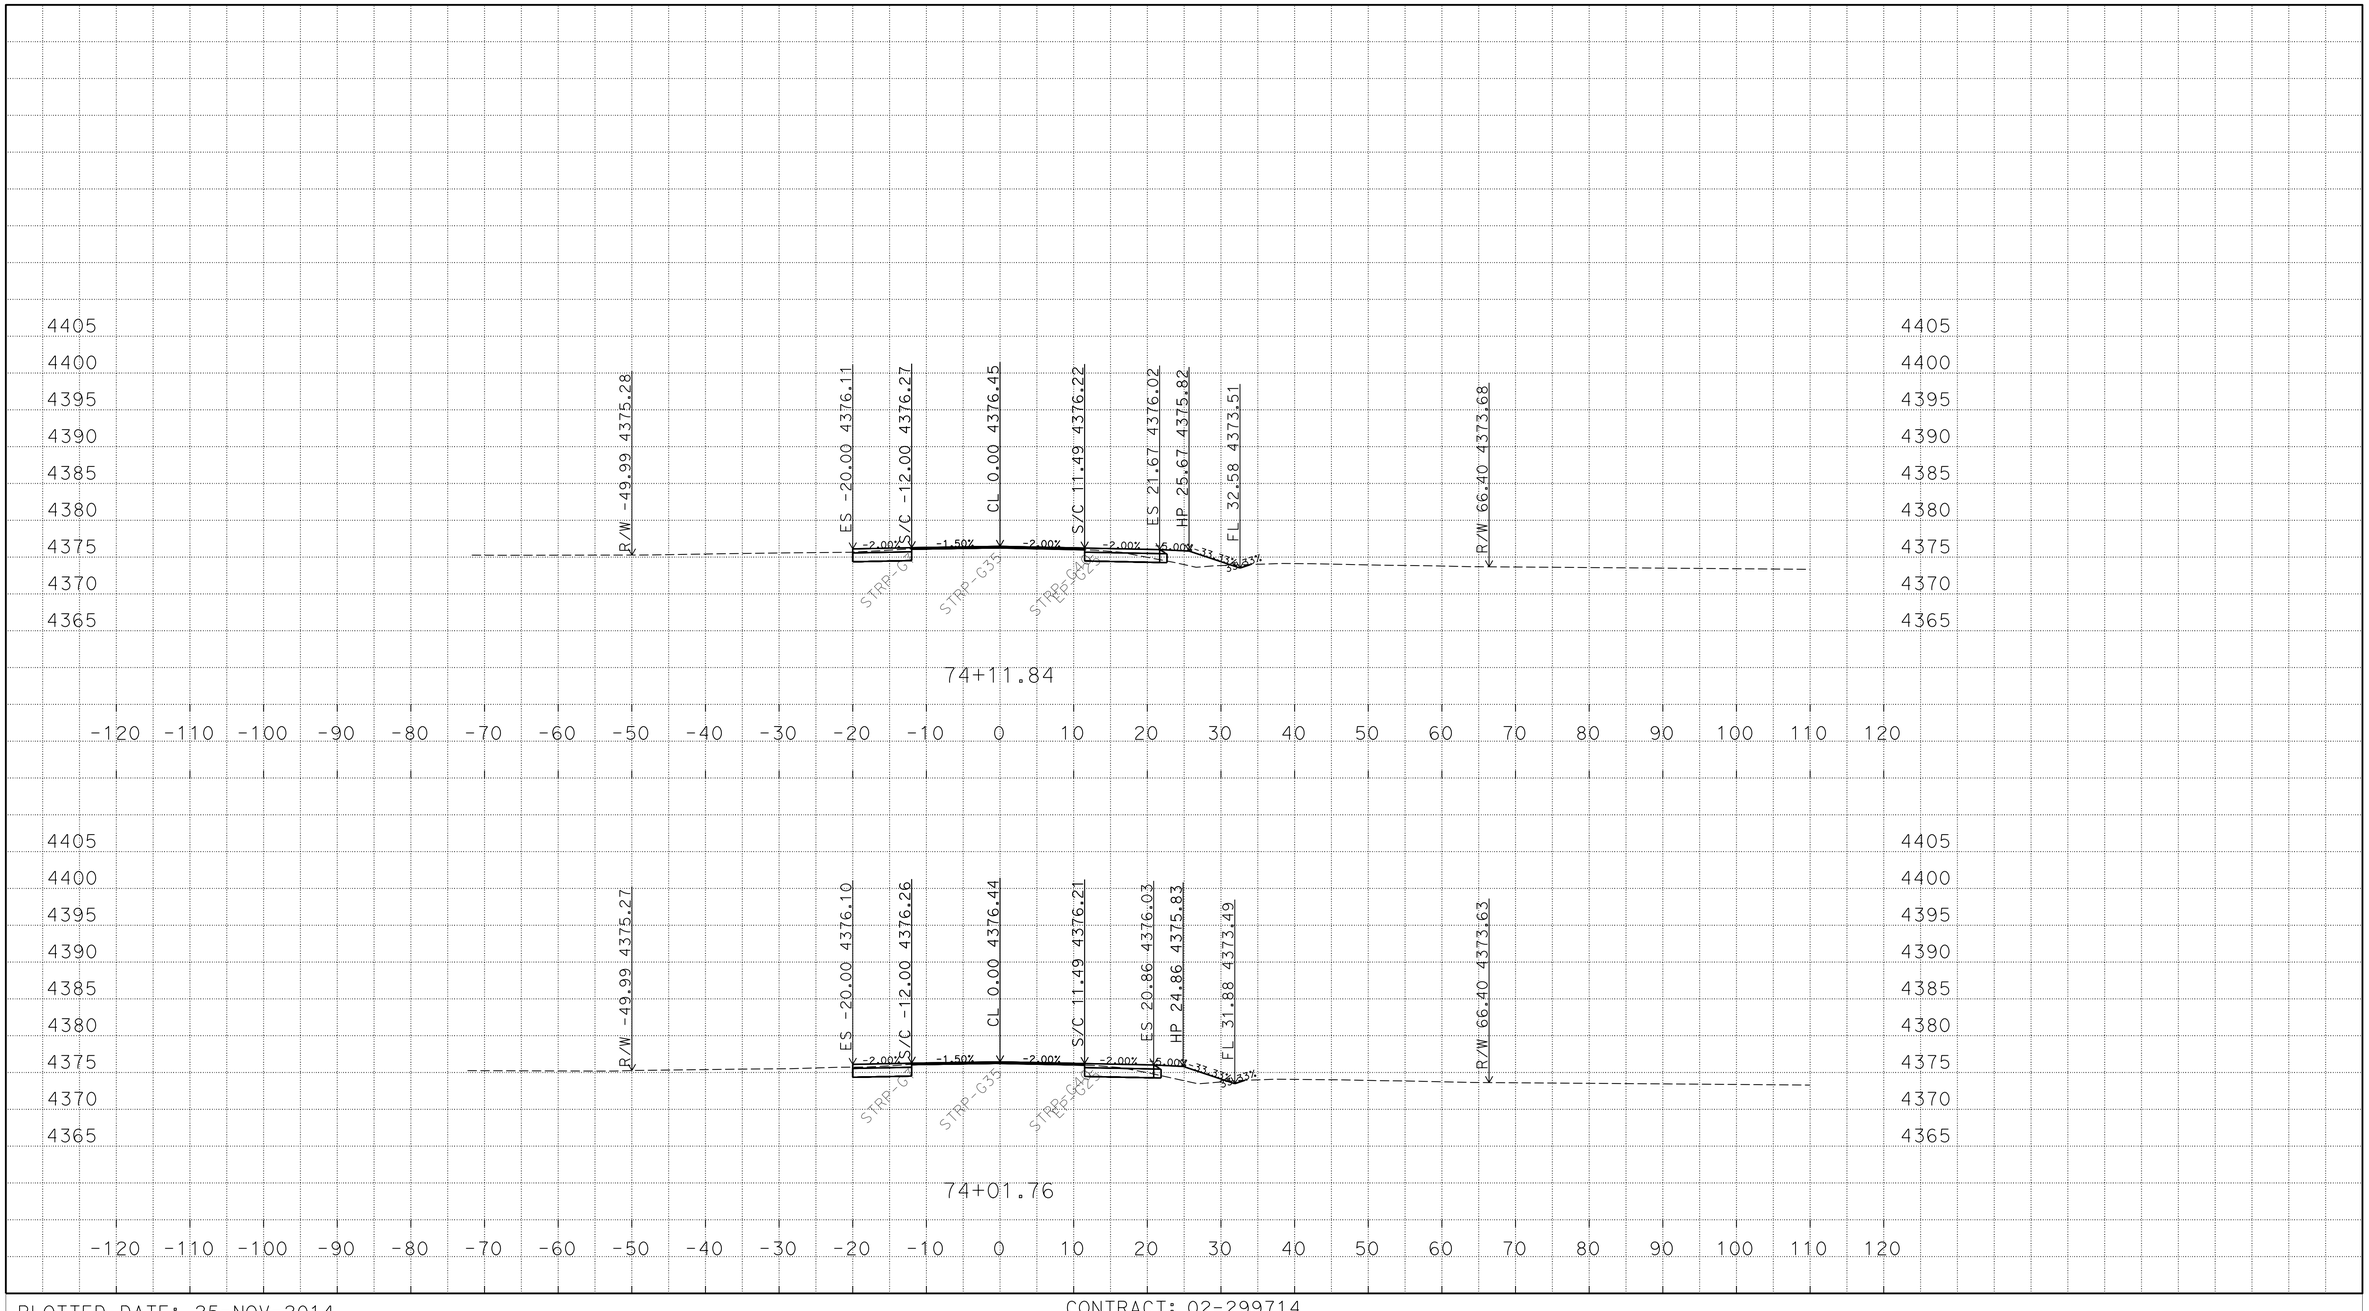

P:\proj2\02\29971\design\C3D\XSec_Qtys
0229971 Xsec 2014-10-07_TEMP_X_C3D_DWG.dwg - 25-Nov-14 10:13 AM

PLOTTED DATE: 25-NOV-2014

SCALE: 1"=10' Horiz.
1"=10' Vert.

CREATED BY: S117566

CONTRACT: 02-299714

DIST/CO/RTE/PM: 02/Mod/299/39.4/40.6

PROJECT ID: 02-1200-0022-4

"A1" LINE
CROSS SECTIONS
115 OF 248

FOR EARTHWORK DEVELOPMENT ONLY

All Dimensions are U.S. Survey Feet

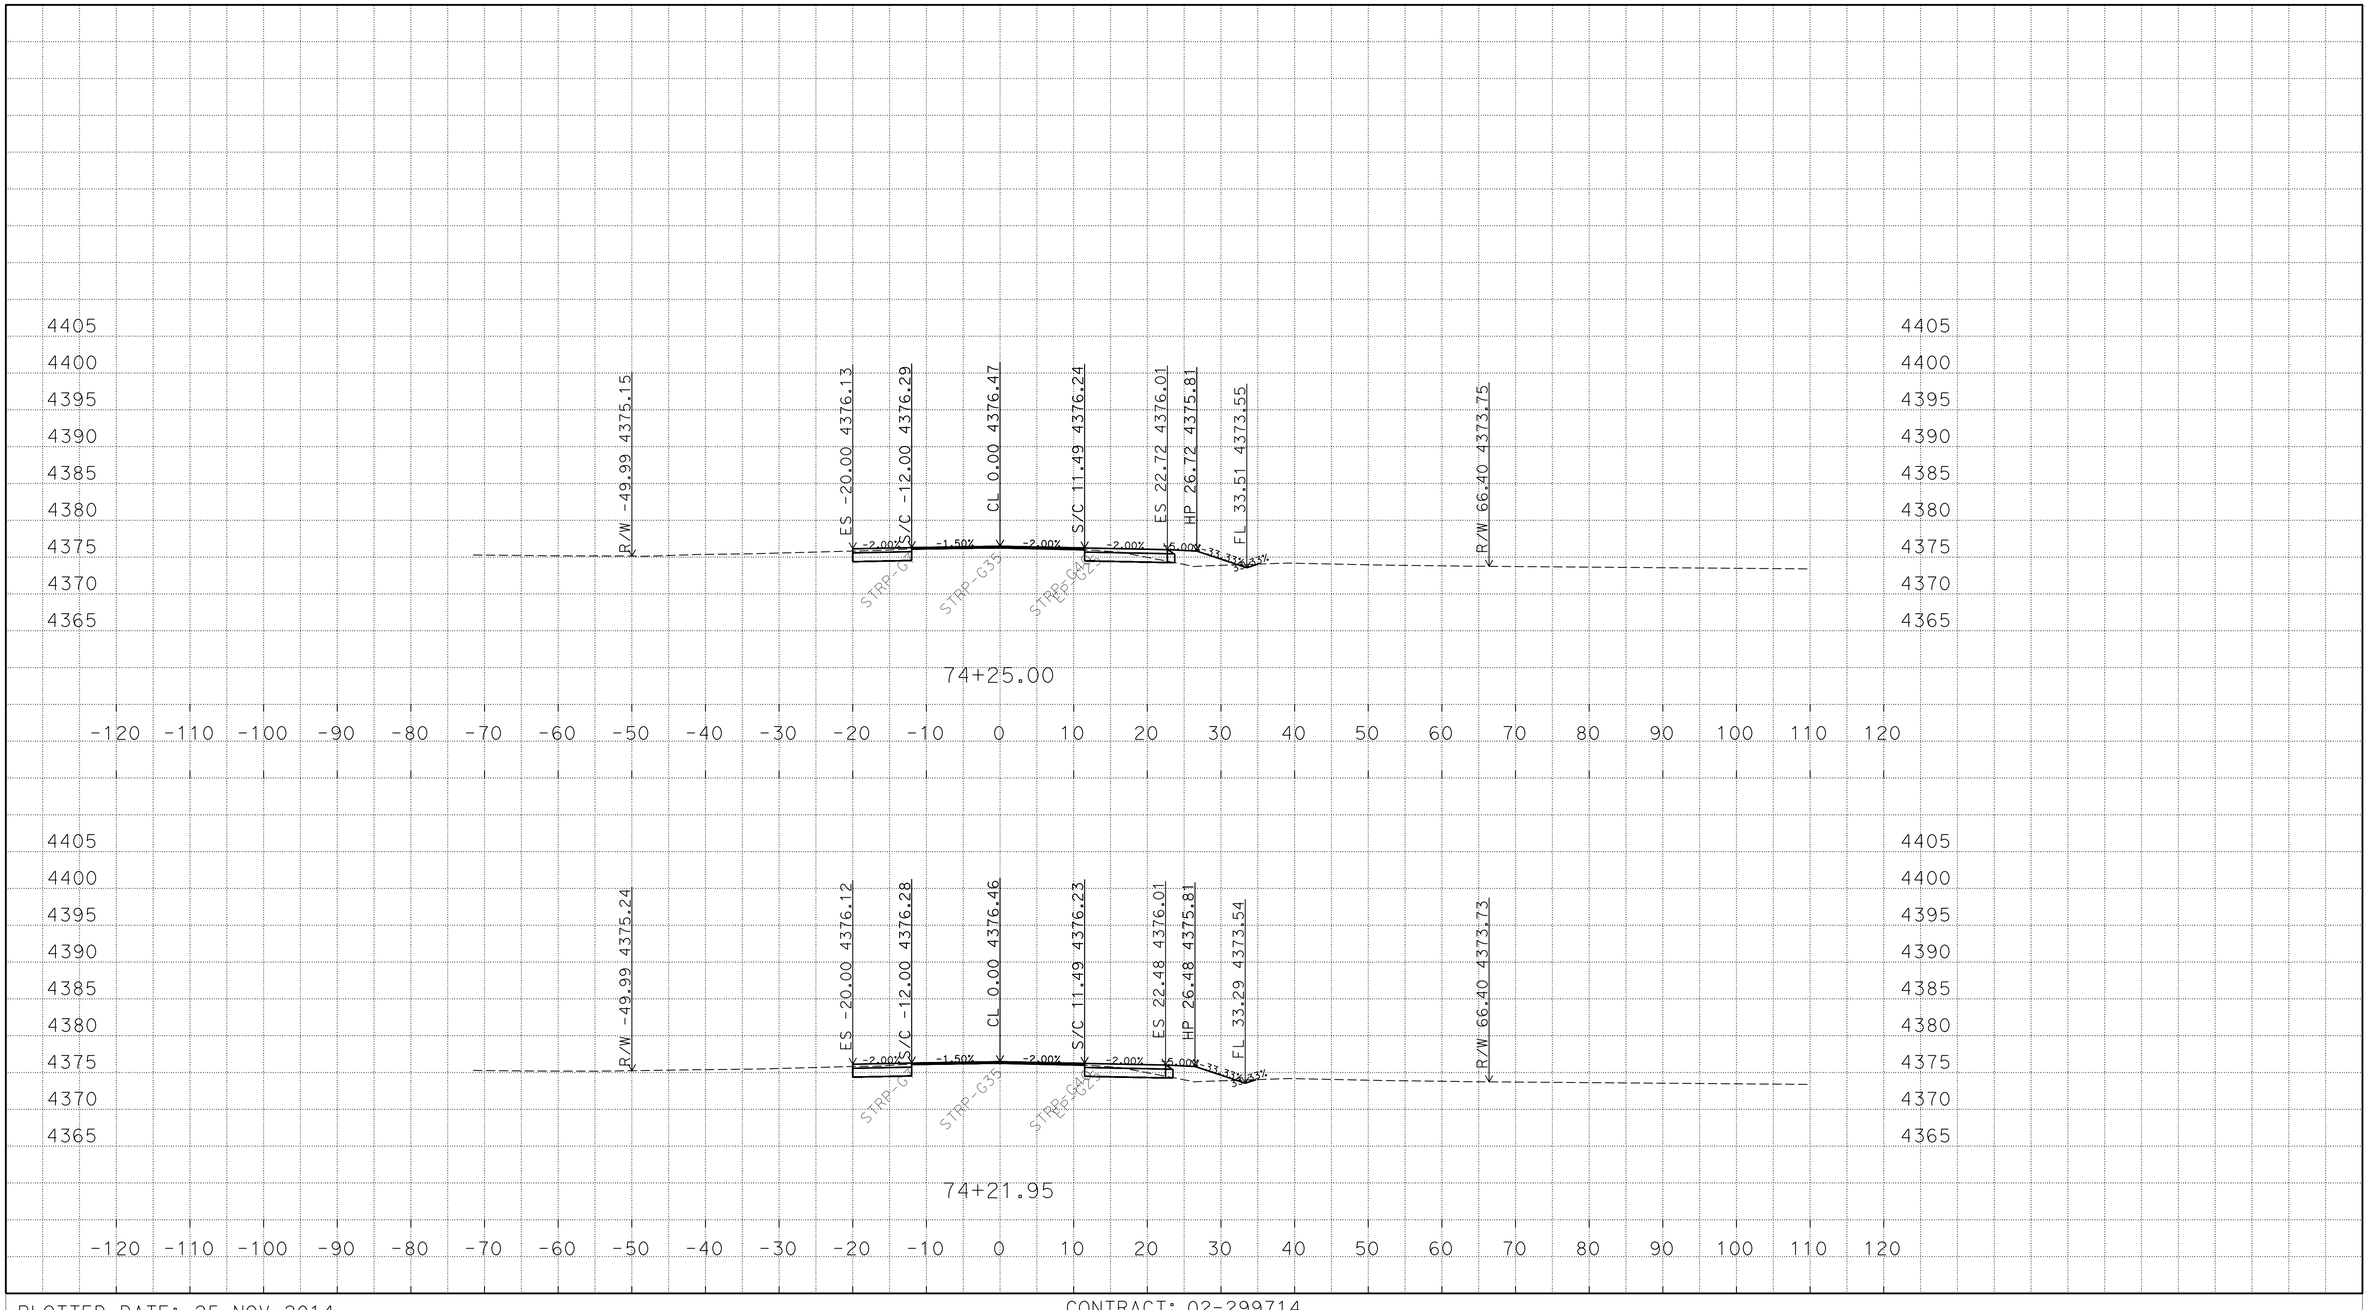

P:\proj2\02\29971\design\C3D\XSec_Qtys
0229971 Xsec 2014-10-07_TEMP_X_C3D_DWG.dwg - 25-Nov-14 10:13 AM

PLOTTED DATE: 25-NOV-2014

SCALE: 1"=10' Horiz.
1"=10' Vert.

CREATED BY: S117566

CONTRACT: 02-299714

DIST/CO/RTE/PM: 02/Mod/299/39.4/40.6

PROJECT ID: 02-1200-0022-4

"A1" LINE
CROSS SECTIONS
116 OF 248

FOR EARTHWORK DEVELOPMENT ONLY

All Dimensions are U.S. Survey Feet

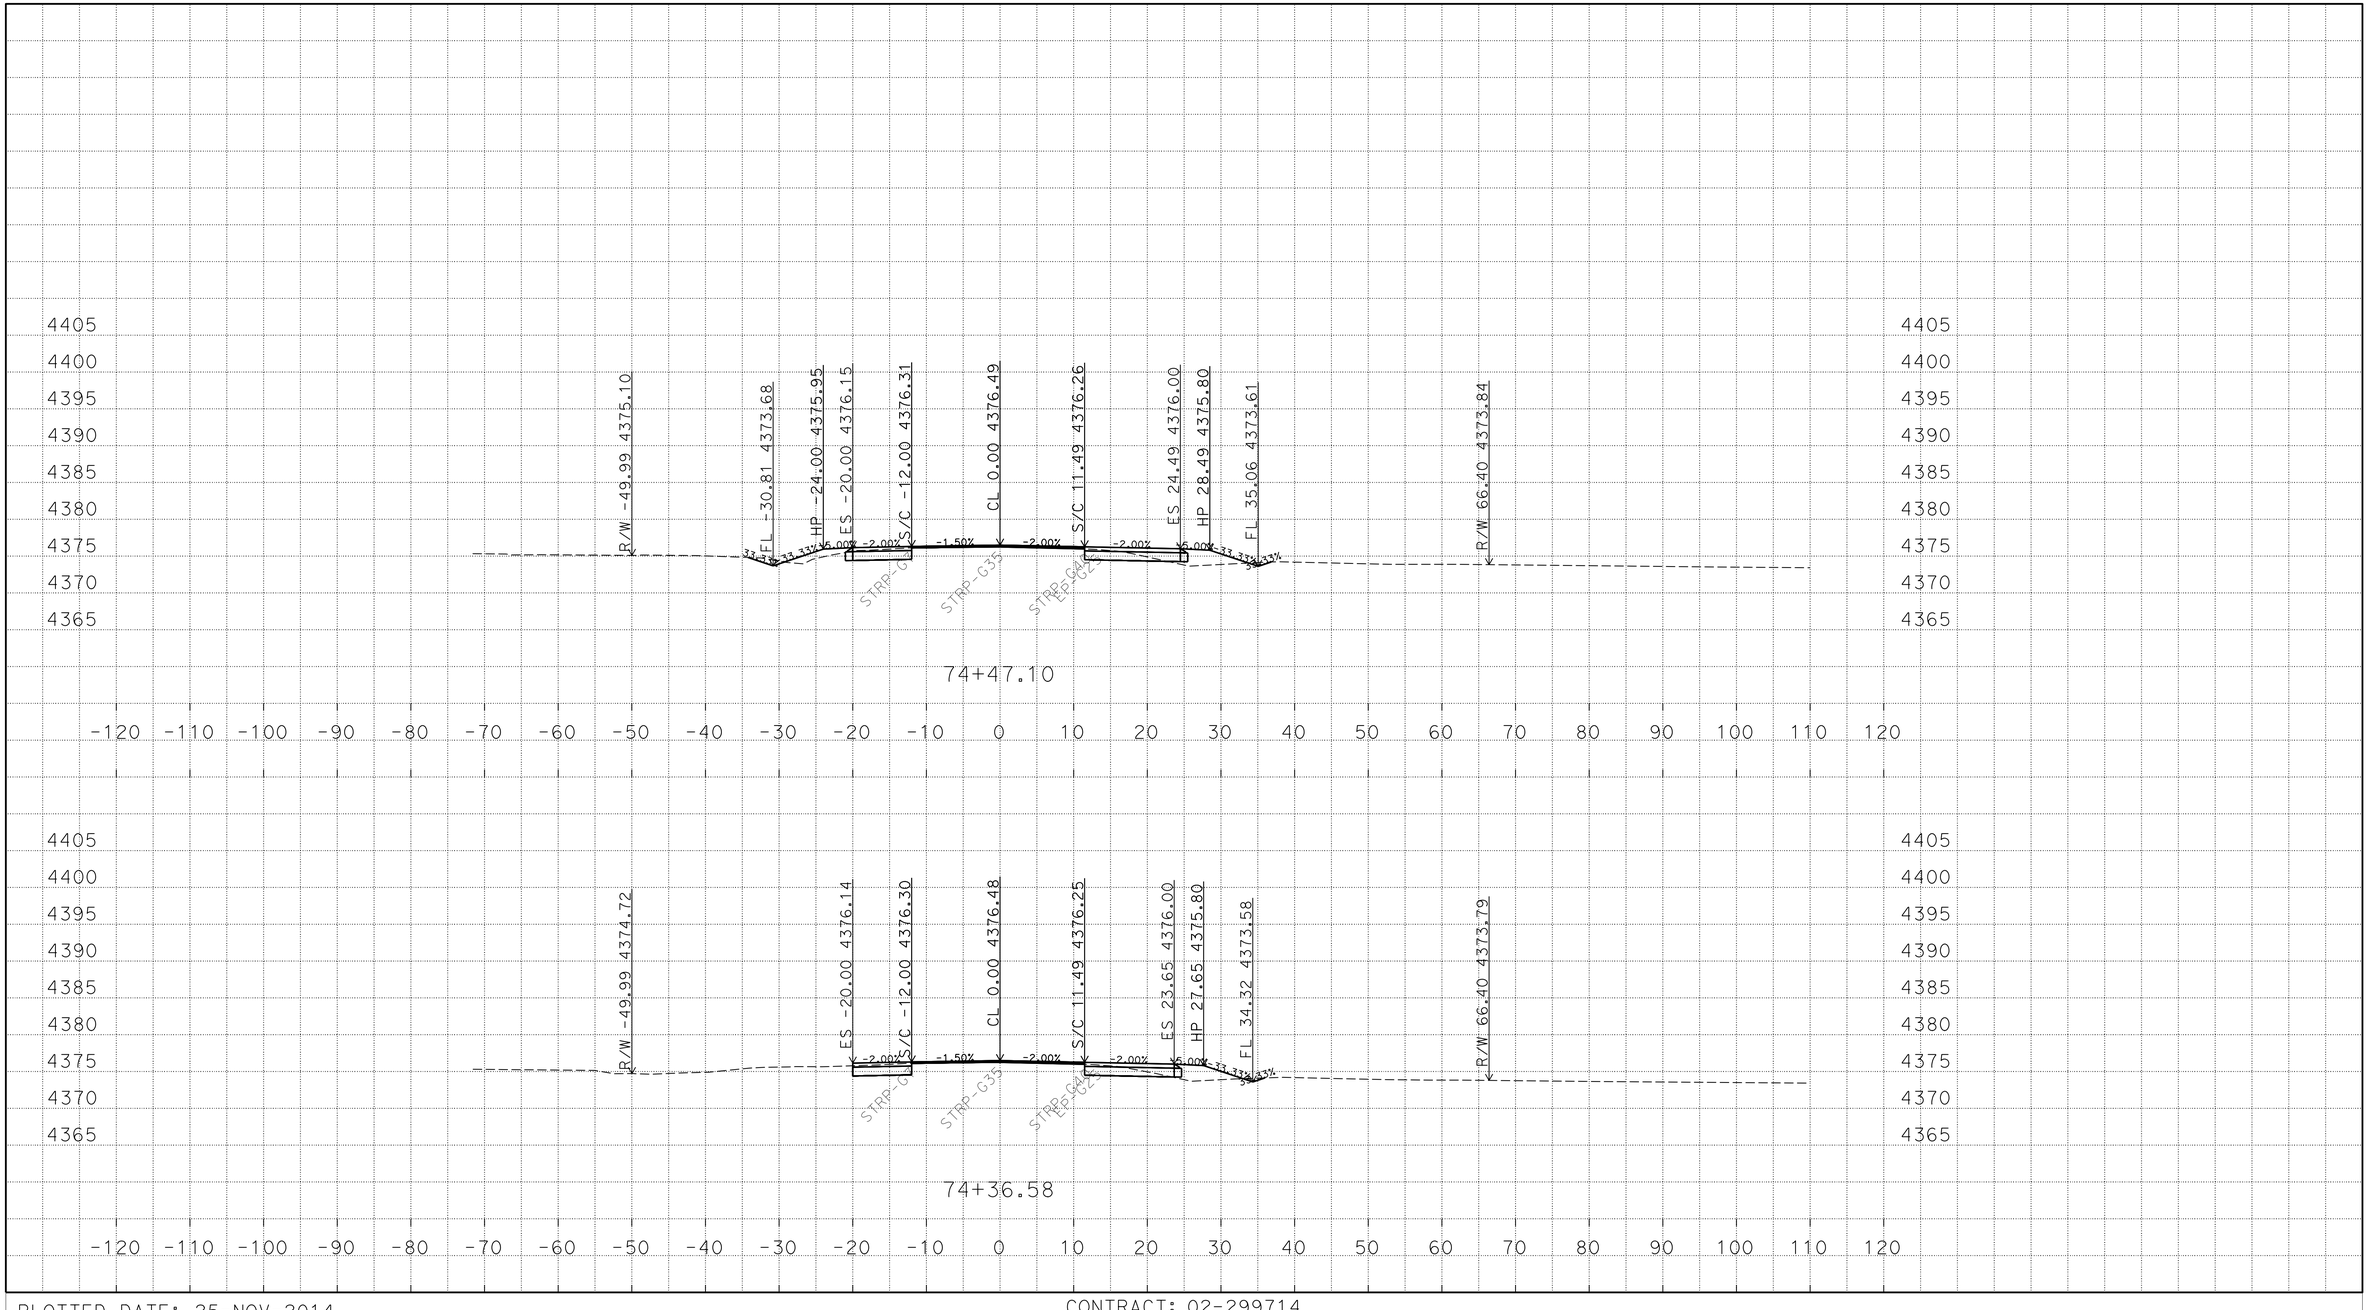

P:\proj2\02\29971\design\C3D\XSec_Qtys
0229971 Xsec 2014-10-07_TEMP_X_C3D_DWG.dwg - 25-Nov-14 10:13 AM

PLOTTED DATE: 25-NOV-2014

SCALE: 1"=10' Horiz.
1"=10' Vert.

CREATED BY: S117566

CONTRACT: 02-299714

DIST/CO/RTE/PM: 02/Mod/299/39.4/40.6

PROJECT ID: 02-1200-0022-4

"A1" LINE
CROSS SECTIONS
117 OF 248

FOR EARTHWORK DEVELOPMENT ONLY

All Dimensions are U.S. Survey Feet

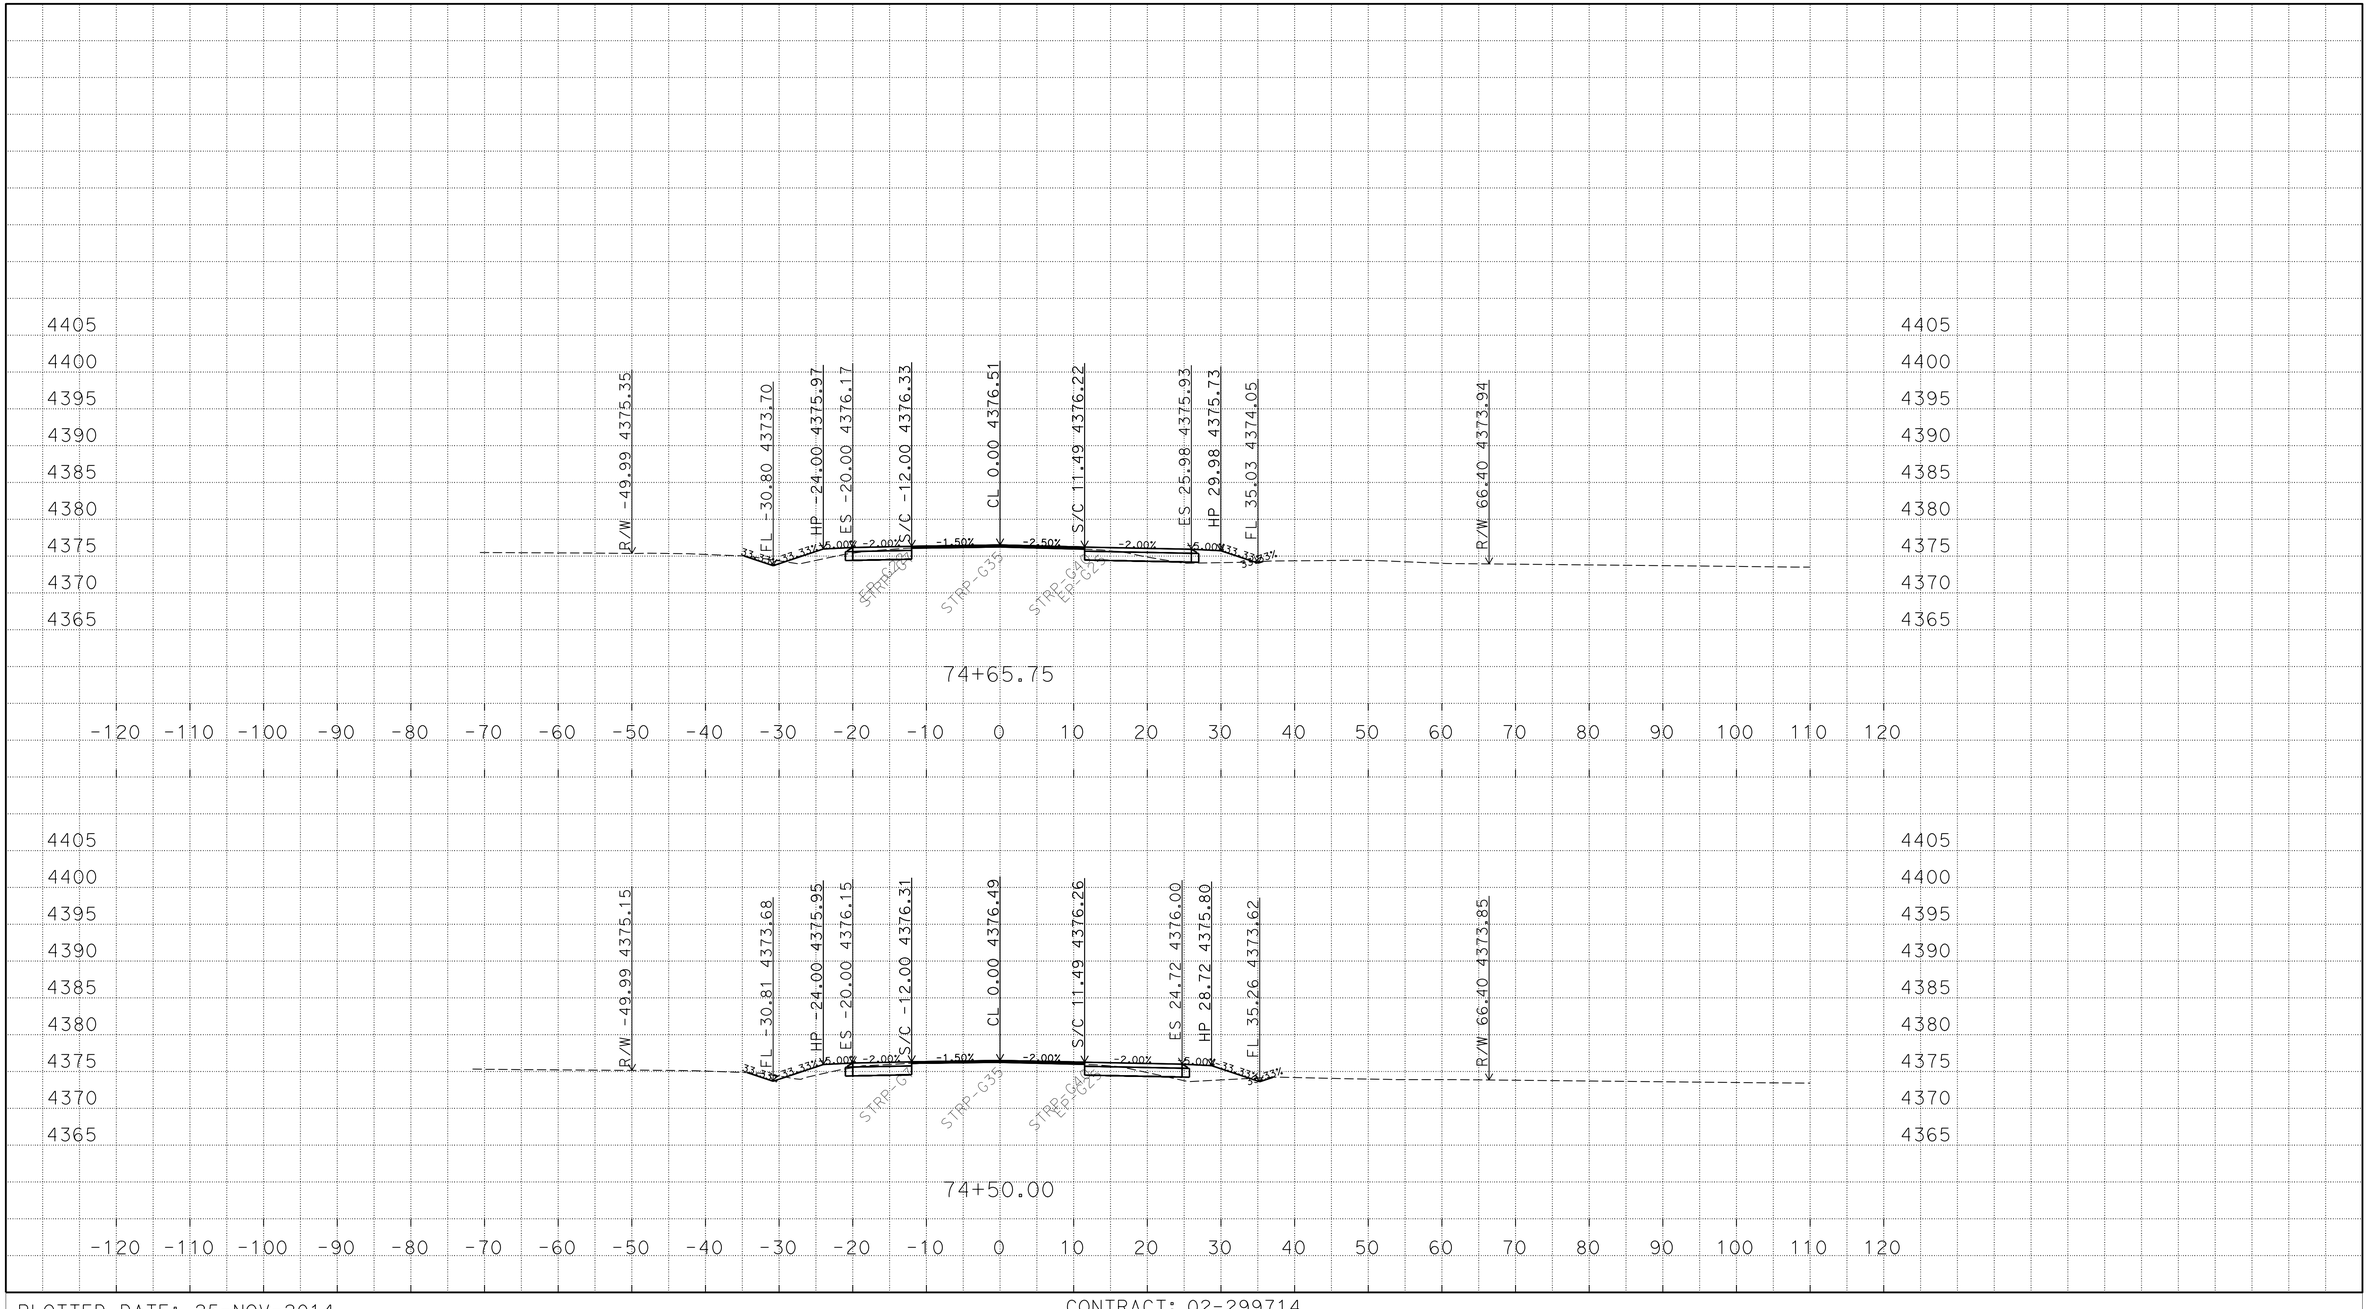

P:\proj2\02\29971\design\C3D\XSec_Qtys
0229971 Xsec 2014-10-07_TEMP_X_C3D_DWG.dwg - 25-Nov-14 10:13 AM

PLOTTED DATE: 25-NOV-2014

SCALE: 1"=10' Horiz.
1"=10' Vert.

CREATED BY: S117566

CONTRACT: 02-299714

DIST/CO/RTE/PM: 02/Mod/299/39.4/40.6

PROJECT ID: 02-1200-0022-4

"A1" LINE
CROSS SECTIONS
118 OF 248

FOR EARTHWORK DEVELOPMENT ONLY

All Dimensions are U.S. Survey Feet

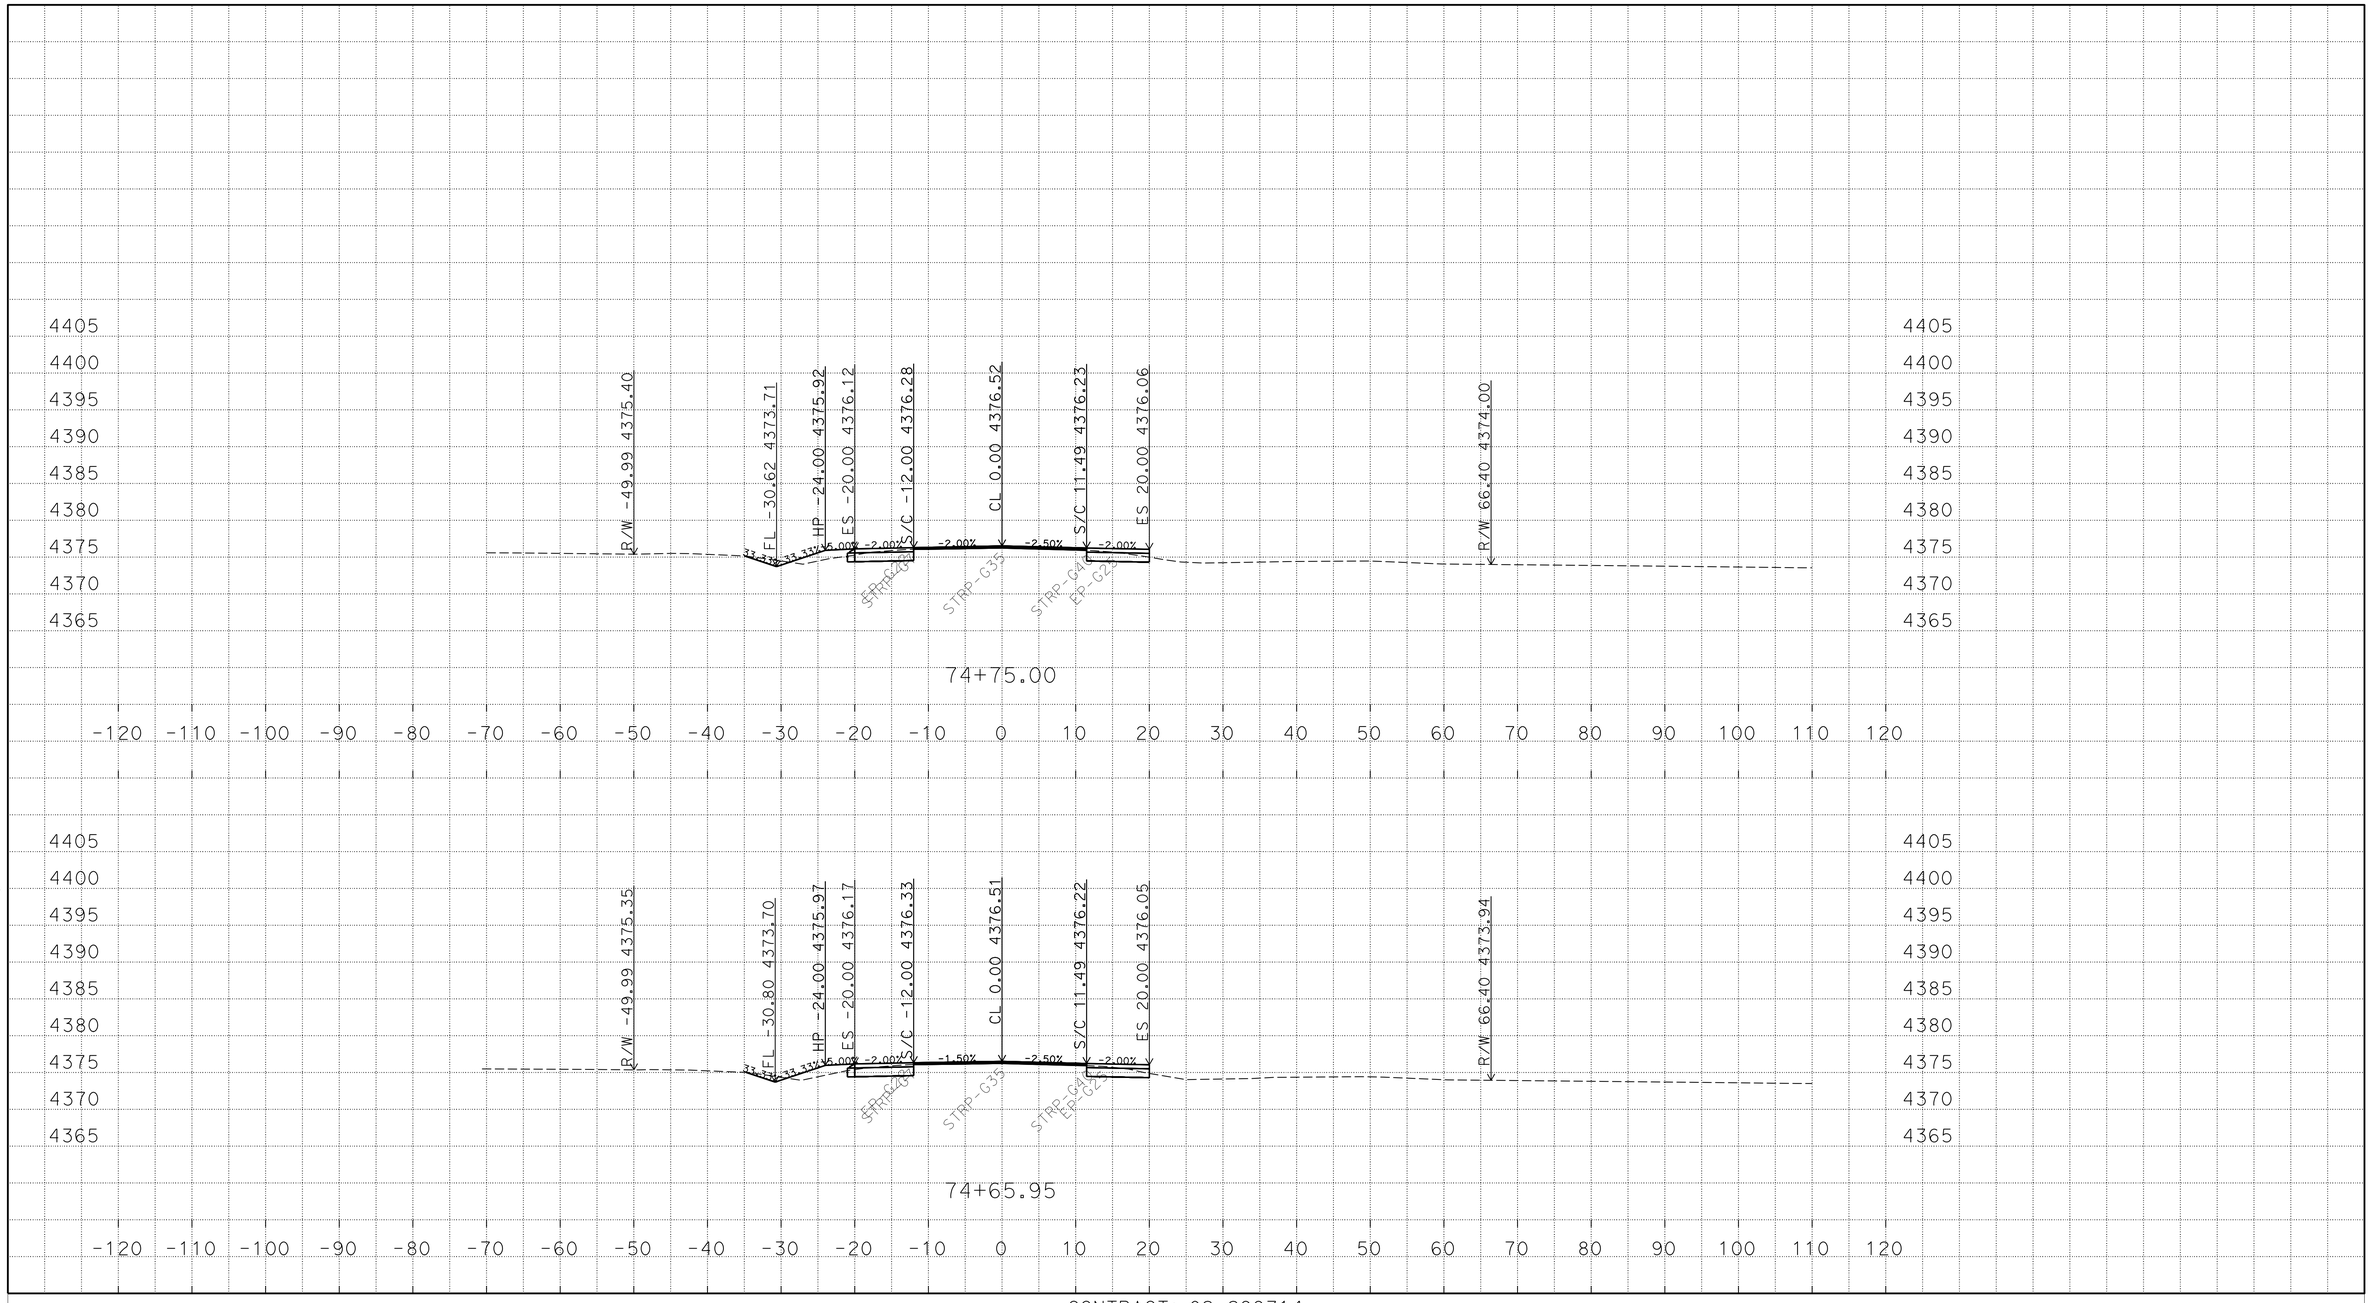

P:\proj2\02\29971\design\C3D\XSec_Qtys
0229971 Xsec 2014-10-07_TEMP_X_C3D_DWG.dwg - 25-Nov-14 10:13 AM

PLOTTED DATE: 25-NOV-2014

SCALE: 1"=10' Horiz.
1"=10' Vert.

CREATED BY: S117566

CONTRACT: 02-299714

DIST/CO/RTE/PM: 02/Mod/299/39.4/40.6

PROJECT ID: 02-1200-0022-4

"A1" LINE
CROSS SECTIONS
119 OF 248

FOR EARTHWORK DEVELOPMENT ONLY

All Dimensions are U.S. Survey Feet

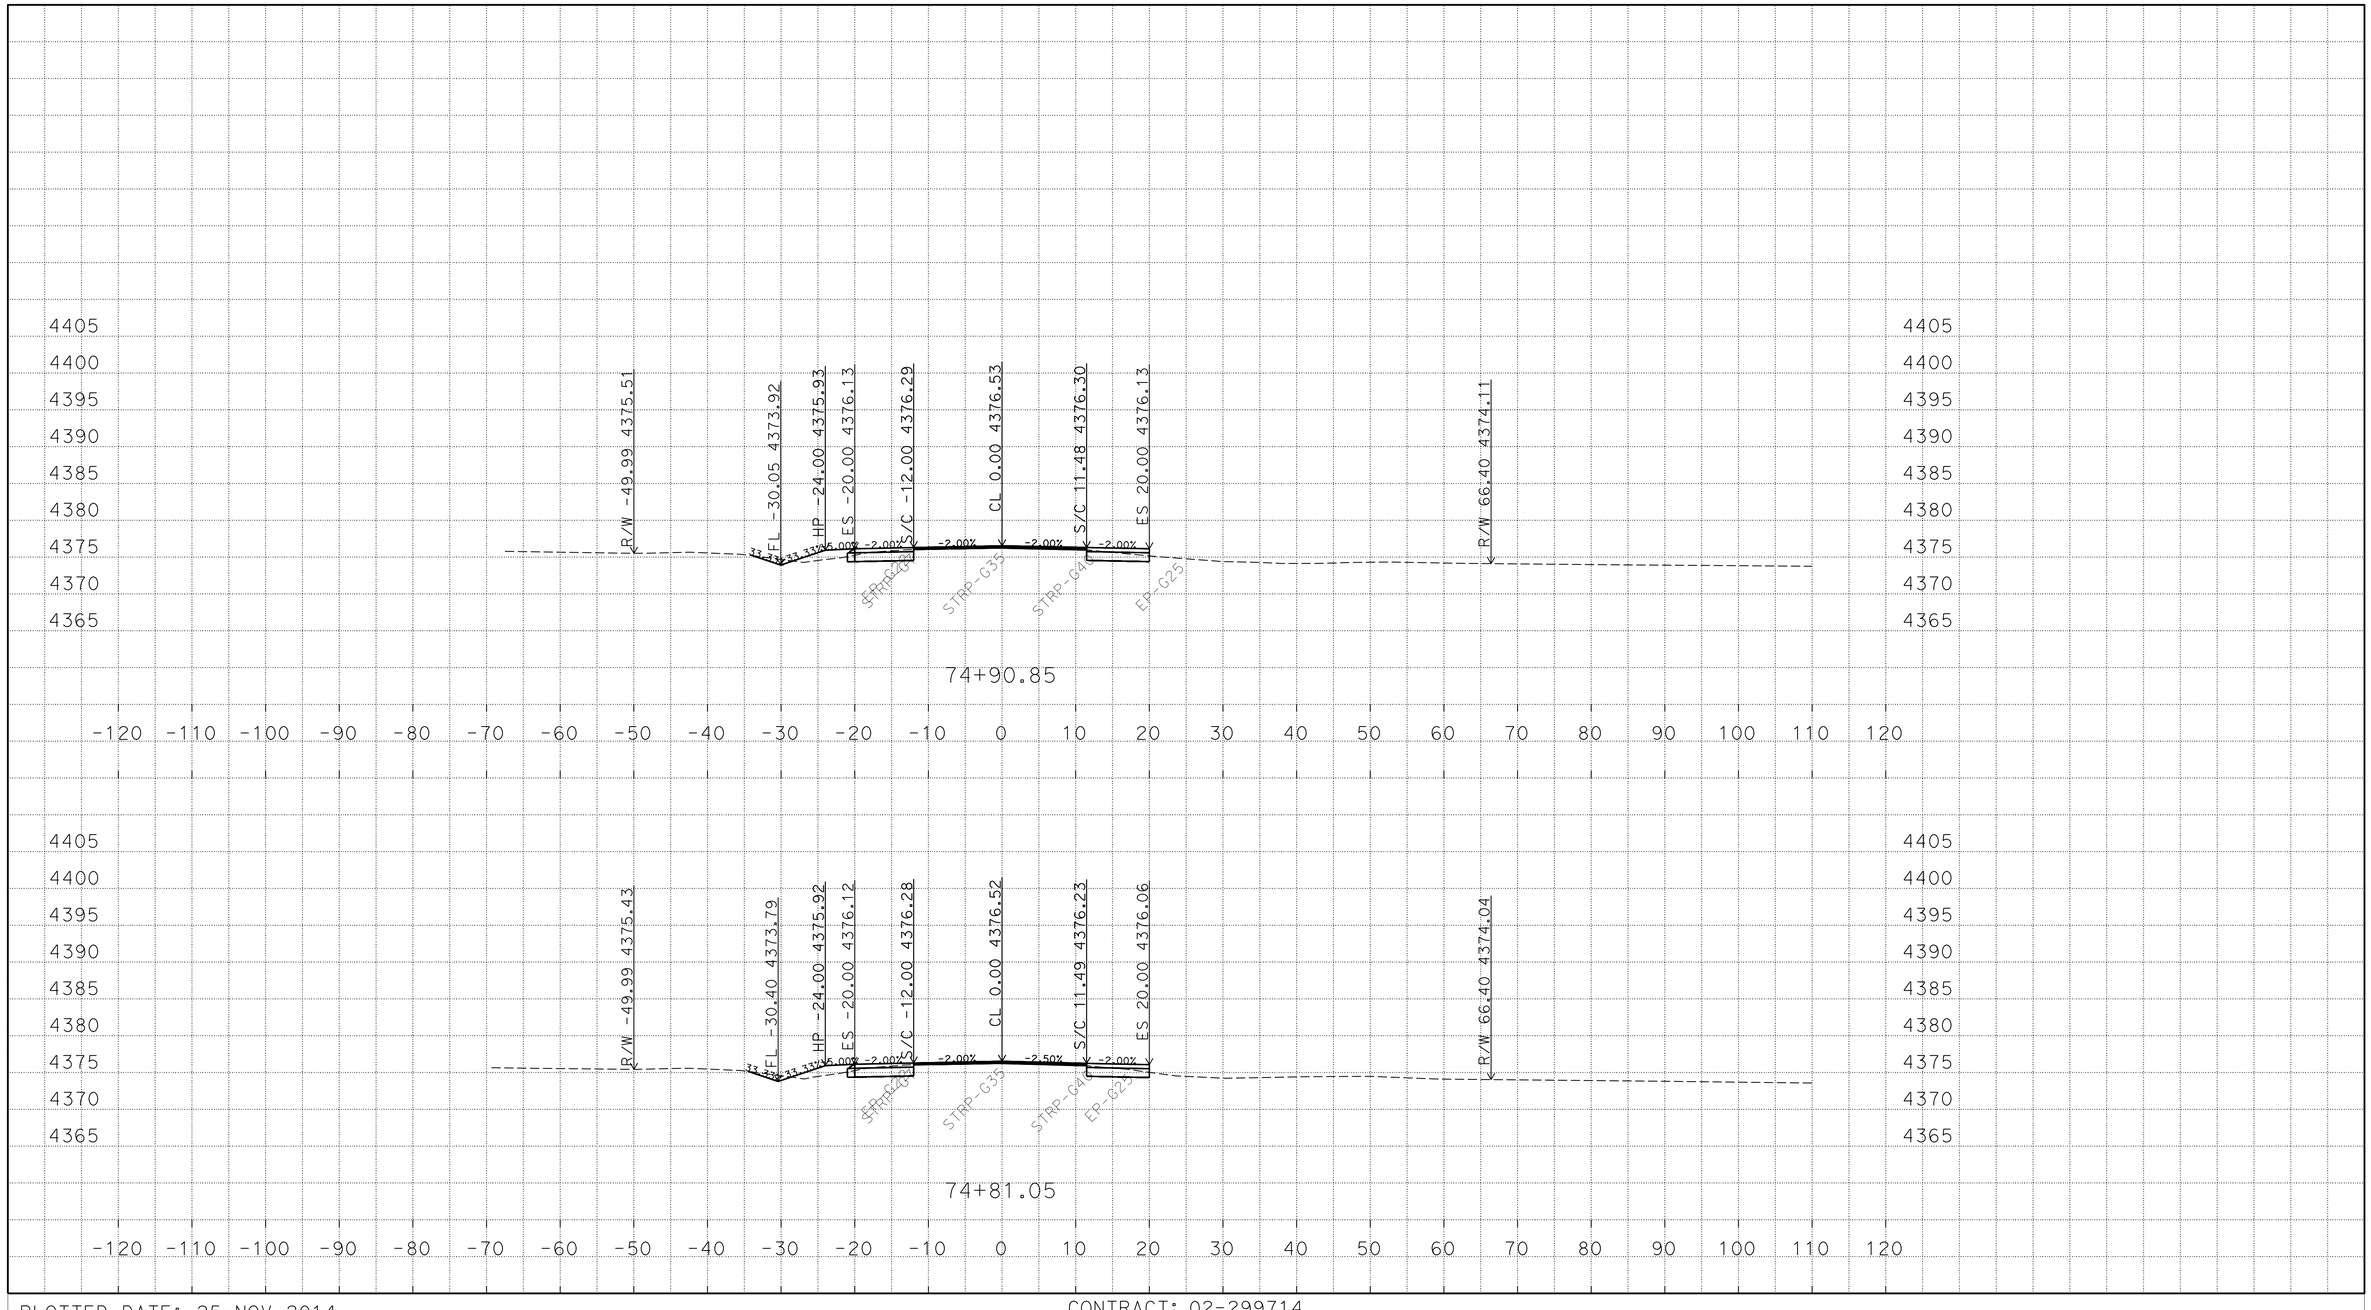

P:\proj2\02\29971\design\C3D\XSec_Qtys
0229971 Xsec 2014-10-07_TEMP_X_C3D_DWG.dwg - 25-Nov-14 10:13 AM

PLOTTED DATE: 25-NOV-2014

SCALE: 1"=10' Horiz.
1"=10' Vert.

CREATED BY: S117566

CONTRACT: 02-299714

DIST/CO/RTE/PM: 02/Mod/299/39.4/40.6

PROJECT ID: 02-1200-0022-4

"A1" LINE
CROSS SECTIONS
120 OF 248

FOR EARTHWORK DEVELOPMENT ONLY

All Dimensions are U.S. Survey Feet

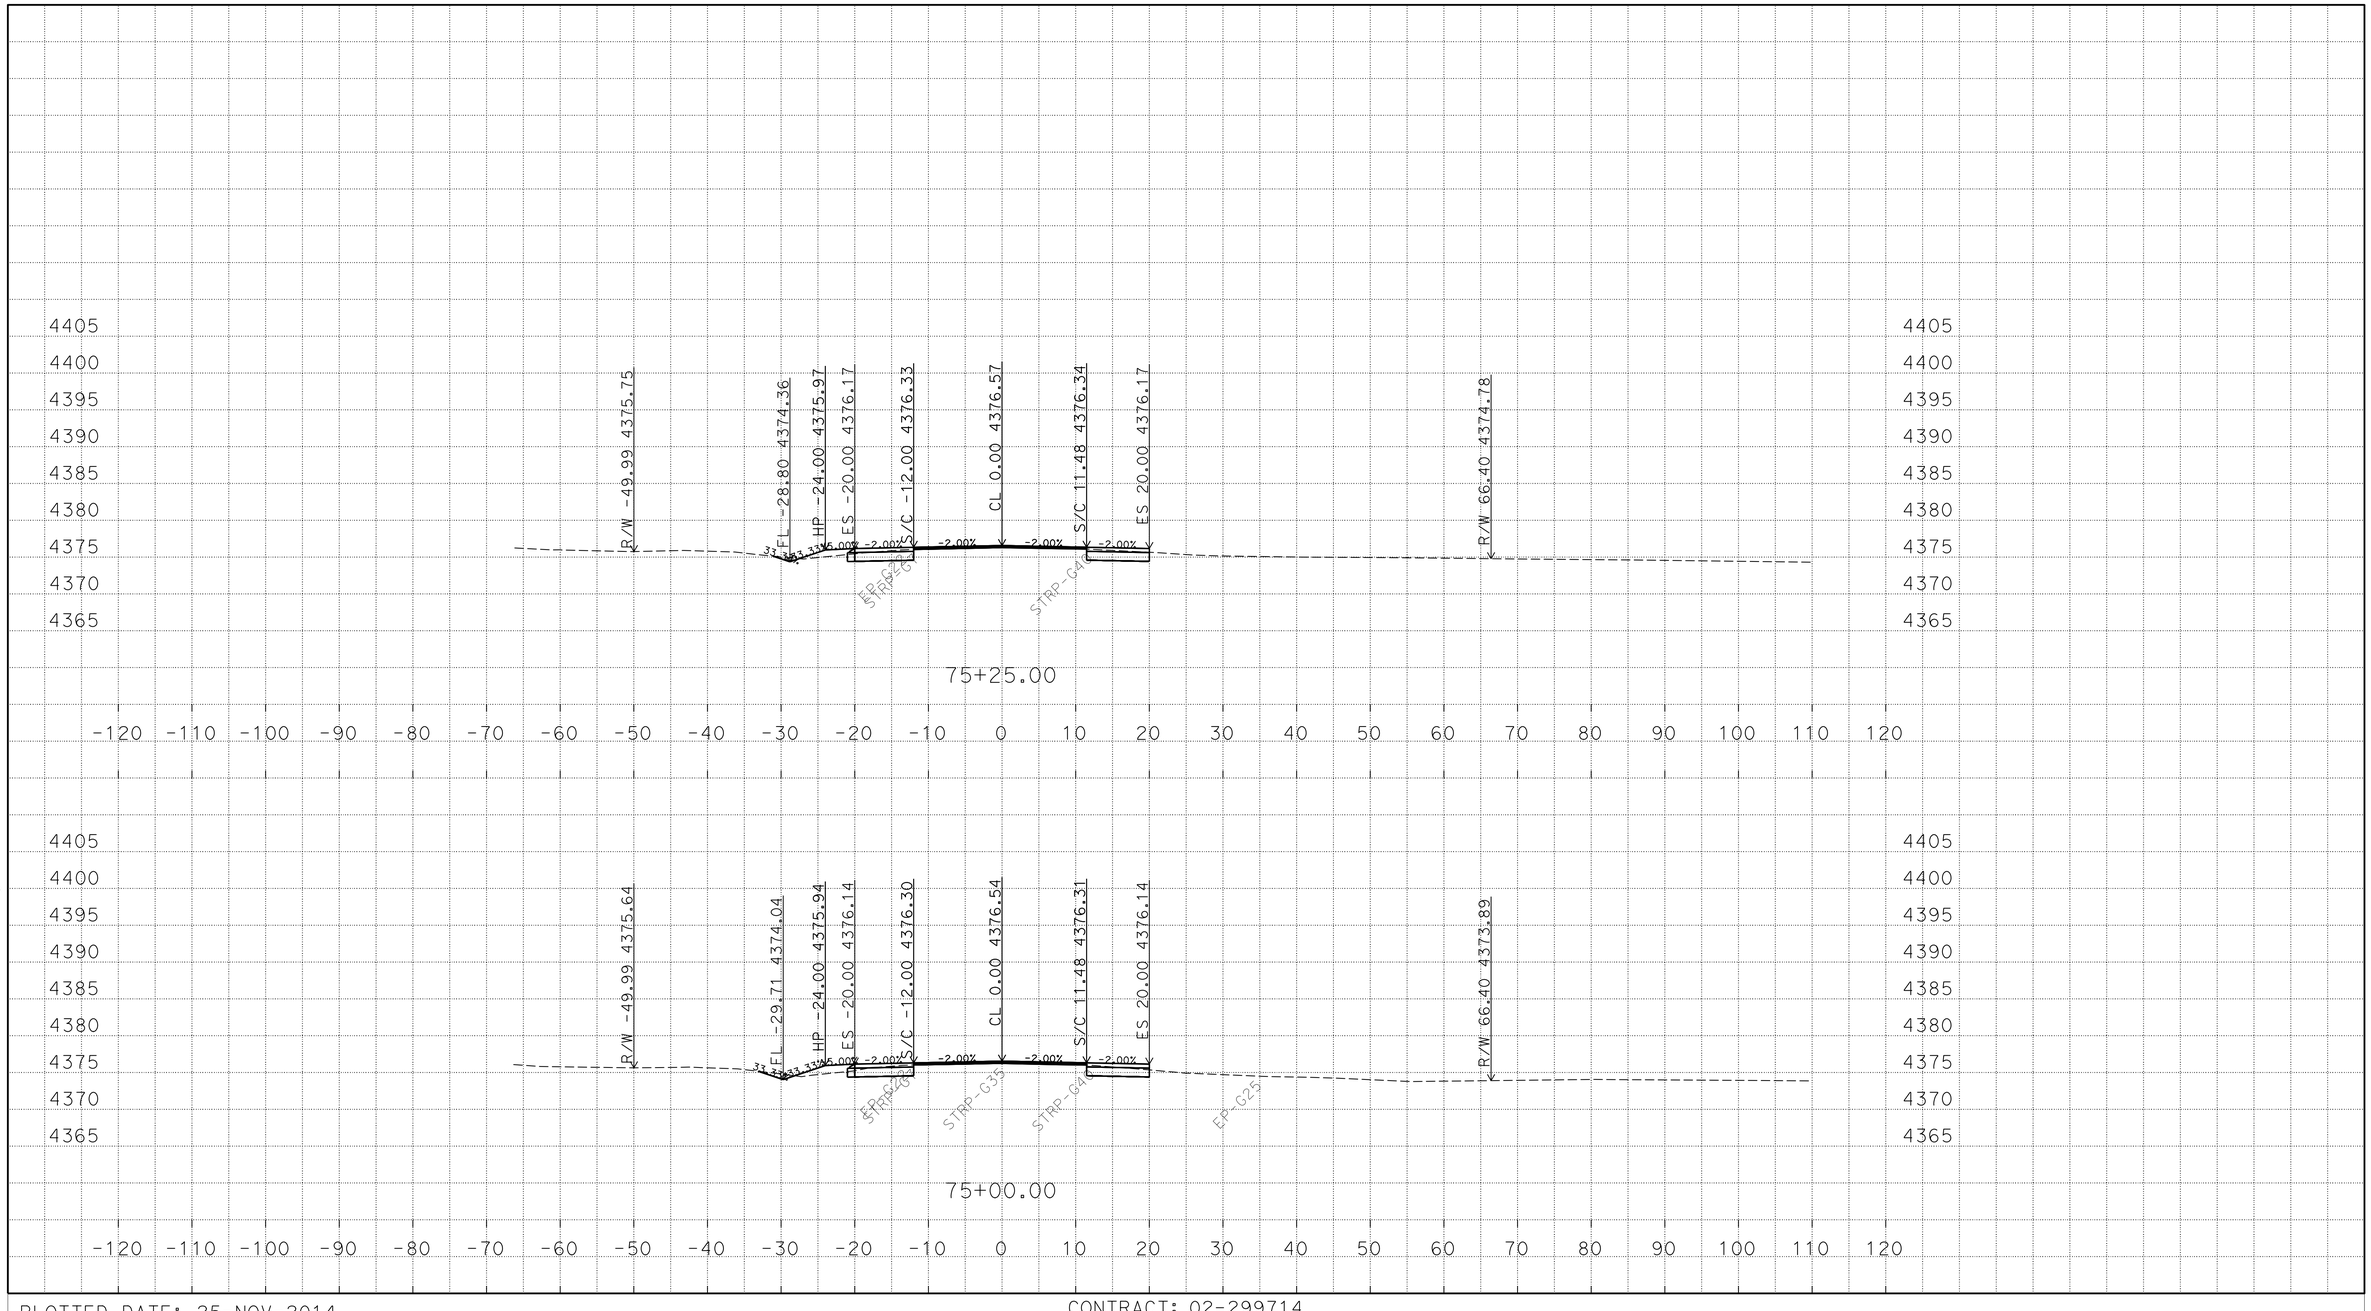

P:\proj2\02\29971\design\C3D\XSec_Qtys
0229971 Xsec 2014-10-07_TEMP_X_C3D_DWG.dwg - 25-Nov-14 10:13 AM

PLOTTED DATE: 25-NOV-2014

SCALE: 1"=10' Horiz.
1"=10' Vert.

CREATED BY: S117566

CONTRACT: 02-299714

DIST/CO/RTE/PM: 02/Mod/299/39.4/40.6

PROJECT ID: 02-1200-0022-4

"A1" LINE
CROSS SECTIONS
121 OF 248

FOR EARTHWORK DEVELOPMENT ONLY

All Dimensions are U.S. Survey Feet

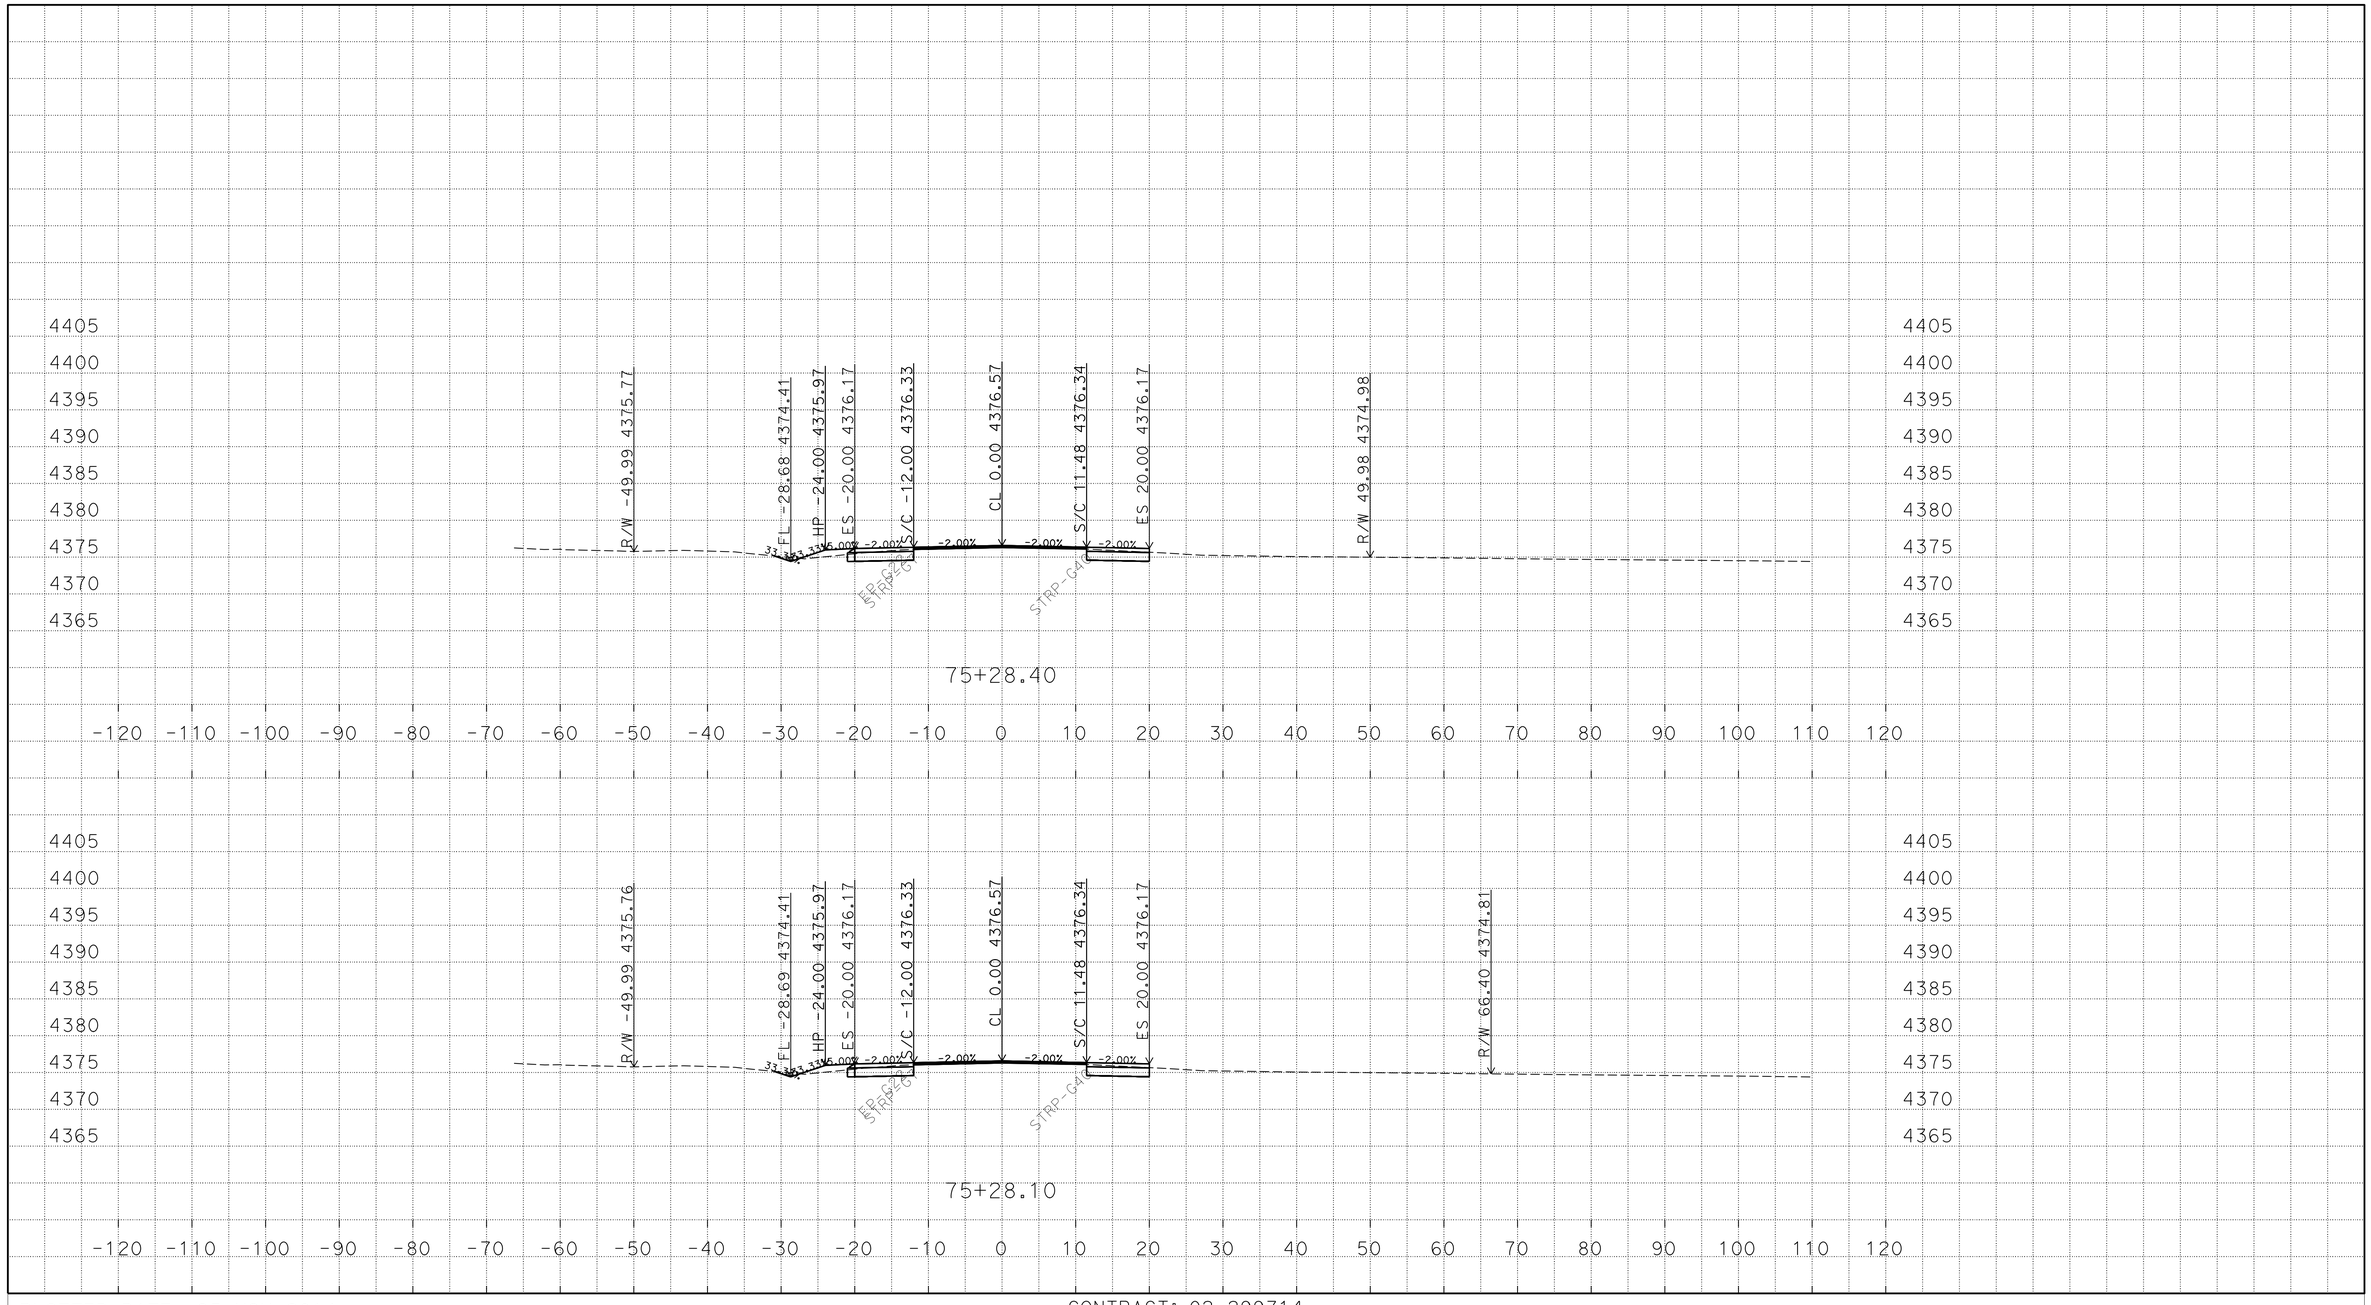

P:\proj2\02\29971\design\C3D\XSec_Qtys
0229971 Xsec 2014-10-07_TEMP_X_C3D_DWG.dwg - 25-Nov-14 10:13 AM

PLOTTED DATE: 25-NOV-2014

SCALE: 1"=10' Horiz.
1"=10' Vert.

CREATED BY: S117566

CONTRACT: 02-299714

DIST/CO/RTE/PM: 02/Mod/299/39.4/40.6

PROJECT ID: 02-1200-0022-4

"A1" LINE
CROSS SECTIONS
122 OF 248

FOR EARTHWORK DEVELOPMENT ONLY

All Dimensions are U.S. Survey Feet

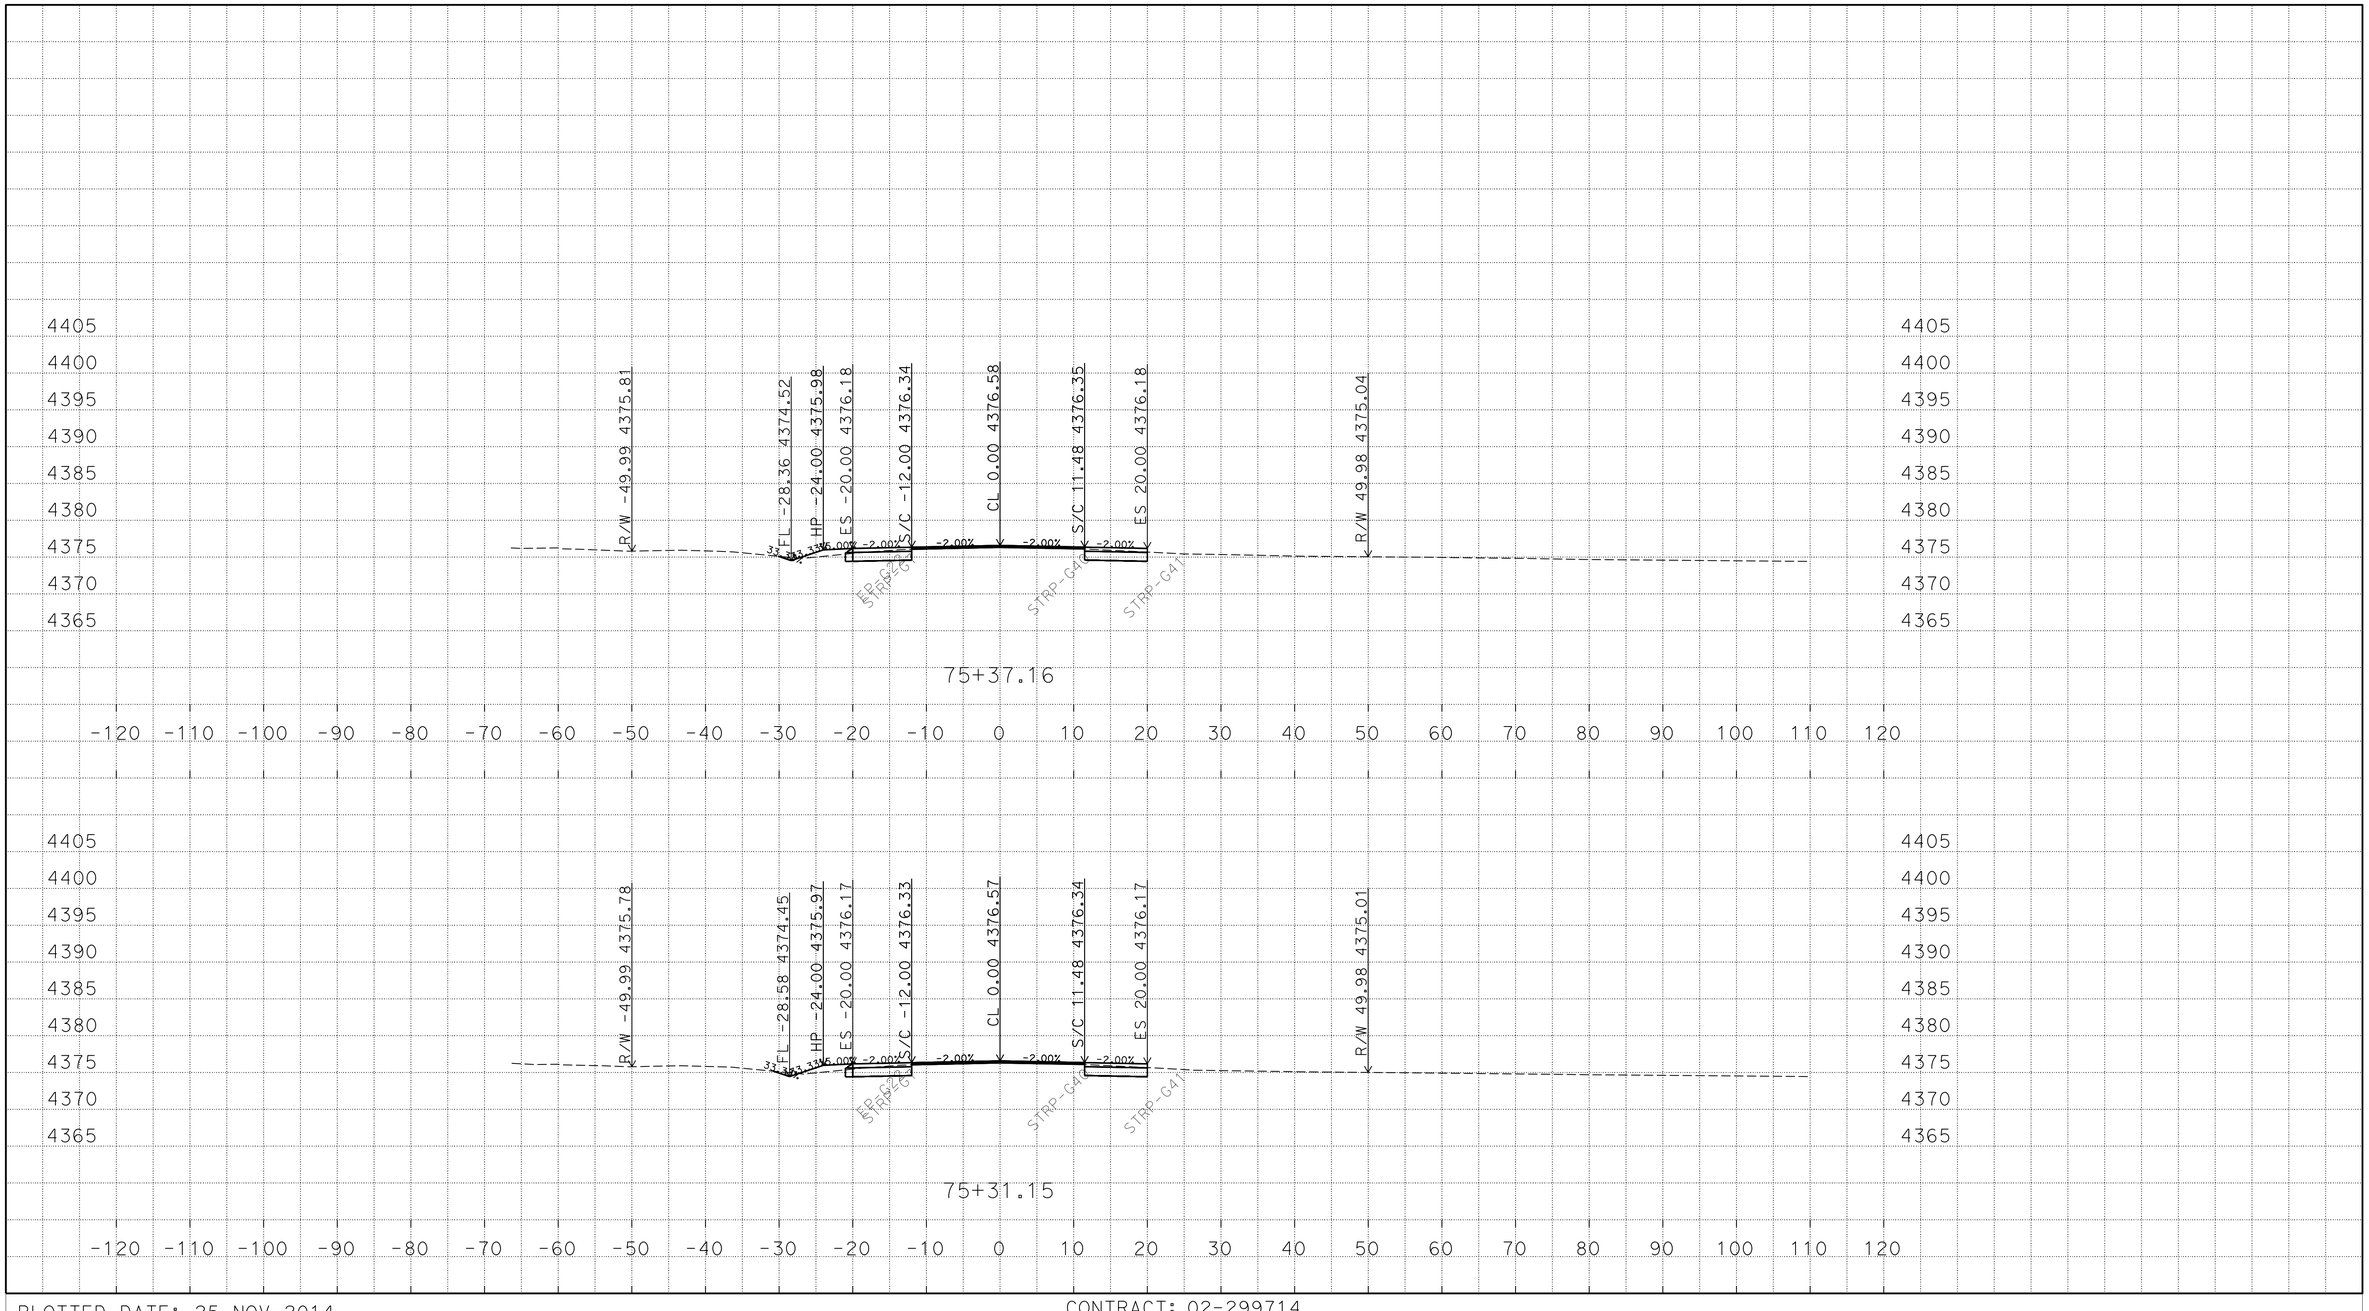

P:\proj2\02\29971\design\C3D\XSec_Qtys
0229971 Xsec 2014-10-07_TEMP_X_C3D_DWG.dwg - 25-Nov-14 10:13 AM

PLOTTED DATE: 25-NOV-2014

SCALE: 1"=10' Horiz.
1"=10' Vert.

CREATED BY: S117566

CONTRACT: 02-299714

DIST/CO/RTE/PM: 02/Mod/299/39.4/40.6

PROJECT ID: 02-1200-0022-4

"A1" LINE
CROSS SECTIONS
123 OF 248

FOR EARTHWORK DEVELOPMENT ONLY

All Dimensions are U.S. Survey Feet

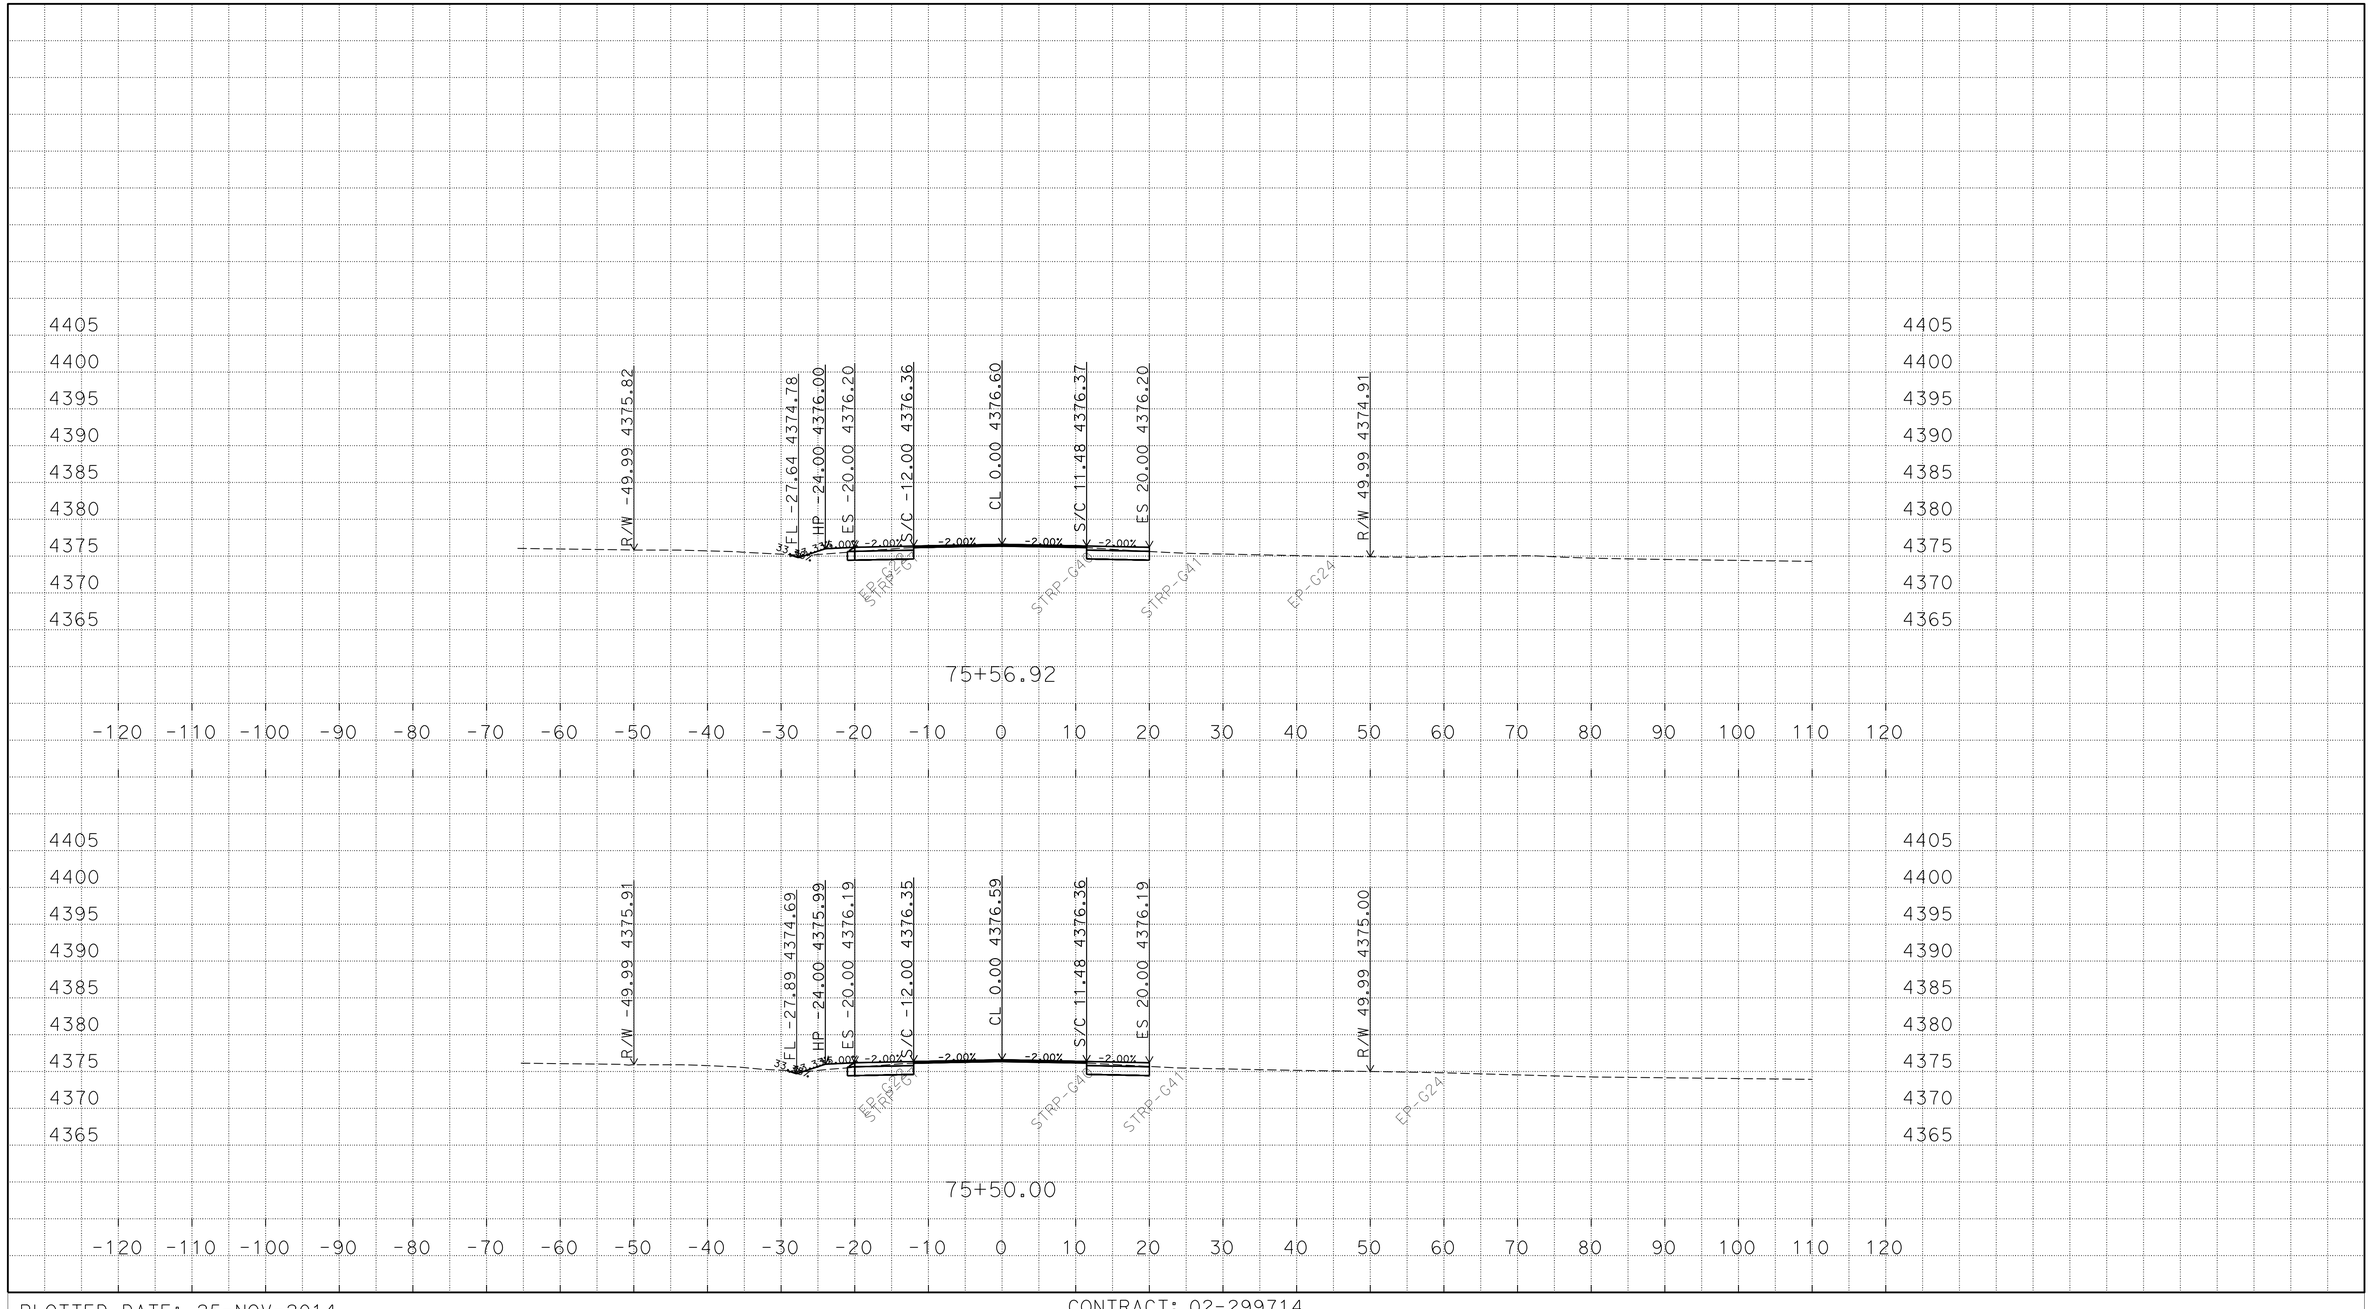

P:\proj2\02\29971\design\C3D\XSec_Qtys
0229971 Xsec 2014-10-07_TEMP_X_C3D_DWG.dwg - 25-Nov-14 10:13 AM

PLOTTED DATE: 25-NOV-2014

SCALE: 1"=10' Horiz.
1"=10' Vert.

CREATED BY: S117566

CONTRACT: 02-299714

DIST/CO/RTE/PM: 02/Mod/299/39.4/40.6

PROJECT ID: 02-1200-0022-4

"A1" LINE
CROSS SECTIONS
124 OF 248

FOR EARTHWORK DEVELOPMENT ONLY

All Dimensions are U.S. Survey Feet

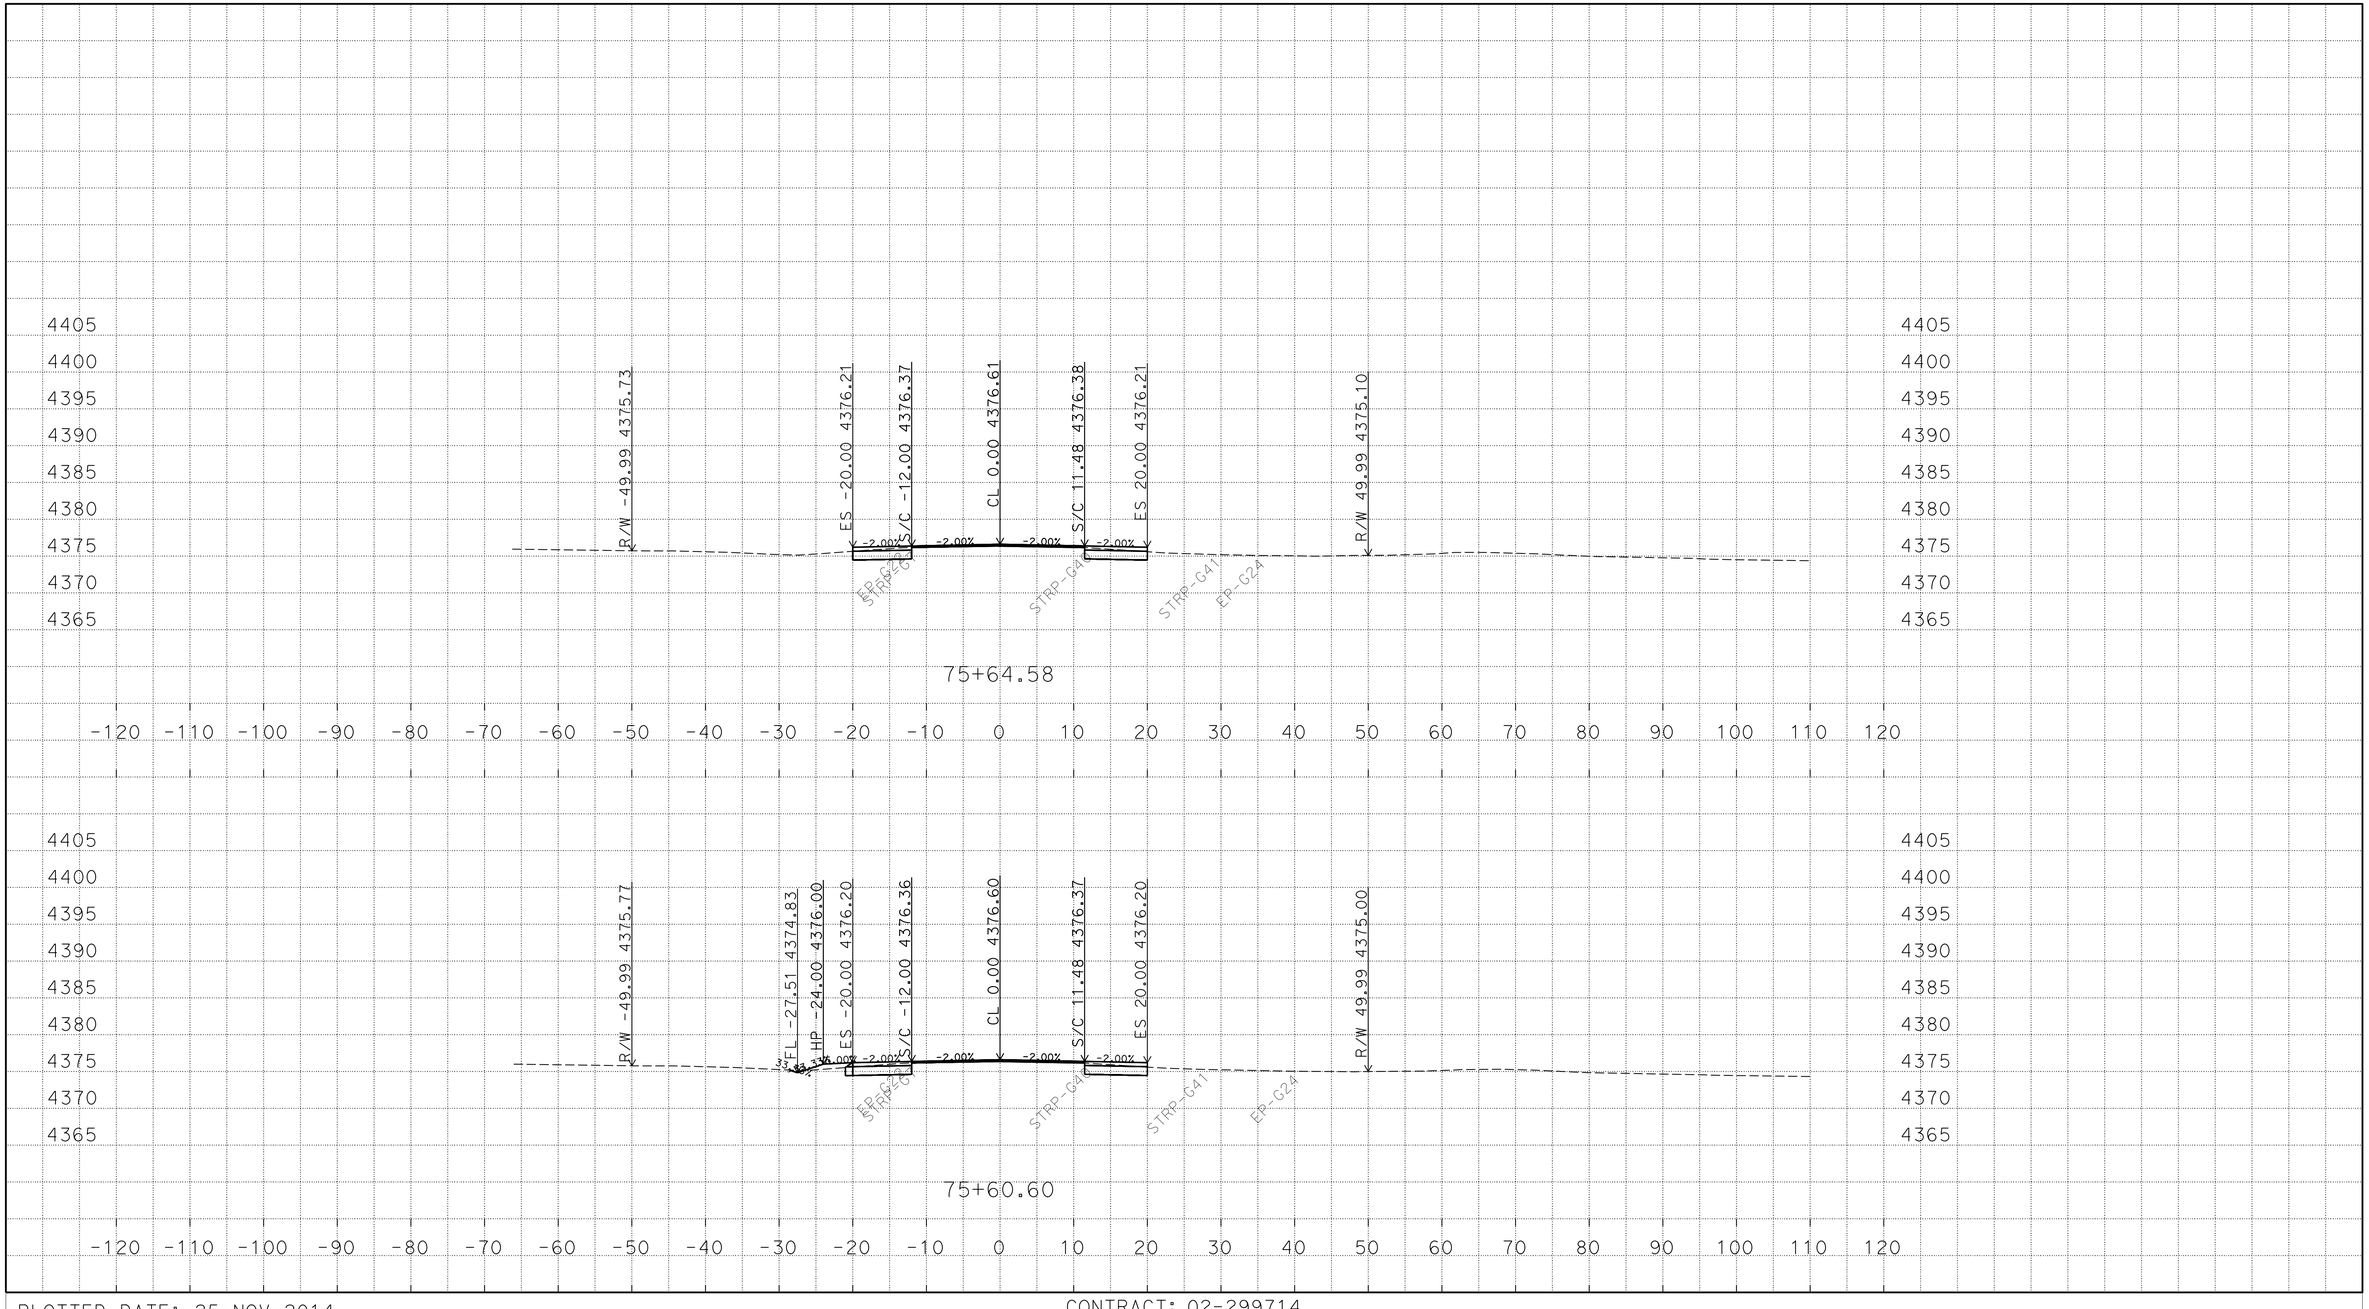

P:\proj2\02\29971\design\C3D\XSec_Qtys
0229971 Xsec 2014-10-07_TEMP_X_C3D_DWG.dwg - 25-Nov-14 10:13 AM

PLOTTED DATE: 25-NOV-2014

SCALE: 1"=10' Horiz.
1"=10' Vert.

CREATED BY: S117566

CONTRACT: 02-299714

DIST/CO/RTE/PM: 02/Mod/299/39.4/40.6

PROJECT ID: 02-1200-0022-4

"A1" LINE
CROSS SECTIONS
125 OF 248

FOR EARTHWORK DEVELOPMENT ONLY

All Dimensions are U.S. Survey Feet

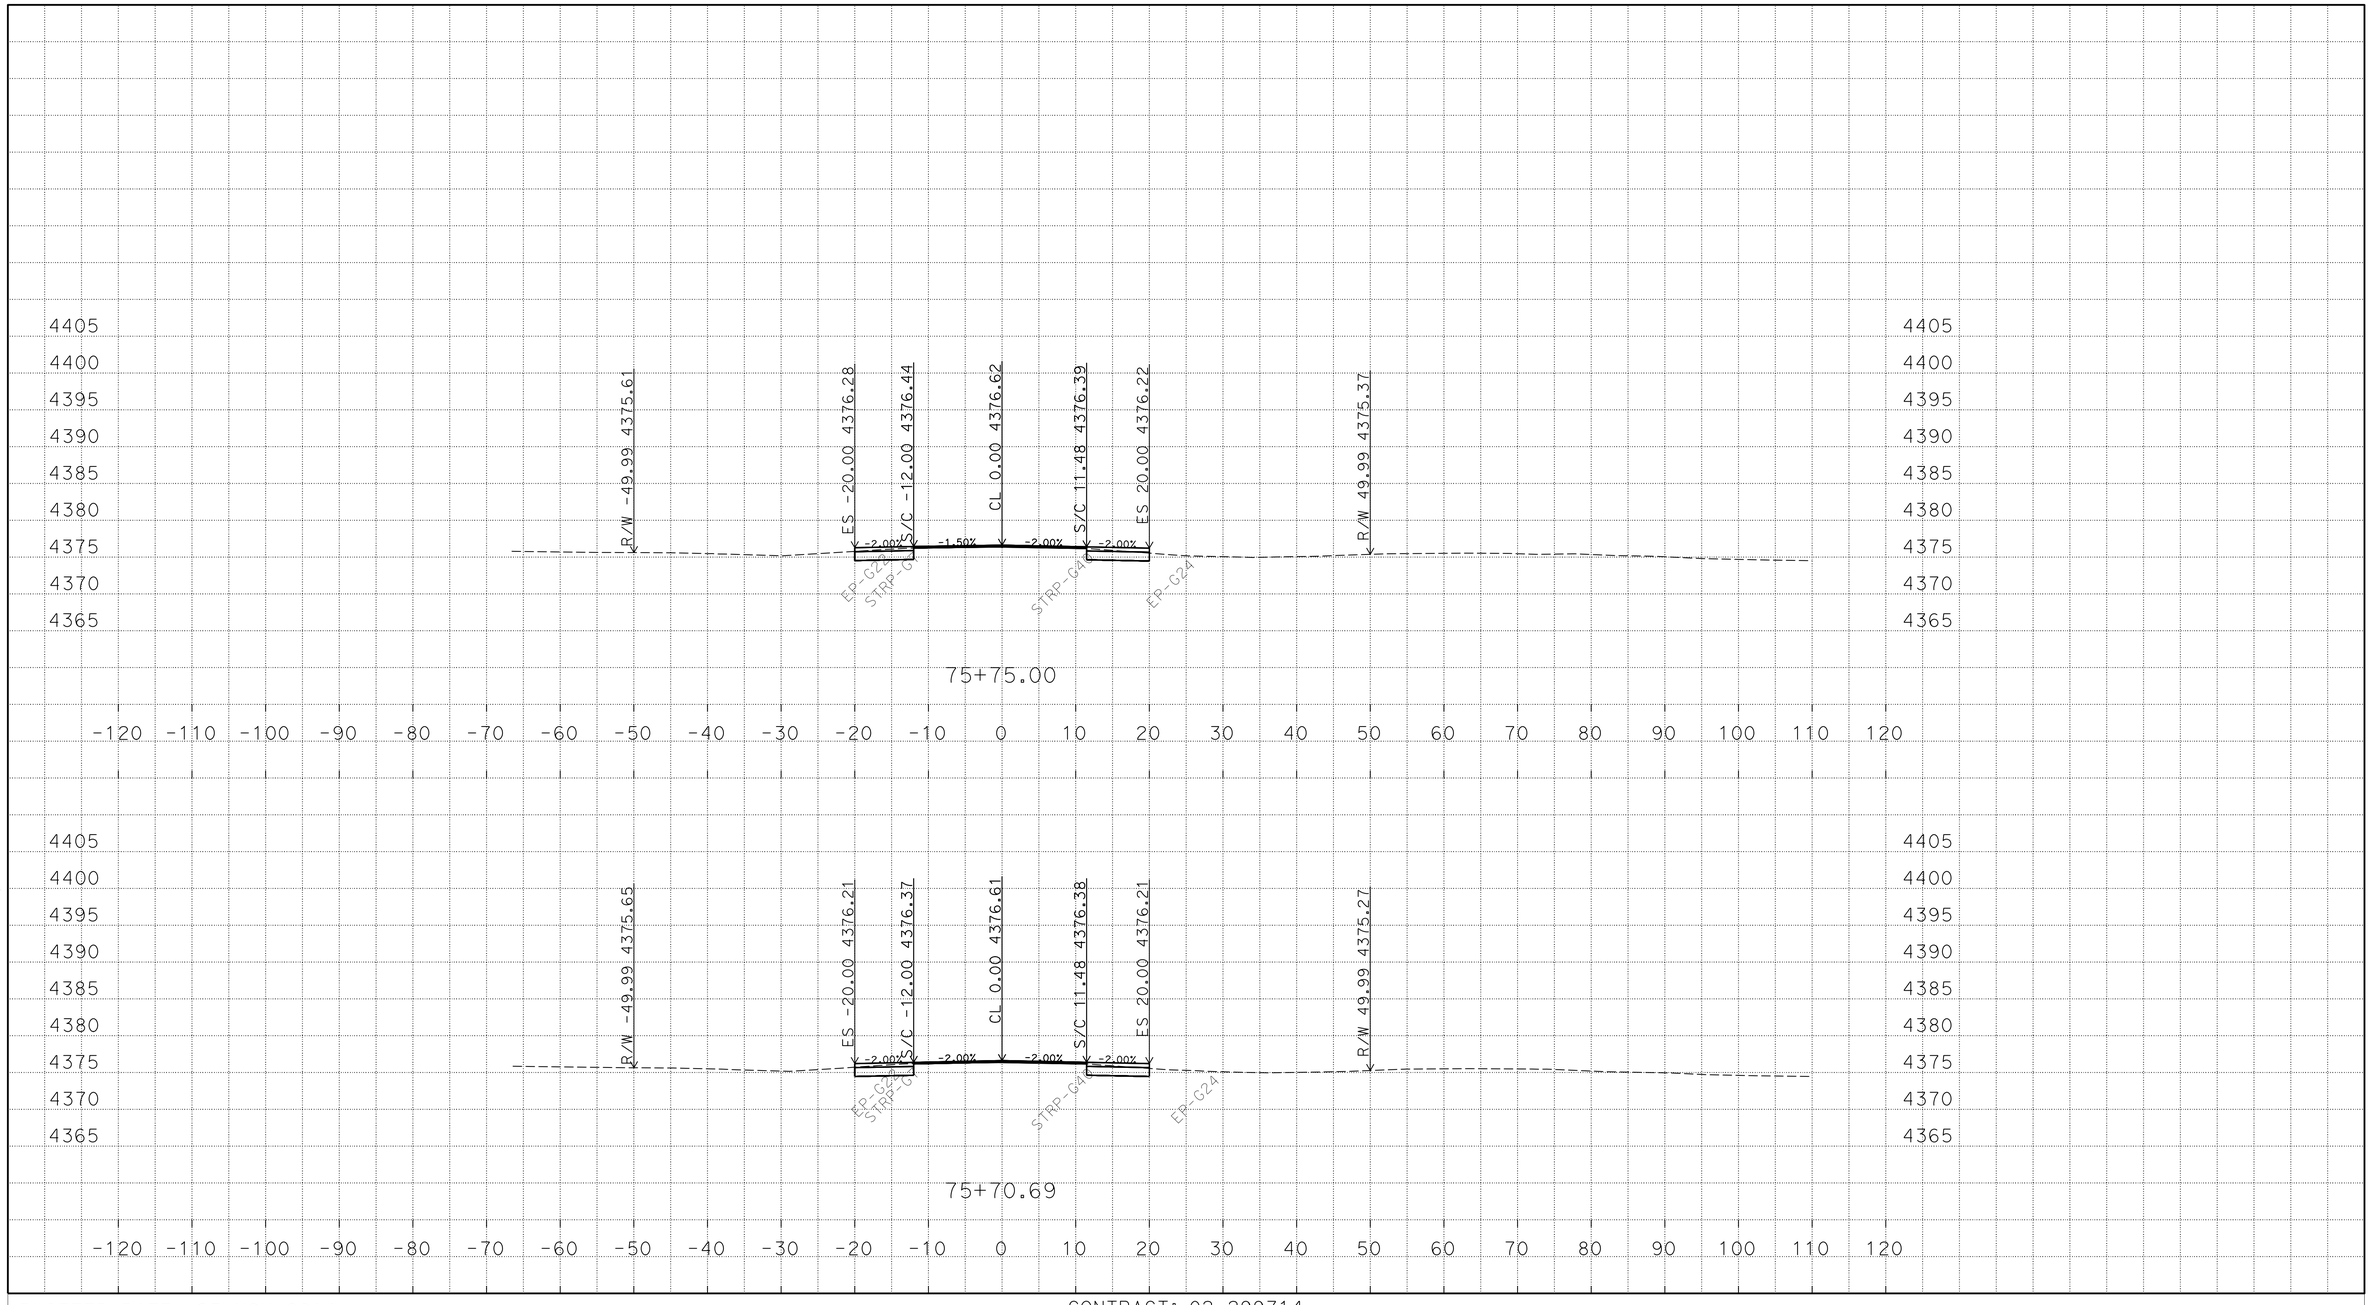

P:\proj2\02\29971\design\C3D\XSec_Qtys
0229971 Xsec 2014-10-07_TEMP_X_C3D_DWG.dwg - 25-Nov-14 10:13 AM

PLOTTED DATE: 25-NOV-2014

SCALE: 1"=10' Horiz.
1"=10' Vert.

CREATED BY: S117566

CONTRACT: 02-299714

DIST/CO/RTE/PM: 02/Mod/299/39.4/40.6

PROJECT ID: 02-1200-0022-4

"A1" LINE
CROSS SECTIONS
126 OF 248

FOR EARTHWORK DEVELOPMENT ONLY

All Dimensions are U.S. Survey Feet

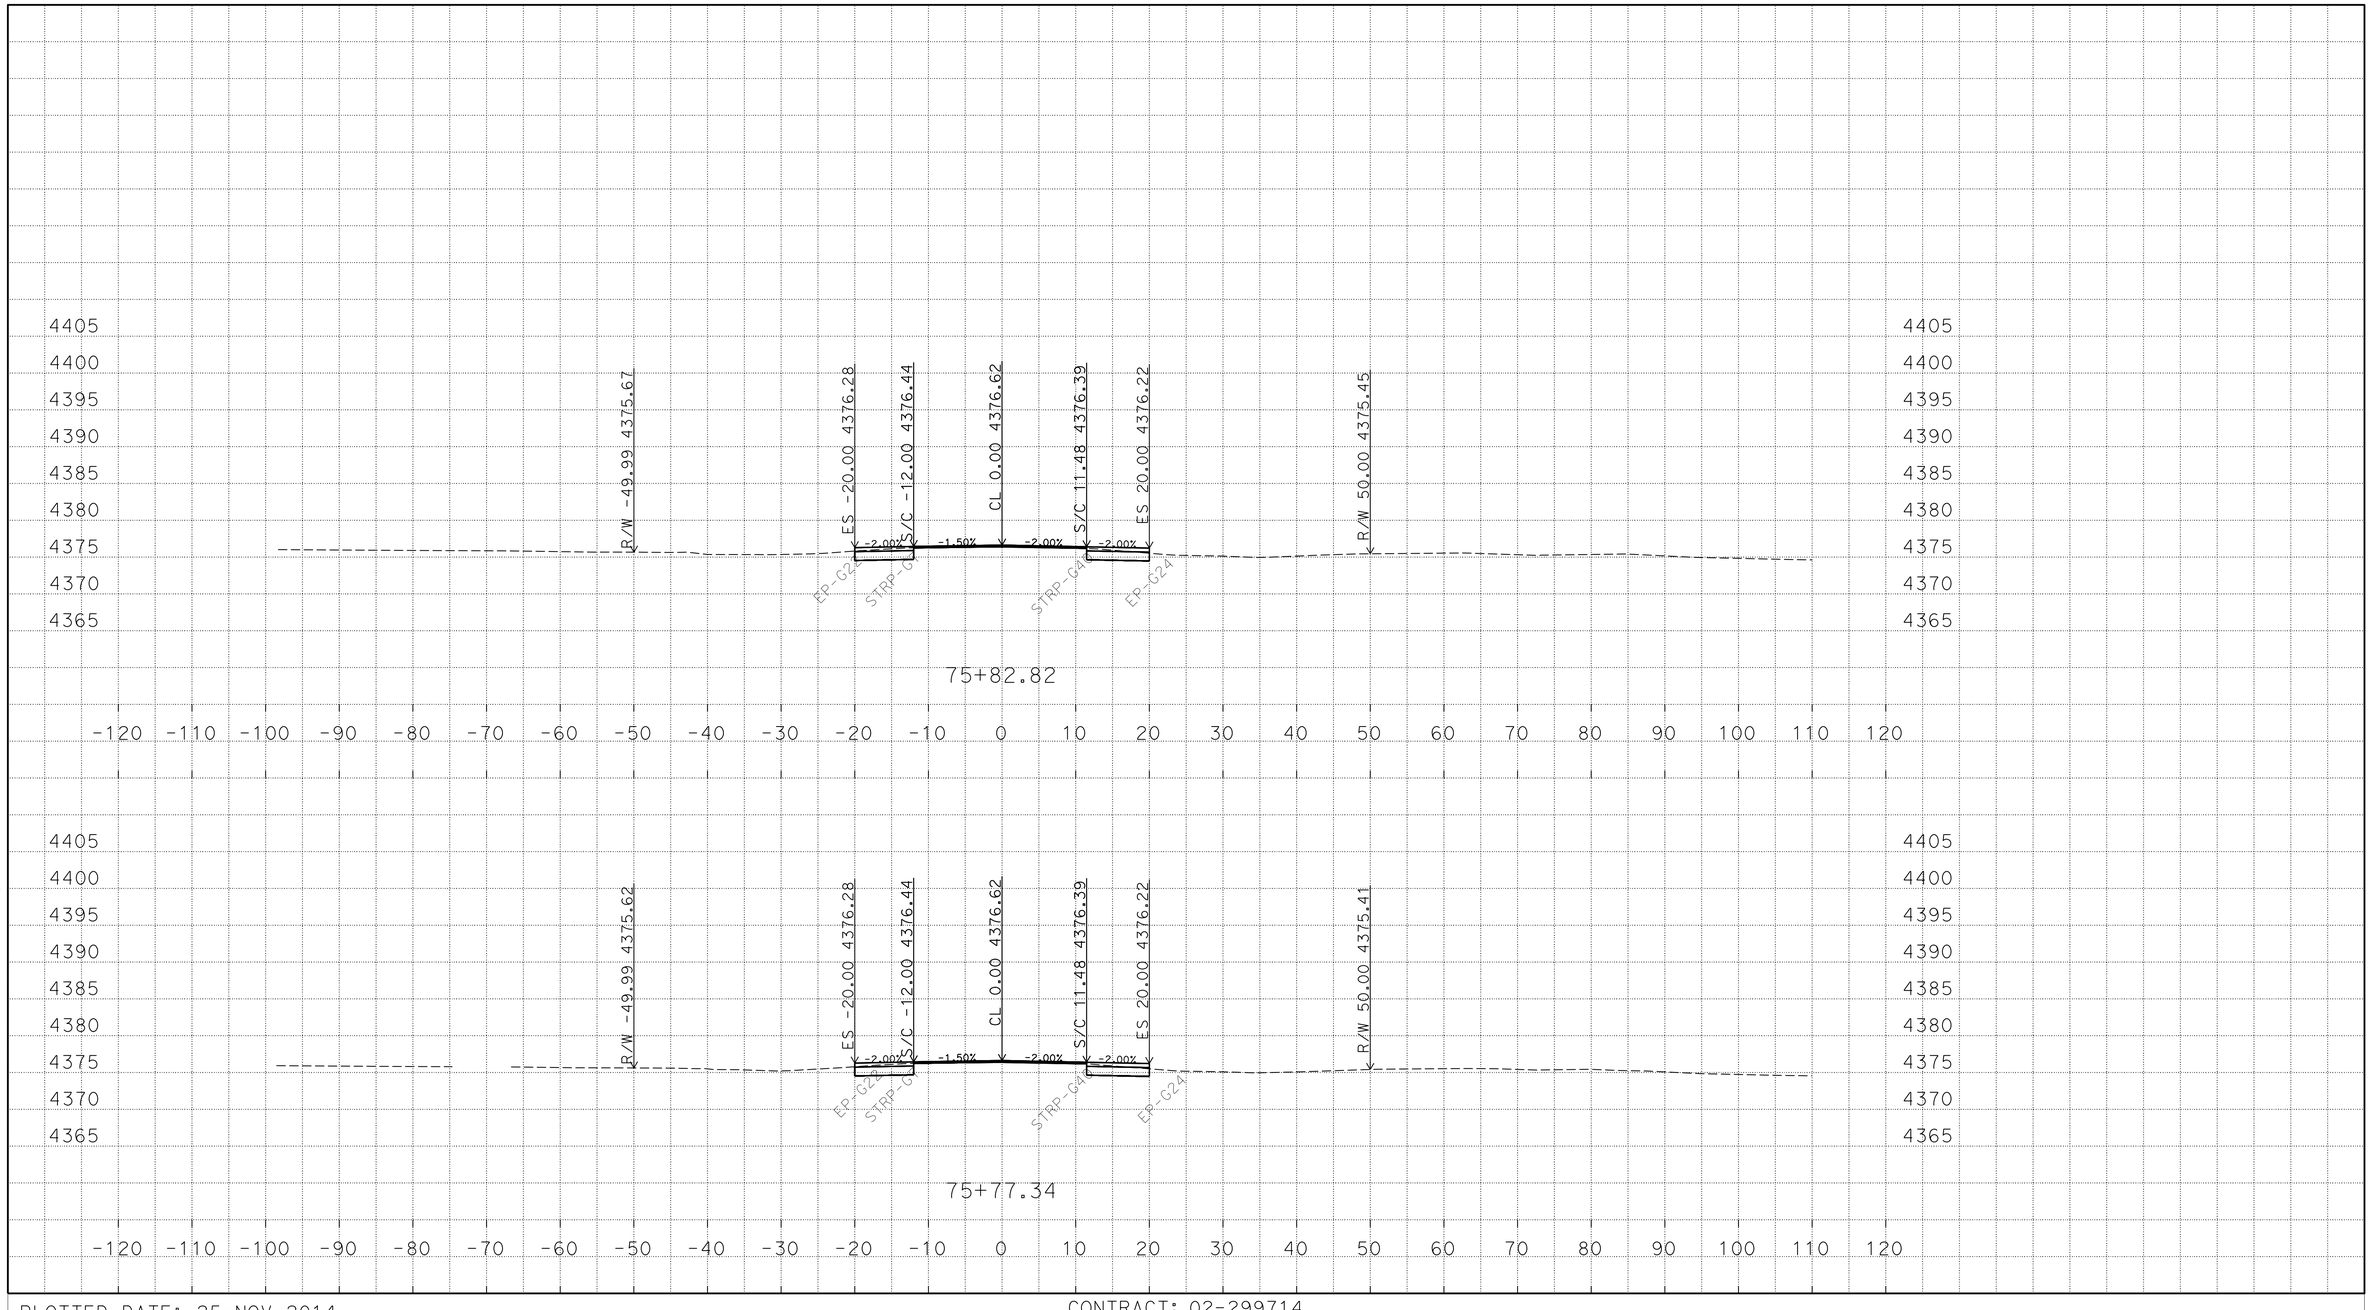

P:\proj2\02\29971\design\C3D\XSec_Qtys
0229971 Xsec 2014-10-07_TEMP_X_C3D_DWG.dwg - 25-Nov-14 10:13 AM

PLOTTED DATE: 25-NOV-2014

SCALE: 1"=10' Horiz.
1"=10' Vert.

CREATED BY: S117566

CONTRACT: 02-299714

DIST/CO/RTE/PM: 02/Mod/299/39.4/40.6

PROJECT ID: 02-1200-0022-4

"A1" LINE
CROSS SECTIONS
127 OF 248

FOR EARTHWORK DEVELOPMENT ONLY

All Dimensions are U.S. Survey Feet

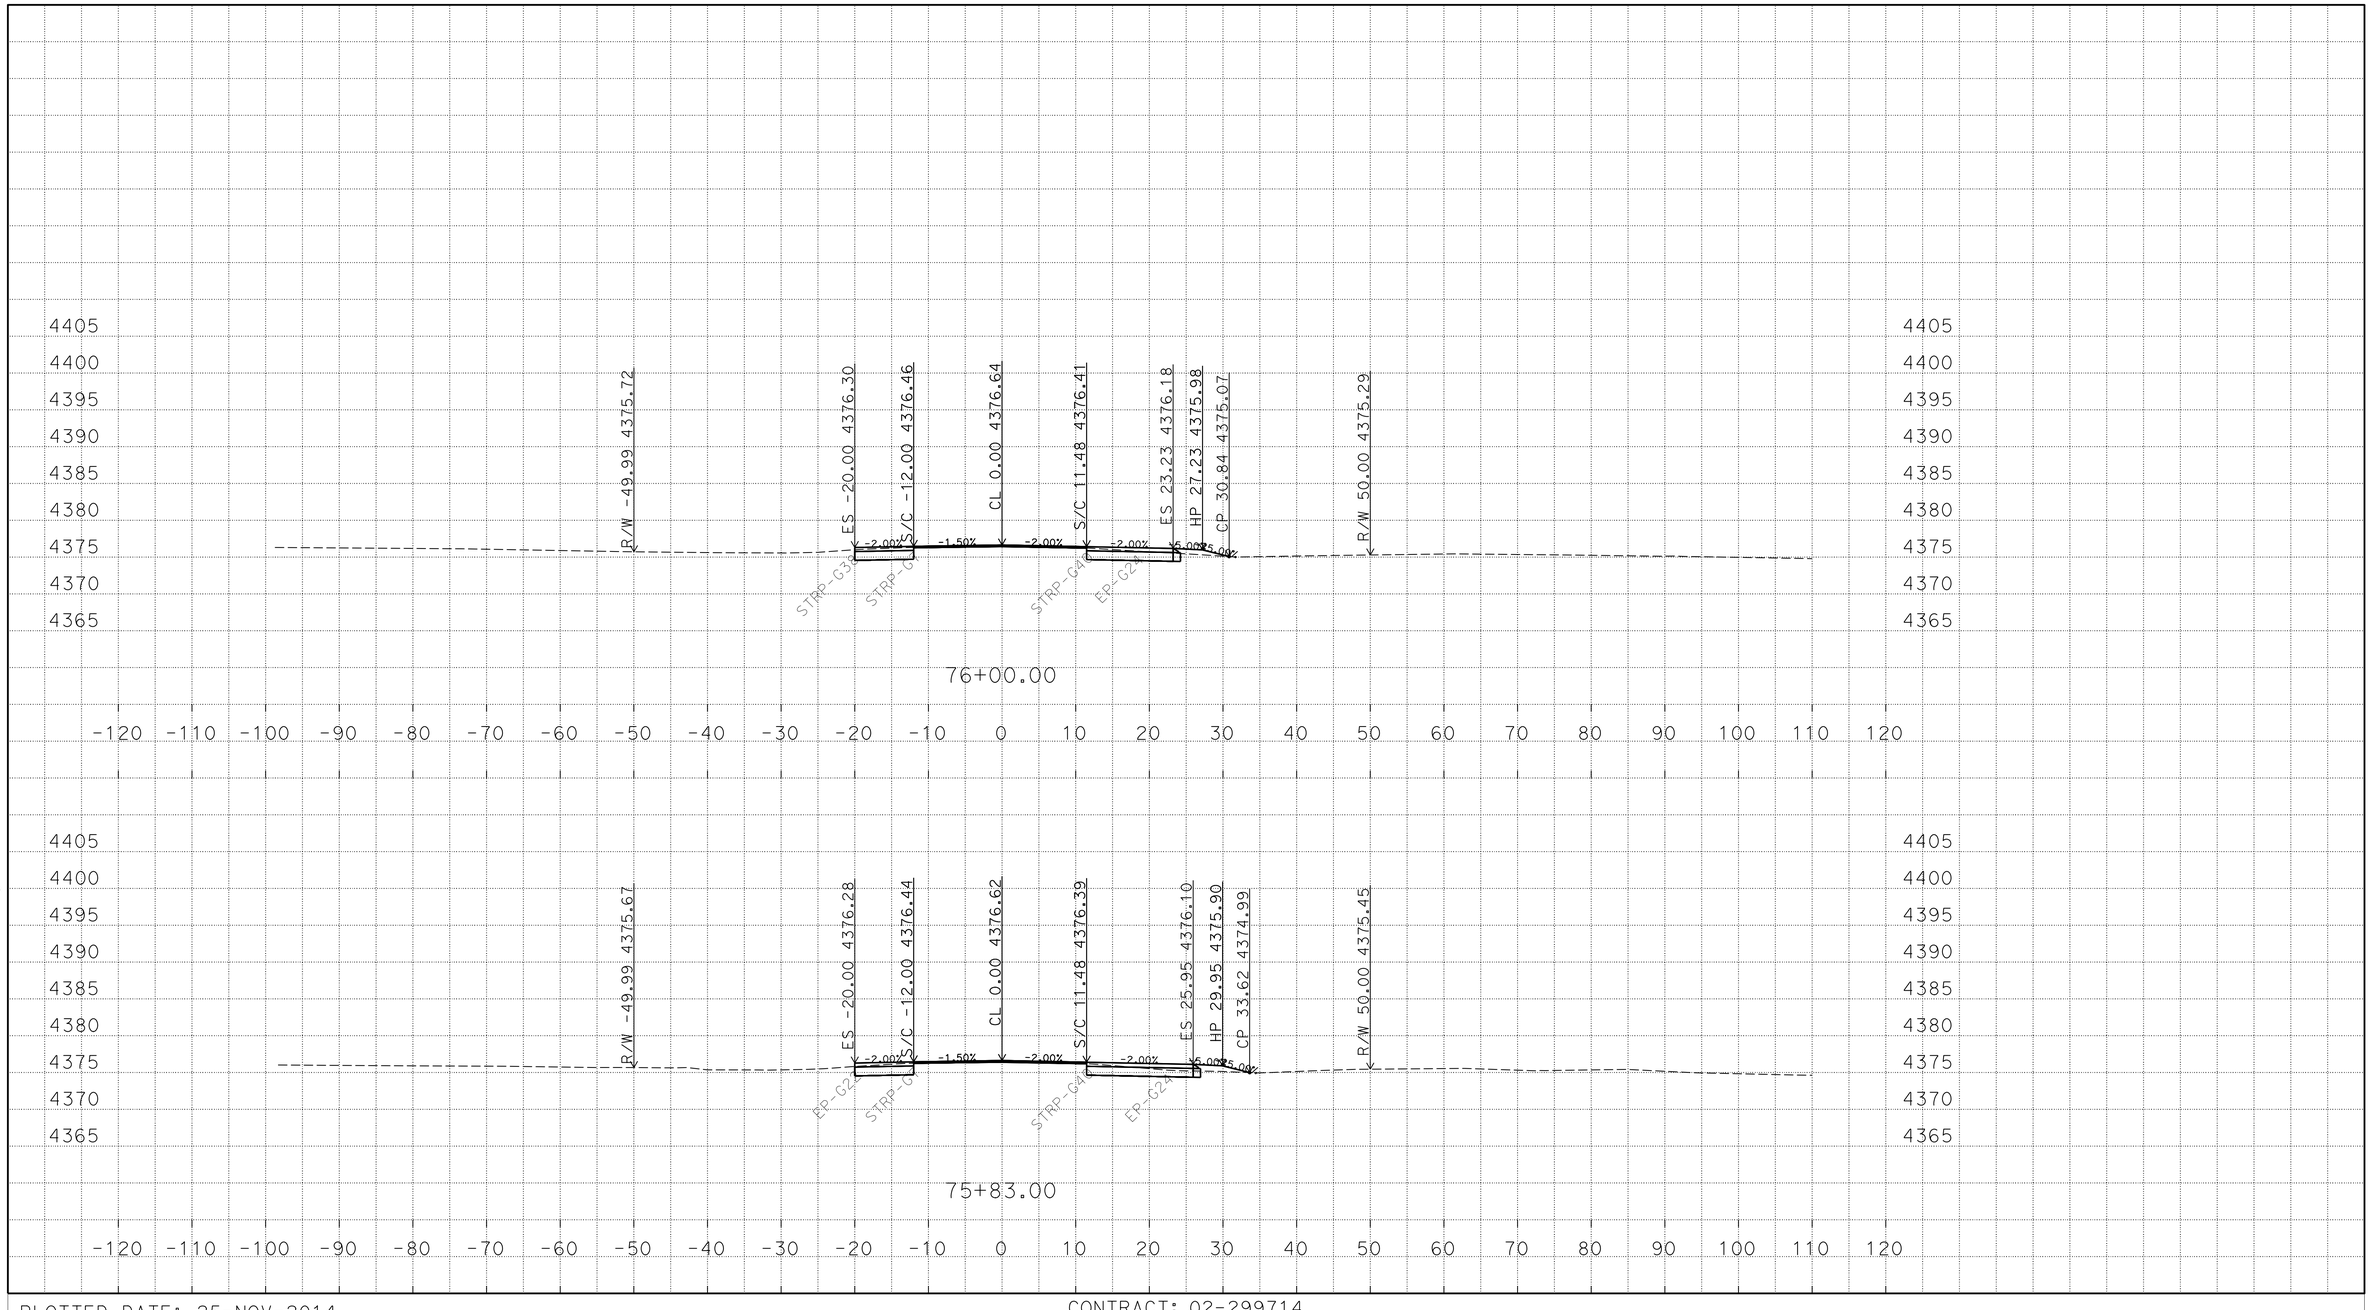

P:\proj2\02\29971\design\C3D\XSec_Qtys
0229971 Xsec 2014-10-07_TEMP_X_C3D_DWG.dwg - 25-Nov-14 10:13 AM

PLOTTED DATE: 25-NOV-2014

SCALE: 1"=10' Horiz.
1"=10' Vert.

CREATED BY: S117566

CONTRACT: 02-299714

DIST/CO/RTE/PM: 02/Mod/299/39.4/40.6

PROJECT ID: 02-1200-0022-4

"A1" LINE
CROSS SECTIONS
128 OF 248

FOR EARTHWORK DEVELOPMENT ONLY

All Dimensions are U.S. Survey Feet

P:\proj2\02\29971\design\C3D\XSec_Qtys
0229971 Xsec 2014-10-07_TEMP_X_C3D_DWG.dwg - 25-Nov-14 10:13 AM

PLOTTED DATE: 25-NOV-2014

SCALE: 1"=10' Horiz.
1"=10' Vert.

CREATED BY: S117566

CONTRACT: 02-299714

DIST/CO/RTE/PM: 02/Mod/299/39.4/40.6

PROJECT ID: 02-1200-0022-4

"A1" LINE
CROSS SECTIONS
129 OF 248

FOR EARTHWORK DEVELOPMENT ONLY

All Dimensions are U.S. Survey Feet

P:\proj2\02\29971\design\C3D\XSec_Qtys
0229971 Xsec 2014-10-07_TEMP_X_C3D_DWG.dwg - 25-Nov-14 10:13 AM

PLOTTED DATE: 25-NOV-2014

SCALE: 1"=10' Horiz.
1"=10' Vert.

CREATED BY: S117566

CONTRACT: 02-299714

DIST/CO/RTE/PM: 02/Mod/299/39.4/40.6

PROJECT ID: 02-1200-0022-4

"A1" LINE
CROSS SECTIONS
130 OF 248

FOR EARTHWORK DEVELOPMENT ONLY

All Dimensions are U.S. Survey Feet

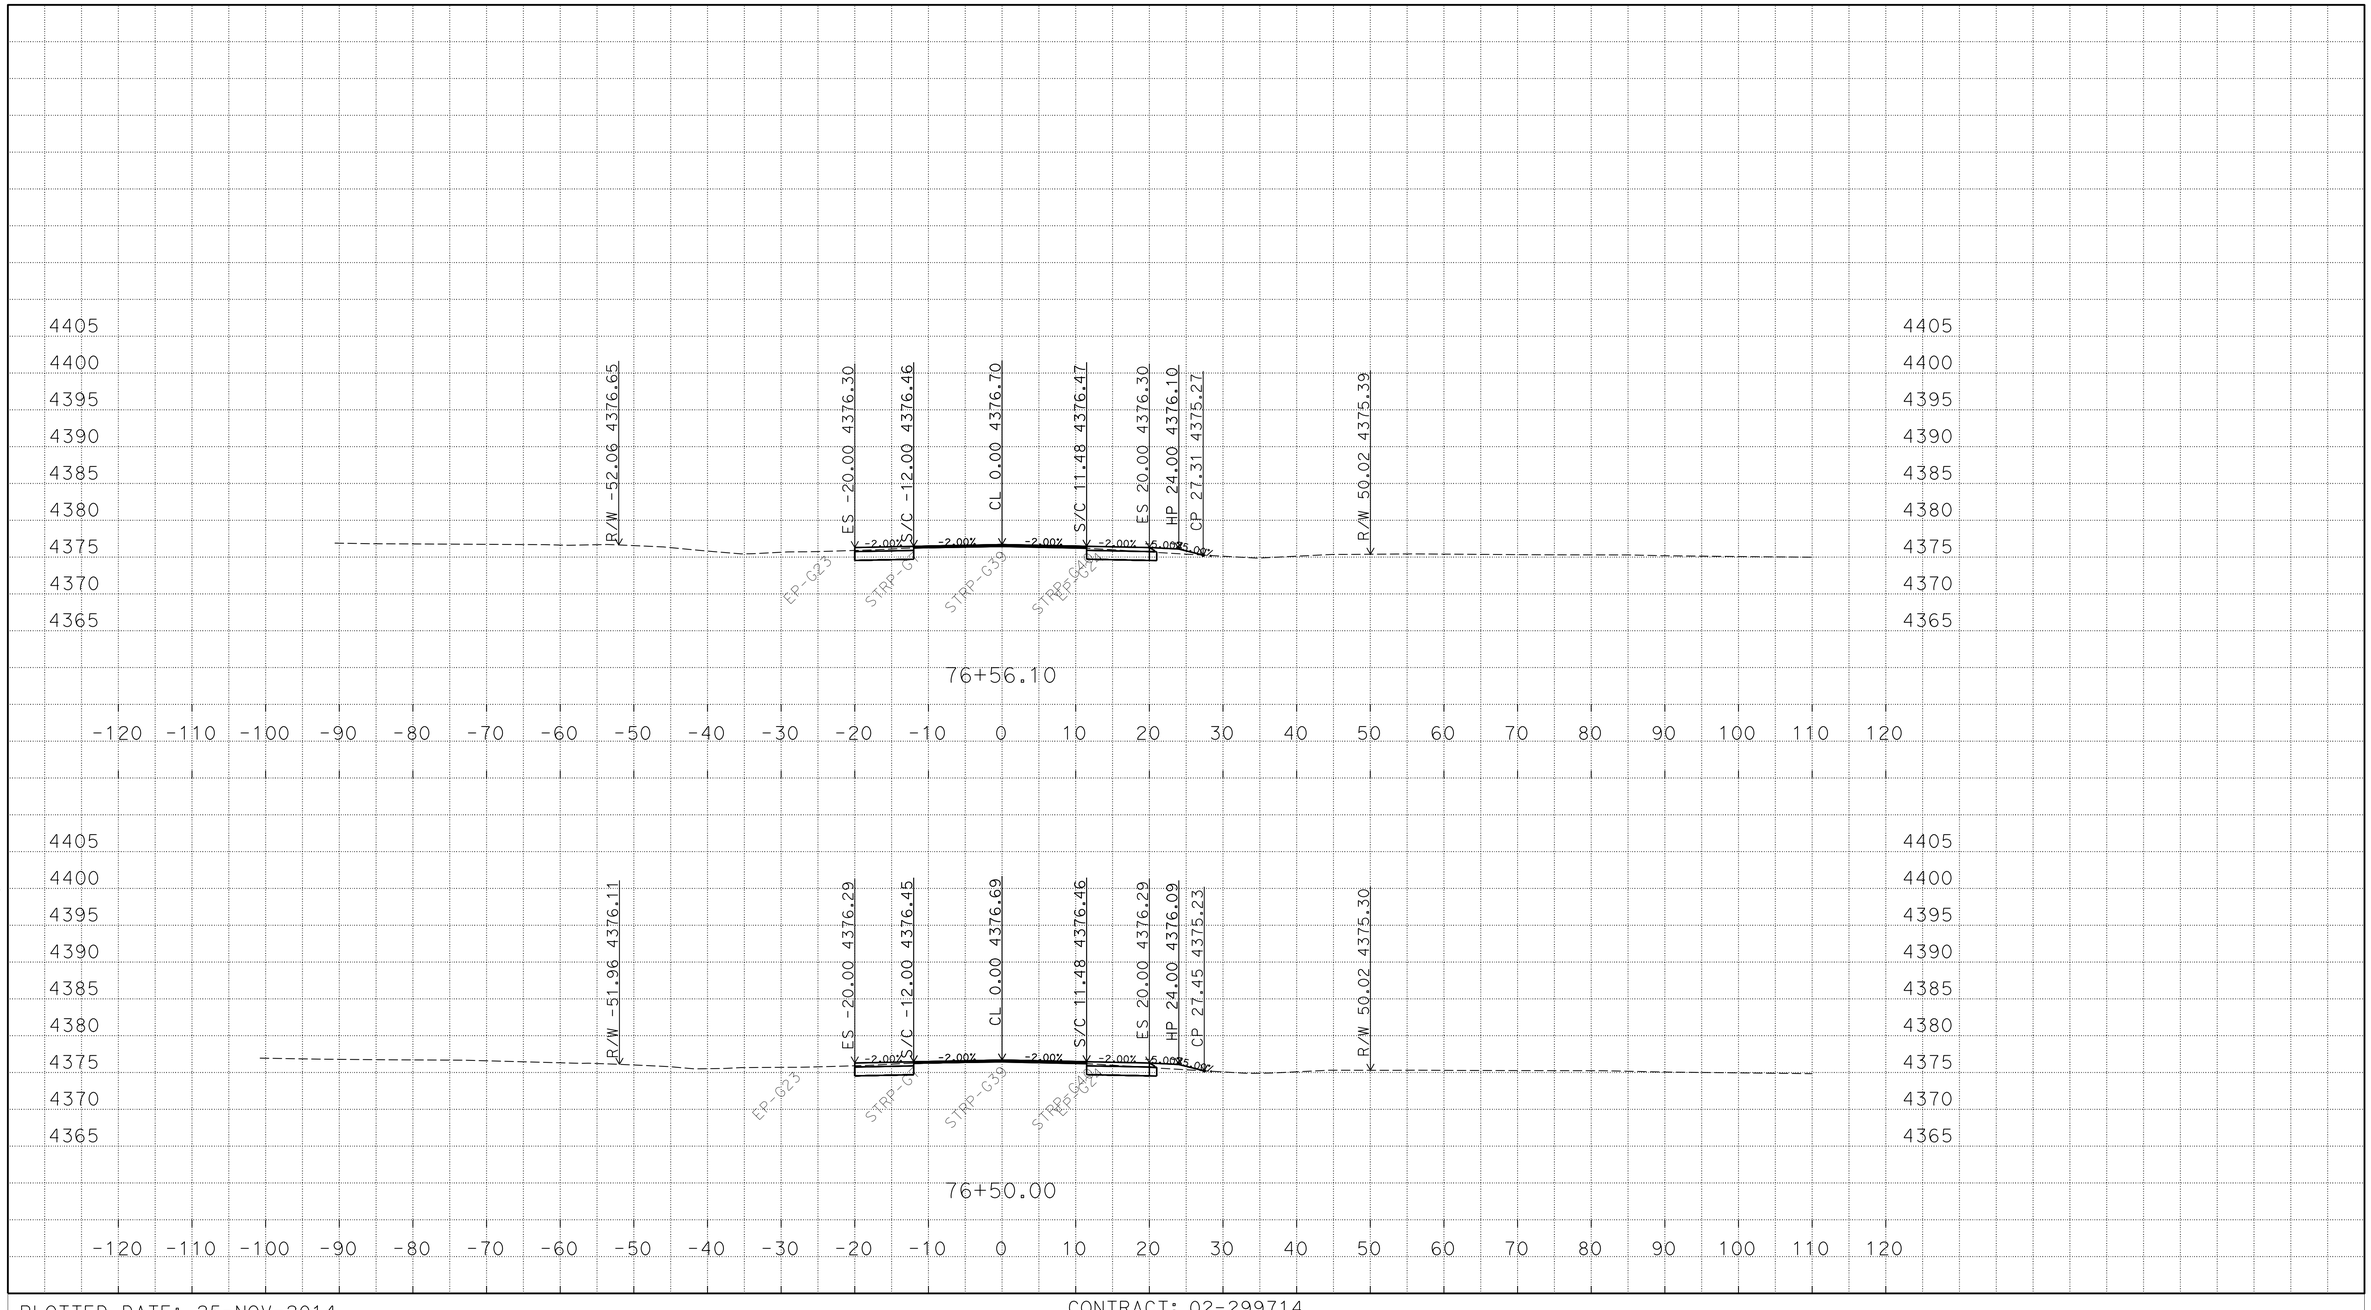

P:\proj2\02\29971\design\C3D\XSec_Qtys
0229971 Xsec 2014-10-07_TEMP_X_C3D_DWG.dwg - 25-Nov-14 10:13 AM

PLOTTED DATE: 25-NOV-2014

SCALE: 1"=10' Horiz.
1"=10' Vert.

CREATED BY: S117566

CONTRACT: 02-299714

DIST/CO/RTE/PM: 02/Mod/299/39.4/40.6

PROJECT ID: 02-1200-0022-4

"A1" LINE
CROSS SECTIONS
131 OF 248

FOR EARTHWORK DEVELOPMENT ONLY

All Dimensions are U.S. Survey Feet

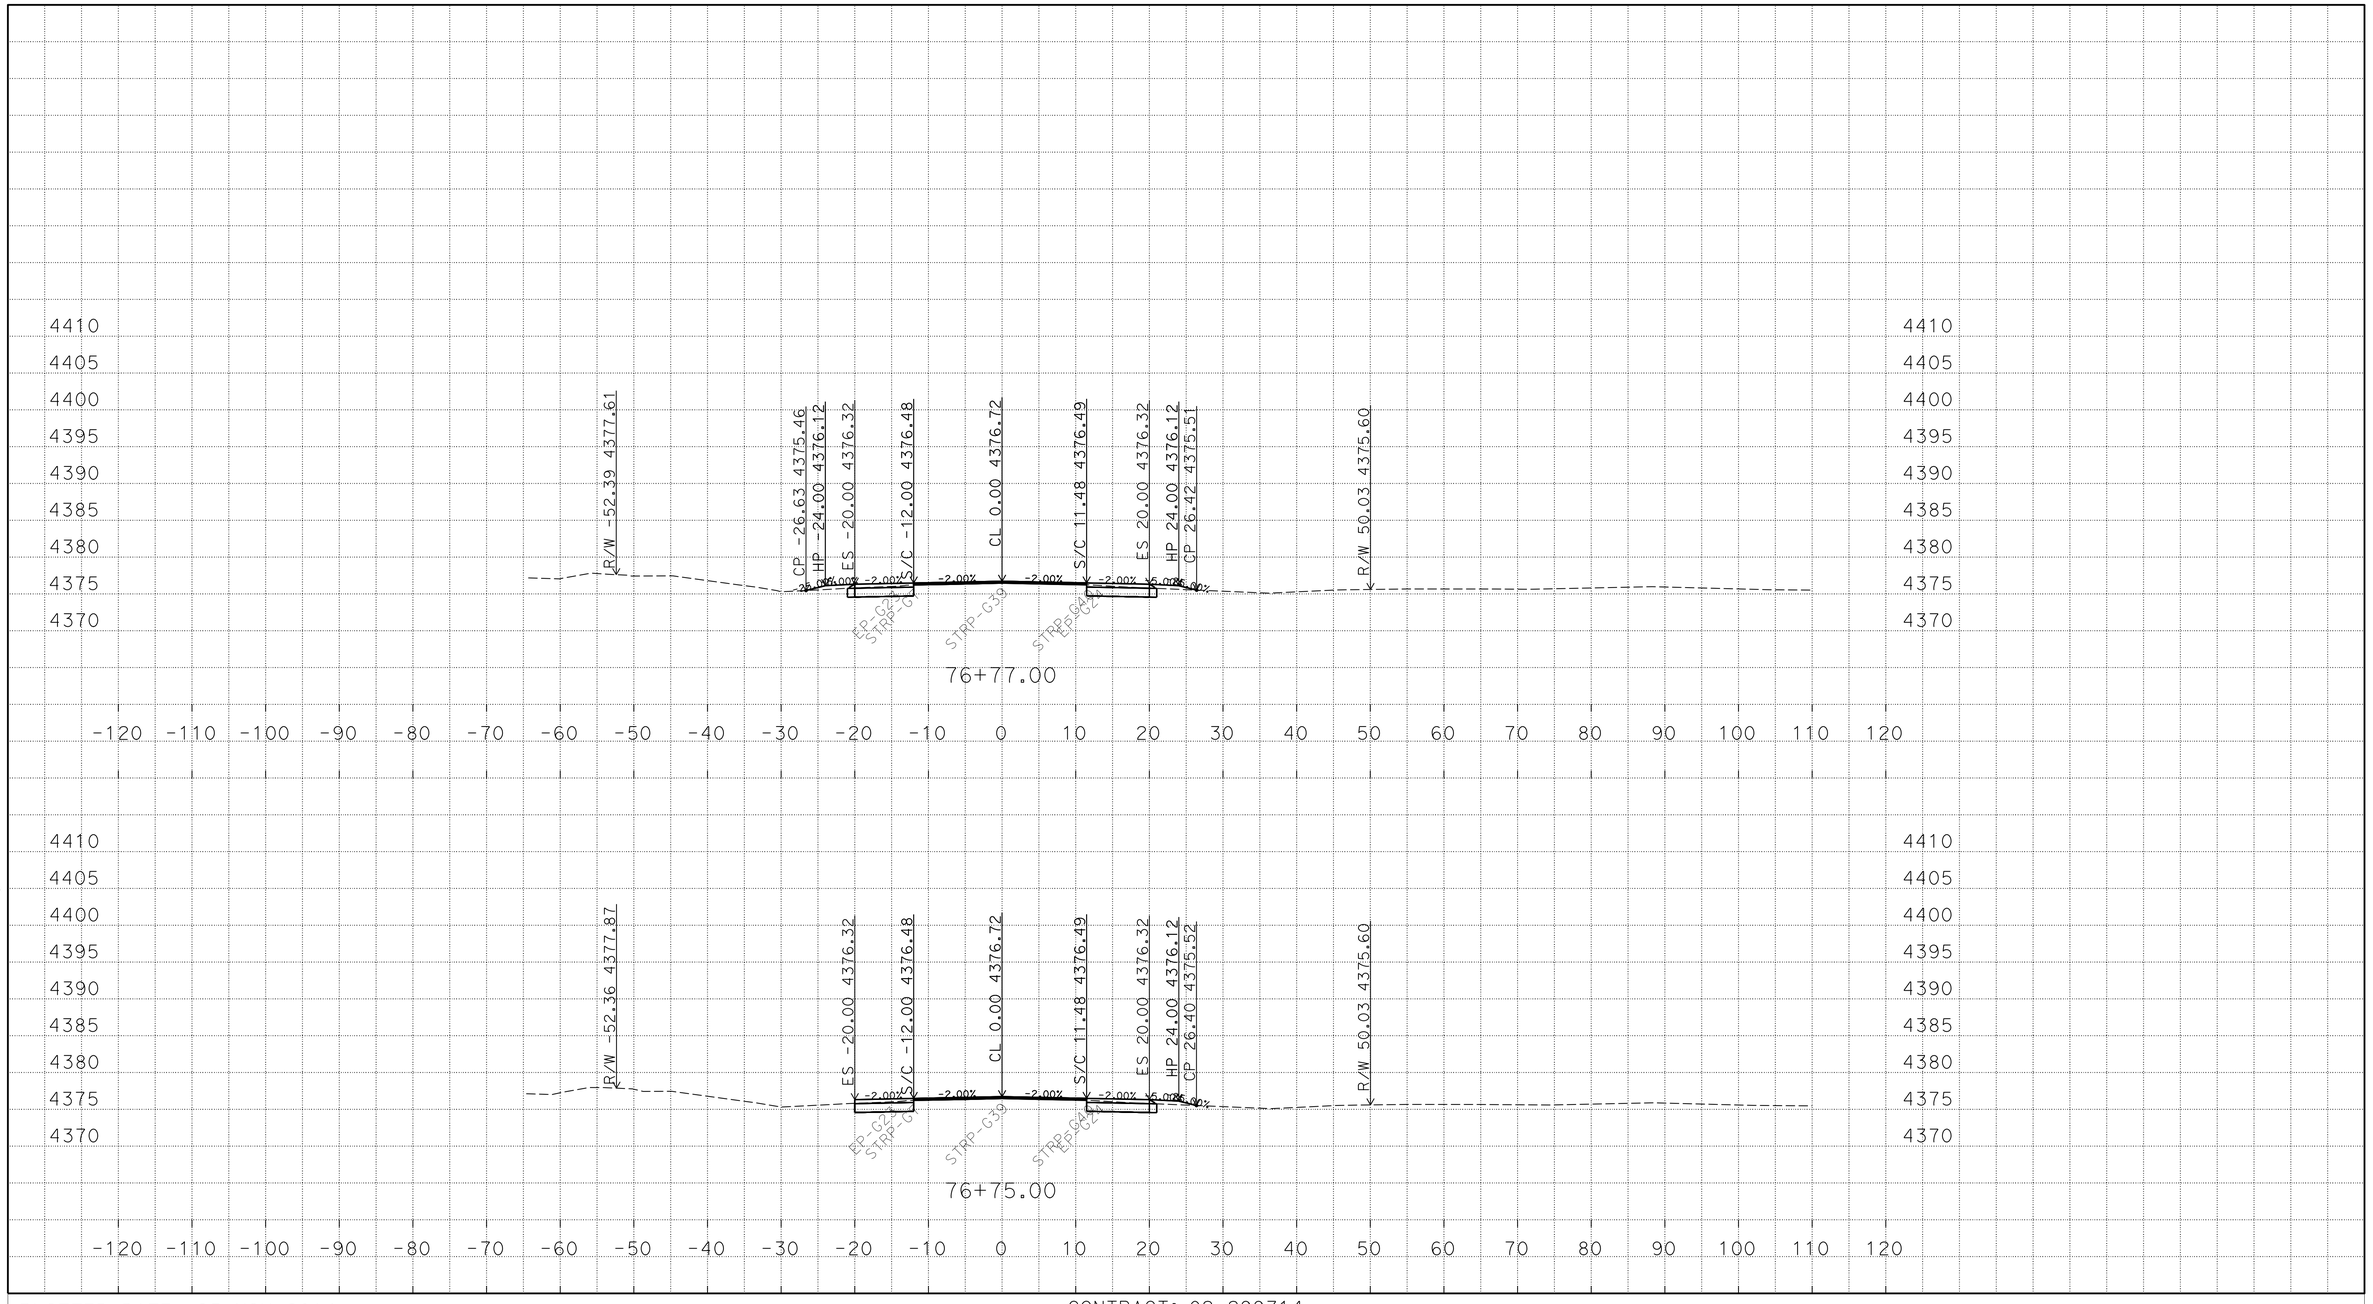

P:\proj2\02\299714\design\C3D\XSec_Qtys
0229971 Xsec 2014-10-07_TEMP_X_C3D_DWG.dwg - 25-Nov-14 10:13 AM

PLOTTED DATE: 25-NOV-2014

SCALE: 1"=10' Horiz.
1"=10' Vert.

CREATED BY: S117566

CONTRACT: 02-299714

DIST/CO/RTE/PM: 02/Mod/299/39.4/40.6

PROJECT ID: 02-1200-0022-4

"A1" LINE
CROSS SECTIONS
132 OF 248

FOR EARTHWORK DEVELOPMENT ONLY

All Dimensions are U.S. Survey Feet

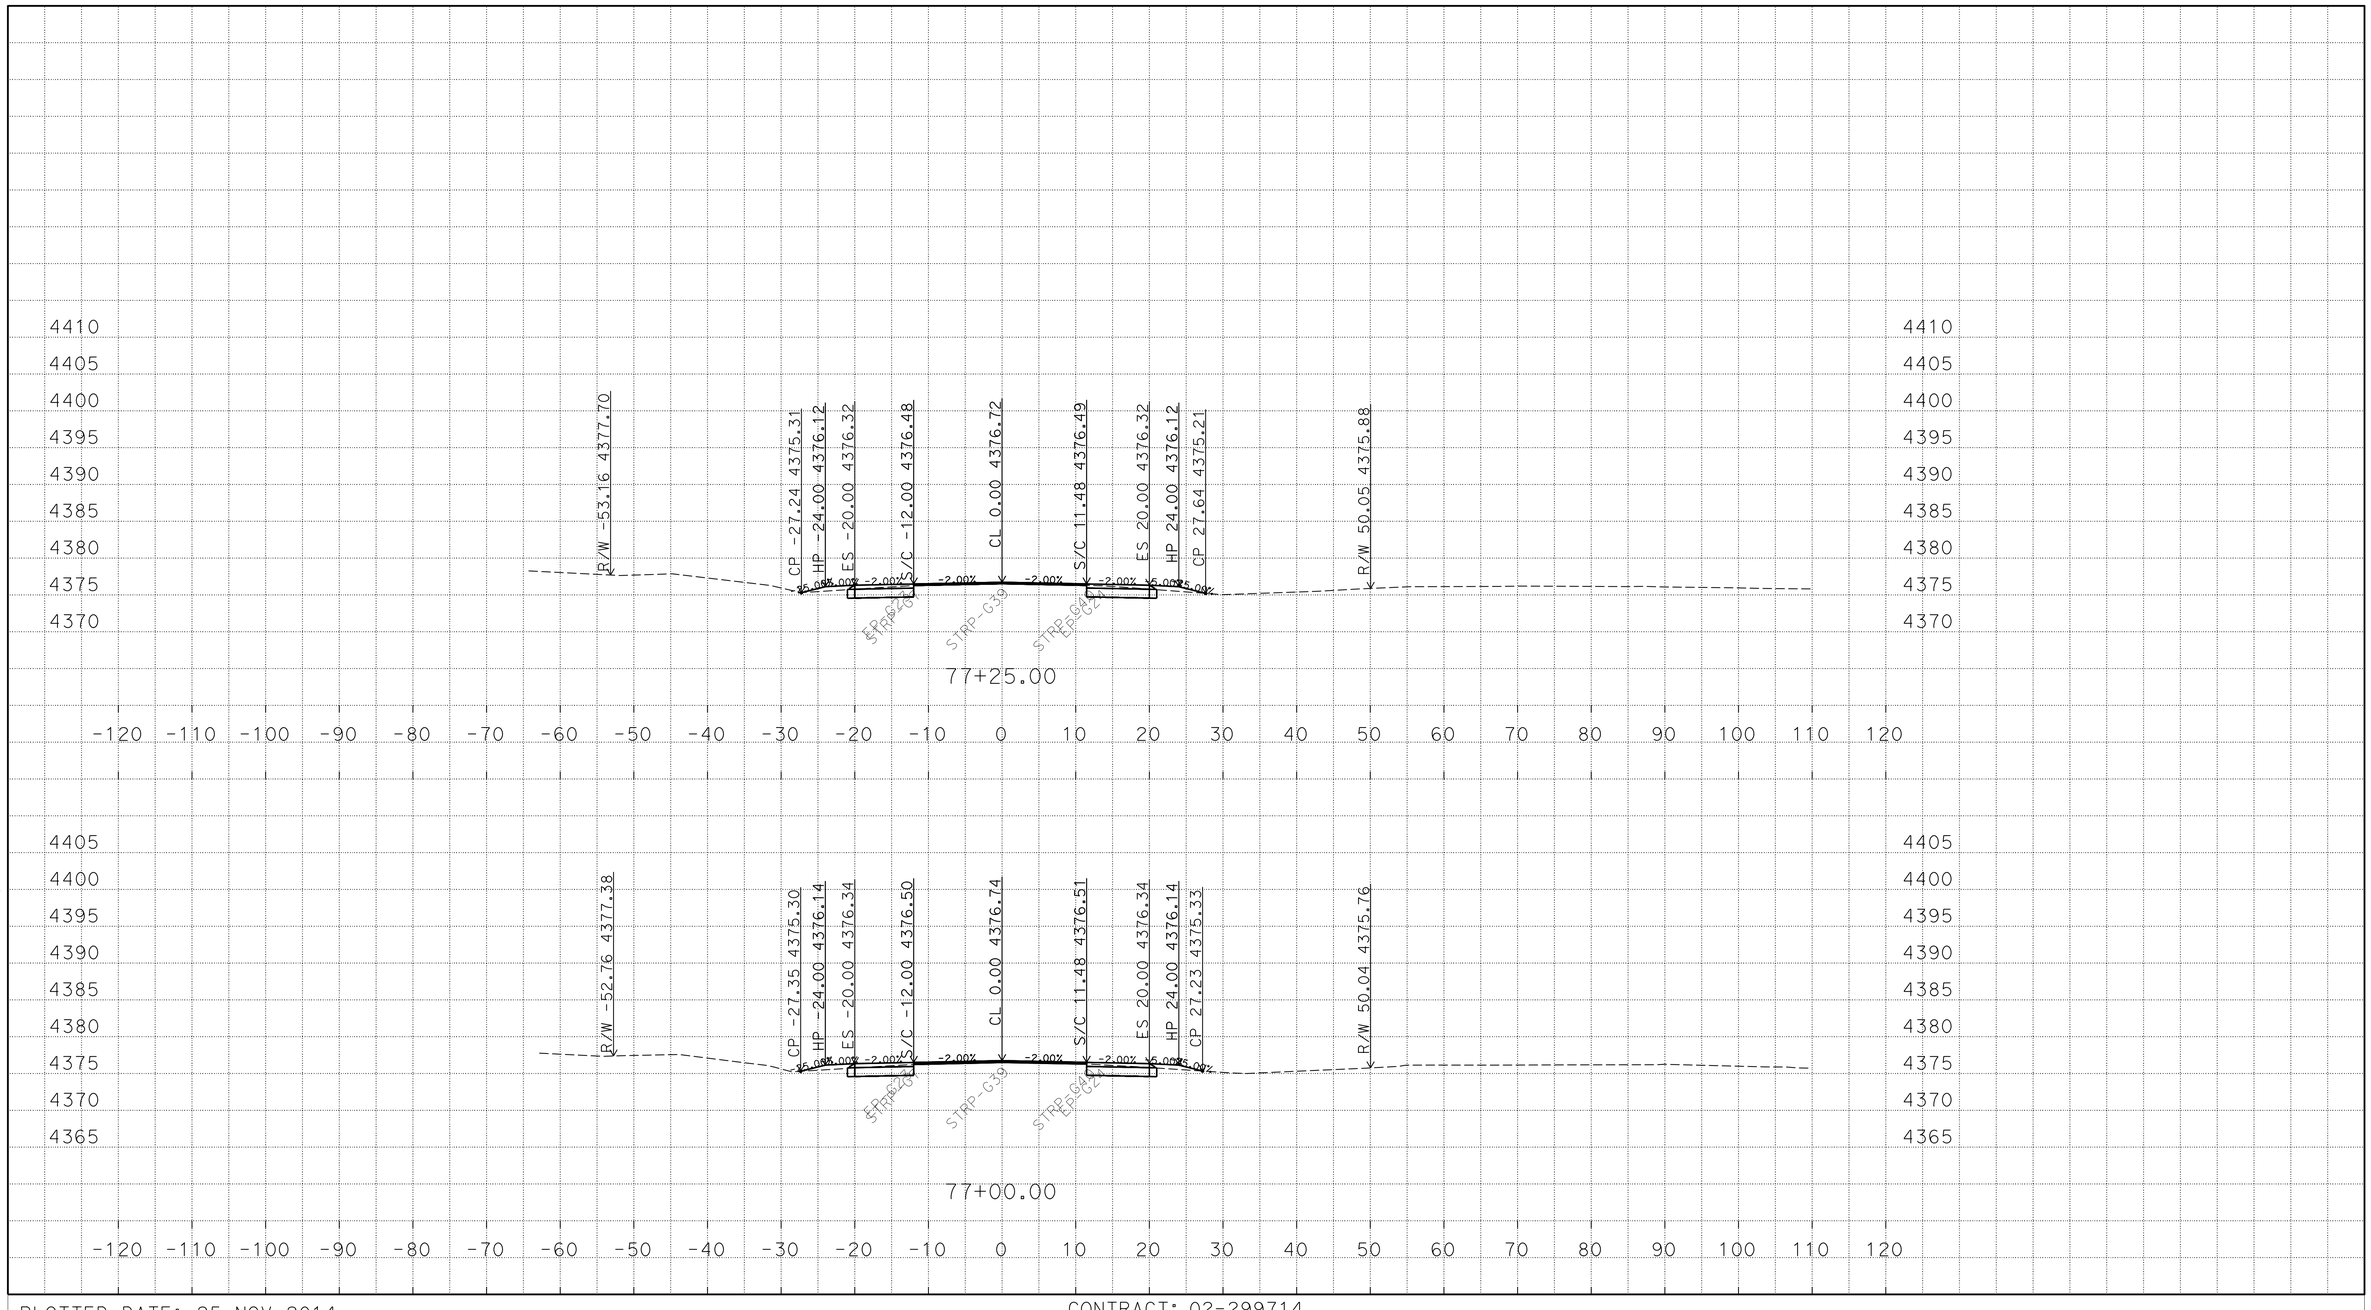

P:\proj2\02\29971\design\C3D\XSec_Qtys
0229971 Xsec 2014-10-07_TEMP_X_C3D_DWG.dwg - 25-Nov-14 10:13 AM

PLOTTED DATE: 25-NOV-2014

SCALE: 1"=10' Horiz.
1"=10' Vert.

CREATED BY: S117566

CONTRACT: 02-299714

DIST/CO/RTE/PM: 02/Mod/299/39.4/40.6

PROJECT ID: 02-1200-0022-4

"A1" LINE
CROSS SECTIONS
133 OF 248

FOR EARTHWORK DEVELOPMENT ONLY

All Dimensions are U.S. Survey Feet

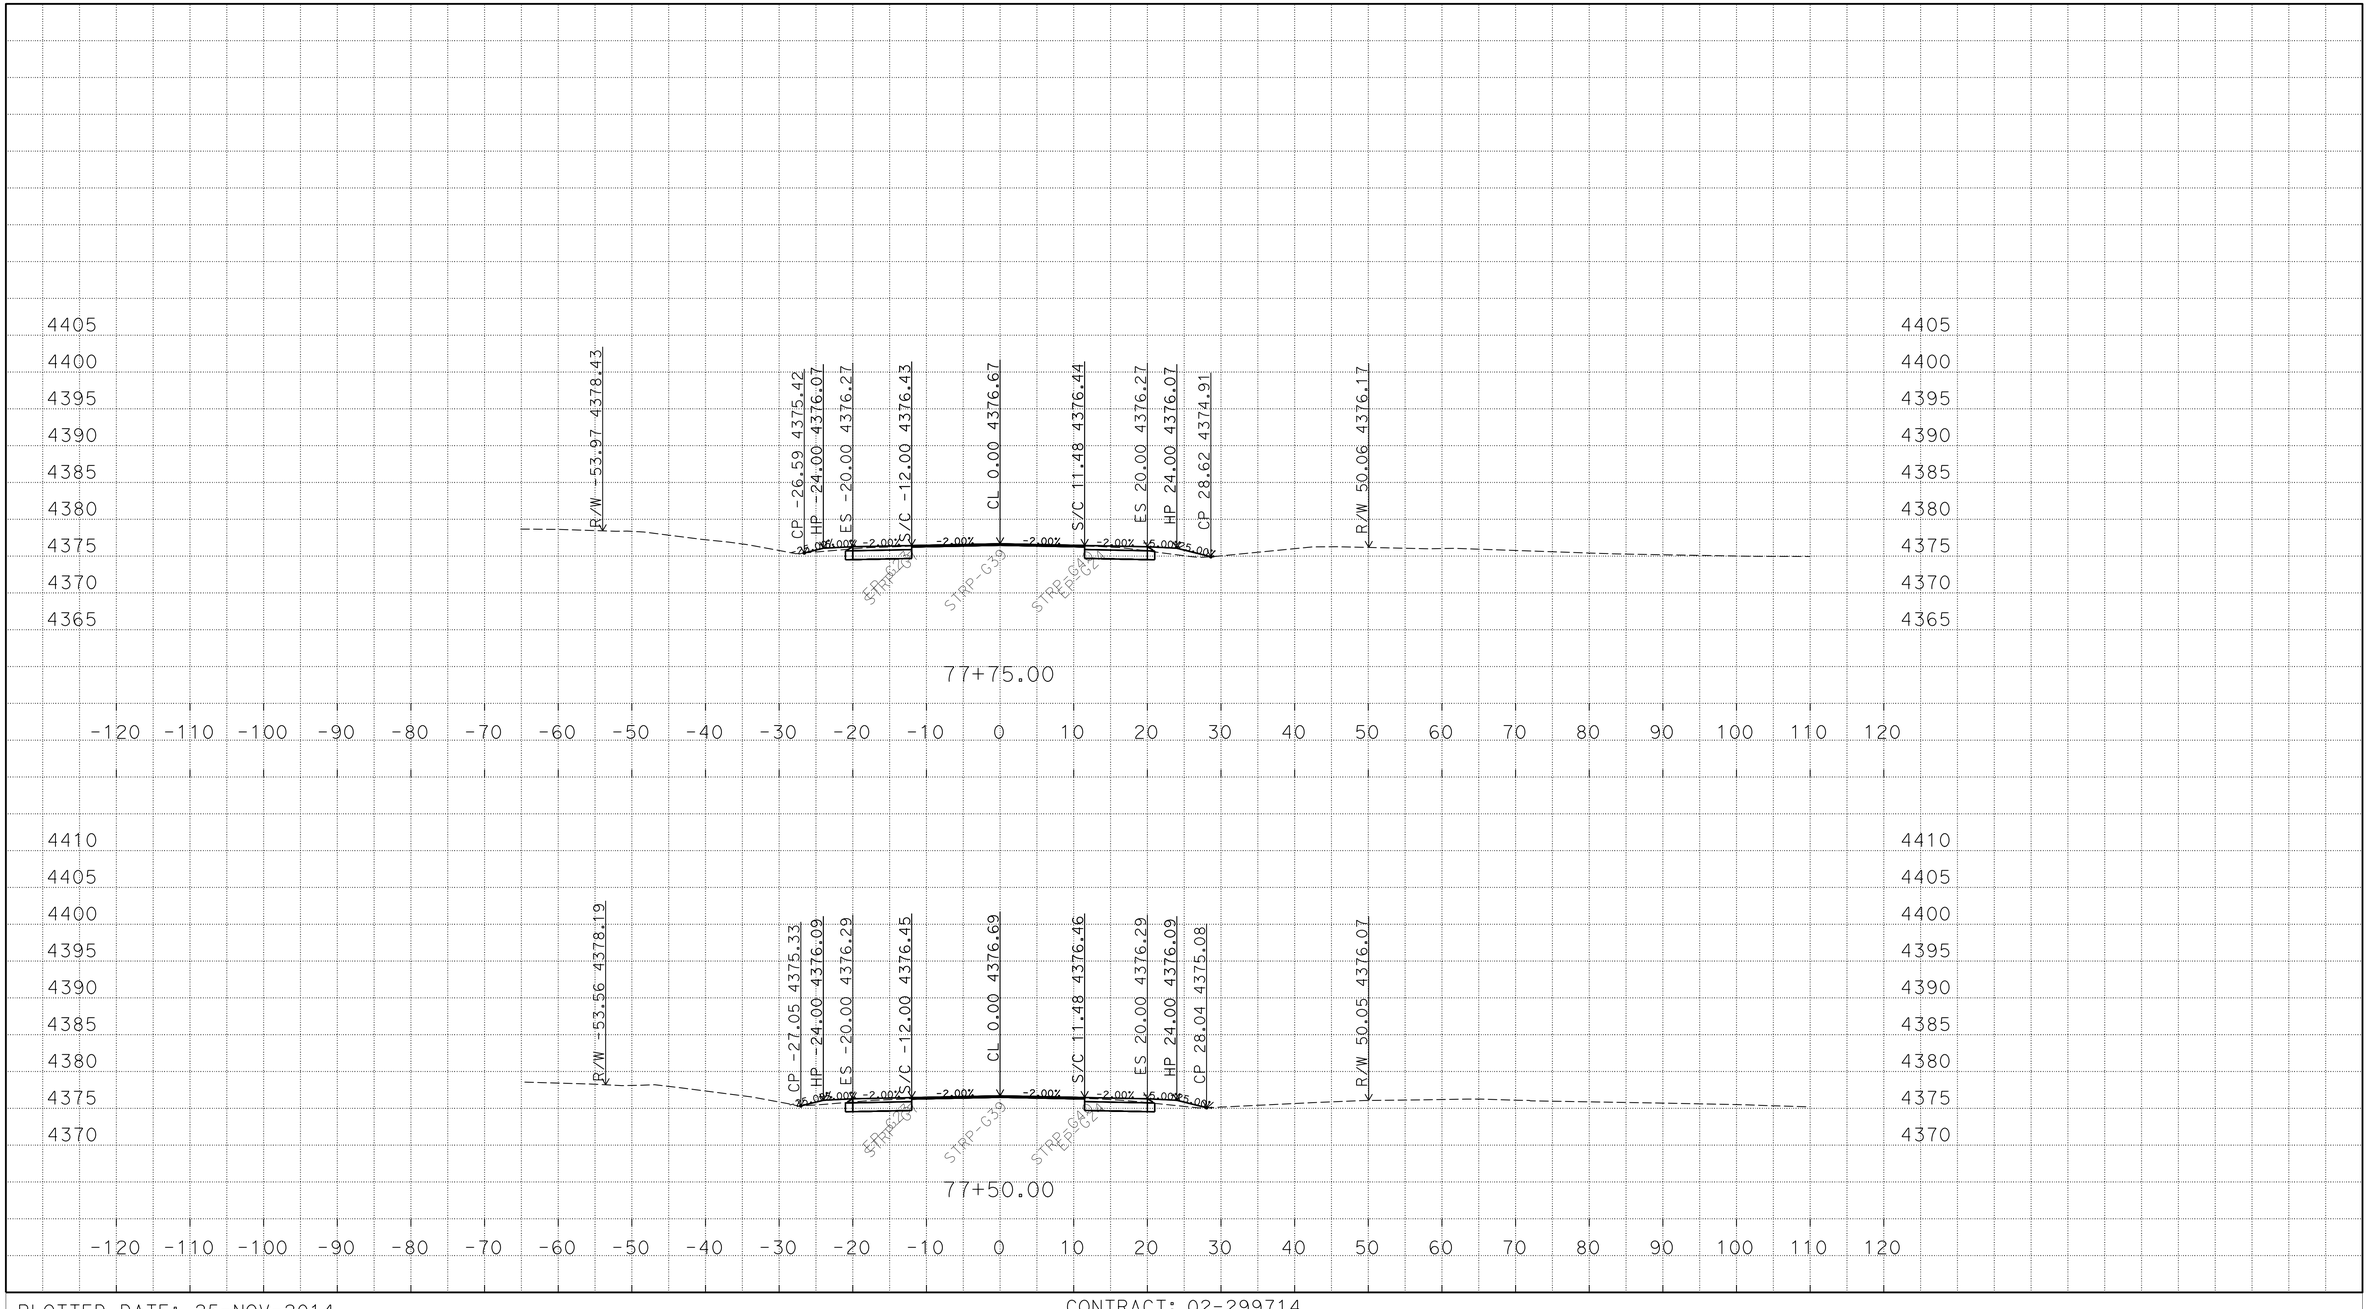

P:\proj2\02\29971\design\C3D\XSec_Qtys
0229971 Xsec 2014-10-07_TEMP_X_C3D_DWG.dwg - 25-Nov-14 10:13 AM

PLOTTED DATE: 25-NOV-2014

SCALE: 1"=10' Horiz.
1"=10' Vert.

CREATED BY: S117566

CONTRACT: 02-299714

DIST/CO/RTE/PM: 02/Mod/299/39.4/40.6

PROJECT ID: 02-1200-0022-4

"A1" LINE
CROSS SECTIONS
134 OF 248

FOR EARTHWORK DEVELOPMENT ONLY

All Dimensions are U.S. Survey Feet

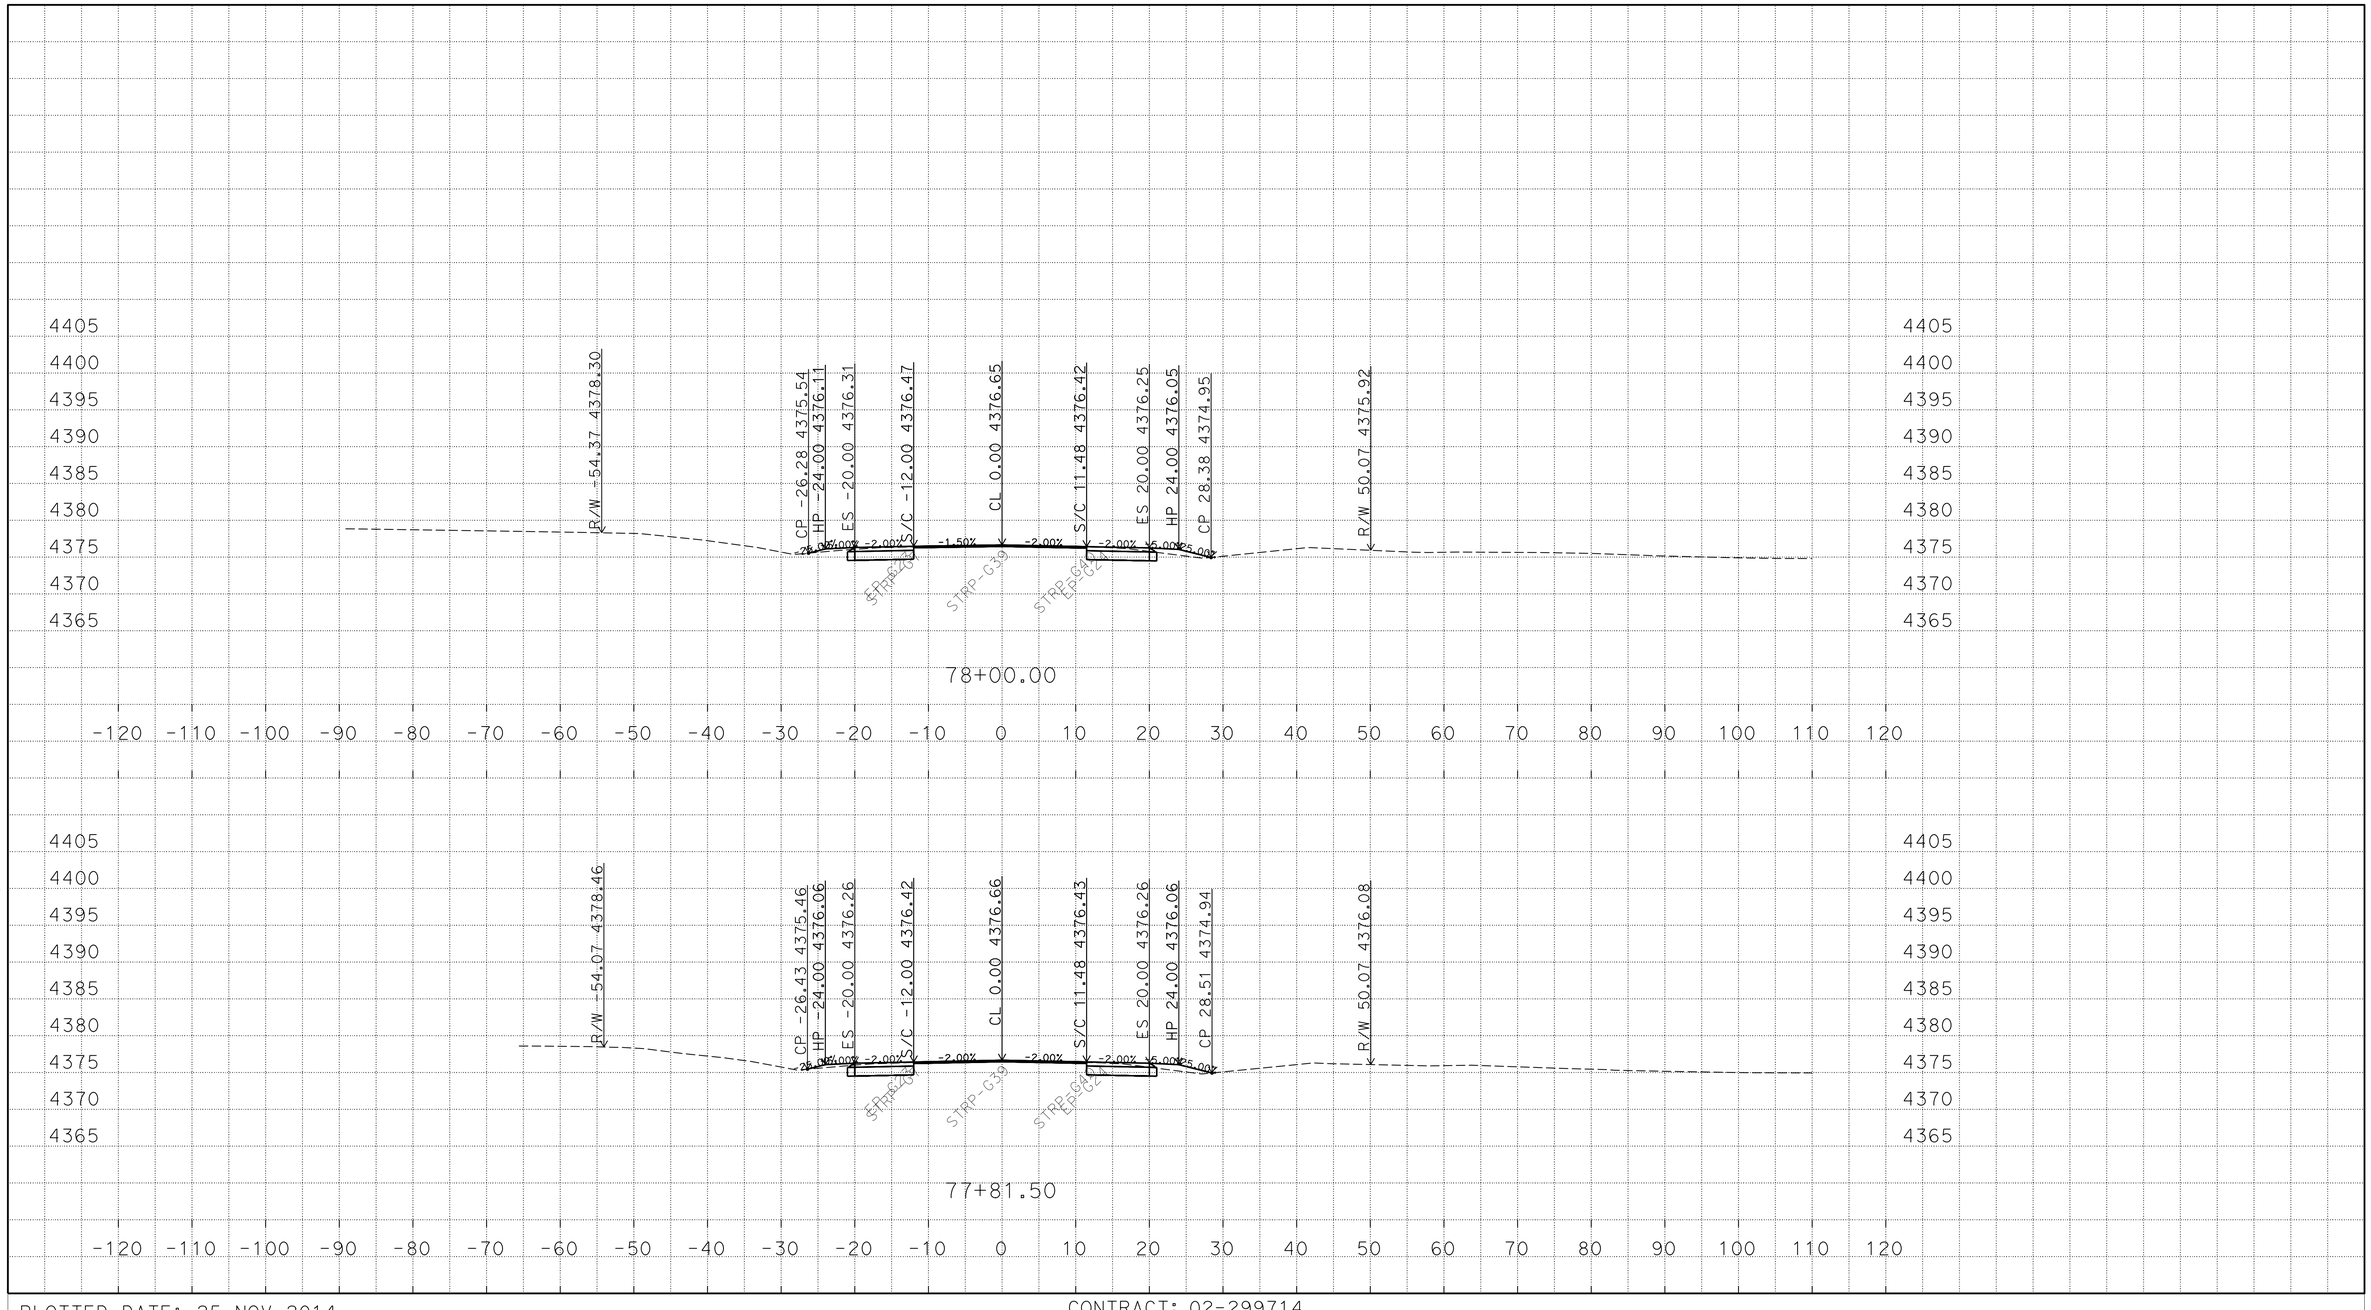

P:\proj2\02\29971\design\C3D\XSec_Qtys
0229971 Xsec 2014-10-07_TEMP_X_C3D_DWG.dwg - 25-Nov-14 10:13 AM

PLOTTED DATE: 25-NOV-2014

SCALE: 1"=10' Horiz.
1"=10' Vert.

CREATED BY: S117566

CONTRACT: 02-299714

DIST/CO/RTE/PM: 02/Mod/299/39.4/40.6

PROJECT ID: 02-1200-0022-4

"A1" LINE
CROSS SECTIONS
135 OF 248

FOR EARTHWORK DEVELOPMENT ONLY

All Dimensions are U.S. Survey Feet

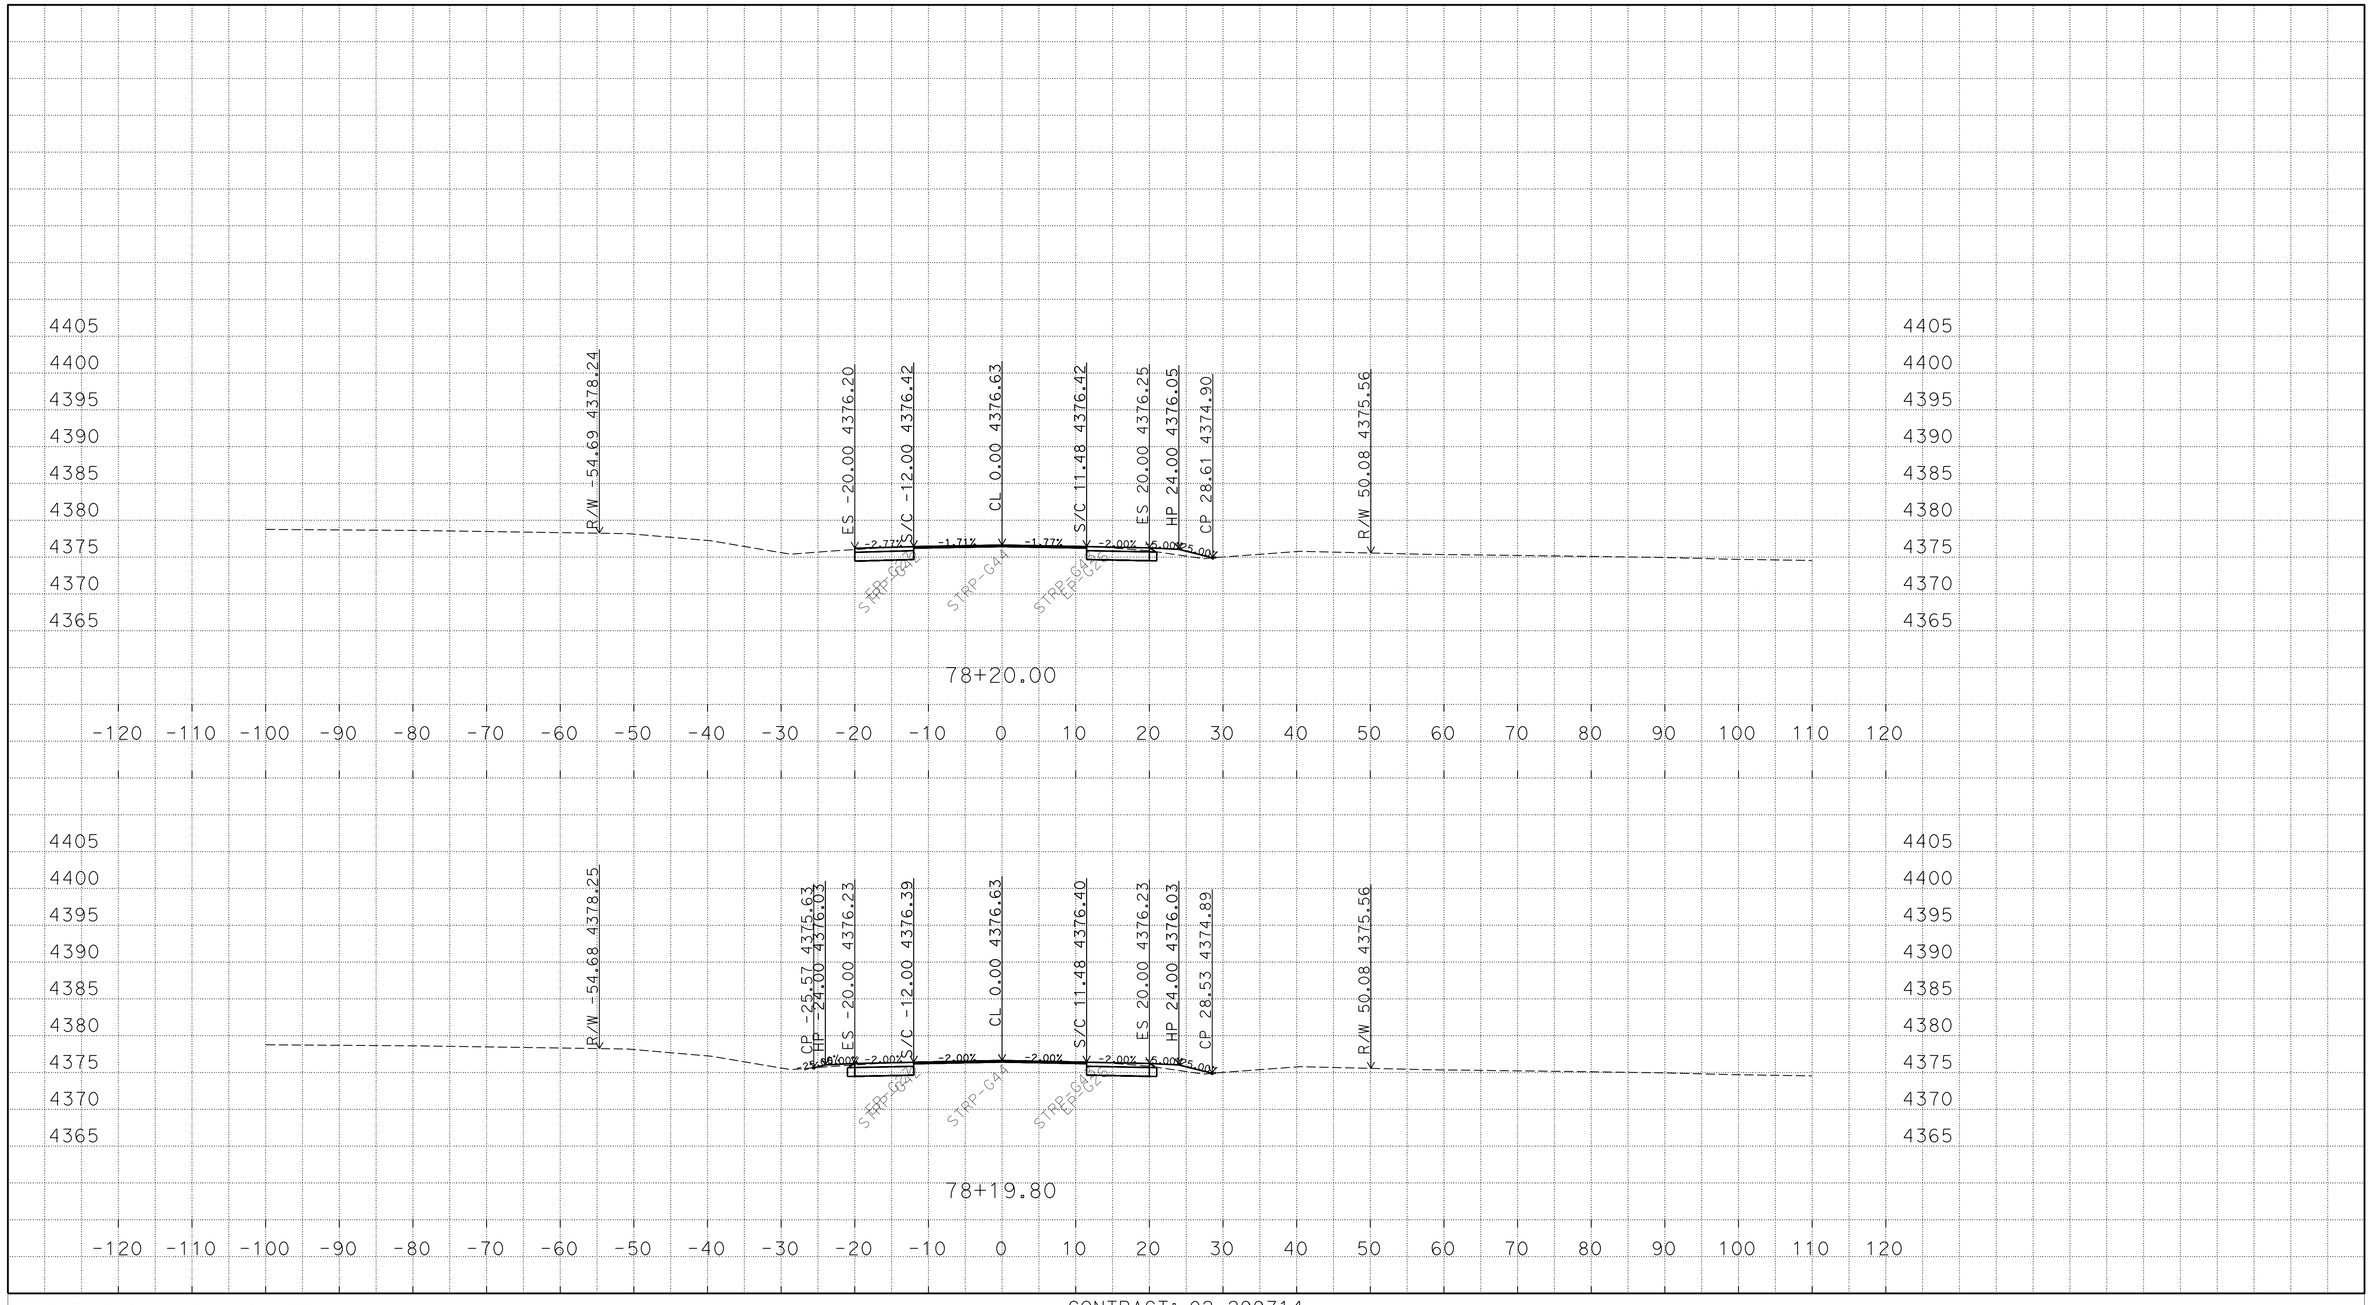

P:\proj2\02\29971\design\C3D\XSec_Qtys
0229971 Xsec 2014-10-07_TEMP_X_C3D_DWG.dwg - 25-Nov-14 10:13 AM

PLOTTED DATE: 25-NOV-2014

SCALE: 1"=10' Horiz.
1"=10' Vert.

CREATED BY: S117566

CONTRACT: 02-299714

DIST/CO/RTE/PM: 02/Mod/299/39.4/40.6

PROJECT ID: 02-1200-0022-4

"A1" LINE
CROSS SECTIONS
136 OF 248

FOR EARTHWORK DEVELOPMENT ONLY

All Dimensions are U.S. Survey Feet

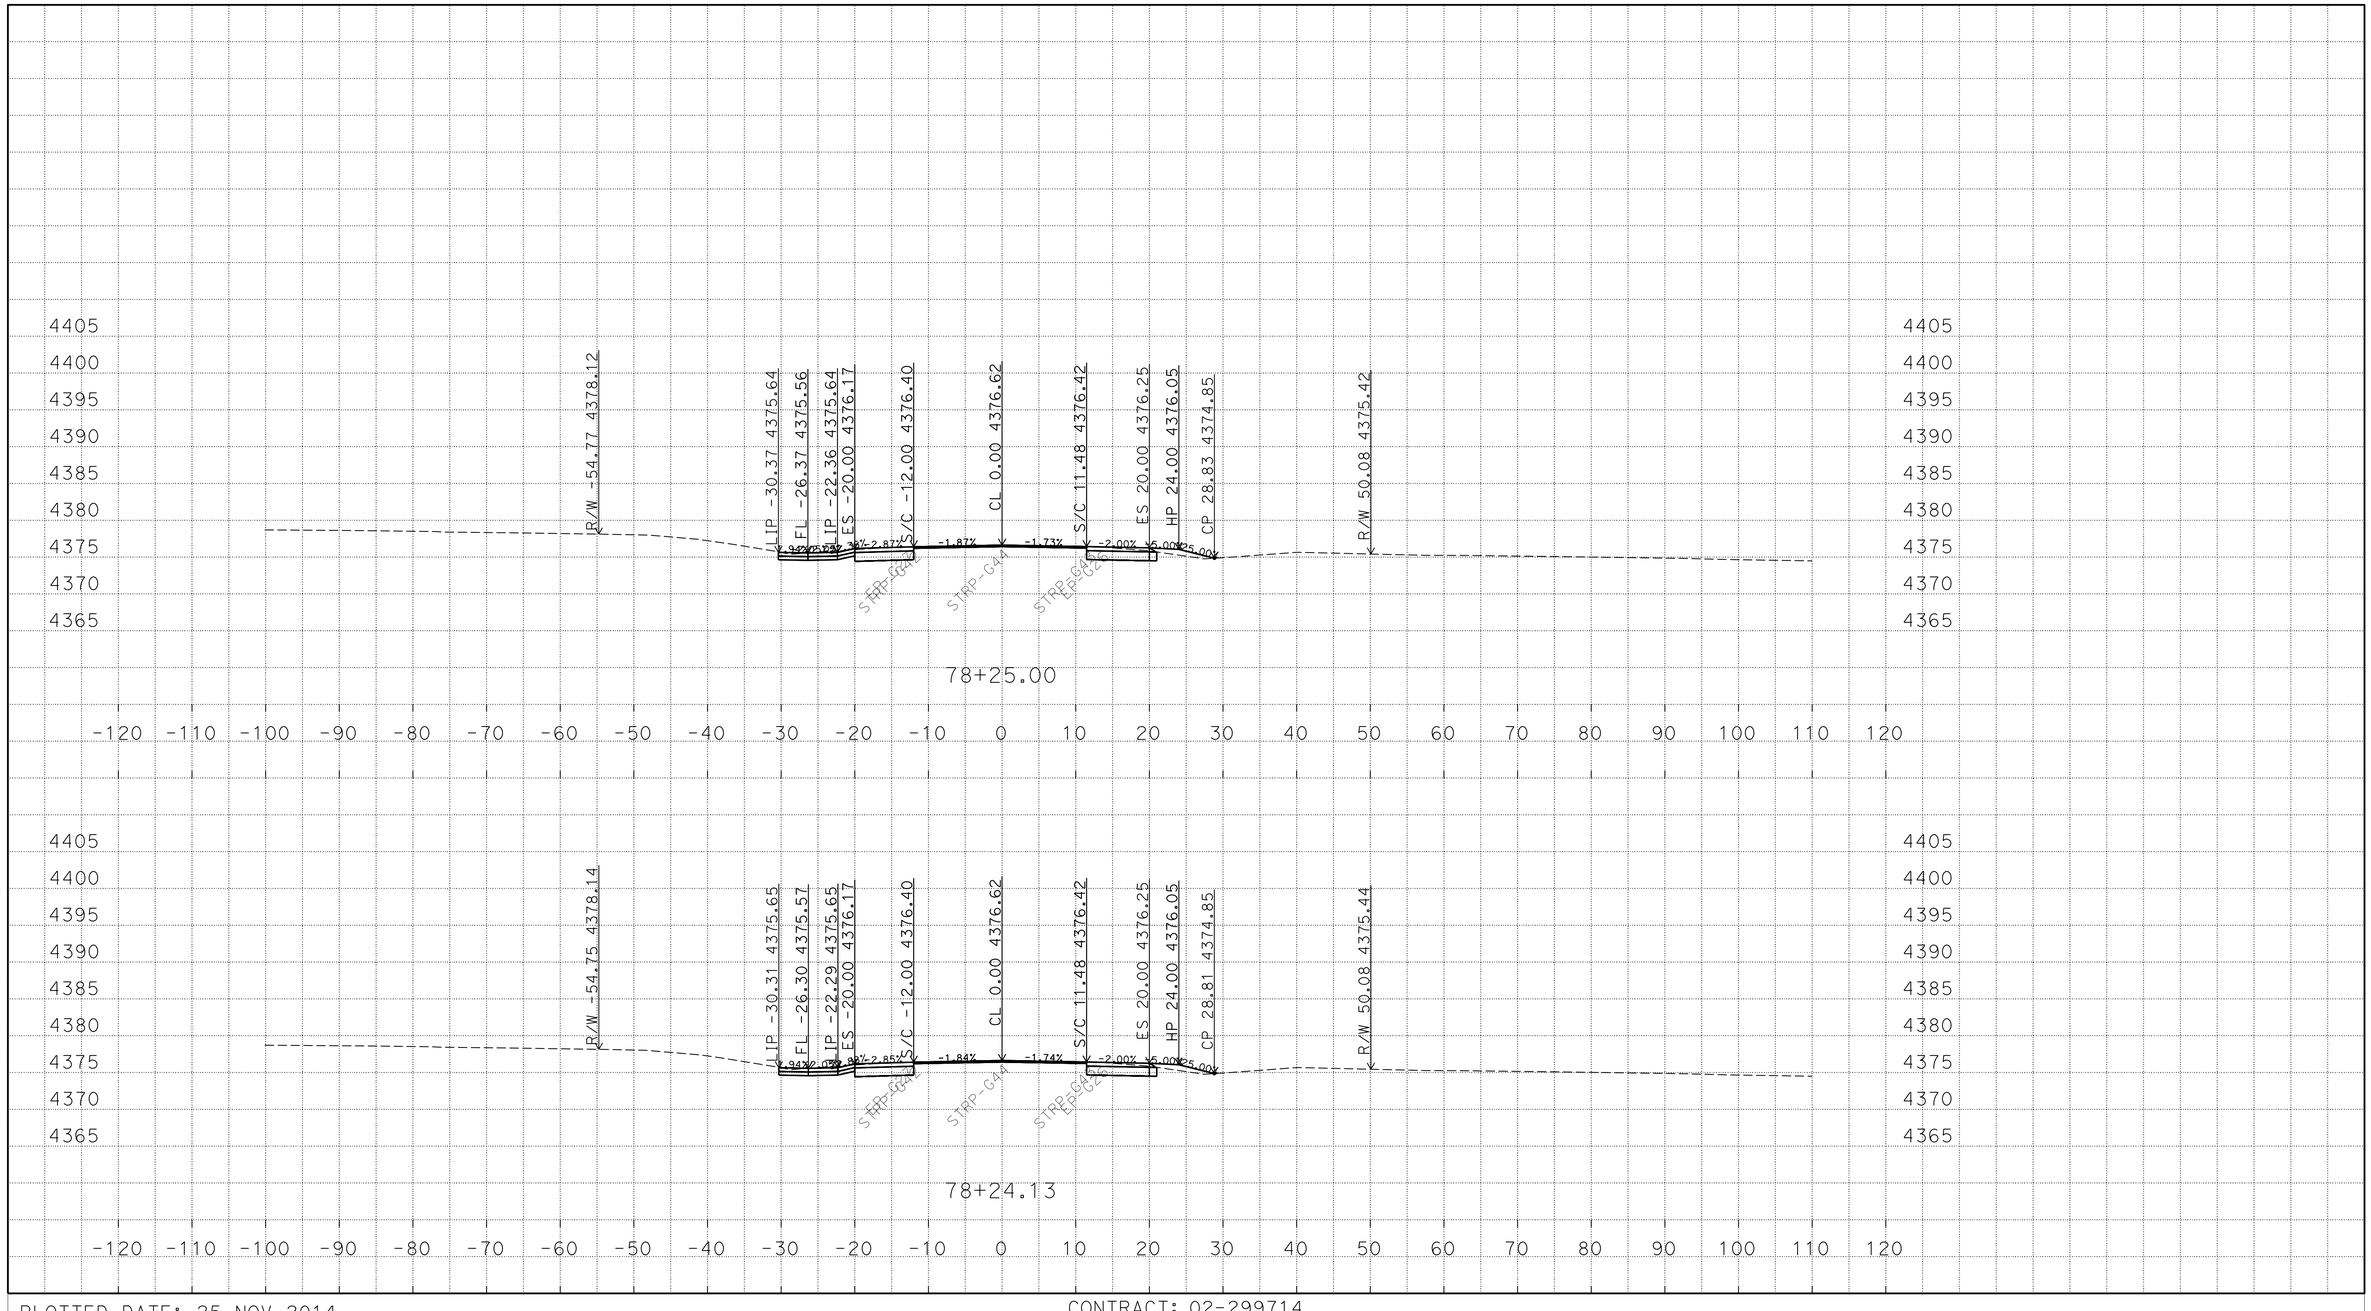

P:\proj2\02\29971\design\C3D\XSec_Qtys
0229971 Xsec 2014-10-07_TEMP_X_C3D_DWG.dwg - 25-Nov-14 10:13 AM

PLOTTED DATE: 25-NOV-2014

SCALE: 1"=10' Horiz.
1"=10' Vert.

CREATED BY: S117566

CONTRACT: 02-299714

DIST/CO/RTE/PM: 02/Mod/299/39.4/40.6

PROJECT ID: 02-1200-0022-4

"A1" LINE
CROSS SECTIONS
137 OF 248

FOR EARTHWORK DEVELOPMENT ONLY

All Dimensions are U.S. Survey Feet

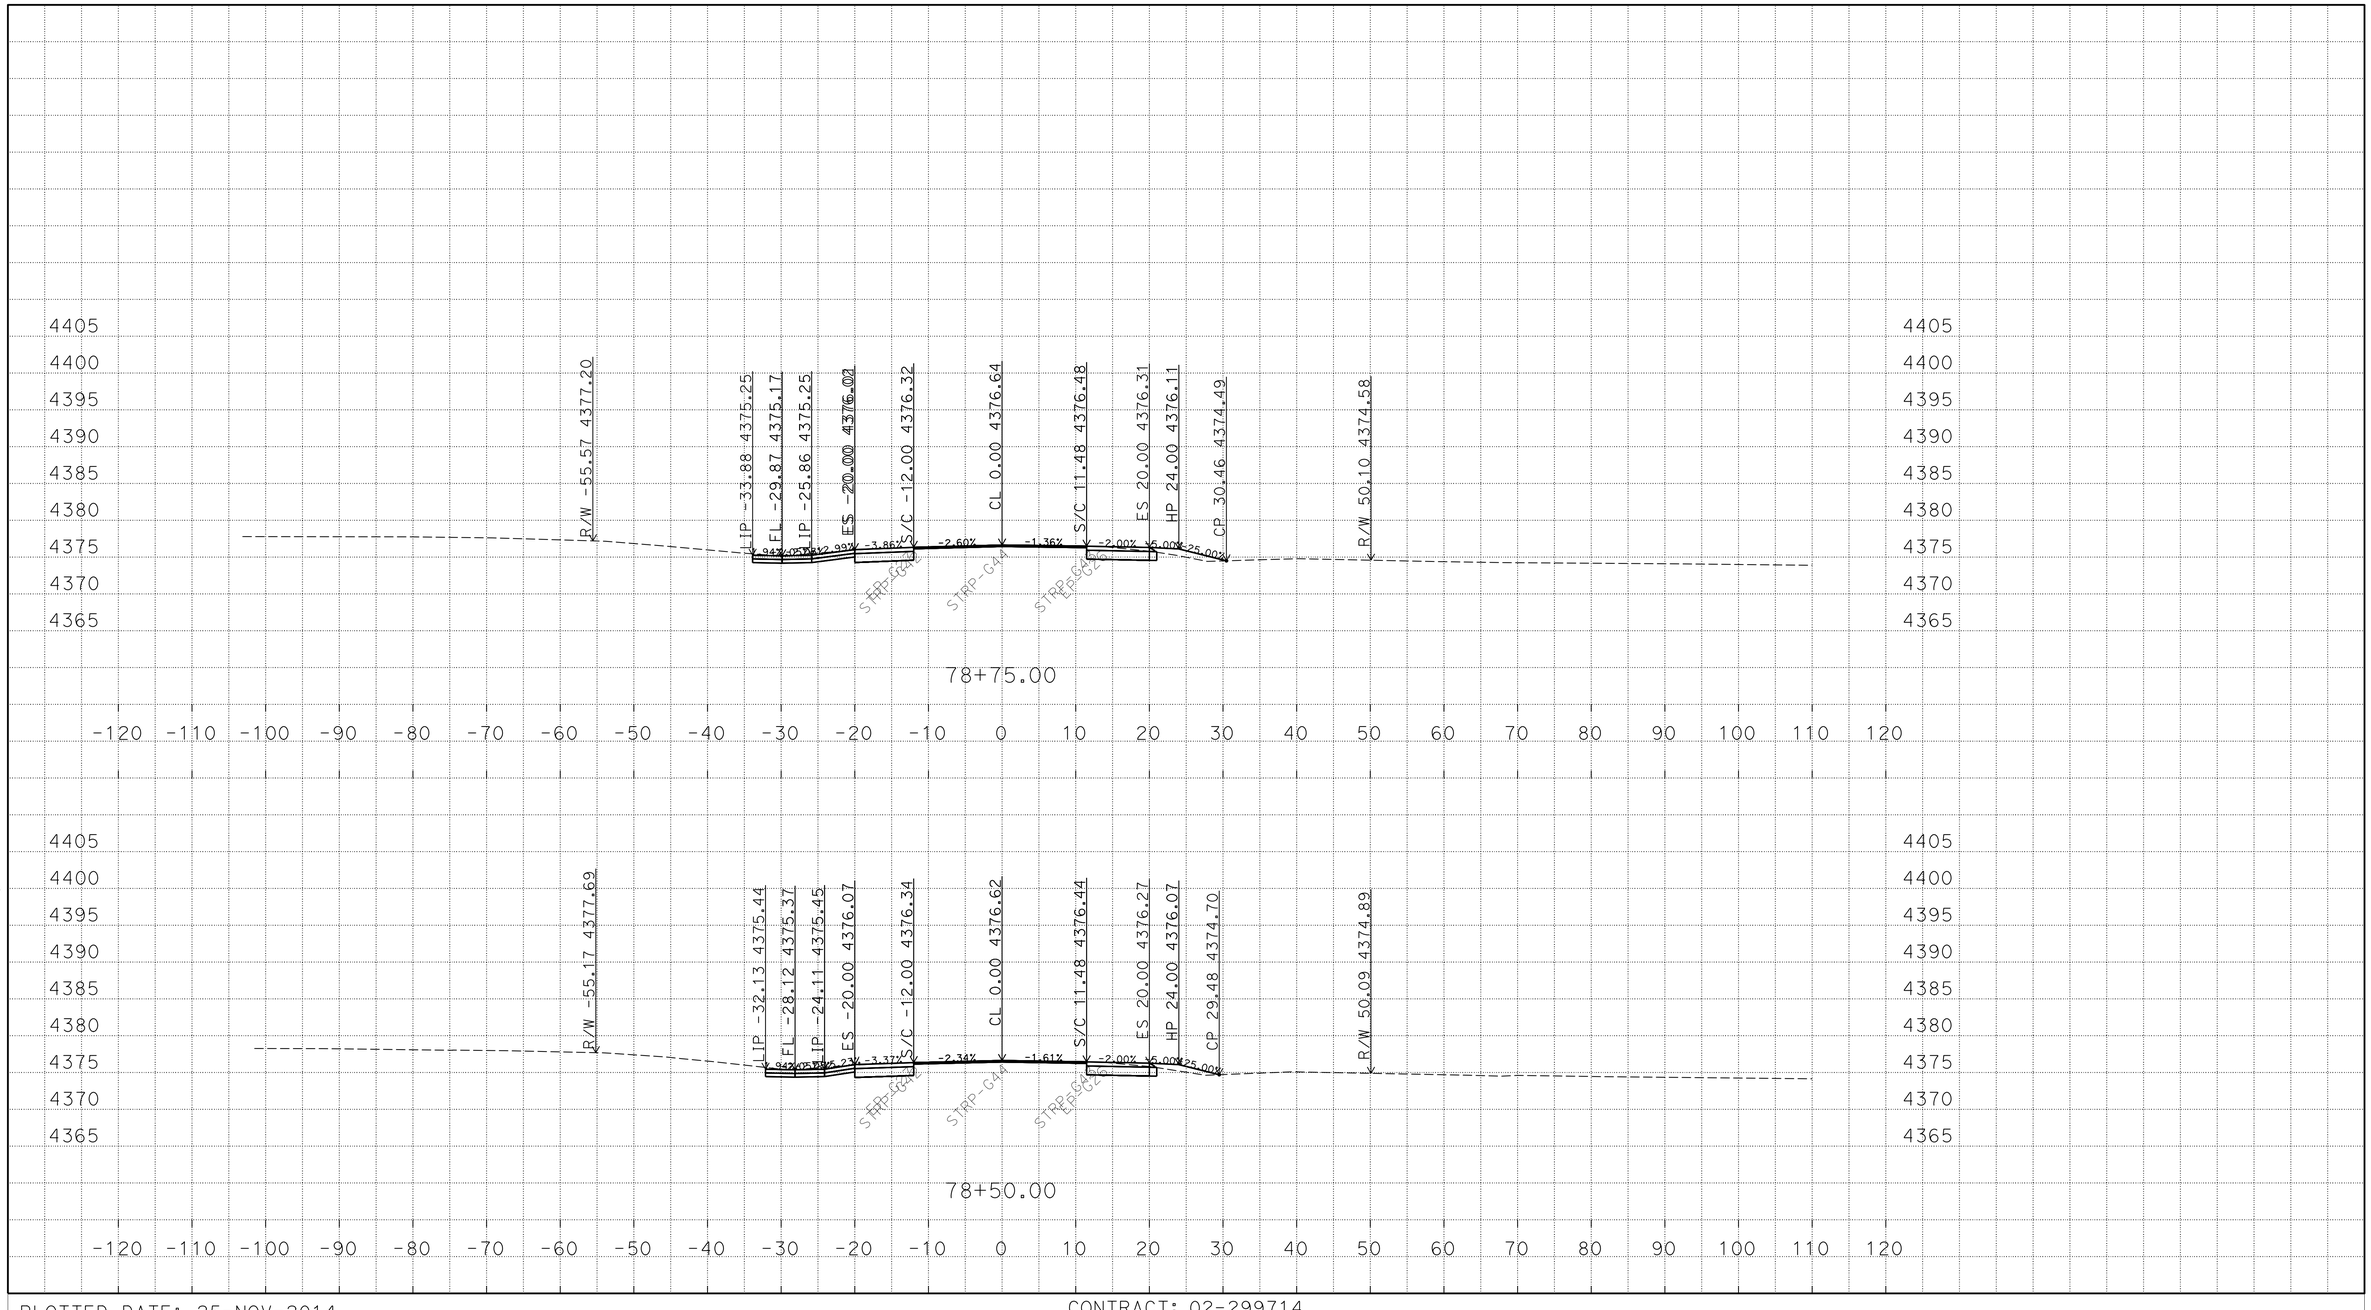

P:\proj2\02\29971\design\C3D\XSec_Qtys
0229971 Xsec 2014-10-07_TEMP_X_C3D_DWG.dwg - 25-Nov-14 10:13 AM

PLOTTED DATE: 25-NOV-2014

SCALE: 1"=10' Horiz.
1"=10' Vert.

CREATED BY: S117566

CONTRACT: 02-299714

DIST/CO/RTE/PM: 02/Mod/299/39.4/40.6

PROJECT ID: 02-1200-0022-4

"A1" LINE
CROSS SECTIONS
138 OF 248

FOR EARTHWORK DEVELOPMENT ONLY

All Dimensions are U.S. Survey Feet

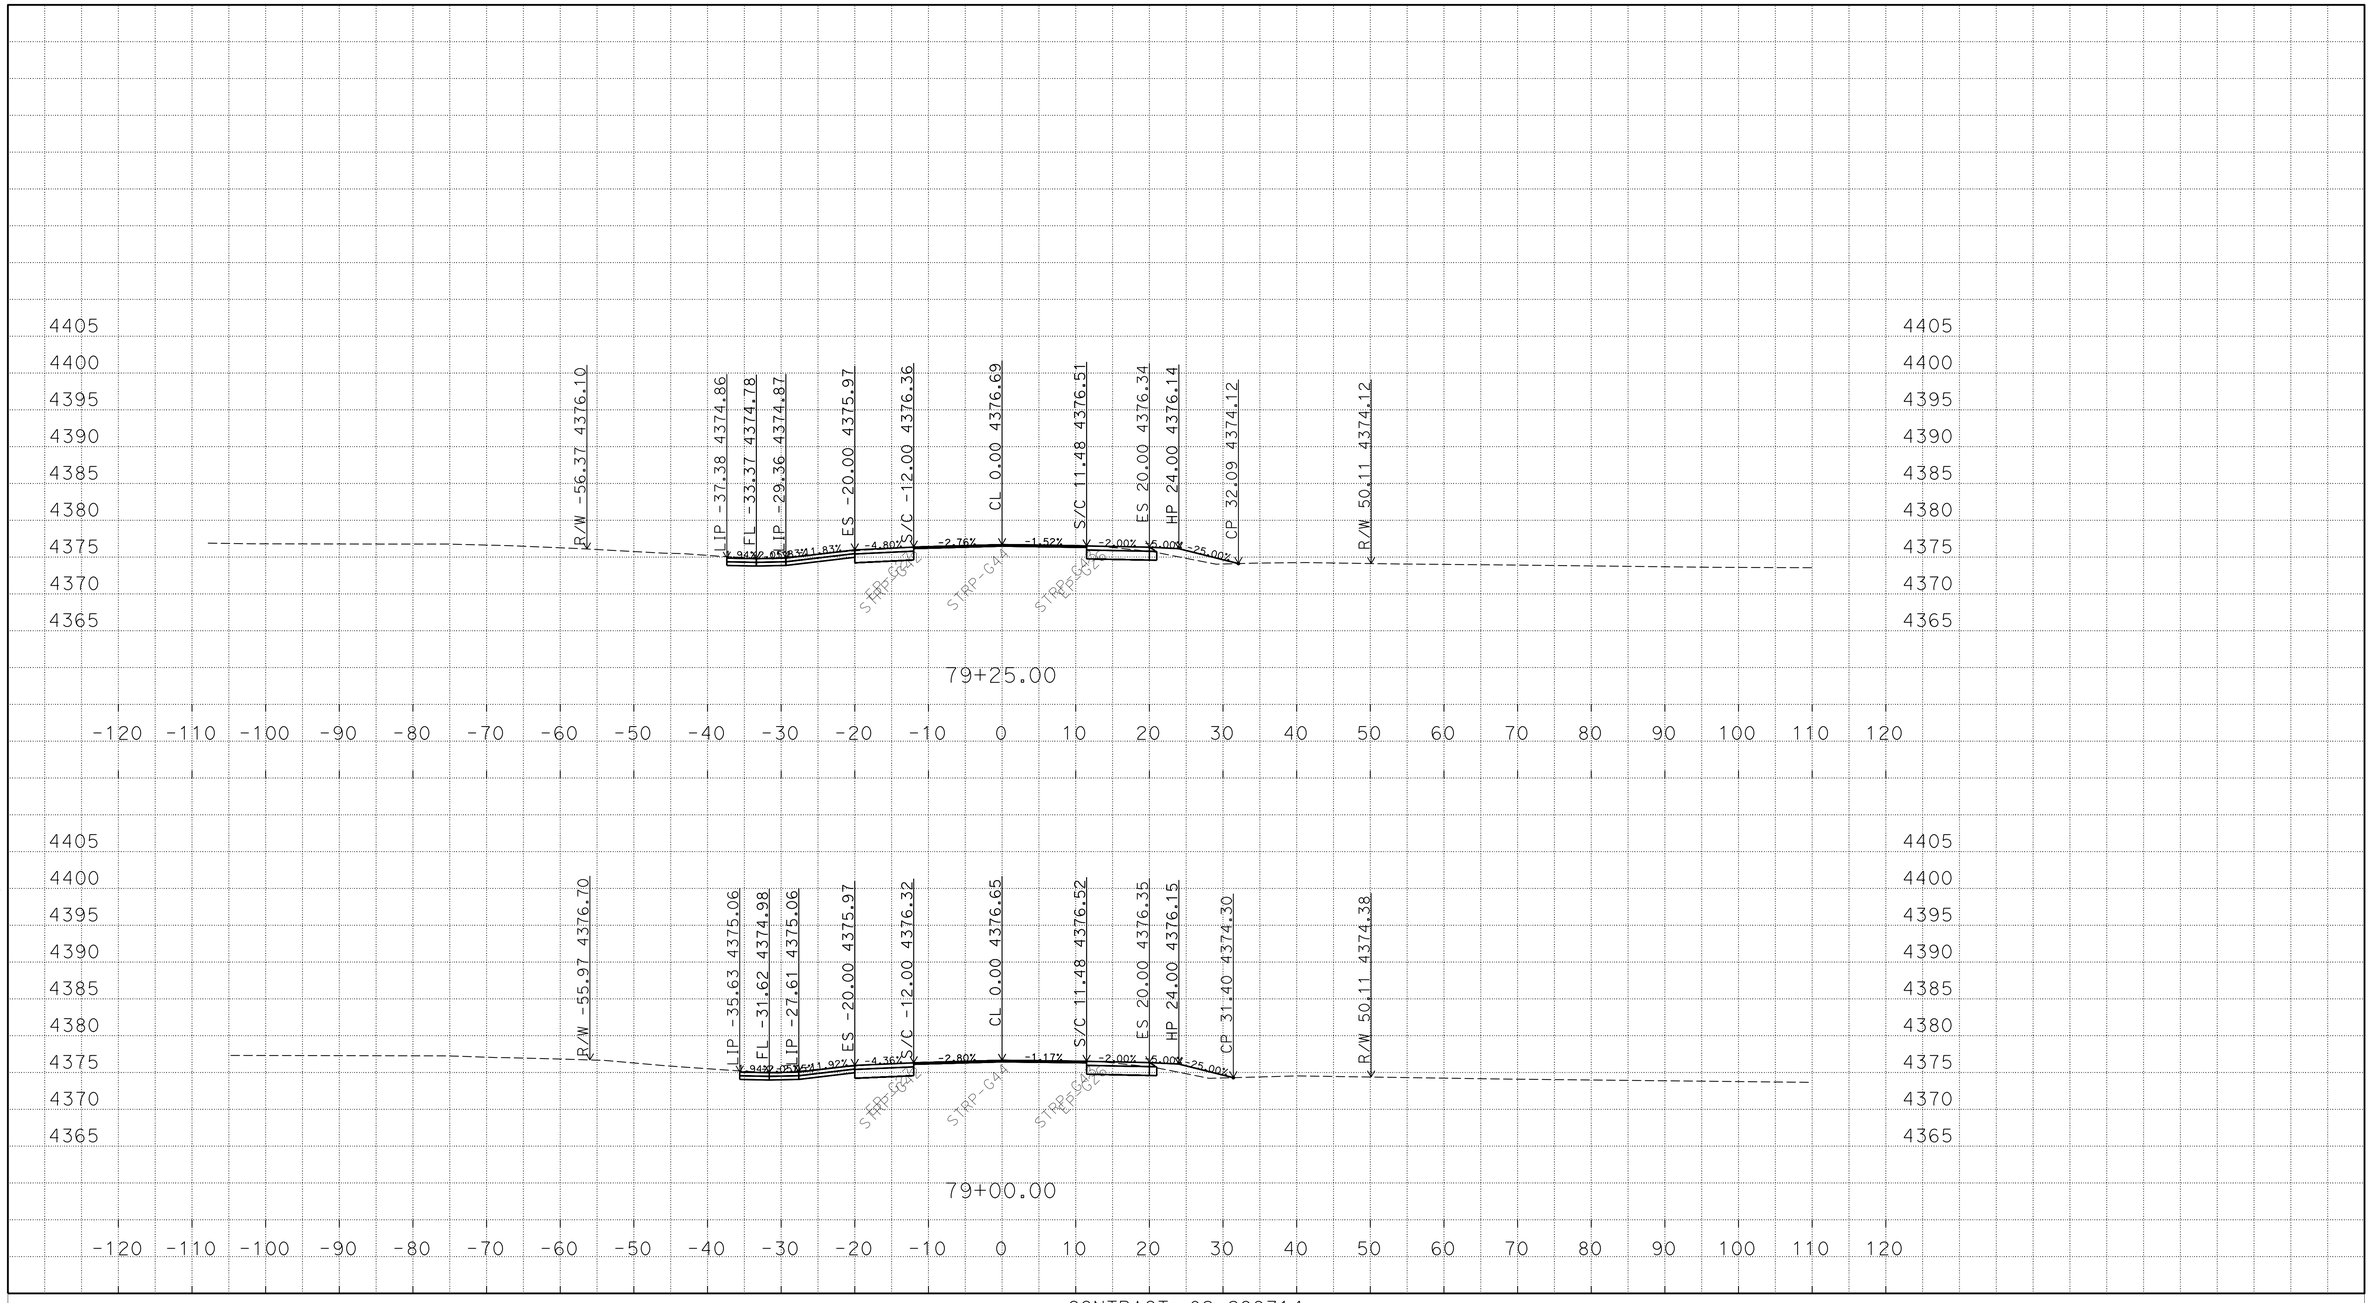

P:\proj2\02\29971\design\C3D\XSec_Qtys
0229971 Xsec 2014-10-07_TEMP_X_C3D_DWG.dwg - 25-Nov-14 10:13 AM

PLOTTED DATE: 25-NOV-2014

SCALE: 1"=10' Horiz.
1"=10' Vert.

CREATED BY: S117566

CONTRACT: 02-299714

DIST/CO/RTE/PM: 02/Mod/299/39.4/40.6

PROJECT ID: 02-1200-0022-4

"A1" LINE
CROSS SECTIONS
139 OF 248

FOR EARTHWORK DEVELOPMENT ONLY

All Dimensions are U.S. Survey Feet

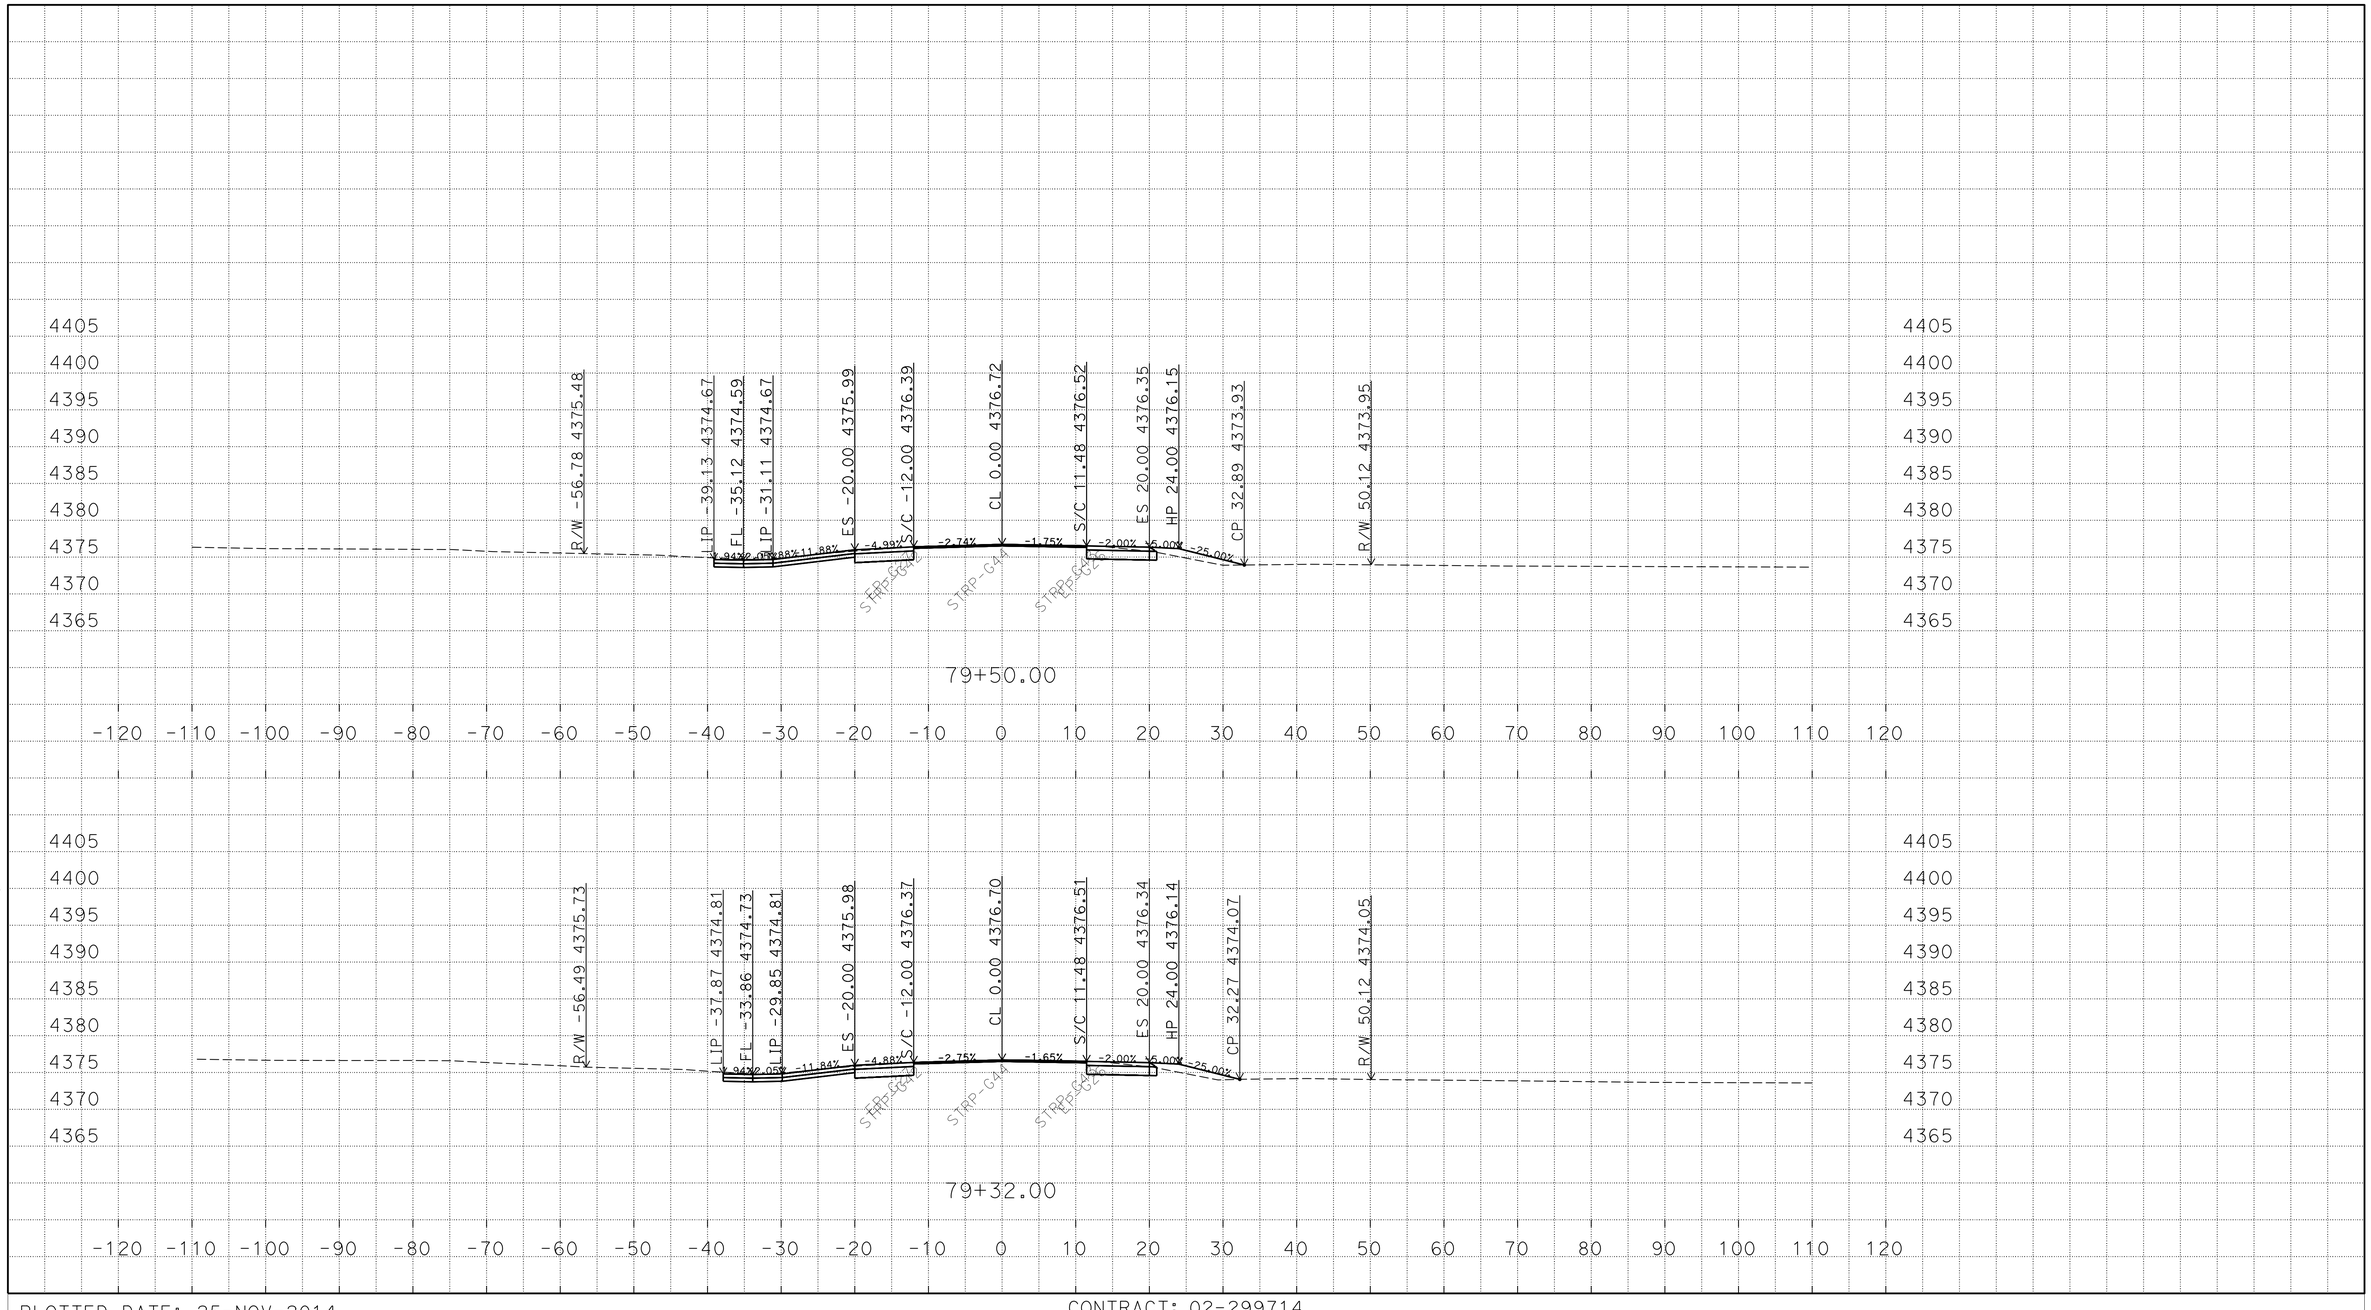

P:\proj2\02\29971\design\C3D\XSec_Qtys
0229971 Xsec 2014-10-07_TEMP_X_C3D_DWG.dwg - 25-Nov-14 10:13 AM

PLOTTED DATE: 25-NOV-2014

SCALE: 1"=10' Horiz.
1"=10' Vert.

CREATED BY: S117566

CONTRACT: 02-299714

DIST/CO/RTE/PM: 02/Mod/299/39.4/40.6

PROJECT ID: 02-1200-0022-4

"A1" LINE
CROSS SECTIONS
140 OF 248

FOR EARTHWORK DEVELOPMENT ONLY

All Dimensions are U.S. Survey Feet

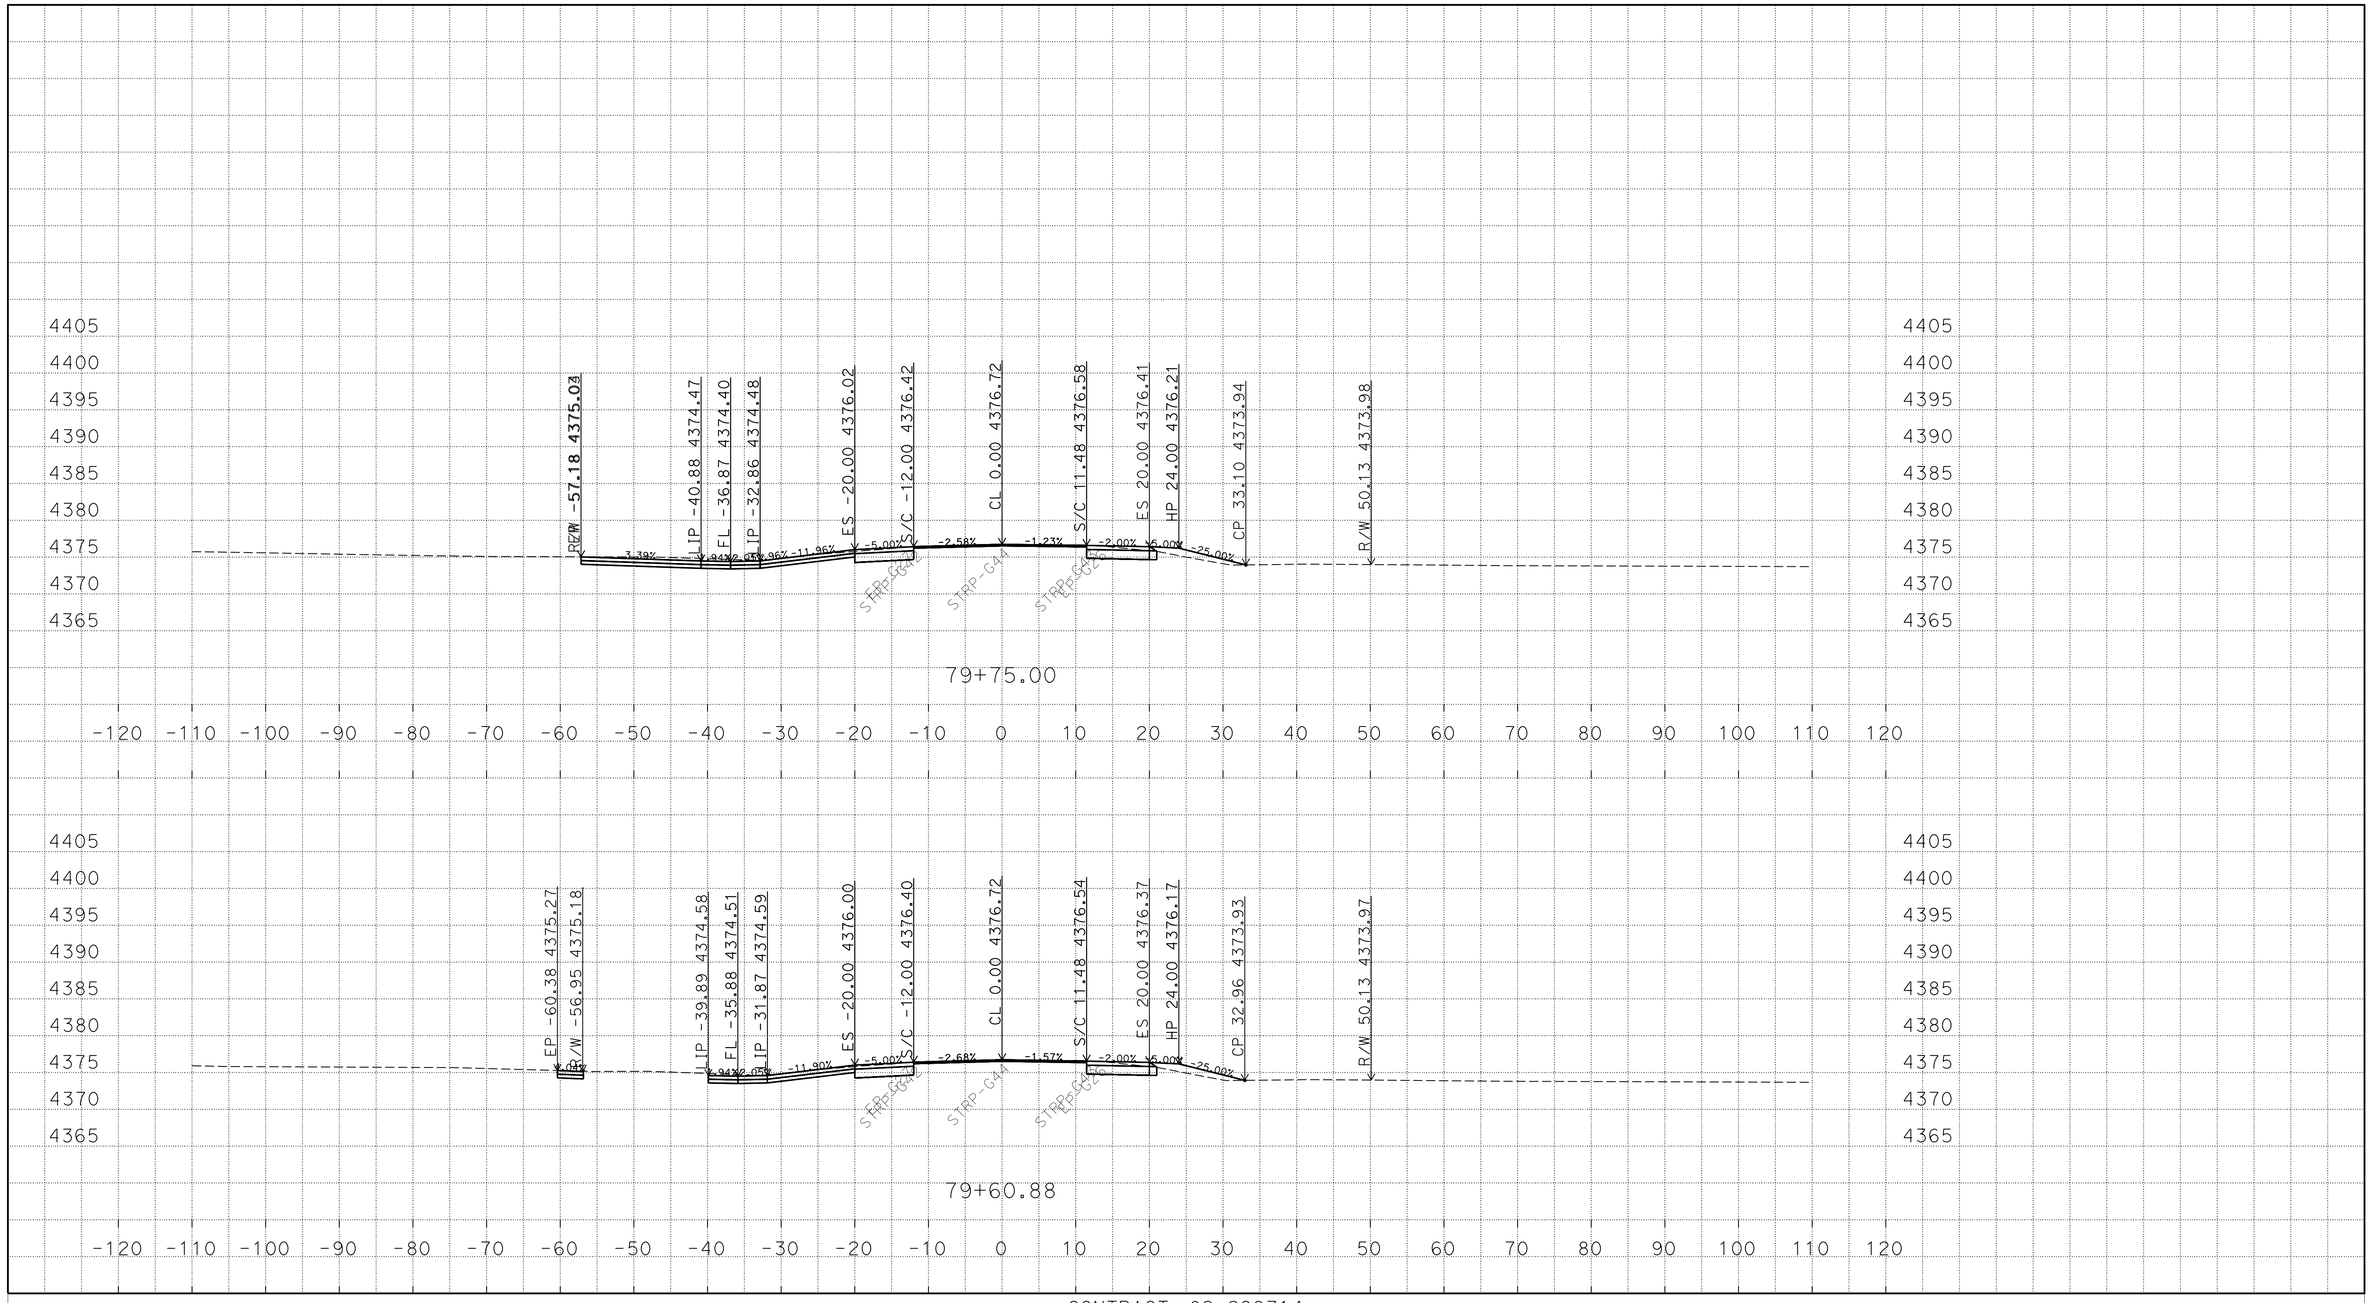

P:\proj2\02\29971\design\C3D\XSec_Qtys
0229971 Xsec 2014-10-07_TEMP_X_C3D_DWG.dwg - 25-Nov-14 10:13 AM

PLOTTED DATE: 25-NOV-2014

SCALE: 1"=10' Horiz.
1"=10' Vert.

CREATED BY: S117566

CONTRACT: 02-299714

DIST/CO/RTE/PM: 02/Mod/299/39.4/40.6

PROJECT ID: 02-1200-0022-4

"A1" LINE
CROSS SECTIONS
141 OF 248

FOR EARTHWORK DEVELOPMENT ONLY

All Dimensions are U.S. Survey Feet

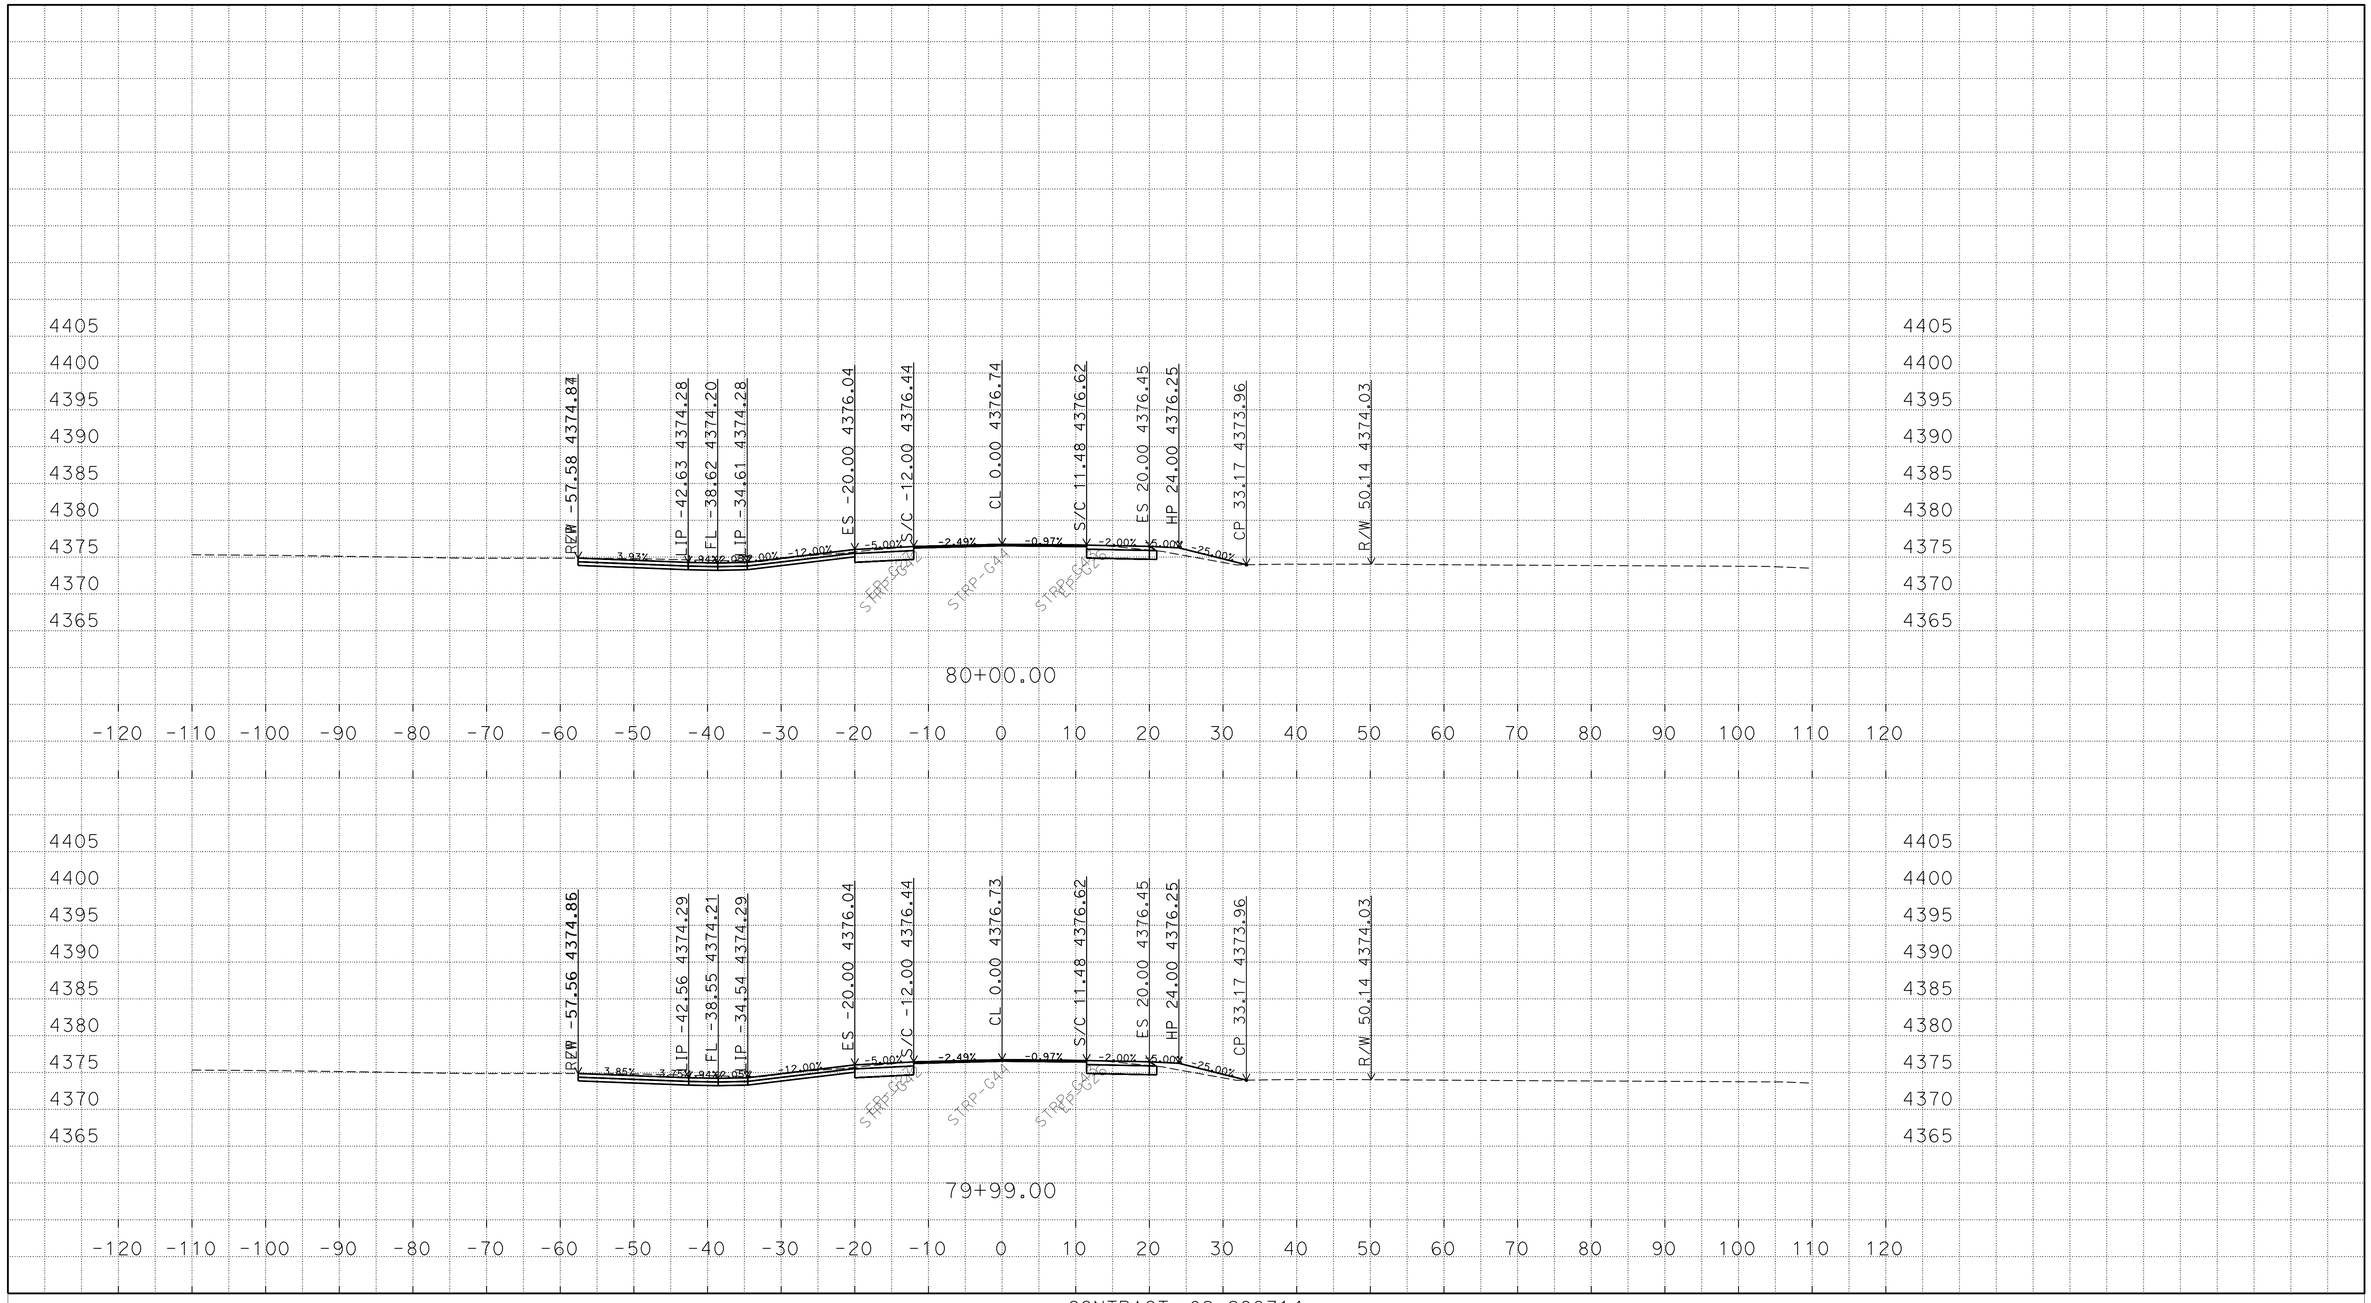

P:\proj2\02\29971\design\C3D\XSec_Qtys
0229971 Xsec 2014-10-07_TEMP_X_C3D_DWG.dwg - 25-Nov-14 10:13 AM

PLOTTED DATE: 25-NOV-2014

SCALE: 1"=10' Horiz.
1"=10' Vert.

CREATED BY: S117566

CONTRACT: 02-299714

DIST/CO/RTE/PM: 02/Mod/299/39.4/40.6

PROJECT ID: 02-1200-0022-4

"A1" LINE
CROSS SECTIONS
142 OF 248

FOR EARTHWORK DEVELOPMENT ONLY

All Dimensions are U.S. Survey Feet

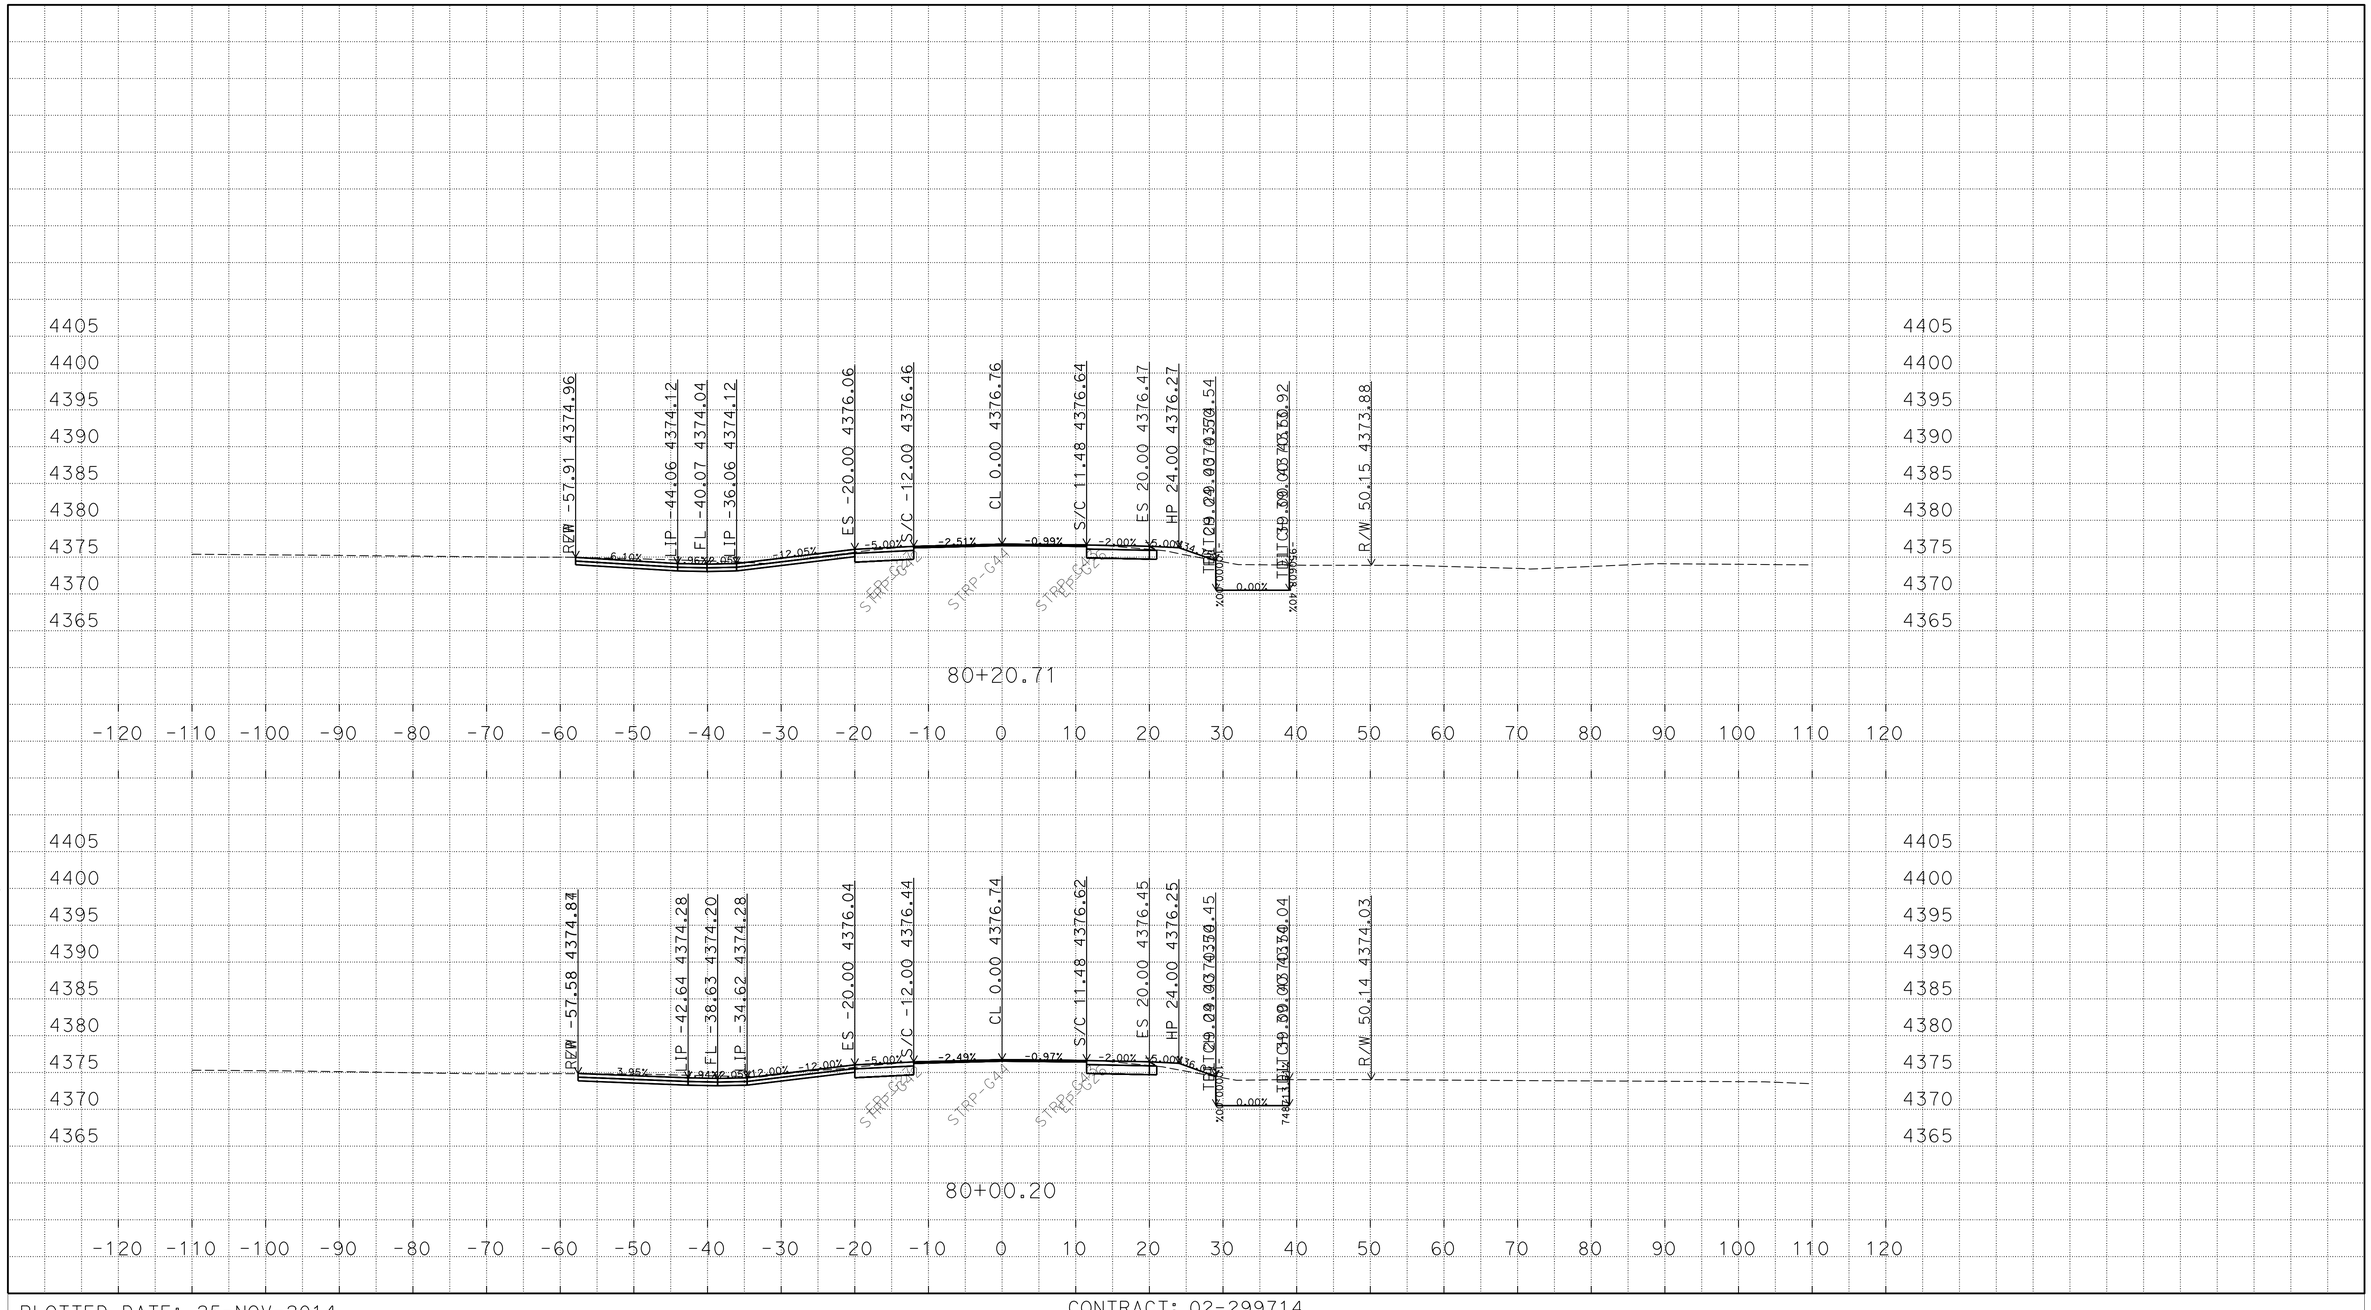

P:\proj2\02\29971\design\C3D\XSec_Qtys
0229971 Xsec 2014-10-07_TEMP_X_C3D_DWG.dwg - 25-Nov-14 10:13 AM

PLOTTED DATE: 25-NOV-2014

SCALE: 1"=10' Horiz.
1"=10' Vert.

CREATED BY: S117566

CONTRACT: 02-299714

DIST/CO/RTE/PM: 02/Mod/299/39.4/40.6

PROJECT ID: 02-1200-0022-4

"A1" LINE
CROSS SECTIONS
143 OF 248

FOR EARTHWORK DEVELOPMENT ONLY

All Dimensions are U.S. Survey Feet

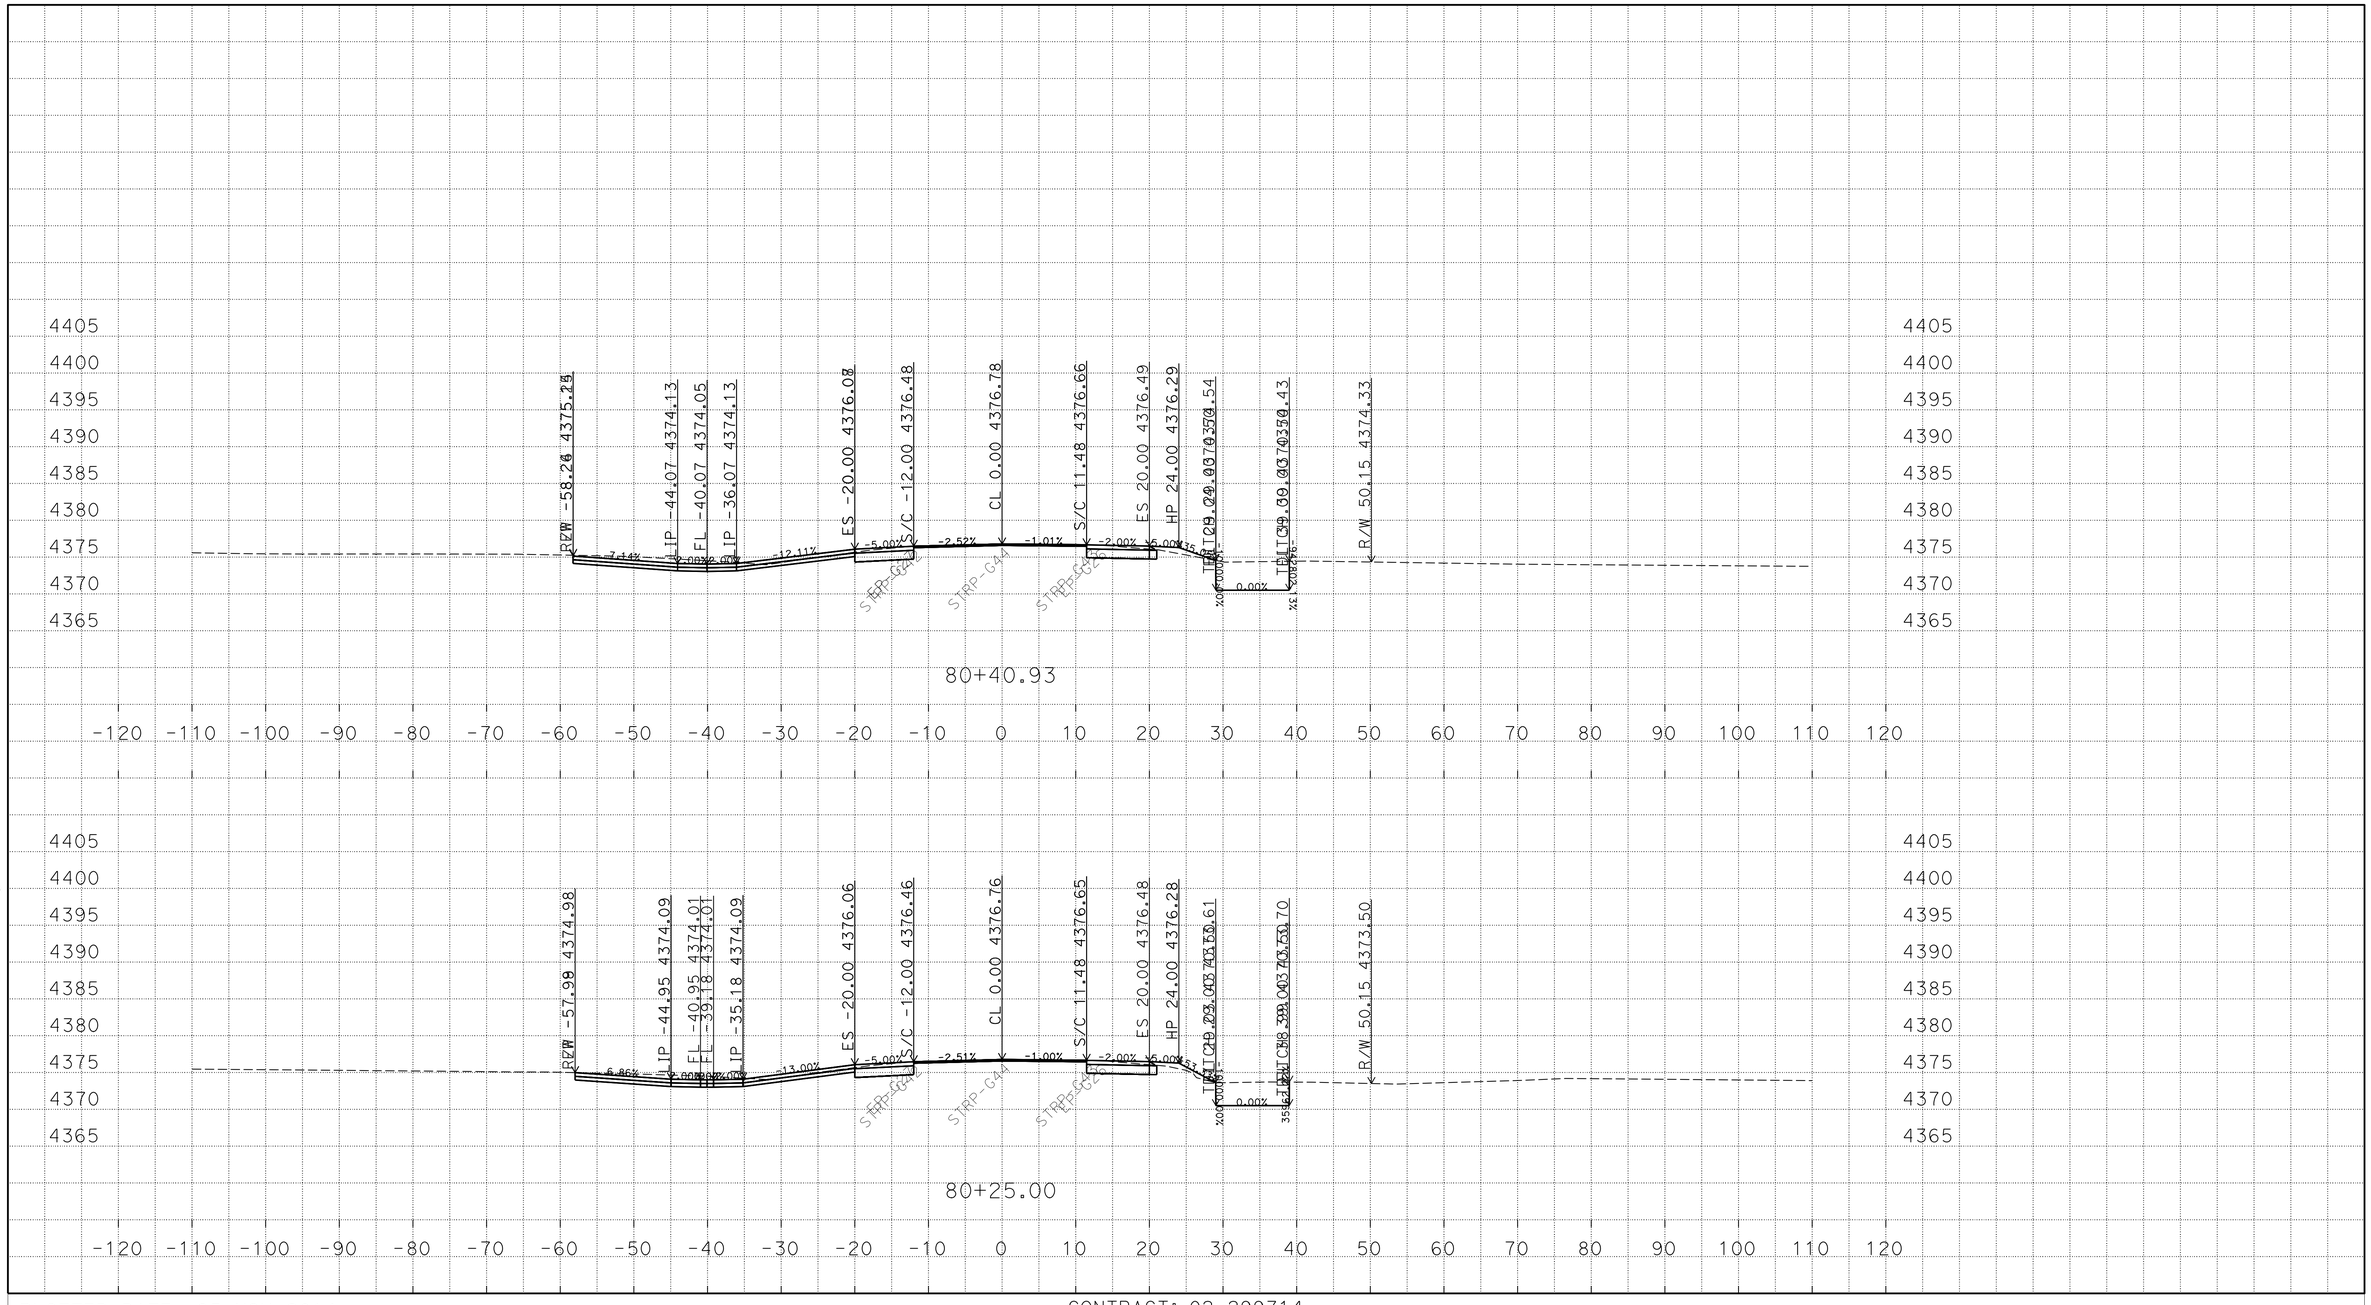

P:\proj2\02\29971\design\C3D\XSec_Qtys
0229971 Xsec 2014-10-07_TEMP_X_C3D_DWG.dwg - 25-Nov-14 10:13 AM

PLOTTED DATE: 25-NOV-2014

SCALE: 1"=10' Horiz.
1"=10' Vert.

CREATED BY: S117566

CONTRACT: 02-299714

DIST/CO/RTE/PM: 02/Mod/299/39.4/40.6

PROJECT ID: 02-1200-0022-4

"A1" LINE
CROSS SECTIONS
144 OF 248

FOR EARTHWORK DEVELOPMENT ONLY

All Dimensions are U.S. Survey Feet

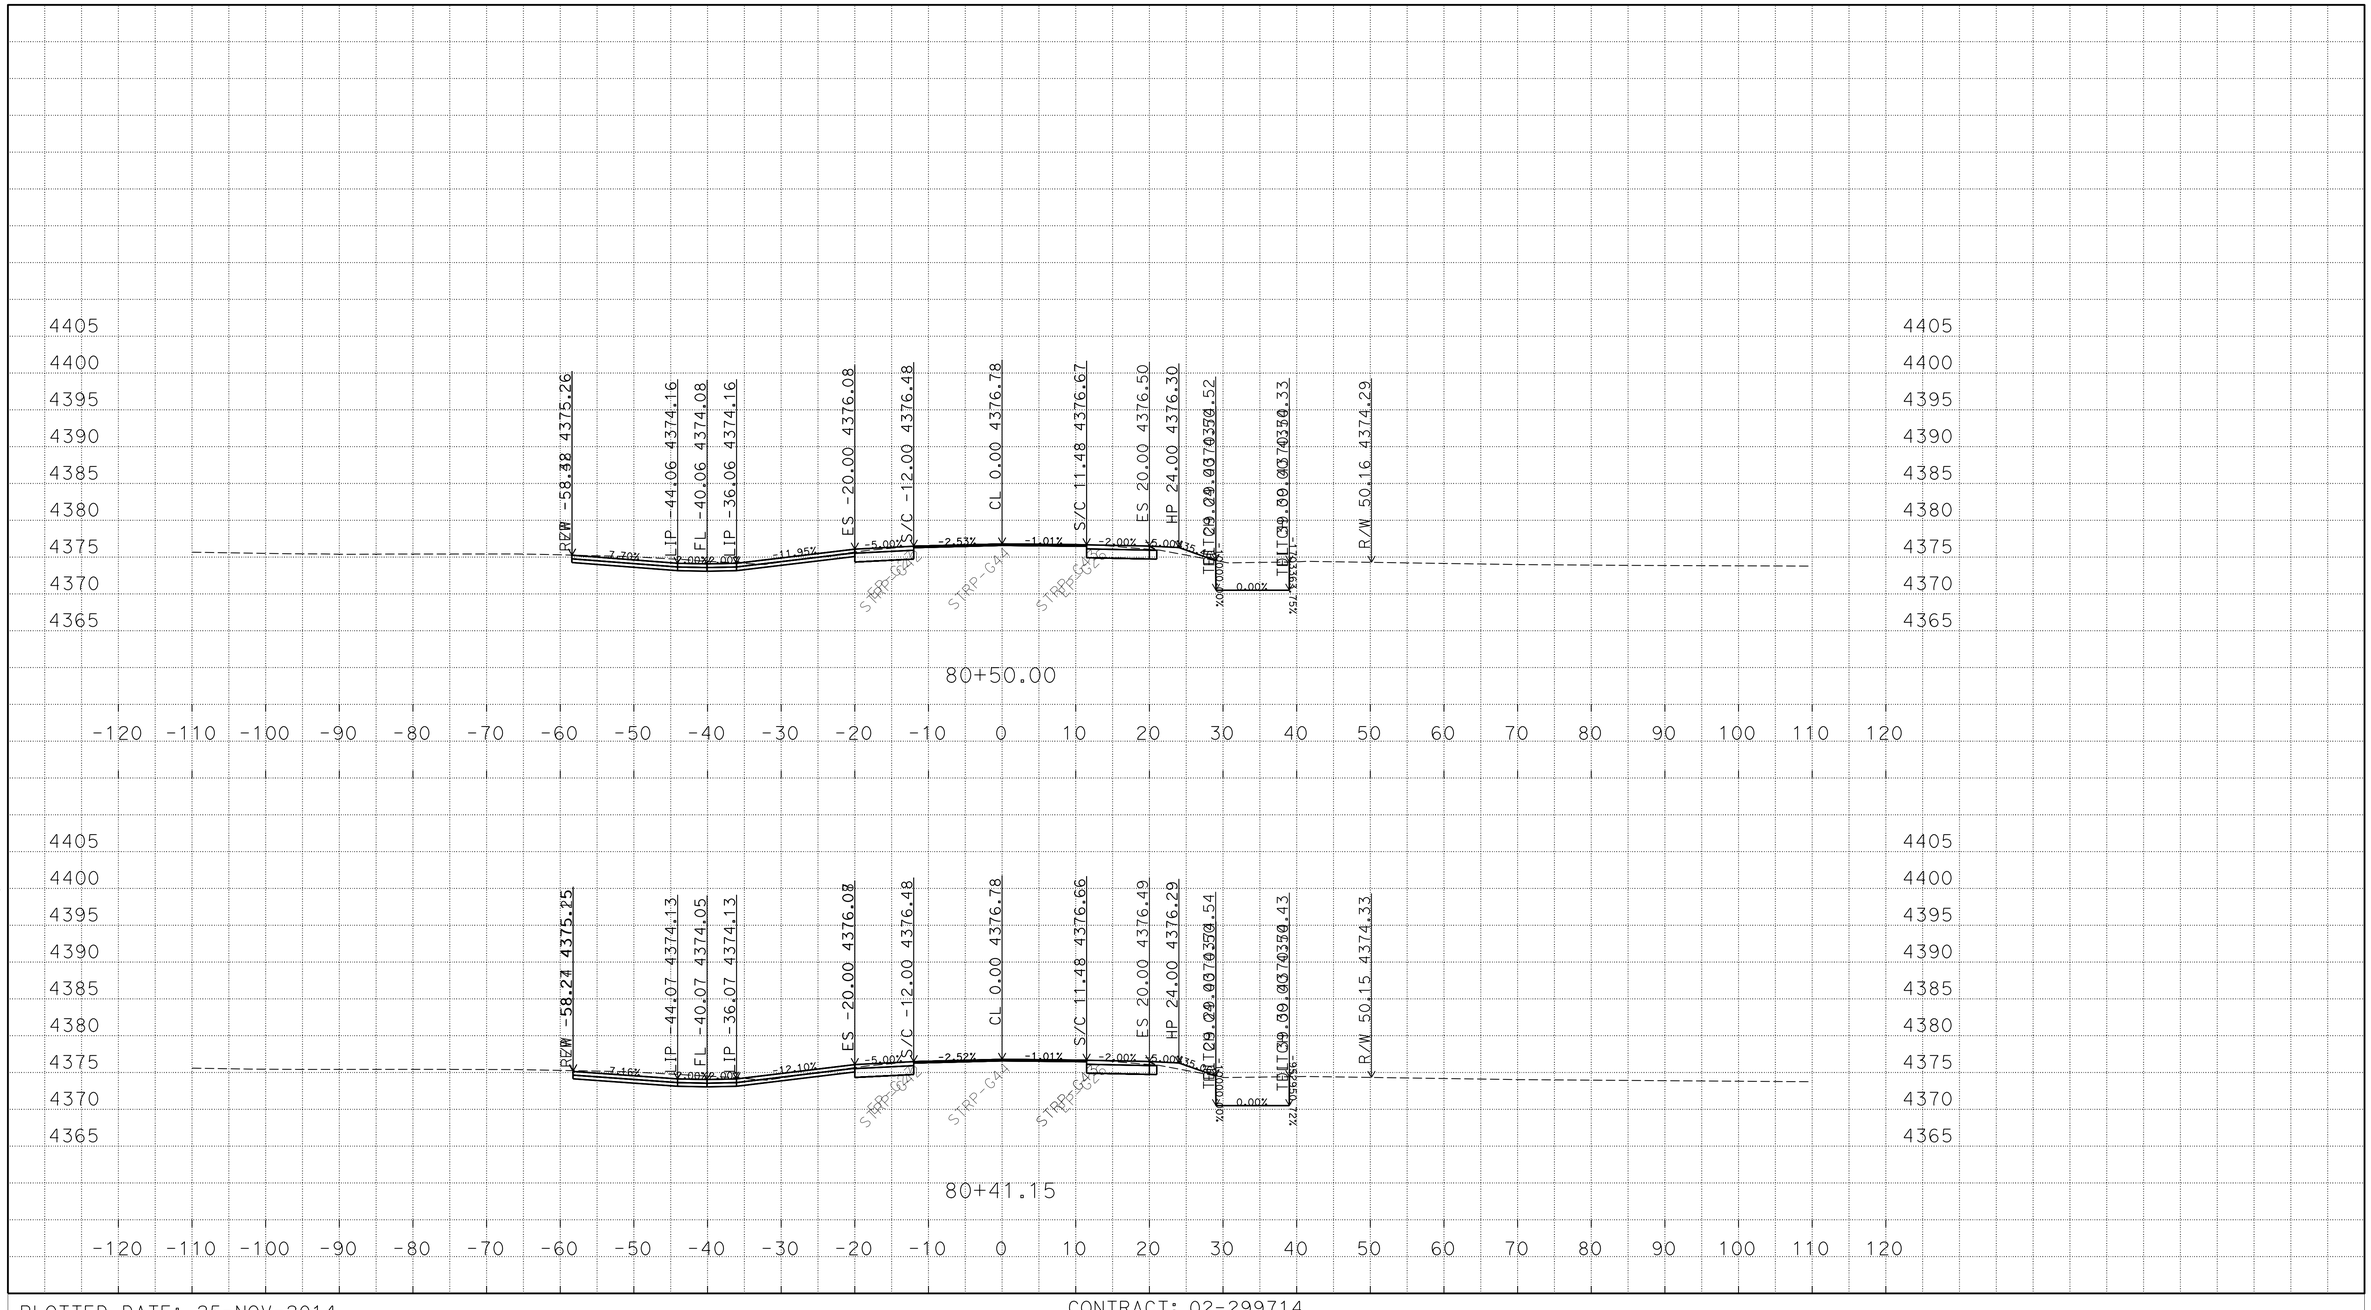

P:\proj2\02\29971\design\C3D\XSec_Qtys
0229971 Xsec 2014-10-07_TEMP_X_C3D_DWG.dwg - 25-Nov-14 10:13 AM

PLOTTED DATE: 25-NOV-2014

SCALE: 1"=10' Horiz.
1"=10' Vert.

CREATED BY: S117566

CONTRACT: 02-299714

DIST/CO/RTE/PM: 02/Mod/299/39.4/40.6

PROJECT ID: 02-1200-0022-4

"A1" LINE
CROSS SECTIONS
145 OF 248

FOR EARTHWORK DEVELOPMENT ONLY

All Dimensions are U.S. Survey Feet

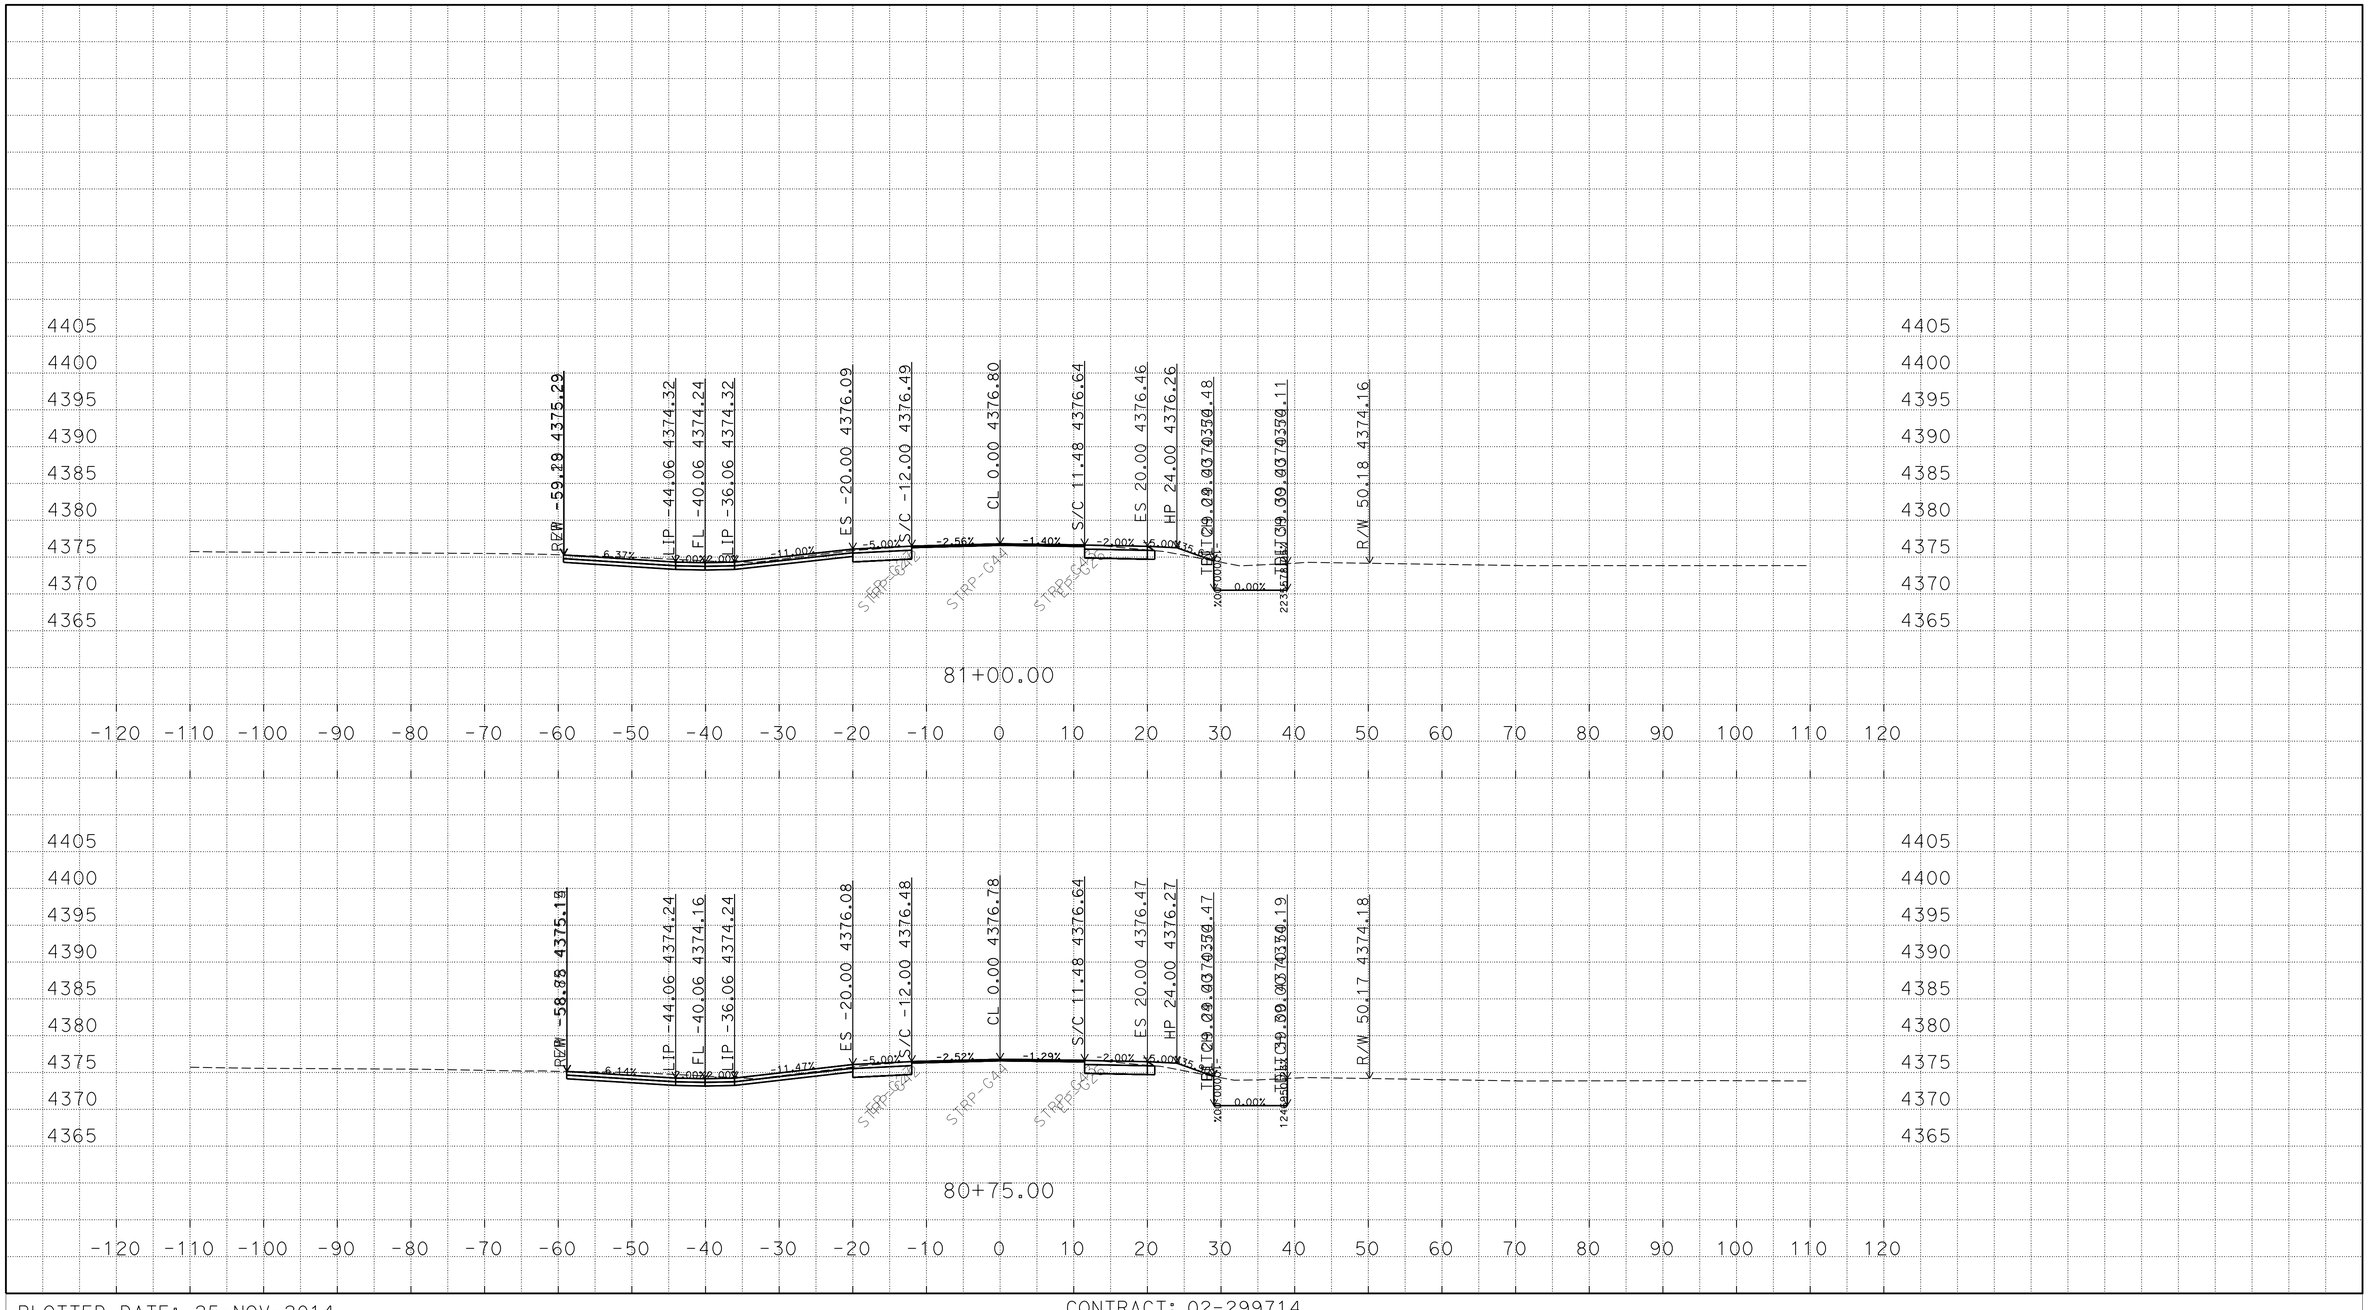

P:\proj2\02\29971\design\C3D\XSec_Qtys
0229971 Xsec 2014-10-07_TEMP_X_C3D_DWG.dwg - 25-Nov-14 10:13 AM

PLOTTED DATE: 25-NOV-2014

SCALE: 1"=10' Horiz.
1"=10' Vert.

CREATED BY: S117566

CONTRACT: 02-299714

DIST/CO/RTE/PM: 02/Mod/299/39.4/40.6

PROJECT ID: 02-1200-0022-4

"A1" LINE
CROSS SECTIONS
146 OF 248

FOR EARTHWORK DEVELOPMENT ONLY

All Dimensions are U.S. Survey Feet

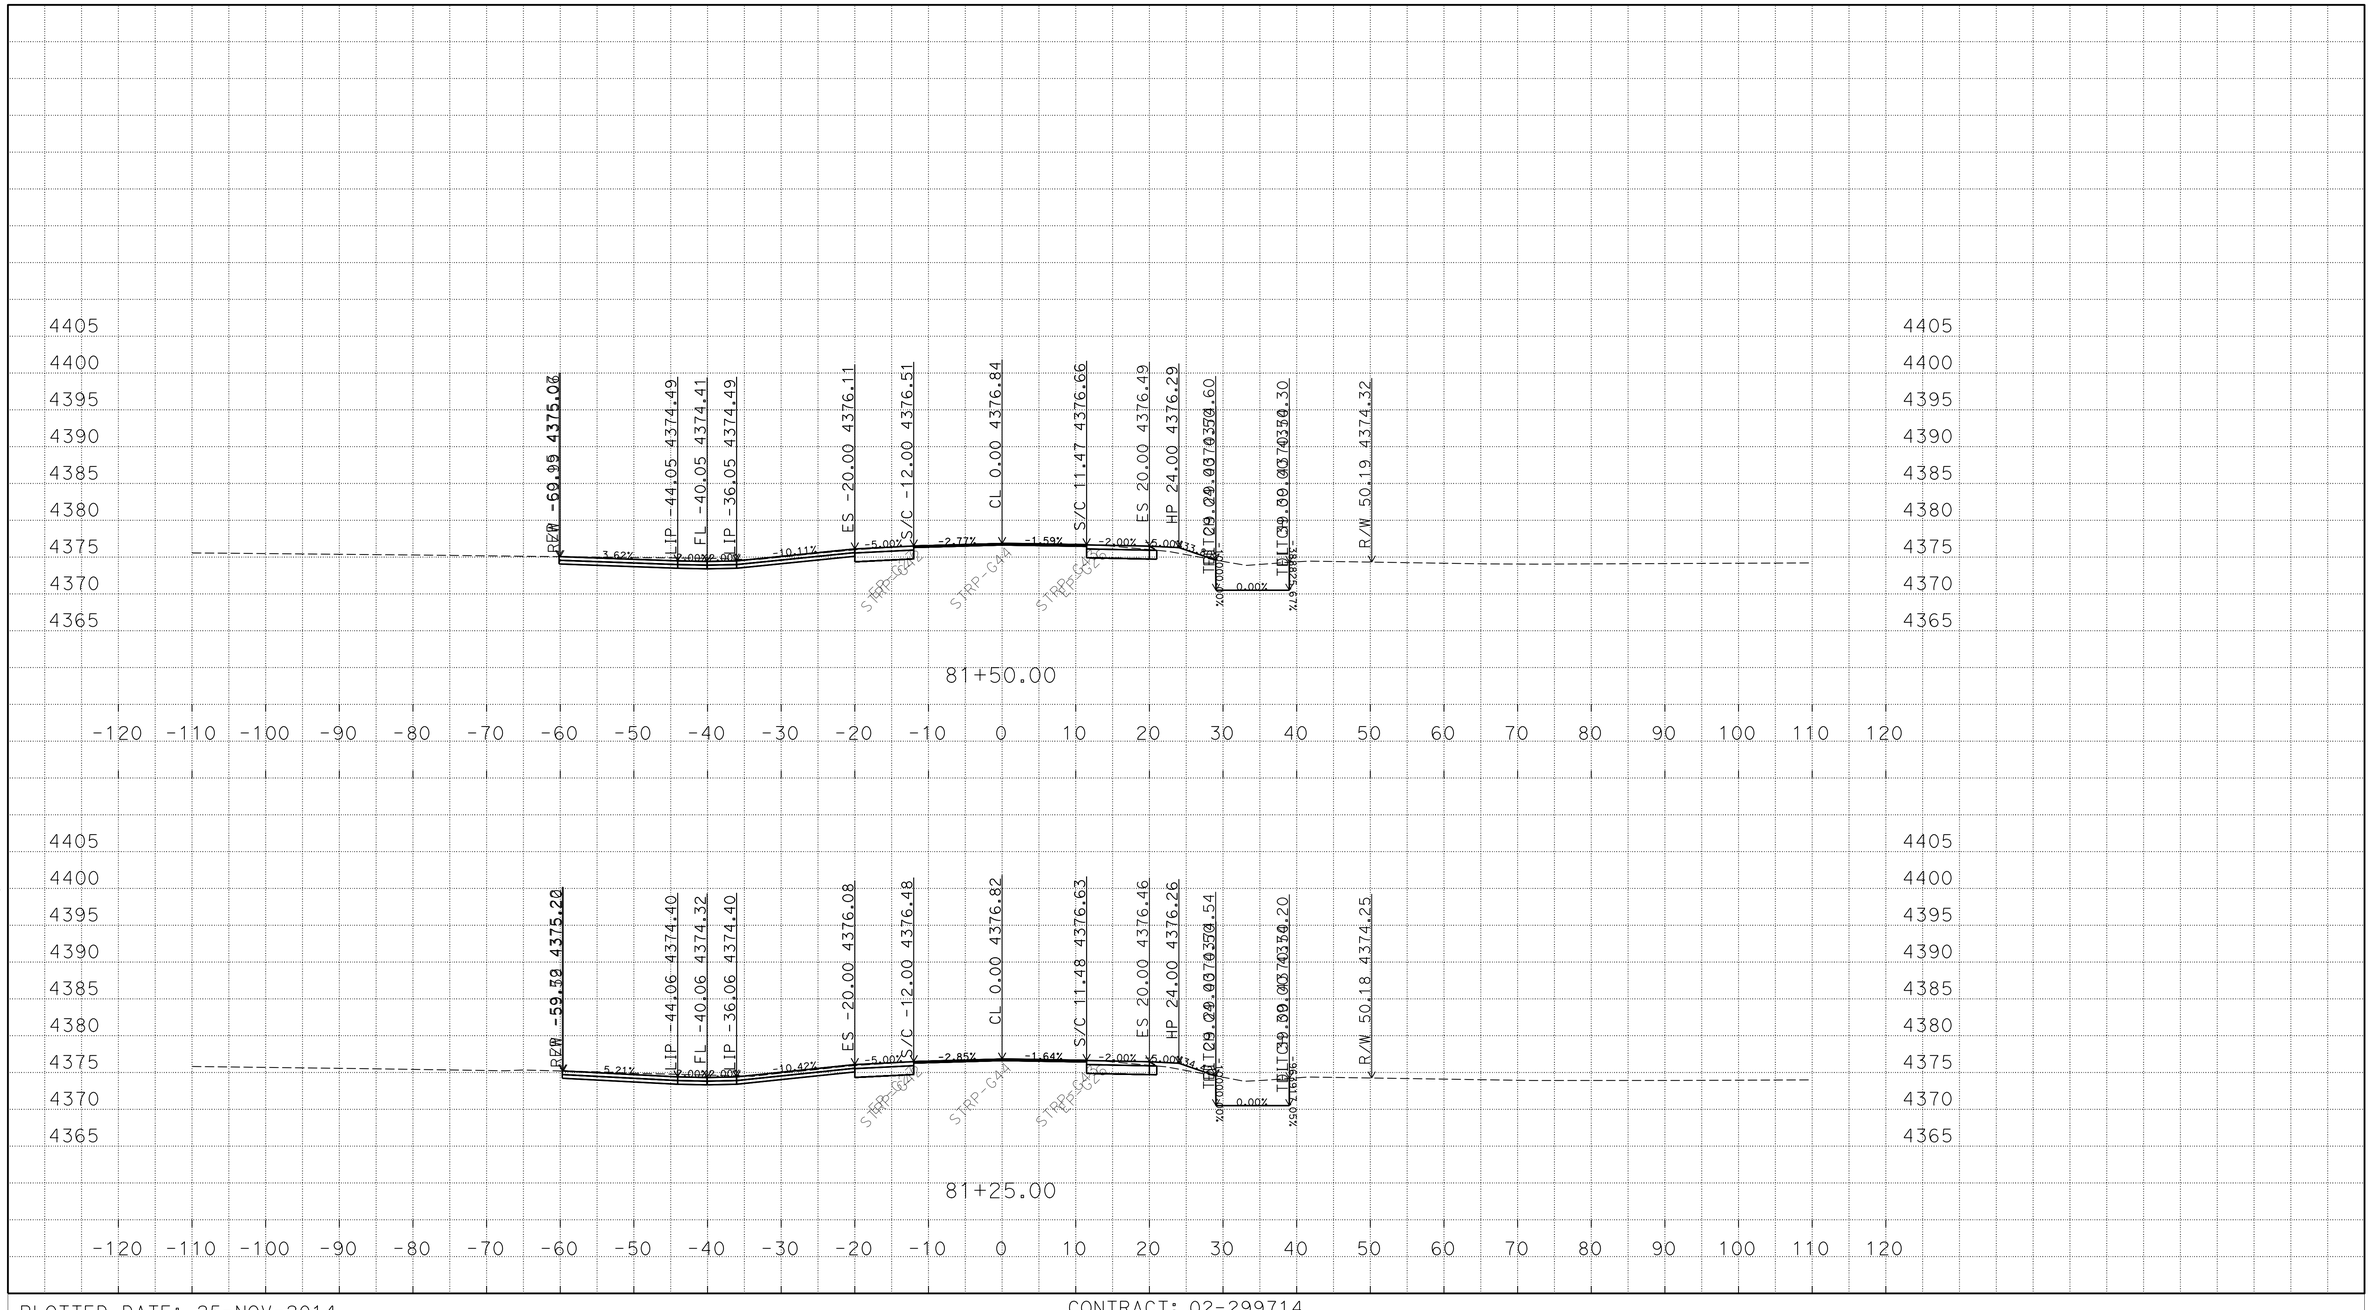

P:\proj2\02\29971\design\C3D\XSec_Qtys
0229971 Xsec 2014-10-07_TEMP_X_C3D_DWG.dwg - 25-Nov-14 10:13 AM

PLOTTED DATE: 25-NOV-2014

SCALE: 1"=10' Horiz.
1"=10' Vert.

CREATED BY: S117566

CONTRACT: 02-299714

DIST/CO/RTE/PM: 02/Mod/299/39.4/40.6

PROJECT ID: 02-1200-0022-4

"A1" LINE
CROSS SECTIONS
147 OF 248

FOR EARTHWORK DEVELOPMENT ONLY

All Dimensions are U.S. Survey Feet

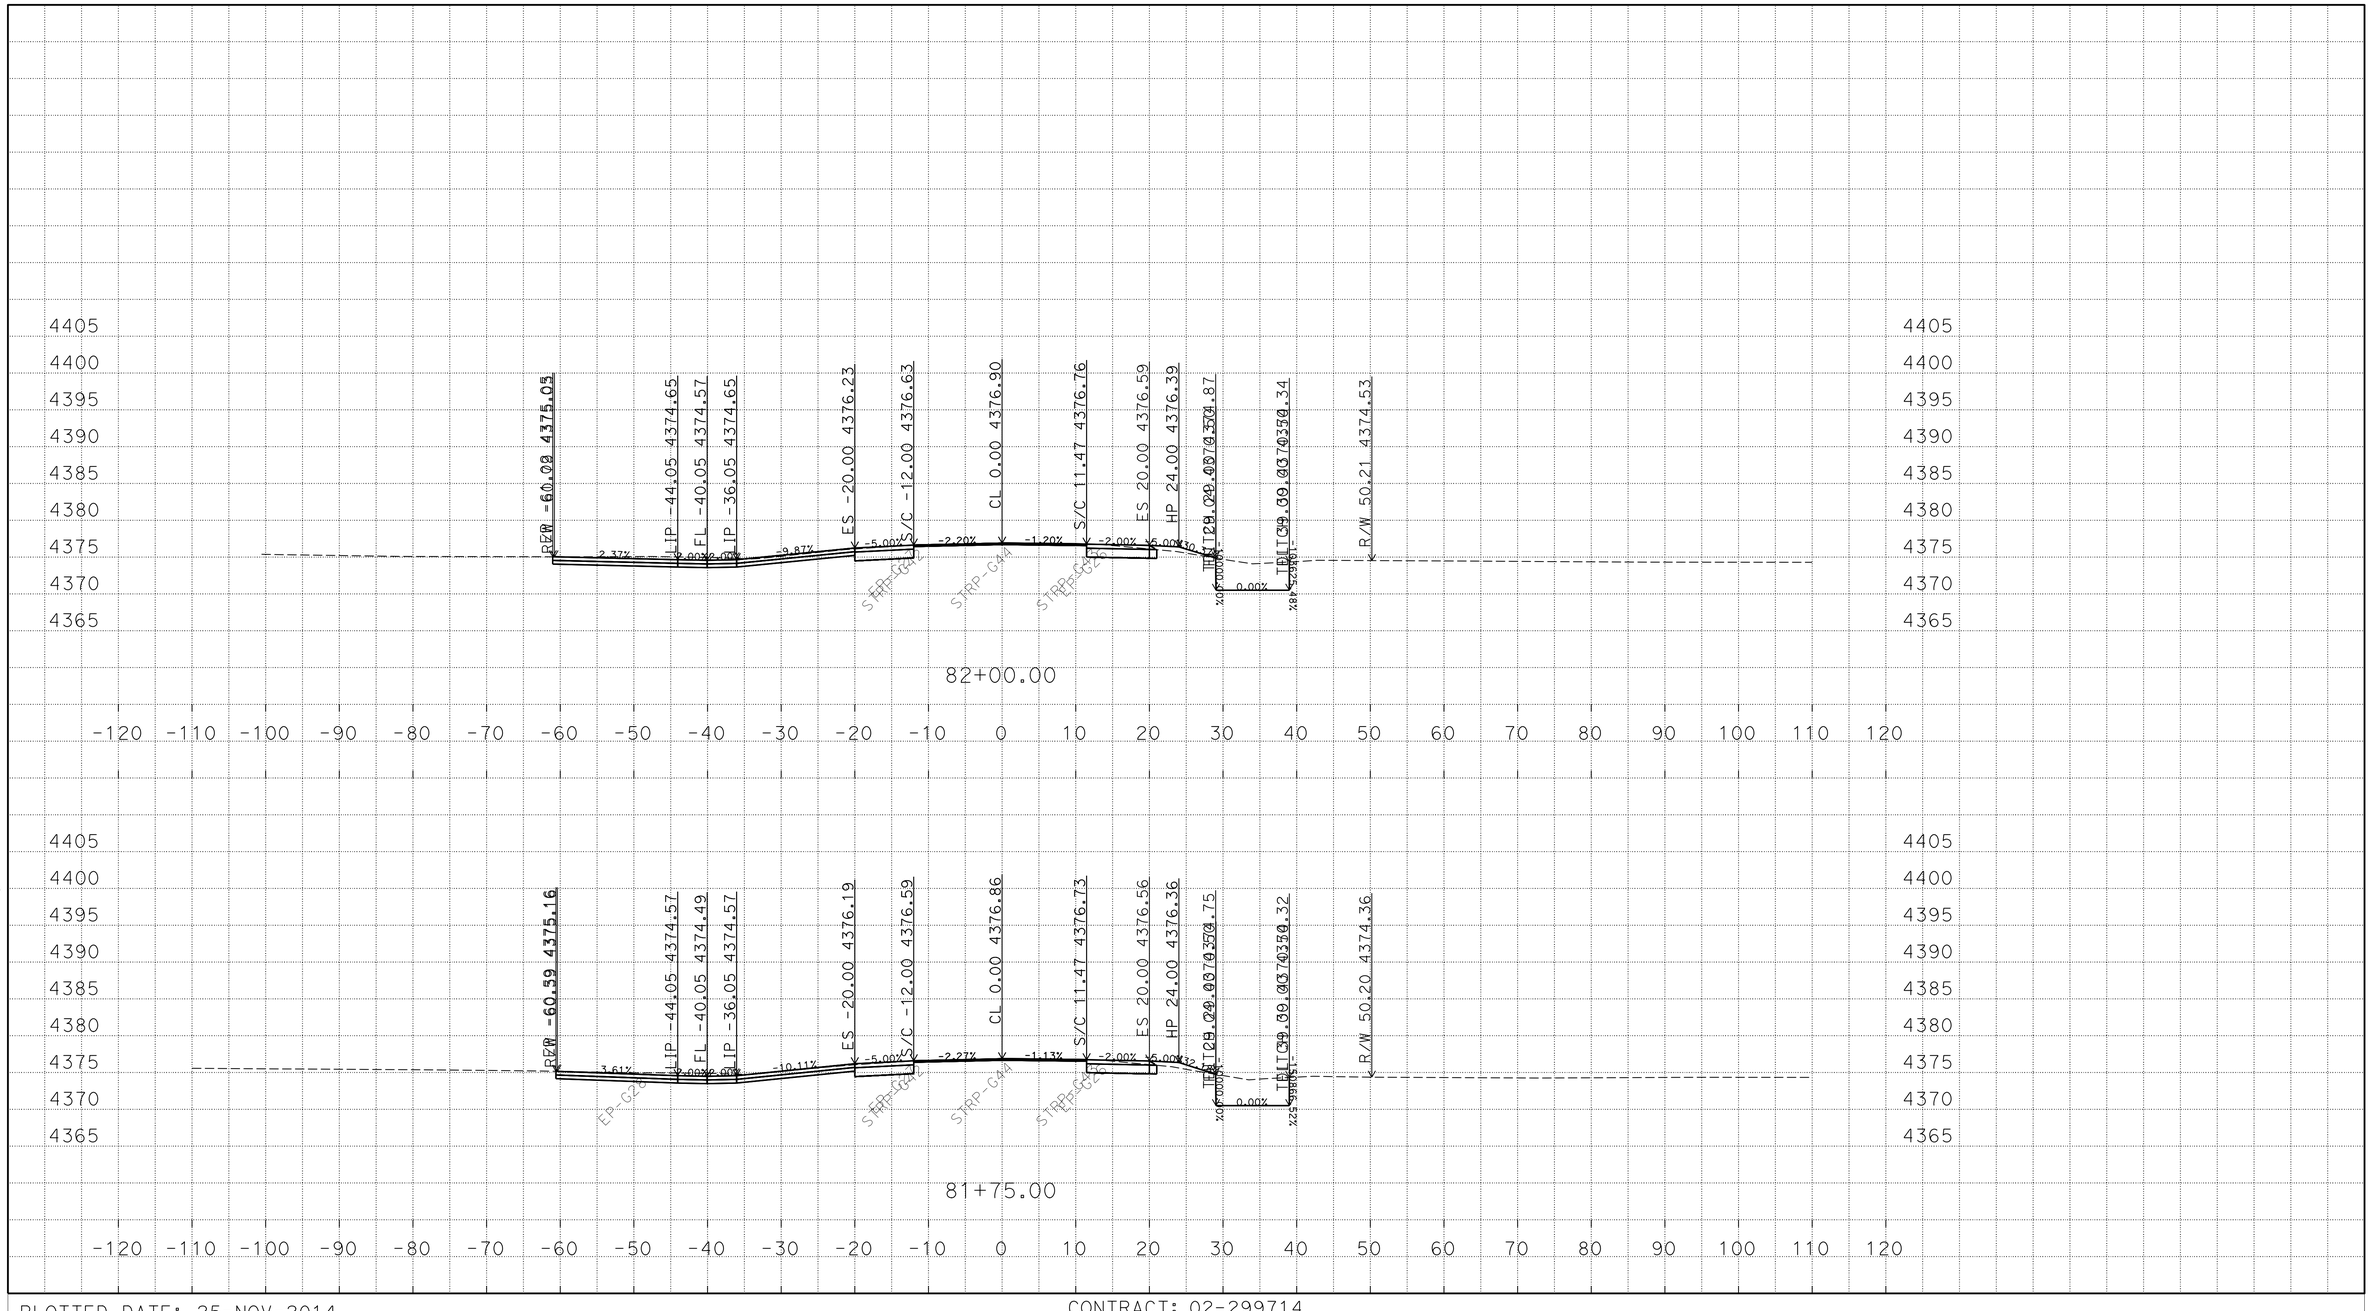

P:\proj2\02\29971\design\C3D\XSec_Qtys
0229971 Xsec 2014-10-07_TEMP_X_C3D_DWG.dwg - 25-Nov-14 10:13 AM

PLOTTED DATE: 25-NOV-2014

SCALE: 1"=10' Horiz.
1"=10' Vert.

CREATED BY: S117566

CONTRACT: 02-299714

DIST/CO/RTE/PM: 02/Mod/299/39.4/40.6

PROJECT ID: 02-1200-0022-4

"A1" LINE
CROSS SECTIONS
148 OF 248

FOR EARTHWORK DEVELOPMENT ONLY

All Dimensions are U.S. Survey Feet

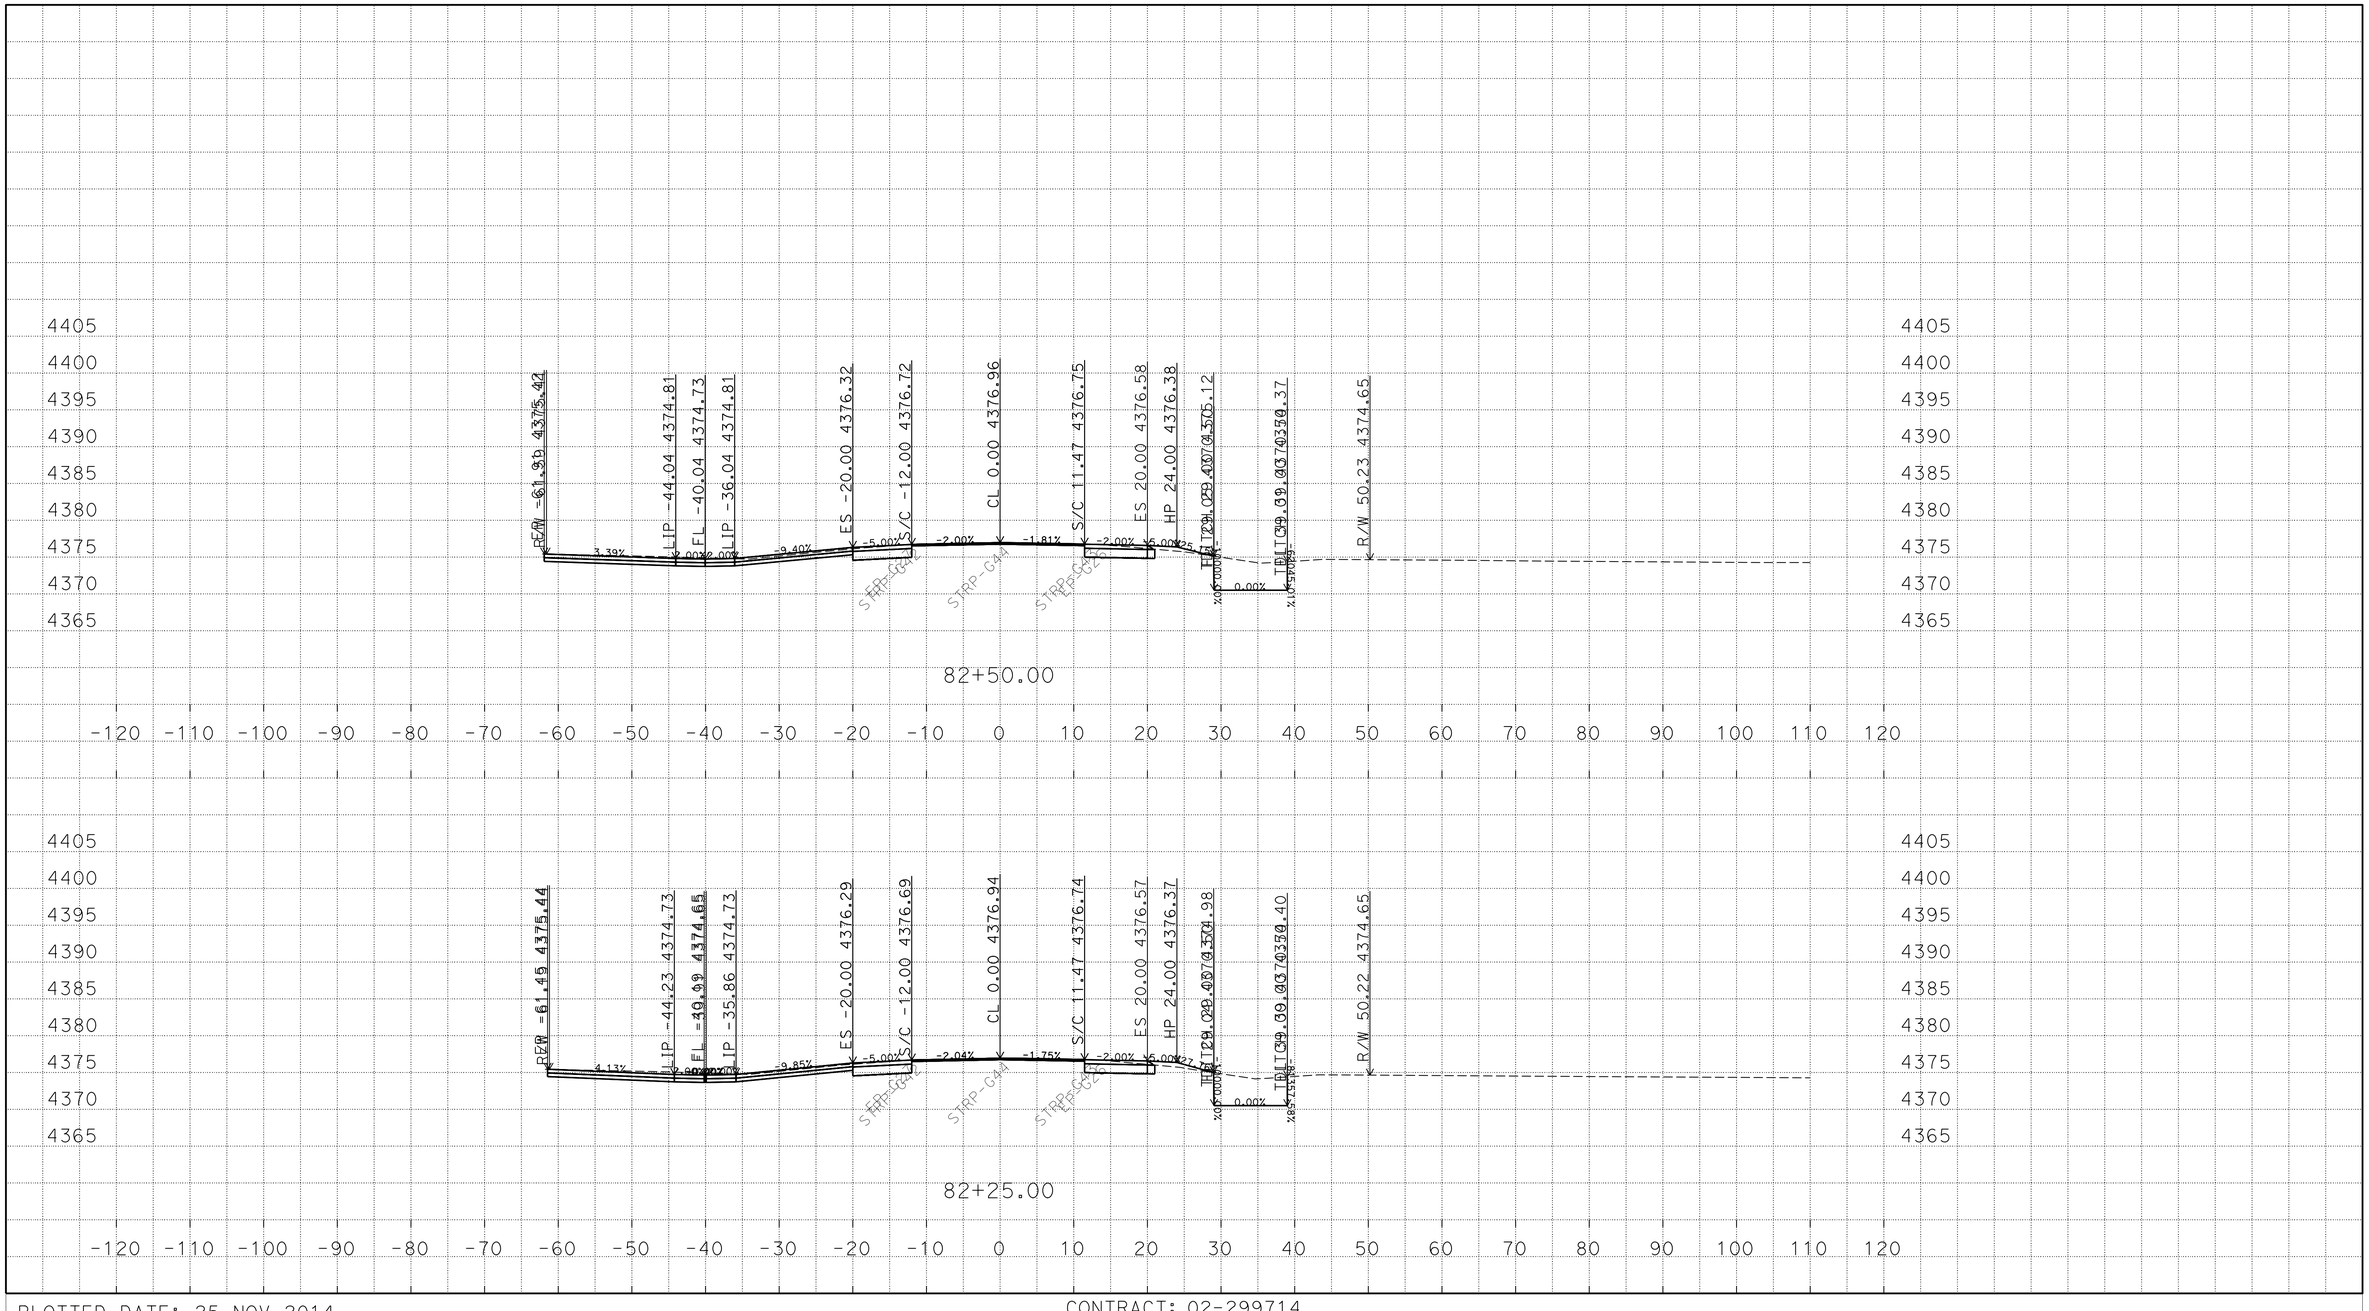

P:\proj2\02\29971\design\C3D\XSec_Qtys
0229971 Xsec 2014-10-07_TEMP_X_C3D_DWG.dwg - 25-Nov-14 10:13 AM

PLOTTED DATE: 25-NOV-2014

SCALE: 1"=10' Horiz.
1"=10' Vert.

CREATED BY: S117566

CONTRACT: 02-299714

DIST/CO/RTE/PM: 02/Mod/299/39.4/40.6

PROJECT ID: 02-1200-0022-4

"A1" LINE
CROSS SECTIONS
149 OF 248

FOR EARTHWORK DEVELOPMENT ONLY

All Dimensions are U.S. Survey Feet

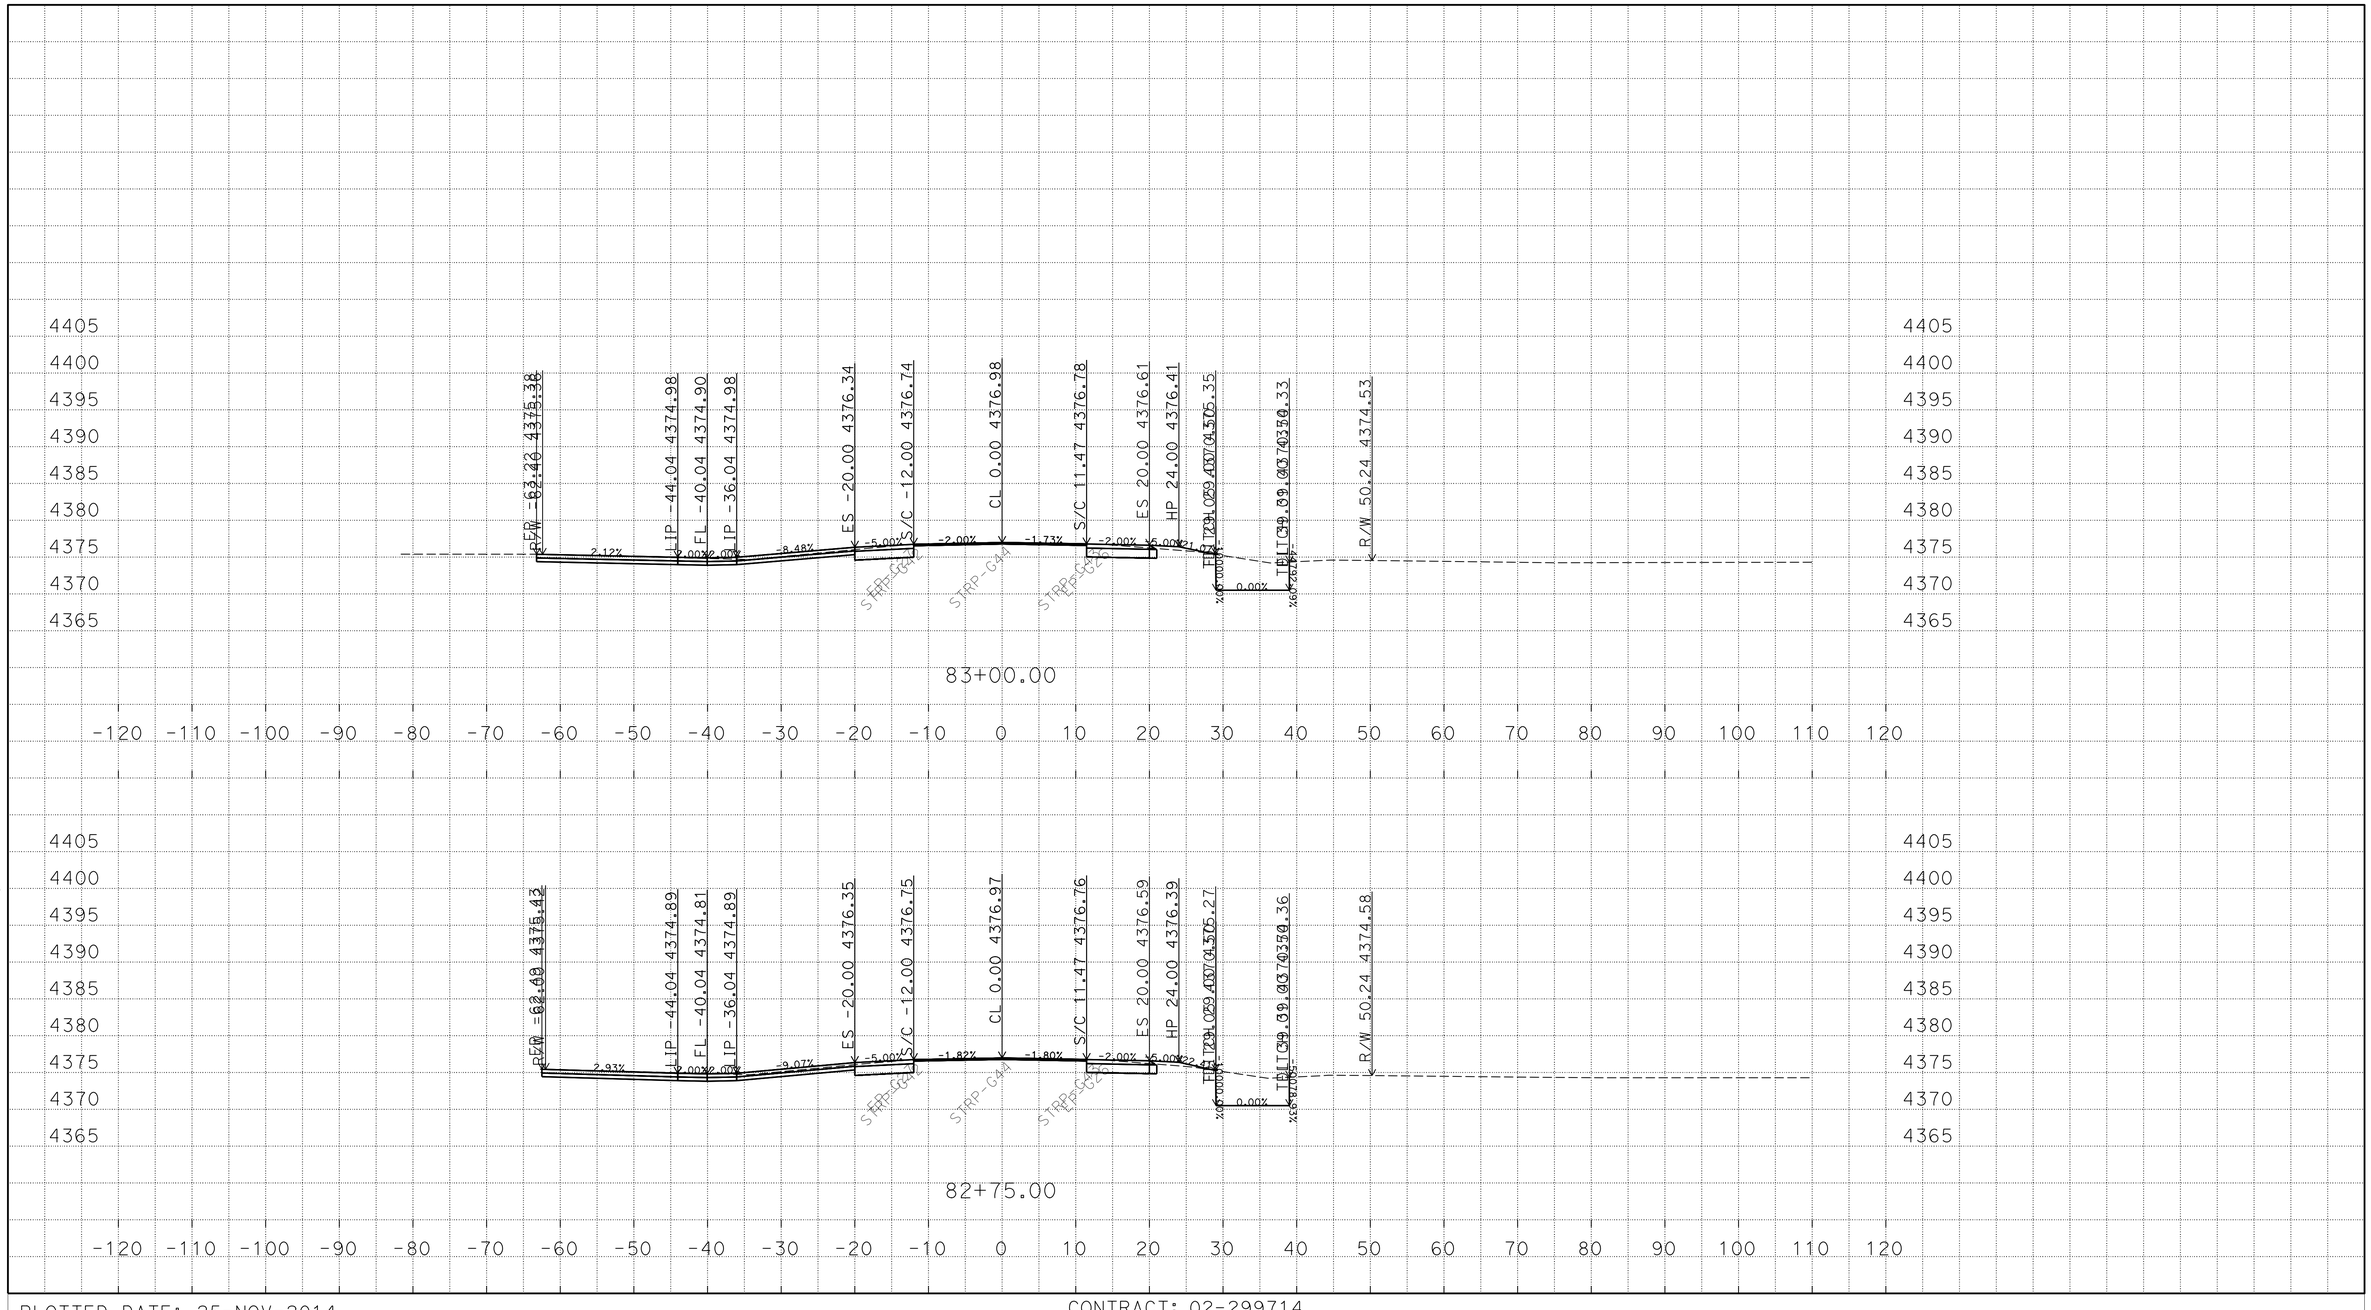

P:\proj2\02\29971\design\C3D\XSec_Qtys
0229971 Xsec 2014-10-07_TEMP_X_C3D_DWG.dwg - 25-Nov-14 10:13 AM

PLOTTED DATE: 25-NOV-2014

SCALE: 1"=10' Horiz.
1"=10' Vert.

CREATED BY: S117566

CONTRACT: 02-299714

DIST/CO/RTE/PM: 02/Mod/299/39.4/40.6

PROJECT ID: 02-1200-0022-4

"A1" LINE
CROSS SECTIONS
150 OF 248

FOR EARTHWORK DEVELOPMENT ONLY

All Dimensions are U.S. Survey Feet

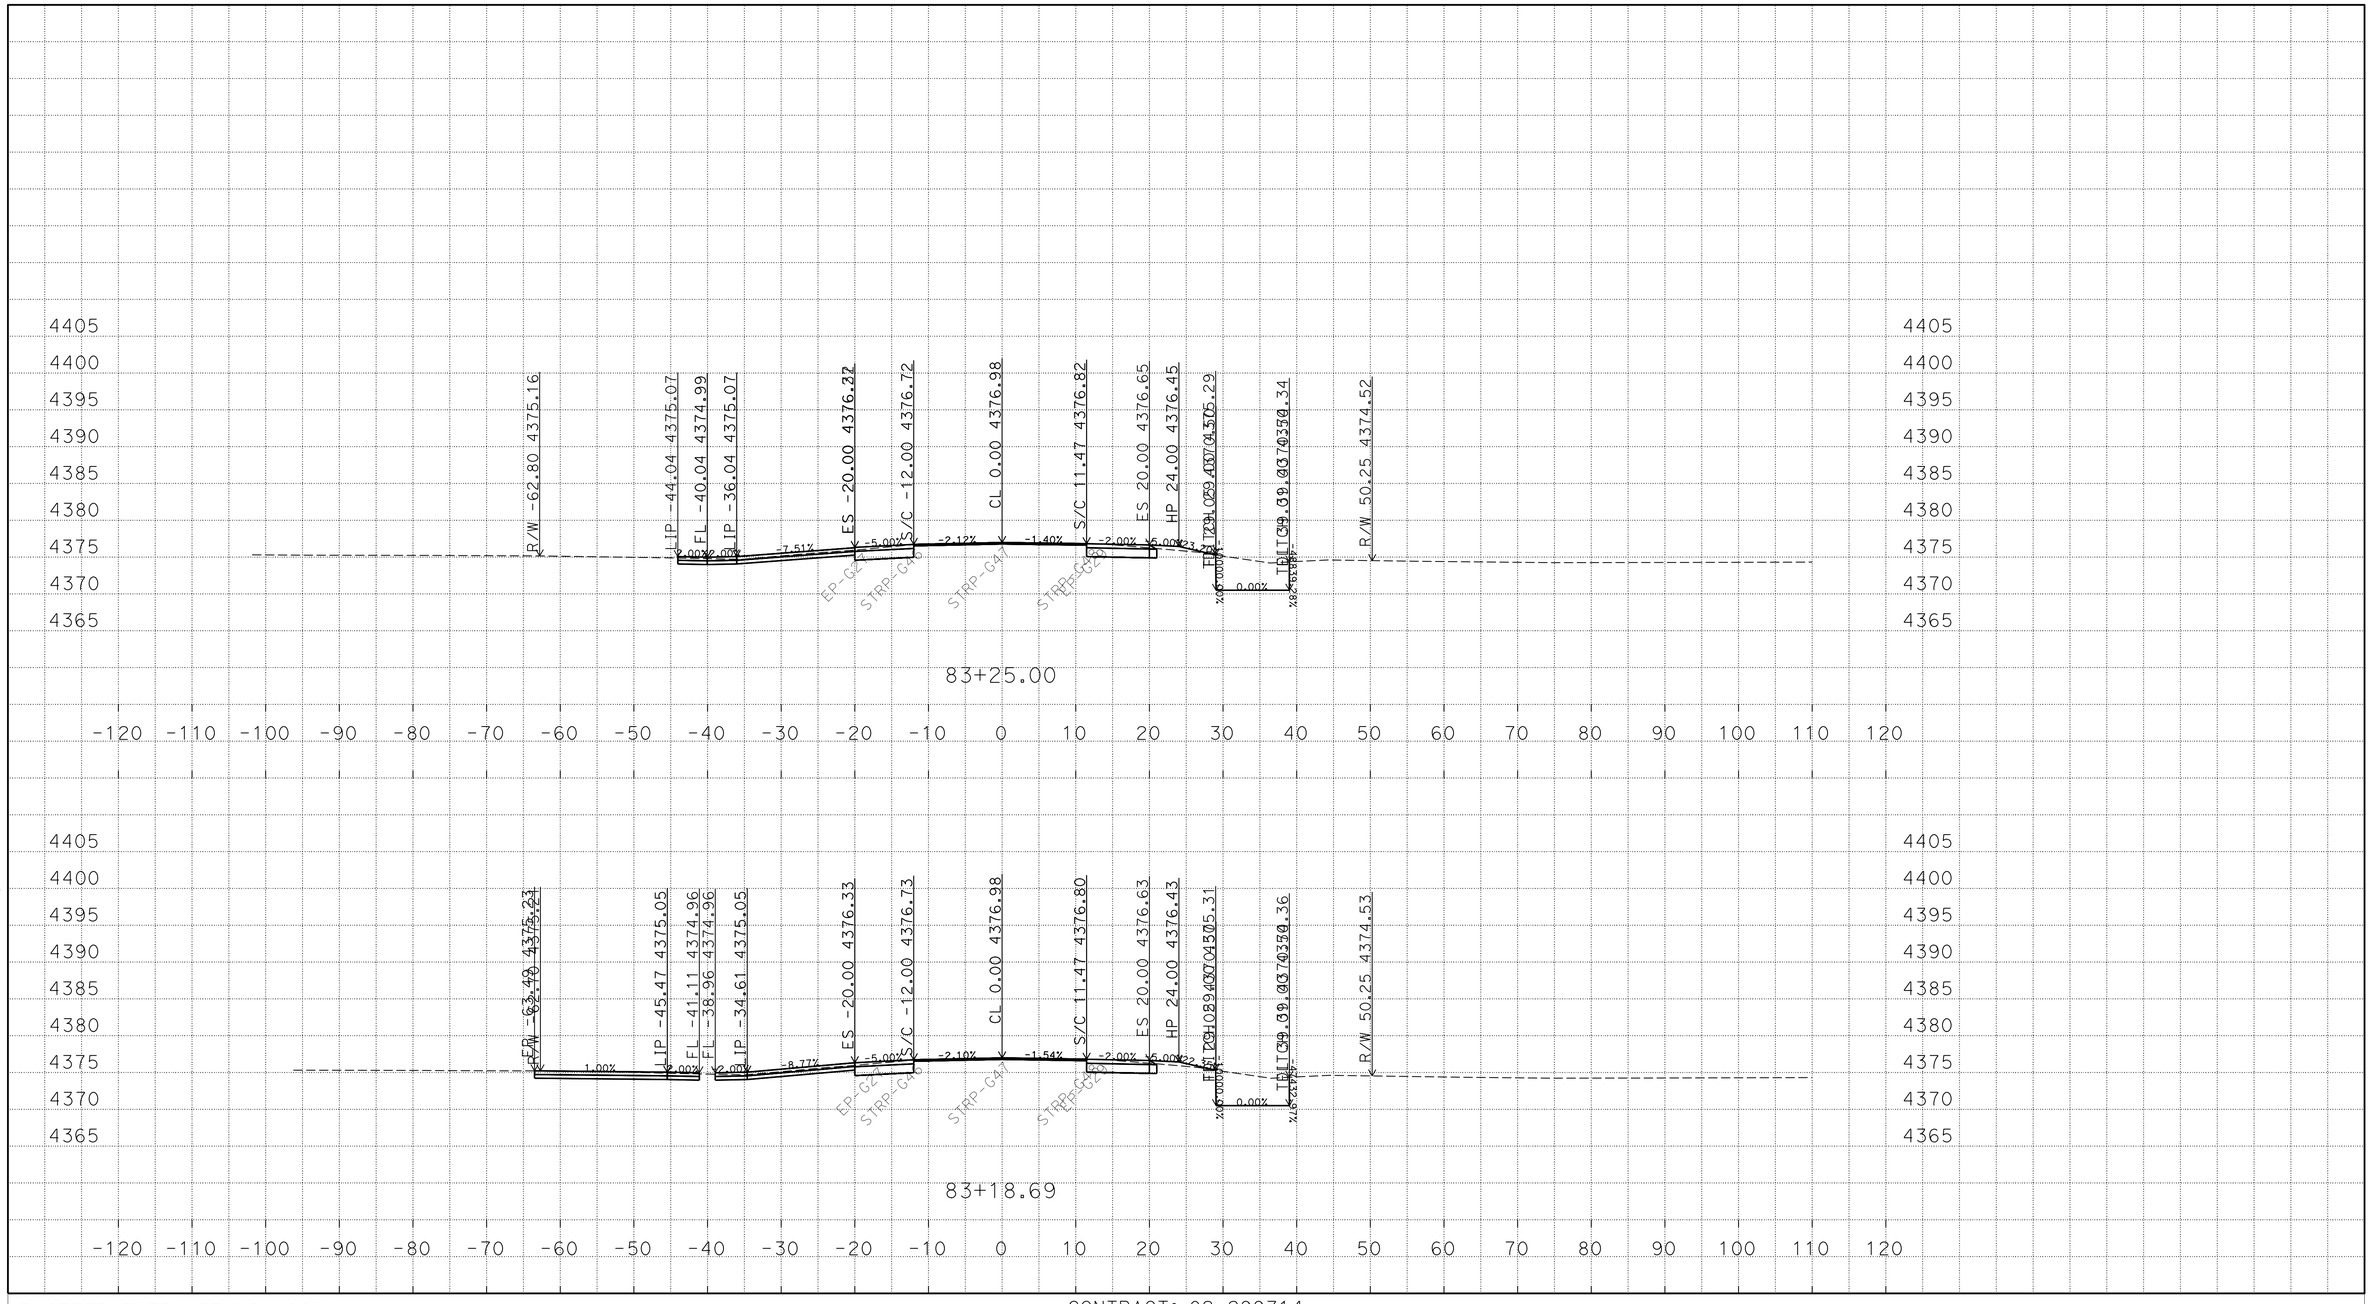

P:\proj2\02\29971\design\C3D\XSec_Qtys
0229971 Xsec 2014-10-07_TEMP_X_C3D_DWG.dwg - 25-Nov-14 10:13 AM

PLOTTED DATE: 25-NOV-2014

SCALE: 1"=10' Horiz.
1"=10' Vert.

CREATED BY: S117566

CONTRACT: 02-299714

DIST/CO/RTE/PM: 02/Mod/299/39.4/40.6

PROJECT ID: 02-1200-0022-4

"A1" LINE
CROSS SECTIONS
151 OF 248

FOR EARTHWORK DEVELOPMENT ONLY

All Dimensions are U.S. Survey Feet

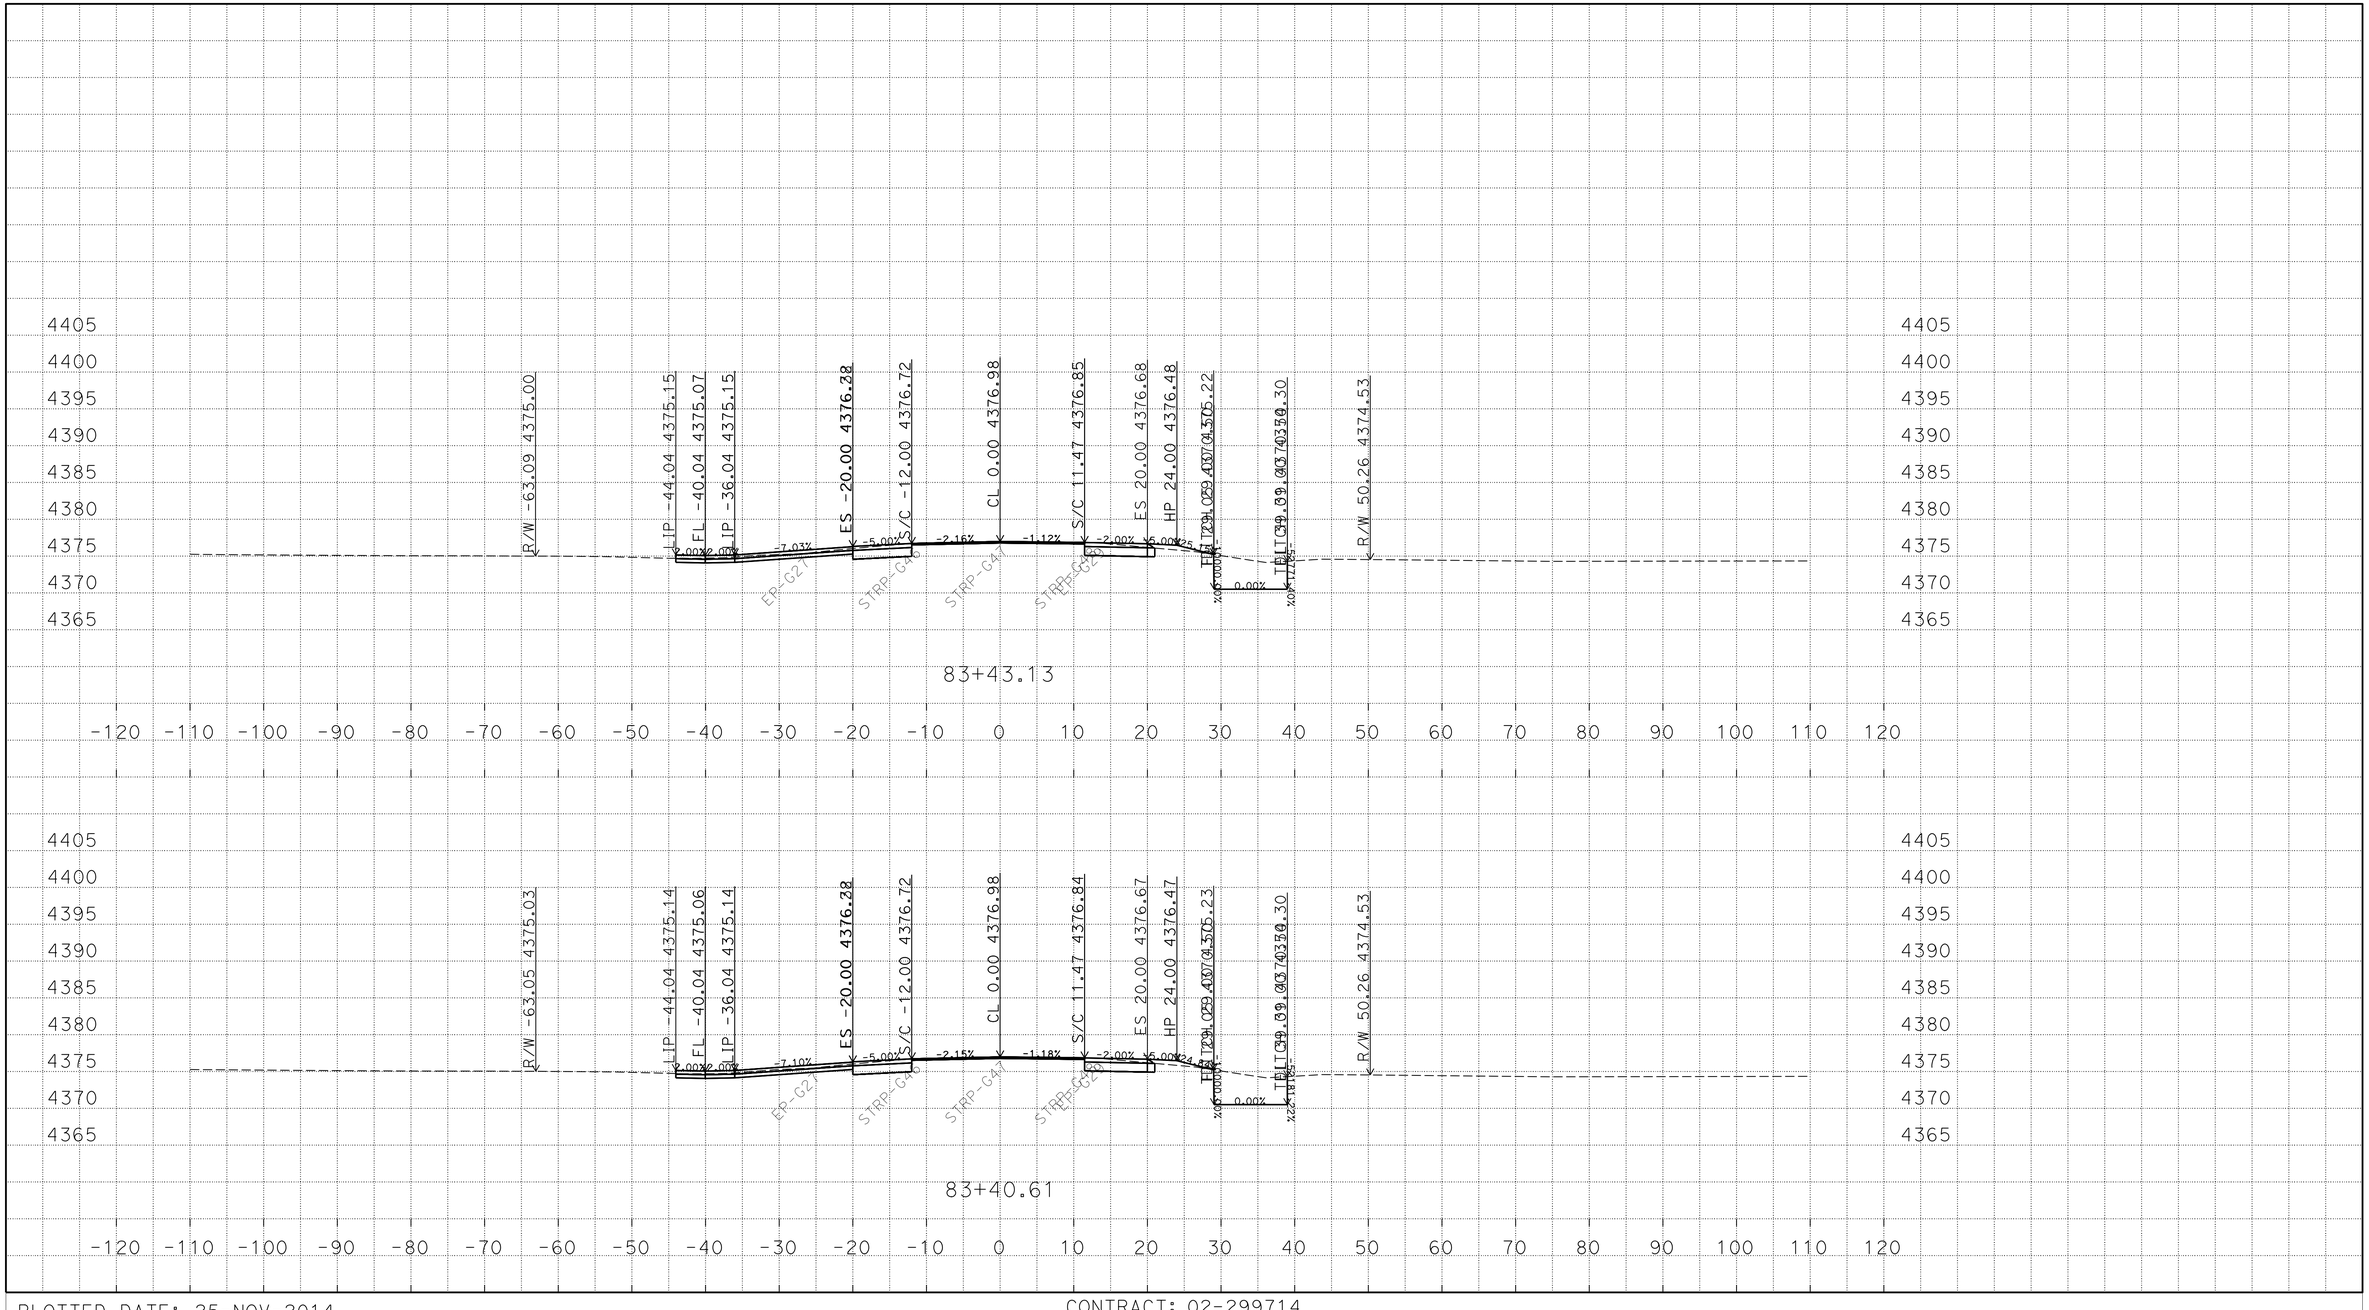

P:\proj2\02\29971\design\C3D\XSec_Qtys
0229971 Xsec 2014-10-07_TEMP_X_C3D_DWG.dwg - 25-Nov-14 10:13 AM

PLOTTED DATE: 25-NOV-2014

SCALE: 1"=10' Horiz.
1"=10' Vert.

CREATED BY: S117566

CONTRACT: 02-299714

DIST/CO/RTE/PM: 02/Mod/299/39.4/40.6

PROJECT ID: 02-1200-0022-4

"A1" LINE
CROSS SECTIONS
152 OF 248

FOR EARTHWORK DEVELOPMENT ONLY

All Dimensions are U.S. Survey Feet

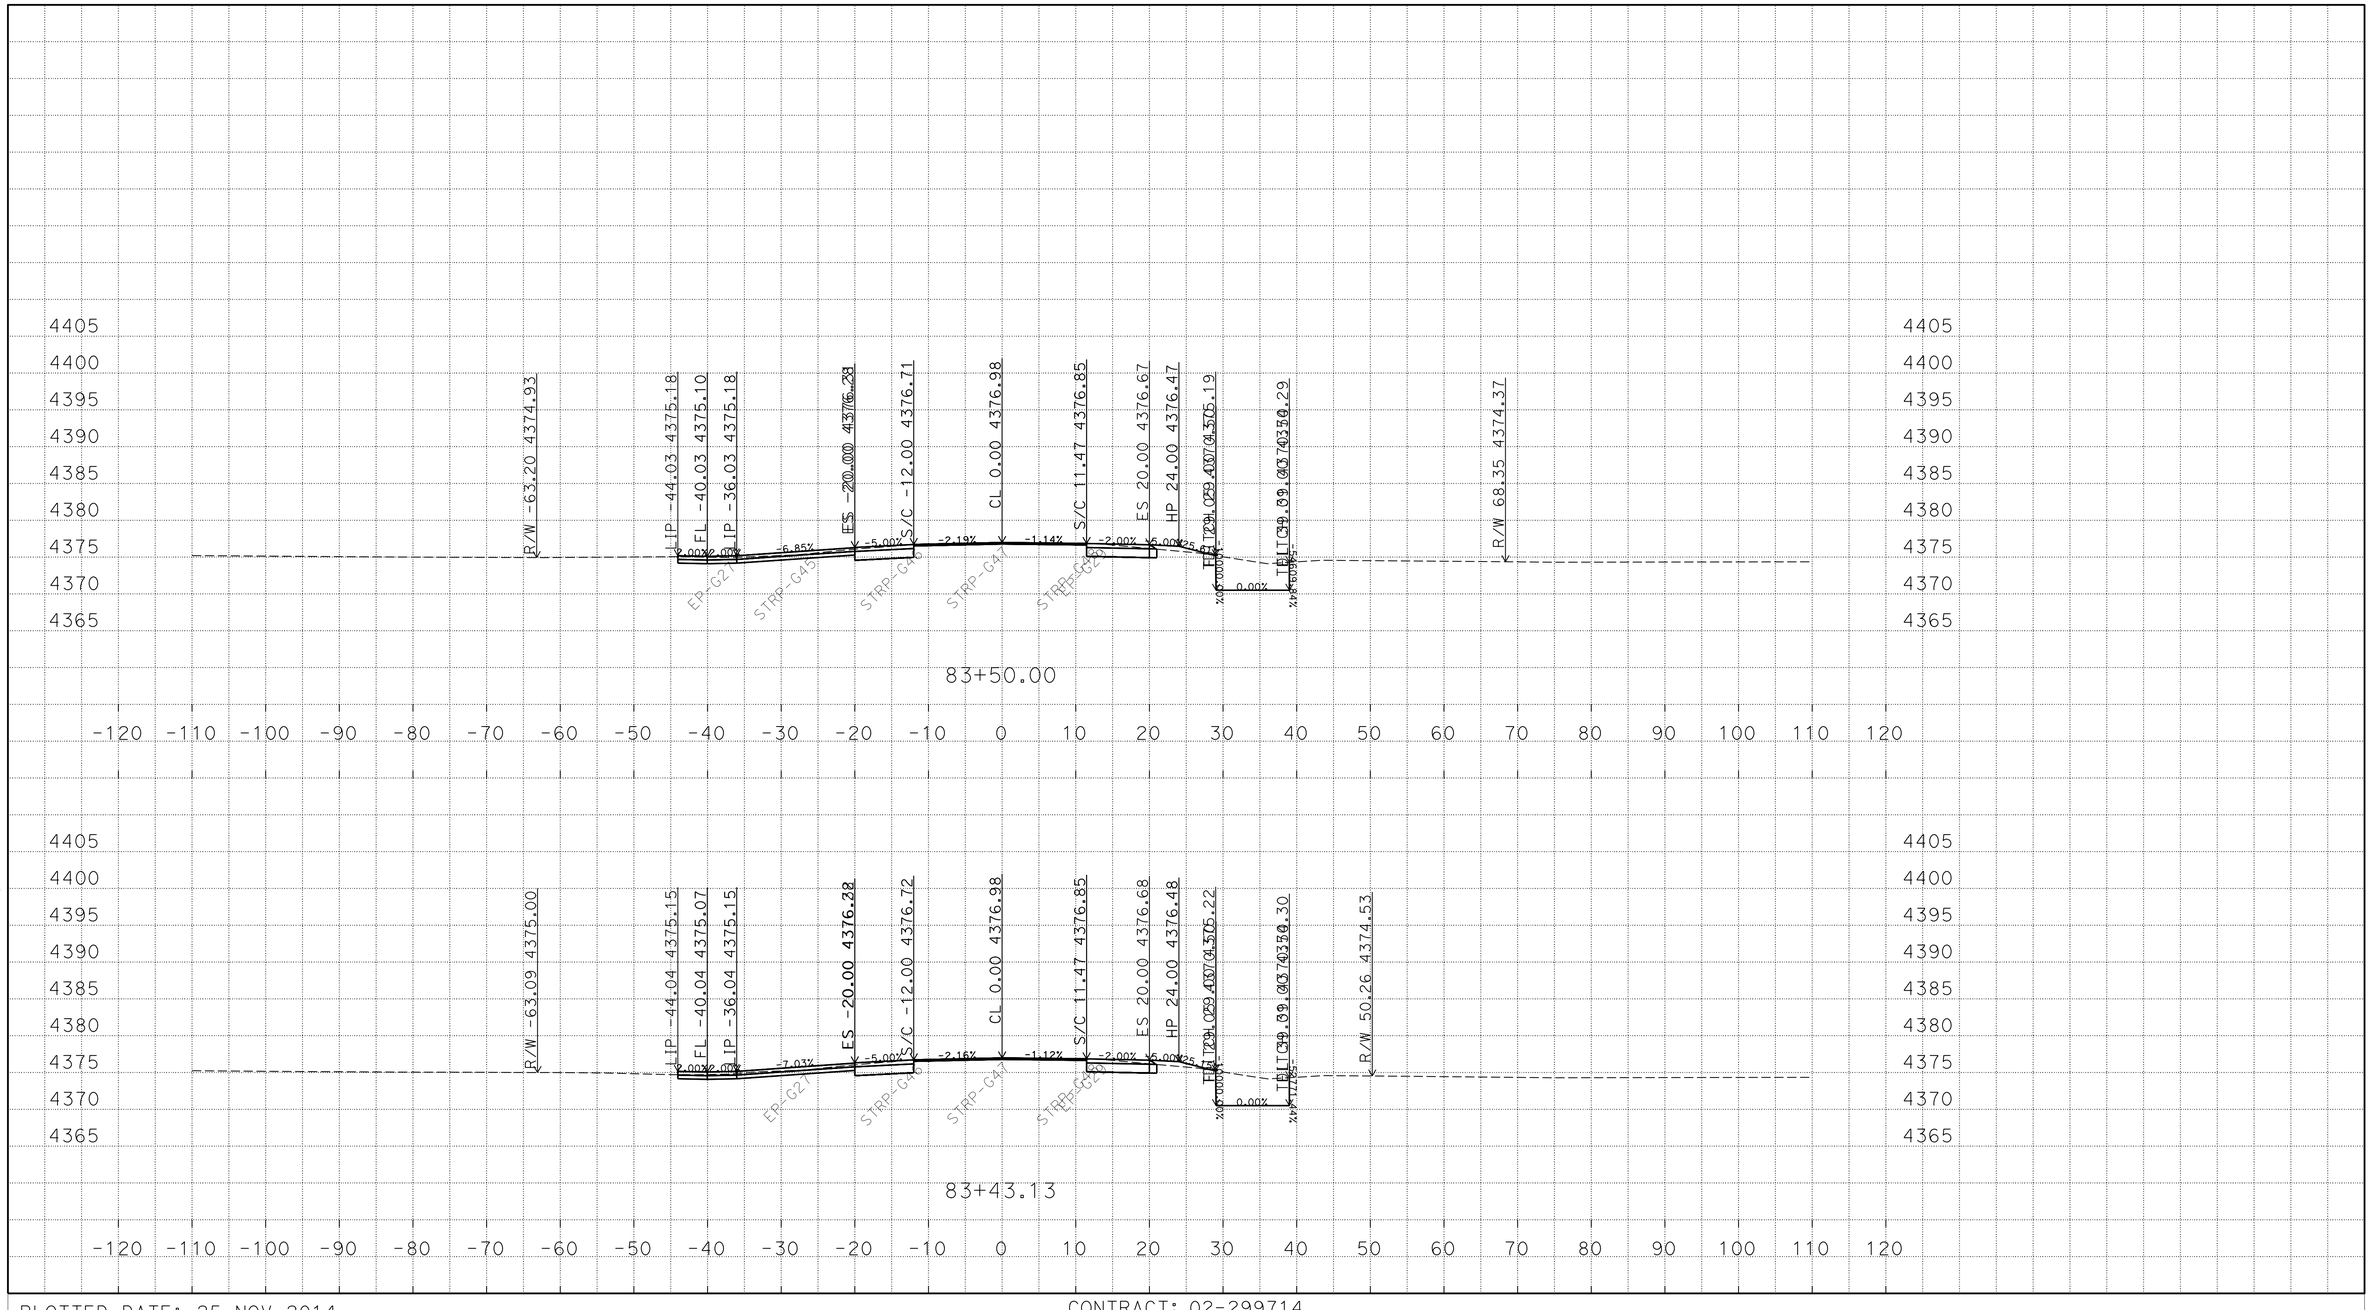

P:\proj2\02\29971\design\C3D\XSec_Qtys
0229971 Xsec 2014-10-07_TEMP_X_C3D_DWG.dwg - 25-Nov-14 10:13 AM

PLOTTED DATE: 25-NOV-2014

SCALE: 1"=10' Horiz.
1"=10' Vert.

CREATED BY: S117566

CONTRACT: 02-299714

DIST/CO/RTE/PM: 02/Mod/299/39.4/40.6

PROJECT ID: 02-1200-0022-4

"A1" LINE
CROSS SECTIONS
153 OF 248

FOR EARTHWORK DEVELOPMENT ONLY

All Dimensions are U.S. Survey Feet

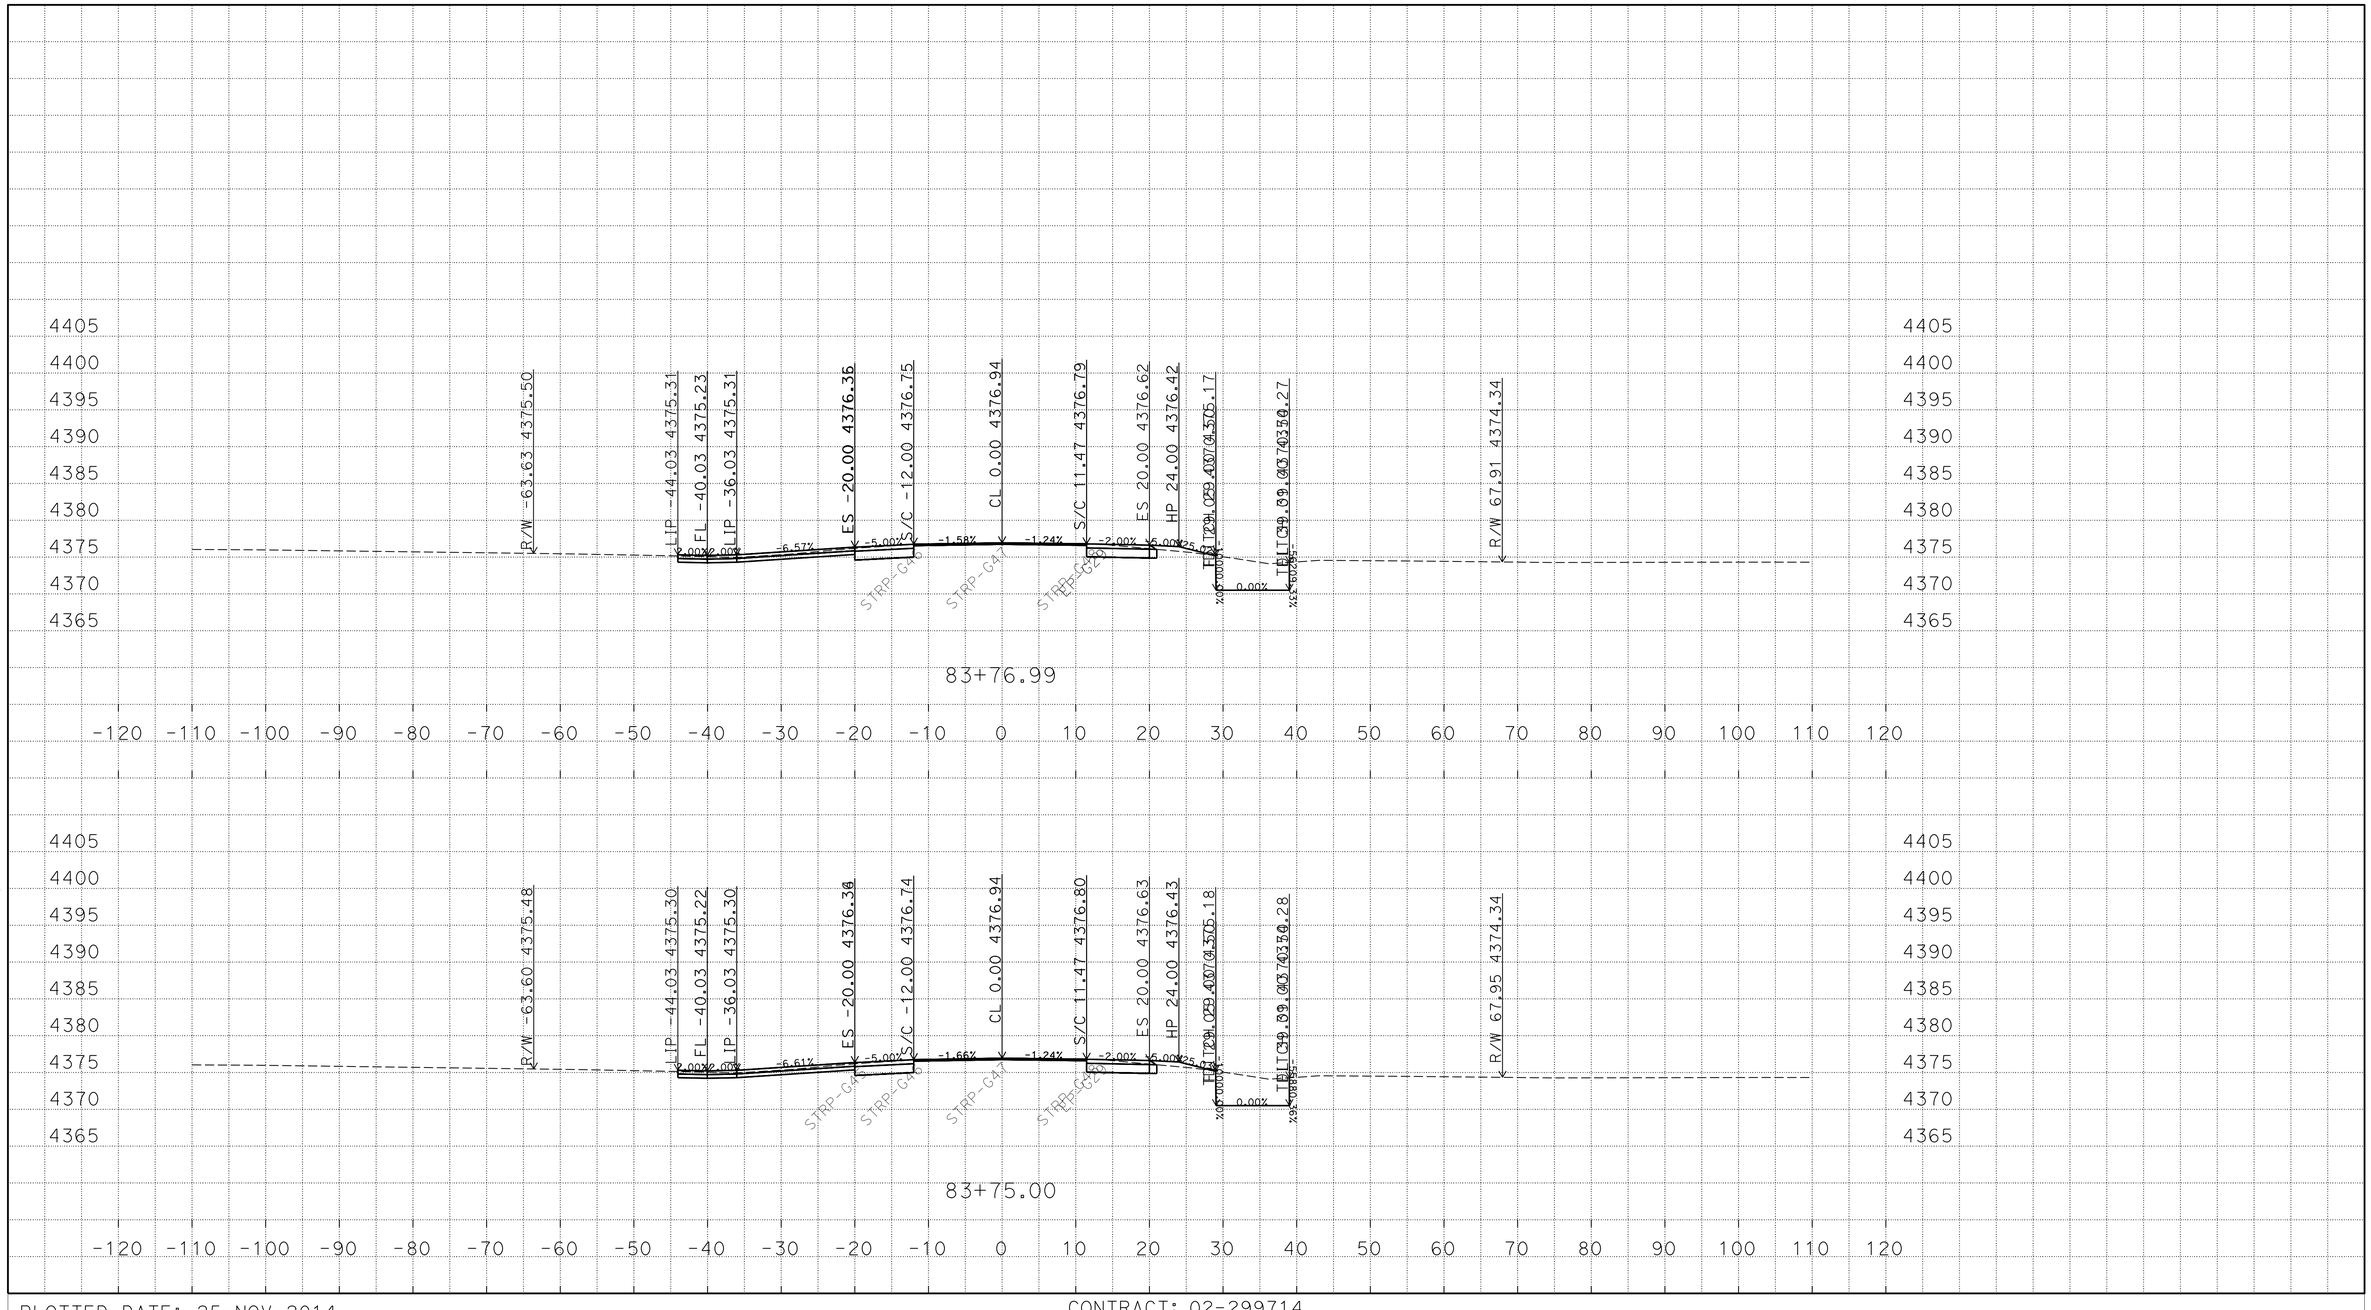

P:\proj2\02\29971\design\C3D\XSec_Qtys
0229971 Xsec 2014-10-07_TEMP_X_C3D_DWG.dwg - 25-Nov-14 10:13 AM

PLOTTED DATE: 25-NOV-2014

SCALE: 1"=10' Horiz.
1"=10' Vert.

CREATED BY: S117566

CONTRACT: 02-299714

DIST/CO/RTE/PM: 02/Mod/299/39.4/40.6

PROJECT ID: 02-1200-0022-4

"A1" LINE
CROSS SECTIONS
154 OF 248

FOR EARTHWORK DEVELOPMENT ONLY

All Dimensions are U.S. Survey Feet

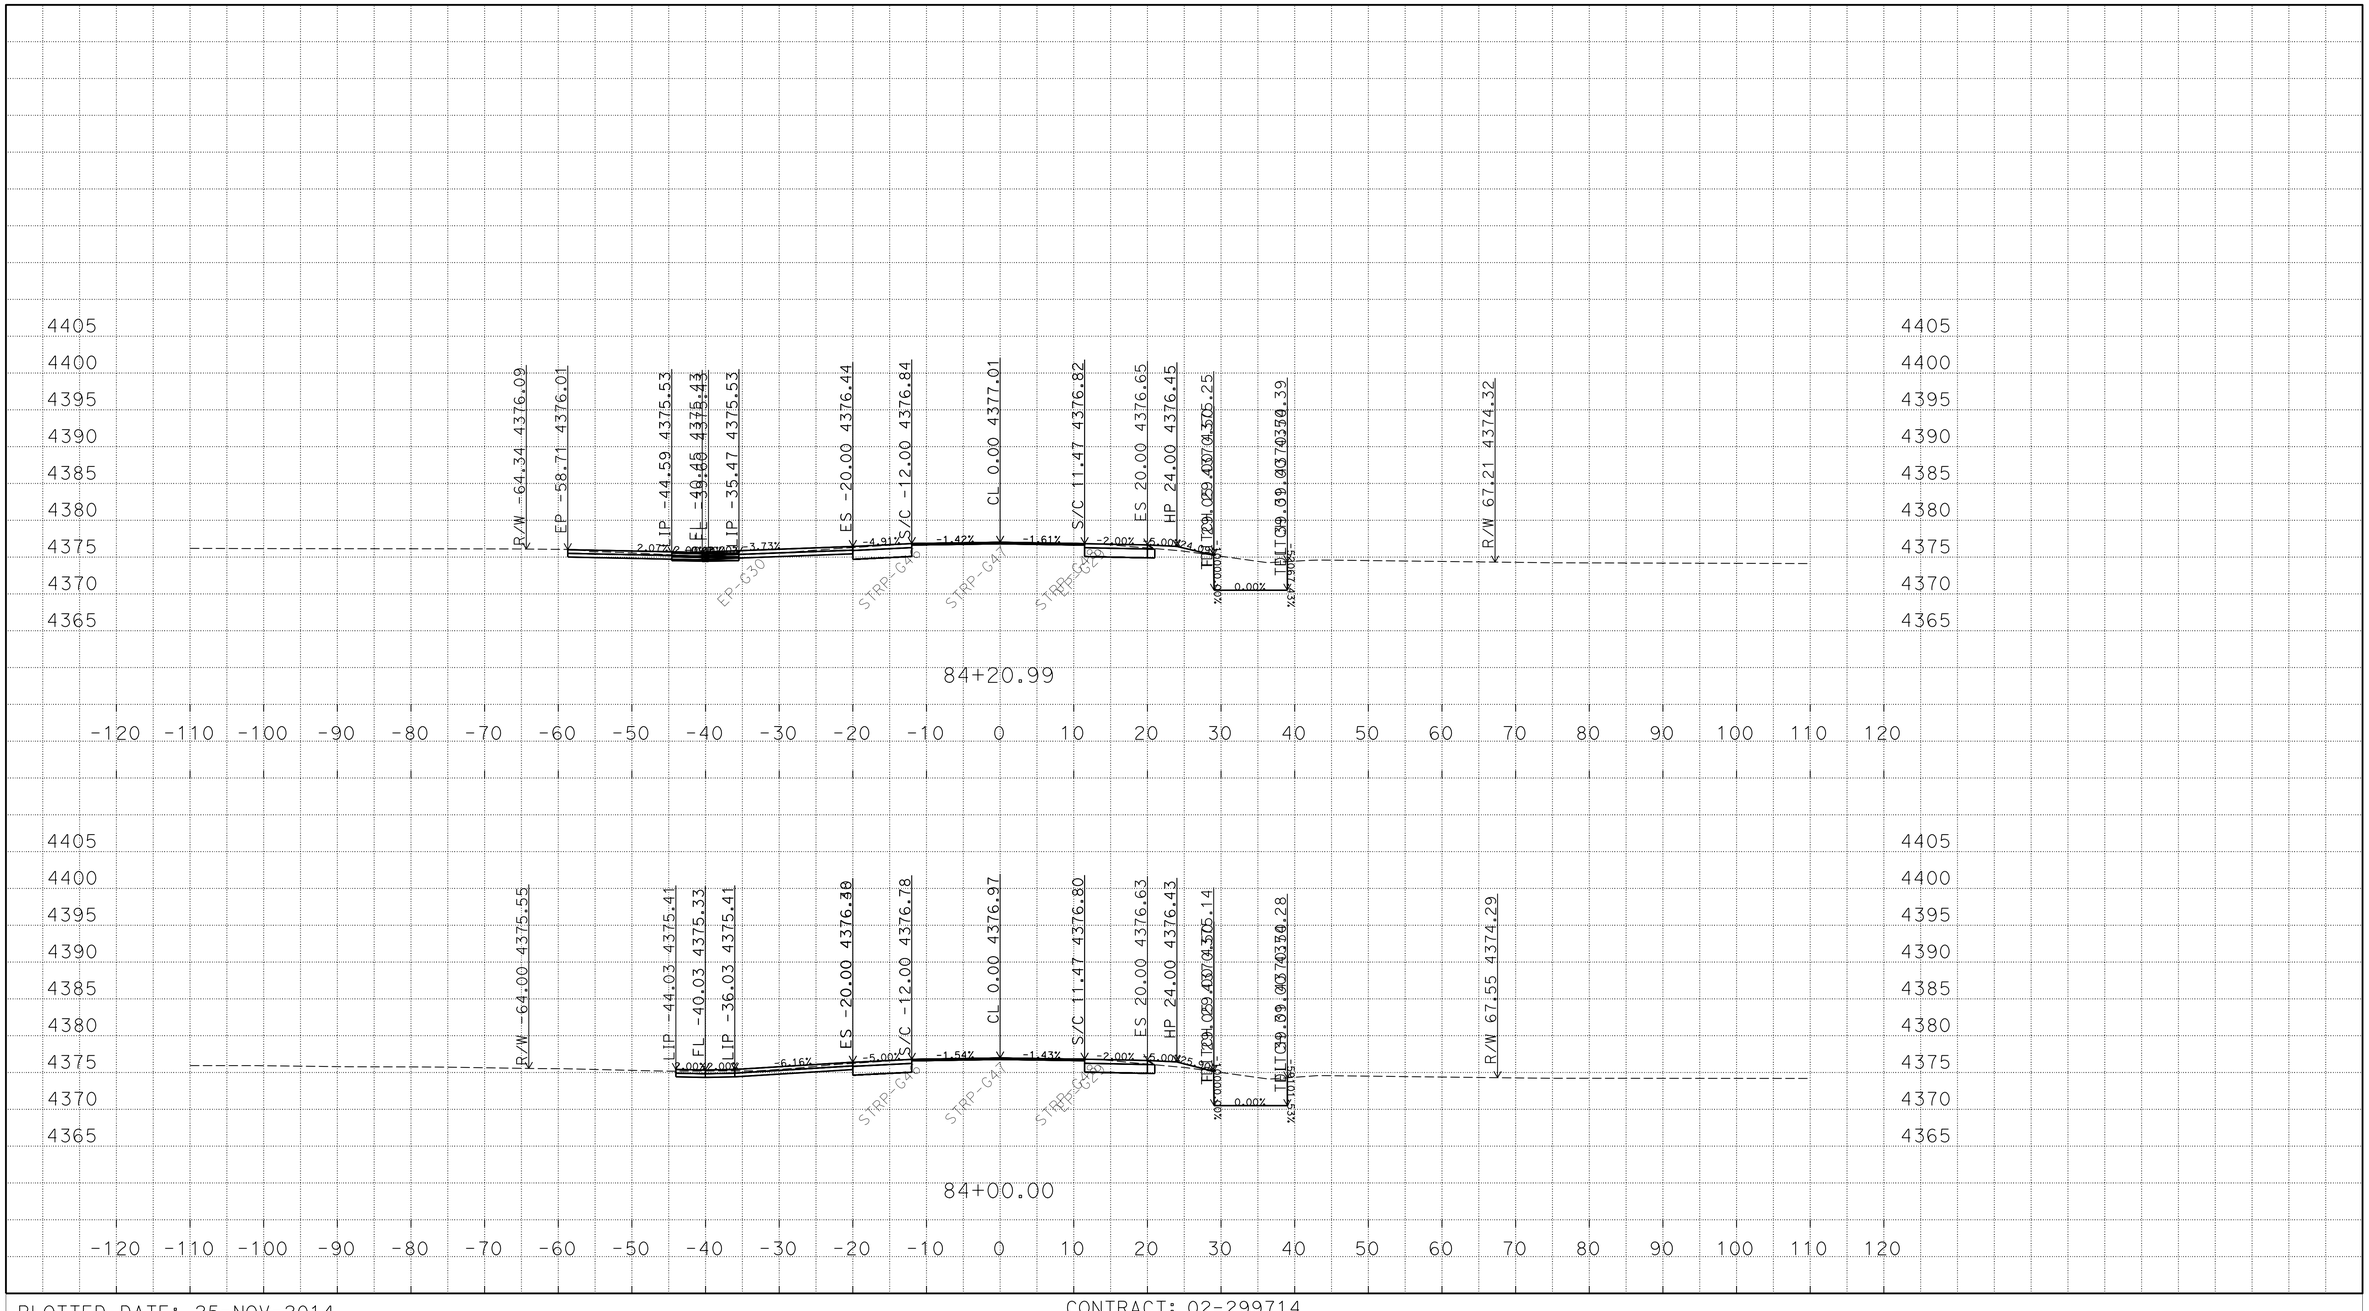

P:\proj2\02\29971\design\C3D\XSec_Qtys
0229971 Xsec 2014-10-07_TEMP_X_C3D_DWG.dwg - 25-Nov-14 10:13 AM

PLOTTED DATE: 25-NOV-2014

SCALE: 1"=10' Horiz.
1"=10' Vert.

CREATED BY: S117566

CONTRACT: 02-299714

DIST/CO/RTE/PM: 02/Mod/299/39.4/40.6

PROJECT ID: 02-1200-0022-4

"A1" LINE
CROSS SECTIONS
155 OF 248

FOR EARTHWORK DEVELOPMENT ONLY

All Dimensions are U.S. Survey Feet

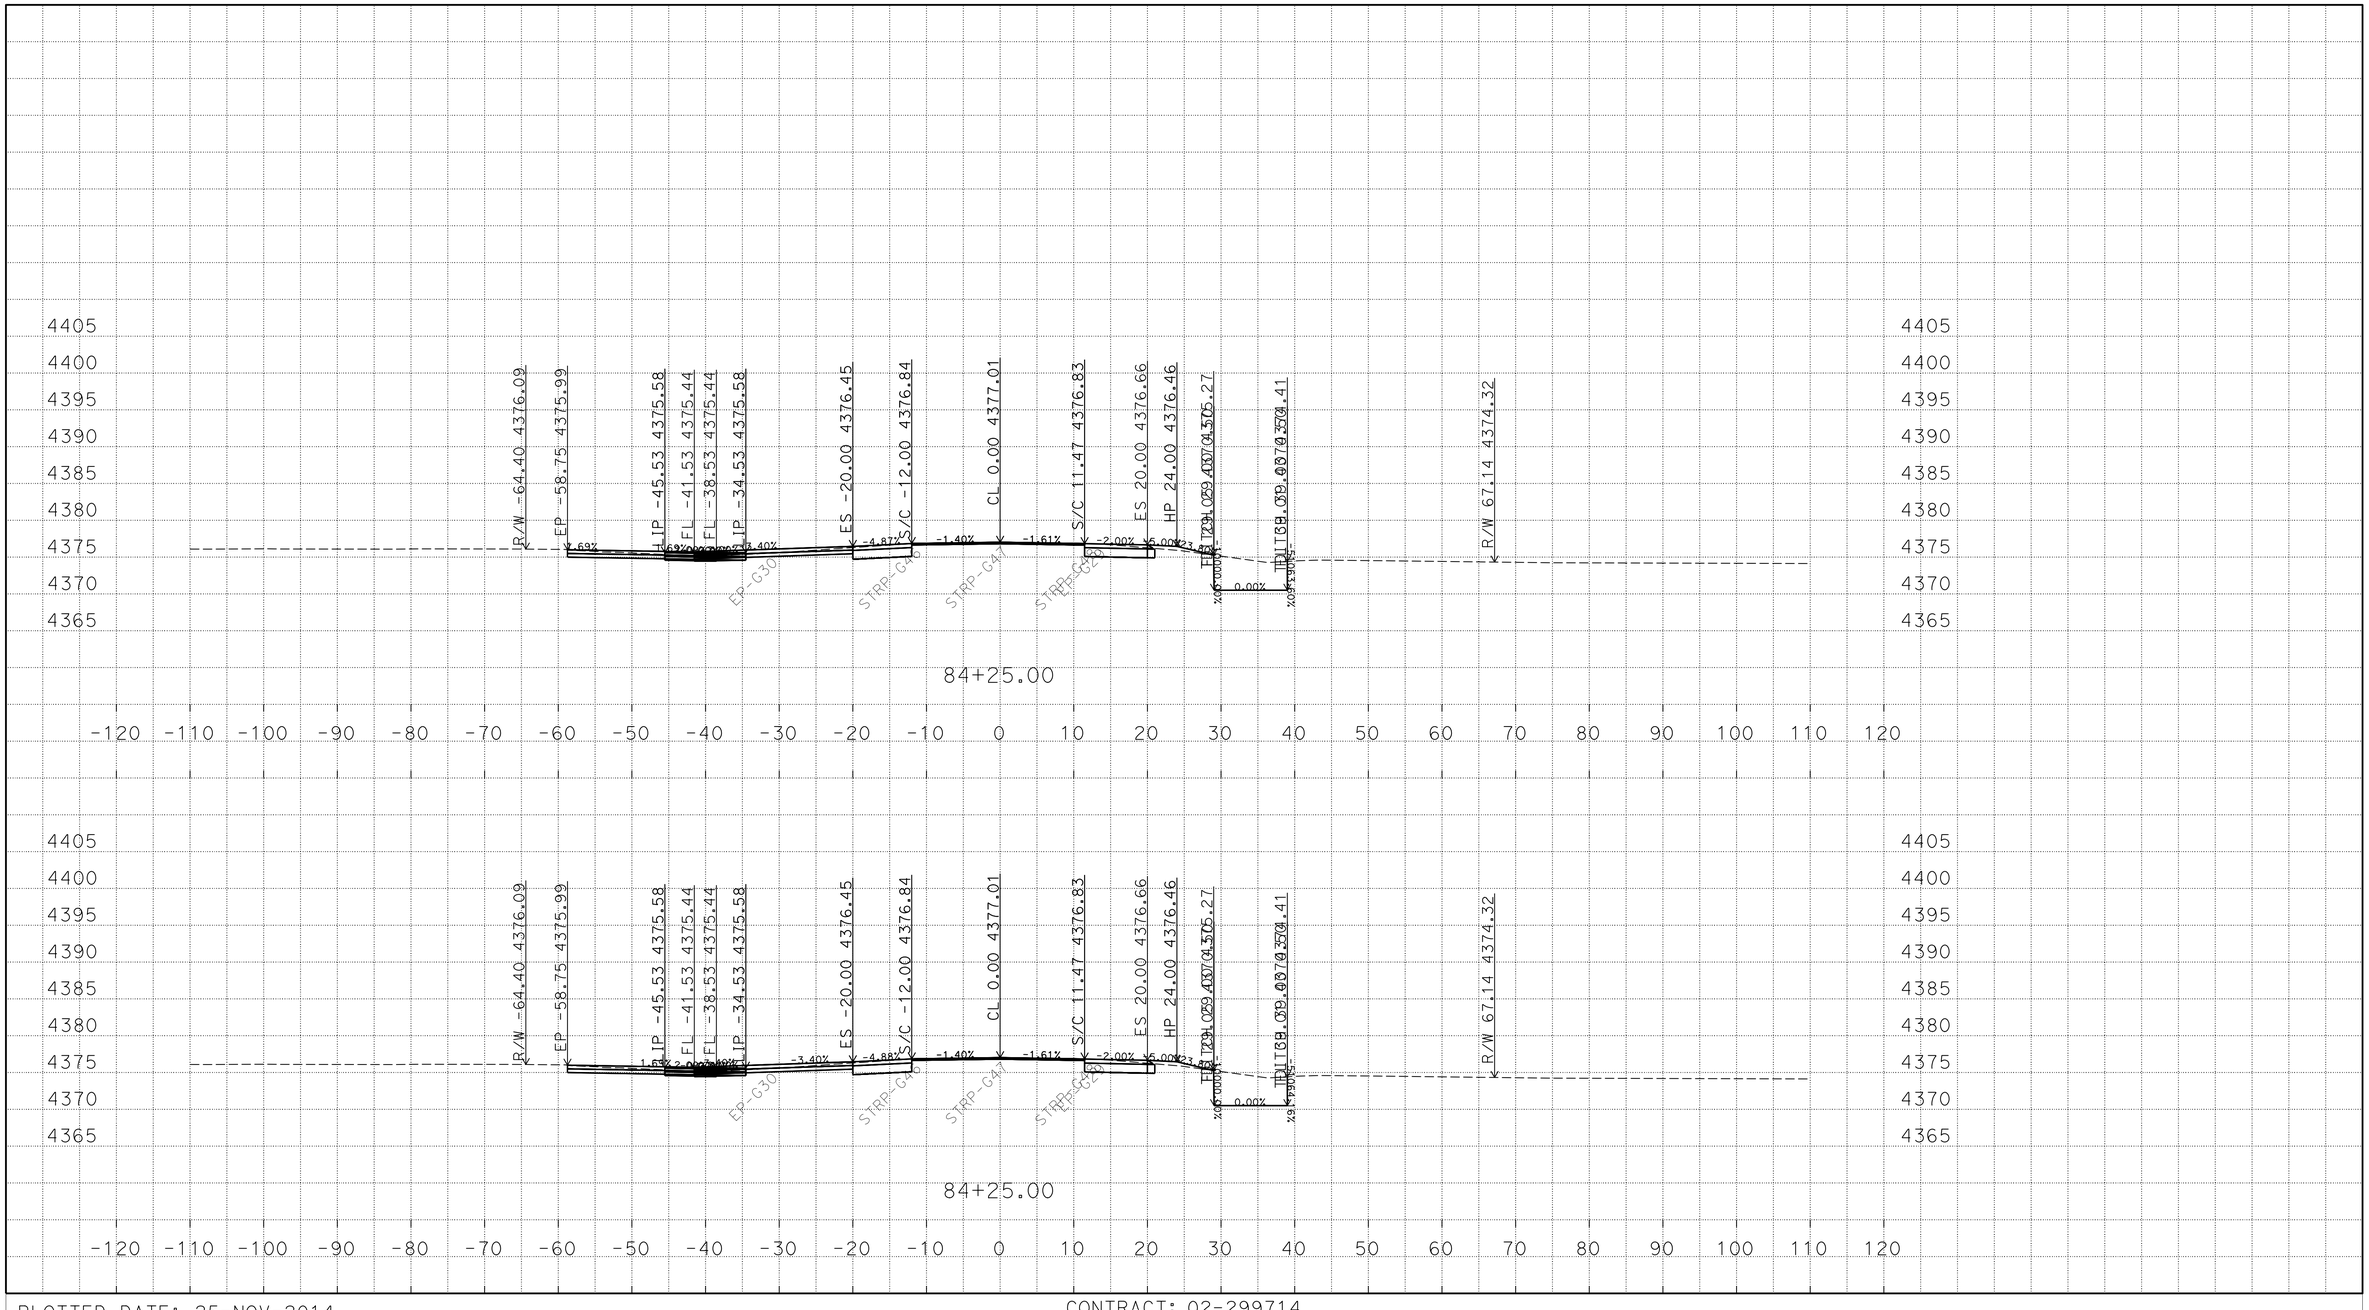

P:\proj2\02\29971\design\C3D\XSec_Qtys
0229971 Xsec 2014-10-07_TEMP_X_C3D_DWG.dwg - 25-Nov-14 10:13 AM

PLOTTED DATE: 25-NOV-2014

SCALE: 1"=10' Horiz.
1"=10' Vert.

CREATED BY: S117566

CONTRACT: 02-299714

DIST/CO/RTE/PM: 02/Mod/299/39.4/40.6

PROJECT ID: 02-1200-0022-4

"A1" LINE
CROSS SECTIONS
156 OF 248

FOR EARTHWORK DEVELOPMENT ONLY

All Dimensions are U.S. Survey Feet

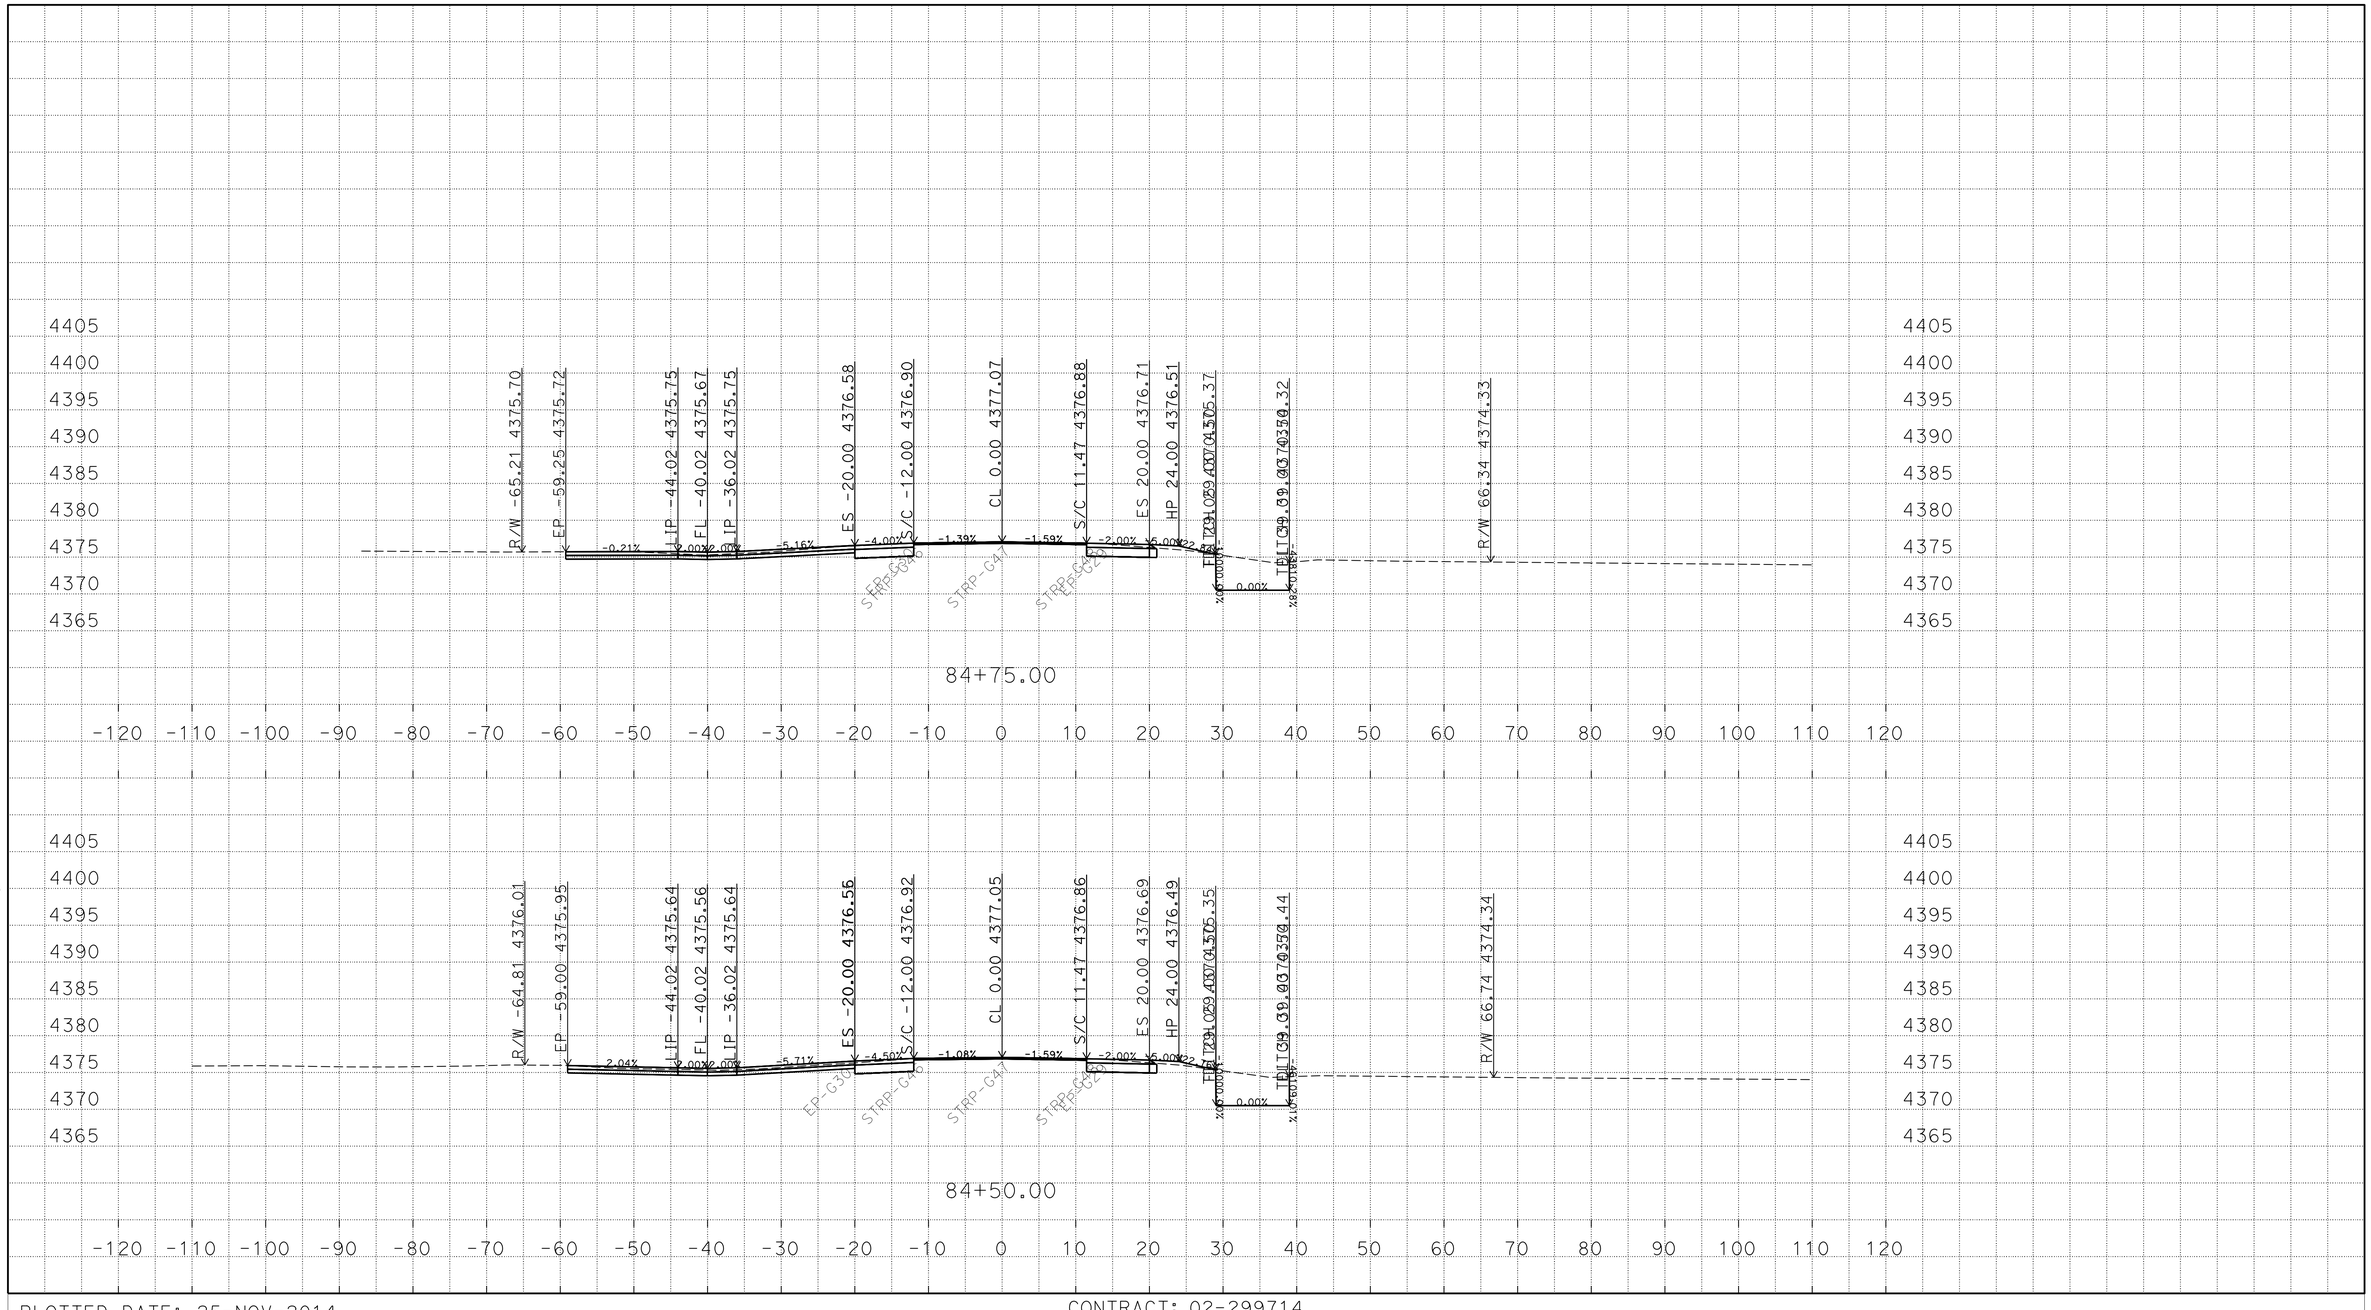

P:\proj2\02\29971\design\C3D\XSec_Qtys
0229971 Xsec 2014-10-07_TEMP_X_C3D_DWG.dwg - 25-Nov-14 10:13 AM

PLOTTED DATE: 25-NOV-2014

SCALE: 1"=10' Horiz.
1"=10' Vert.

CREATED BY: S117566

CONTRACT: 02-299714

DIST/CO/RTE/PM: 02/Mod/299/39.4/40.6

PROJECT ID: 02-1200-0022-4

"A1" LINE
CROSS SECTIONS
157 OF 248

FOR EARTHWORK DEVELOPMENT ONLY

All Dimensions are U.S. Survey Feet

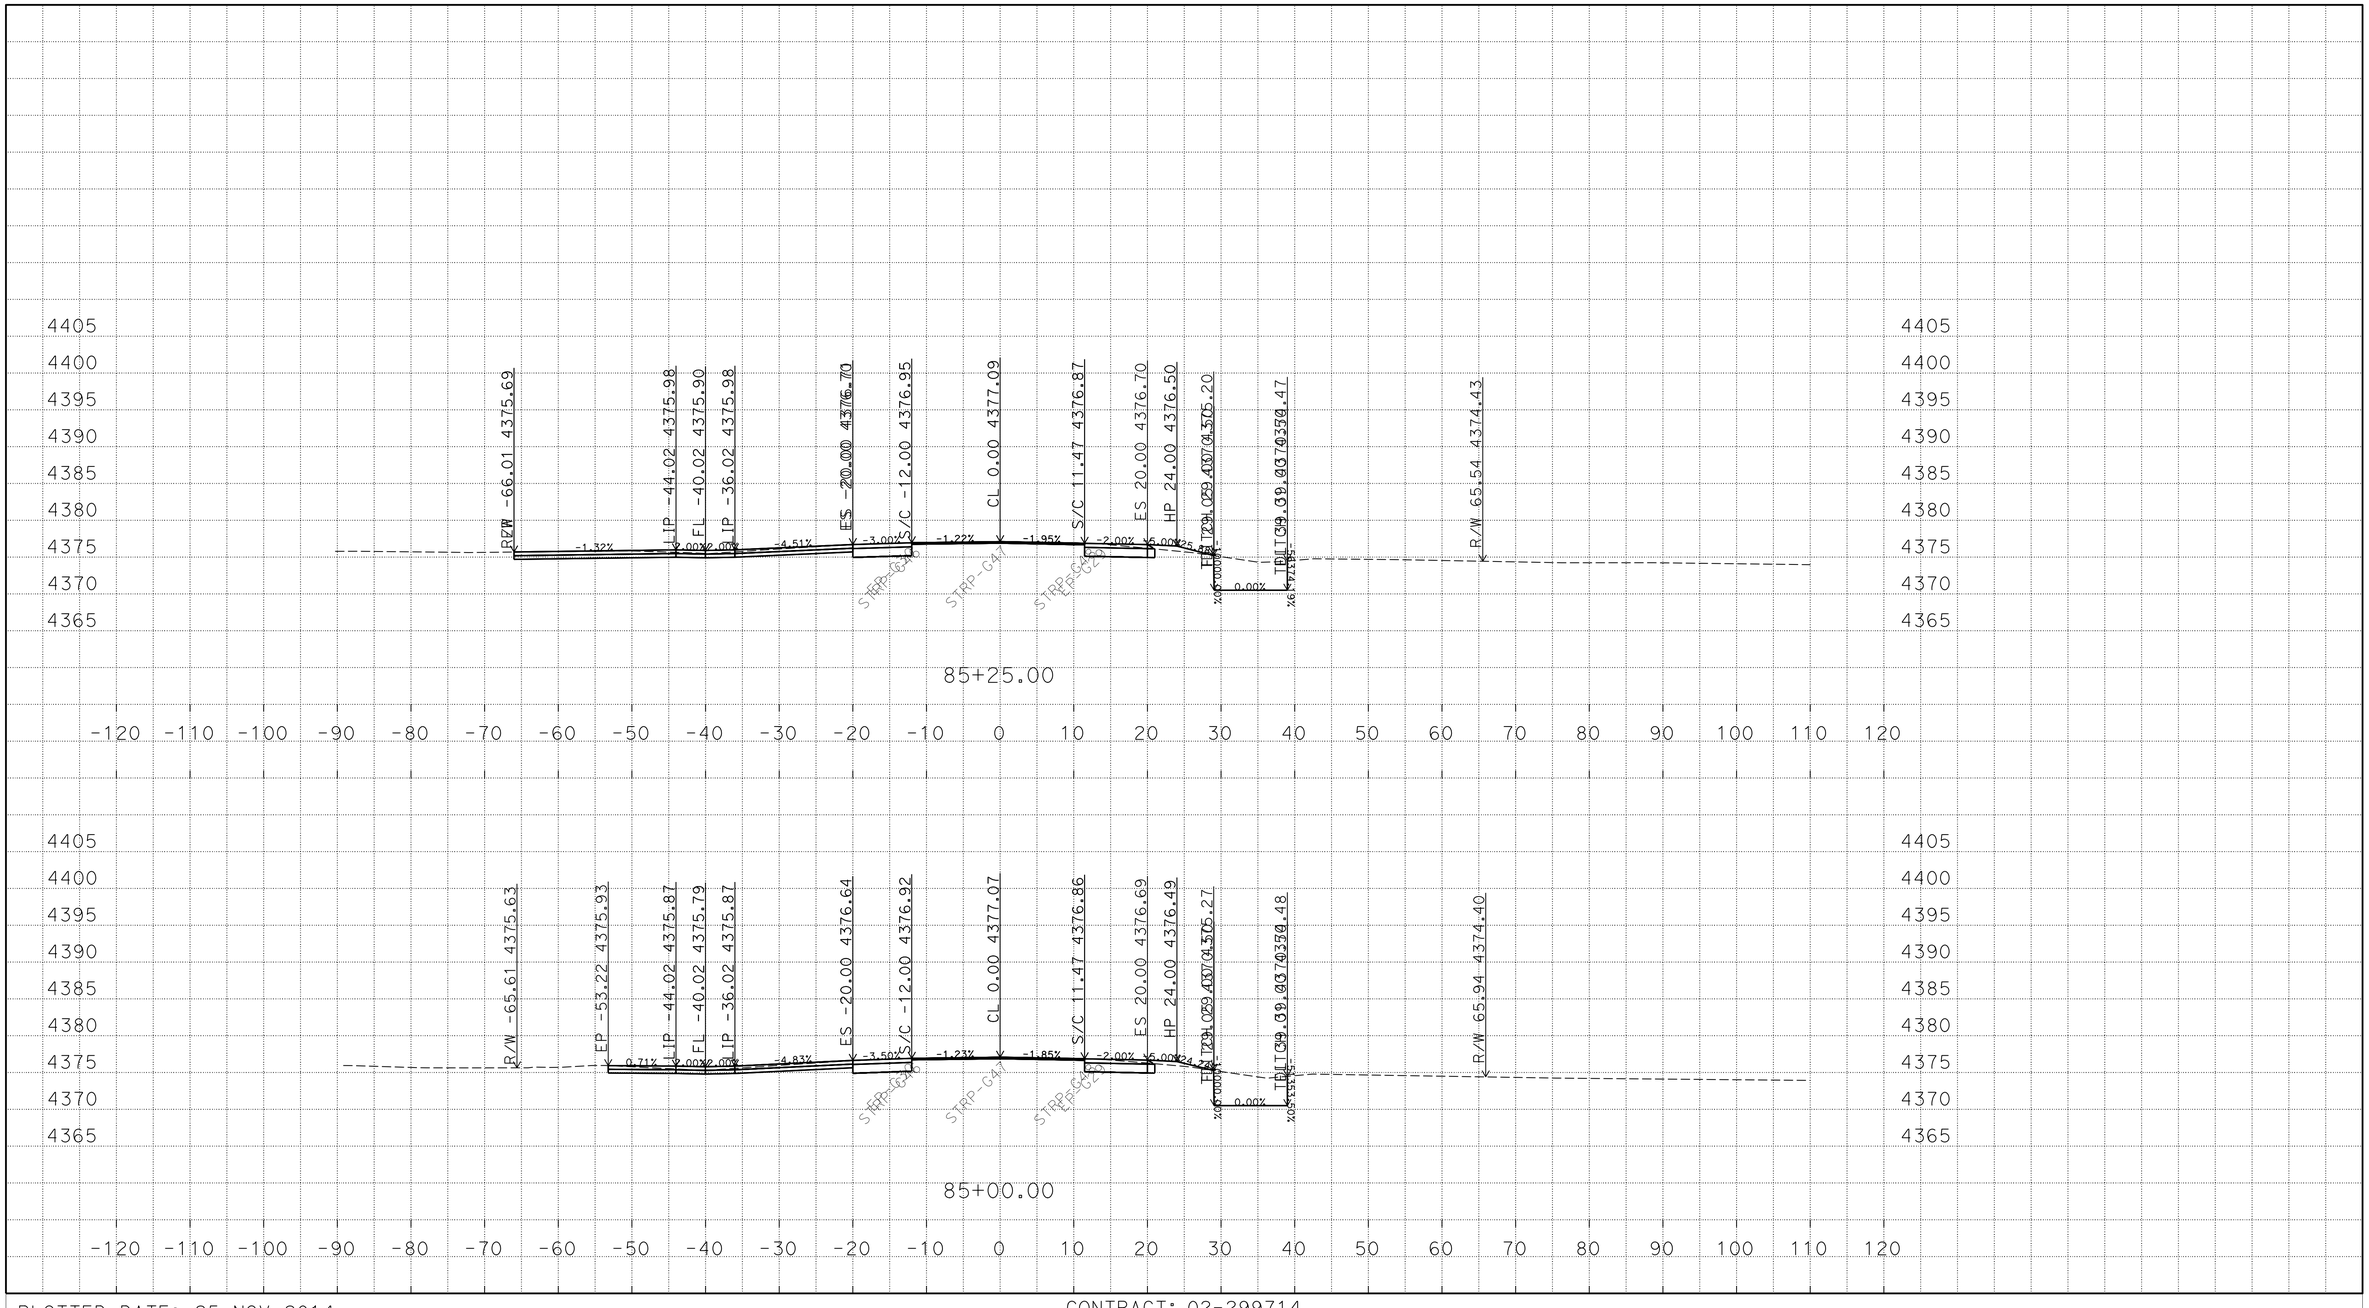

P:\proj2\02\29971\design\C3D\XSec_Qtys
0229971 Xsec 2014-10-07_TEMP_X_C3D_DWG.dwg - 25-Nov-14 10:13 AM

PLOTTED DATE: 25-NOV-2014

SCALE: 1"=10' Horiz.
1"=10' Vert.

CREATED BY: S117566

CONTRACT: 02-299714

DIST/CO/RTE/PM: 02/Mod/299/39.4/40.6

PROJECT ID: 02-1200-0022-4

"A1" LINE
CROSS SECTIONS
158 OF 248

FOR EARTHWORK DEVELOPMENT ONLY

All Dimensions are U.S. Survey Feet

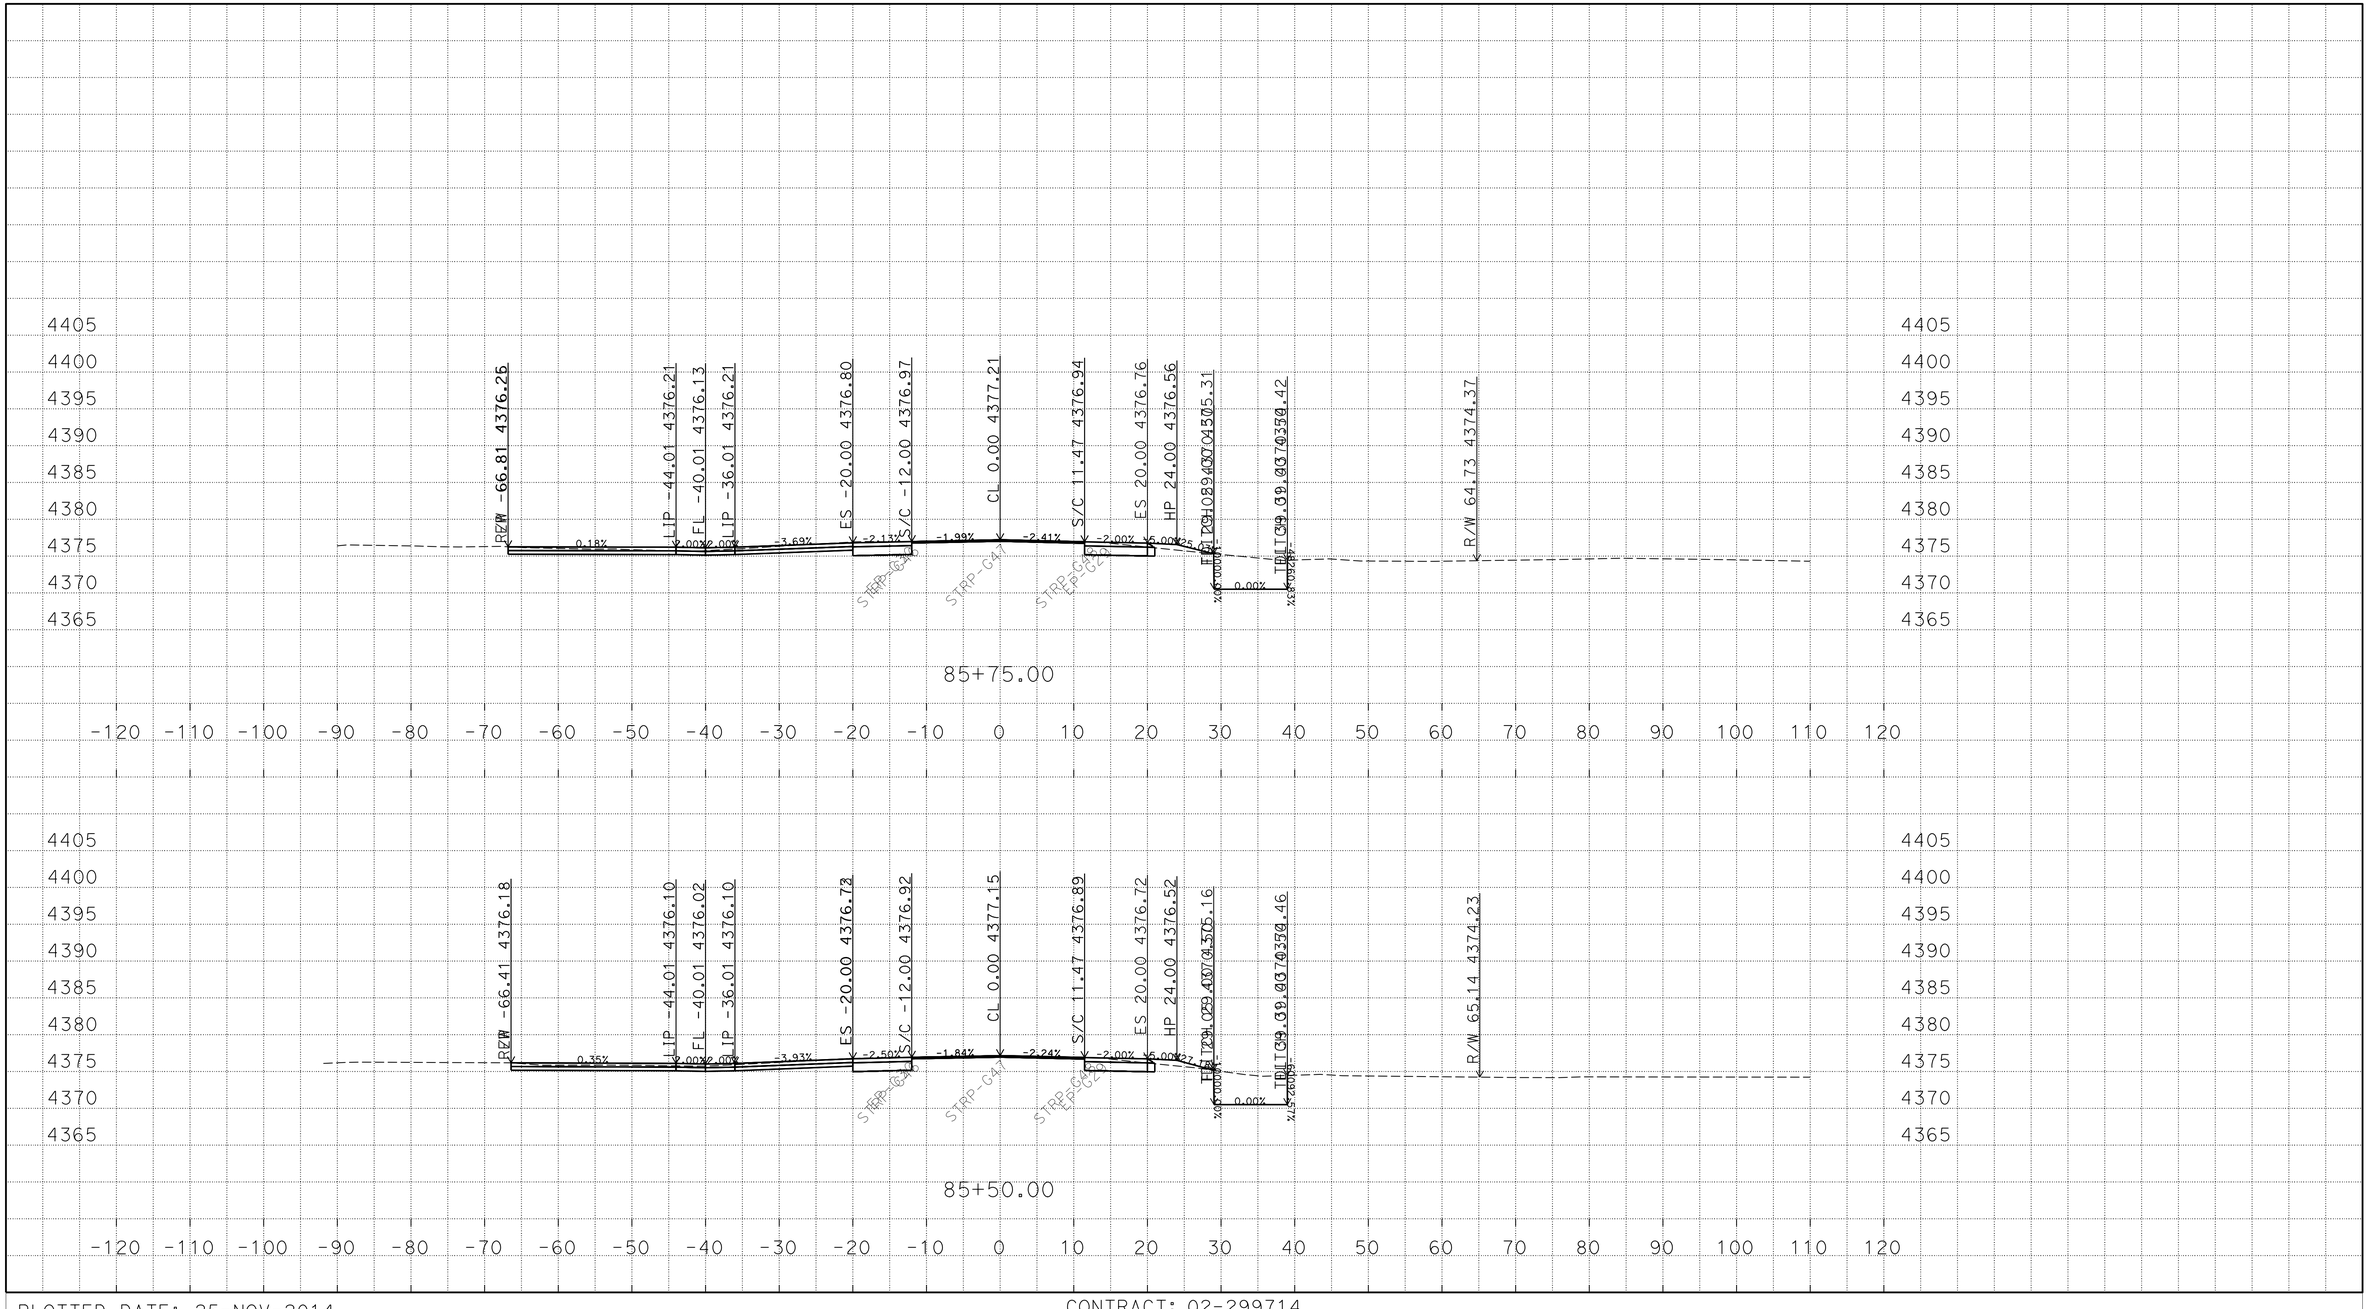

P:\proj2\02\29971\design\C3D\XSec_Qtys
0229971 Xsec 2014-10-07_TEMP_X_C3D_DWG.dwg - 25-Nov-14 10:13 AM

PLOTTED DATE: 25-NOV-2014

SCALE: 1"=10' Horiz.
1"=10' Vert.

CREATED BY: S117566

CONTRACT: 02-299714

DIST/CO/RTE/PM: 02/Mod/299/39.4/40.6

PROJECT ID: 02-1200-0022-4

"A1" LINE
CROSS SECTIONS
159 OF 248

FOR EARTHWORK DEVELOPMENT ONLY

All Dimensions are U.S. Survey Feet

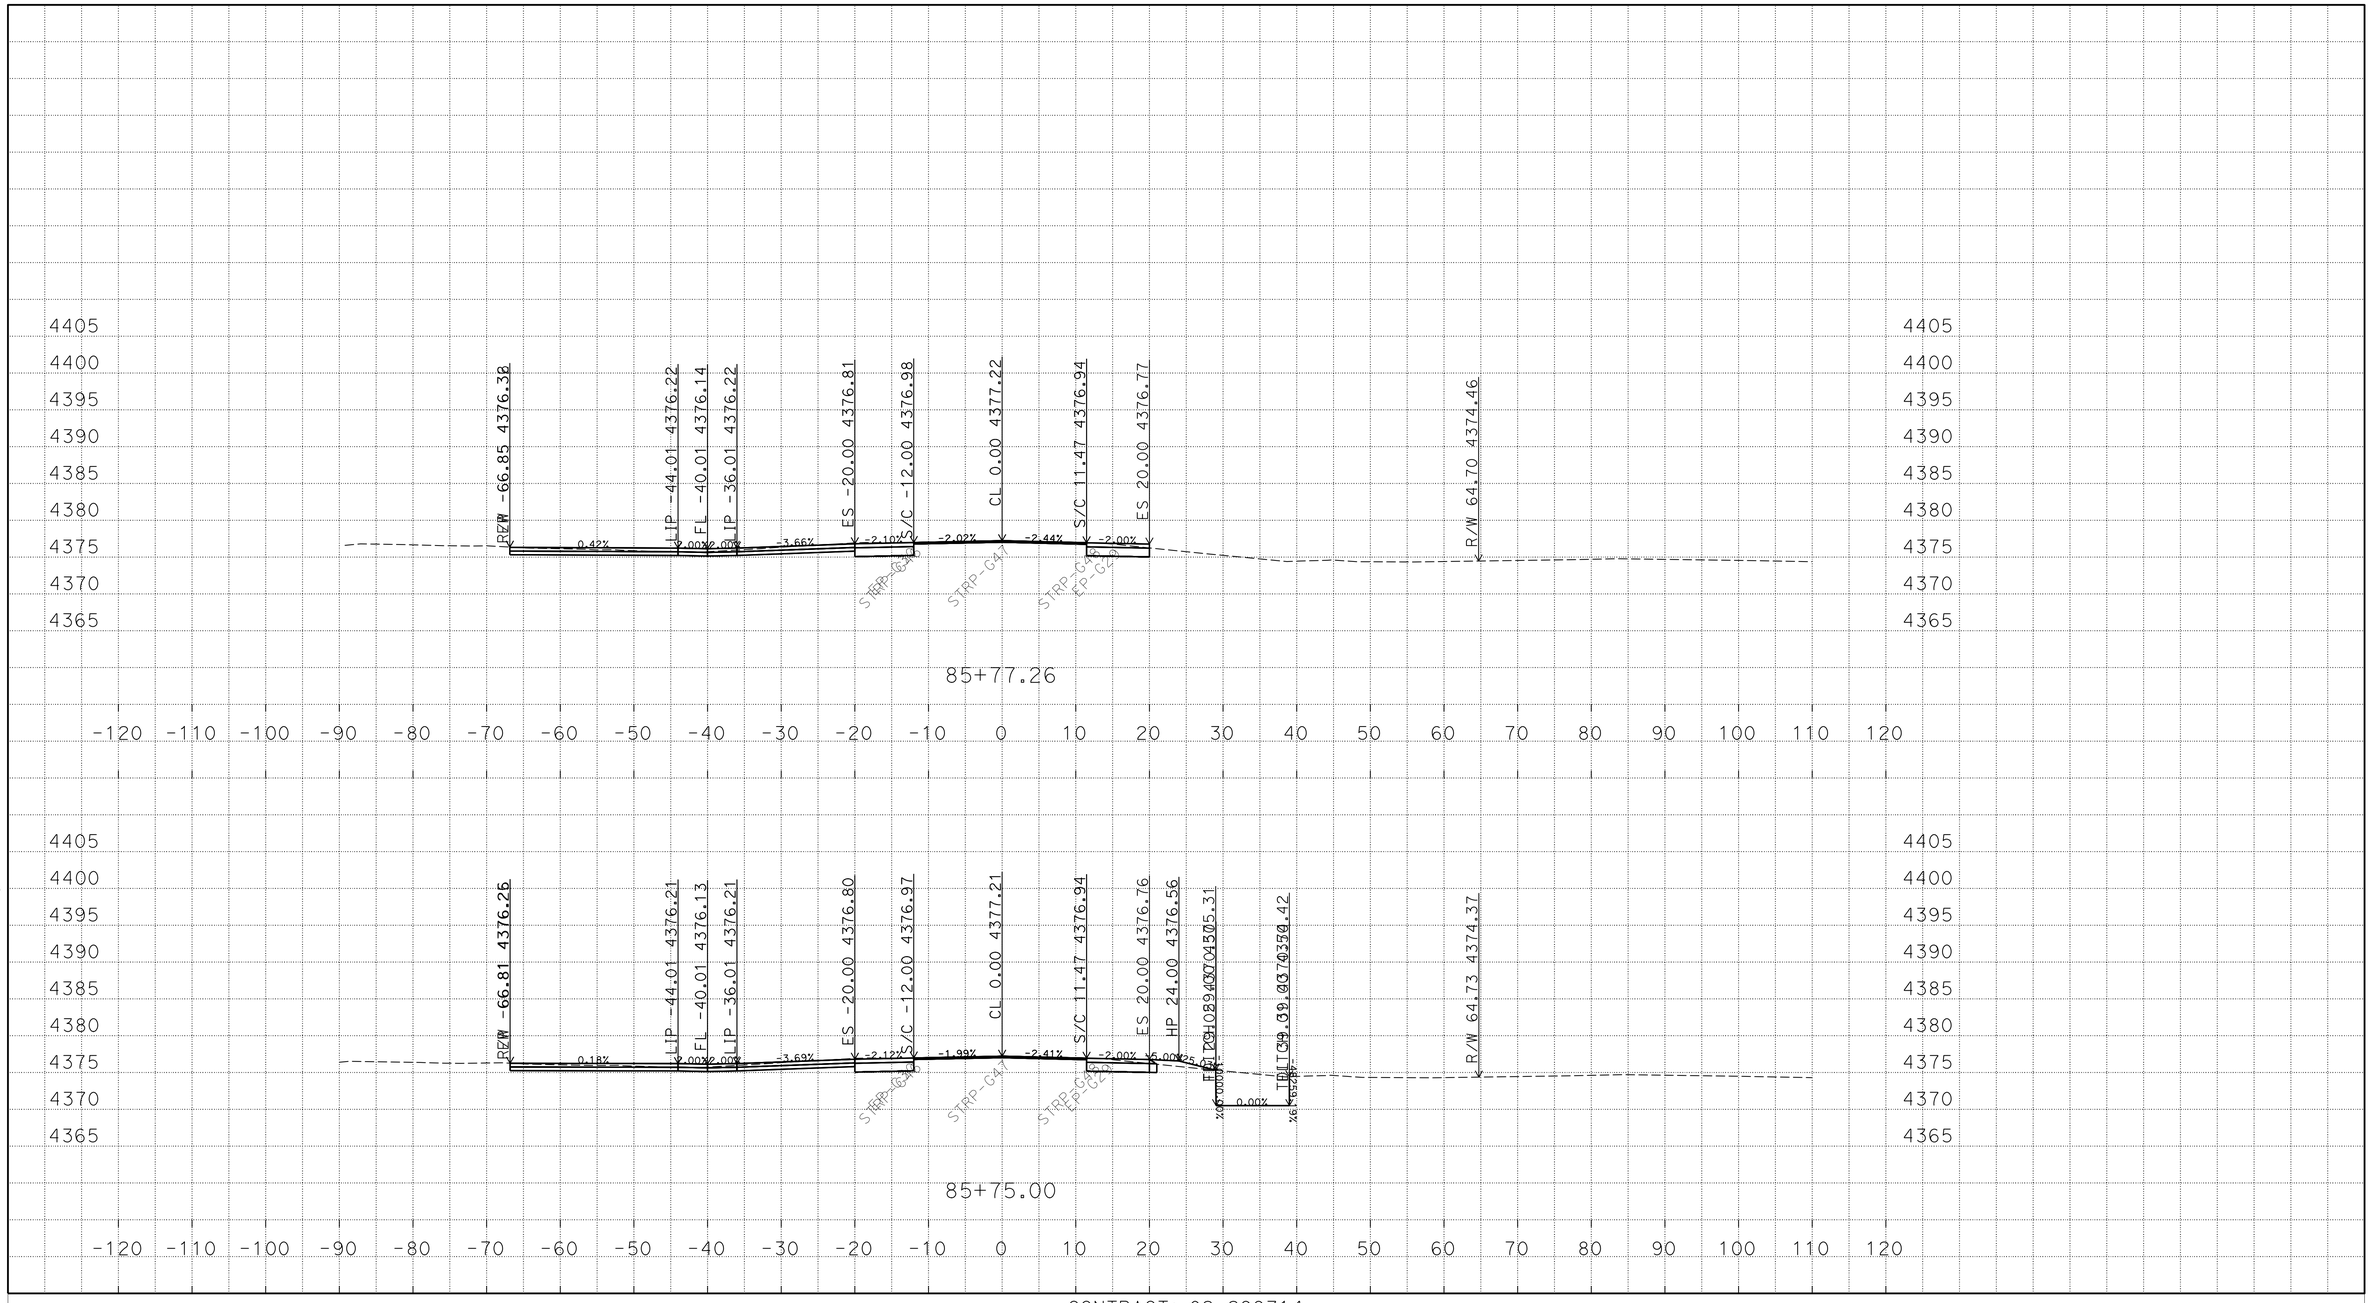

PLOTTED DATE: 25-NOV-2014

SCALE: 1"=10' Horiz.
1"=10' Vert.

CREATED BY: S117566

CONTRACT: 02-299714

DIST/CO/RTE/PM: 02/Mod/299/39.4/40.6

PROJECT ID: 02-1200-0022-4

"A1" LINE
CROSS SECTIONS
160 OF 248

P:\proj2\02\29971\design\C3D\XSec_Qtys
0229971 Xsec 2014-10-07_TEMP_X_C3D_DWG.dwg - 25-Nov-14 10:13 AM

FOR EARTHWORK DEVELOPMENT ONLY

All Dimensions are U.S. Survey Feet

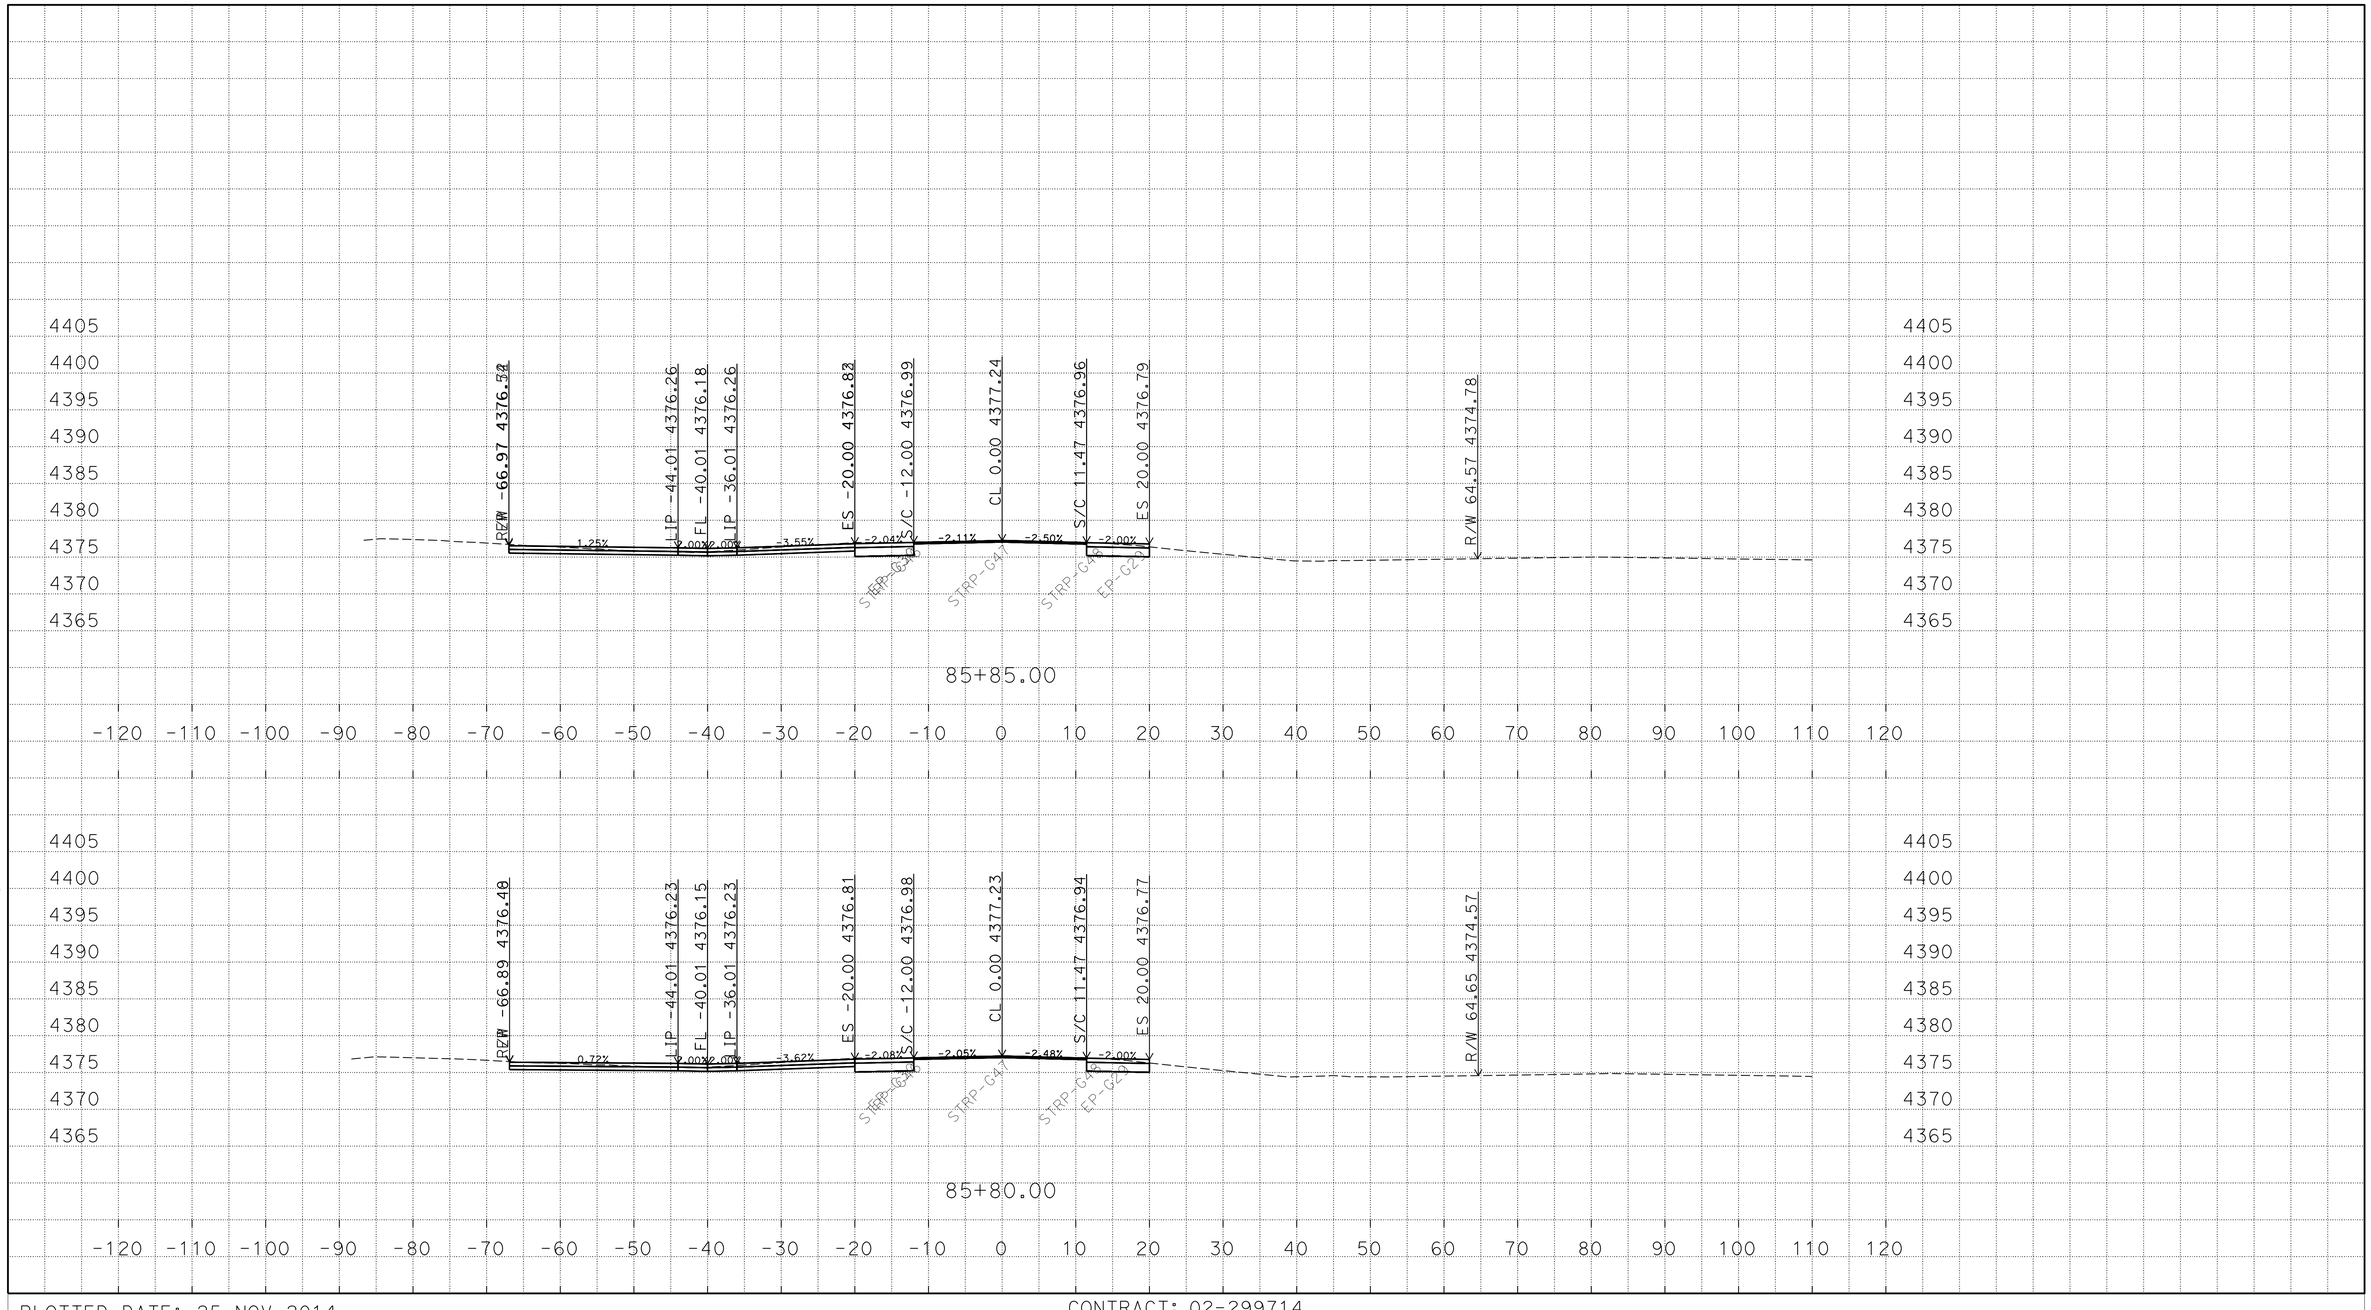

P:\proj2\02\29971\design\C3D\XSec_Qtys
0229971 Xsec 2014-10-07_TEMP_X_C3D_DWG.dwg - 25-Nov-14 10:13 AM

PLOTTED DATE: 25-NOV-2014

SCALE: 1"=10' Horiz.
1"=10' Vert.

CREATED BY: S117566

CONTRACT: 02-299714

DIST/CO/RTE/PM: 02/Mod/299/39.4/40.6

PROJECT ID: 02-1200-0022-4

"A1" LINE
CROSS SECTIONS
161 OF 248

FOR EARTHWORK DEVELOPMENT ONLY

All Dimensions are U.S. Survey Feet

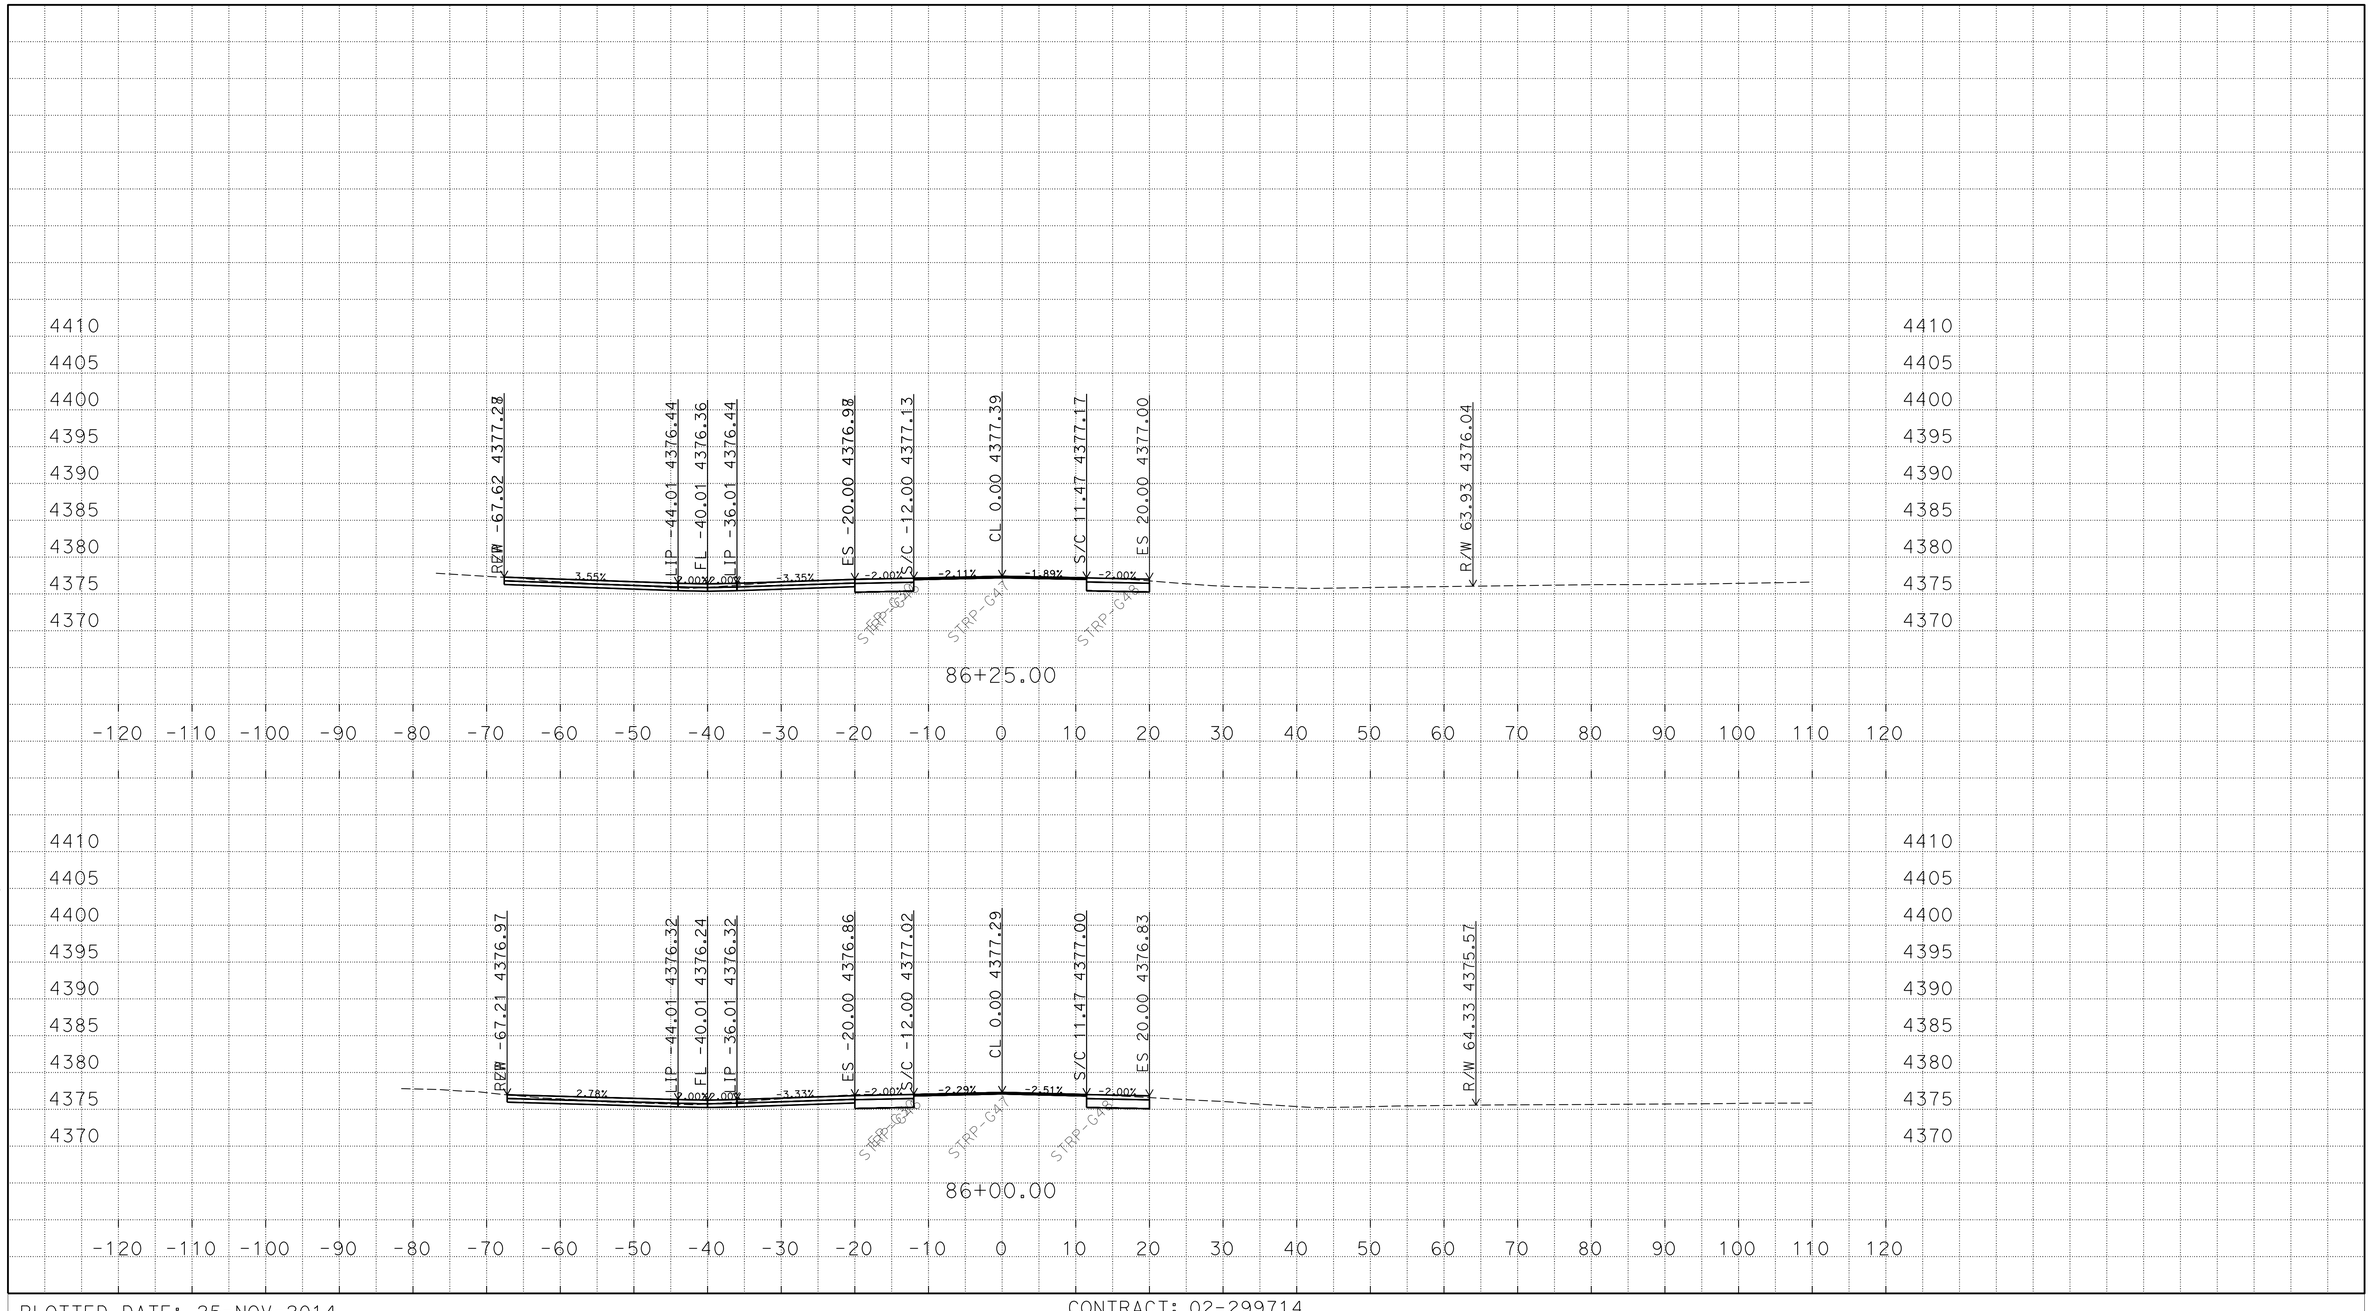

P:\proj2\02\29971\design\C3D\XSec_Qtys
0229971 Xsec 2014-10-07_TEMP_X_C3D_DWG.dwg - 25-Nov-14 10:13 AM

PLOTTED DATE: 25-NOV-2014

SCALE: 1"=10' Horiz.
1"=10' Vert.

CREATED BY: S117566

CONTRACT: 02-299714

DIST/CO/RTE/PM: 02/Mod/299/39.4/40.6

PROJECT ID: 02-1200-0022-4

"A1" LINE
CROSS SECTIONS
162 OF 248

FOR EARTHWORK DEVELOPMENT ONLY

All Dimensions are U.S. Survey Feet

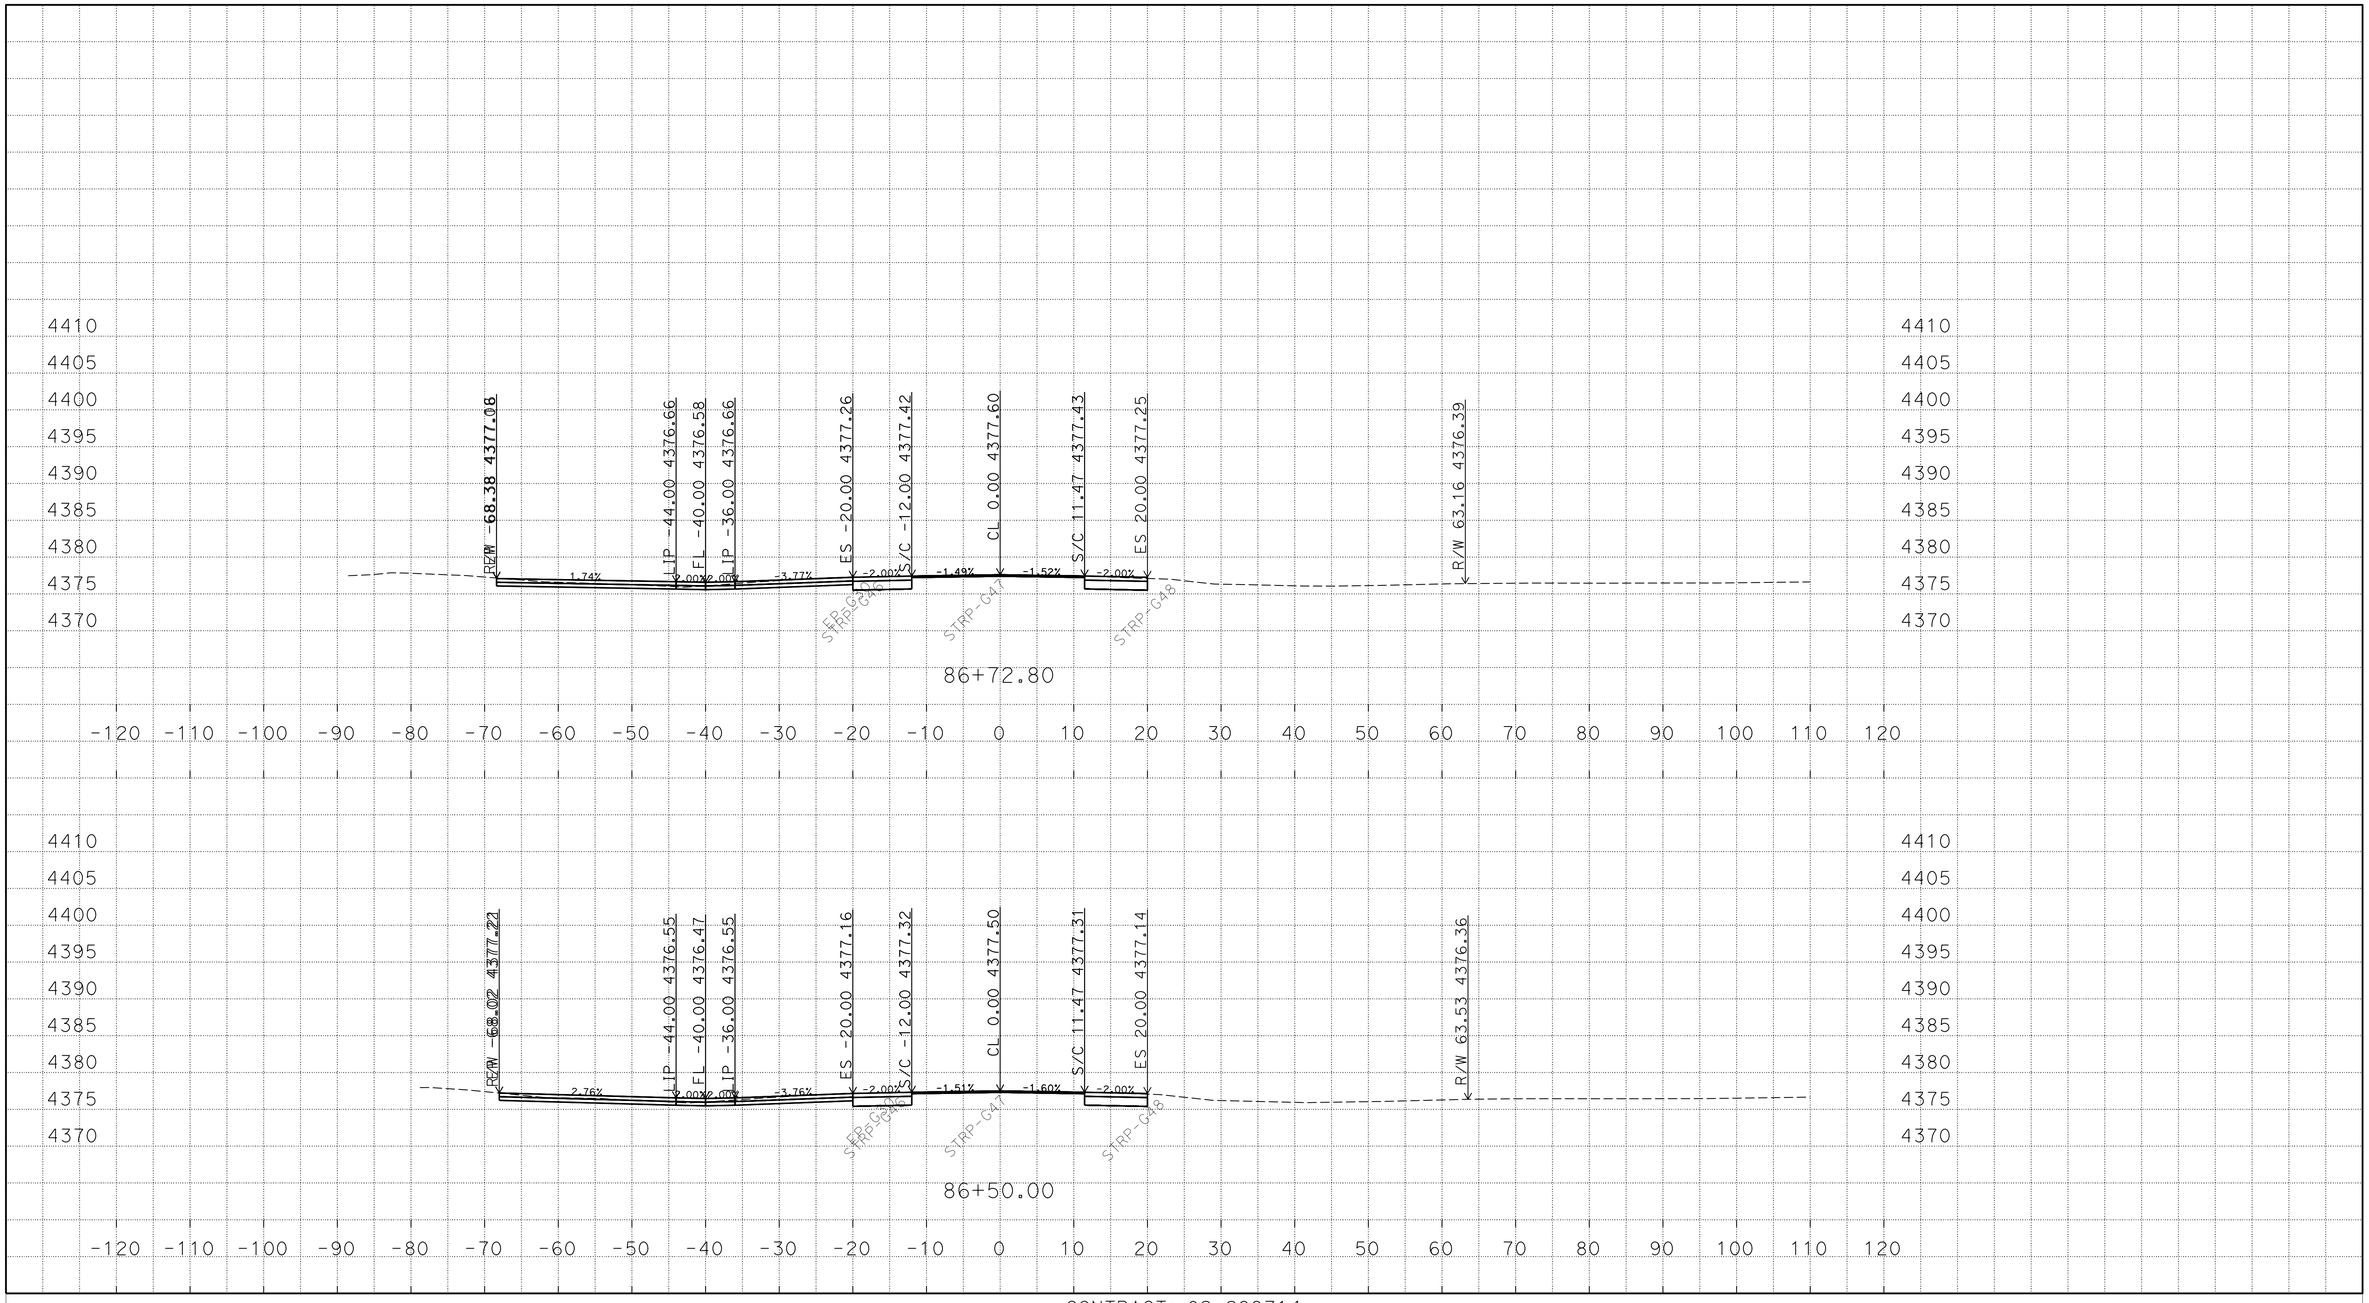

P:\proj2\02\29971\design\C3D\XSec_Qtys
0229971 Xsec 2014-10-07_TEMP_X_C3D_DWG.dwg - 25-Nov-14 10:13 AM

PLOTTED DATE: 25-NOV-2014

SCALE: 1"=10' Horiz.
1"=10' Vert.

CREATED BY: S117566

CONTRACT: 02-299714

DIST/CO/RTE/PM: 02/Mod/299/39.4/40.6

PROJECT ID: 02-1200-0022-4

"A1" LINE
CROSS SECTIONS
163 OF 248

FOR EARTHWORK DEVELOPMENT ONLY

All Dimensions are U.S. Survey Feet

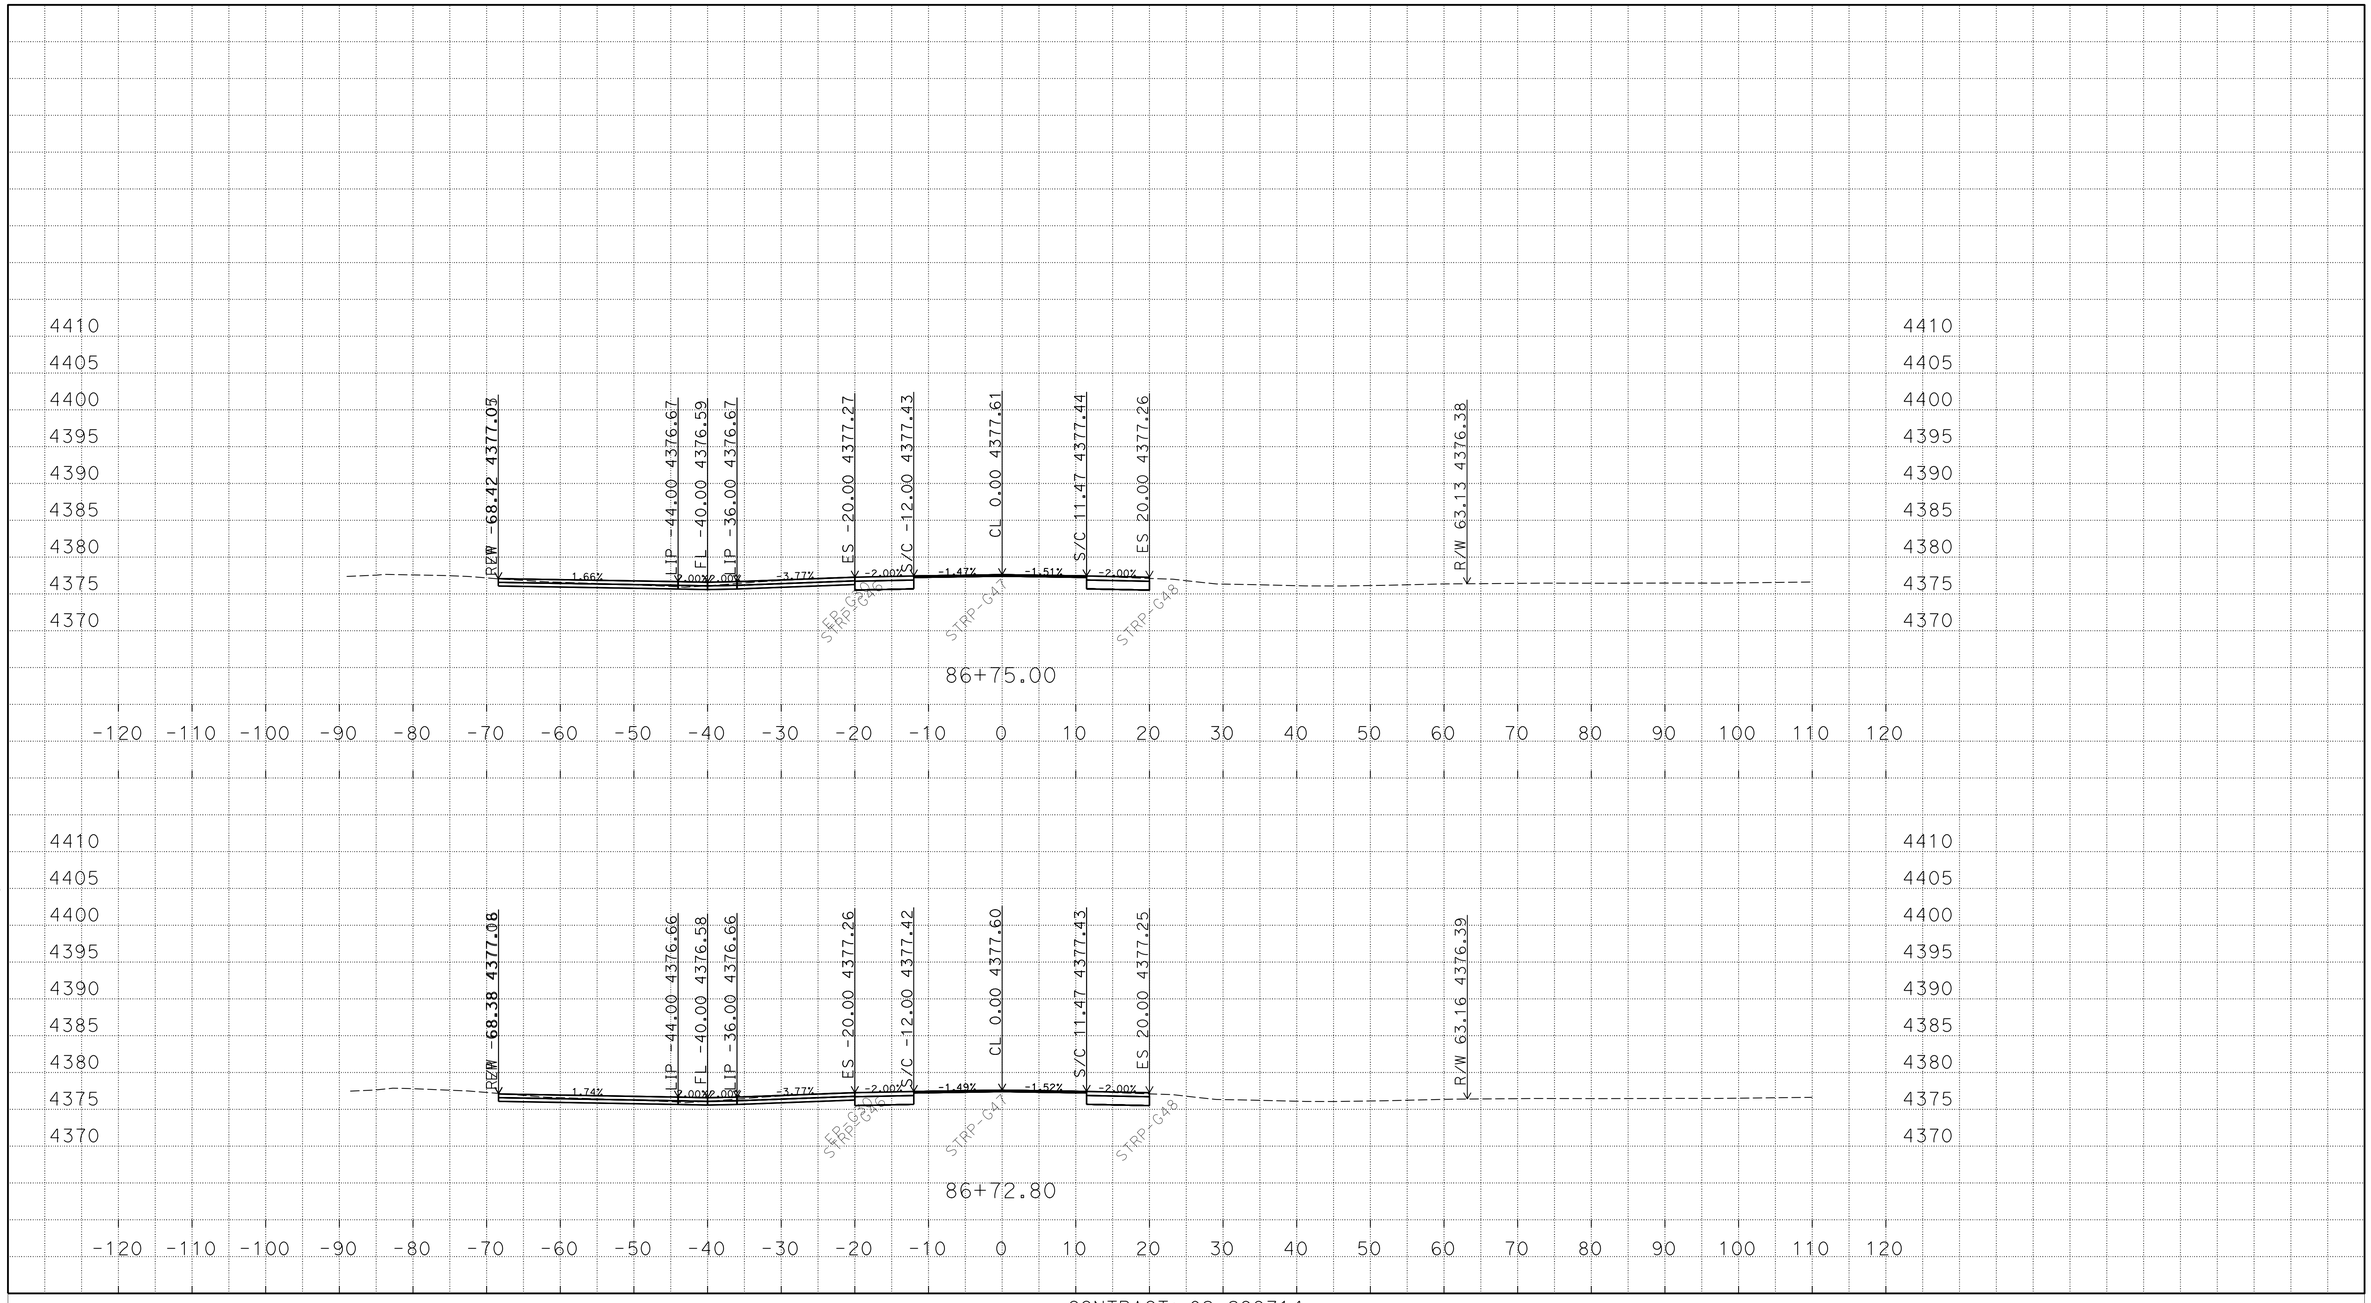

P:\proj2\02\29971\design\C3D\XSec_Qtys
0229971 Xsec 2014-10-07_TEMP_X_C3D_DWG.dwg - 25-Nov-14 10:13 AM

PLOTTED DATE: 25-NOV-2014

SCALE: 1"=10' Horiz.
1"=10' Vert.

CREATED BY: S117566

CONTRACT: 02-299714

DIST/CO/RTE/PM: 02/Mod/299/39.4/40.6

PROJECT ID: 02-1200-0022-4

"A1" LINE
CROSS SECTIONS
164 OF 248

FOR EARTHWORK DEVELOPMENT ONLY

All Dimensions are U.S. Survey Feet

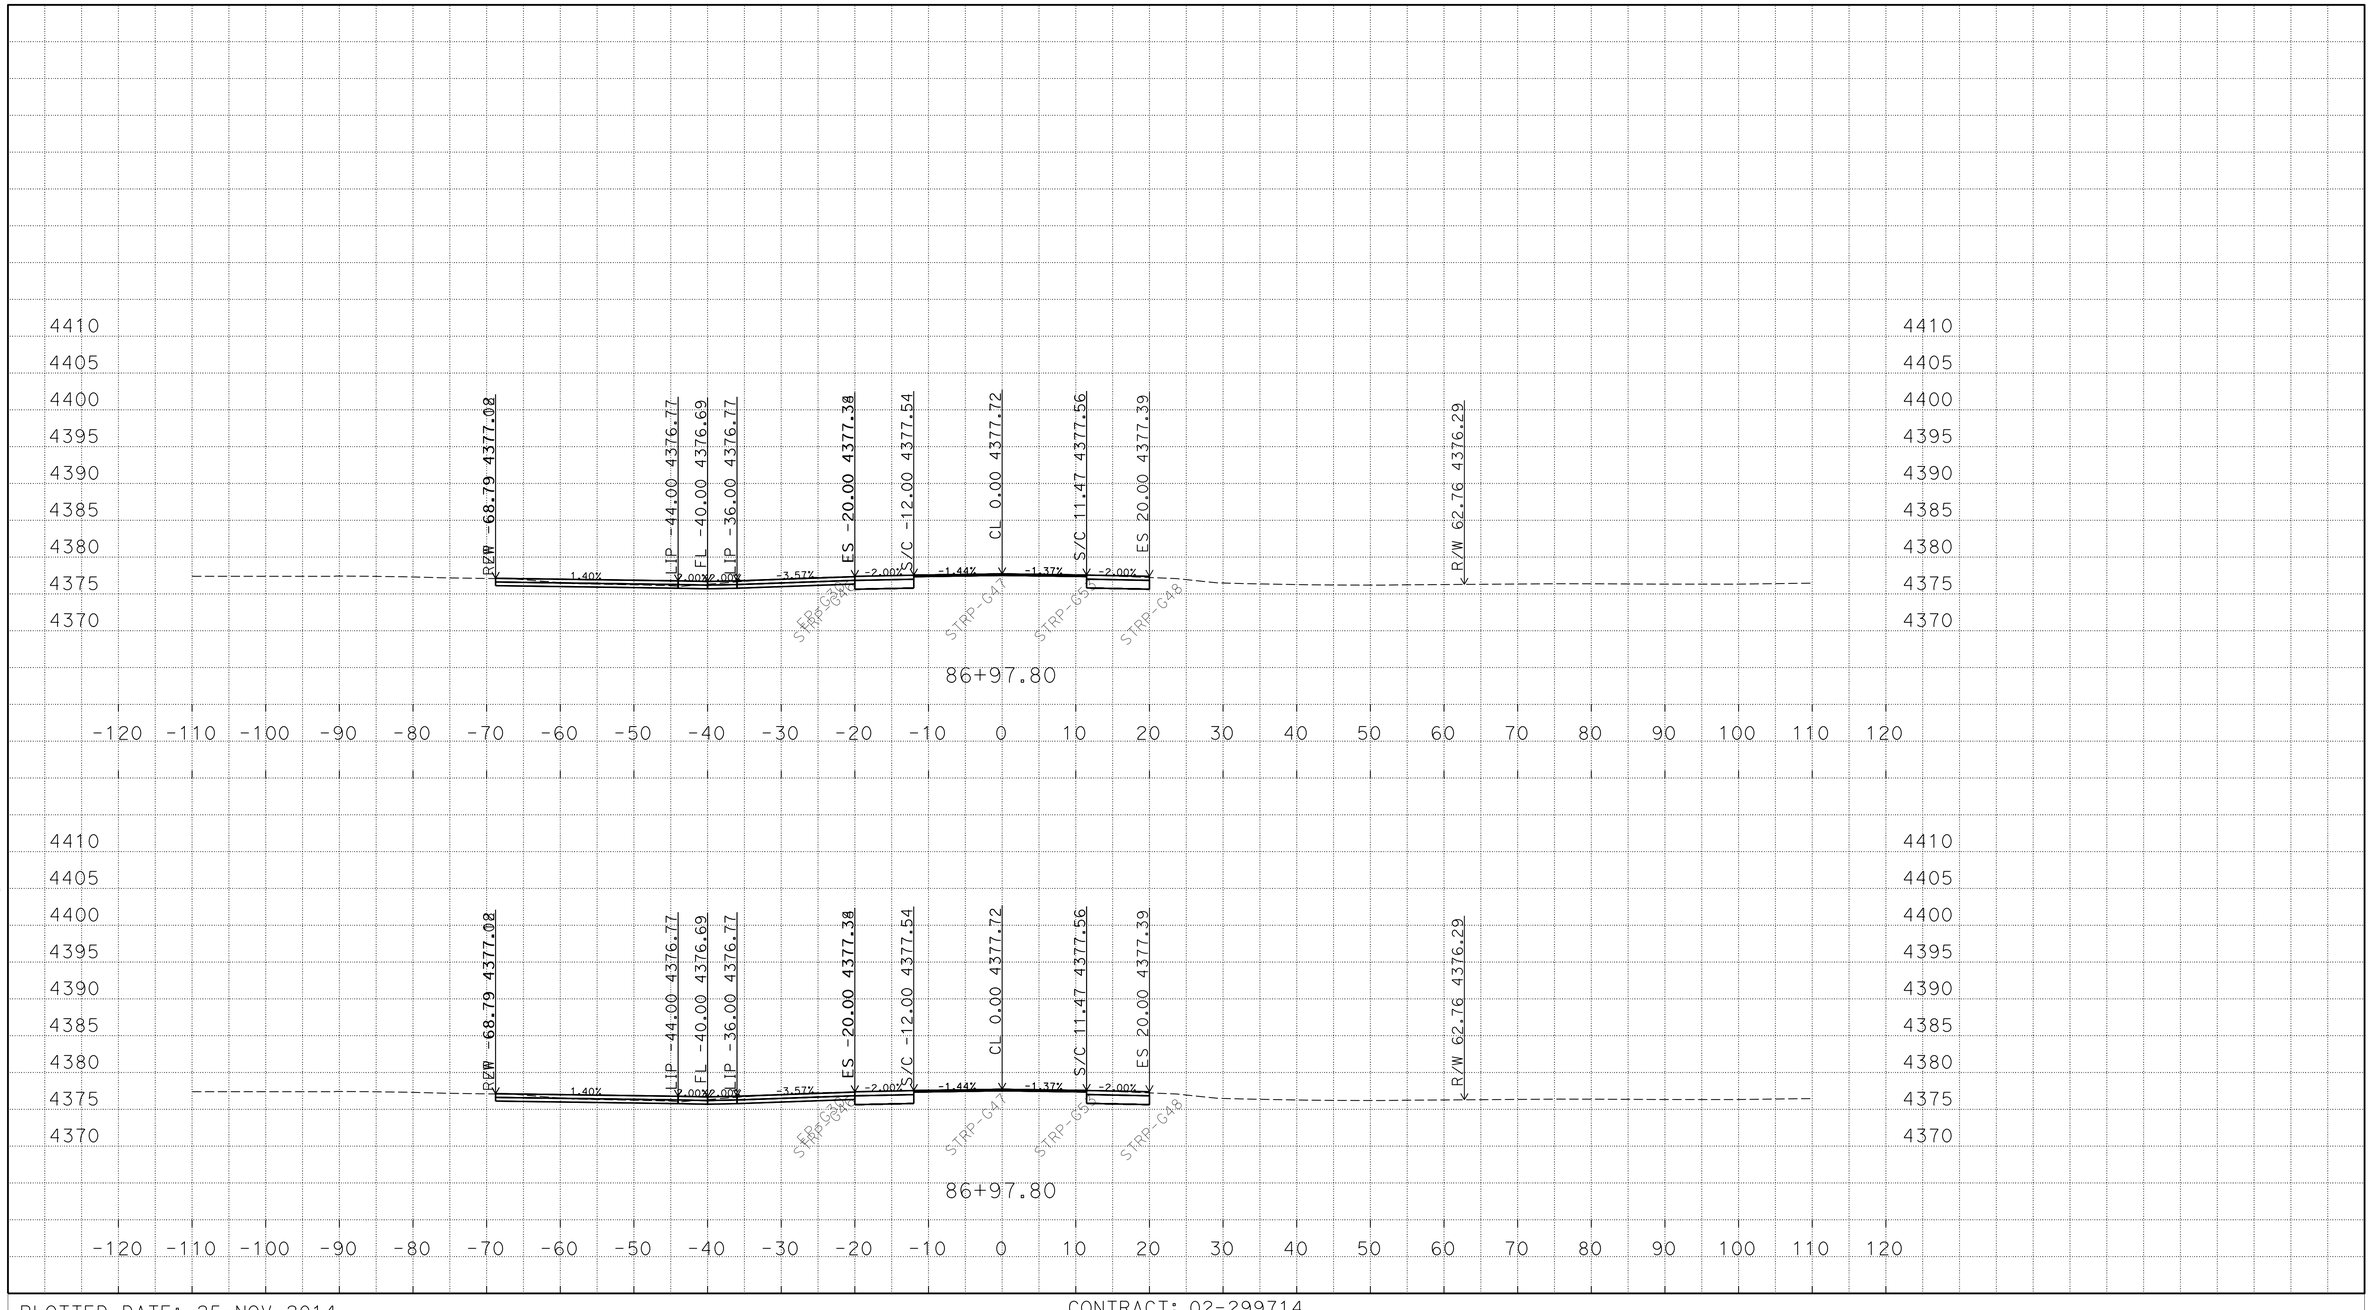

P:\proj2\02\29971\design\C3D\XSec_Qtys
0229971 Xsec 2014-10-07_TEMP_X_C3D_DWG.dwg - 25-Nov-14 10:13 AM

PLOTTED DATE: 25-NOV-2014

SCALE: 1"=10' Horiz.
1"=10' Vert.

CREATED BY: S117566

CONTRACT: 02-299714

DIST/CO/RTE/PM: 02/Mod/299/39.4/40.6

PROJECT ID: 02-1200-0022-4

"A1" LINE
CROSS SECTIONS
165 OF 248

FOR EARTHWORK DEVELOPMENT ONLY

All Dimensions are U.S. Survey Feet

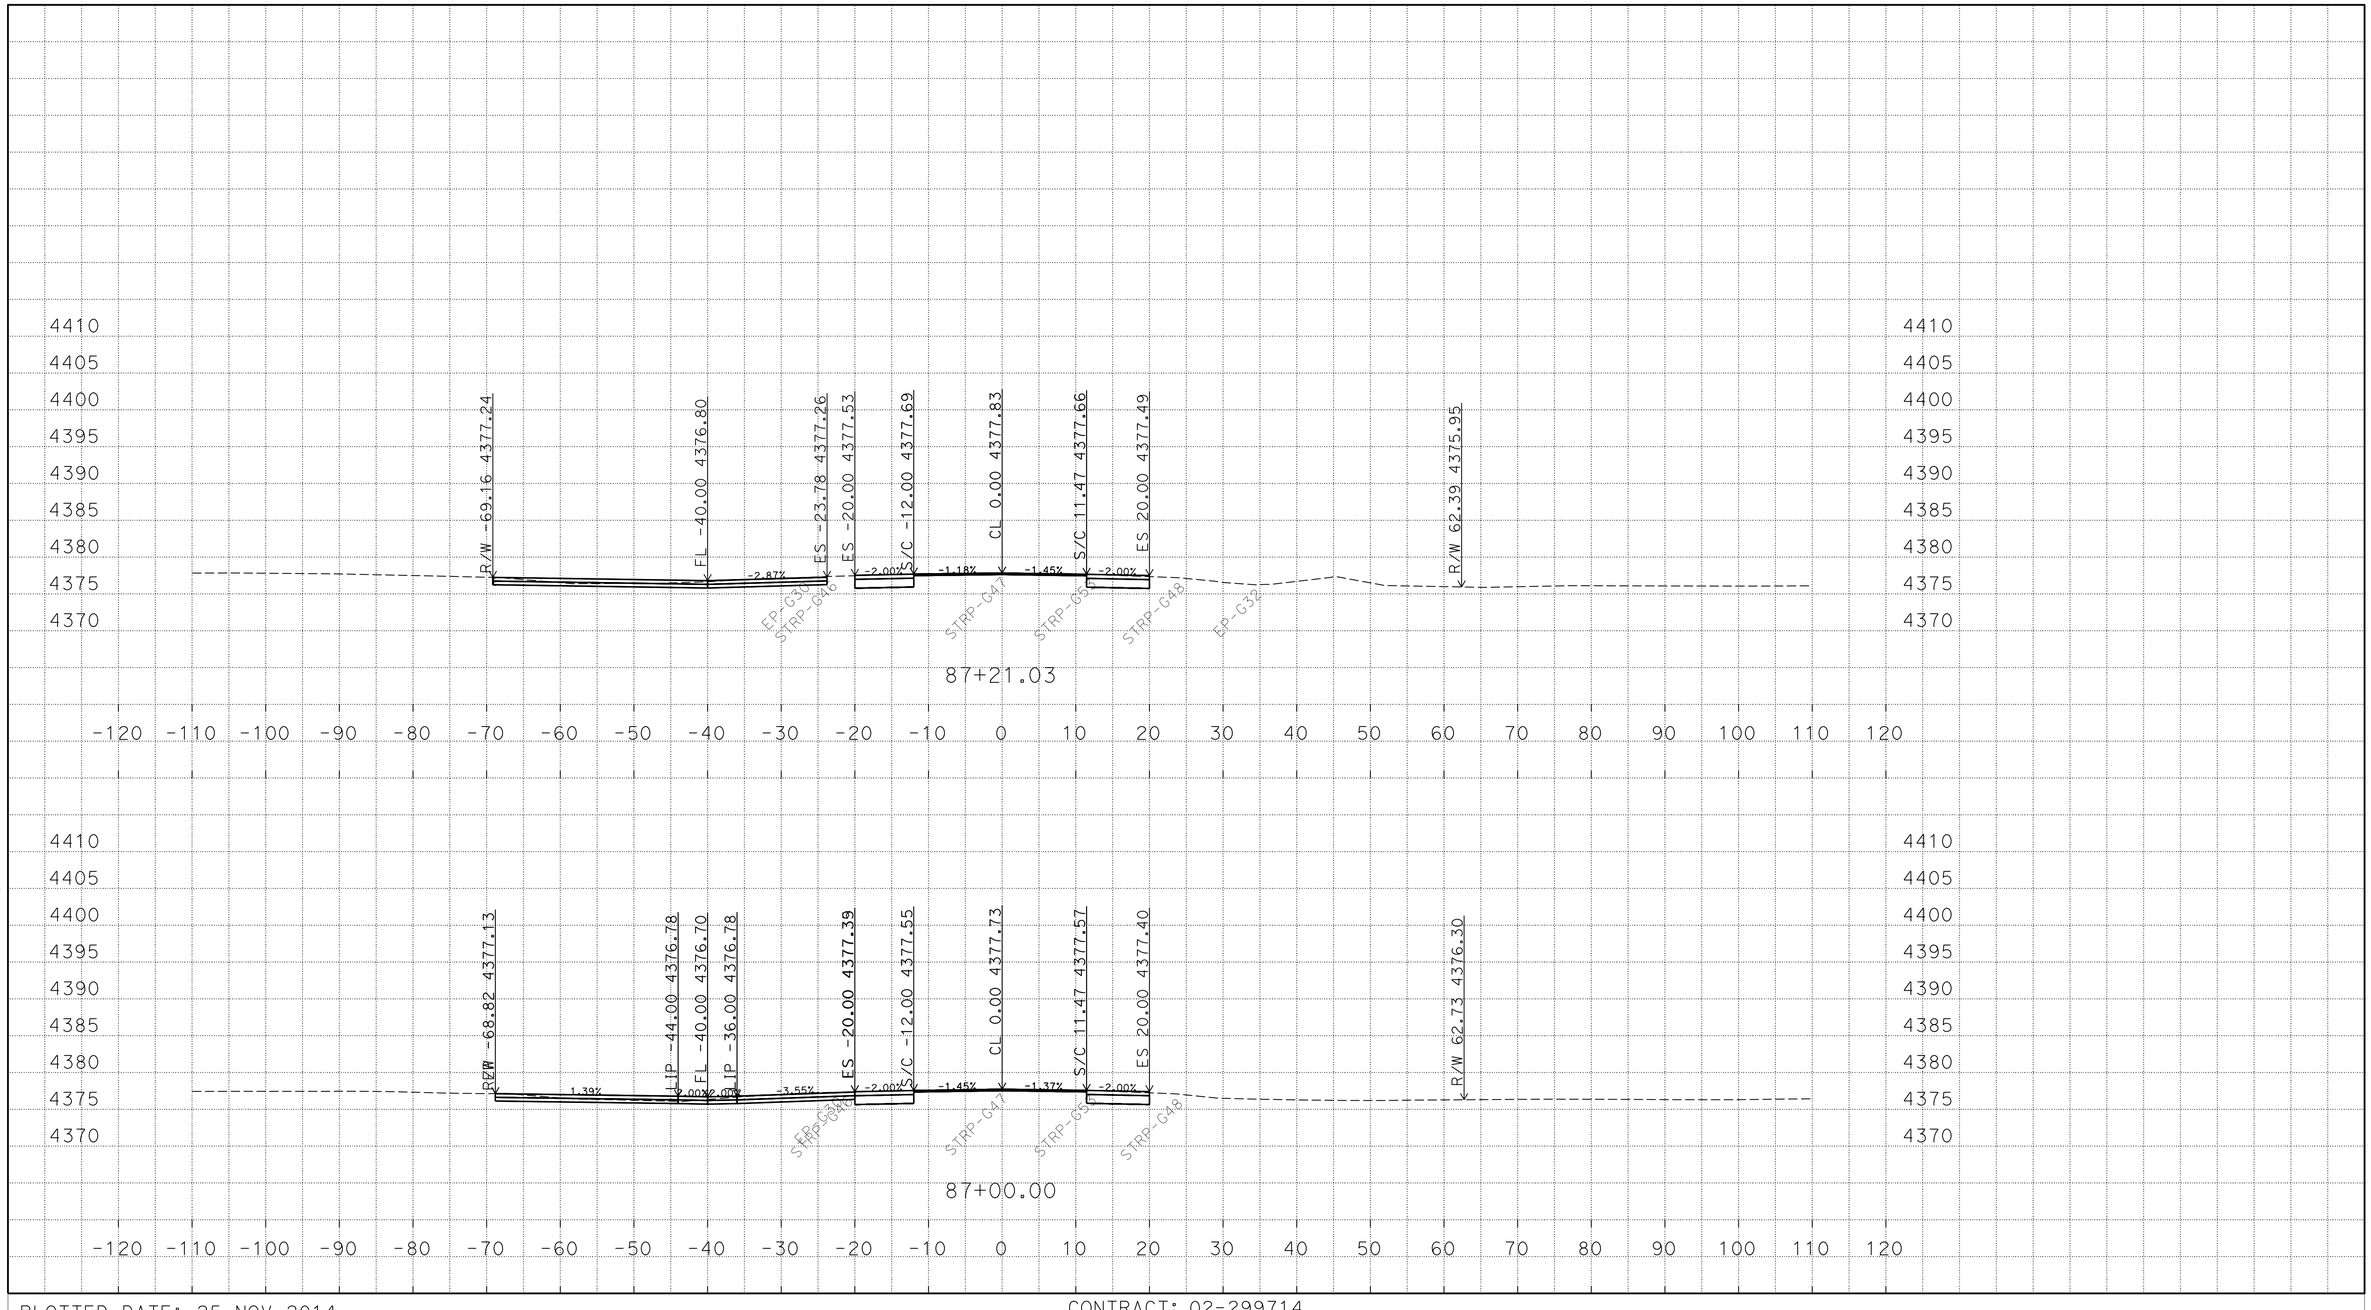

P:\proj2\02\29971\design\C3D\XSec_Qtys
0229971 Xsec 2014-10-07_TEMP_X_C3D_DWG.dwg - 25-Nov-14 10:13 AM

PLOTTED DATE: 25-NOV-2014

SCALE: 1"=10' Horiz.
1"=10' Vert.

CREATED BY: S117566

CONTRACT: 02-299714

DIST/CO/RTE/PM: 02/Mod/299/39.4/40.6

PROJECT ID: 02-1200-0022-4

"A1" LINE
CROSS SECTIONS
166 OF 248

FOR EARTHWORK DEVELOPMENT ONLY

All Dimensions are U.S. Survey Feet

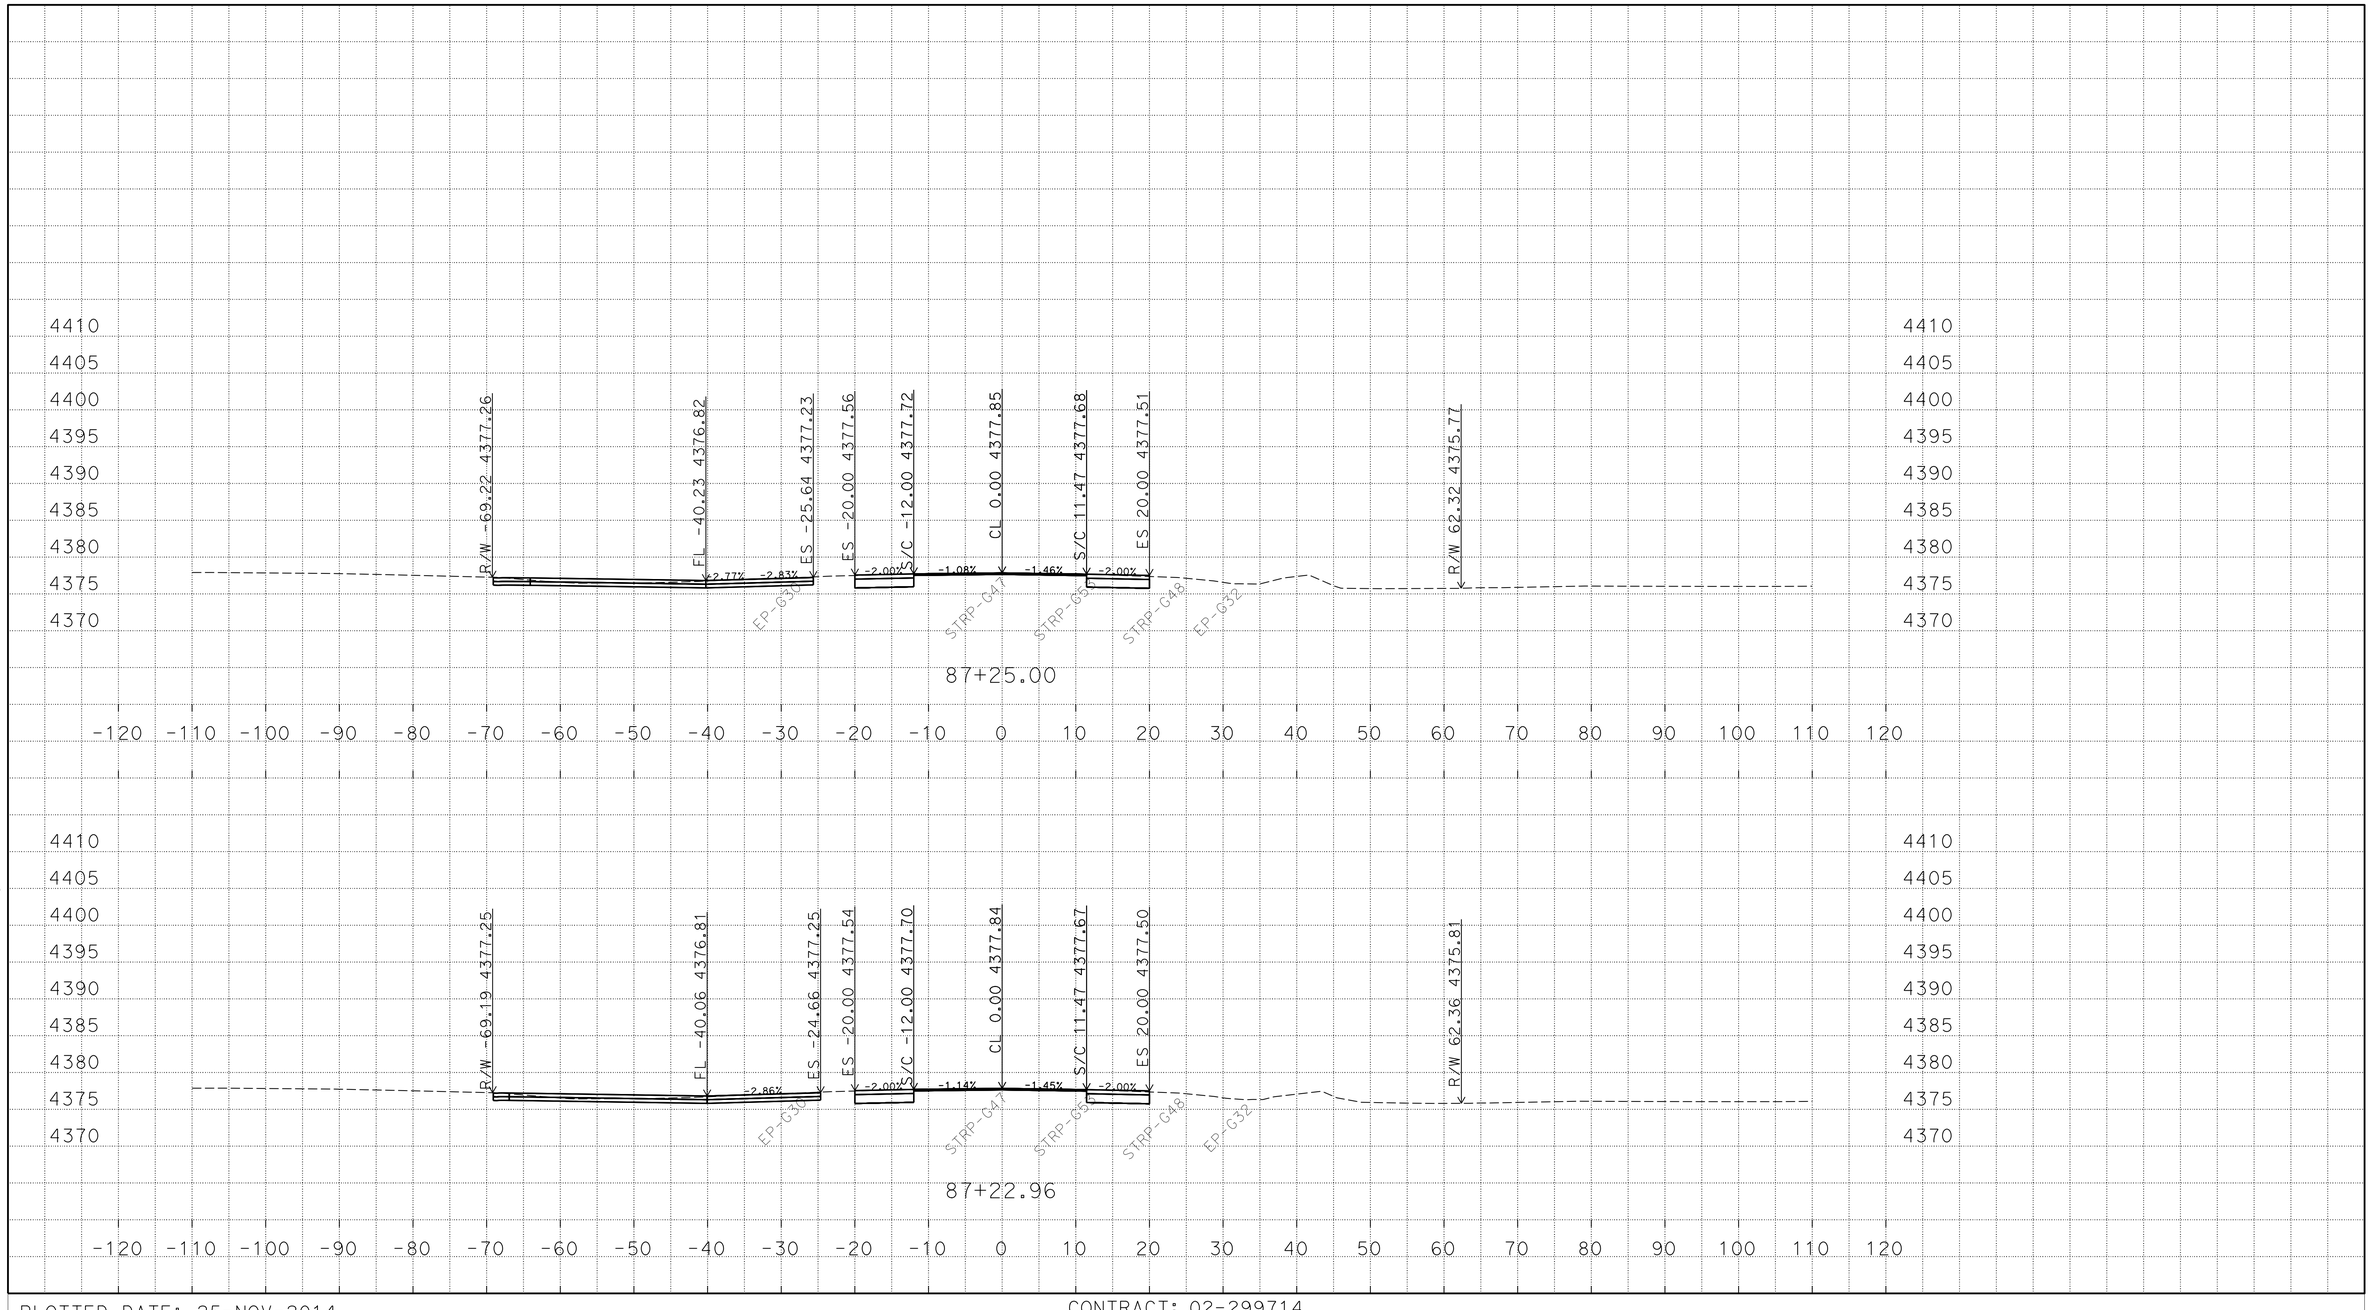

P:\proj2\02\29971\design\C3D\XSec_Qtys
0229971 Xsec 2014-10-07_TEMP_X_C3D_DWG.dwg - 25-Nov-14 10:13 AM

PLOTTED DATE: 25-NOV-2014

SCALE: 1"=10' Horiz.
1"=10' Vert.

CREATED BY: S117566

CONTRACT: 02-299714

DIST/CO/RTE/PM: 02/Mod/299/39.4/40.6

PROJECT ID: 02-1200-0022-4

"A1" LINE
CROSS SECTIONS
167 OF 248

FOR EARTHWORK DEVELOPMENT ONLY

All Dimensions are U.S. Survey Feet

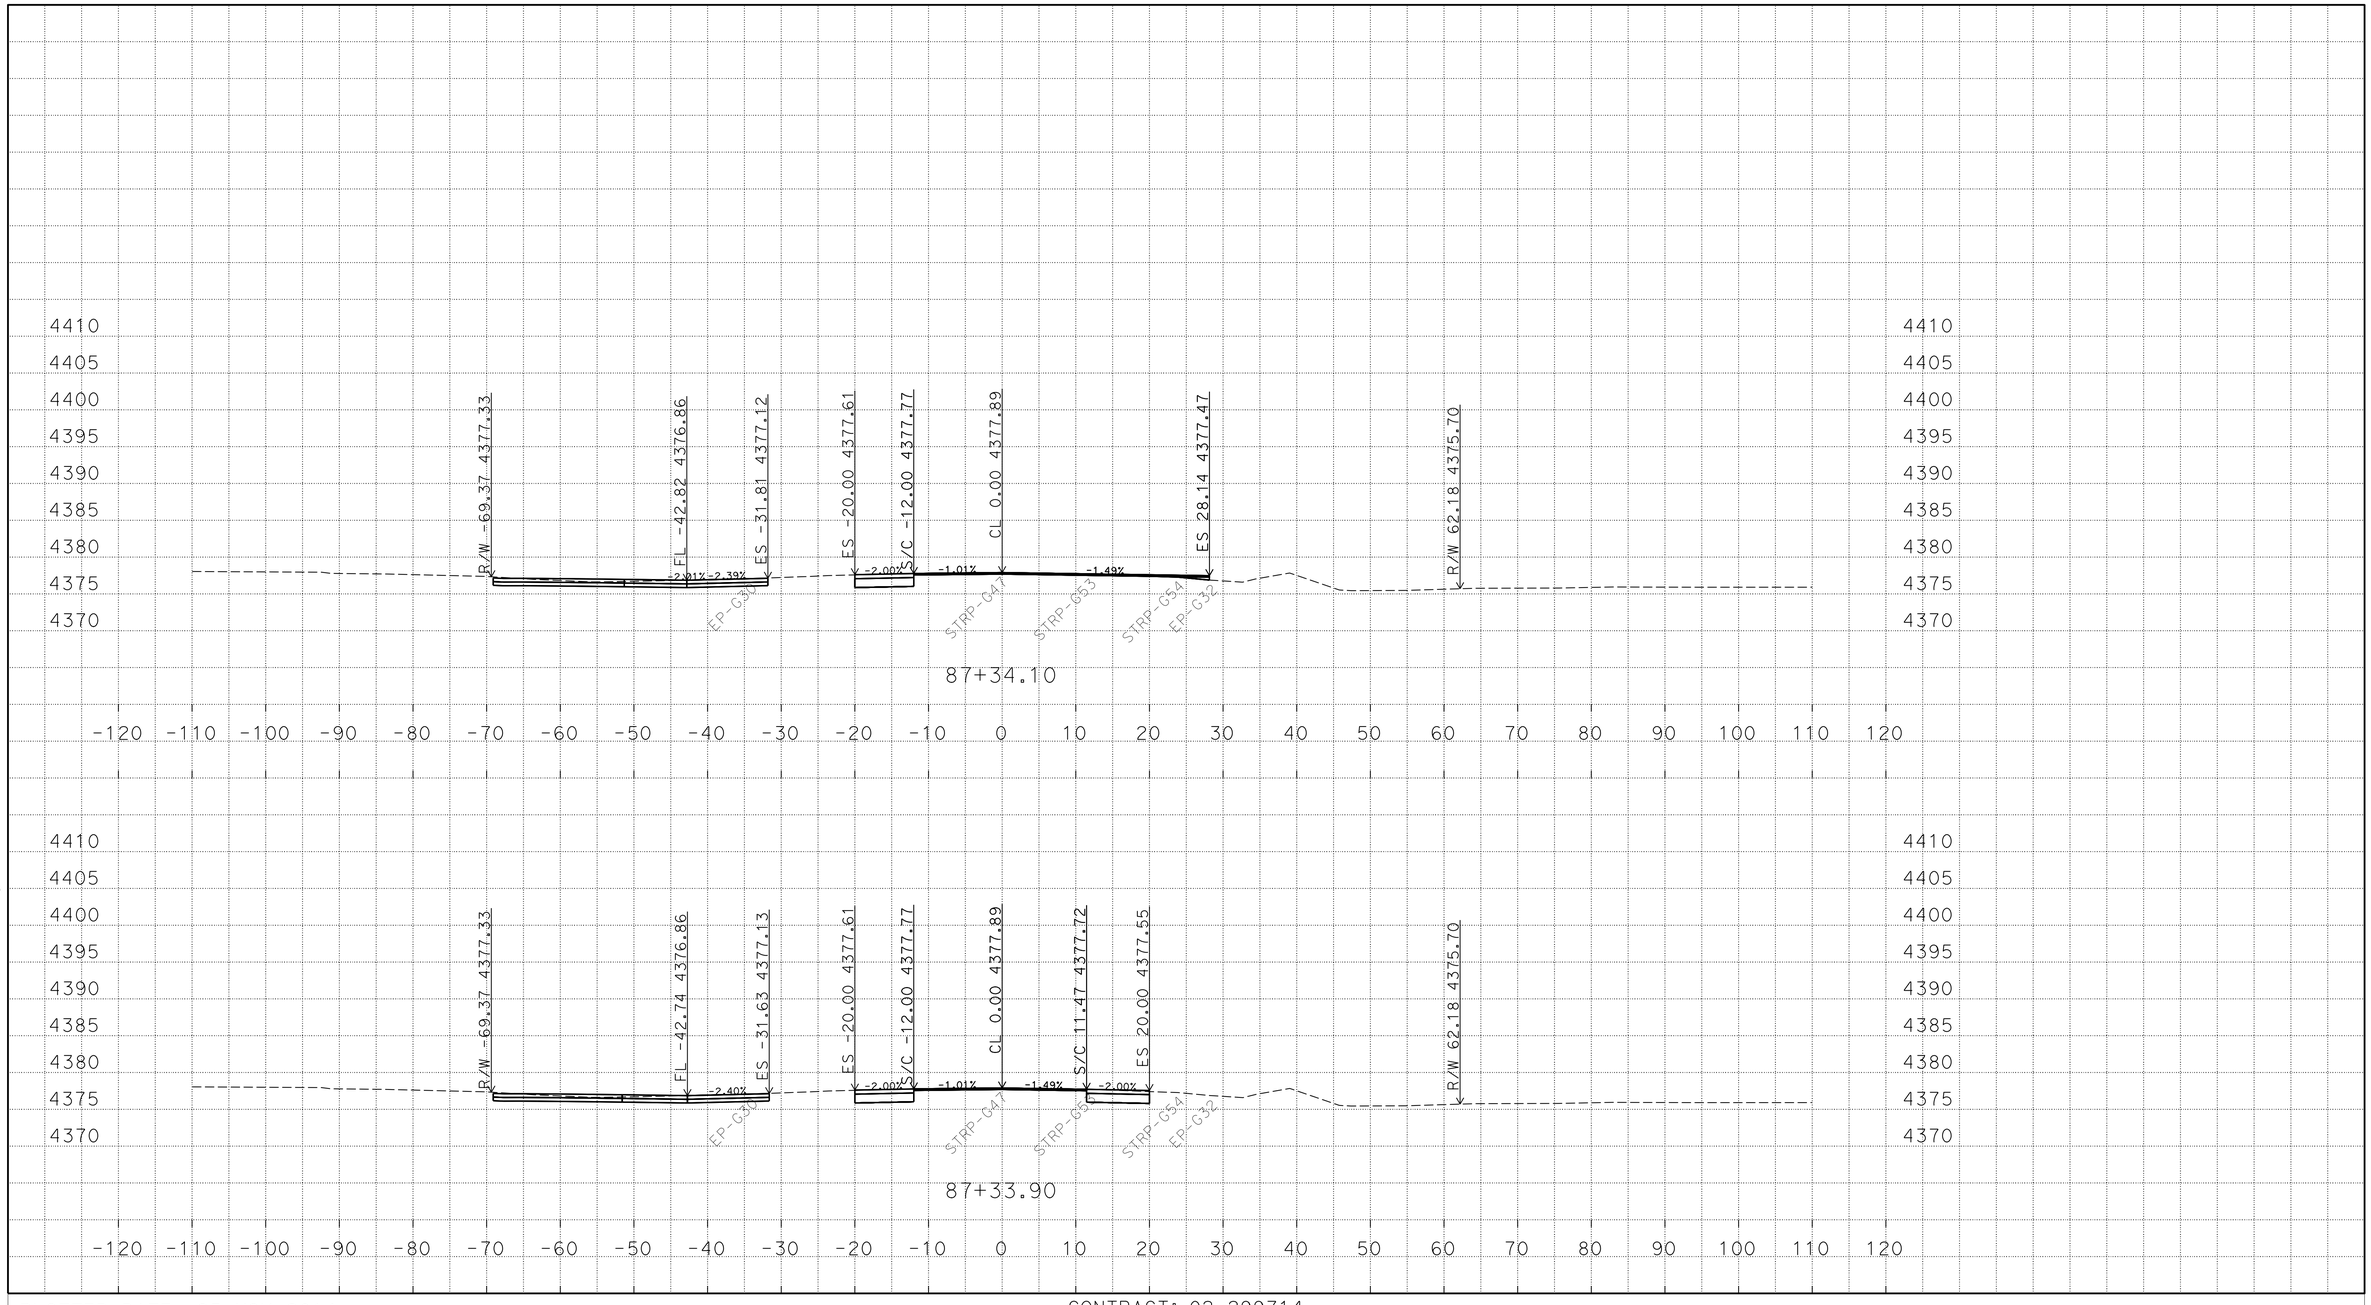

P:\proj2\02\29971\design\C3D\XSec_Qtys
0229971 Xsec 2014-10-07_TEMP_X_C3D_DWG.dwg - 25-Nov-14 10:13 AM

PLOTTED DATE: 25-NOV-2014

SCALE: 1"=10' Horiz.
1"=10' Vert.

CREATED BY: S117566

CONTRACT: 02-299714

DIST/CO/RTE/PM: 02/Mod/299/39.4/40.6

PROJECT ID: 02-1200-0022-4

"A1" LINE
CROSS SECTIONS
168 OF 248

FOR EARTHWORK DEVELOPMENT ONLY

All Dimensions are U.S. Survey Feet

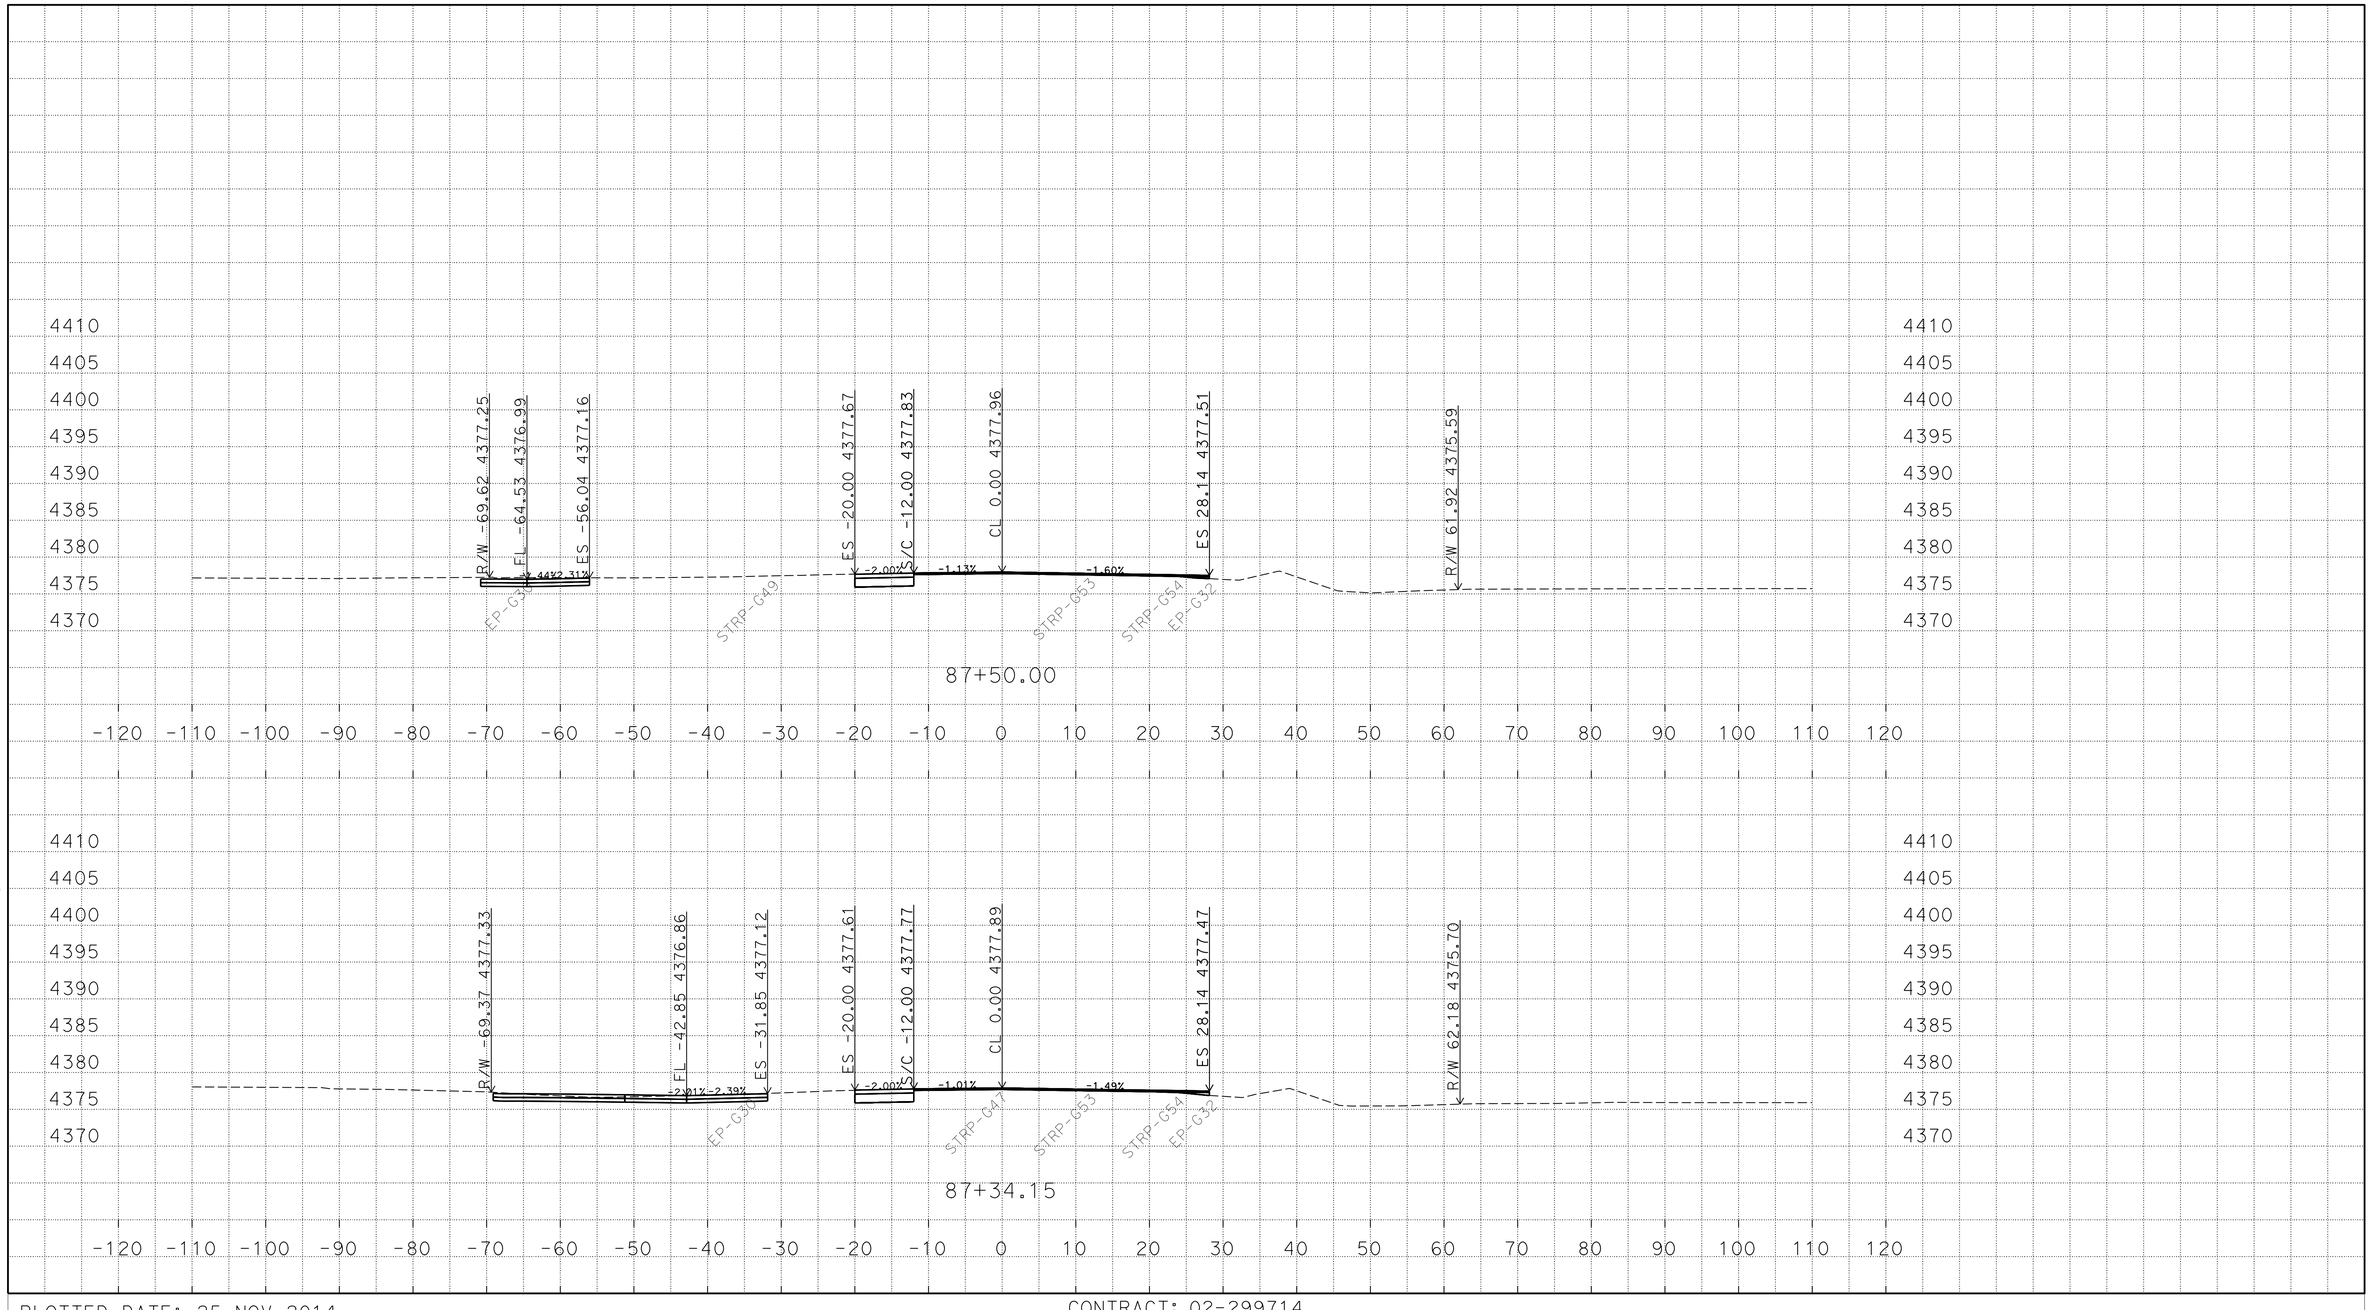

P:\proj2\02\29971\design\C3D\XSec_Qtys
0229971 Xsec 2014-10-07_TEMP_X_C3D_DWG.dwg - 25-Nov-14 10:13 AM

PLOTTED DATE: 25-NOV-2014

SCALE: 1"=10' Horiz.
1"=10' Vert.

CREATED BY: S117566

CONTRACT: 02-299714

DIST/CO/RTE/PM: 02/Mod/299/39.4/40.6

PROJECT ID: 02-1200-0022-4

"A1" LINE
CROSS SECTIONS
169 OF 248

FOR EARTHWORK DEVELOPMENT ONLY

All Dimensions are U.S. Survey Feet

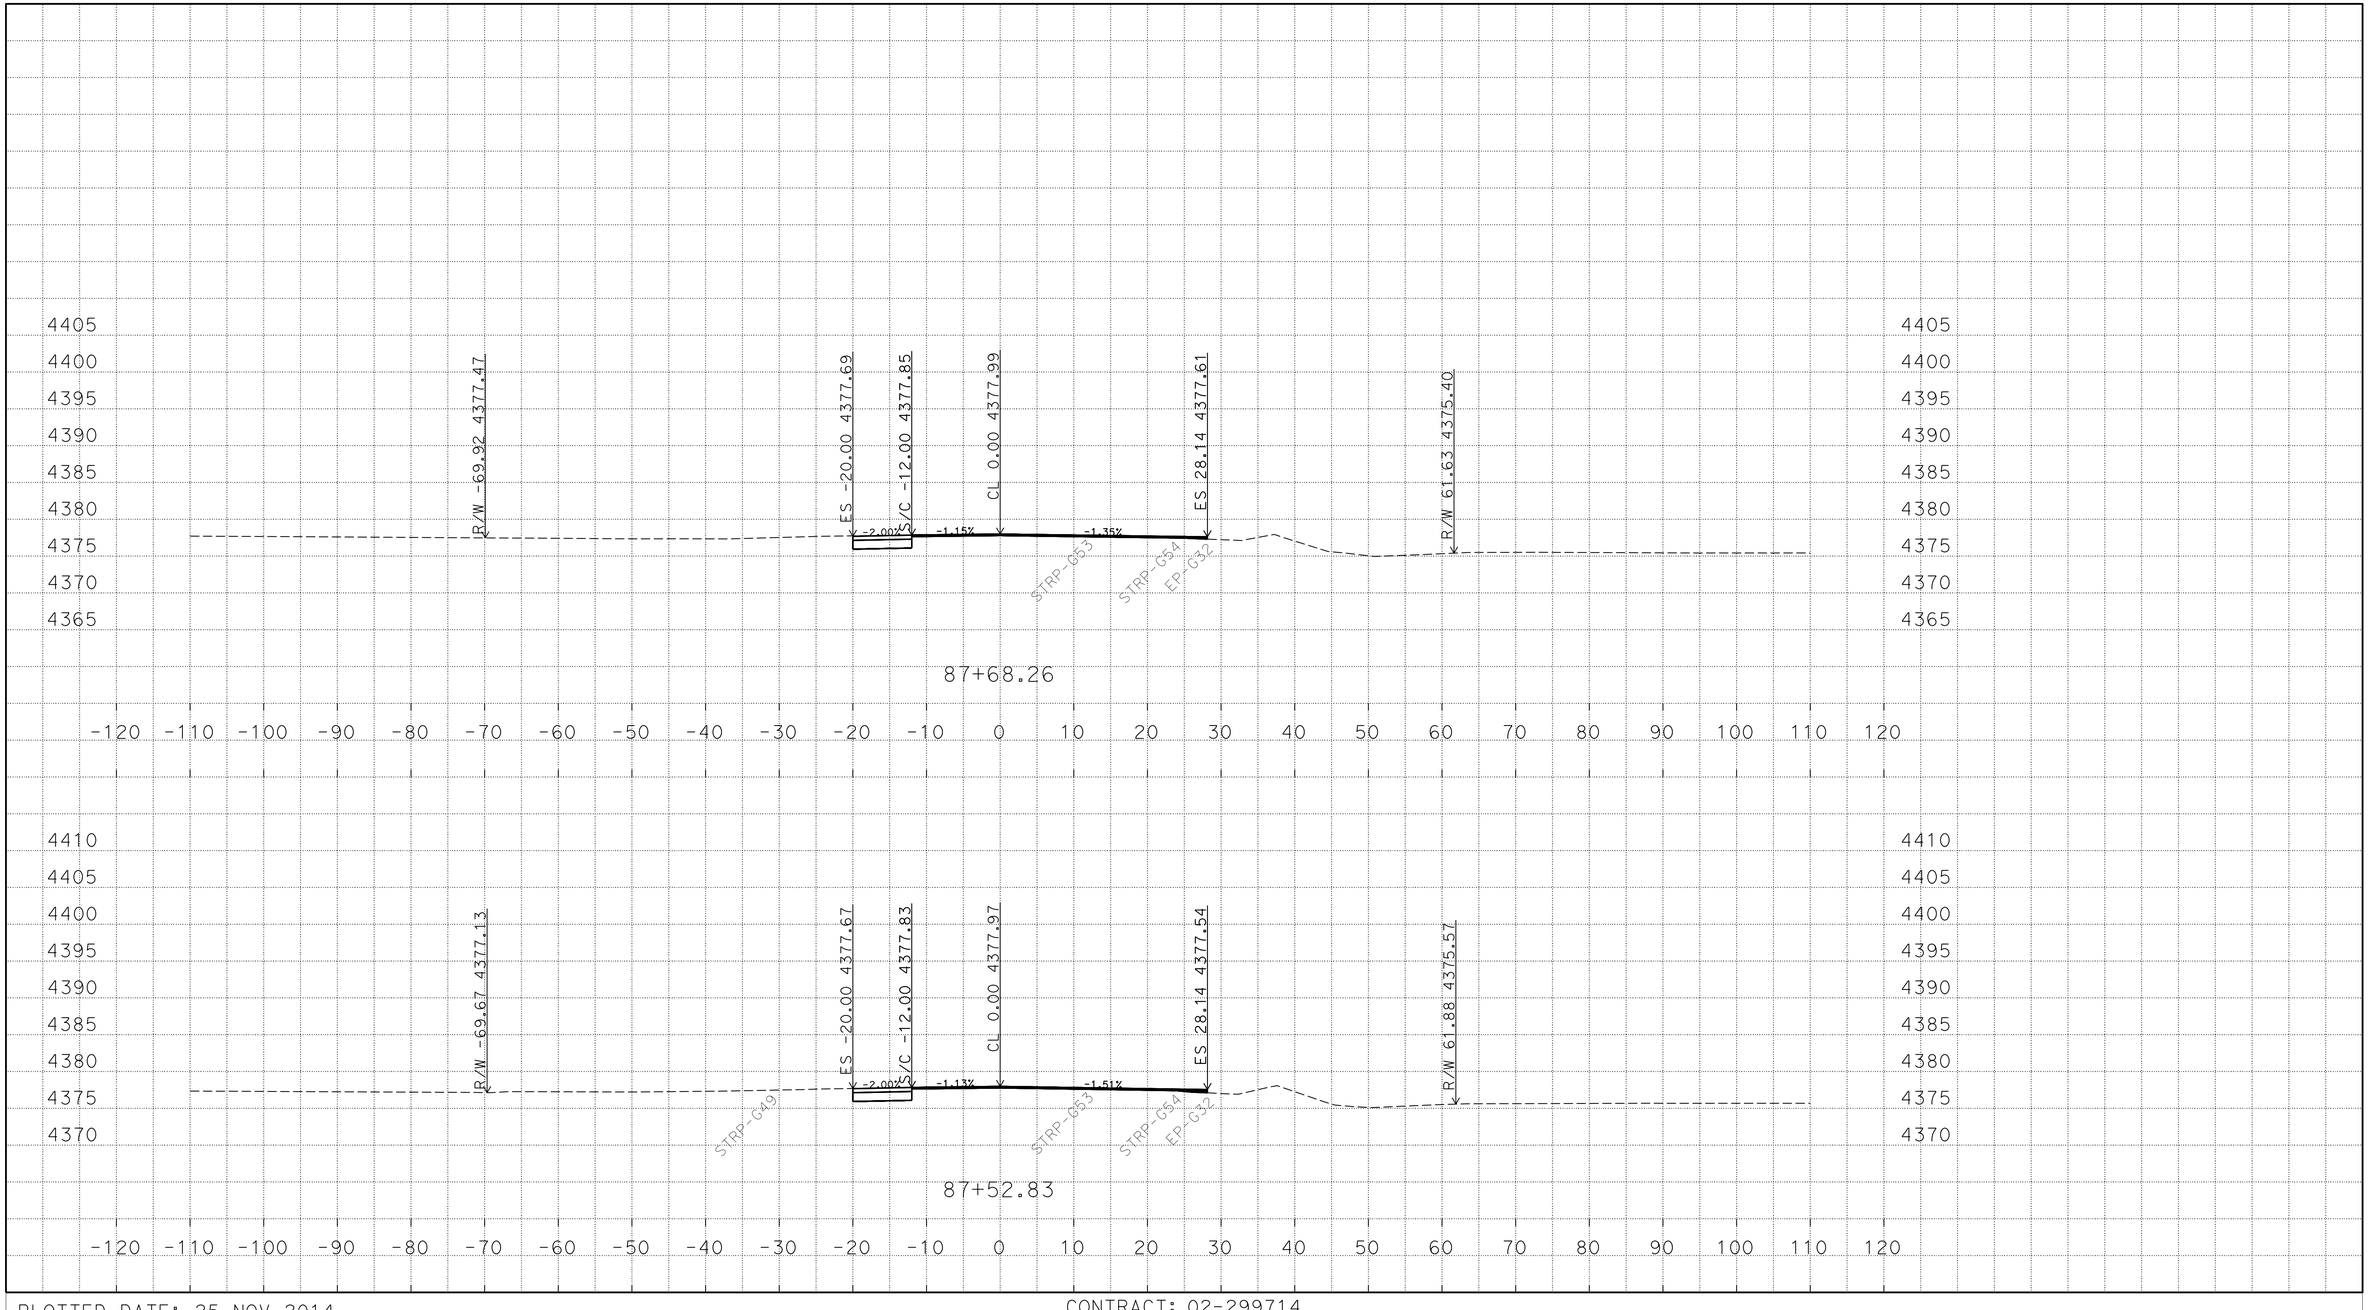

P:\proj2\02\29971\design\C3D\XSec_Qtys
0229971 Xsec 2014-10-07_TEMP_X_C3D_DWG.dwg - 25-Nov-14 10:13 AM

PLOTTED DATE: 25-NOV-2014

SCALE: 1"=10' Horiz.
1"=10' Vert.

CREATED BY: S117566

CONTRACT: 02-299714

DIST/CO/RTE/PM: 02/Mod/299/39.4/40.6

PROJECT ID: 02-1200-0022-4

"A1" LINE
CROSS SECTIONS
170 OF 248

FOR EARTHWORK DEVELOPMENT ONLY

All Dimensions are U.S. Survey Feet

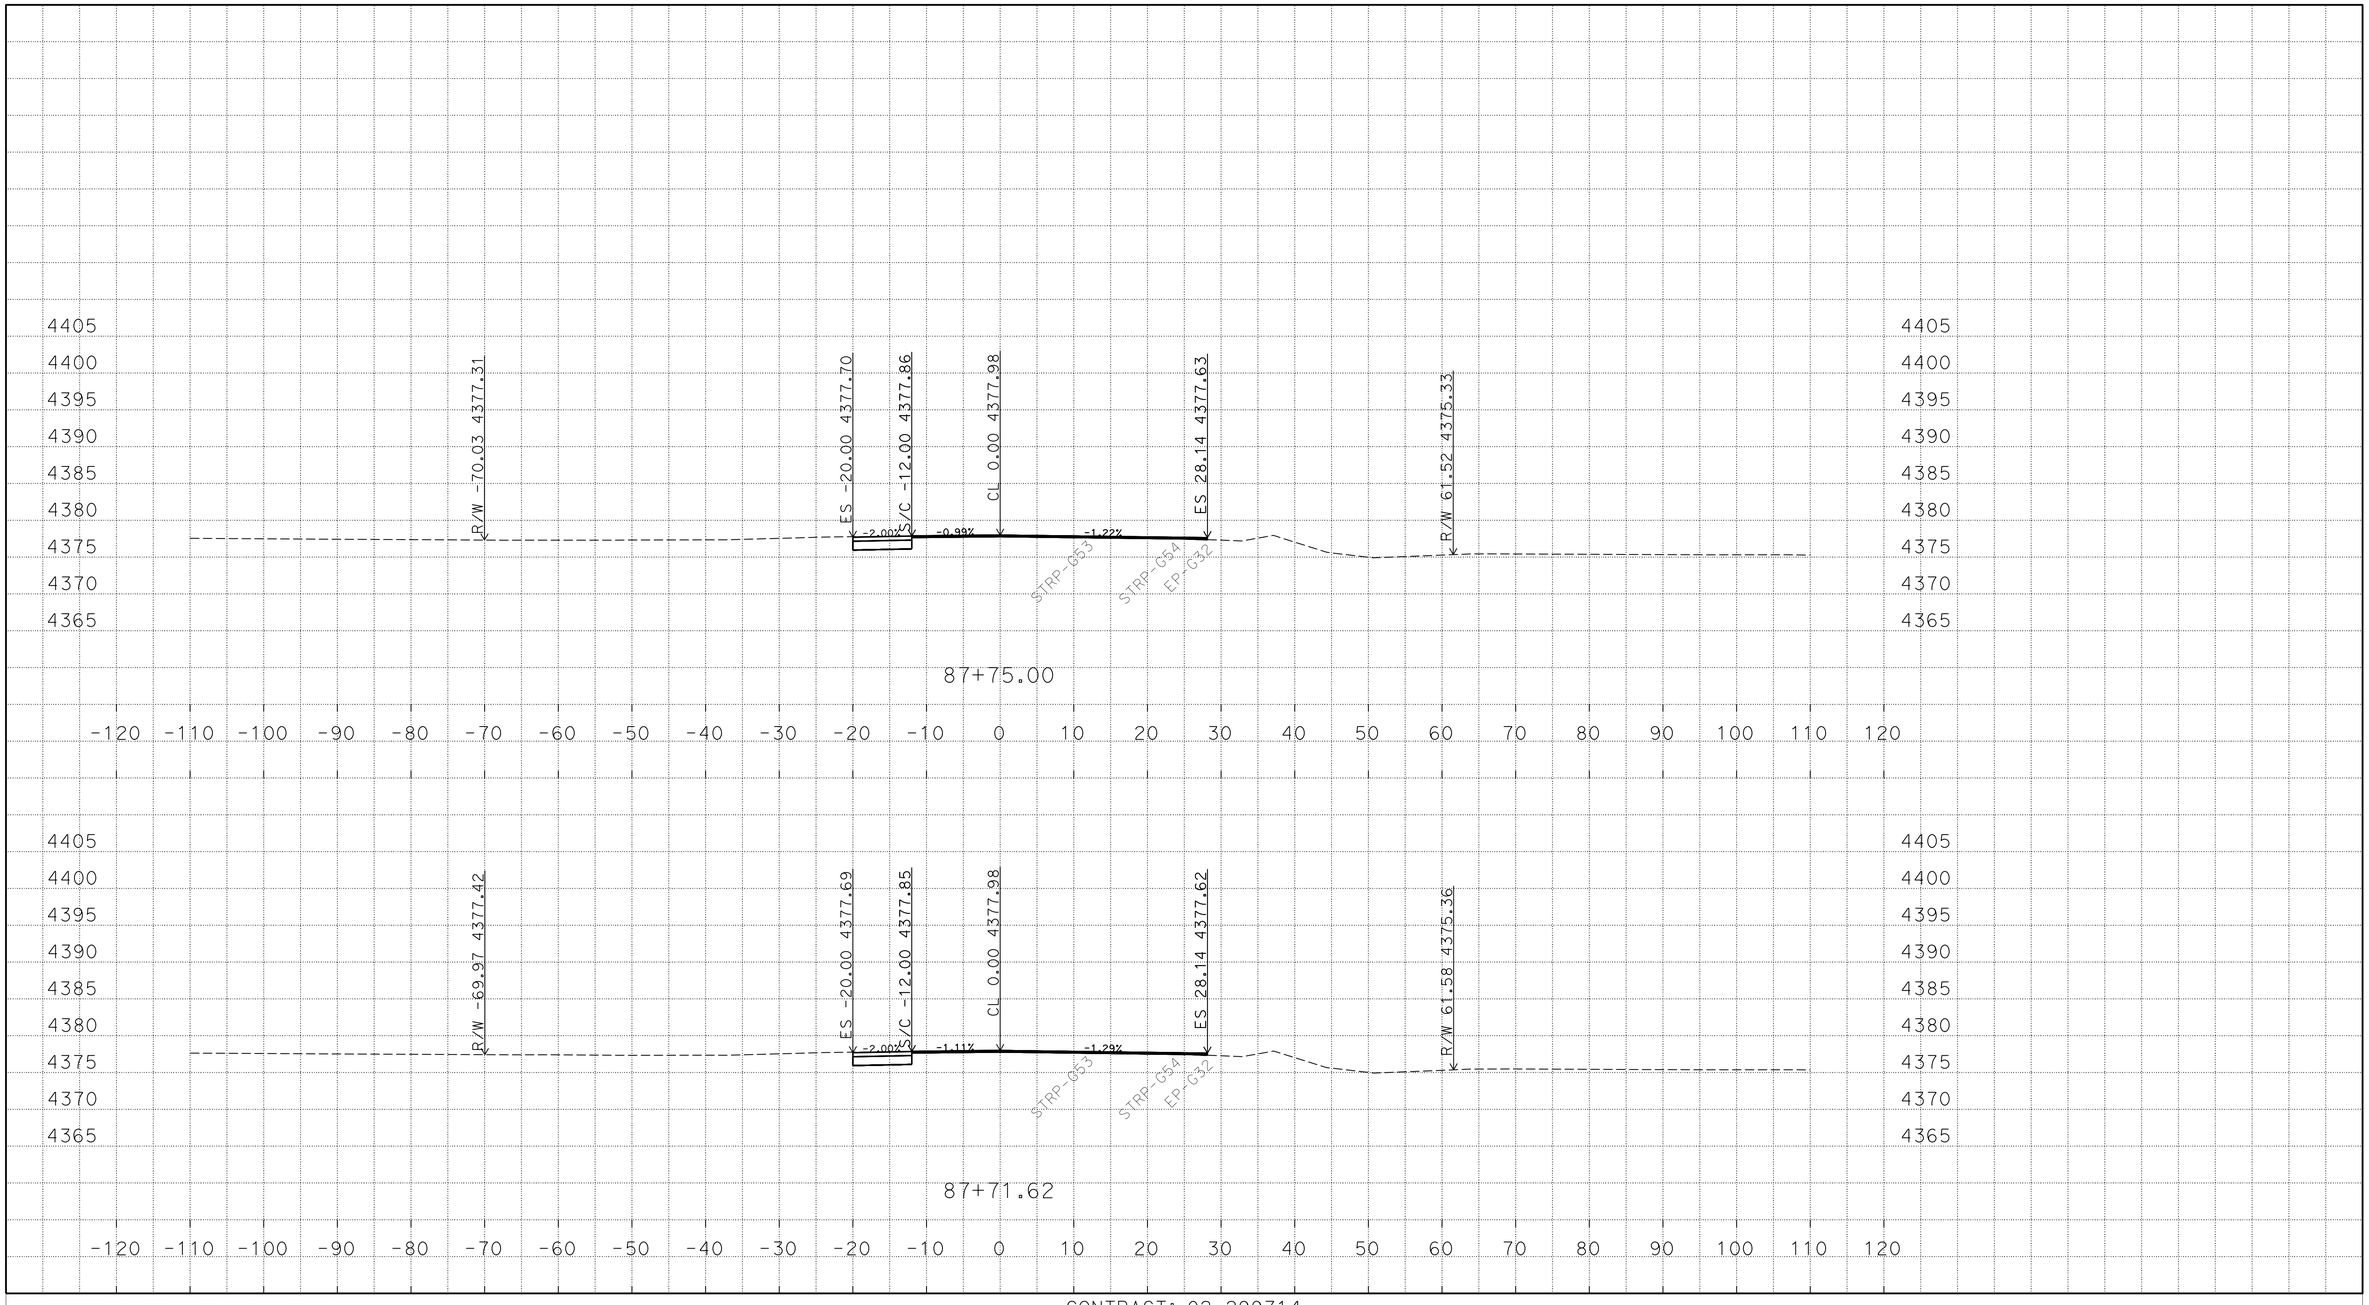

P:\proj2\02\29971\design\C3D\XSec_Qtys
0229971 Xsec 2014-10-07_TEMP_X_C3D_DWG.dwg - 25-Nov-14 10:13 AM

PLOTTED DATE: 25-NOV-2014

SCALE: 1"=10' Horiz.
1"=10' Vert.

CREATED BY: S117566

CONTRACT: 02-299714

DIST/CO/RTE/PM: 02/Mod/299/39.4/40.6

PROJECT ID: 02-1200-0022-4

"A1" LINE
CROSS SECTIONS
171 OF 248

FOR EARTHWORK DEVELOPMENT ONLY

All Dimensions are U.S. Survey Feet

P:\proj2\02\29971\design\C3D\XSec_Qtys
0229971 Xsec 2014-10-07_TEMP_X_C3D_DWG.dwg - 25-Nov-14 10:13 AM

PLOTTED DATE: 25-NOV-2014

SCALE: 1"=10' Horiz.
1"=10' Vert.

CREATED BY: S117566

CONTRACT: 02-299714

DIST/CO/RTE/PM: 02/Mod/299/39.4/40.6

PROJECT ID: 02-1200-0022-4

"A1" LINE
CROSS SECTIONS
172 OF 248

FOR EARTHWORK DEVELOPMENT ONLY

All Dimensions are U.S. Survey Feet

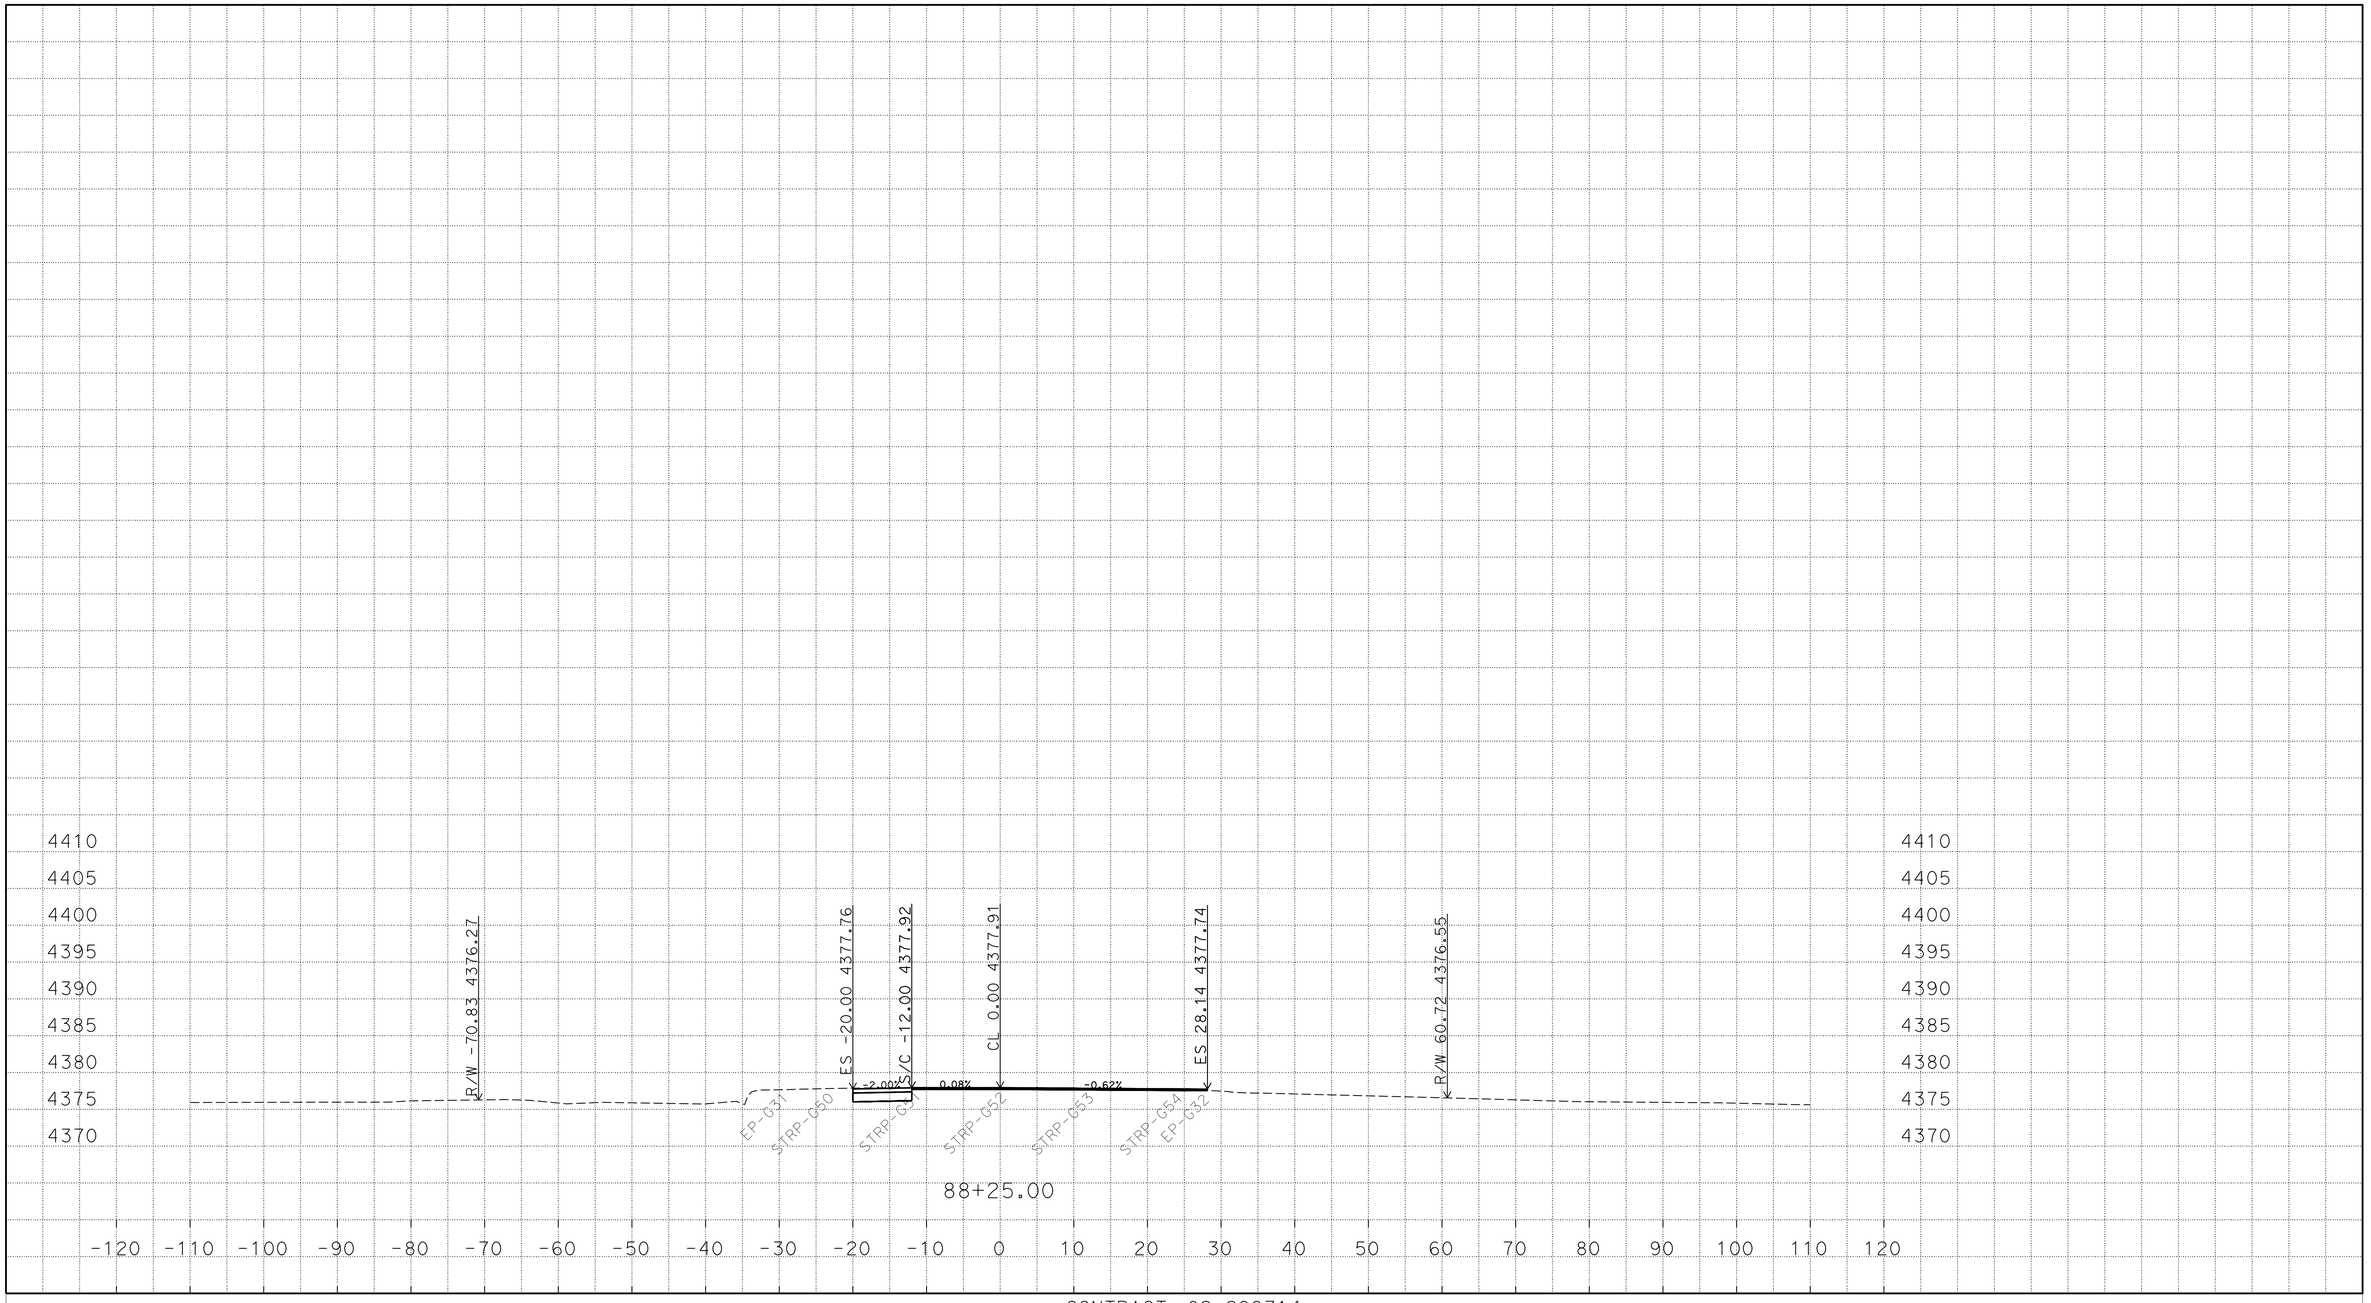

P:\proj2\02\29971\design\C3D\XSec_Qtys
0229971 Xsec 2014-10-07_TEMP_X_C3D_DWG.dwg - 25-Nov-14 10:13 AM

PLOTTED DATE: 25-NOV-2014

SCALE: 1"=10' Horiz.
1"=10' Vert.

CREATED BY: S117566

CONTRACT: 02-299714

DIST/CO/RTE/PM: 02/Mod/299/39.4/40.6

PROJECT ID: 02-1200-0022-4

"A1" LINE
CROSS SECTIONS
173 OF 248

FOR EARTHWORK DEVELOPMENT ONLY

All Dimensions are U.S. Survey Feet

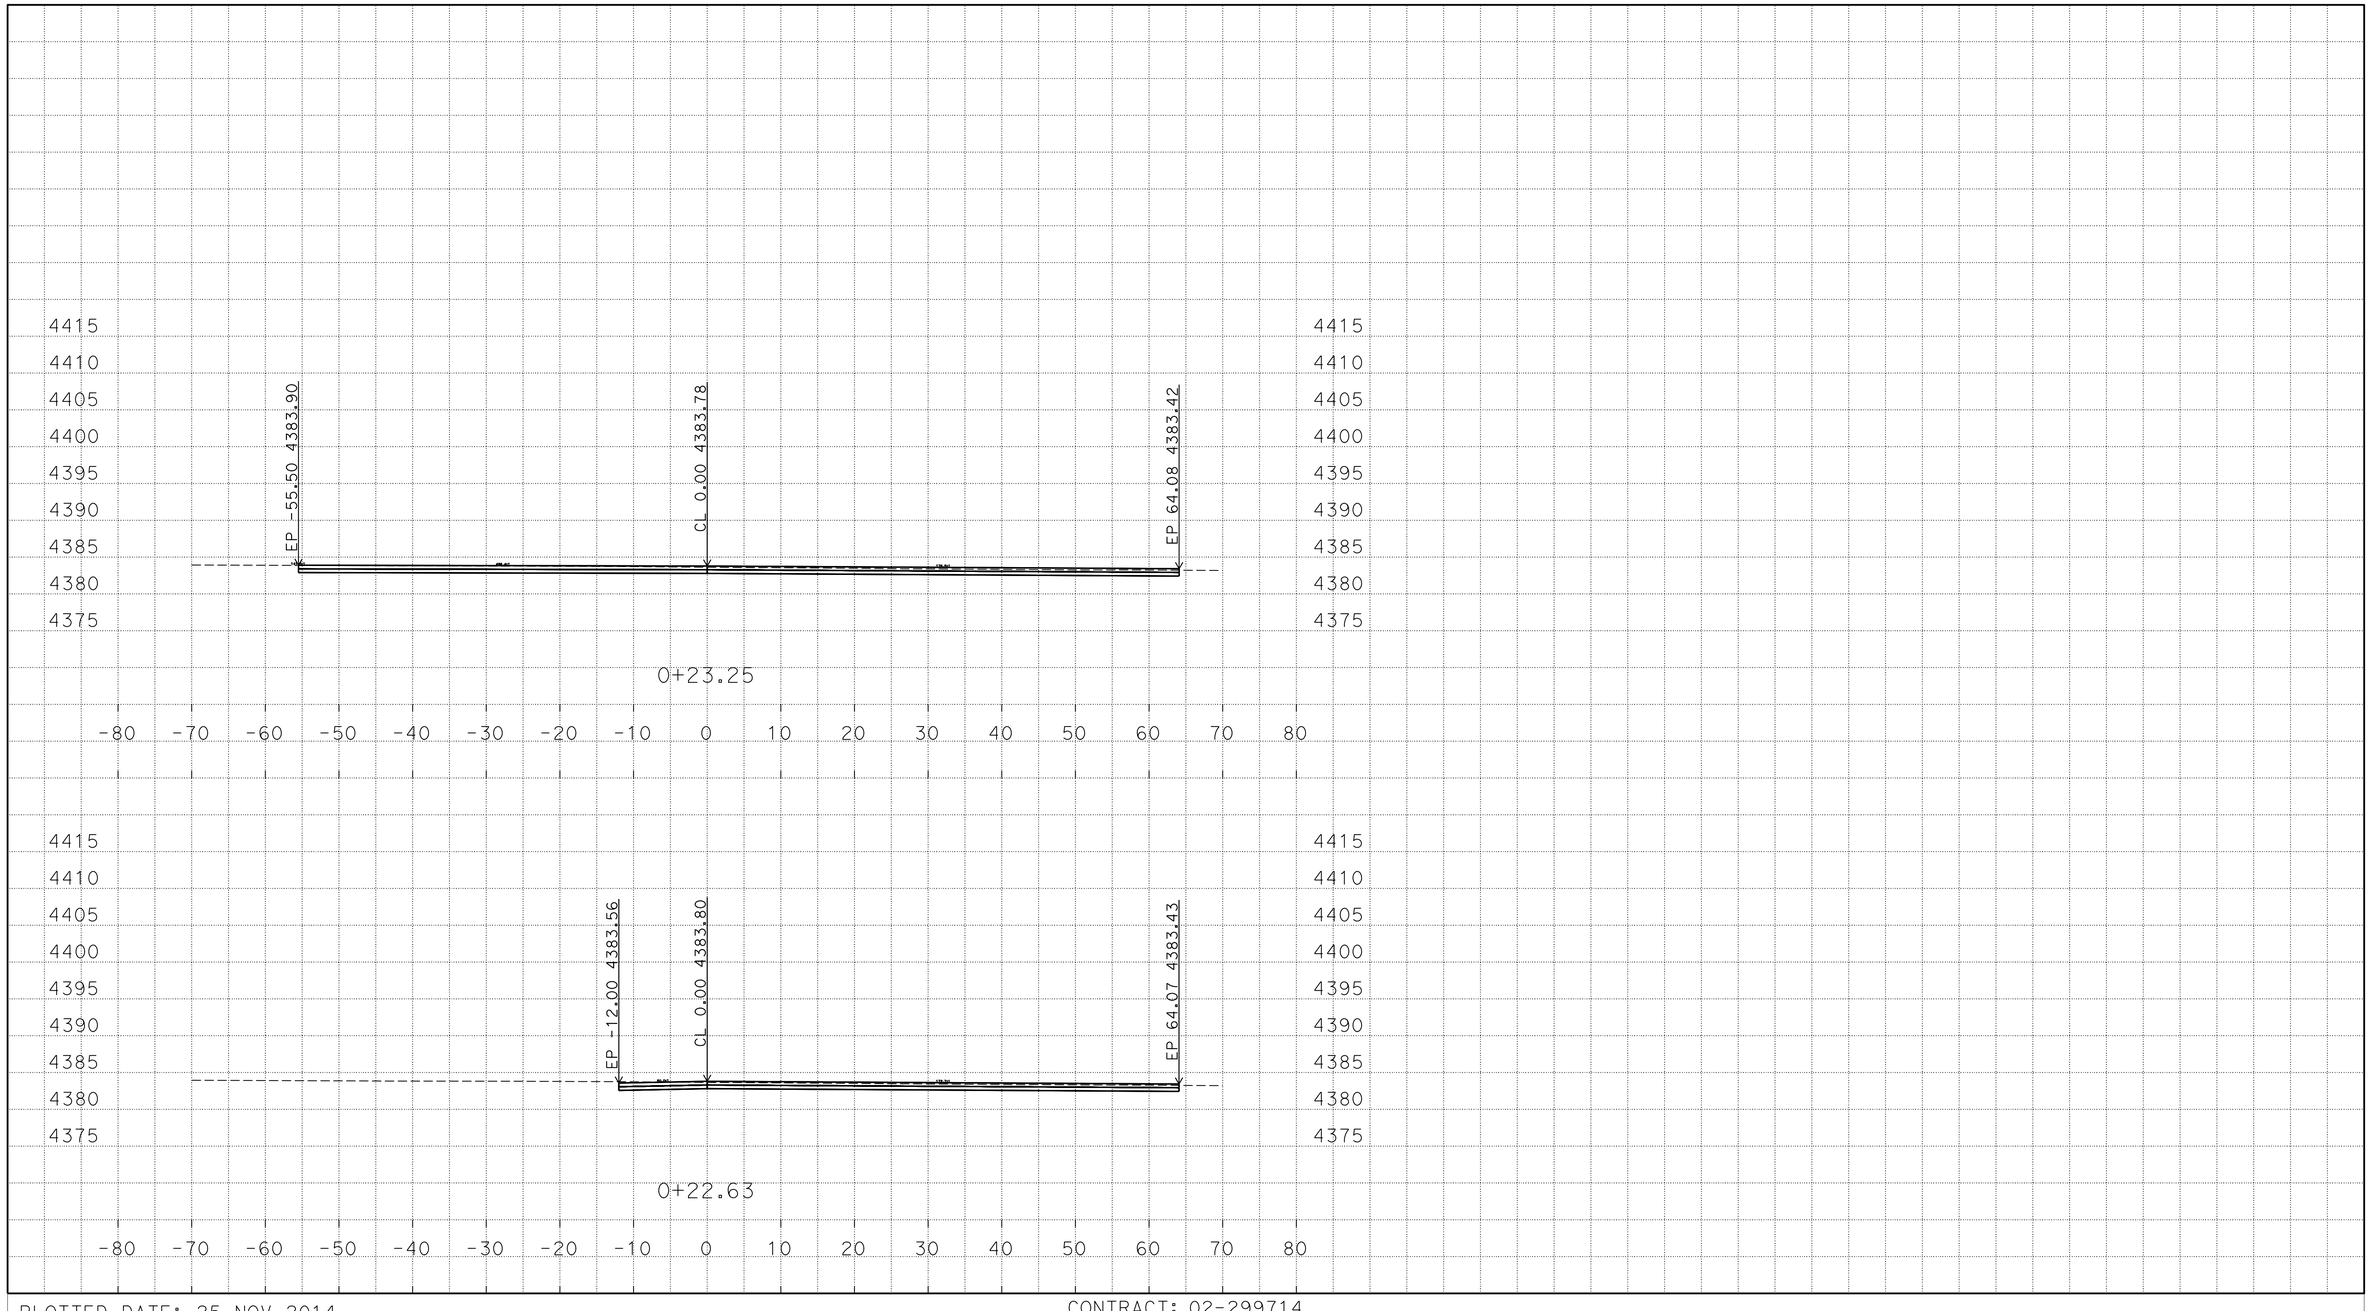

P:\proj2\02\29971\design\C3D\XSec_Qtys
0229971 Xsec RC 2014-10-08_TEMP_X_C3D_DWG.dwg - 25-Nov-14 8:54 AM

PLOTTED DATE: 25-NOV-2014

SCALE: 1"=10' Horiz.
1"=10' Vert.

CREATED BY: S117566

CONTRACT: 02-299714

DIST/CO/RTE/PM: 02/Mod/299/39.5/40.5

PROJECT ID: 02-1200-0022-4

"R01" LINE
CROSS SECTIONS
174 OF 248

FOR EARTHWORK DEVELOPMENT ONLY

All Dimensions are U.S. Survey Feet

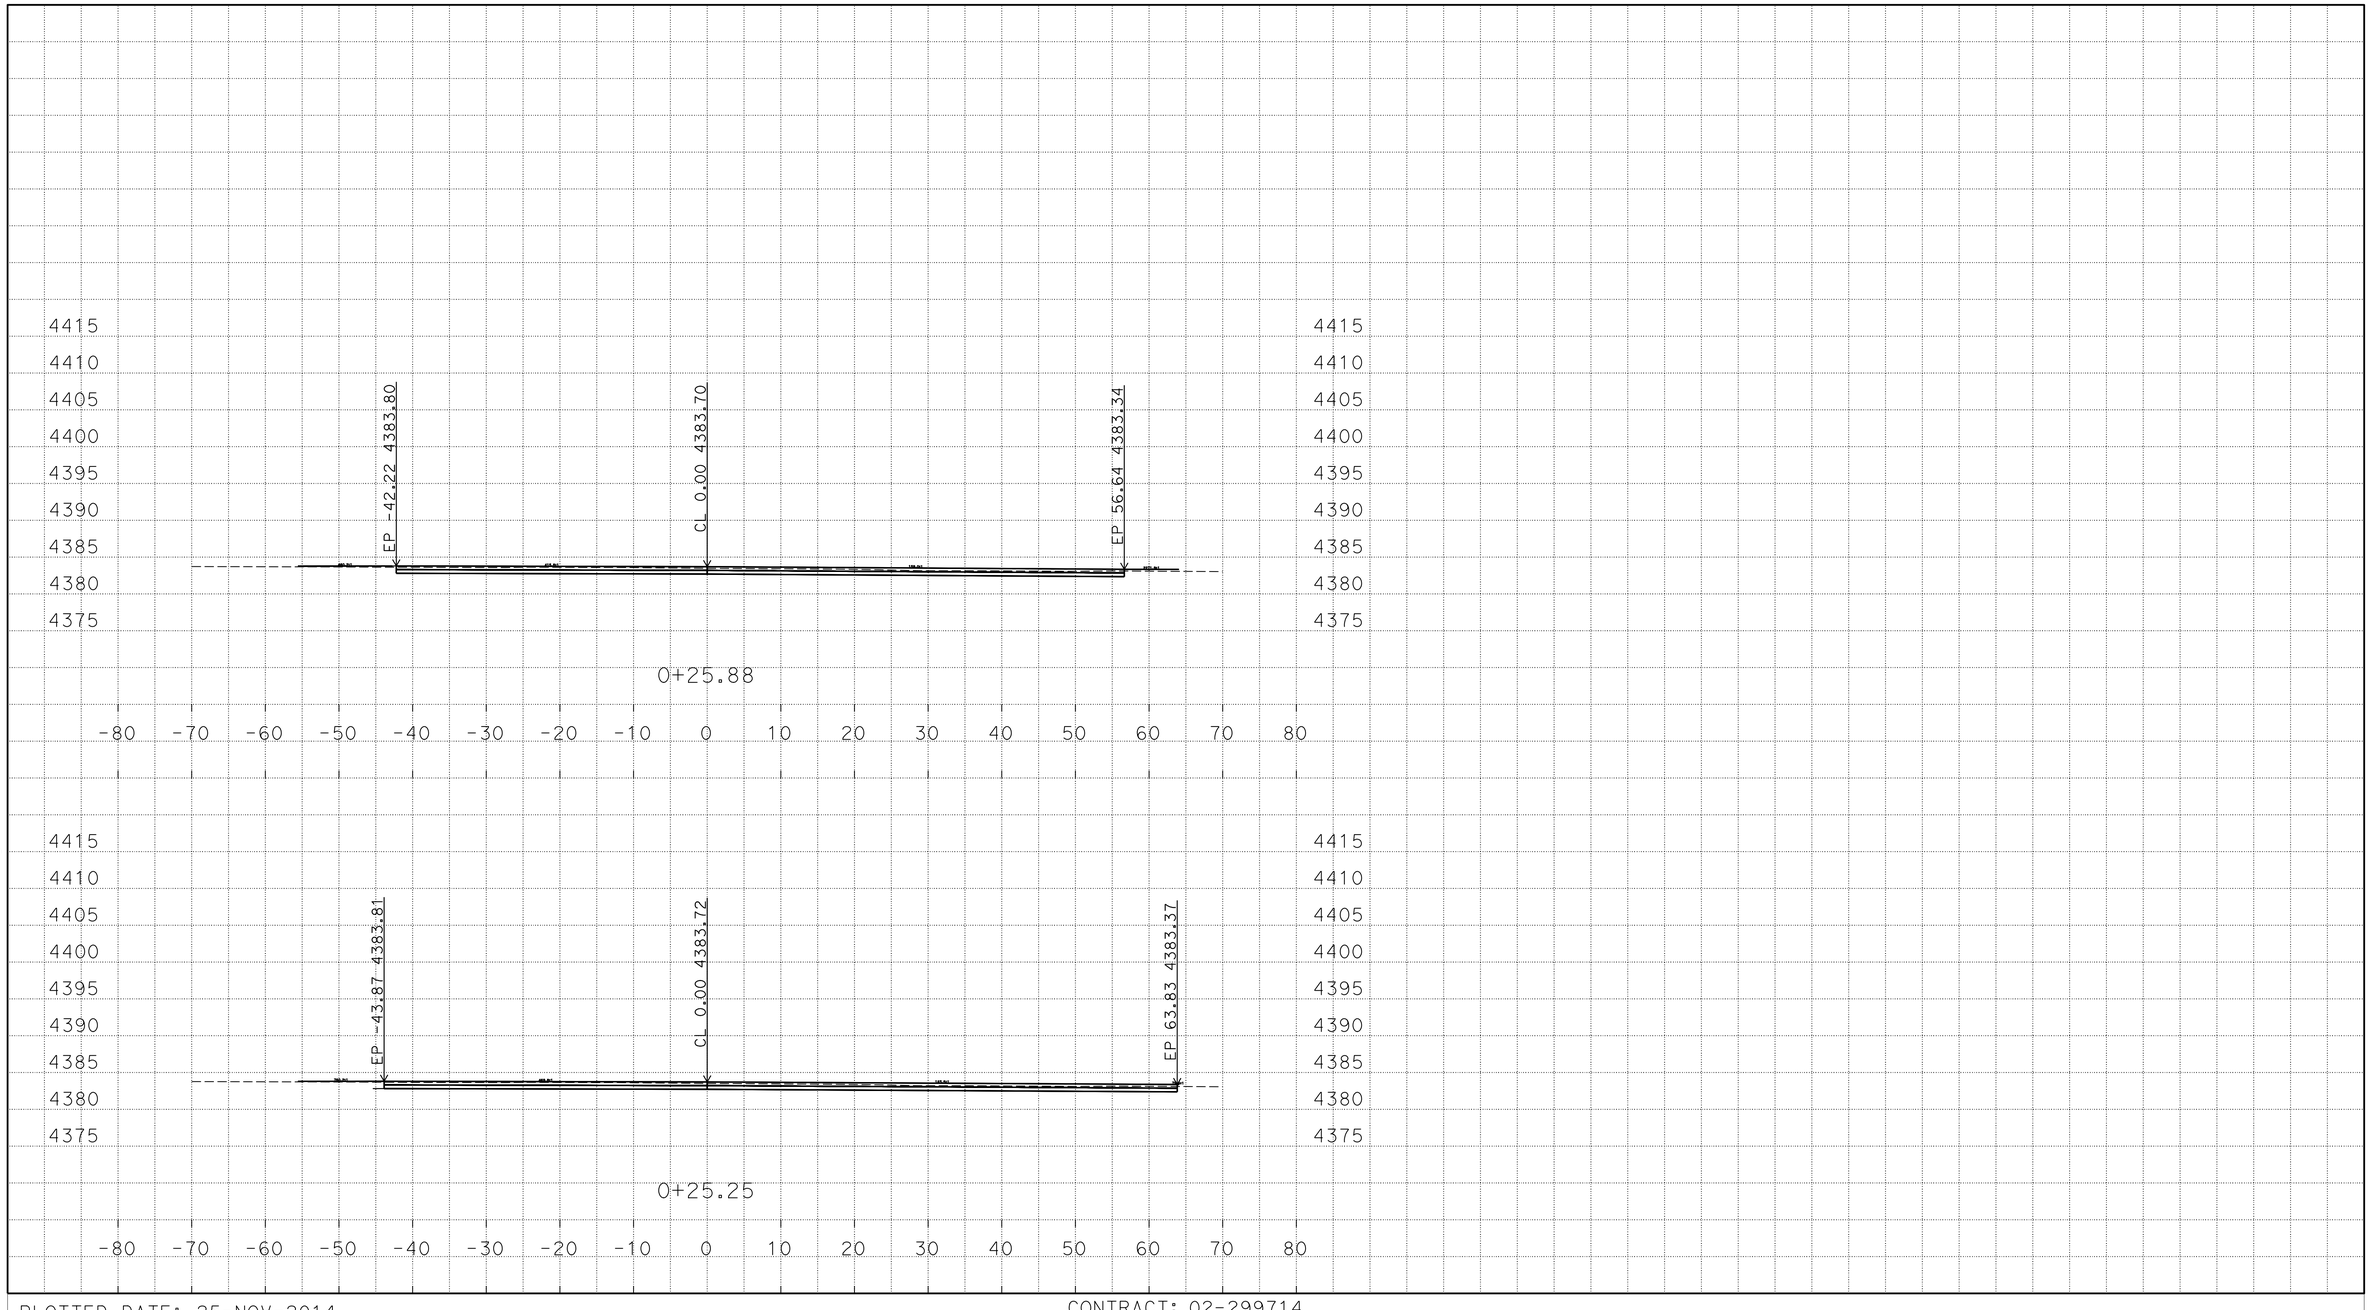

P:\proj2\02\29971\design\C3D\XSec_Qtys
0229971 Xsec RC 2014-10-08_TEMP_X_C3D_DWG.dwg - 25-Nov-14 8:54 AM

PLOTTED DATE: 25-NOV-2014

SCALE: 1"=10' Horiz.
1"=10' Vert.

CREATED BY: S117566

CONTRACT: 02-299714

DIST/CO/RTE/PM: 02/Mod/299/39.5/40.5

PROJECT ID: 02-1200-0022-4

"R01" LINE
CROSS SECTIONS
175 OF 248

FOR EARTHWORK DEVELOPMENT ONLY

All Dimensions are U.S. Survey Feet

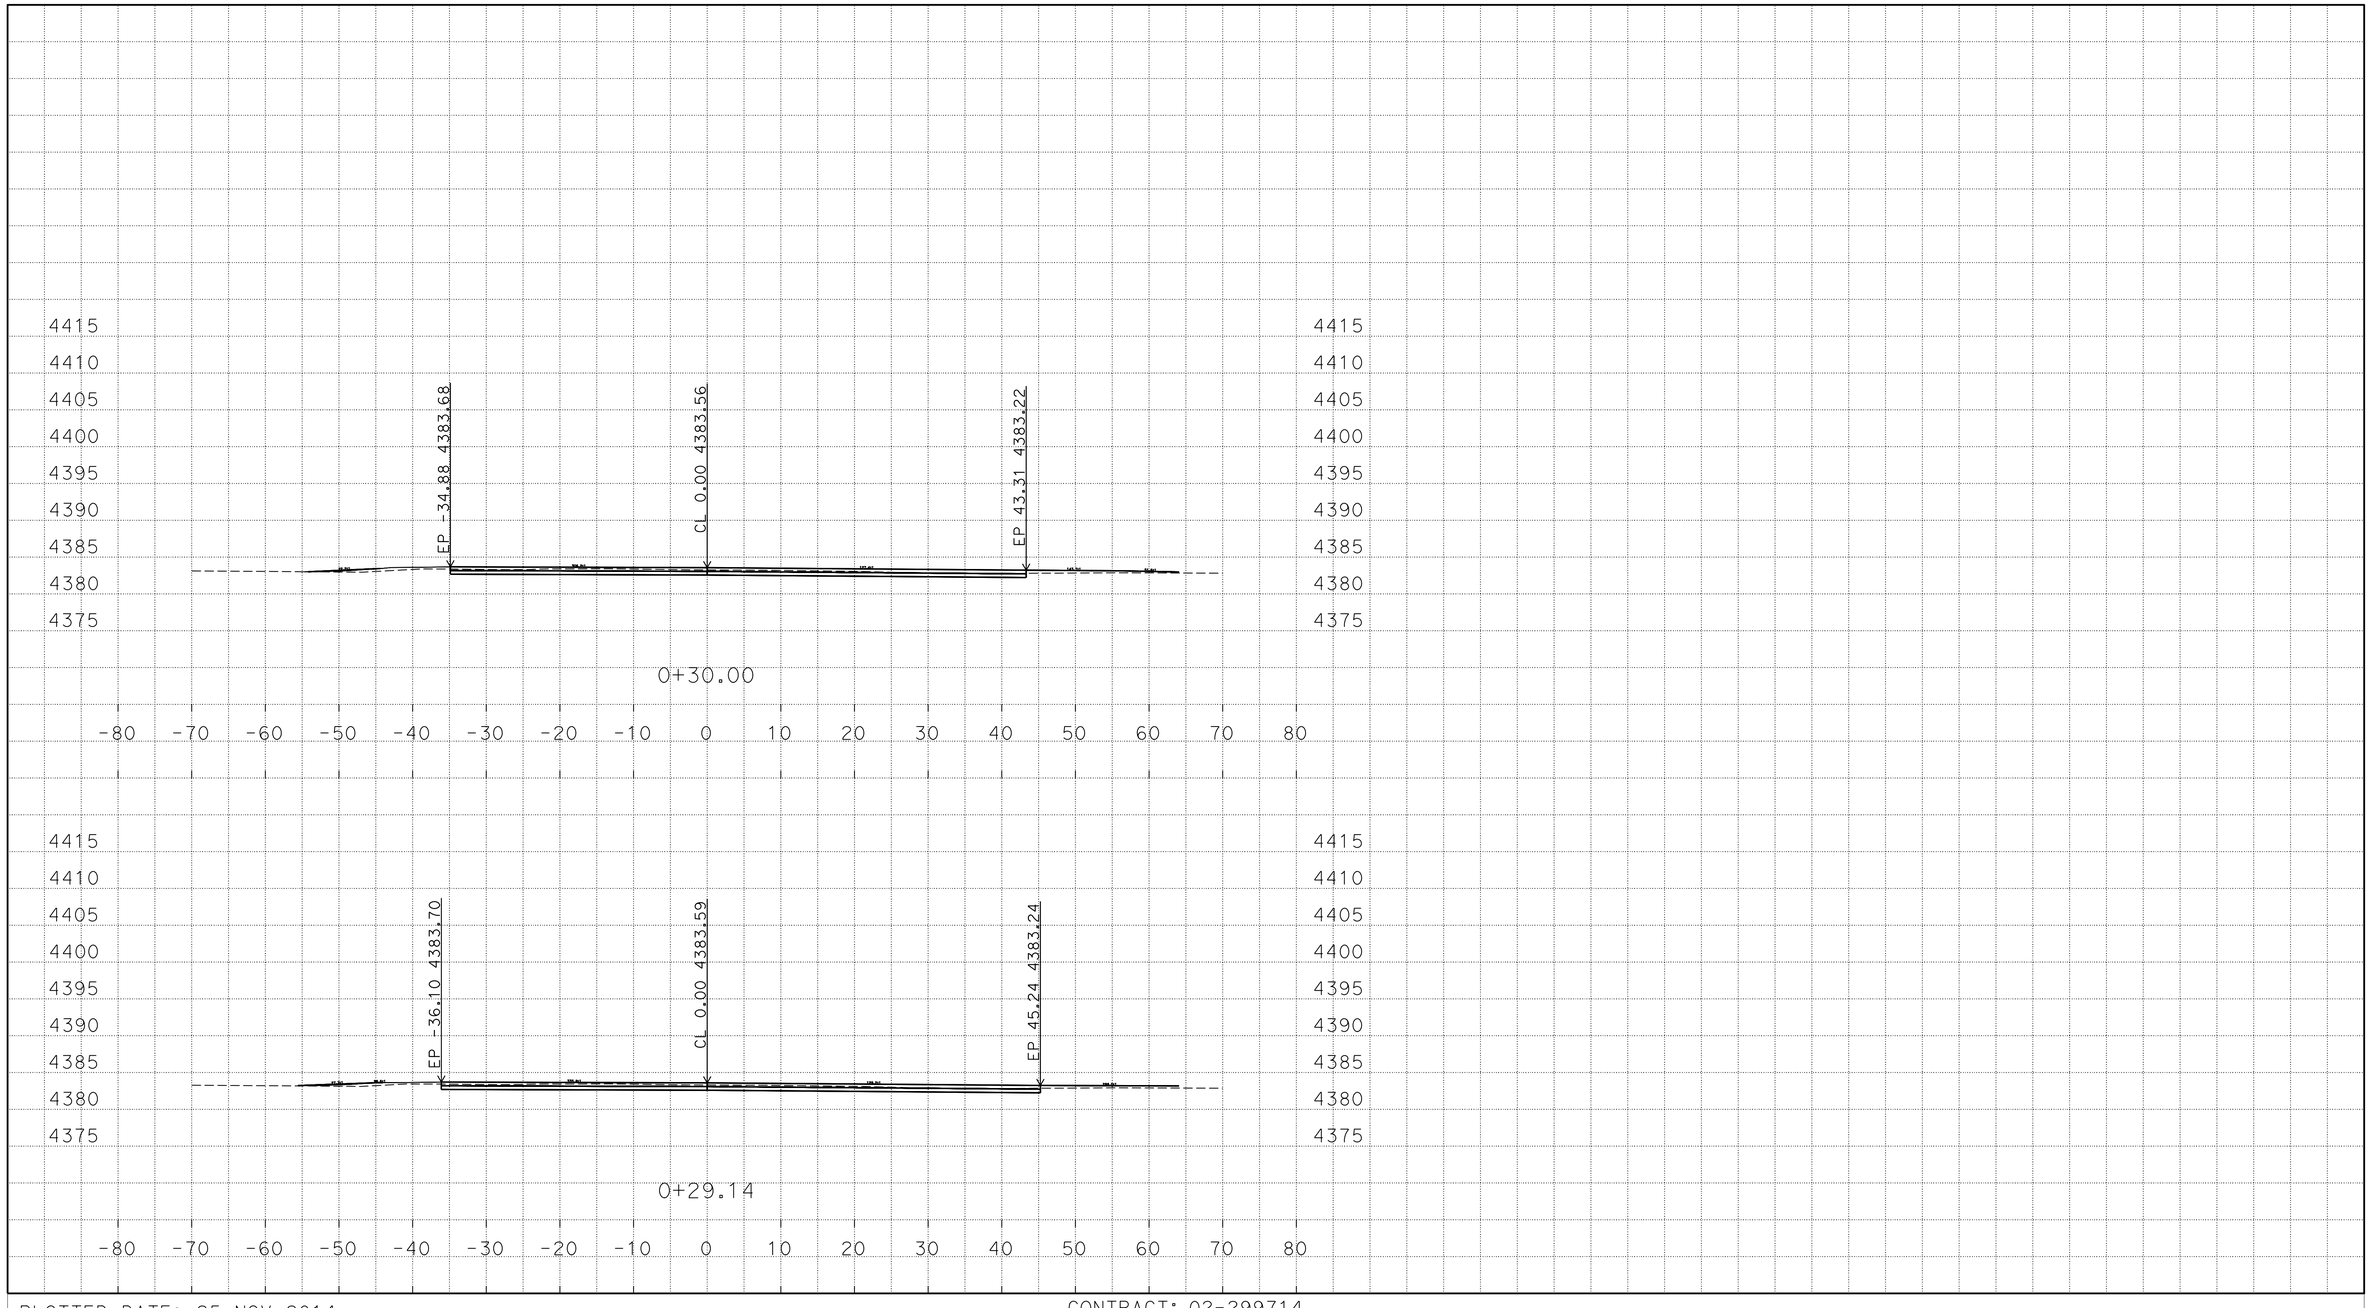

P:\proj2\02\29971\design\C3D\XSec_Qtys
0229971 Xsec RC 2014-10-08_TEMP_X_C3D_DWG.dwg - 25-Nov-14 8:54 AM

PLOTTED DATE: 25-NOV-2014

SCALE: 1"=10' Horiz.
1"=10' Vert.

CREATED BY: S117566

CONTRACT: 02-299714

DIST/CO/RTE/PM: 02/Mod/299/39.5/40.5

PROJECT ID: 02-1200-0022-4

"R01" LINE
CROSS SECTIONS
176 OF 248

FOR EARTHWORK DEVELOPMENT ONLY

All Dimensions are U.S. Survey Feet

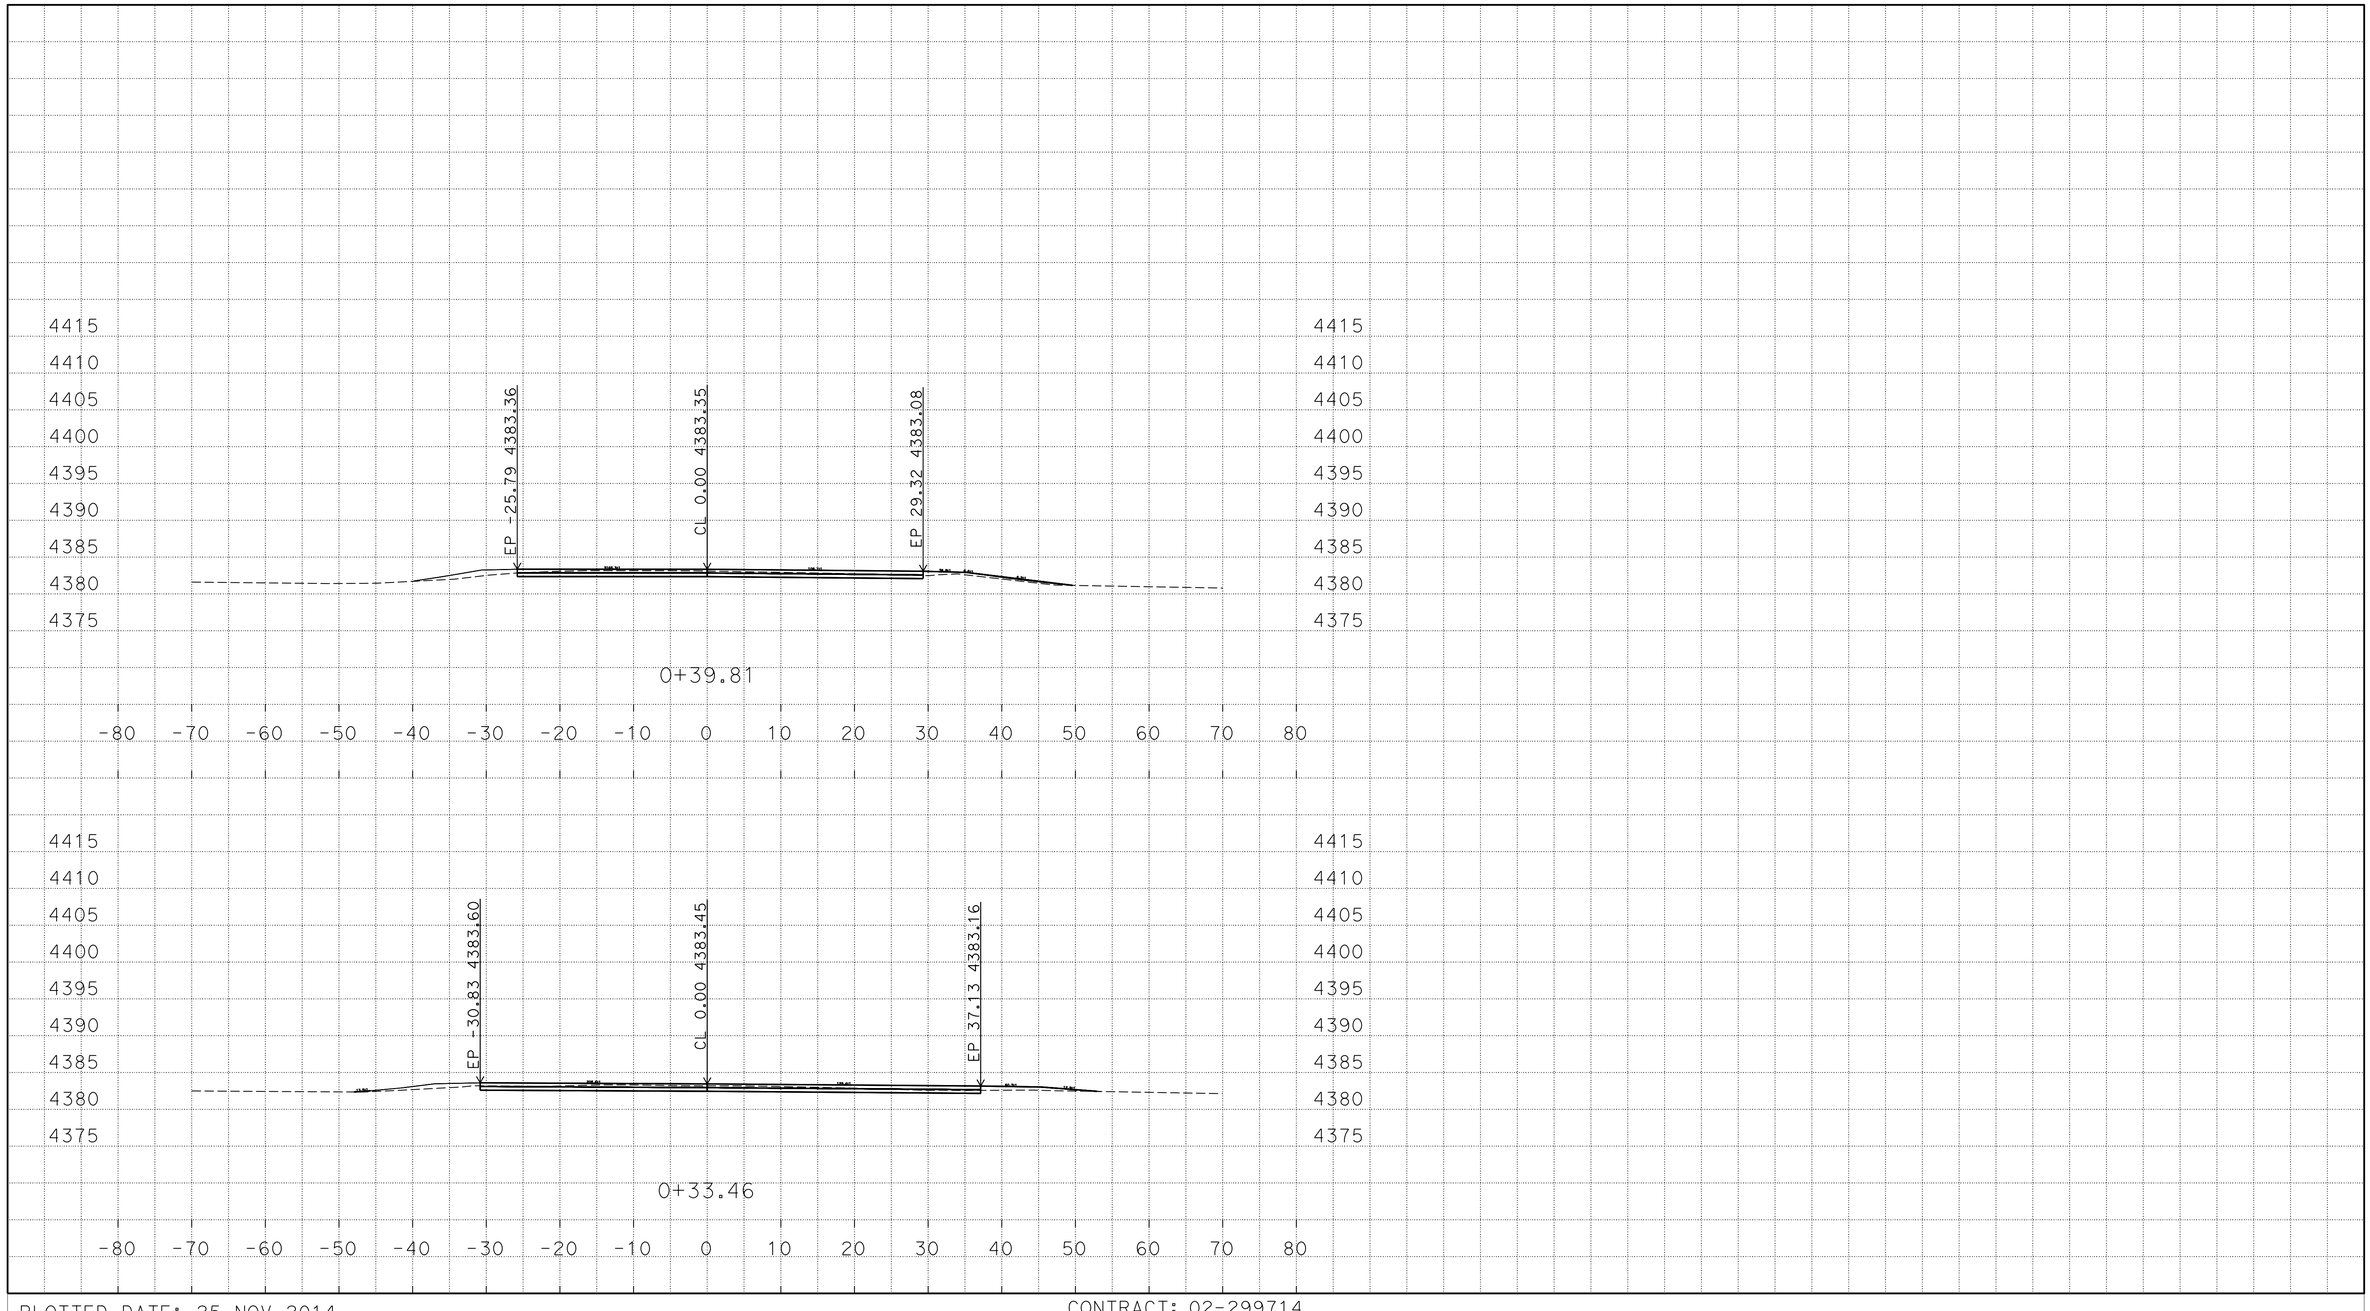

P:\proj2\02\29971\design\C3D\XSec_Qtys
0229971 Xsec RC 2014-10-08_TEMP_X_C3D_DWG.dwg - 25-Nov-14 8:54 AM

PLOTTED DATE: 25-NOV-2014

SCALE: 1"=10' Horiz.
1"=10' Vert.

CREATED BY: S117566

CONTRACT: 02-299714

DIST/CO/RTE/PM: 02/Mod/299/39.5/40.5

PROJECT ID: 02-1200-0022-4

"R01" LINE
CROSS SECTIONS
177 OF 248

FOR EARTHWORK DEVELOPMENT ONLY

All Dimensions are U.S. Survey Feet

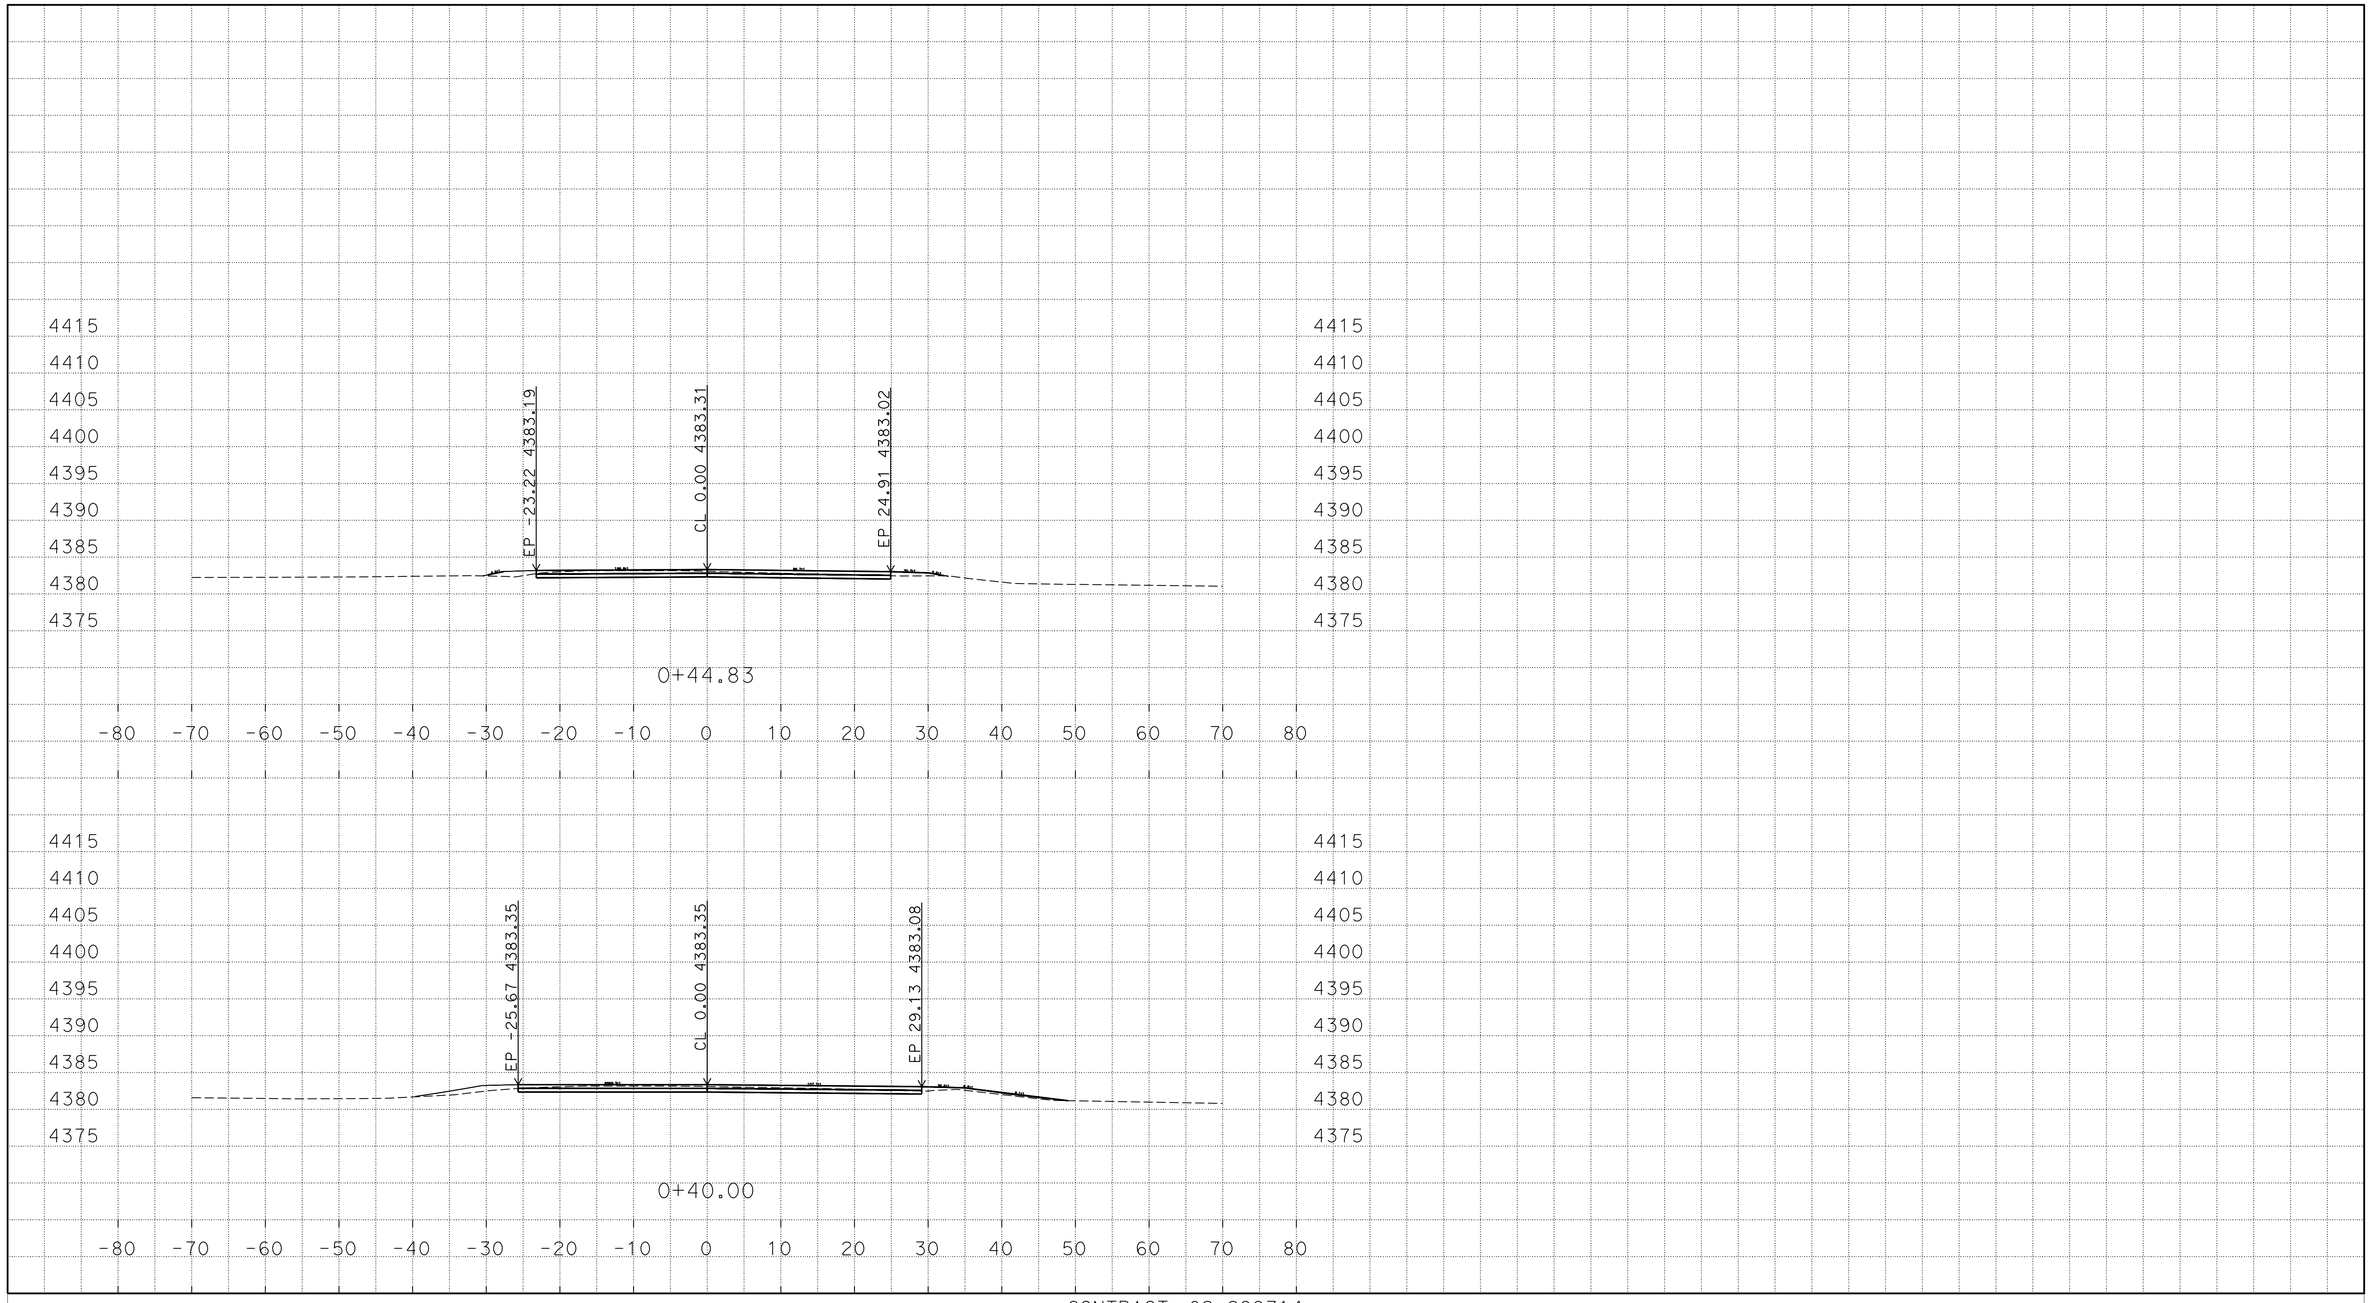

P:\proj2\02\29971\design\C3D\XSec_Qtys
0229971 Xsec RC 2014-10-08_TEMP_X_C3D_DWG.dwg - 25-Nov-14 8:54 AM

PLOTTED DATE: 25-NOV-2014

SCALE: 1"=10' Horiz.
1"=10' Vert.

CREATED BY: S117566

CONTRACT: 02-299714

DIST/CO/RTE/PM: 02/Mod/299/39.5/40.5

PROJECT ID: 02-1200-0022-4

"R01" LINE
CROSS SECTIONS
178 OF 248

FOR EARTHWORK DEVELOPMENT ONLY

All Dimensions are U.S. Survey Feet

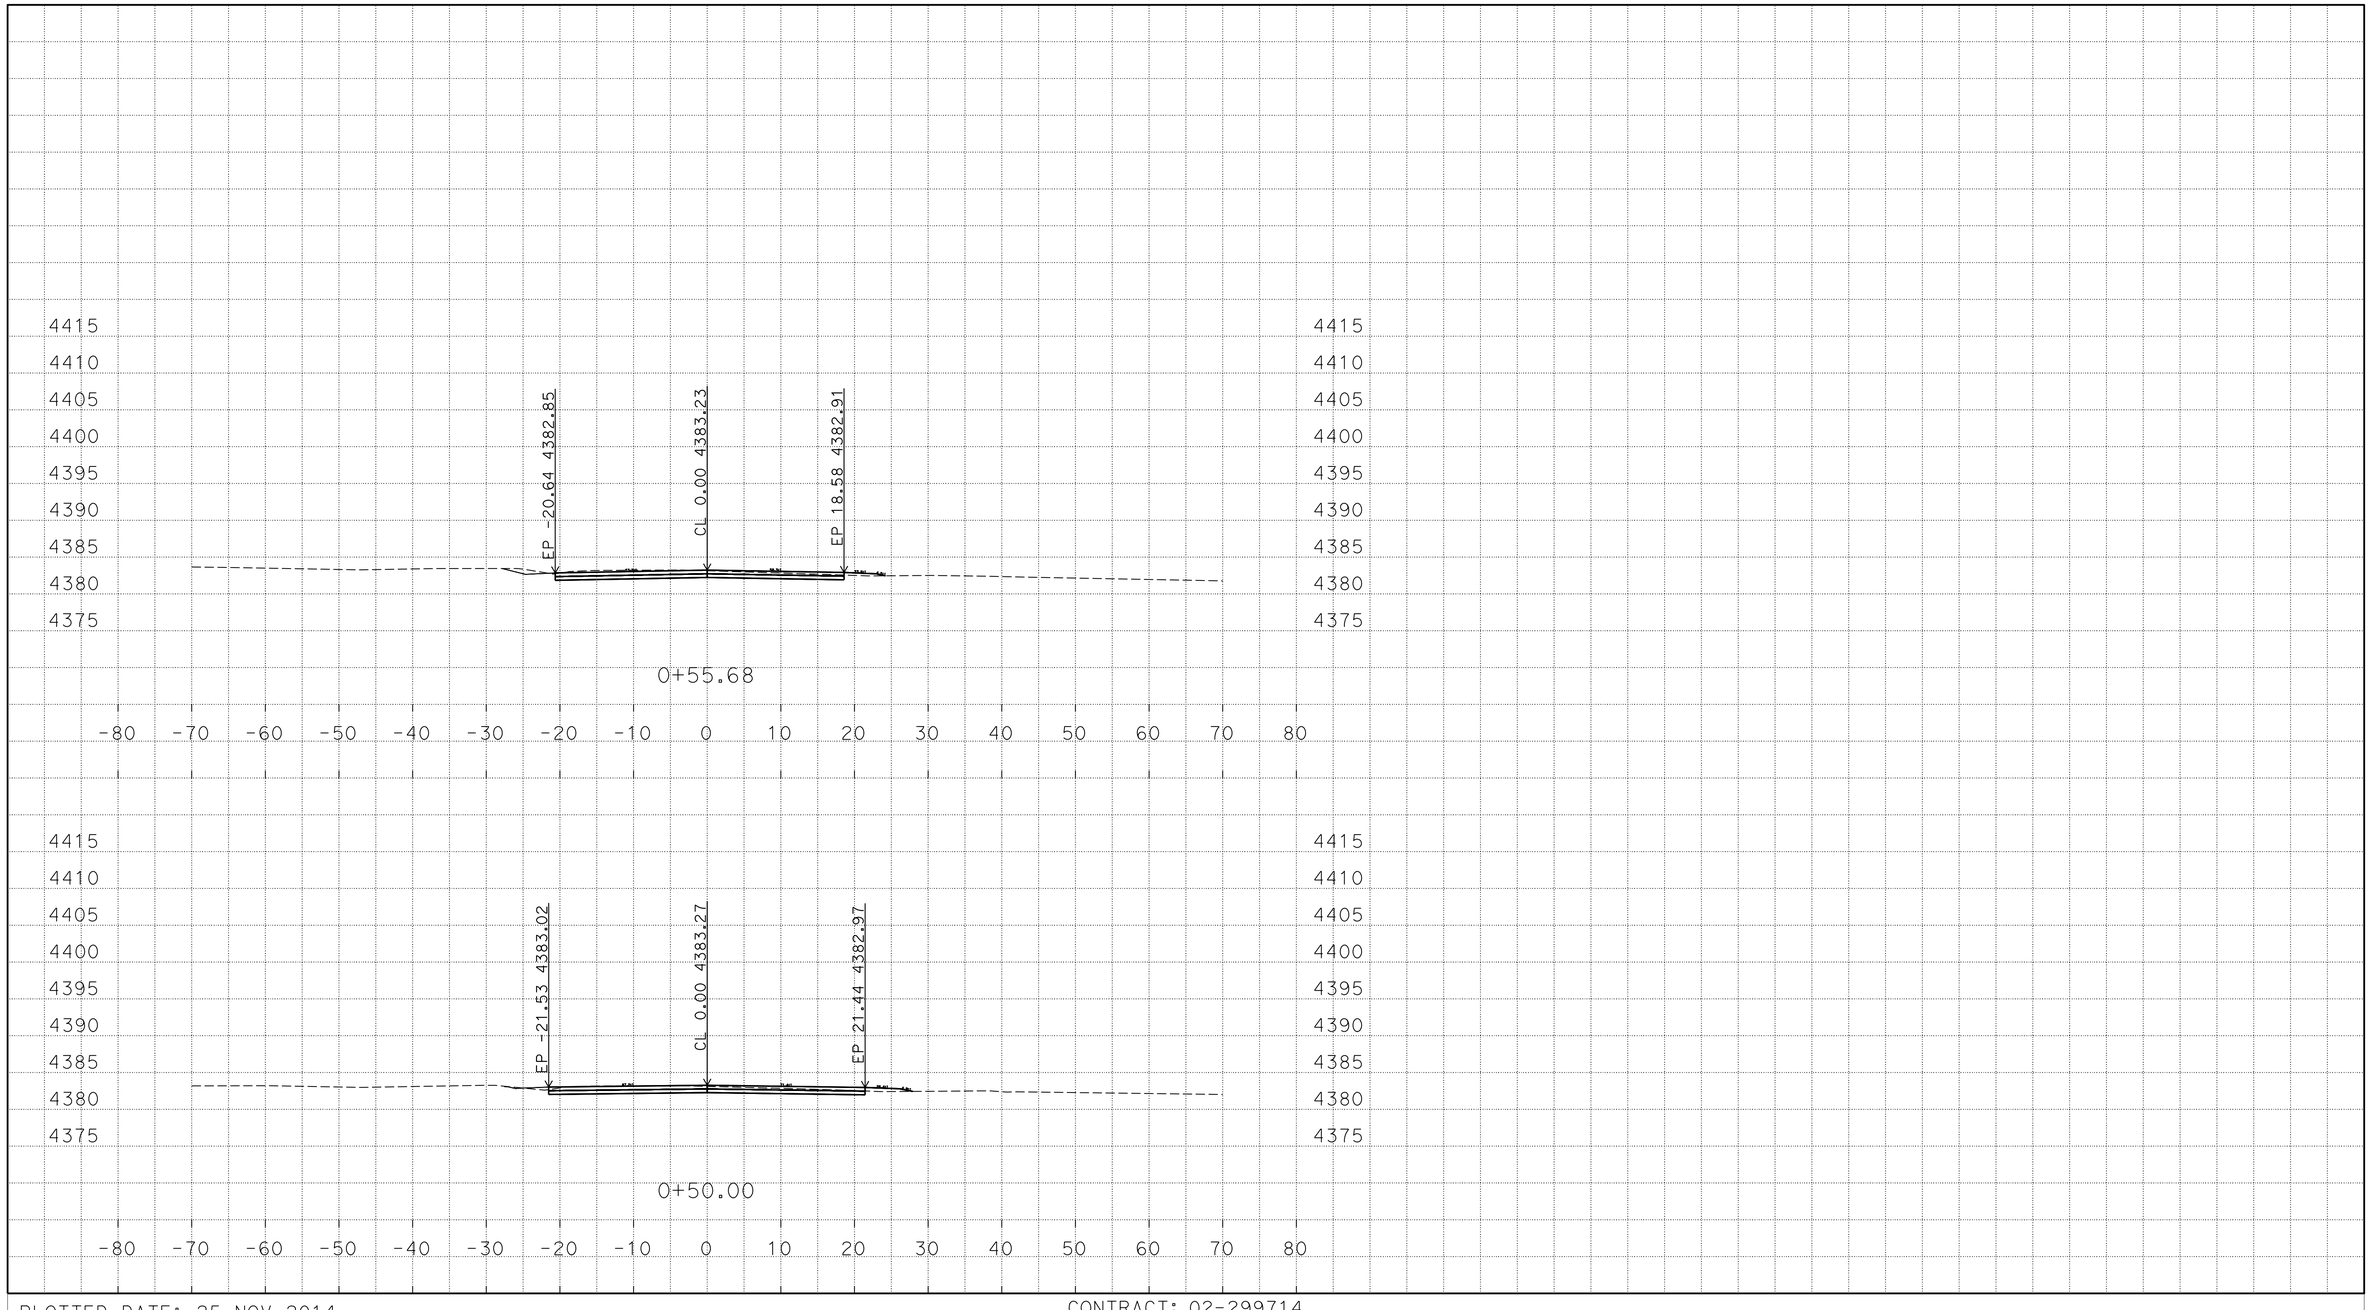

P:\proj2\02\29971\design\C3D\XSec_Qtys
0229971 Xsec RC 2014-10-08_TEMP_X_C3D_DWG.dwg - 25-Nov-14 8:54 AM

PLOTTED DATE: 25-NOV-2014

SCALE: 1"=10' Horiz.
1"=10' Vert.

CREATED BY: S117566

CONTRACT: 02-299714

DIST/CO/RTE/PM: 02/Mod/299/39.5/40.5

PROJECT ID: 02-1200-0022-4

"R01" LINE
CROSS SECTIONS
179 OF 248

FOR EARTHWORK DEVELOPMENT ONLY

All Dimensions are U.S. Survey Feet

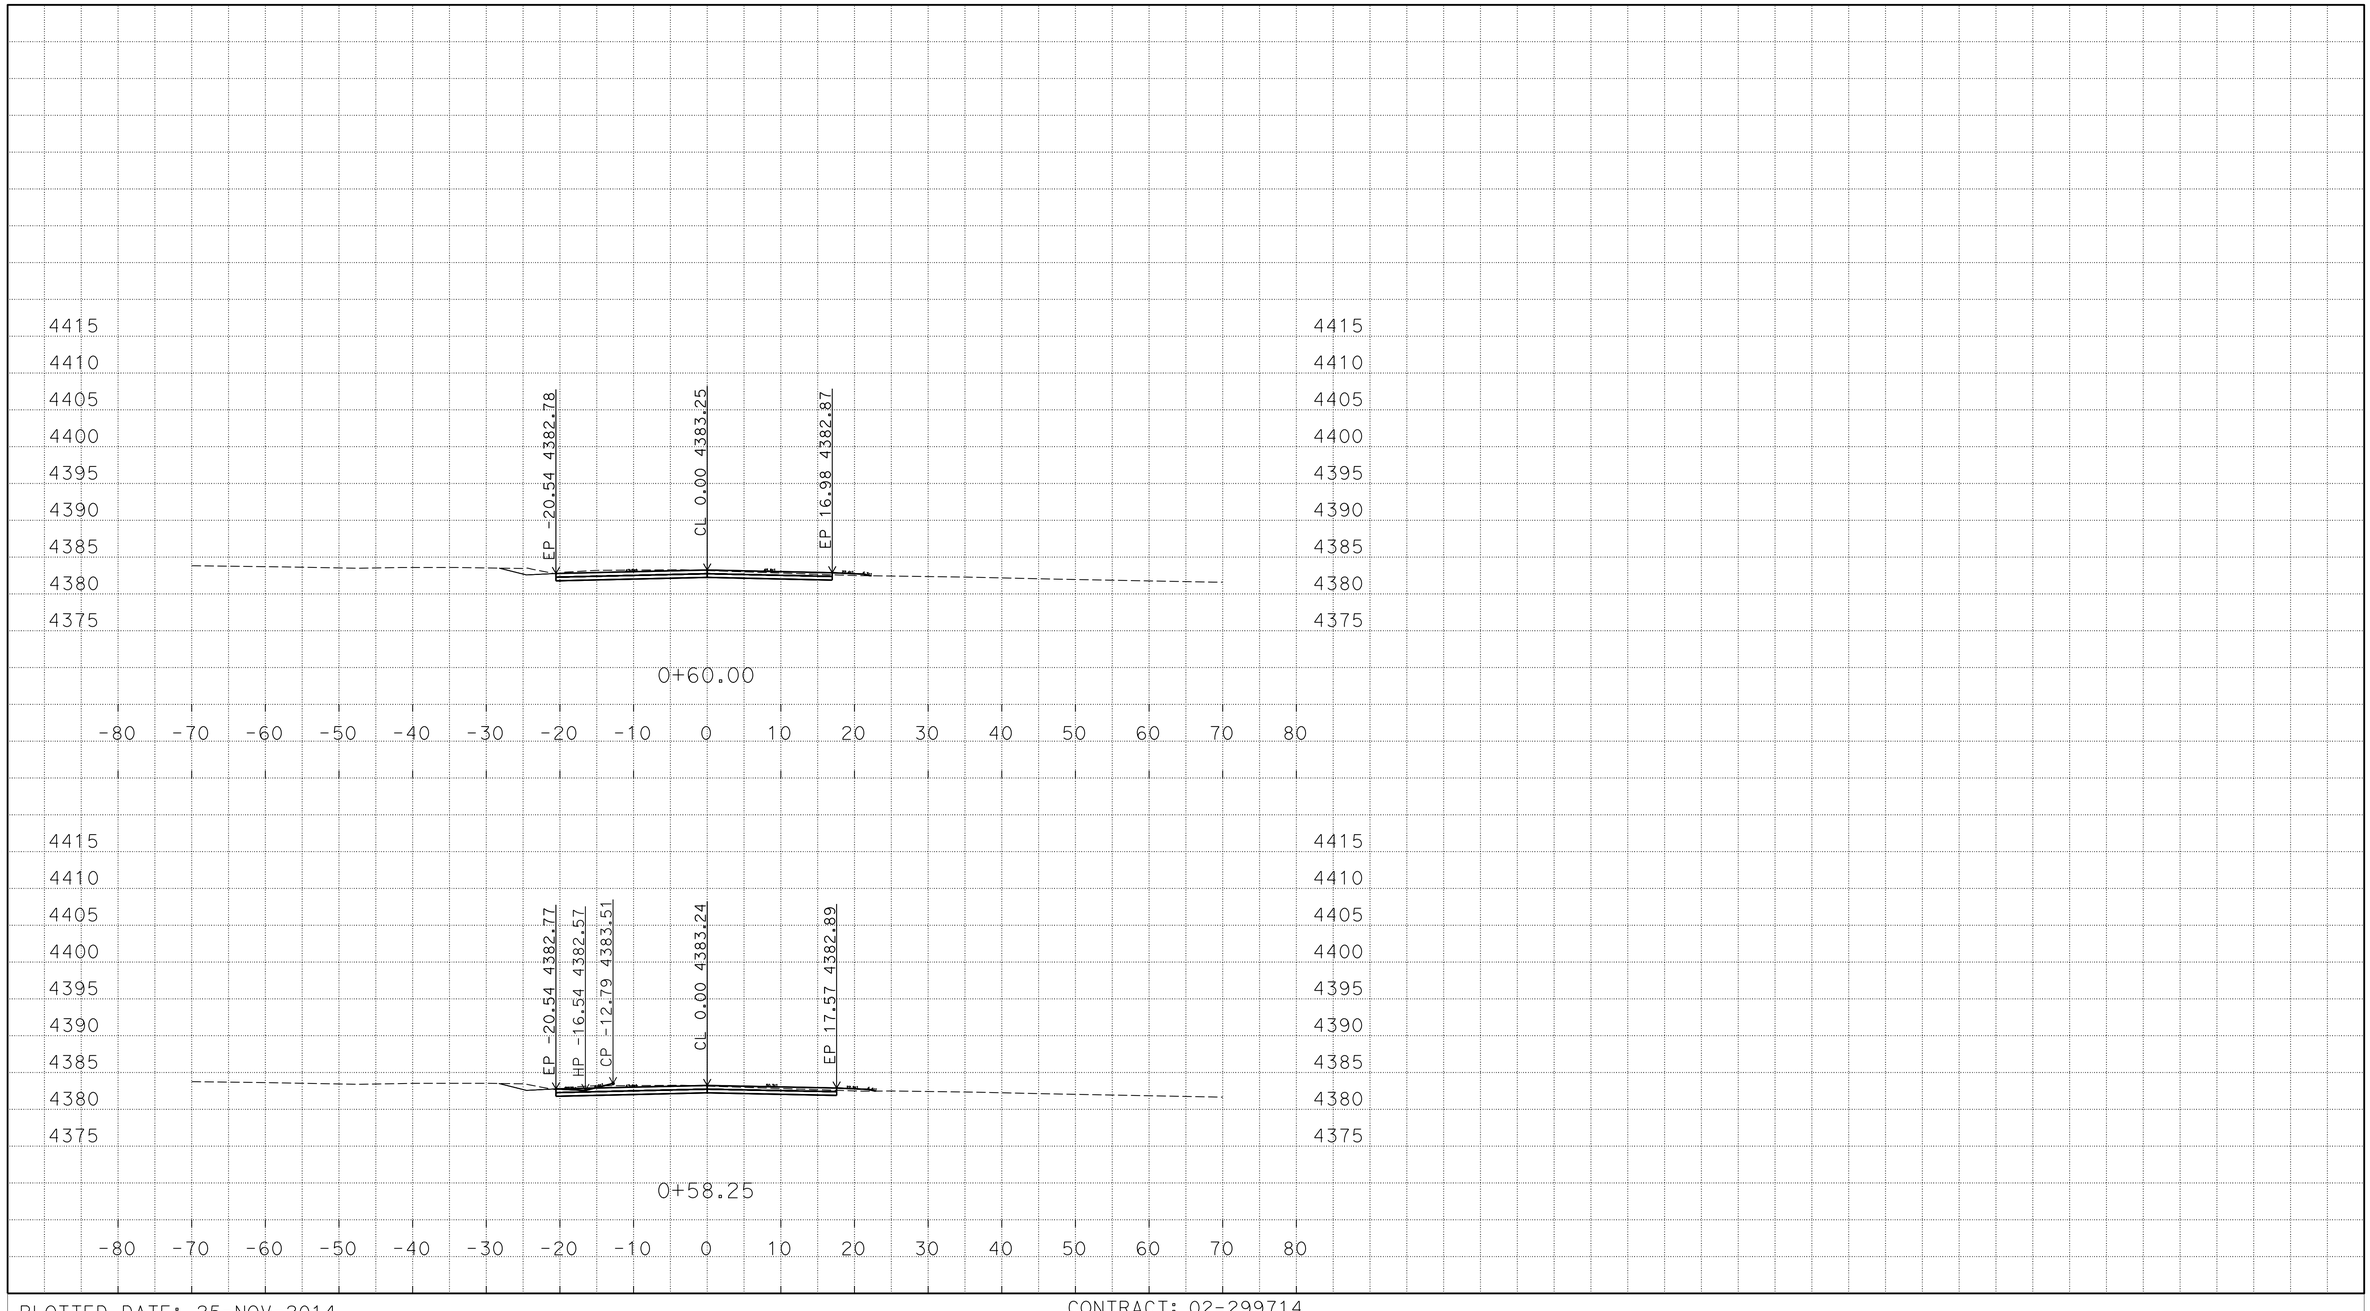

P:\proj2\02\29971\design\C3D\XSec_Qtys
0229971 Xsec RC 2014-10-08_TEMP_X_C3D_DWG.dwg - 25-Nov-14 8:54 AM

PLOTTED DATE: 25-NOV-2014

SCALE: 1"=10' Horiz.
1"=10' Vert.

CREATED BY: S117566

CONTRACT: 02-299714

DIST/CO/RTE/PM: 02/Mod/299/39.5/40.5

PROJECT ID: 02-1200-0022-4

"R01" LINE
CROSS SECTIONS
180 OF 248

FOR EARTHWORK DEVELOPMENT ONLY

All Dimensions are U.S. Survey Feet

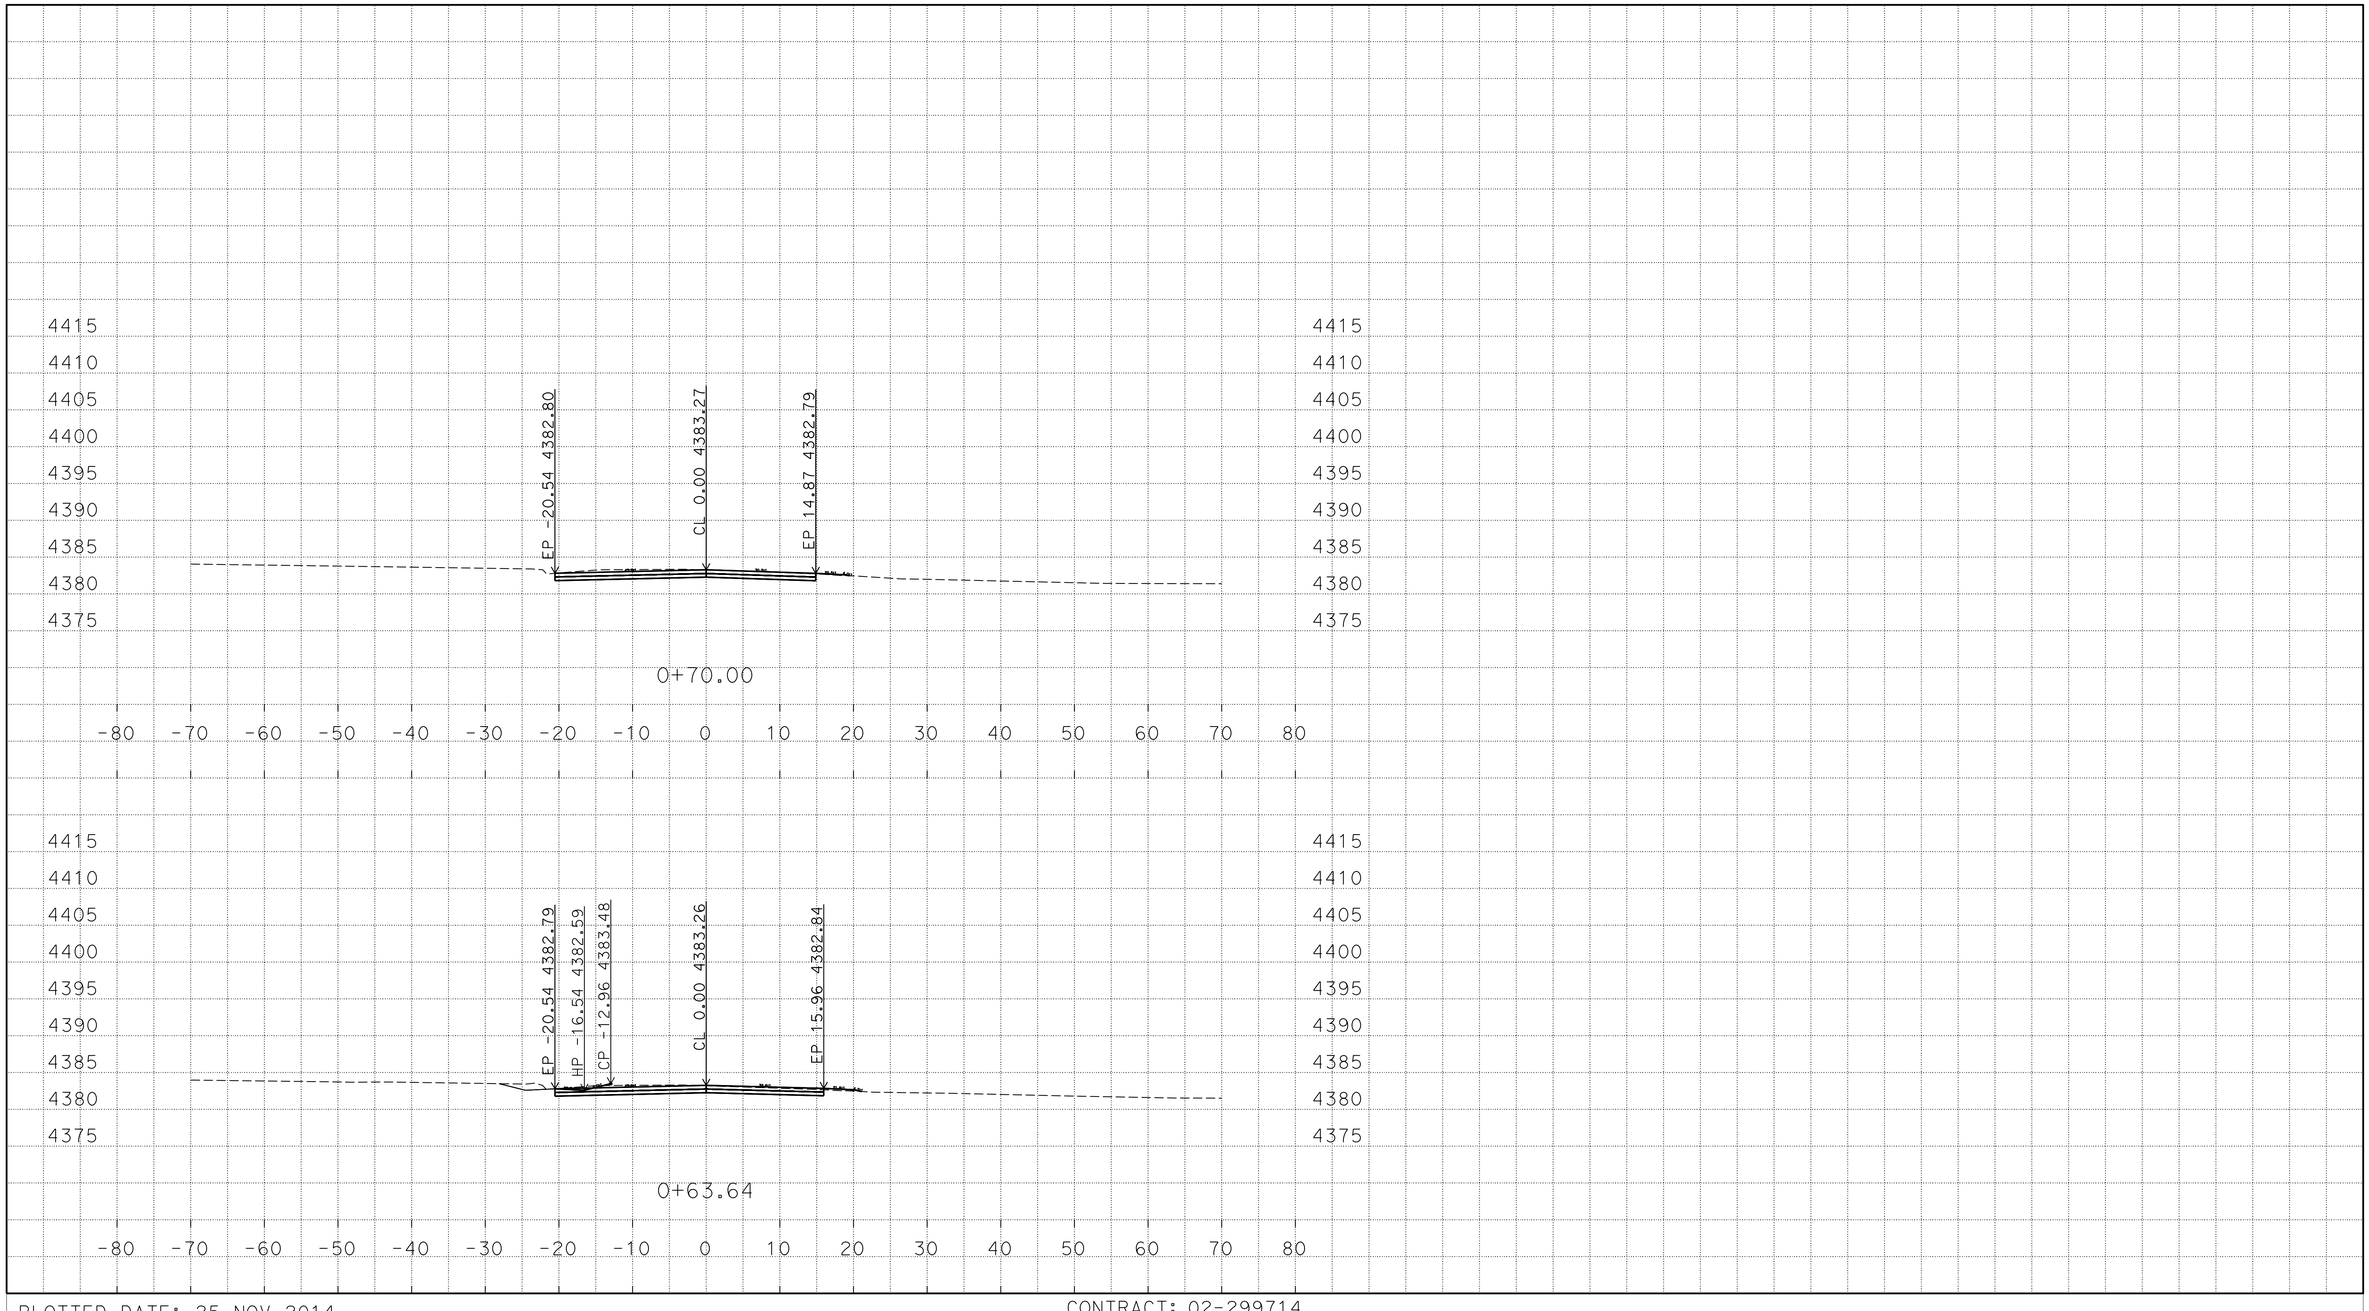

P:\proj2\02\29971\design\C3D\XSec_Qtys
0229971 Xsec RC 2014-10-08_TEMP_X_C3D_DWG.dwg - 25-Nov-14 8:54 AM

PLOTTED DATE: 25-NOV-2014

SCALE: 1"=10' Horiz.
1"=10' Vert.

CREATED BY: S117566

CONTRACT: 02-299714

DIST/CO/RTE/PM: 02/Mod/299/39.5/40.5

PROJECT ID: 02-1200-0022-4

"R01" LINE
CROSS SECTIONS
181 OF 248

FOR EARTHWORK DEVELOPMENT ONLY

All Dimensions are U.S. Survey Feet

P:\proj2\02\29971\design\C3D\XSec_Qtys
0229971 Xsec RC 2014-10-08_TEMP_X_C3D_DWG.dwg - 25-Nov-14 8:54 AM

PLOTTED DATE: 25-NOV-2014

SCALE: 1"=10' Horiz.
1"=10' Vert.

CREATED BY: S117566

CONTRACT: 02-299714

DIST/CO/RTE/PM: 02/Mod/299/39.5/40.5

PROJECT ID: 02-1200-0022-4

"R01" LINE
CROSS SECTIONS
182 OF 248

FOR EARTHWORK DEVELOPMENT ONLY

All Dimensions are U.S. Survey Feet

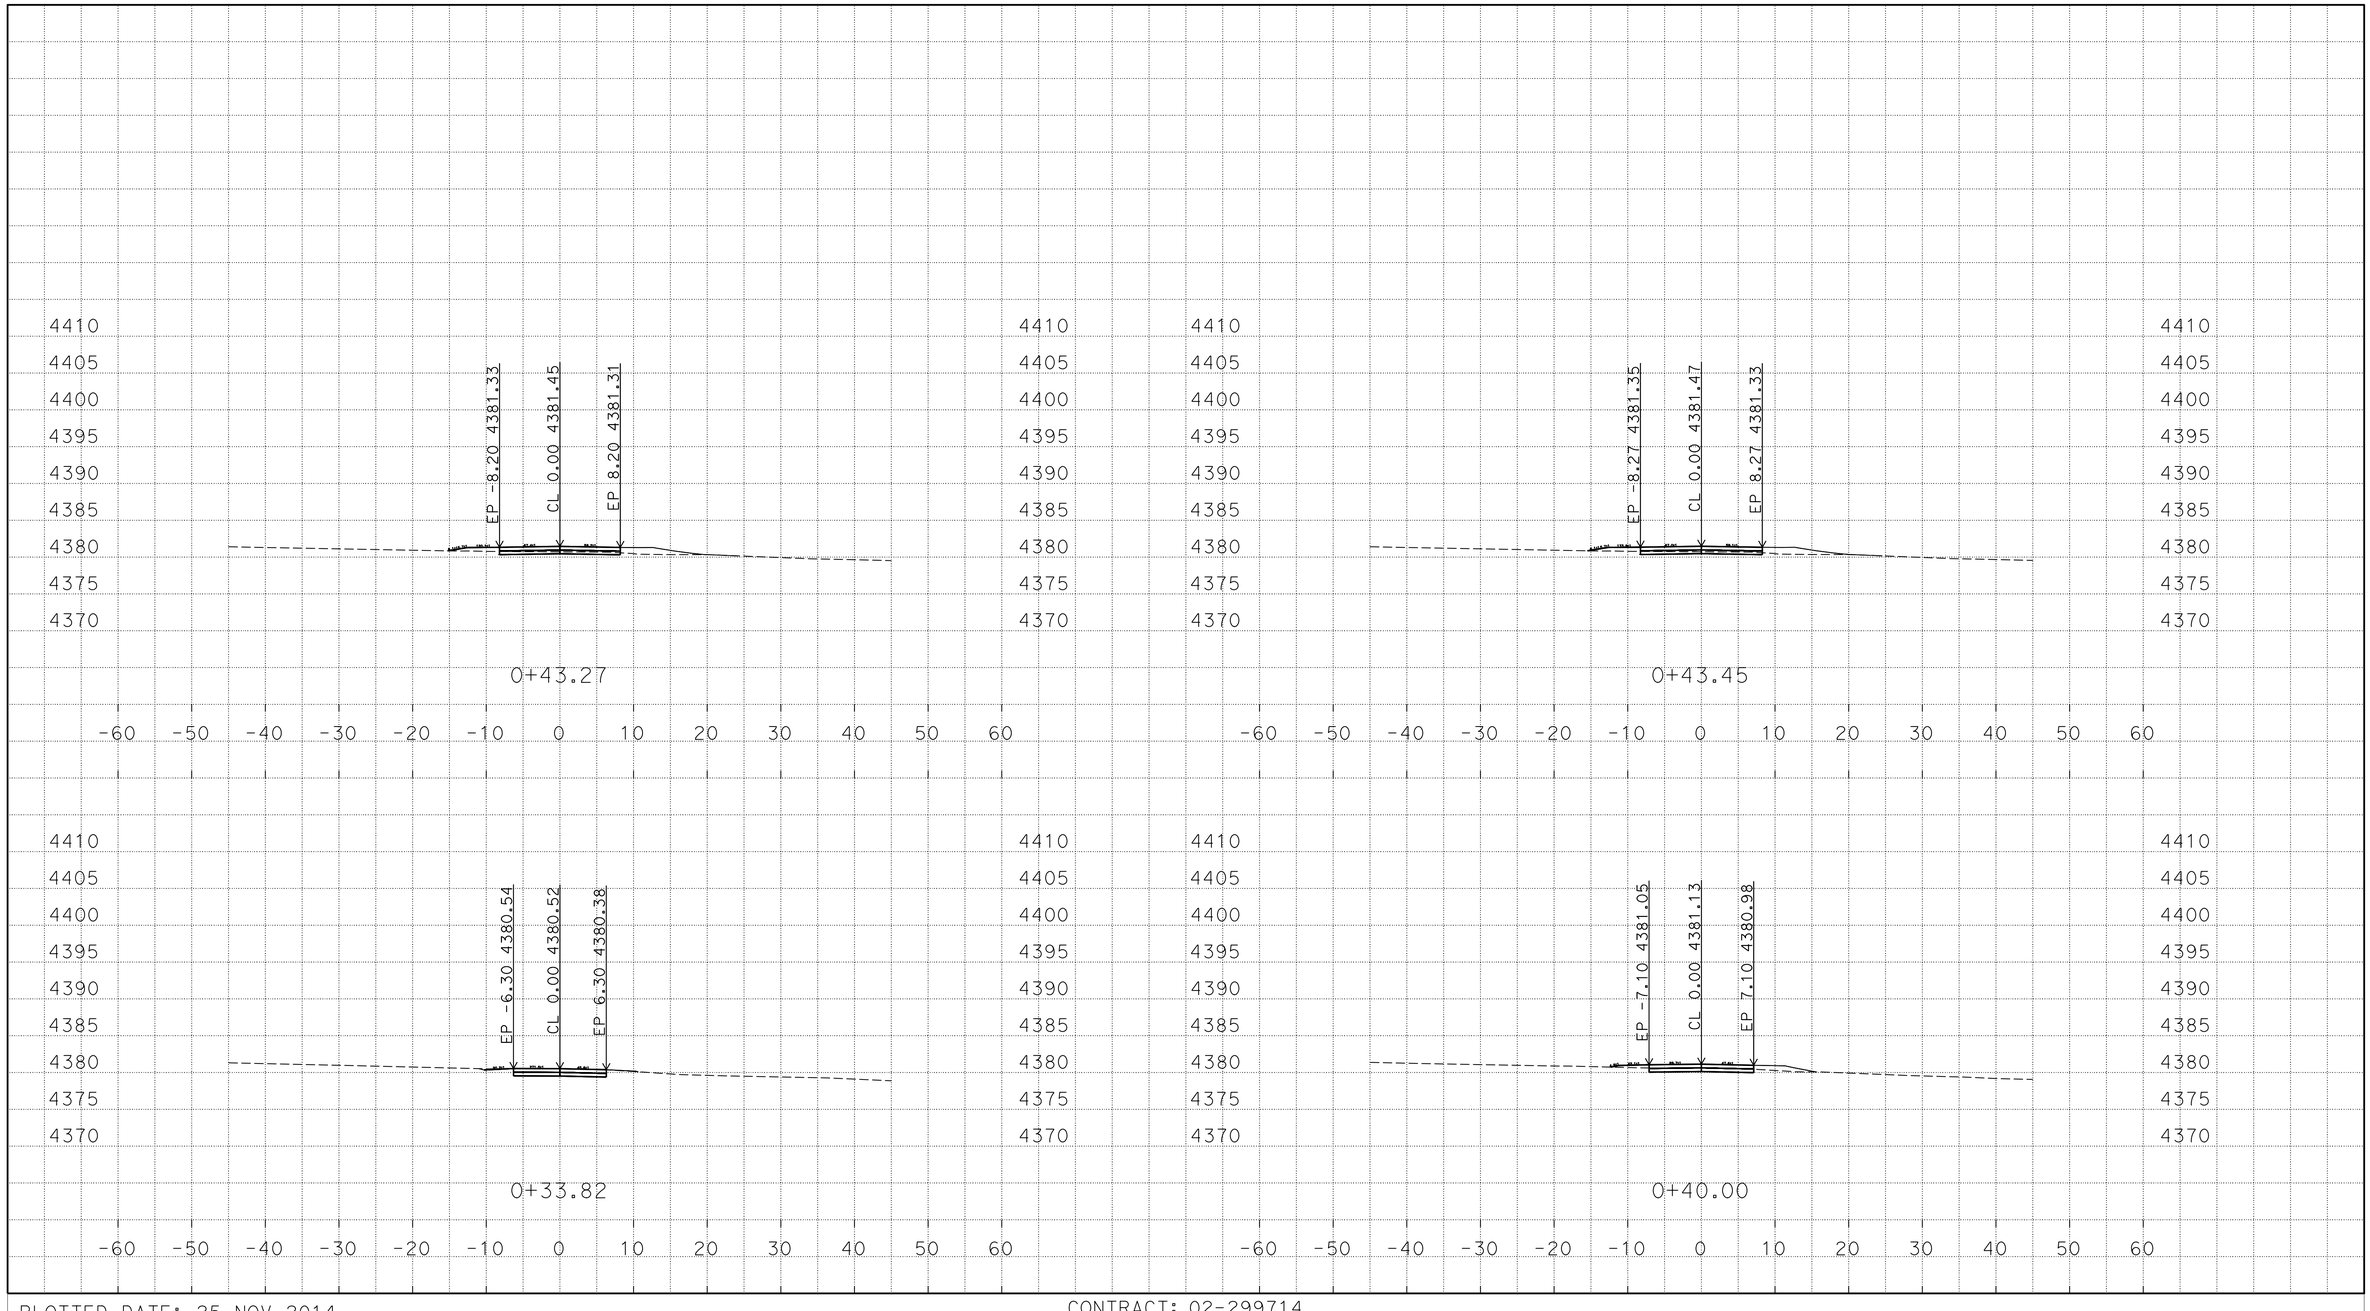

P:\proj2\02\29971\design\C3D\XSec_Qtys
0229971 Xsec RC 2014-10-08_TEMP_X_C3D_DWG.dwg - 25-Nov-14 8:54 AM

PLOTTED DATE: 25-NOV-2014

SCALE: 1"=10' Horiz.
1"=10' Vert.

CREATED BY: S117566

CONTRACT: 02-299714

DIST/CO/RTE/PM: 02/Mod/299/39.5/40.5

PROJECT ID: 02-1200-0022-4

"R02" LINE
CROSS SECTIONS
183 OF 248

FOR EARTHWORK DEVELOPMENT ONLY

All Dimensions are U.S. Survey Feet

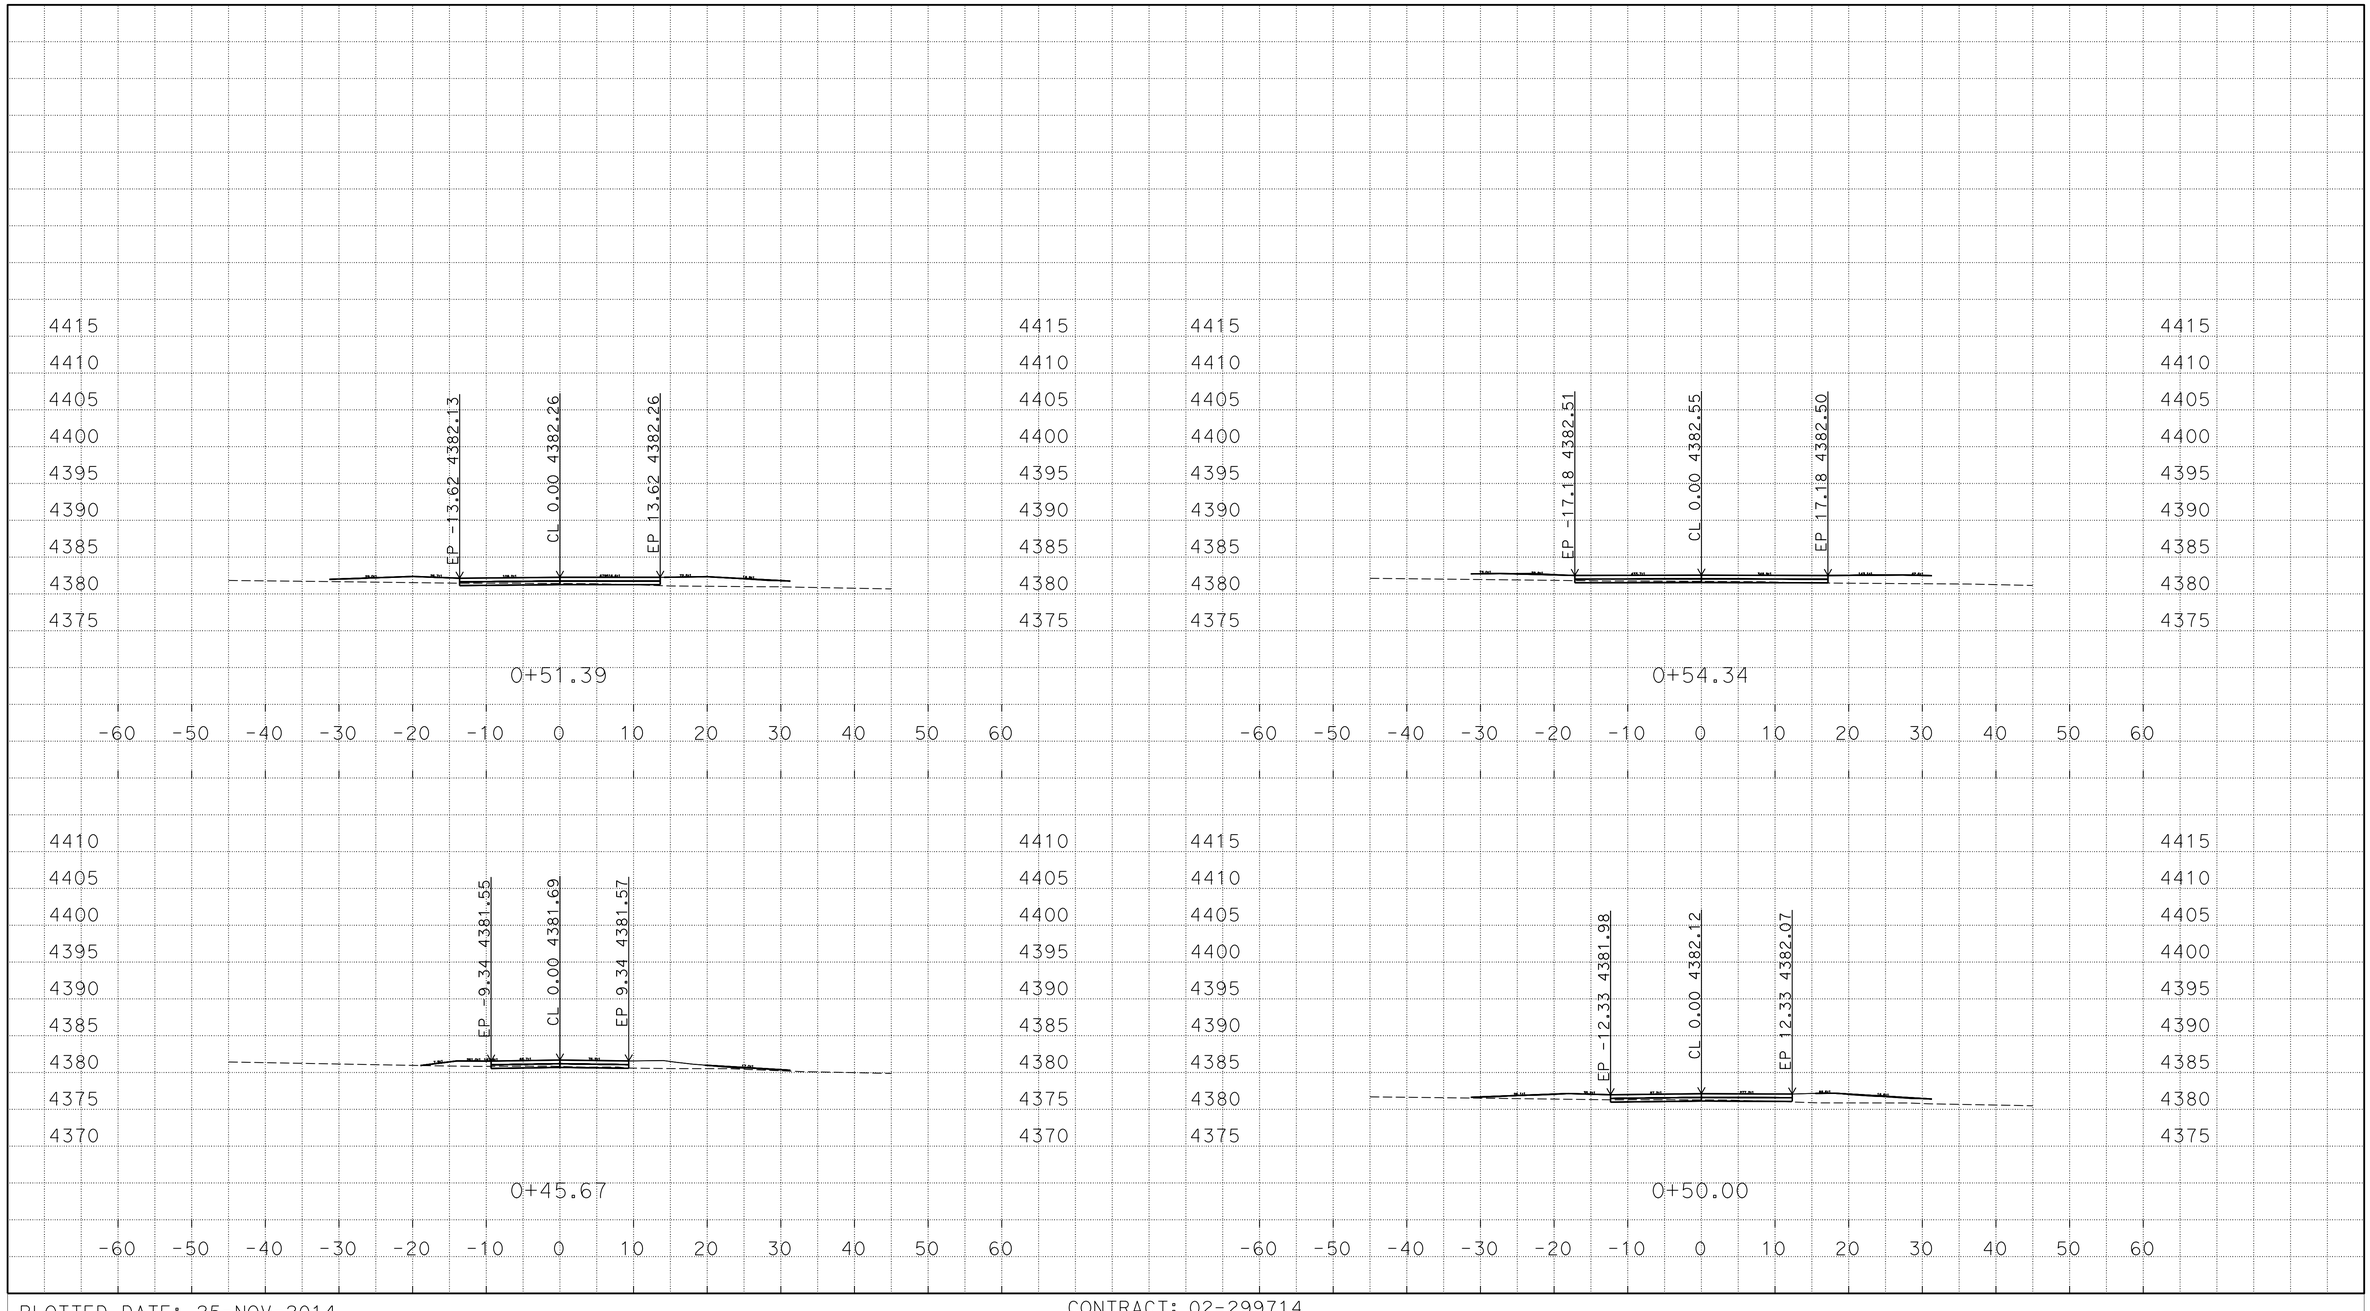

P:\proj2\02\29971\design\C3D\XSec_Qtys
0229971 Xsec RC 2014-10-08_TEMP_X_C3D_DWG.dwg - 25-Nov-14 8:54 AM

PLOTTED DATE: 25-NOV-2014

SCALE: 1"=10' Horiz.
1"=10' Vert.

CREATED BY: S117566

CONTRACT: 02-299714

DIST/CO/RTE/PM: 02/Mod/299/39.5/40.5

PROJECT ID: 02-1200-0022-4

"R02" LINE
CROSS SECTIONS
184 OF 248

FOR EARTHWORK DEVELOPMENT ONLY

All Dimensions are U.S. Survey Feet

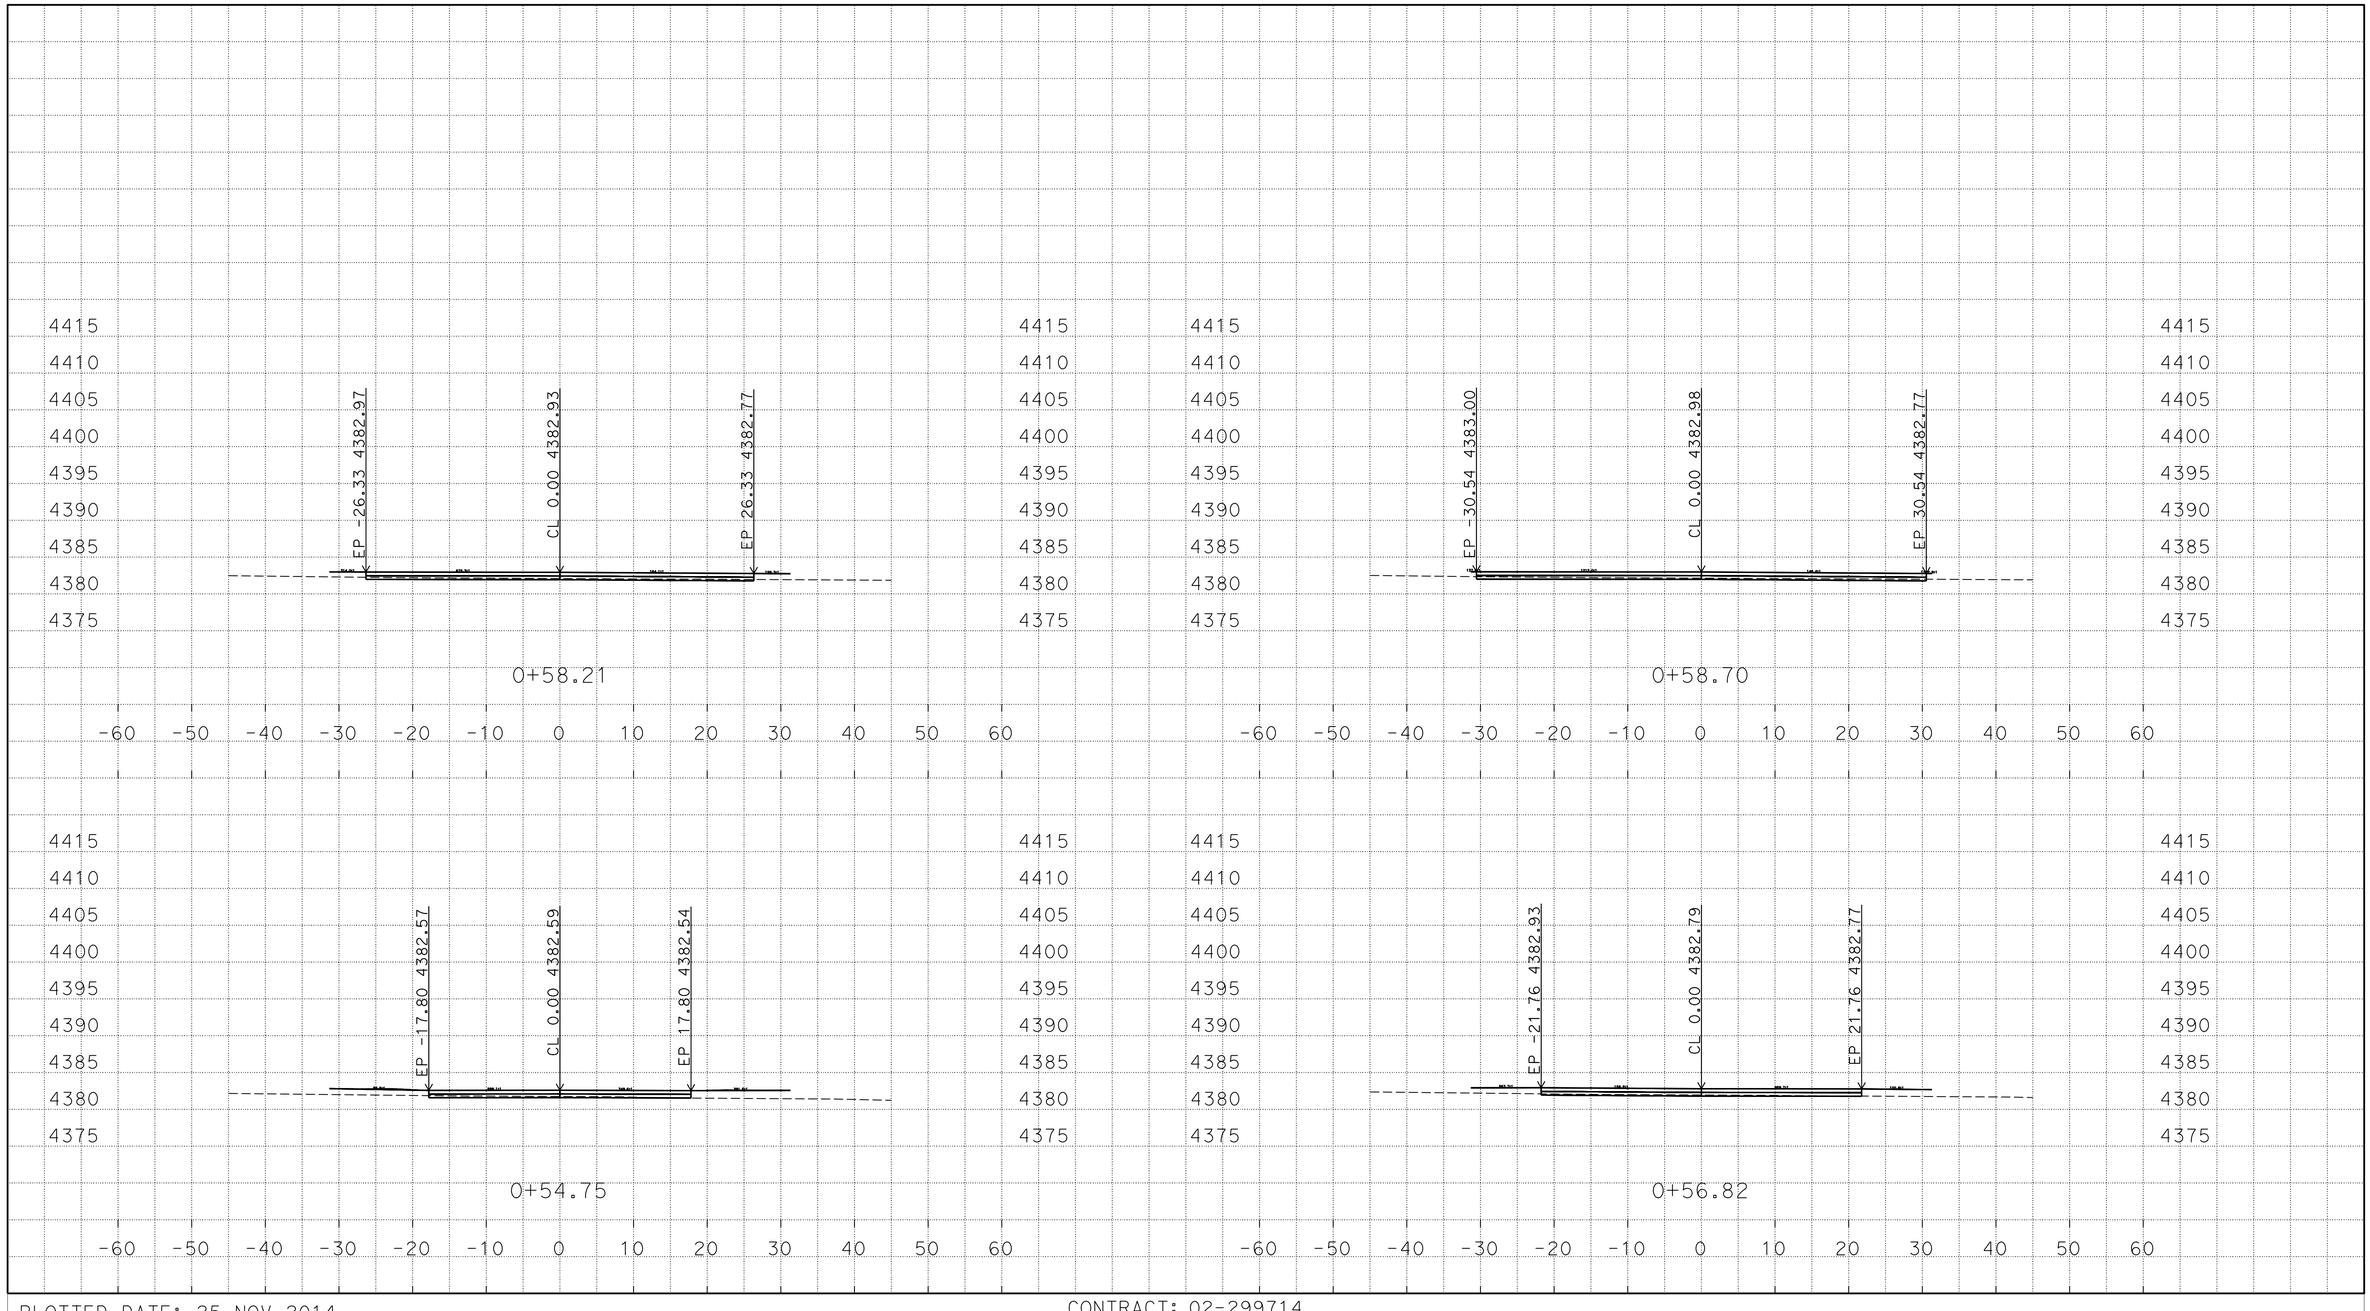

P:\proj2\02\29971\design\C3D\XSec_Qtys
0229971 Xsec RC 2014-10-08_TEMP_X_C3D_DWG.dwg - 25-Nov-14 8:54 AM

PLOTTED DATE: 25-NOV-2014

SCALE: 1"=10' Horiz.
1"=10' Vert.

CREATED BY: S117566

CONTRACT: 02-299714

DIST/CO/RTE/PM: 02/Mod/299/39.5/40.5

PROJECT ID: 02-1200-0022-4

"R02" LINE
CROSS SECTIONS
185 OF 248

FOR EARTHWORK DEVELOPMENT ONLY

All Dimensions are U.S. Survey Feet

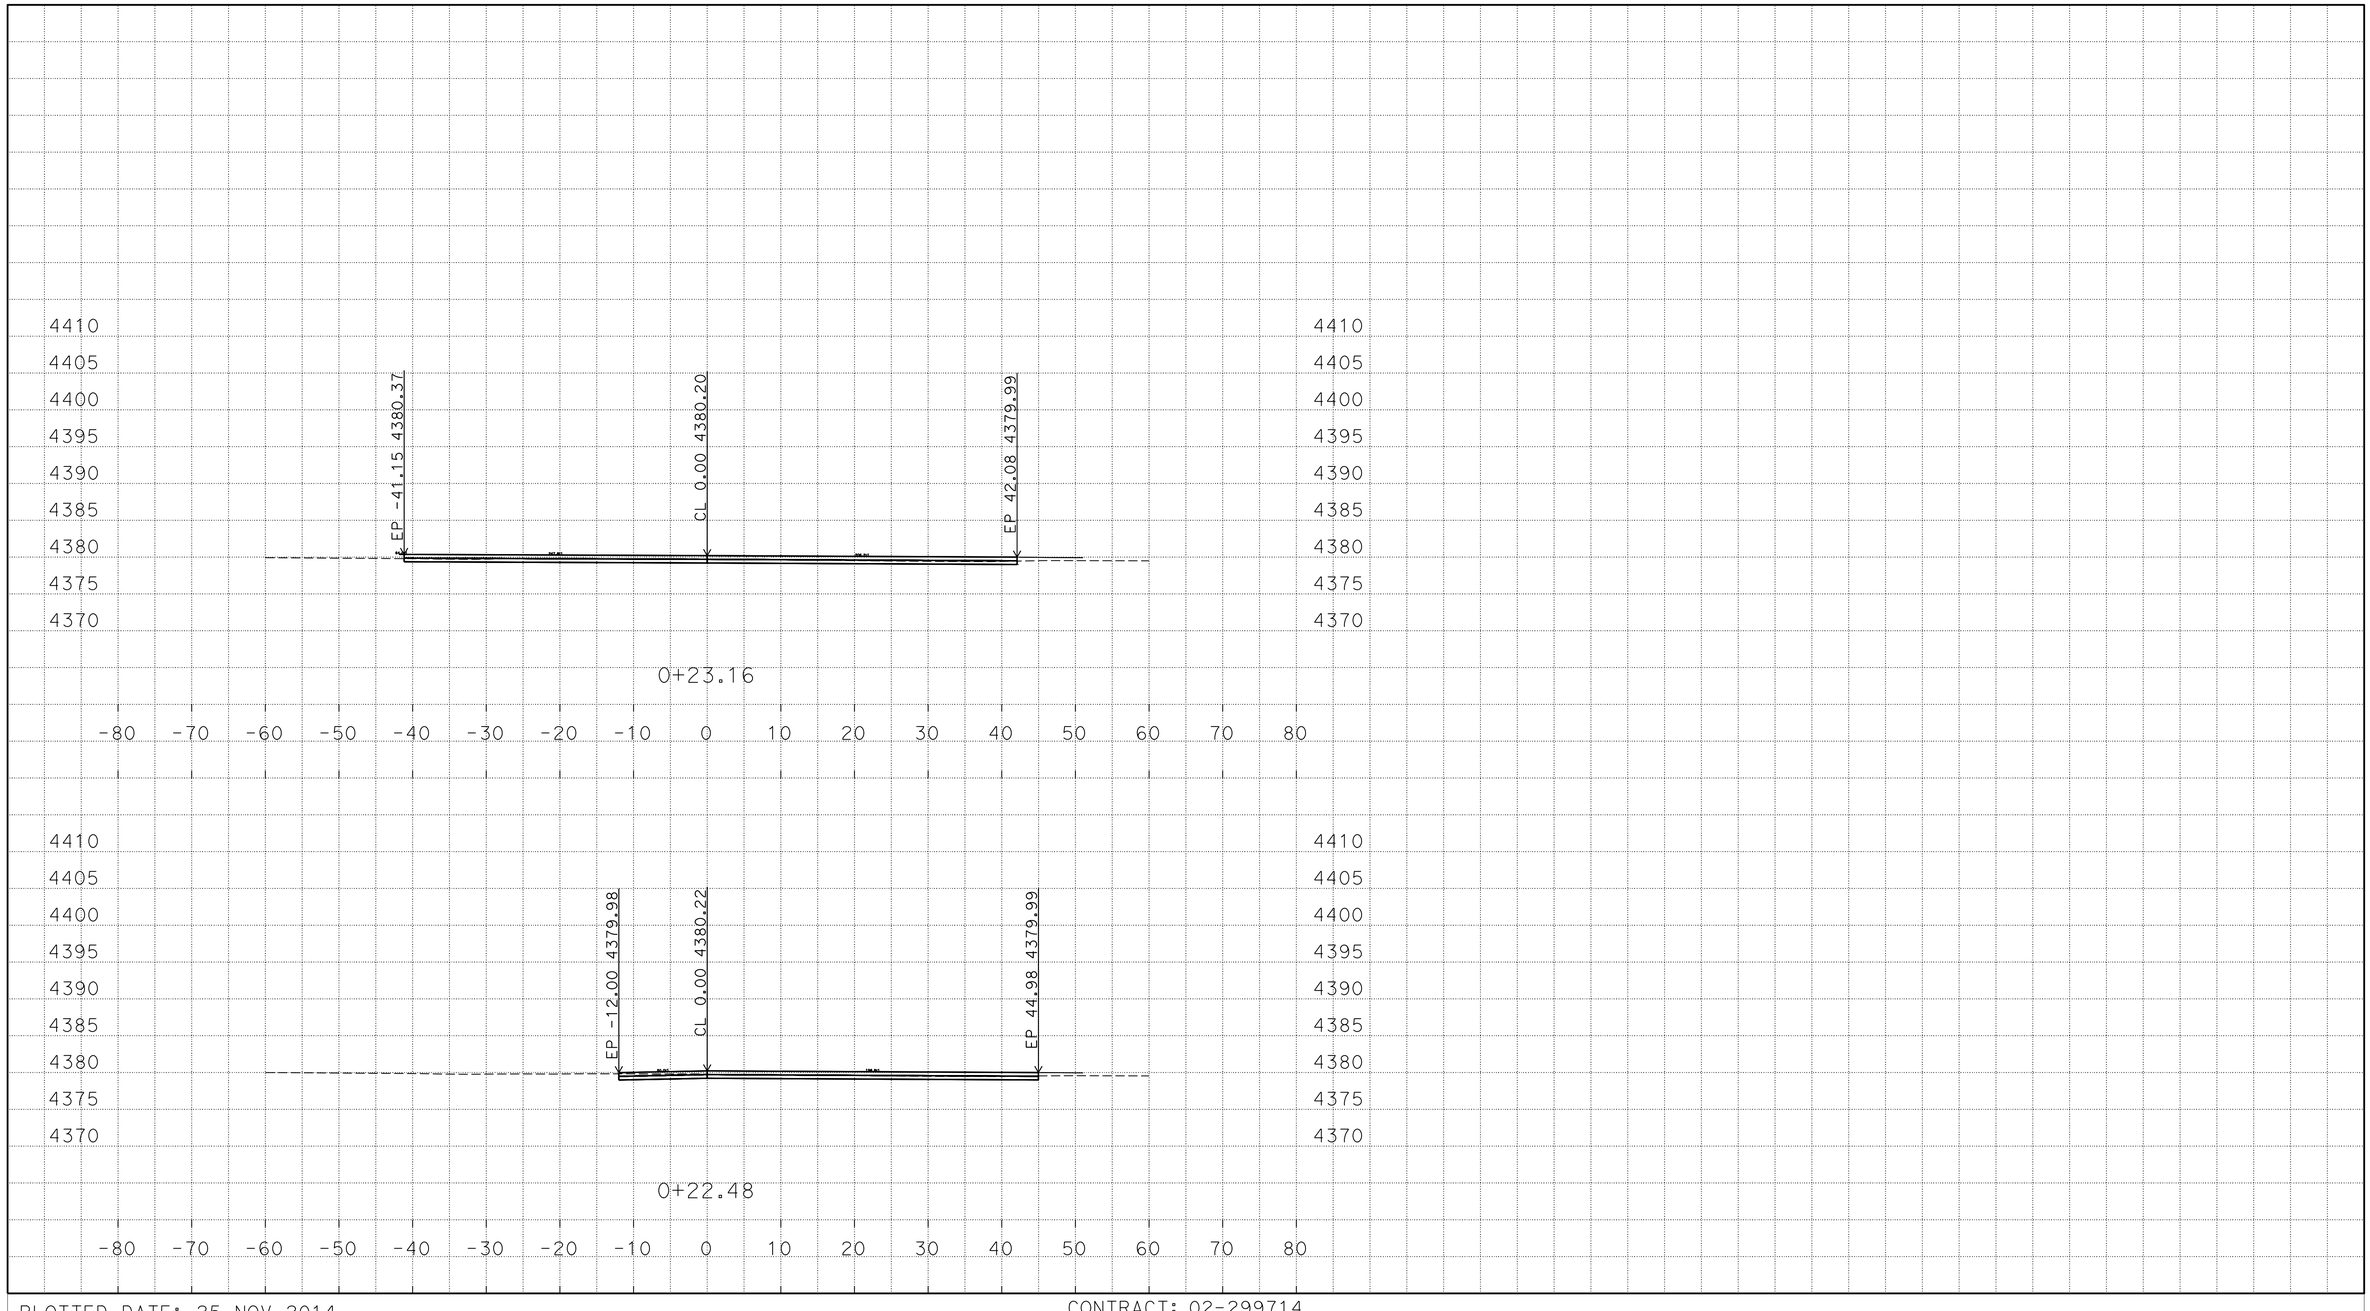

P:\proj2\02\29971\design\C3D\XSec_Qtys
0229971 Xsec RC 2014-10-08_TEMP_X_C3D_DWG.dwg - 25-Nov-14 8:54 AM

PLOTTED DATE: 25-NOV-2014

SCALE: 1"=10' Horiz.
1"=10' Vert.

CREATED BY: S117566

CONTRACT: 02-299714

DIST/CO/RTE/PM: 02/Mod/299/39.5/40.5

PROJECT ID: 02-1200-0022-4

"R03" LINE
CROSS SECTIONS
186 OF 248

FOR EARTHWORK DEVELOPMENT ONLY

All Dimensions are U.S. Survey Feet

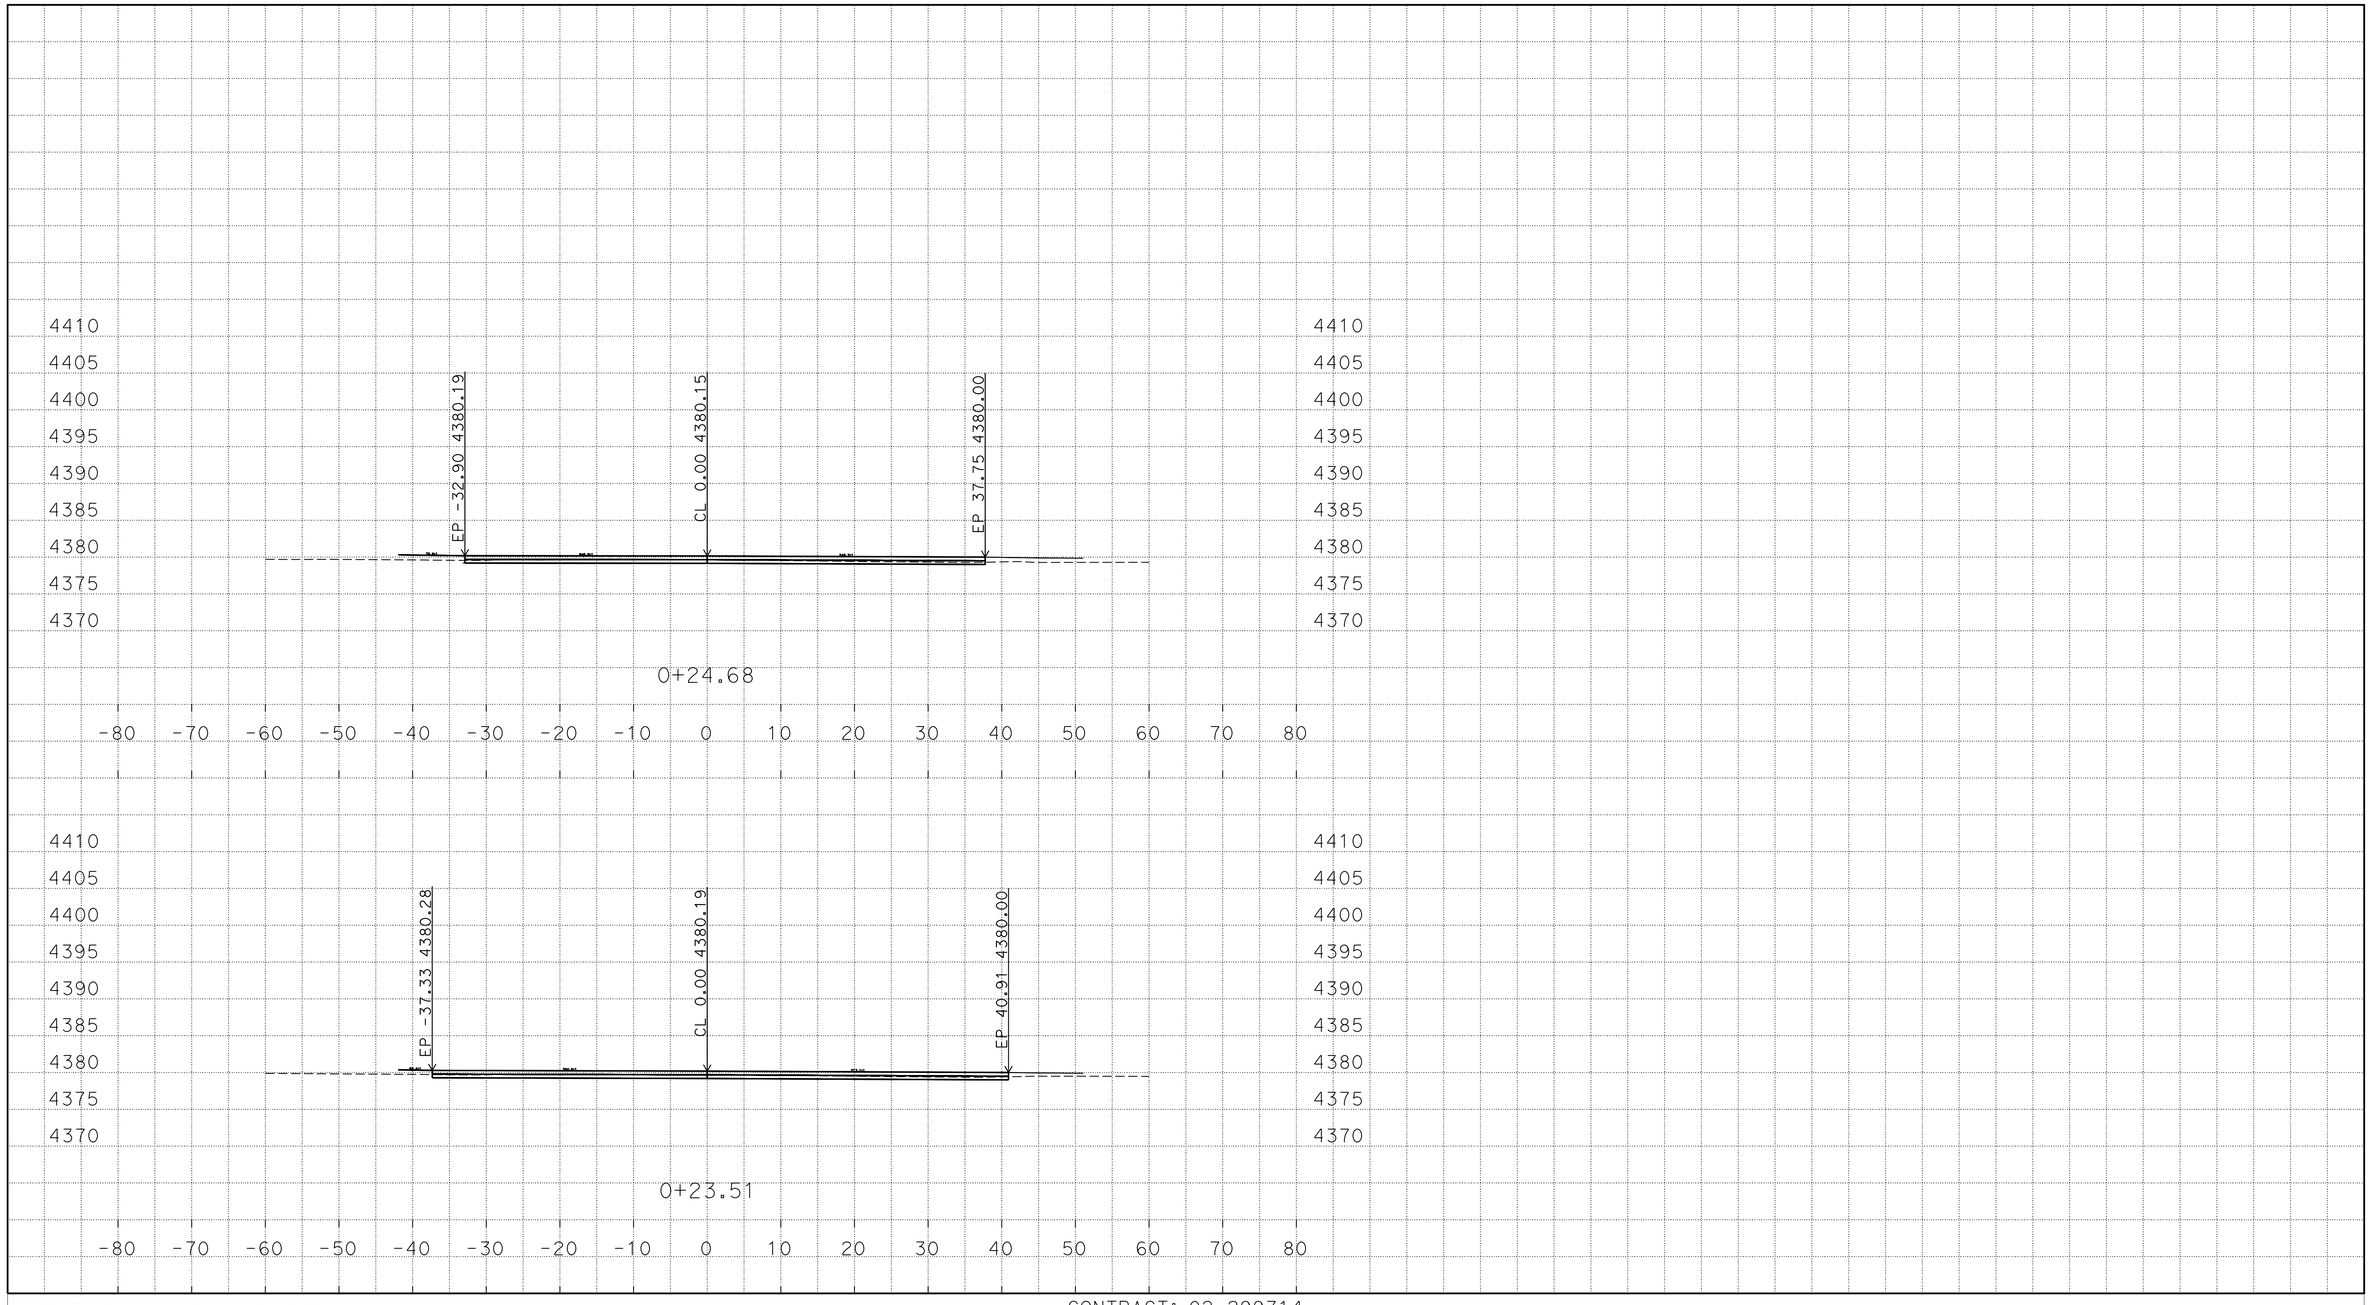

P:\proj2\02\29971\design\C3D\XSec_Qtys
0229971 Xsec RC 2014-10-08_TEMP_X_C3D_DWG.dwg - 25-Nov-14 8:54 AM

PLOTTED DATE: 25-NOV-2014

SCALE: 1"=10' Horiz.
1"=10' Vert.

CREATED BY: S117566

CONTRACT: 02-299714

DIST/CO/RTE/PM: 02/Mod/299/39.5/40.5

PROJECT ID: 02-1200-0022-4

"R03" LINE
CROSS SECTIONS
187 OF 248

FOR EARTHWORK DEVELOPMENT ONLY

All Dimensions are U.S. Survey Feet

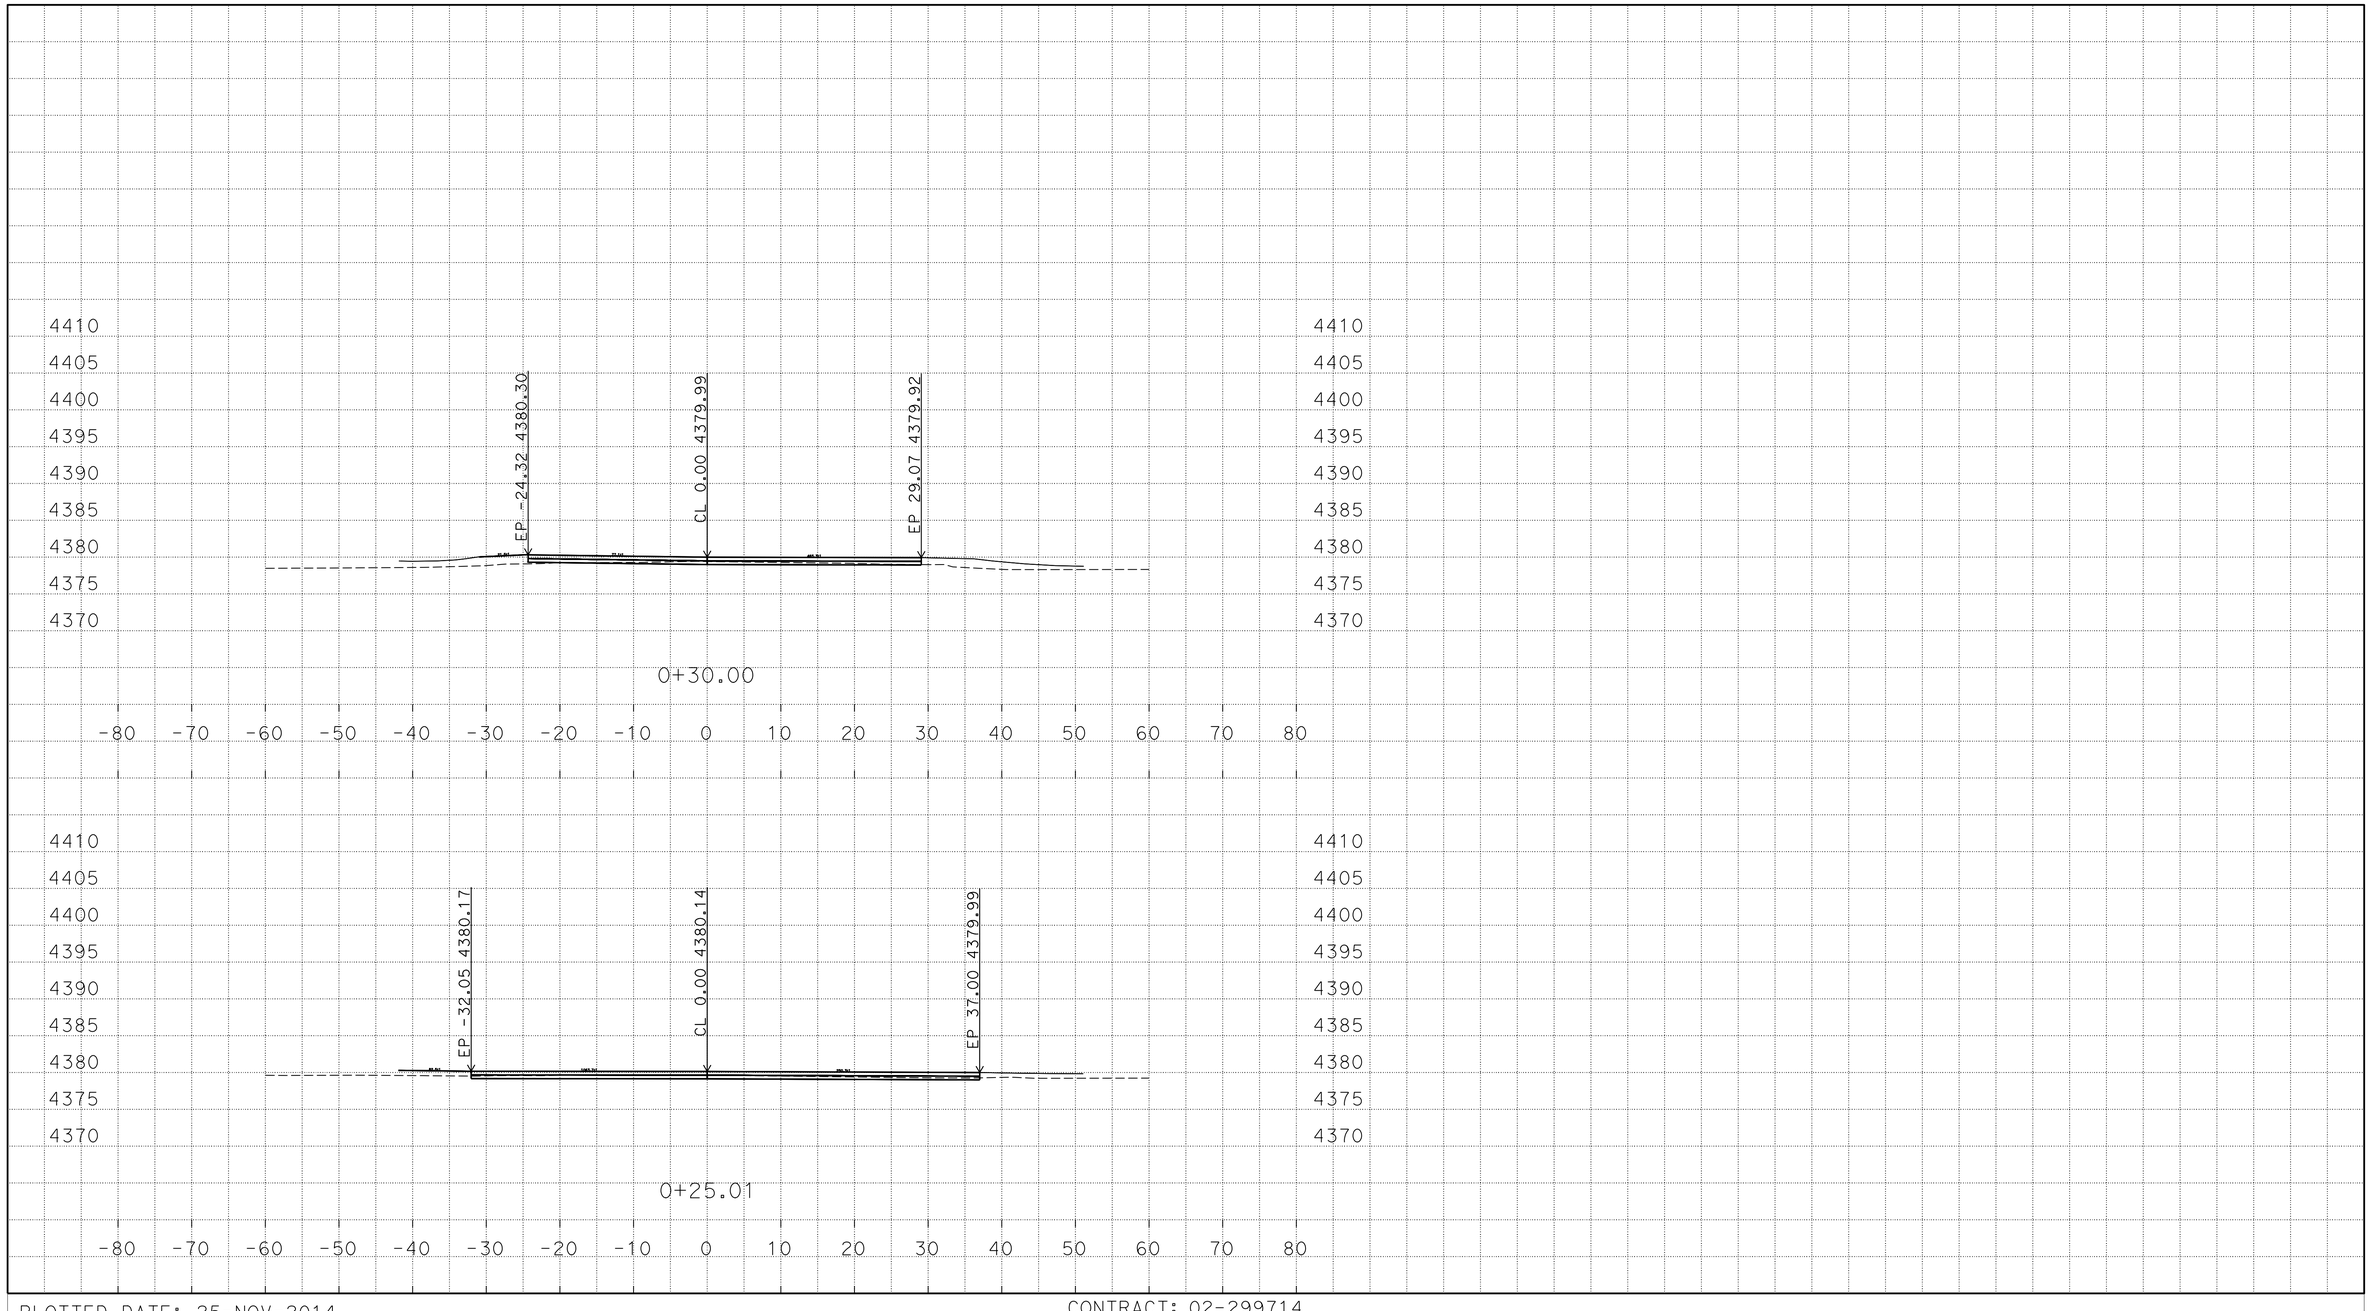

P:\proj2\02\29971\design\C3D\XSec_Qtys
0229971 Xsec RC 2014-10-08_TEMP_X_C3D_DWG.dwg - 25-Nov-14 8:54 AM

PLOTTED DATE: 25-NOV-2014

SCALE: 1"=10' Horiz.
1"=10' Vert.

CREATED BY: S117566

CONTRACT: 02-299714

DIST/CO/RTE/PM: 02/Mod/299/39.5/40.5

PROJECT ID: 02-1200-0022-4

"R03" LINE
CROSS SECTIONS
188 OF 248

FOR EARTHWORK DEVELOPMENT ONLY

All Dimensions are U.S. Survey Feet

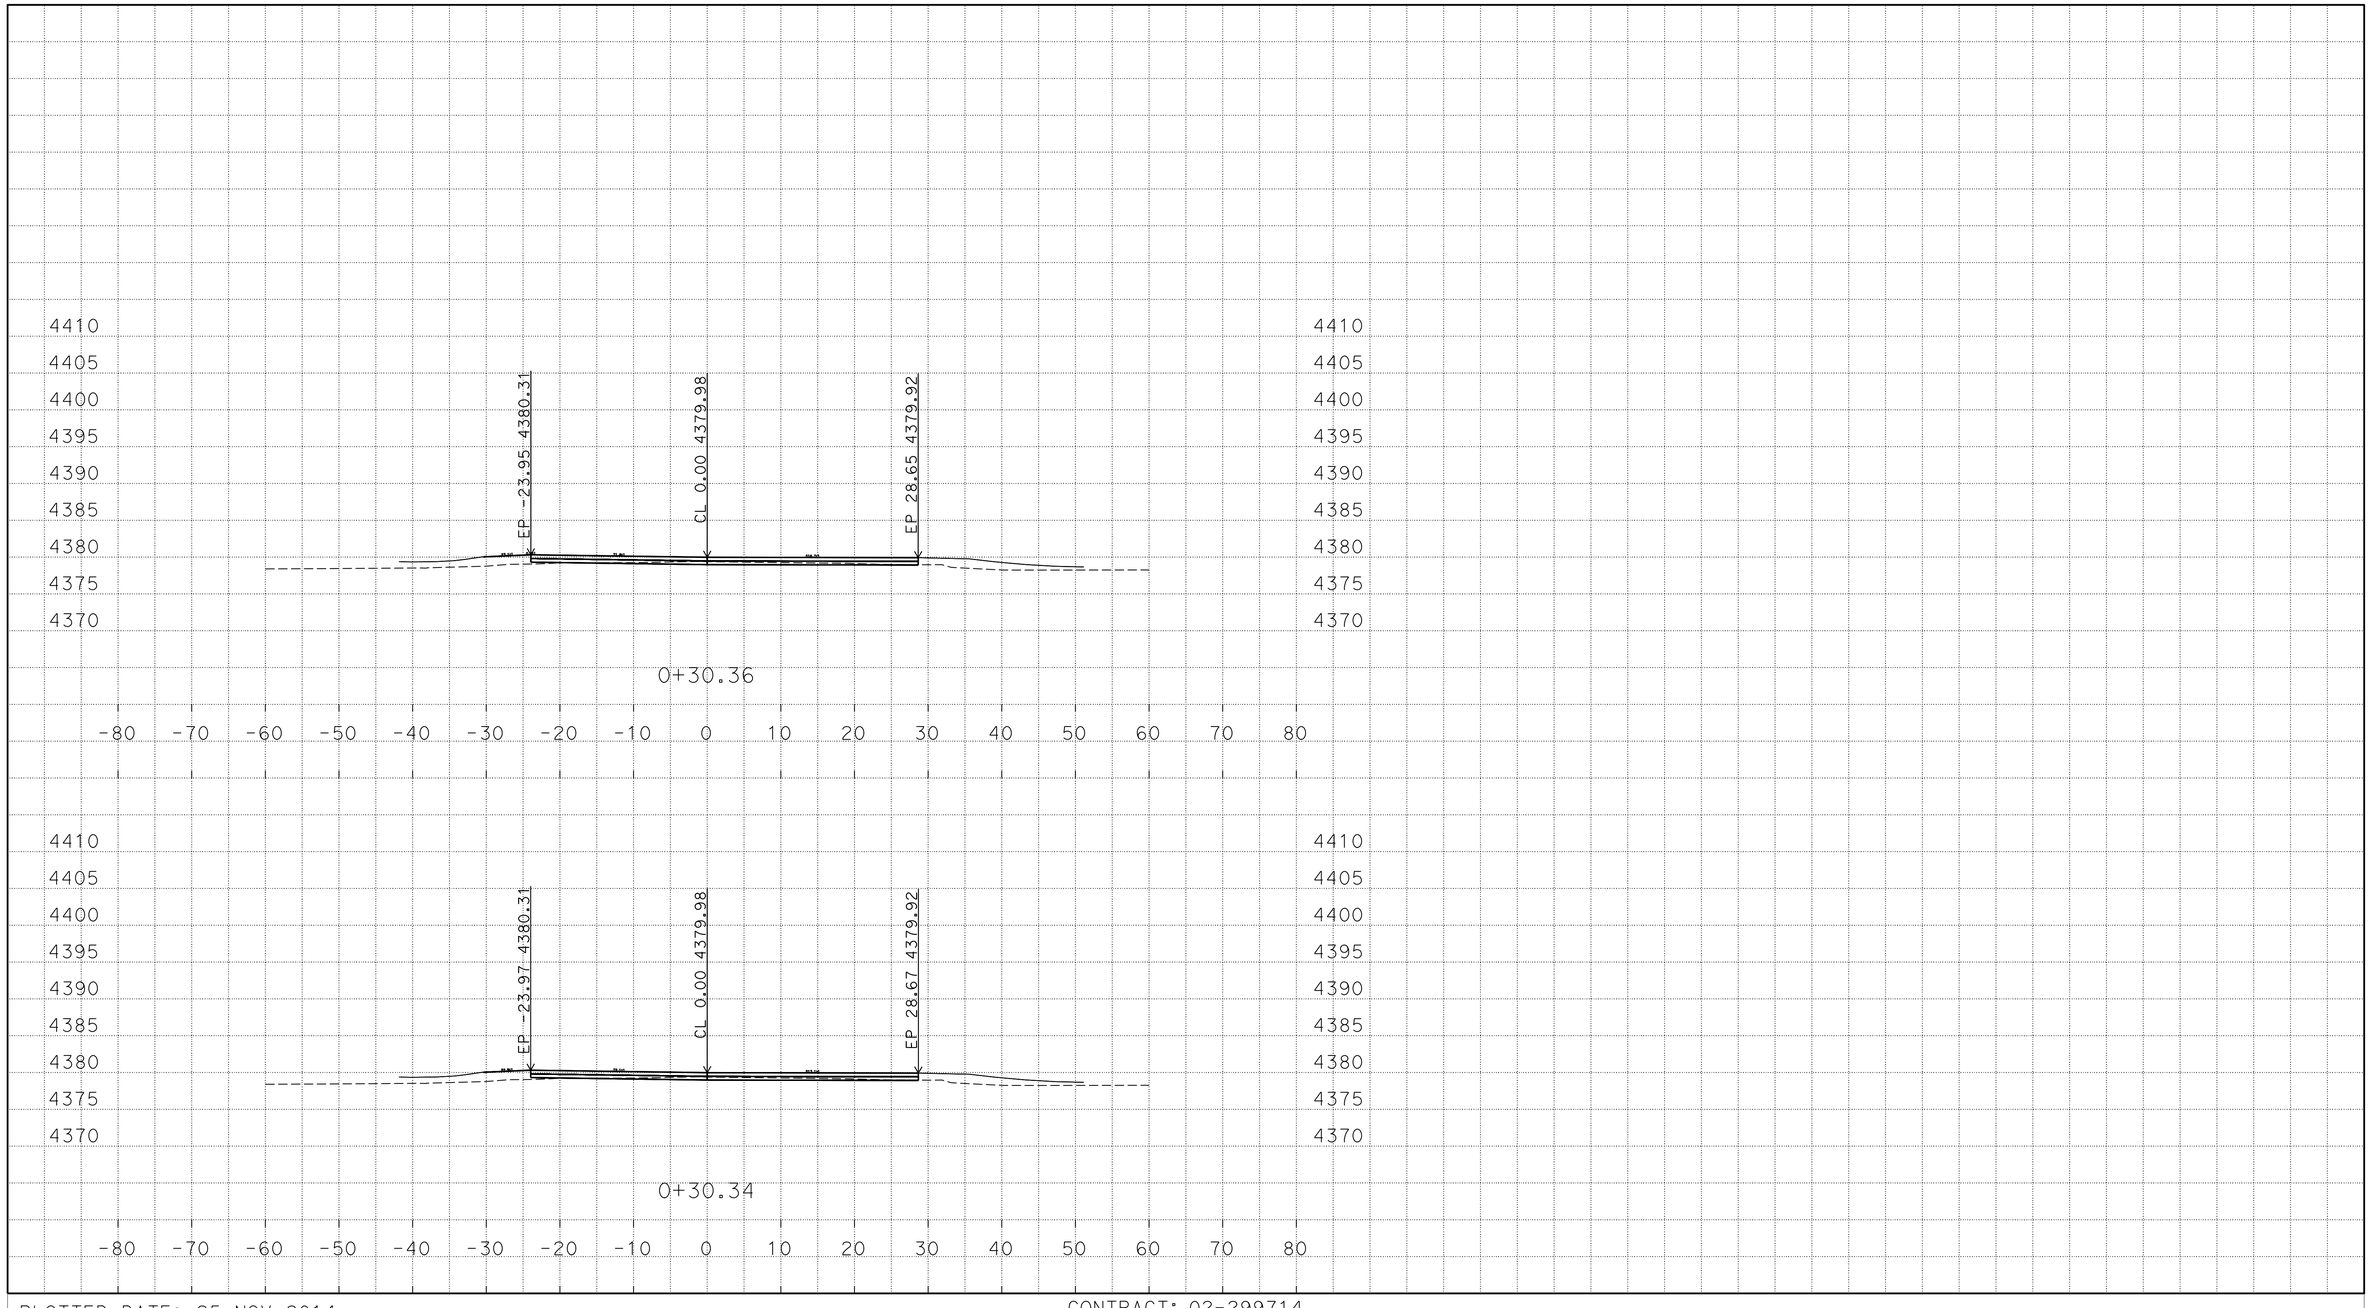

P:\proj2\02\29971\design\C3D\XSec_Qtys
0229971 Xsec RC 2014-10-08_TEMP_X_C3D_DWG.dwg - 25-Nov-14 8:54 AM

PLOTTED DATE: 25-NOV-2014

SCALE: 1"=10' Horiz.
1"=10' Vert.

CREATED BY: S117566

CONTRACT: 02-299714

DIST/CO/RTE/PM: 02/Mod/299/39.5/40.5

PROJECT ID: 02-1200-0022-4

"R03" LINE
CROSS SECTIONS
189 OF 248

FOR EARTHWORK DEVELOPMENT ONLY

All Dimensions are U.S. Survey Feet

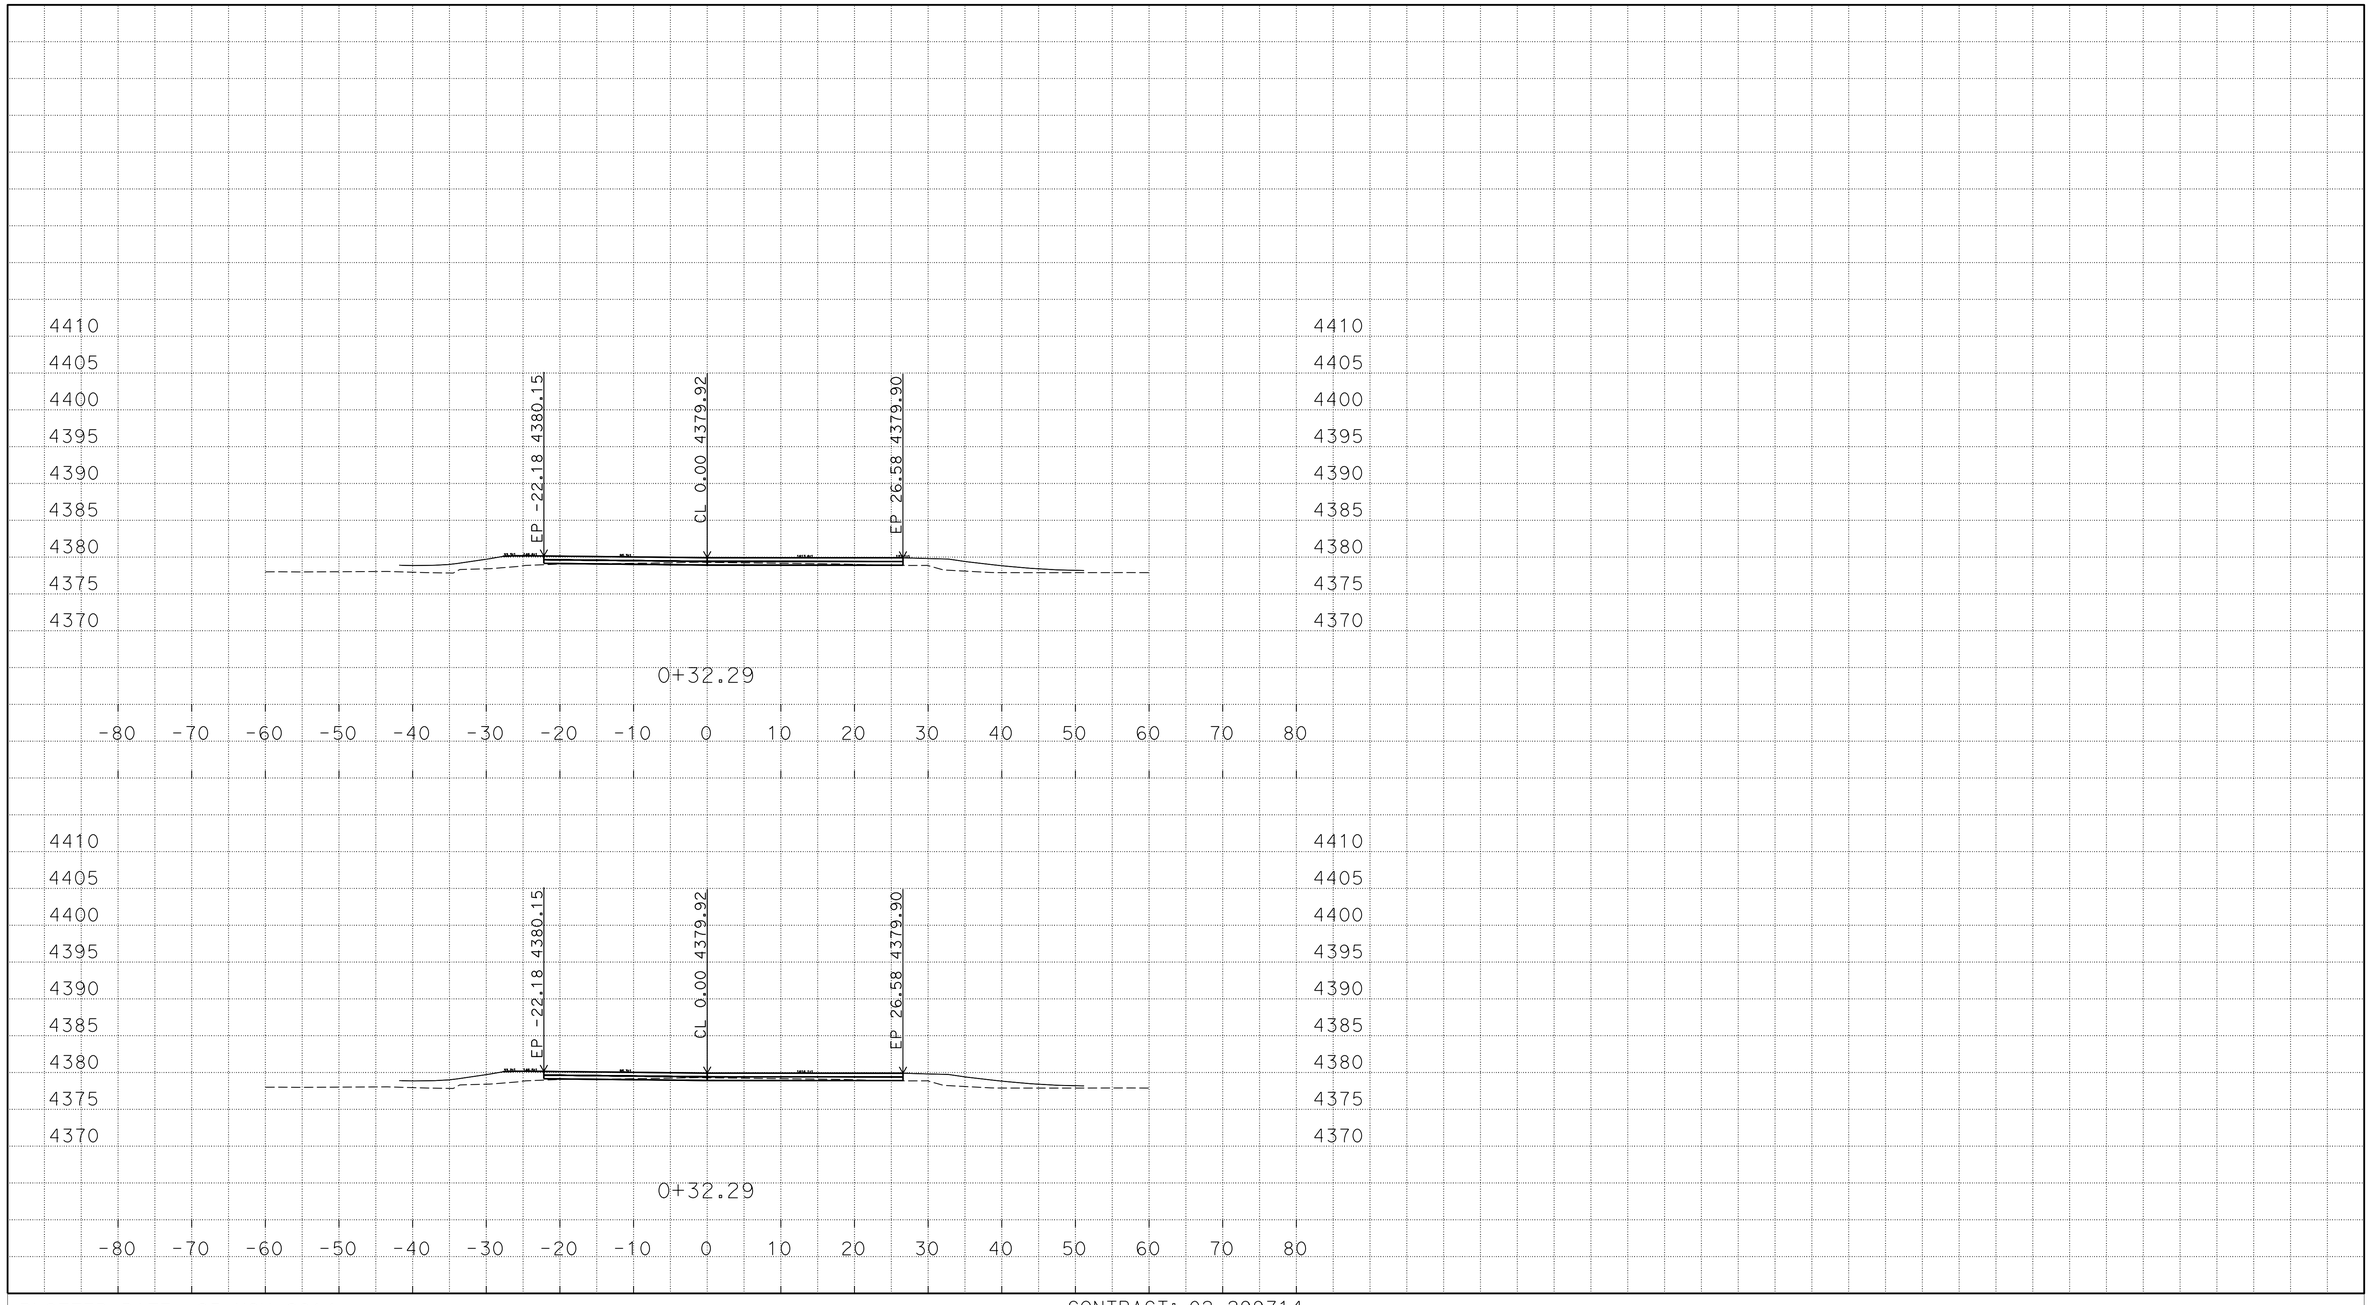

P:\proj2\02\29971\design\C3D\XSec_Qtys
0229971 Xsec RC 2014-10-08_TEMP_X_C3D_DWG.dwg - 25-Nov-14 8:54 AM

PLOTTED DATE: 25-NOV-2014

SCALE: 1"=10' Horiz.
1"=10' Vert.

CREATED BY: S117566

CONTRACT: 02-299714

DIST/CO/RTE/PM: 02/Mod/299/39.5/40.5

PROJECT ID: 02-1200-0022-4

"R03" LINE
CROSS SECTIONS
190 OF 248

FOR EARTHWORK DEVELOPMENT ONLY

All Dimensions are U.S. Survey Feet

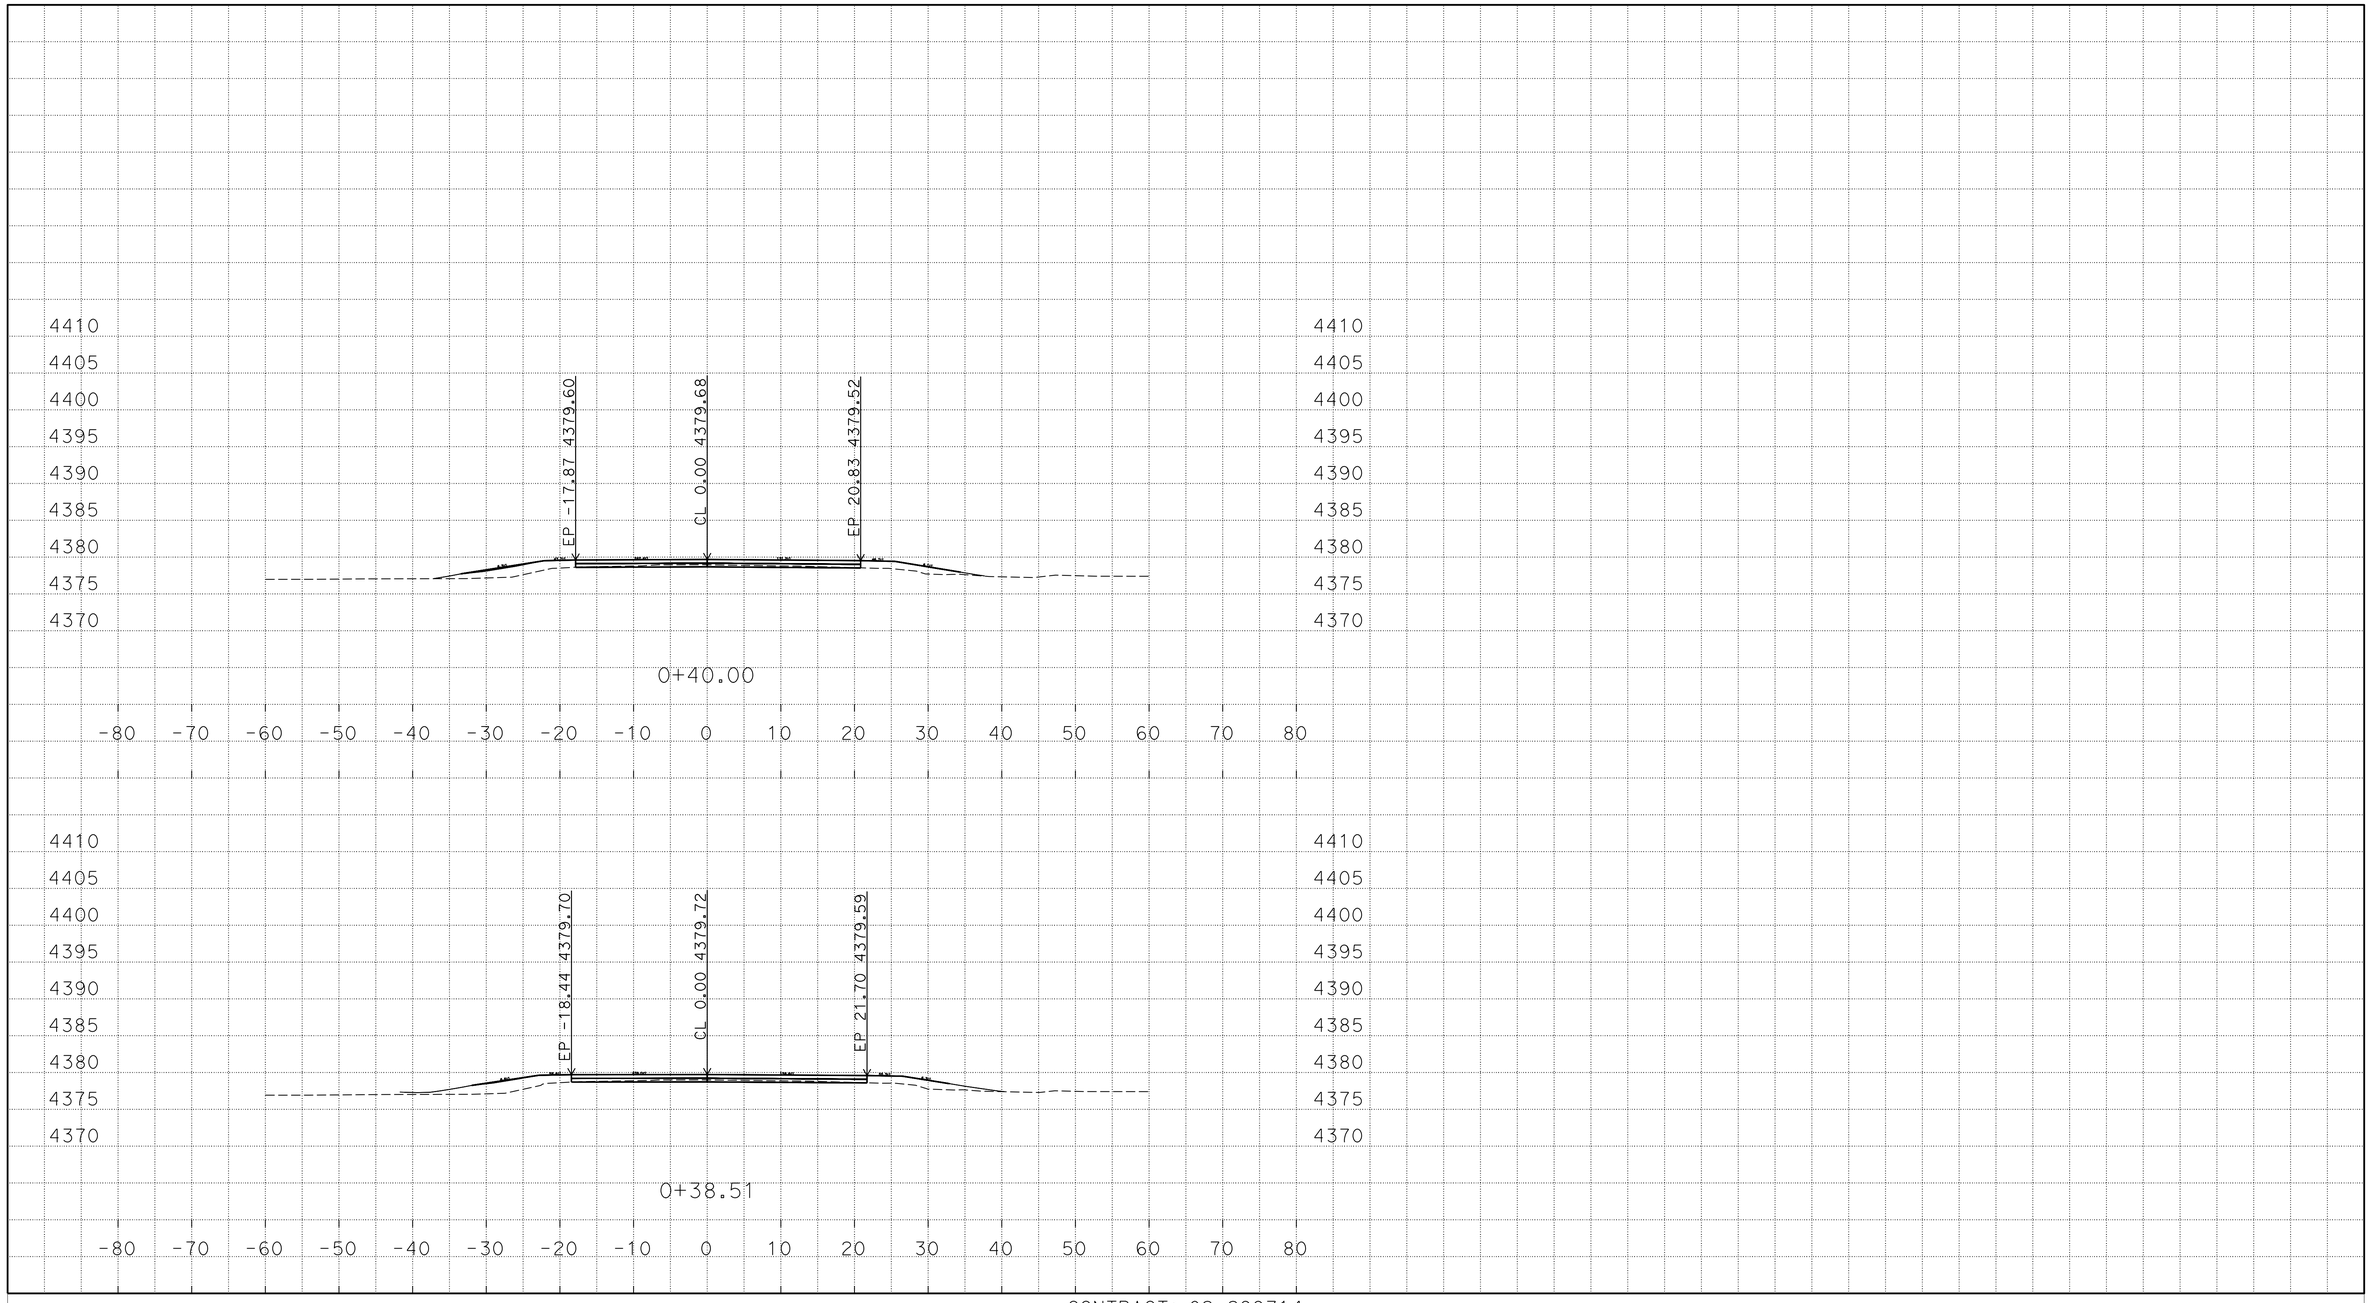

P:\proj2\02\29971\design\C3D\XSec_Qtys
0229971 Xsec RC 2014-10-08_TEMP_X_C3D_DWG.dwg - 25-Nov-14 8:54 AM

PLOTTED DATE: 25-NOV-2014

SCALE: 1"=10' Horiz.
1"=10' Vert.

CREATED BY: S117566

CONTRACT: 02-299714

DIST/CO/RTE/PM: 02/Mod/299/39.5/40.5

PROJECT ID: 02-1200-0022-4

"R03" LINE
CROSS SECTIONS

FOR EARTHWORK DEVELOPMENT ONLY

All Dimensions are U.S. Survey Feet

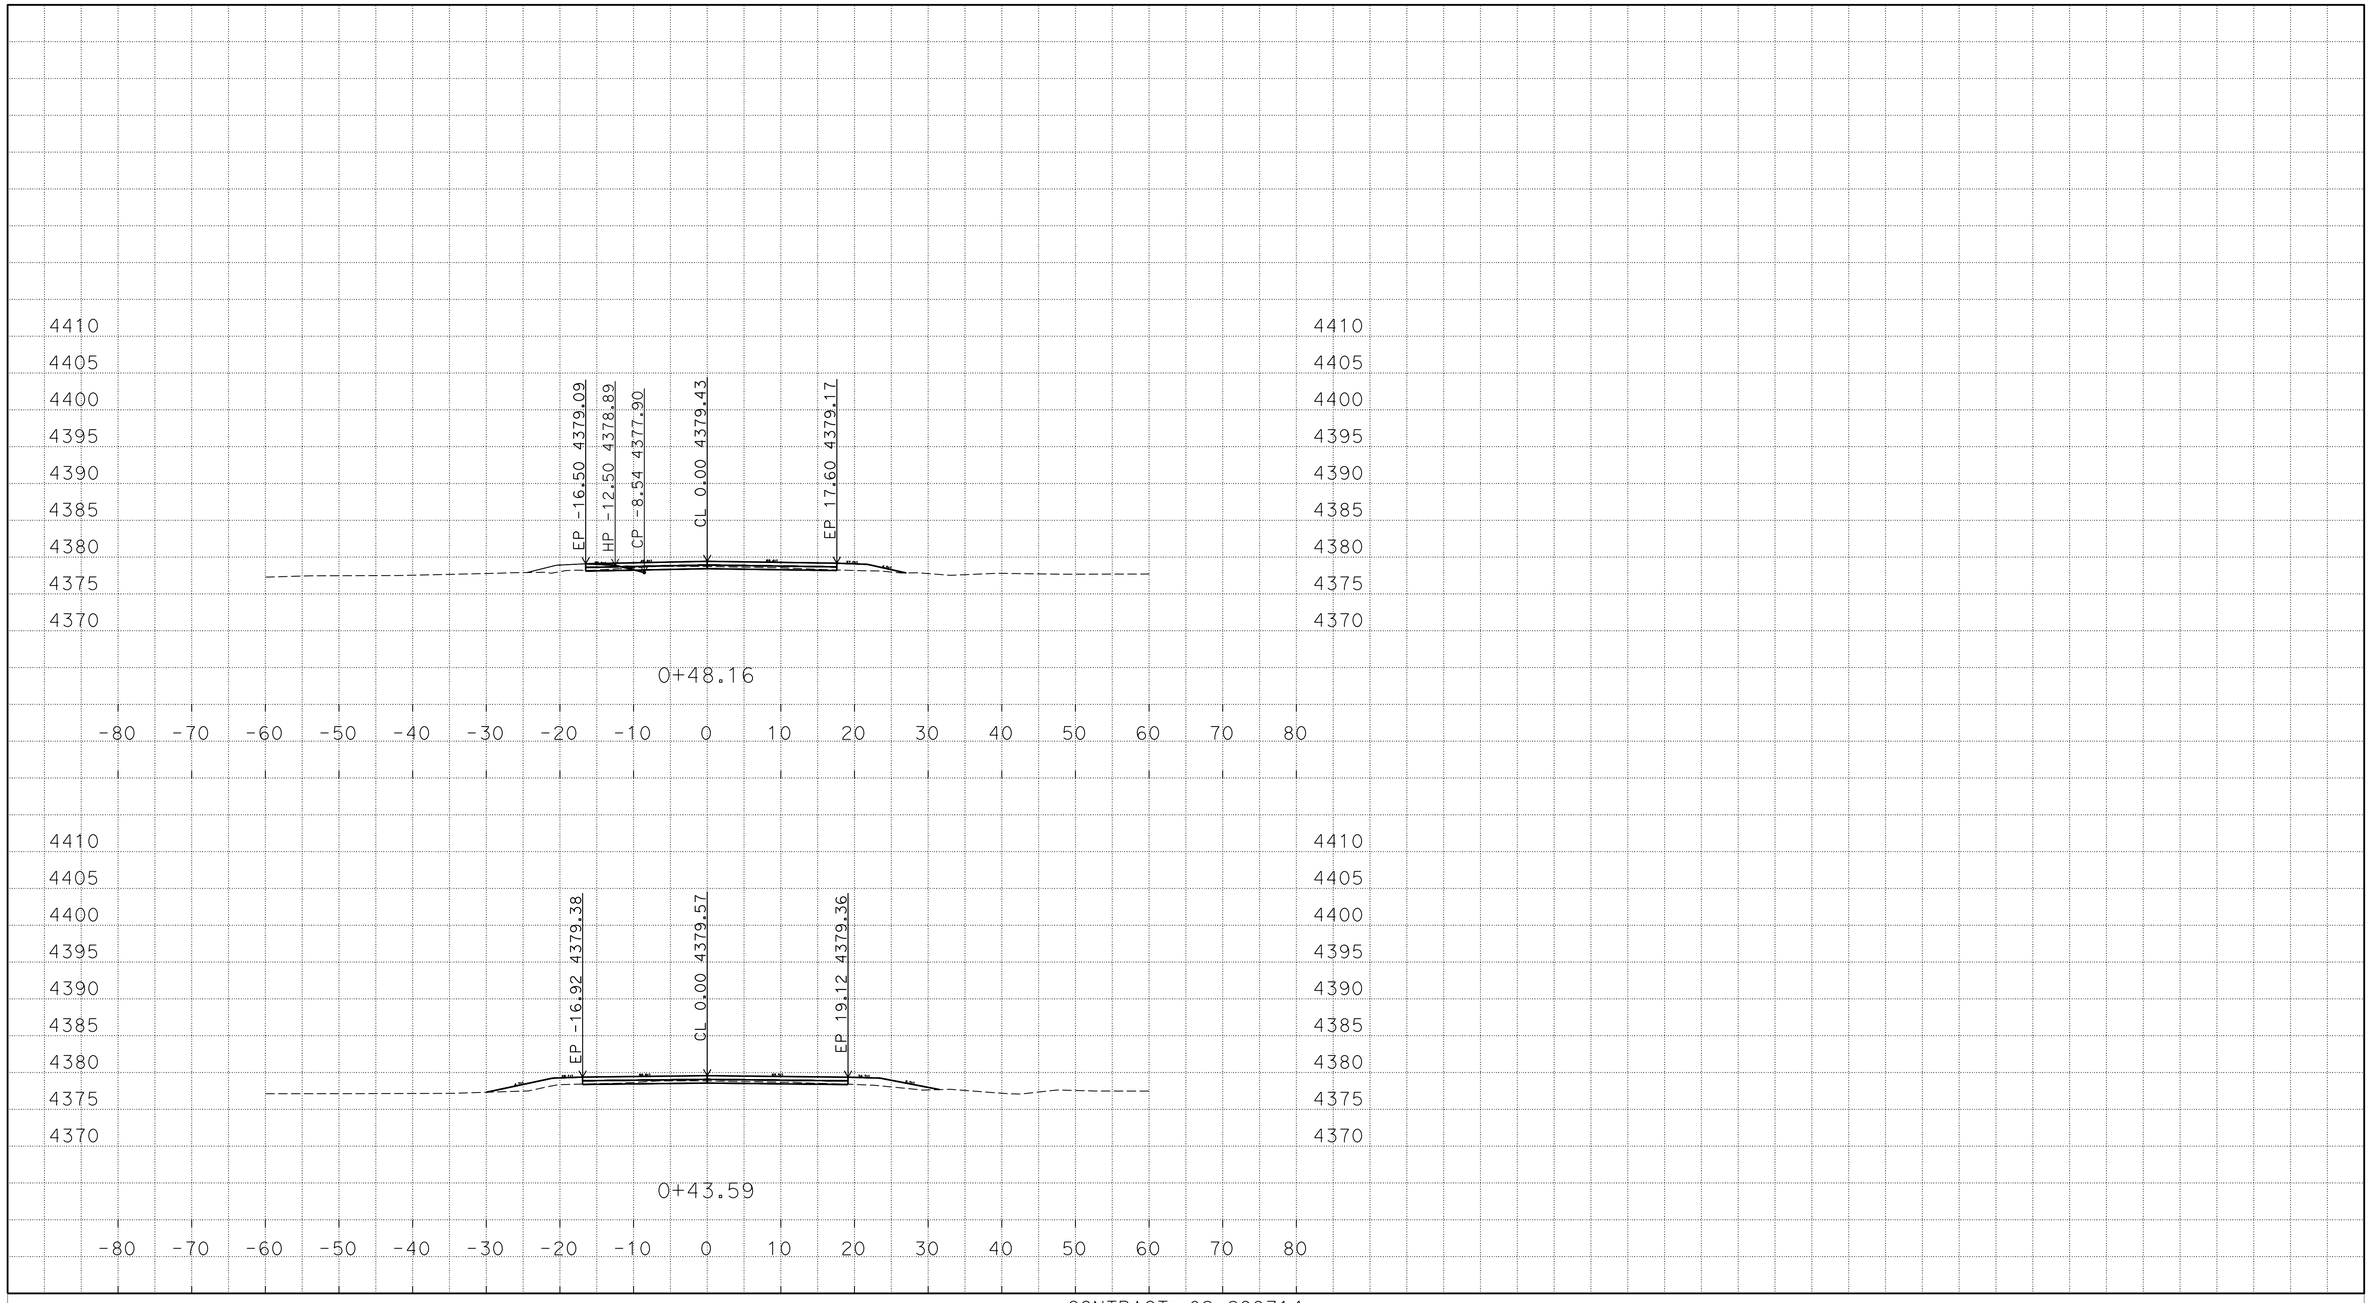

P:\proj2\02\29971\design\C3D\XSec_Qtys
0229971 Xsec RC 2014-10-08_TEMP_X_C3D_DWG.dwg - 25-Nov-14 8:54 AM

PLOTTED DATE: 25-NOV-2014

SCALE: 1"=10' Horiz.
1"=10' Vert.

CREATED BY: S117566

CONTRACT: 02-299714

DIST/CO/RTE/PM: 02/Mod/299/39.5/40.5

PROJECT ID: 02-1200-0022-4

"R03" LINE
CROSS SECTIONS
192 OF 248

FOR EARTHWORK DEVELOPMENT ONLY

All Dimensions are U.S. Survey Feet

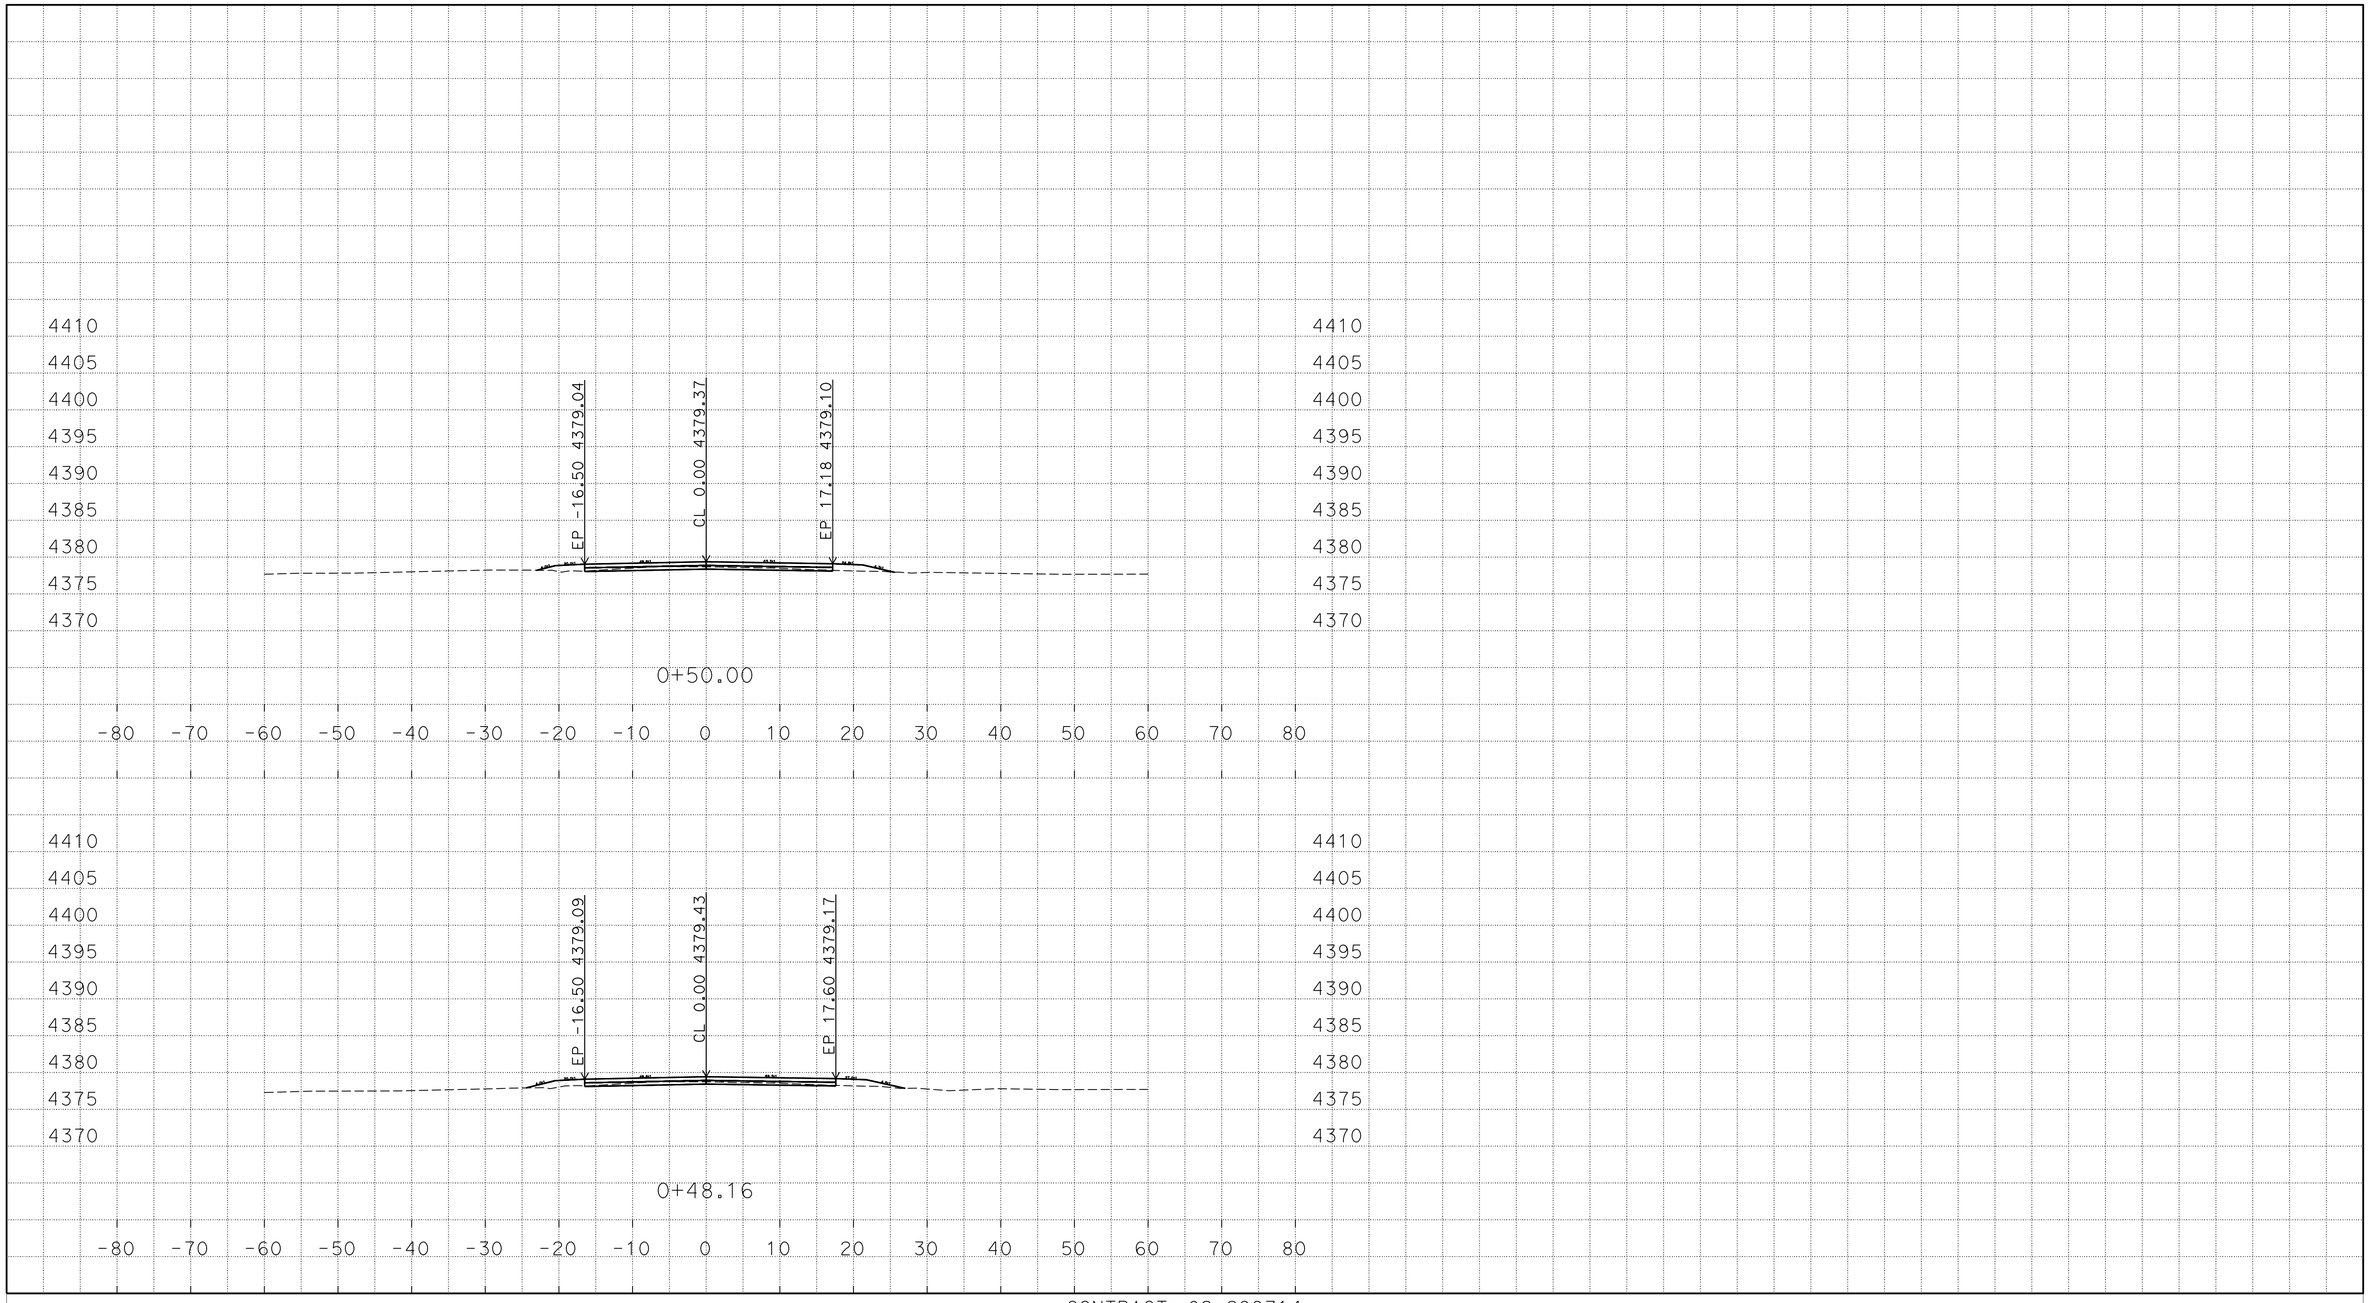

P:\proj2\02\29971\design\C3D\XSec_Qtys
0229971 Xsec RC 2014-10-08_TEMP_X_C3D_DWG.dwg - 25-Nov-14 8:54 AM

PLOTTED DATE: 25-NOV-2014

SCALE: 1"=10' Horiz.
1"=10' Vert.

CREATED BY: S117566

CONTRACT: 02-299714

DIST/CO/RTE/PM: 02/Mod/299/39.5/40.5

PROJECT ID: 02-1200-0022-4

"R03" LINE
CROSS SECTIONS
193 OF 248

FOR EARTHWORK DEVELOPMENT ONLY

All Dimensions are U.S. Survey Feet

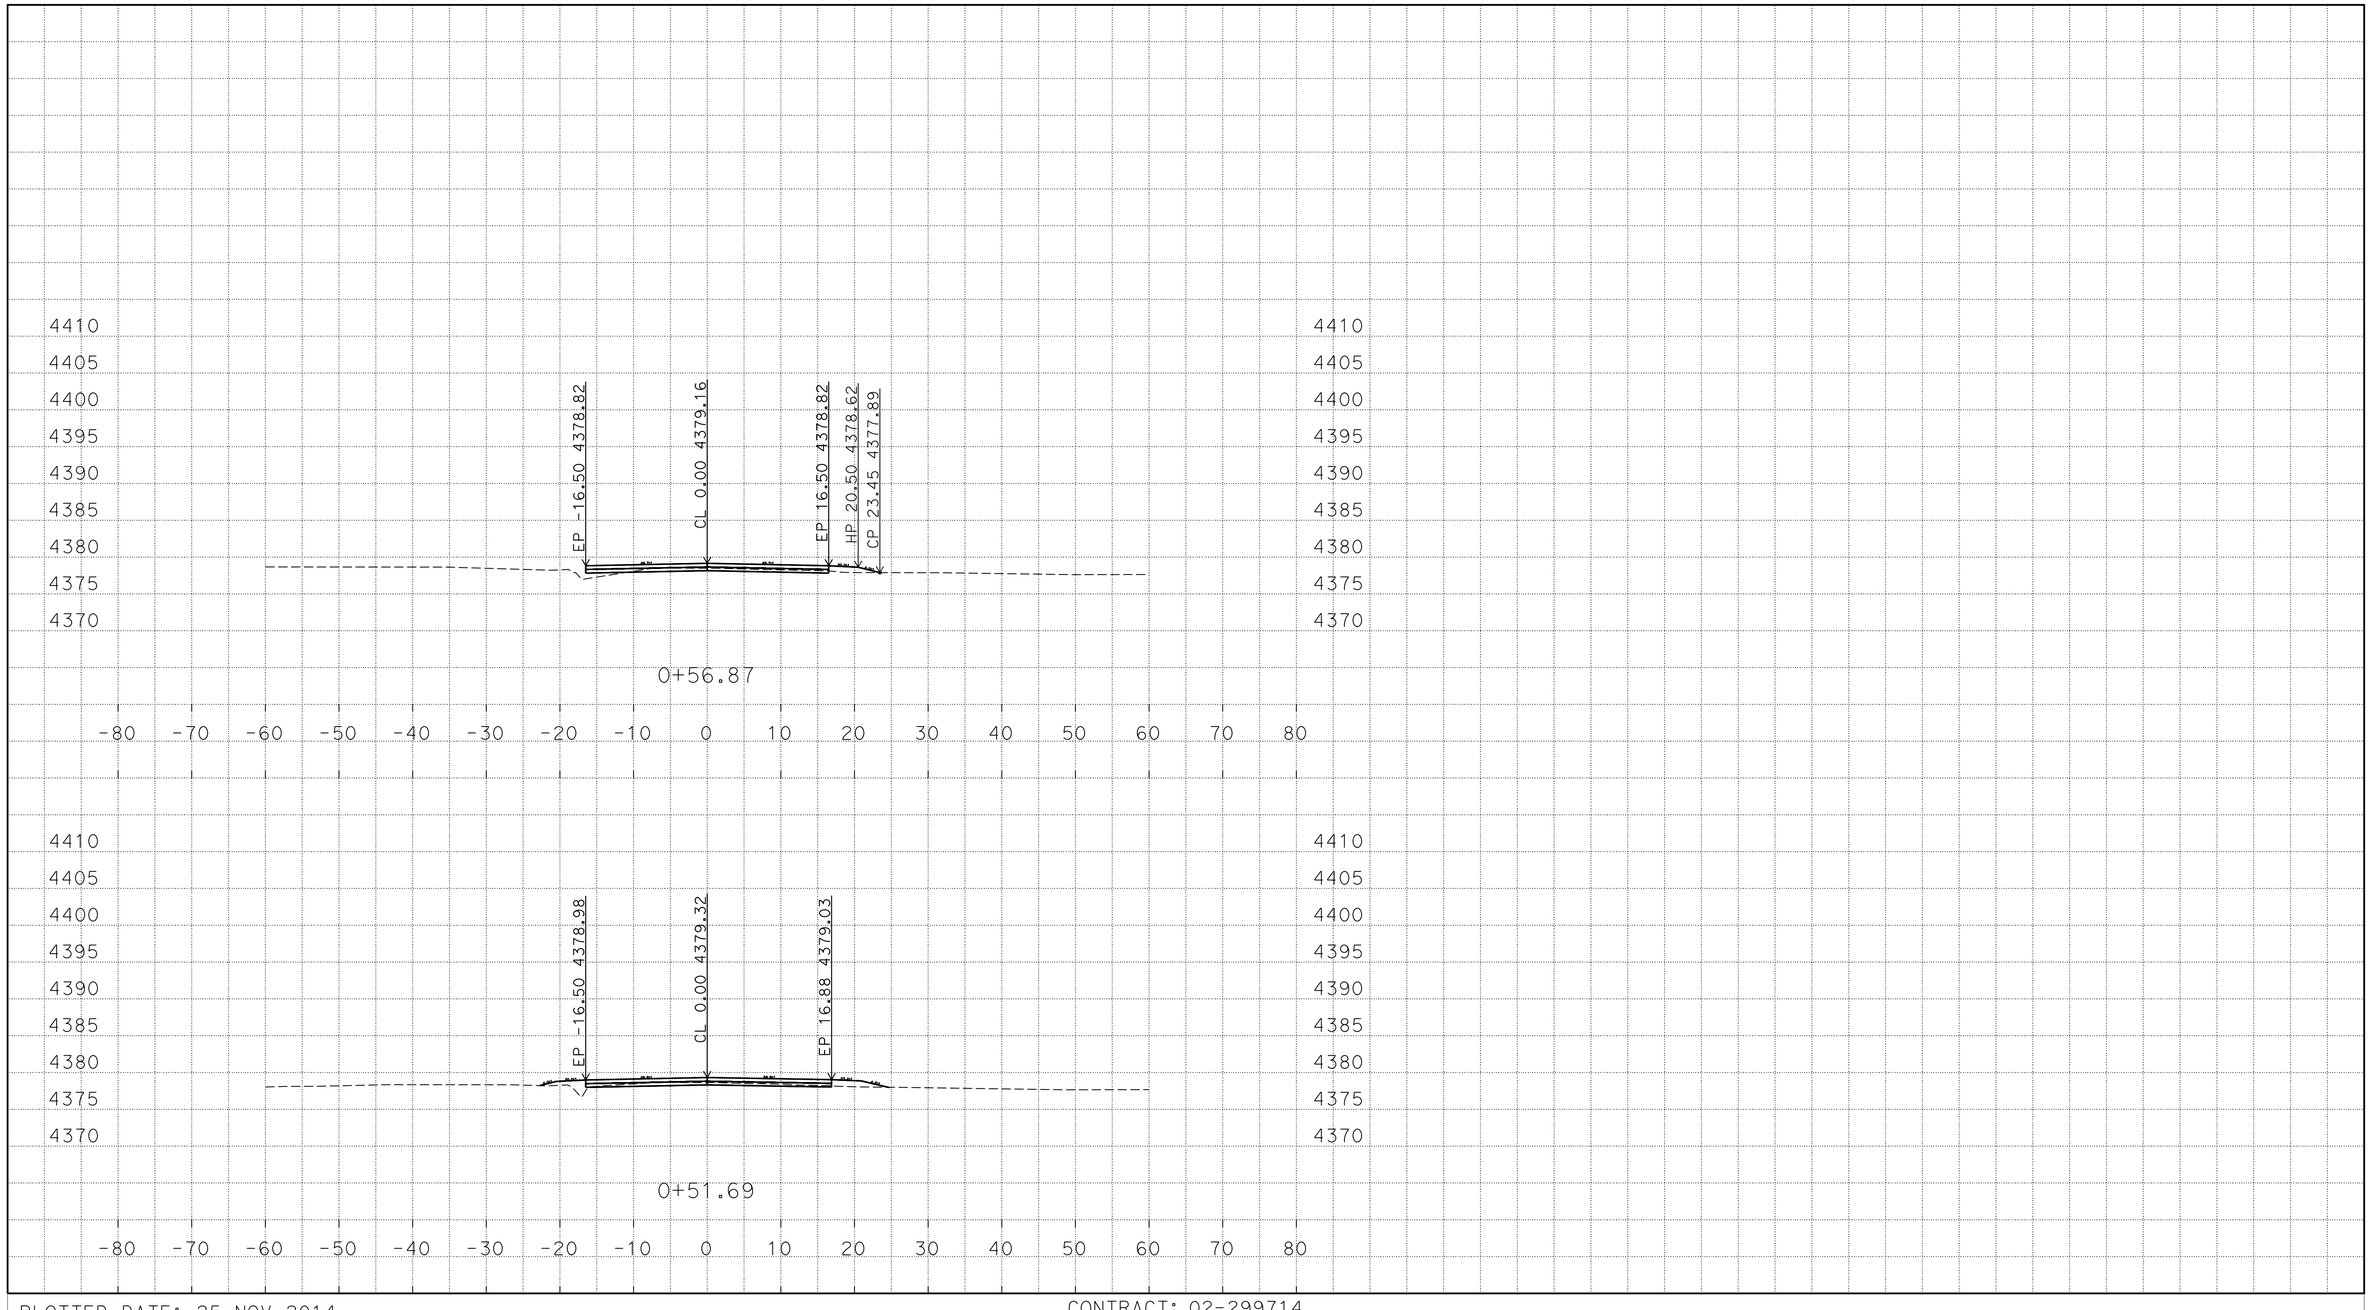

P:\proj2\02\29971\design\C3D\XSec_Qtys
0229971 Xsec RC 2014-10-08_TEMP_X_C3D_DWG.dwg - 25-Nov-14 8:54 AM

PLOTTED DATE: 25-NOV-2014

SCALE: 1"=10' Horiz.
1"=10' Vert.

CREATED BY: S117566

CONTRACT: 02-299714

DIST/CO/RTE/PM: 02/Mod/299/39.5/40.5

PROJECT ID: 02-1200-0022-4

"R03" LINE
CROSS SECTIONS
194 OF 248

FOR EARTHWORK DEVELOPMENT ONLY

All Dimensions are U.S. Survey Feet

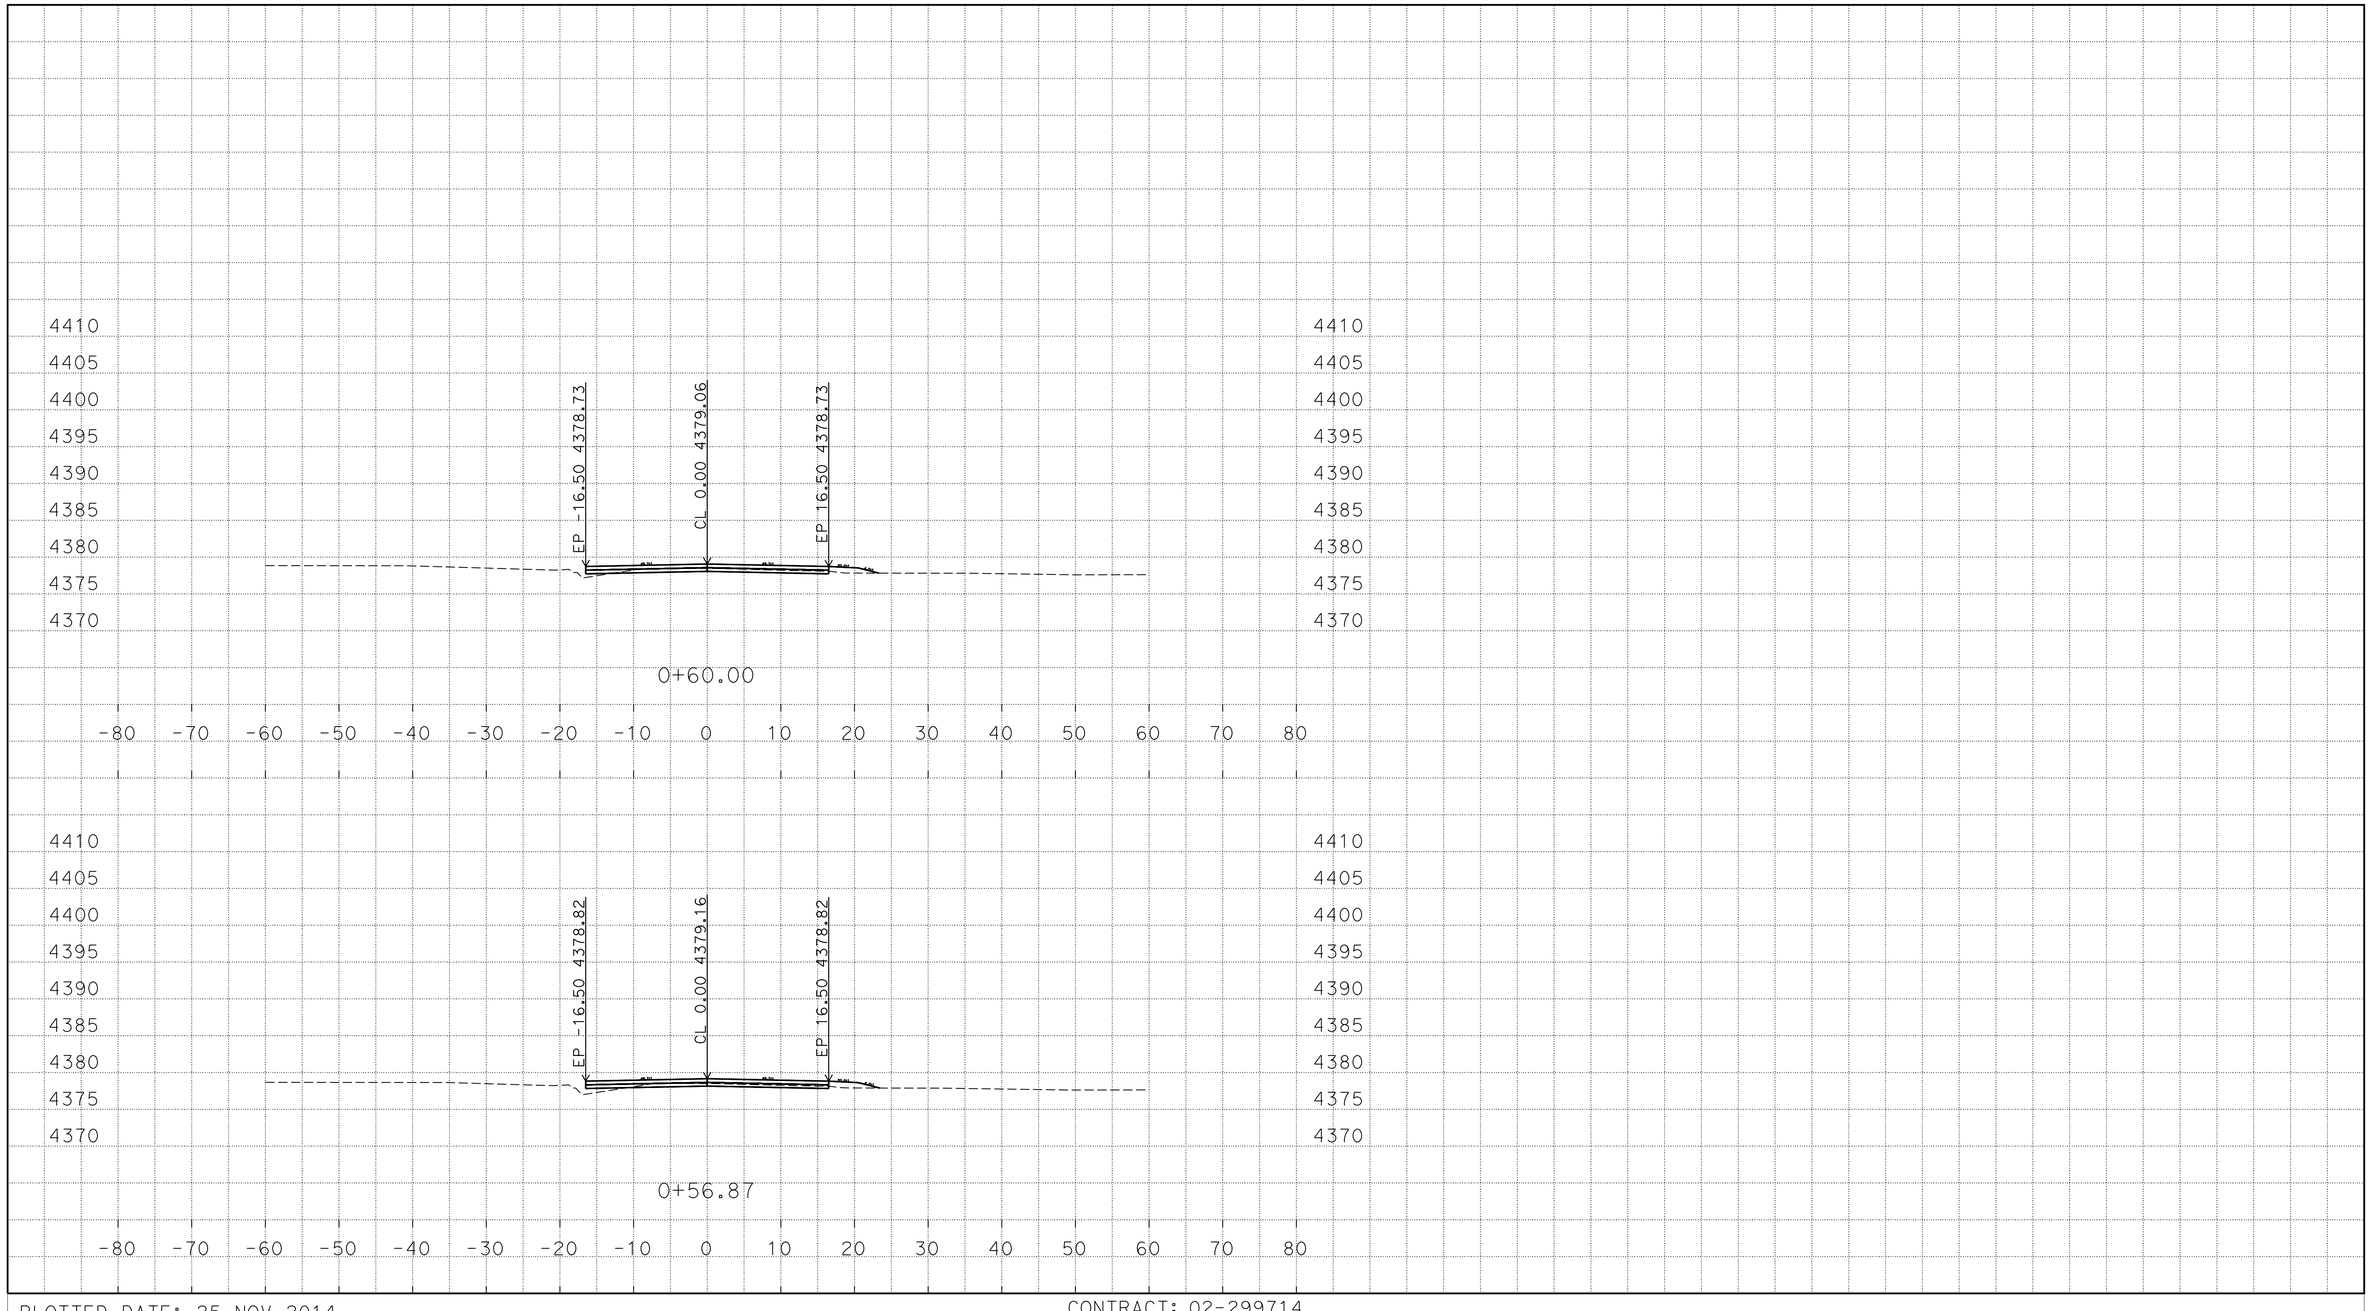

P:\proj2\02\29971\design\C3D\XSec_Qtys
0229971 Xsec RC 2014-10-08_TEMP_X_C3D_DWG.dwg - 25-Nov-14 8:54 AM

PLOTTED DATE: 25-NOV-2014

SCALE: 1"=10' Horiz.
1"=10' Vert.

CREATED BY: S117566

CONTRACT: 02-299714

DIST/CO/RTE/PM: 02/Mod/299/39.5/40.5

PROJECT ID: 02-1200-0022-4

"R03" LINE
CROSS SECTIONS
195 OF 248

FOR EARTHWORK DEVELOPMENT ONLY

All Dimensions are U.S. Survey Feet

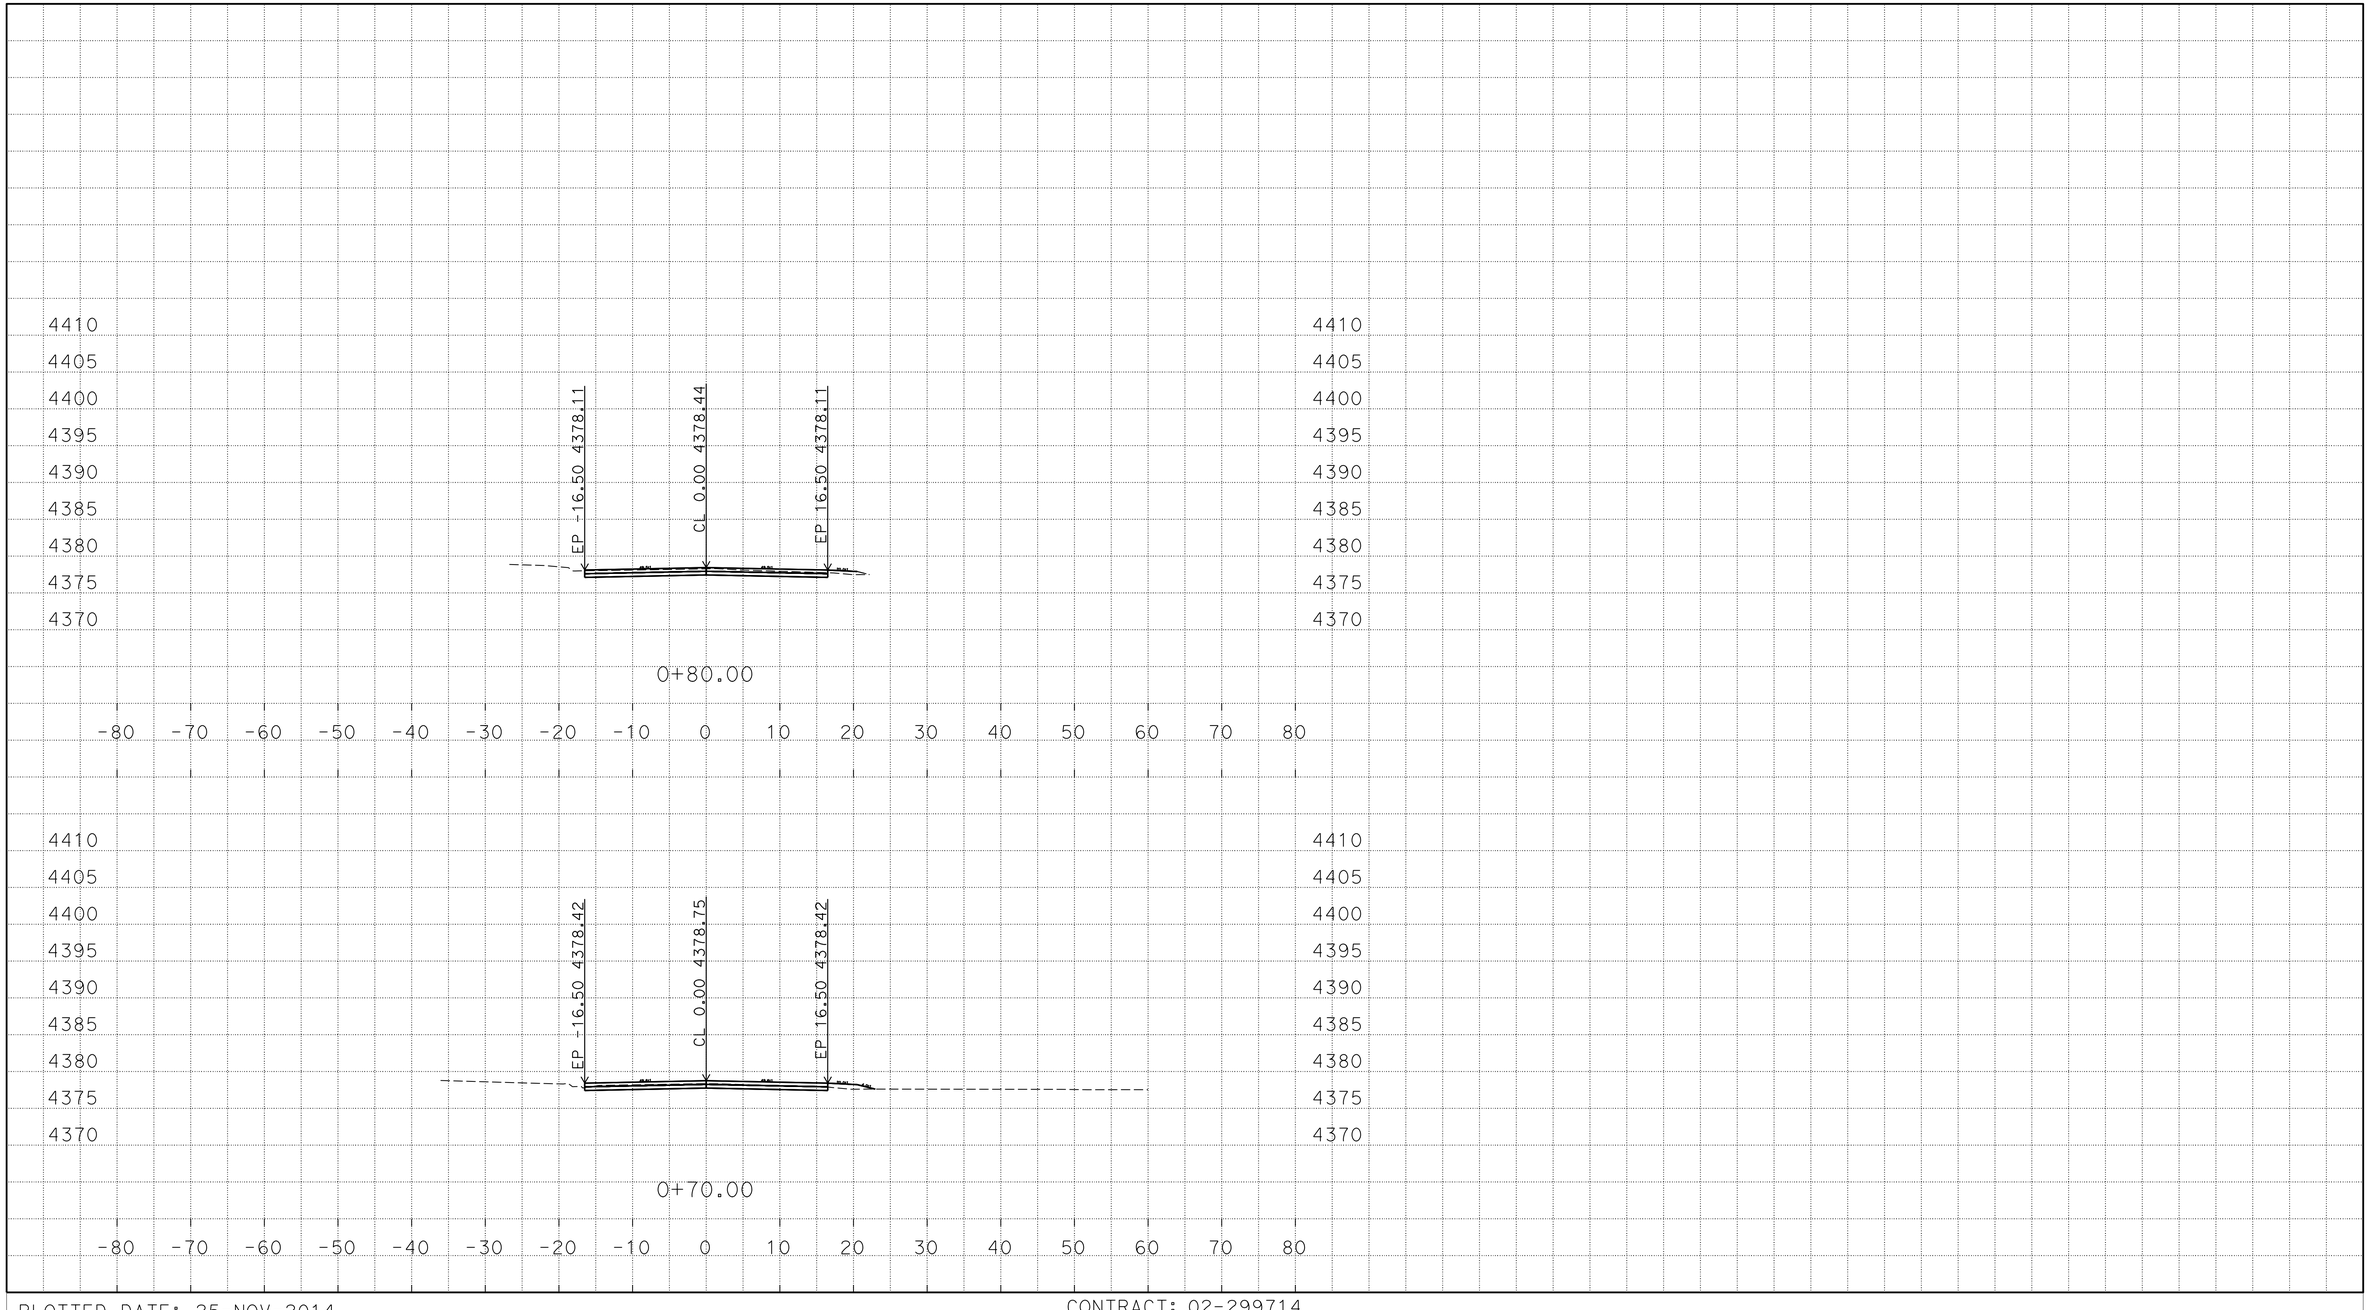

P:\proj2\02\29971\design\C3D\XSec_Qtys
0229971 Xsec RC 2014-10-08_TEMP_X_C3D_DWG.dwg - 25-Nov-14 8:54 AM

PLOTTED DATE: 25-NOV-2014

SCALE: 1"=10' Horiz.
1"=10' Vert.

CREATED BY: S117566

CONTRACT: 02-299714

DIST/CO/RTE/PM: 02/Mod/299/39.5/40.5

PROJECT ID: 02-1200-0022-4

"R03" LINE
CROSS SECTIONS
196 OF 248

FOR EARTHWORK DEVELOPMENT ONLY

All Dimensions are U.S. Survey Feet

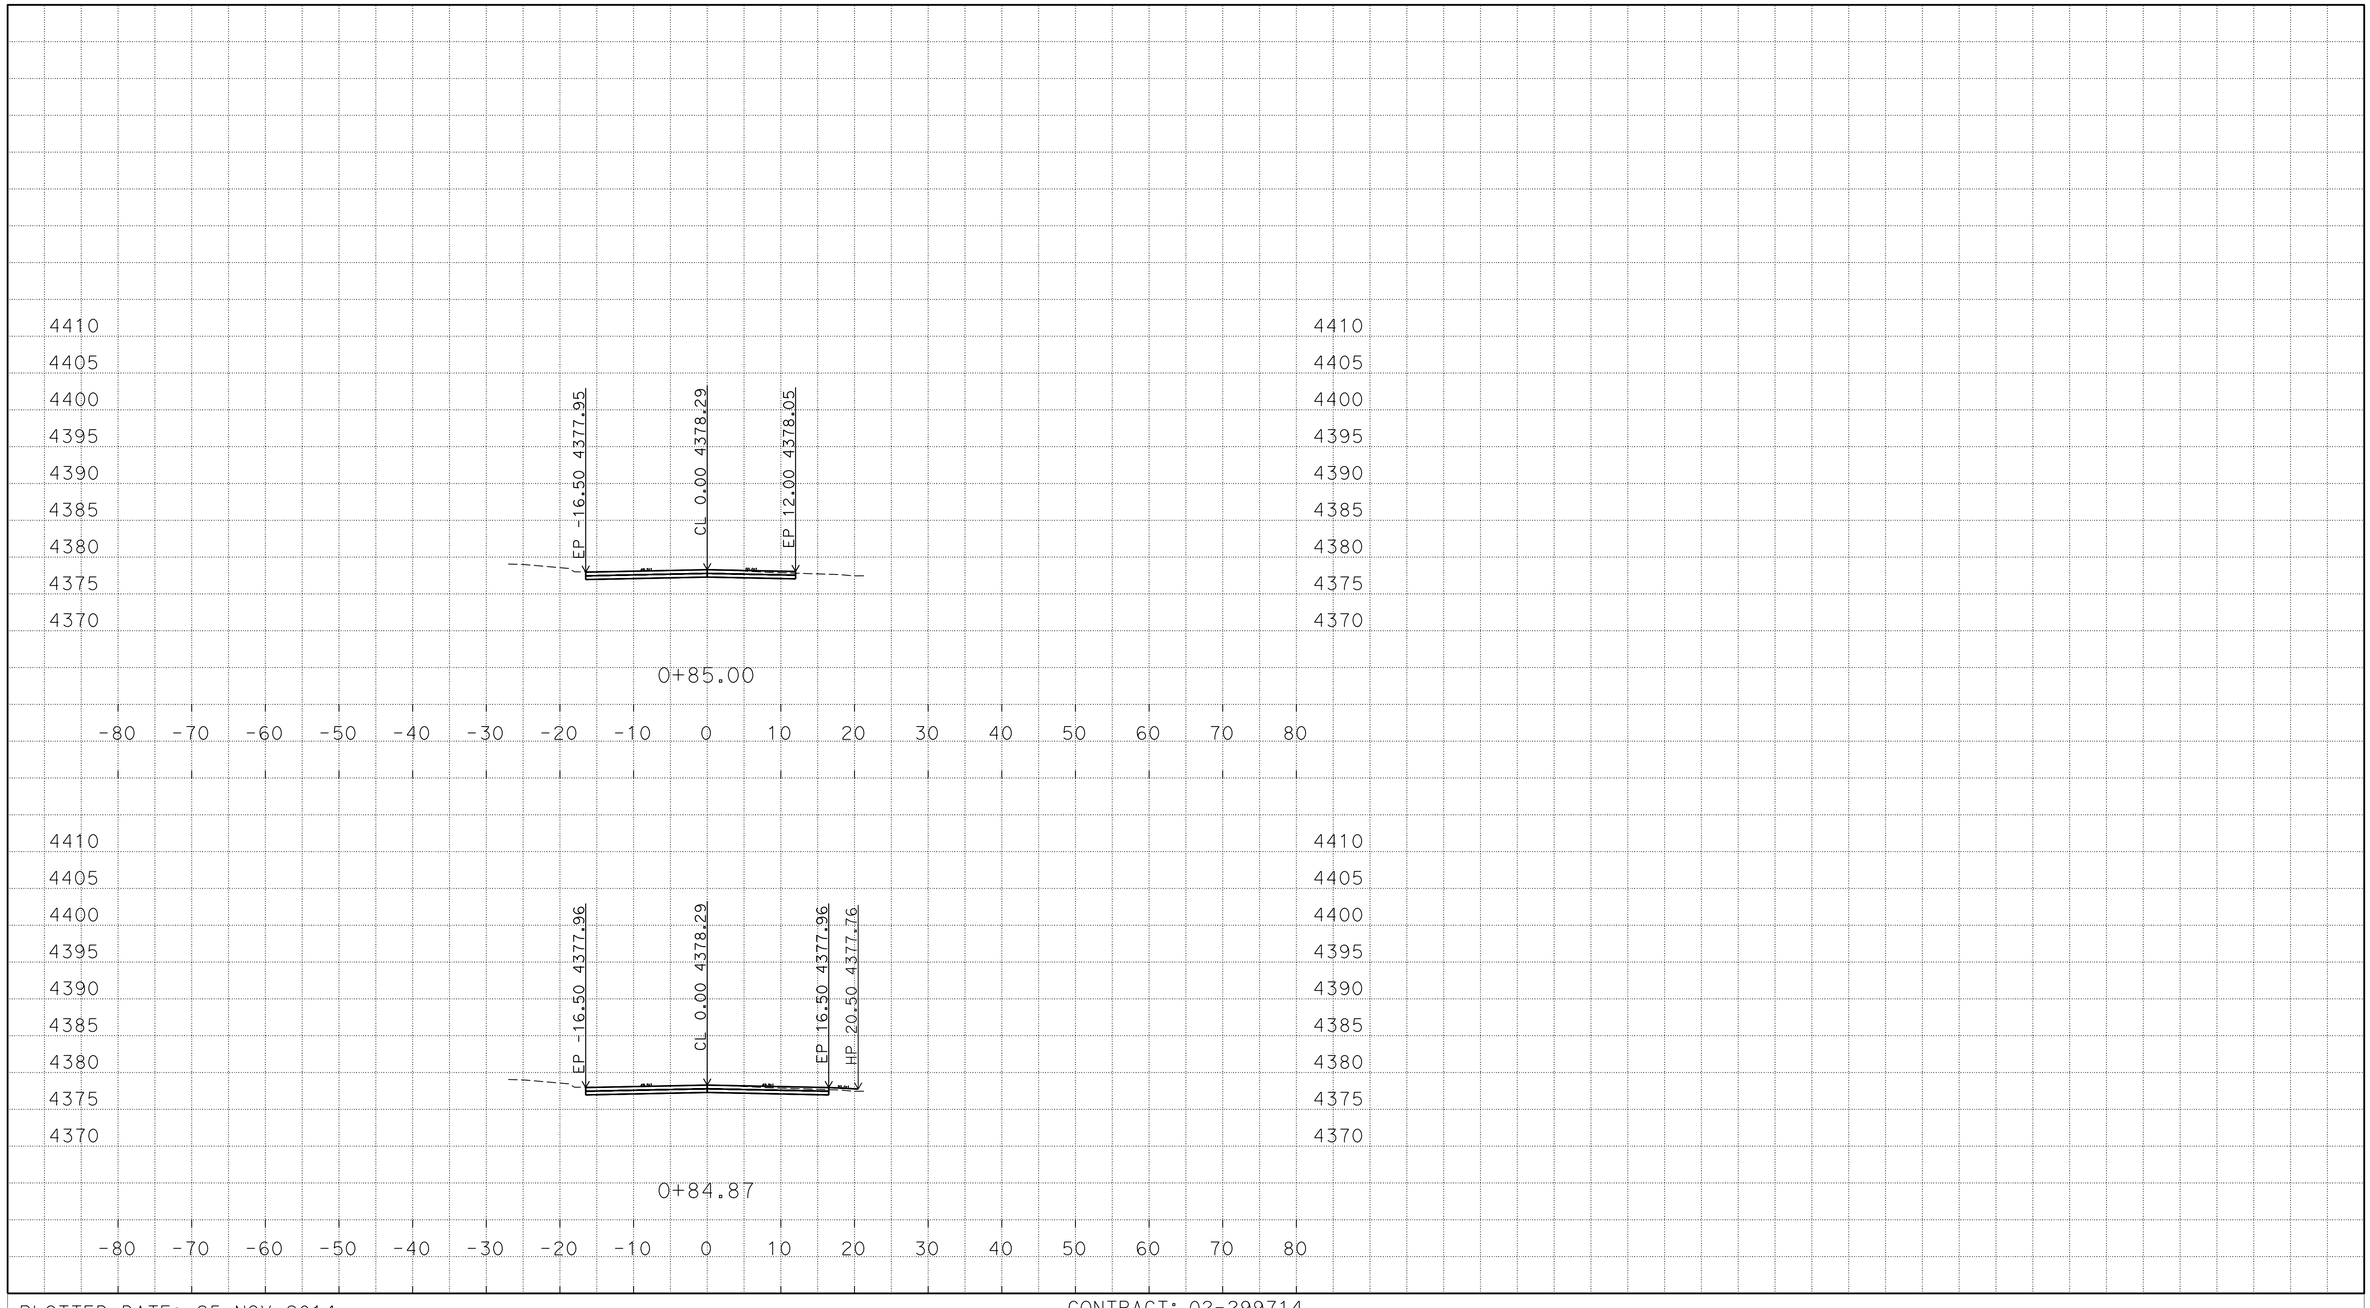

P:\proj2\02\29971\design\C3D\XSec_Qtys
0229971 Xsec RC 2014-10-08_TEMP_X_C3D_DWG.dwg - 25-Nov-14 8:54 AM

PLOTTED DATE: 25-NOV-2014

SCALE: 1"=10' Horiz.
1"=10' Vert.

CREATED BY: S117566

CONTRACT: 02-299714

DIST/CO/RTE/PM: 02/Mod/299/39.5/40.5

PROJECT ID: 02-1200-0022-4

"R03" LINE
CROSS SECTIONS
197 OF 248

FOR EARTHWORK DEVELOPMENT ONLY

All Dimensions are U.S. Survey Feet

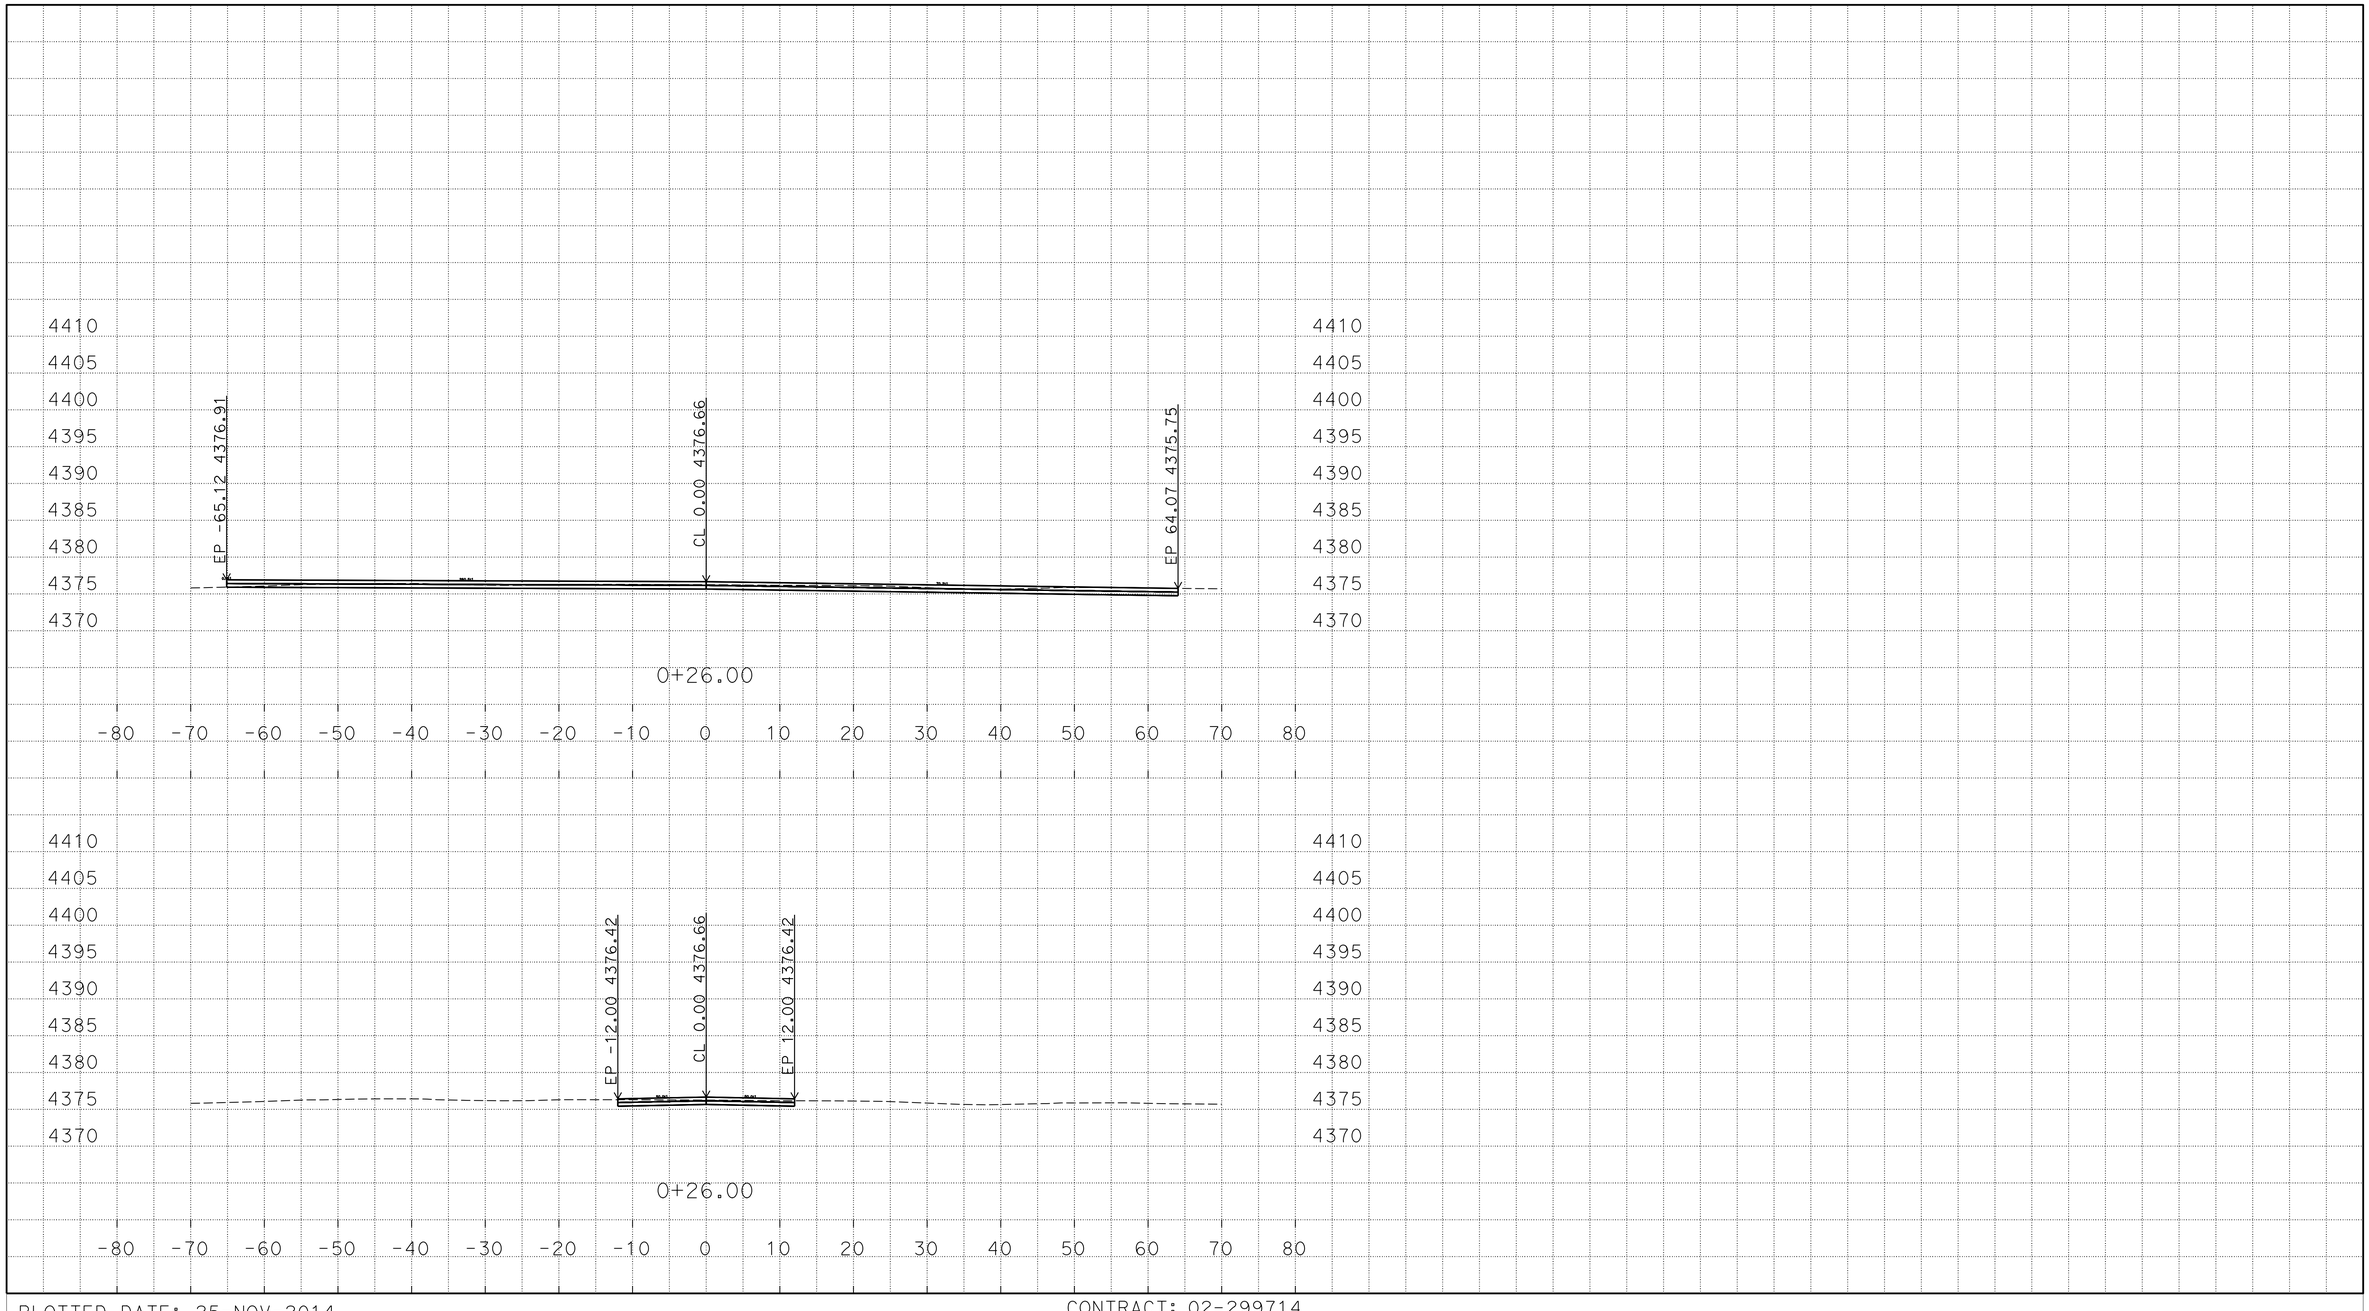

P:\proj2\02\29971\design\C3D\XSec_Qtys
0229971 Xsec RC 2014-10-08_TEMP_X_C3D_DWG.dwg - 25-Nov-14 8:54 AM

PLOTTED DATE: 25-NOV-2014

SCALE: 1"=10' Horiz.
1"=10' Vert.

CREATED BY: S117566

CONTRACT: 02-299714

DIST/CO/RTE/PM: 02/Mod/299/39.5/40.5

PROJECT ID: 02-1200-0022-4

"R06" LINE
CROSS SECTIONS
198 OF 248

FOR EARTHWORK DEVELOPMENT ONLY

All Dimensions are U.S. Survey Feet

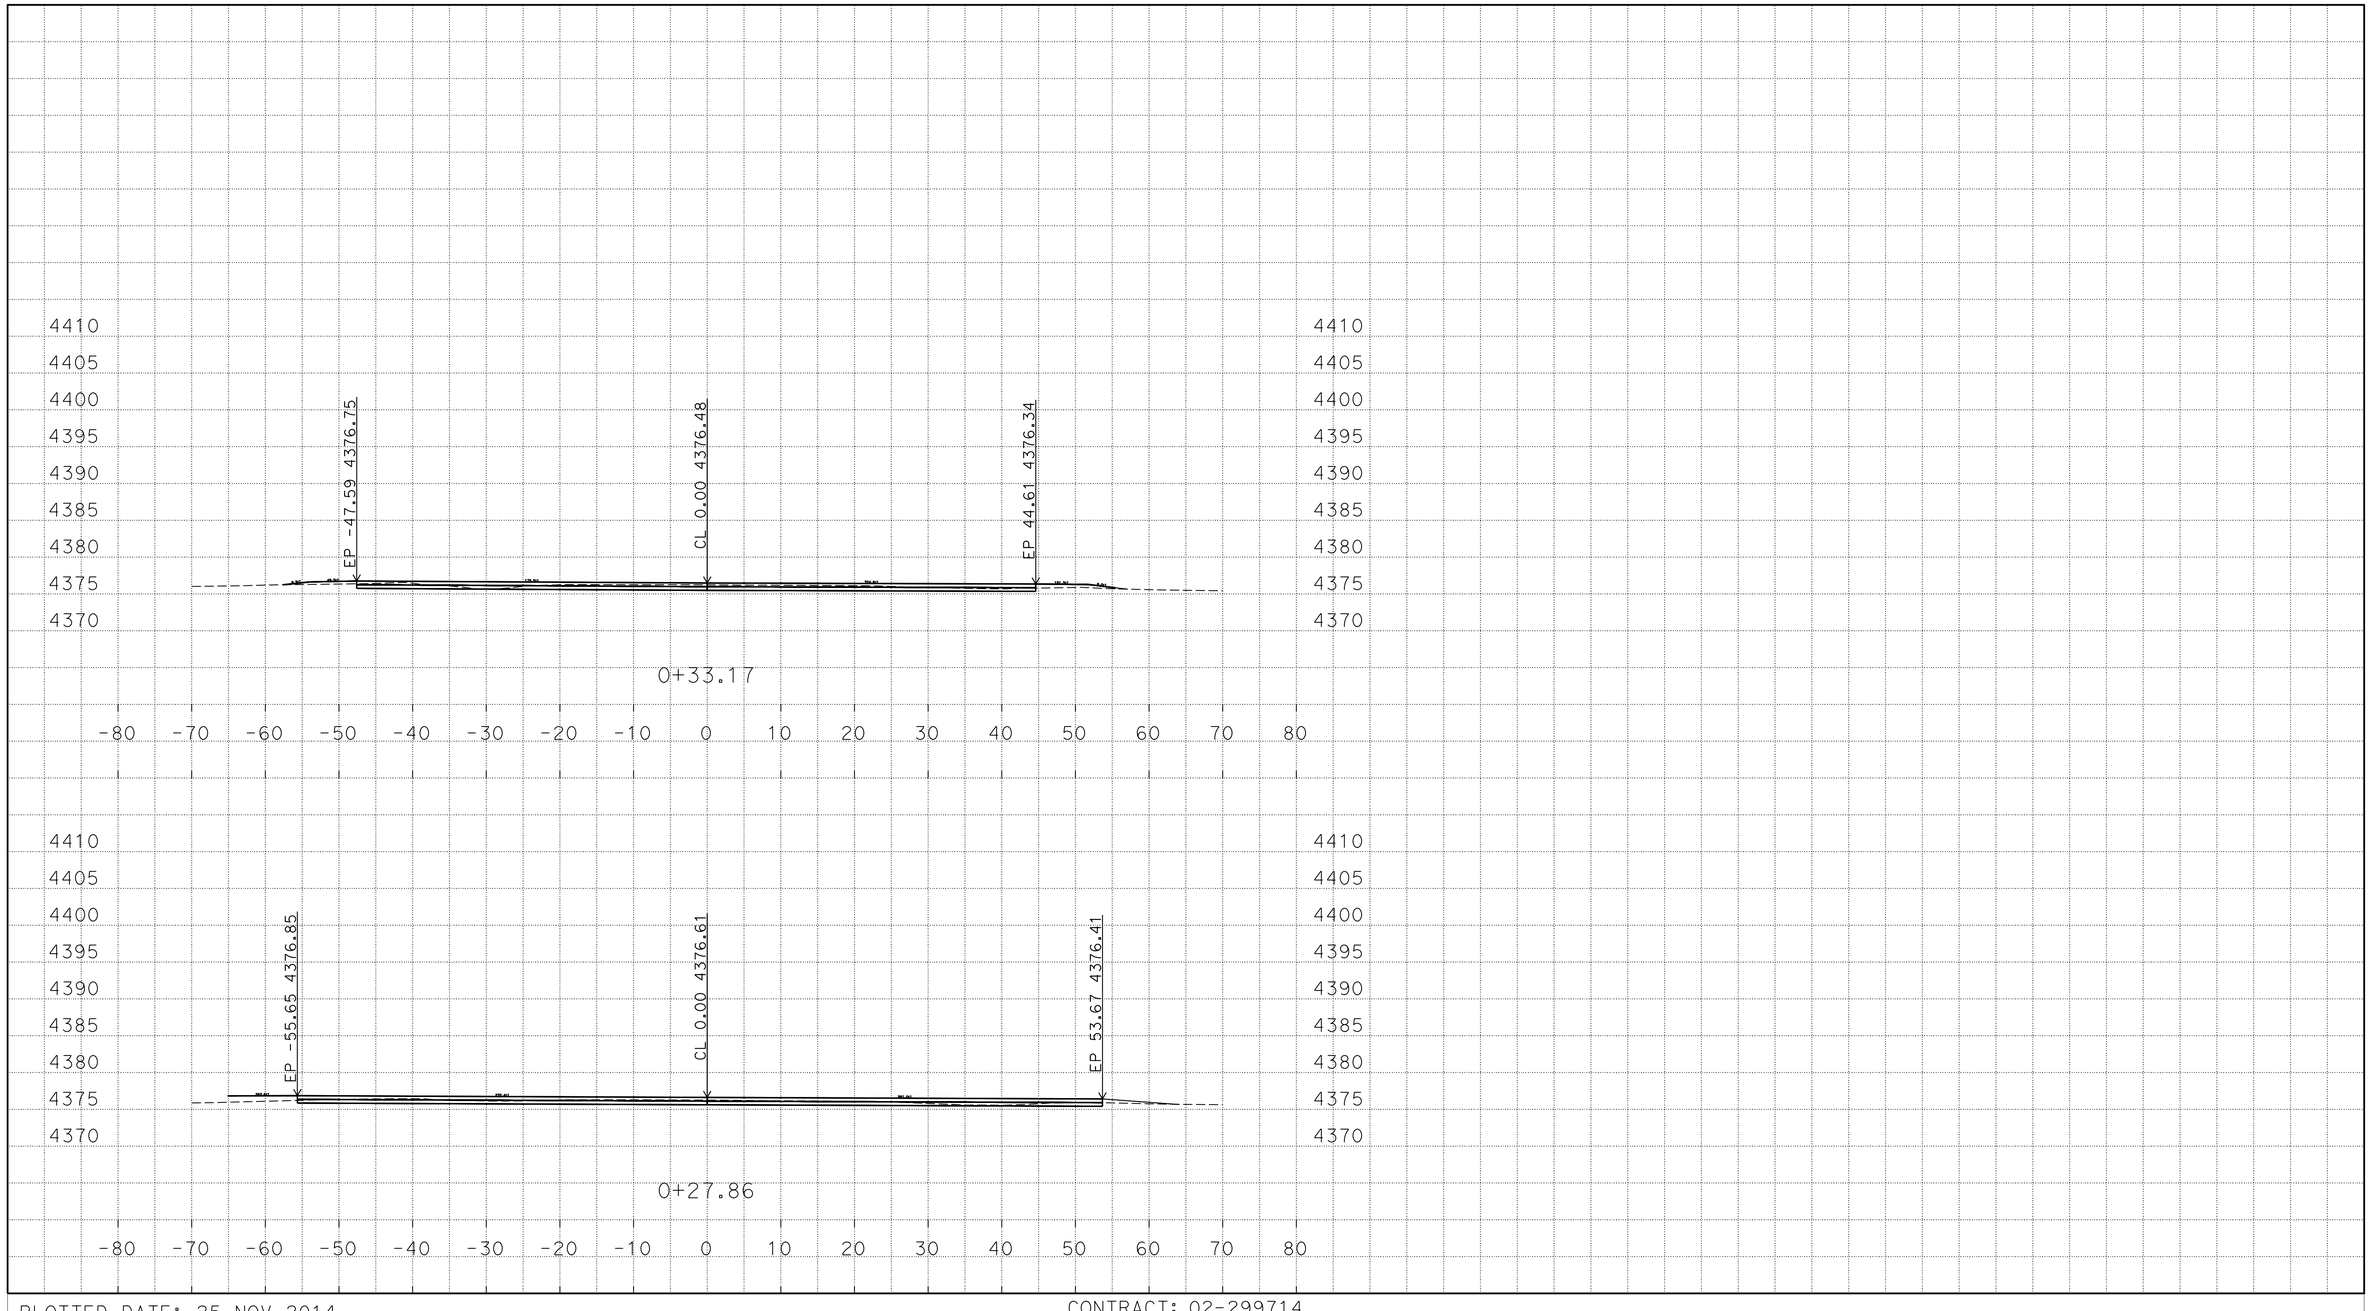

P:\proj2\02\29971\design\C3D\XSec_Qtys
0229971 Xsec RC 2014-10-08_TEMP_X_C3D_DWG.dwg - 25-Nov-14 8:54 AM

PLOTTED DATE: 25-NOV-2014

SCALE: 1"=10' Horiz.
1"=10' Vert.

CREATED BY: S117566

CONTRACT: 02-299714

DIST/CO/RTE/PM: 02/Mod/299/39.5/40.5

PROJECT ID: 02-1200-0022-4

"R06" LINE
CROSS SECTIONS
199 OF 248

FOR EARTHWORK DEVELOPMENT ONLY

All Dimensions are U.S. Survey Feet

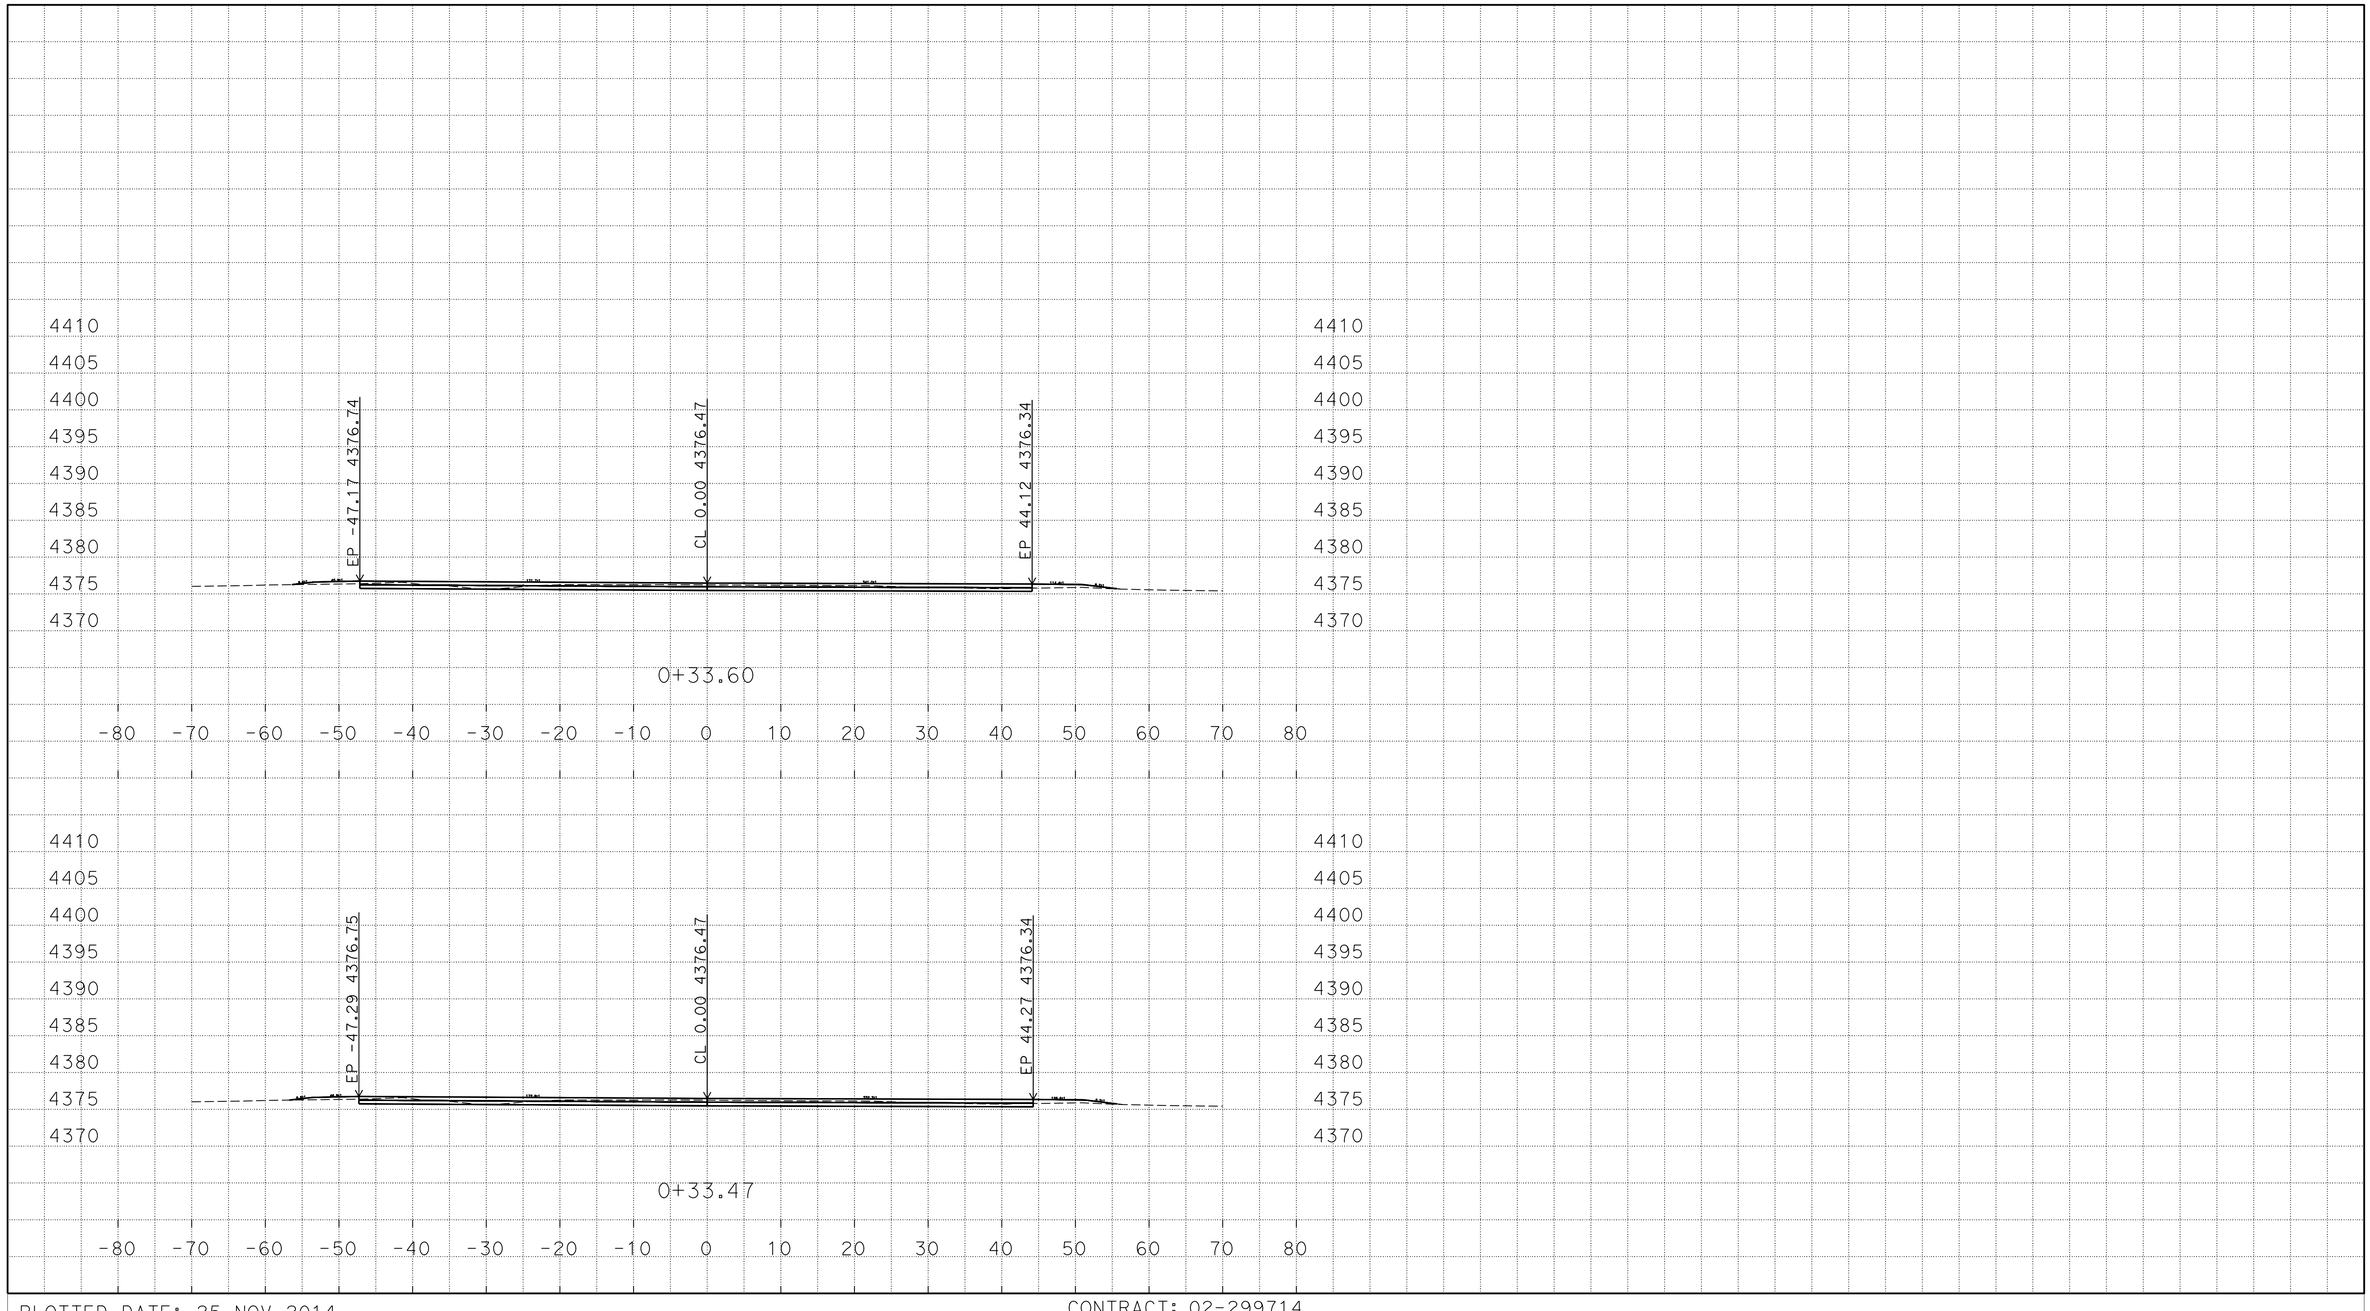

P:\proj2\02\29971\design\C3D\XSec_Qtys
0229971 Xsec RC 2014-10-08_TEMP_X_C3D_DWG.dwg - 25-Nov-14 8:54 AM

PLOTTED DATE: 25-NOV-2014

SCALE: 1"=10' Horiz.
1"=10' Vert.

CREATED BY: S117566

CONTRACT: 02-299714

DIST/CO/RTE/PM: 02/Mod/299/39.5/40.5

PROJECT ID: 02-1200-0022-4

"R06" LINE
CROSS SECTIONS
200 OF 248

FOR EARTHWORK DEVELOPMENT ONLY

All Dimensions are U.S. Survey Feet

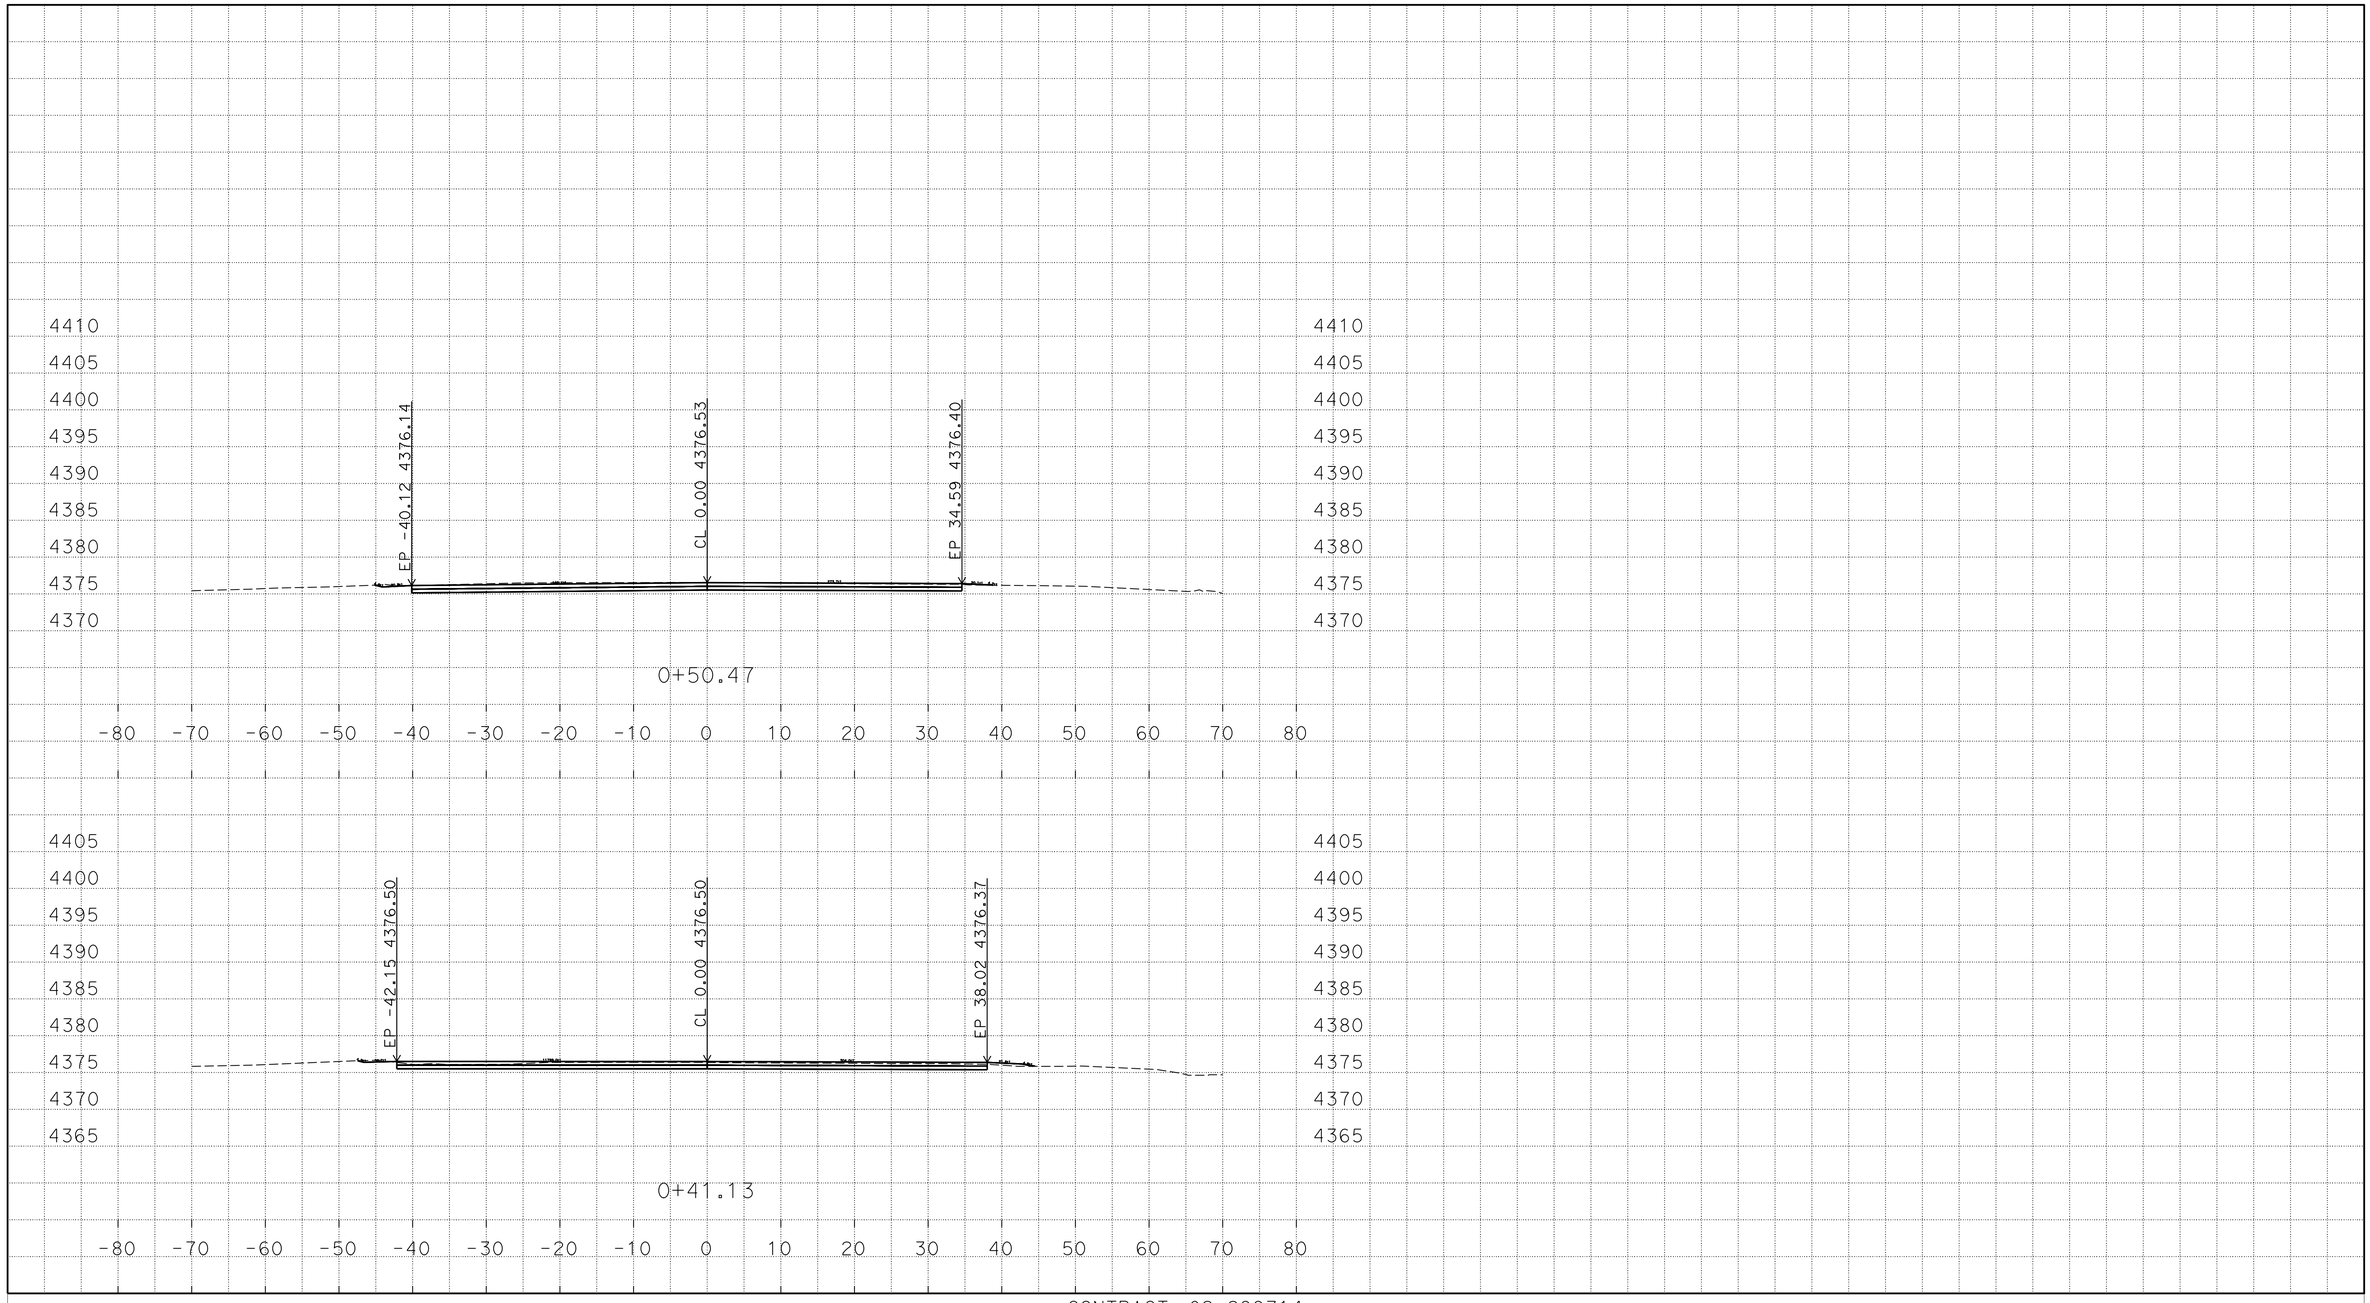

P:\proj2\02\29971\design\C3D\XSec_Qtys
0229971 Xsec RC 2014-10-08_TEMP_X_C3D_DWG.dwg - 25-Nov-14 8:54 AM

PLOTTED DATE: 25-NOV-2014

SCALE: 1"=10' Horiz.
1"=10' Vert.

CREATED BY: S117566

CONTRACT: 02-299714

DIST/CO/RTE/PM: 02/Mod/299/39.5/40.5

PROJECT ID: 02-1200-0022-4

"R06" LINE
CROSS SECTIONS
201 OF 248

FOR EARTHWORK DEVELOPMENT ONLY

All Dimensions are U.S. Survey Feet

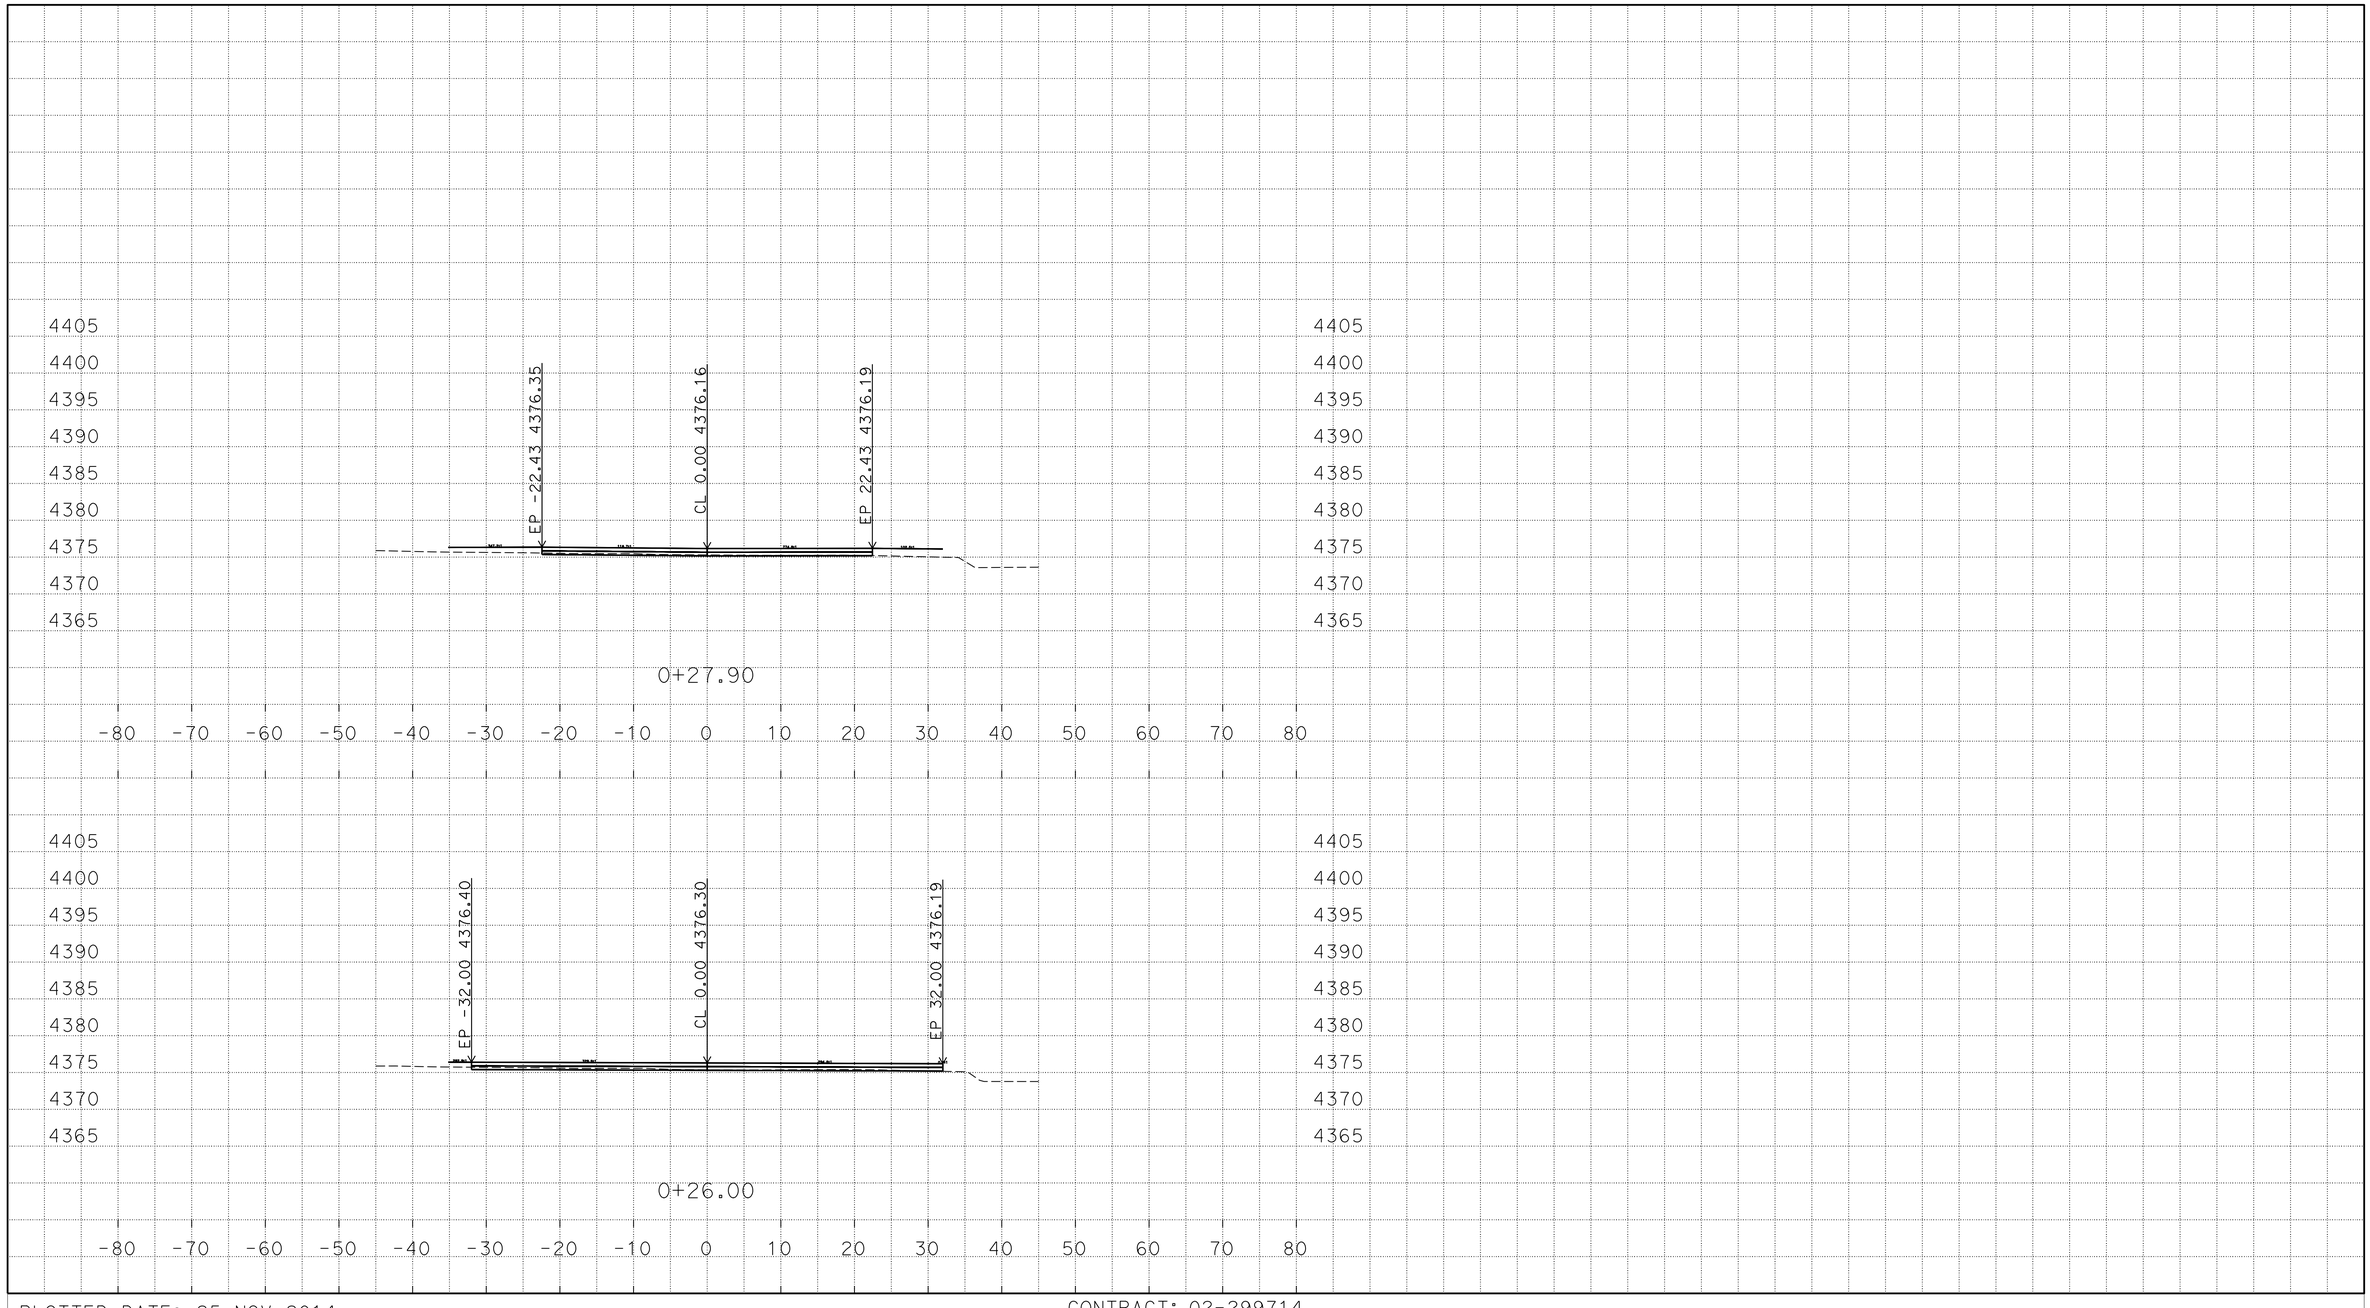

P:\proj2\02\29971\design\C3D\XSec_Qtys
0229971 Xsec RC 2014-10-08_TEMP_X_C3D_DWG.dwg - 25-Nov-14 8:54 AM

PLOTTED DATE: 25-NOV-2014

SCALE: 1"=10' Horiz.
1"=10' Vert.

CREATED BY: S117566

CONTRACT: 02-299714

DIST/CO/RTE/PM: 02/Mod/299/39.5/40.5

PROJECT ID: 02-1200-0022-4

"R07" LINE
CROSS SECTIONS
202 OF 248

FOR EARTHWORK DEVELOPMENT ONLY

All Dimensions are U.S. Survey Feet

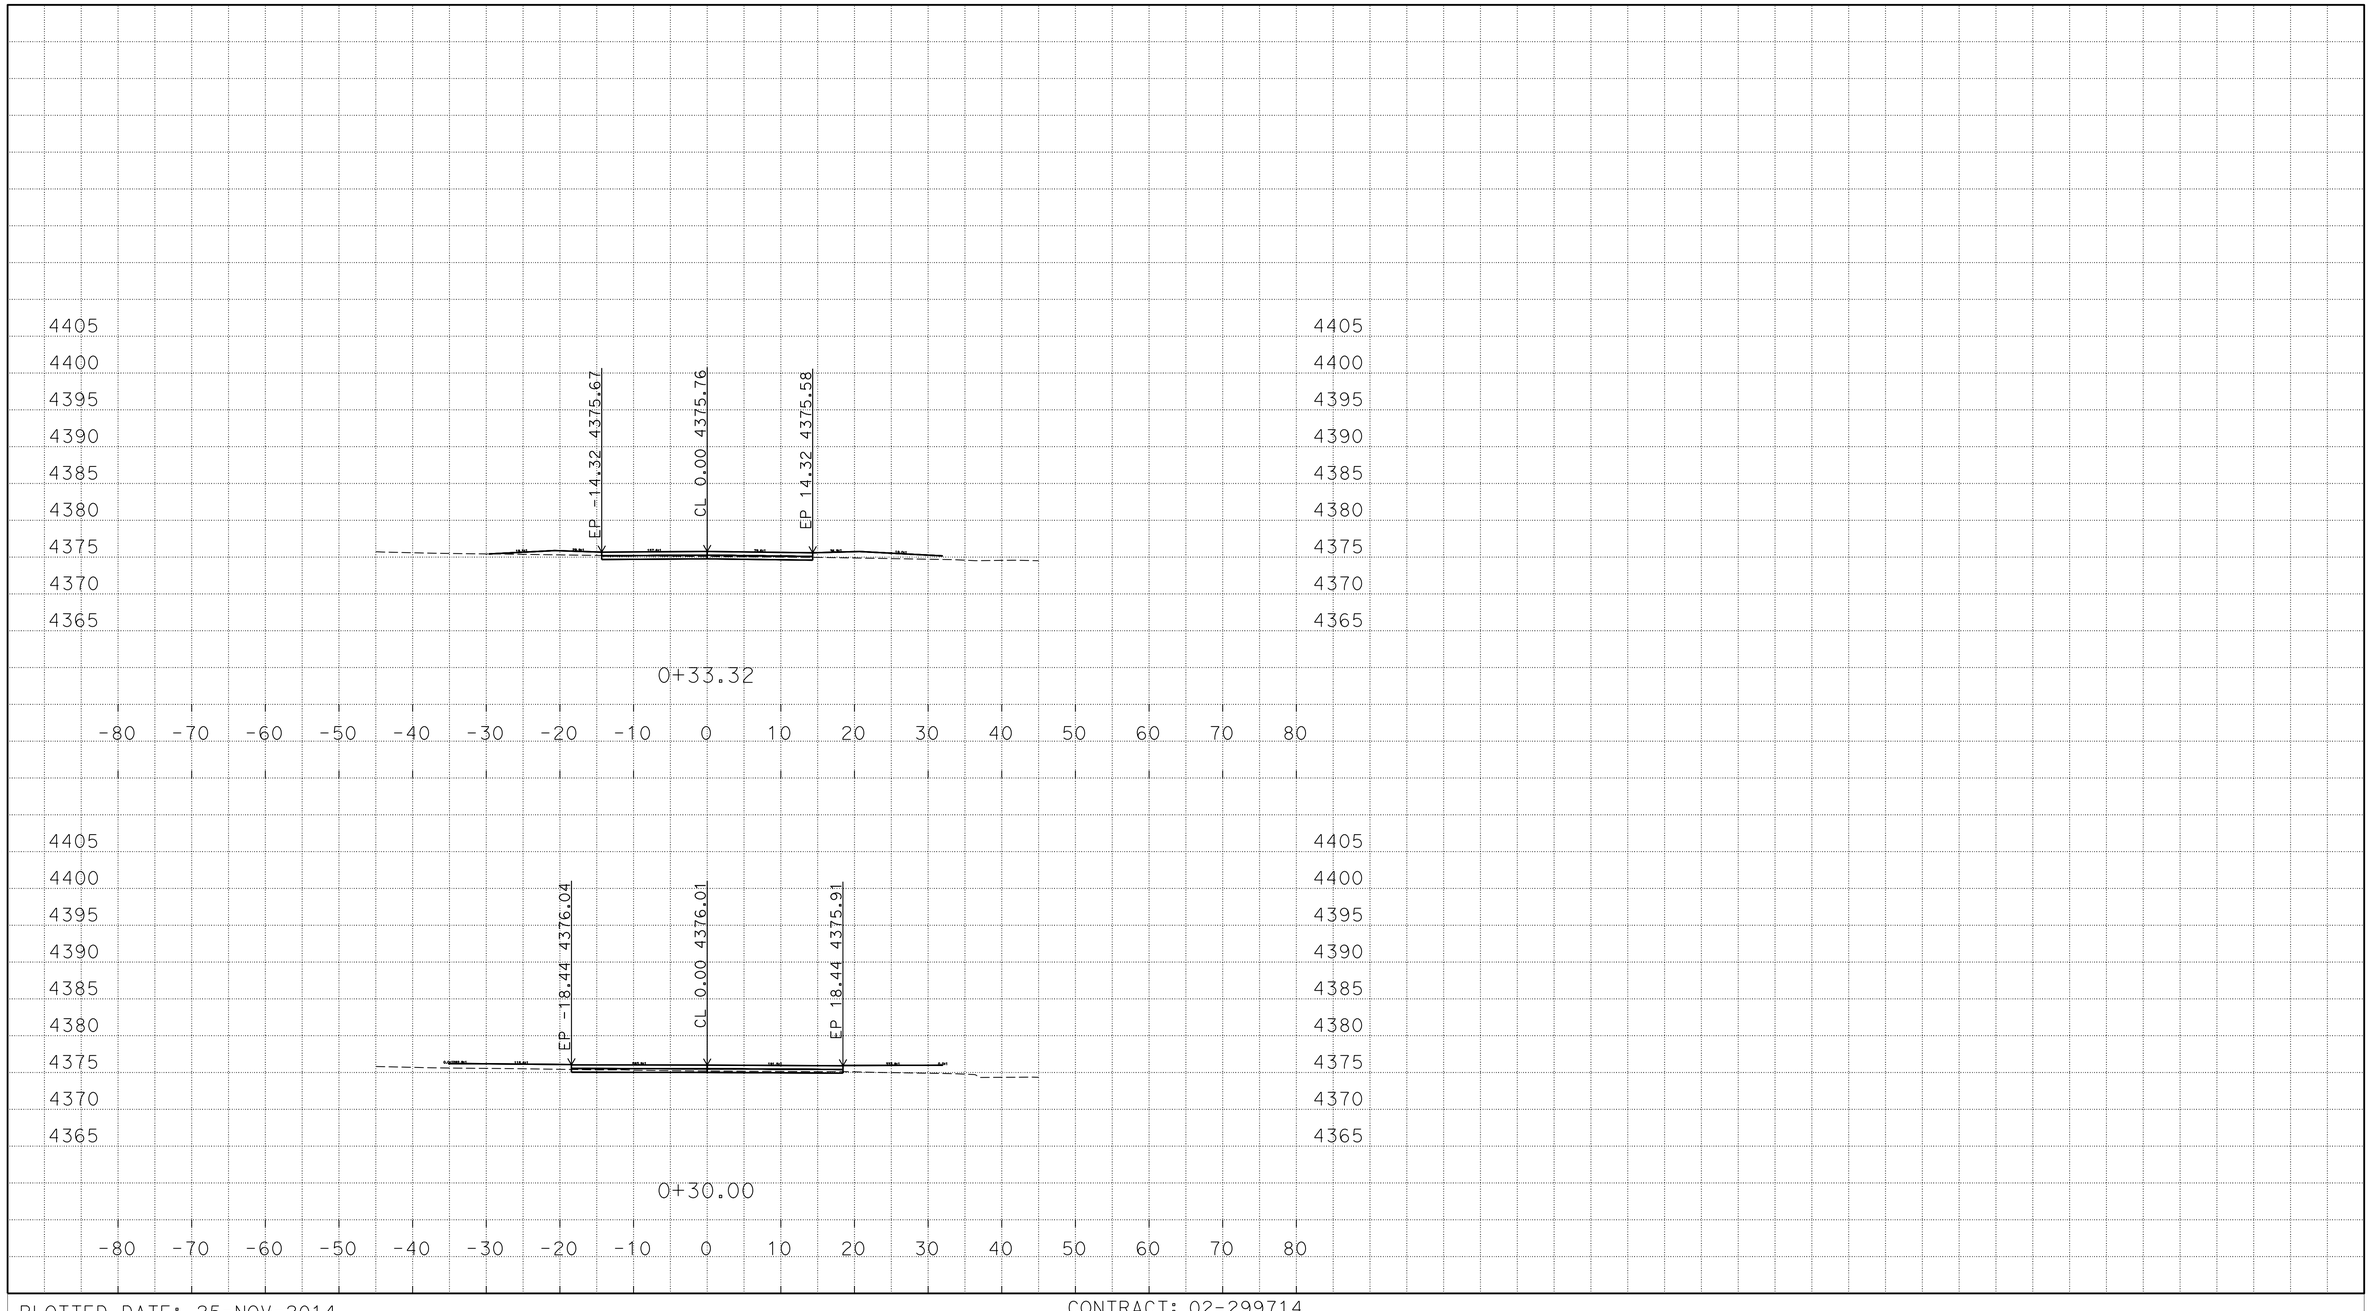

P:\proj2\02\29971\design\C3D\XSec_Qtys
0229971 Xsec RC 2014-10-08_TEMP_X_C3D_DWG.dwg - 25-Nov-14 8:54 AM

PLOTTED DATE: 25-NOV-2014

SCALE: 1"=10' Horiz.
1"=10' Vert.

CREATED BY: S117566

CONTRACT: 02-299714

DIST/CO/RTE/PM: 02/Mod/299/39.5/40.5

PROJECT ID: 02-1200-0022-4

"R07" LINE
CROSS SECTIONS
203 OF 248

FOR EARTHWORK DEVELOPMENT ONLY

All Dimensions are U.S. Survey Feet

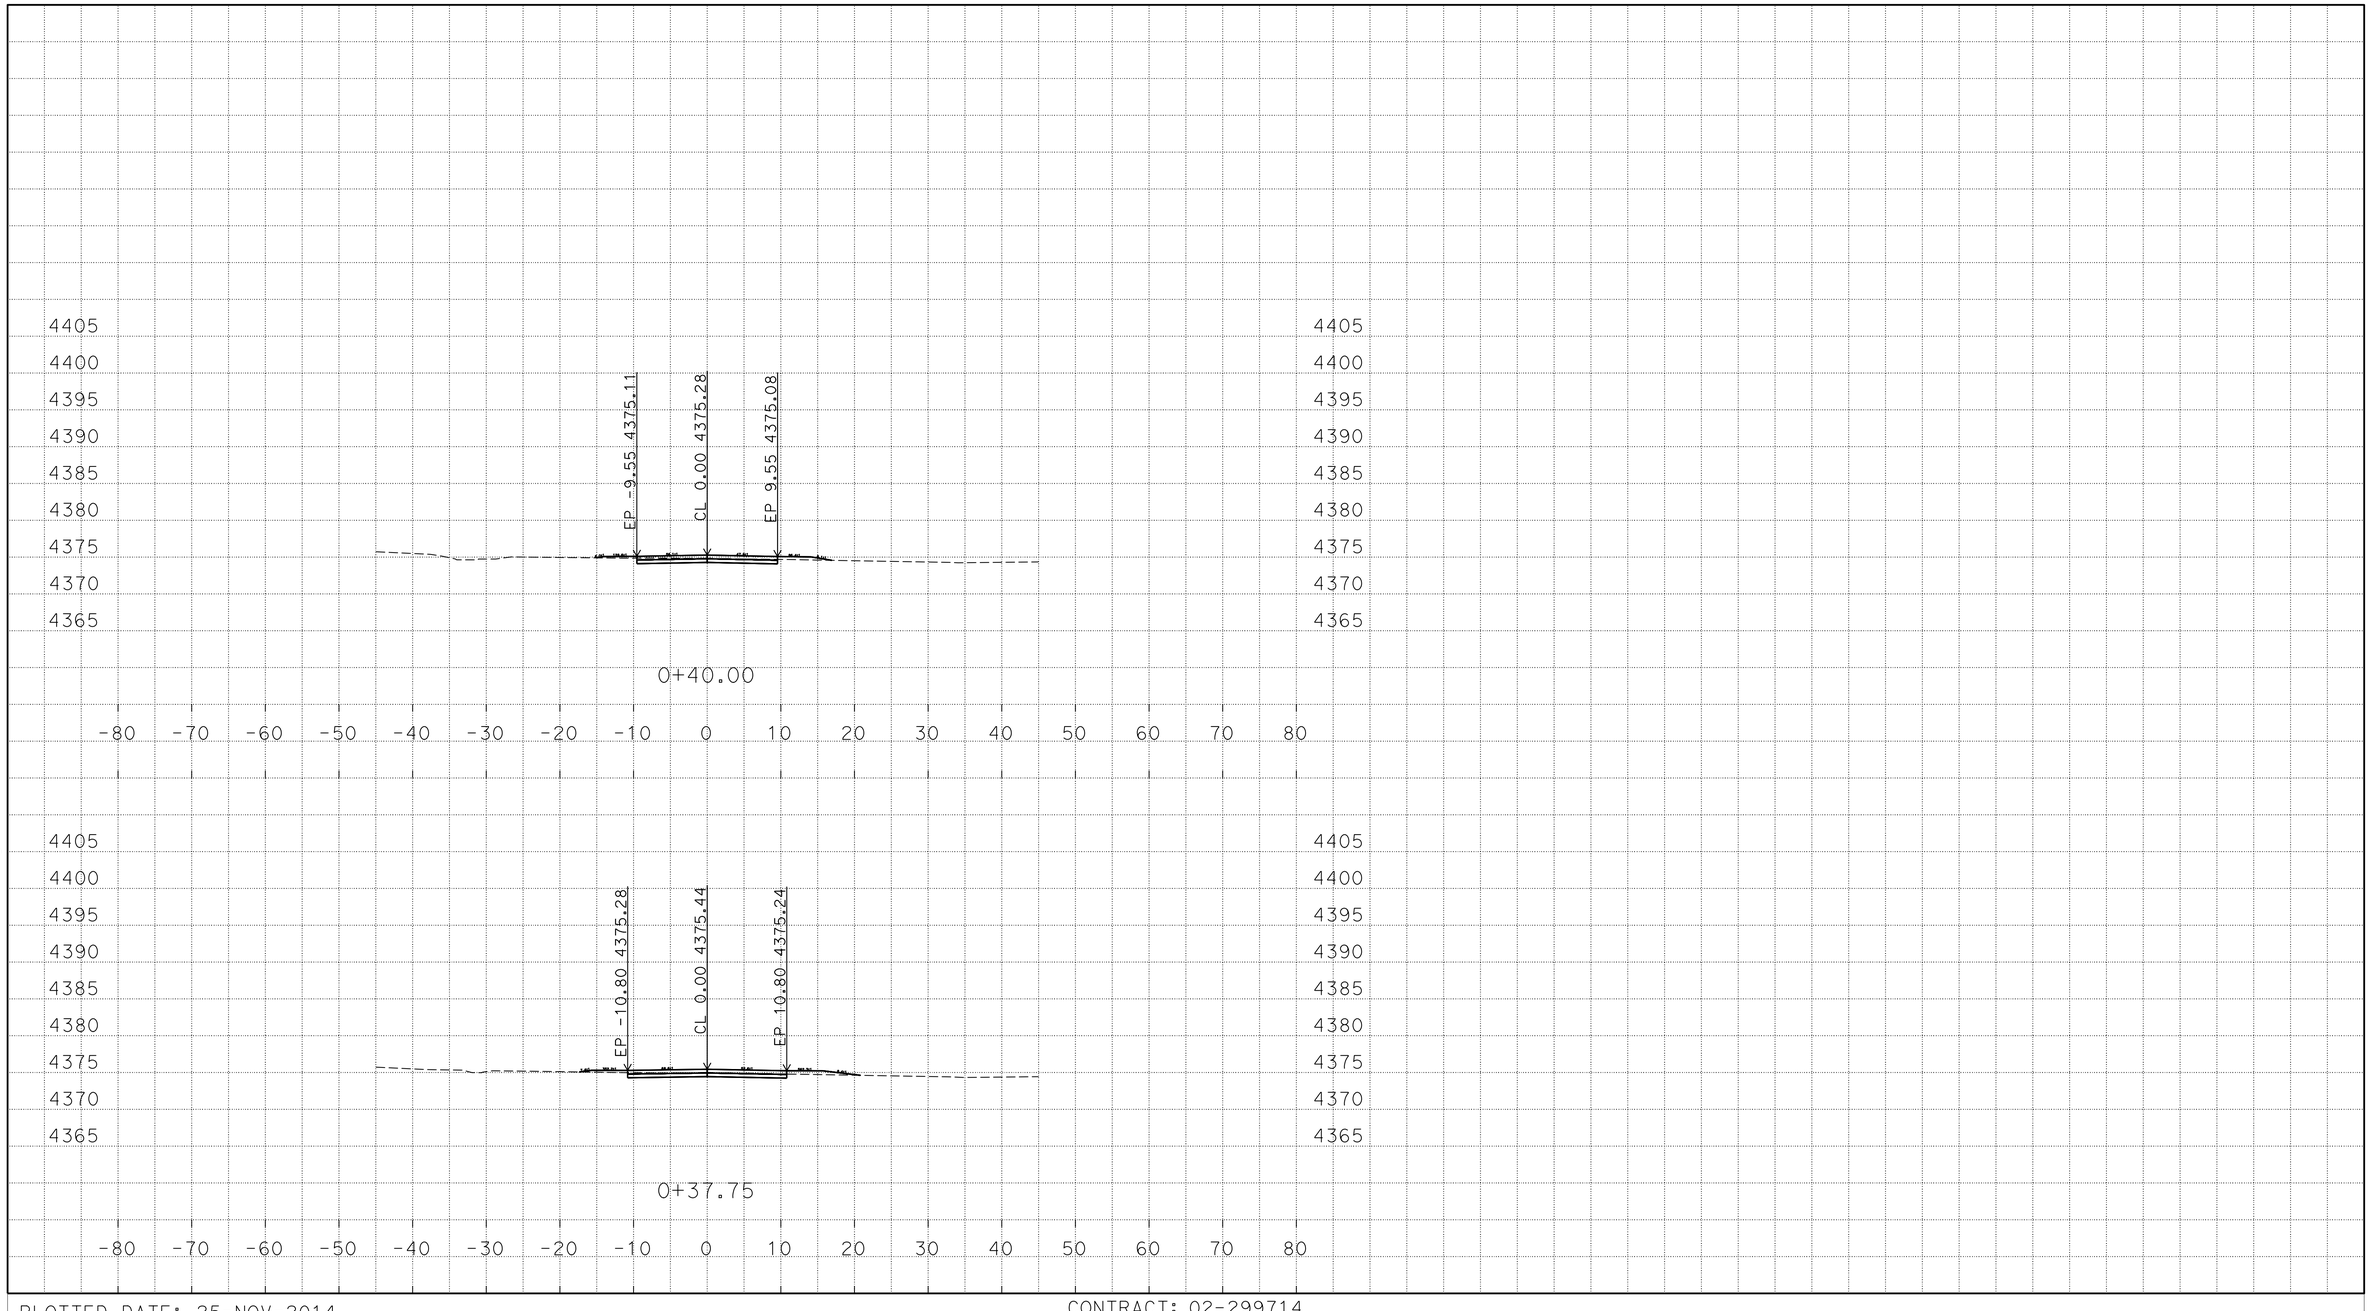

P:\proj2\02\29971\design\C3D\XSec_Qtys
0229971 Xsec RC 2014-10-08_TEMP_X_C3D_DWG.dwg - 25-Nov-14 8:54 AM

PLOTTED DATE: 25-NOV-2014

SCALE: 1"=10' Horiz.
1"=10' Vert.

CREATED BY: S117566

CONTRACT: 02-299714

DIST/CO/RTE/PM: 02/Mod/299/39.5/40.5

PROJECT ID: 02-1200-0022-4

"R07" LINE
CROSS SECTIONS
204 OF 248

FOR EARTHWORK DEVELOPMENT ONLY

All Dimensions are U.S. Survey Feet

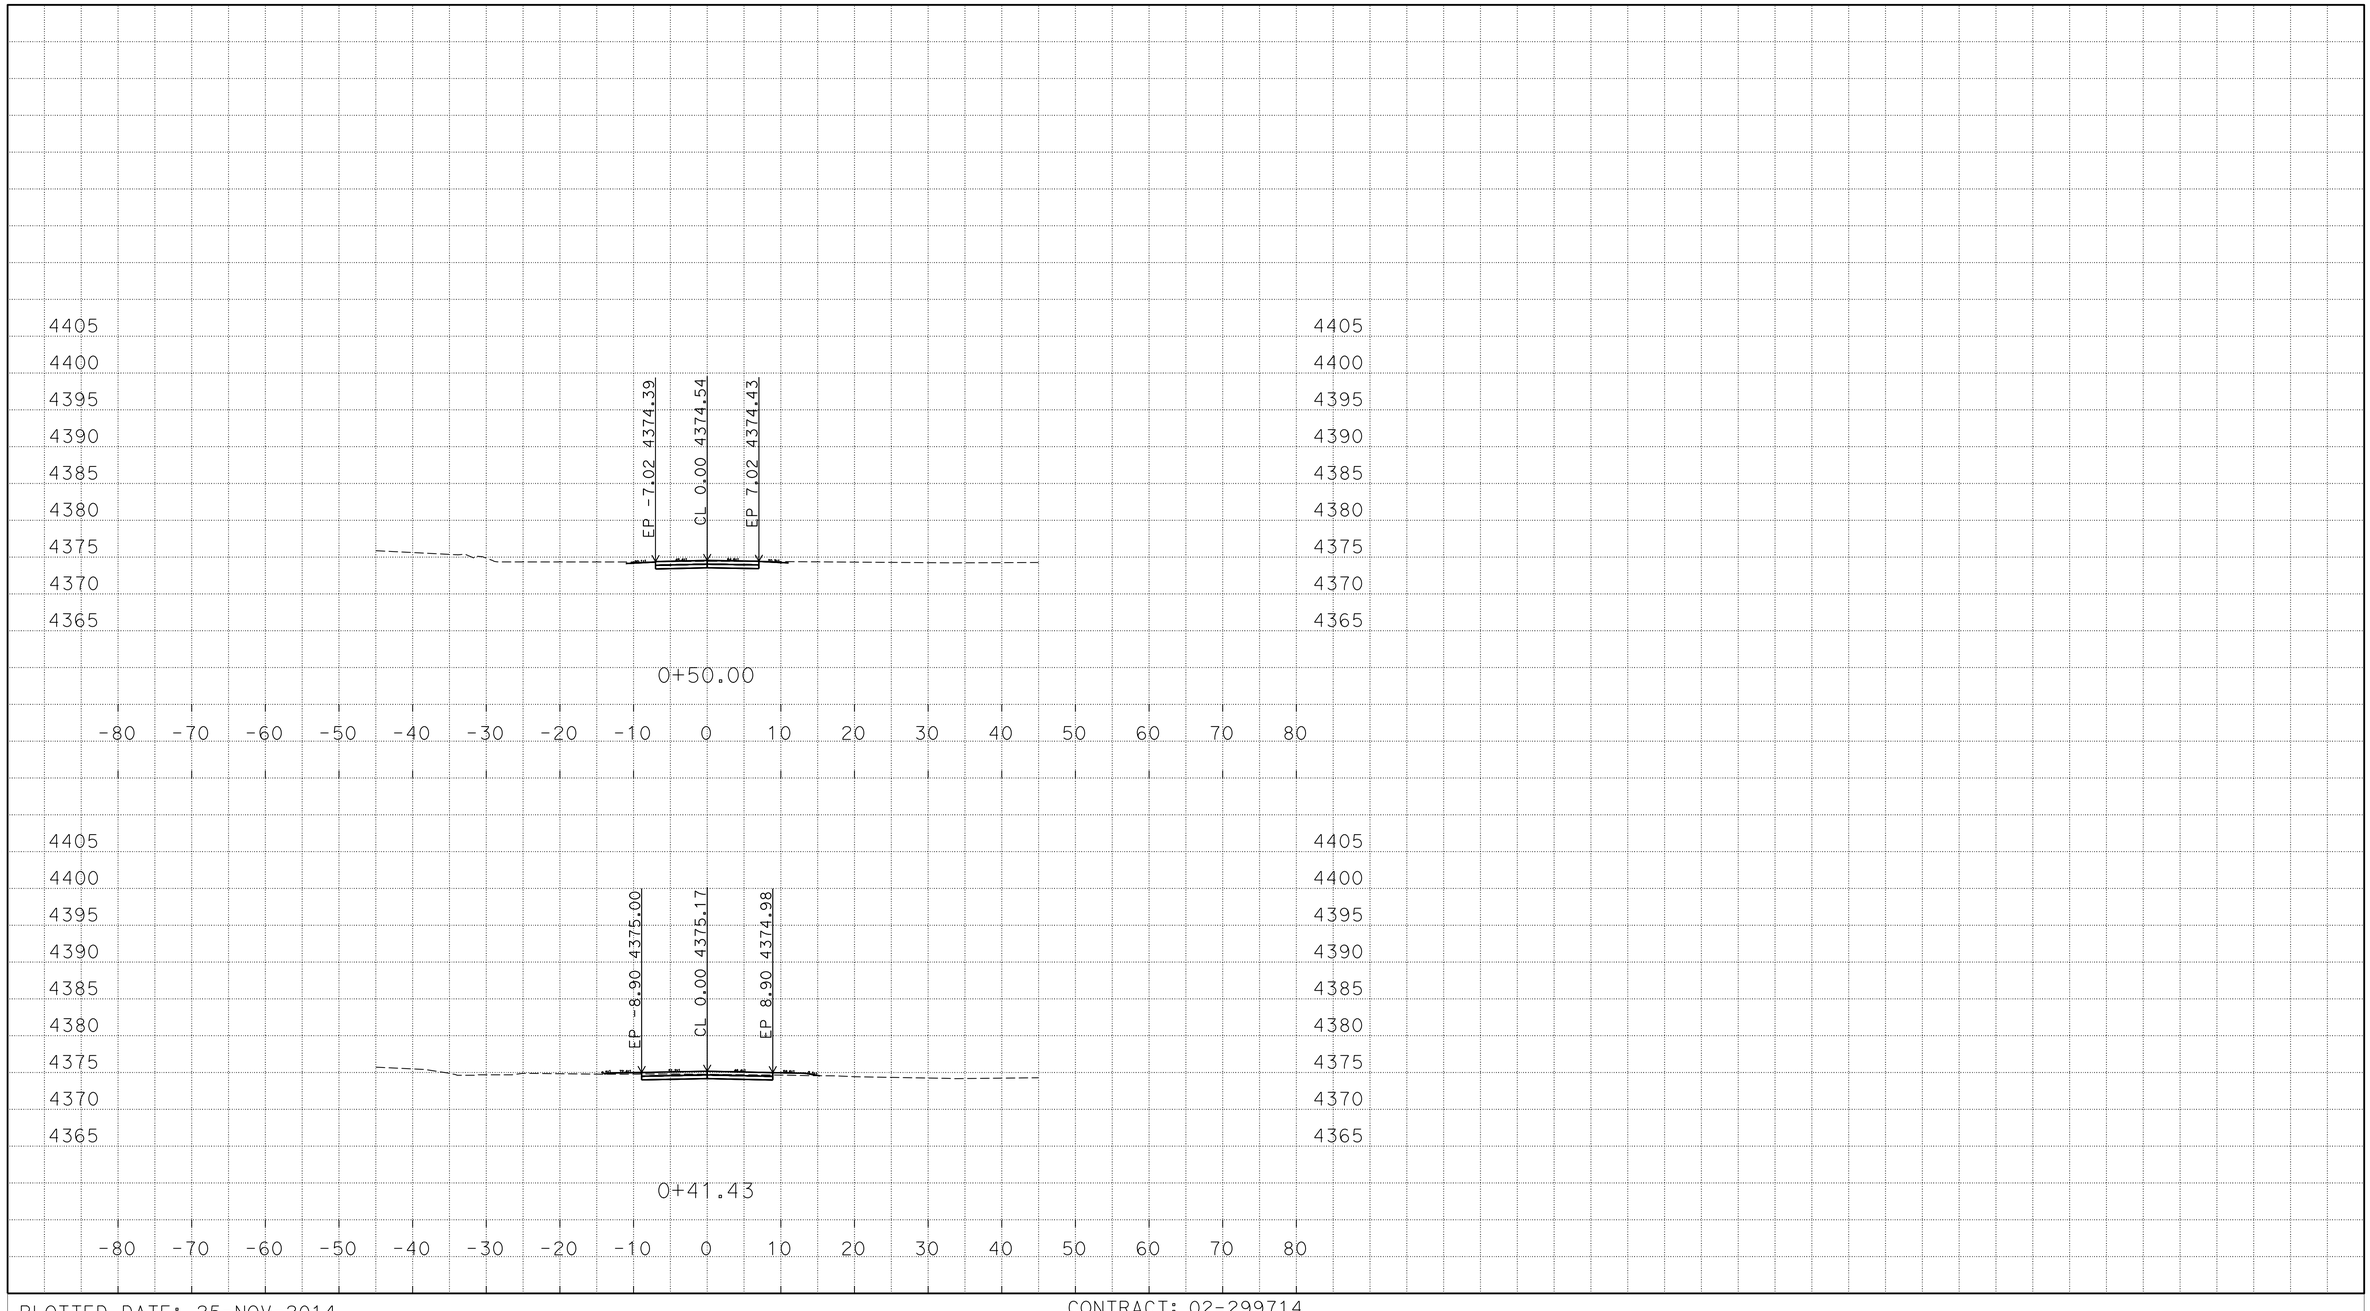

P:\proj2\02\29971\design\C3D\XSec_Qtys
0229971 Xsec RC 2014-10-08_TEMP_X_C3D_DWG.dwg - 25-Nov-14 8:54 AM

PLOTTED DATE: 25-NOV-2014

SCALE: 1"=10' Horiz.
1"=10' Vert.

CREATED BY: S117566

CONTRACT: 02-299714

DIST/CO/RTE/PM: 02/Mod/299/39.5/40.5

PROJECT ID: 02-1200-0022-4

"R07" LINE
CROSS SECTIONS
205 OF 248

FOR EARTHWORK DEVELOPMENT ONLY

All Dimensions are U.S. Survey Feet

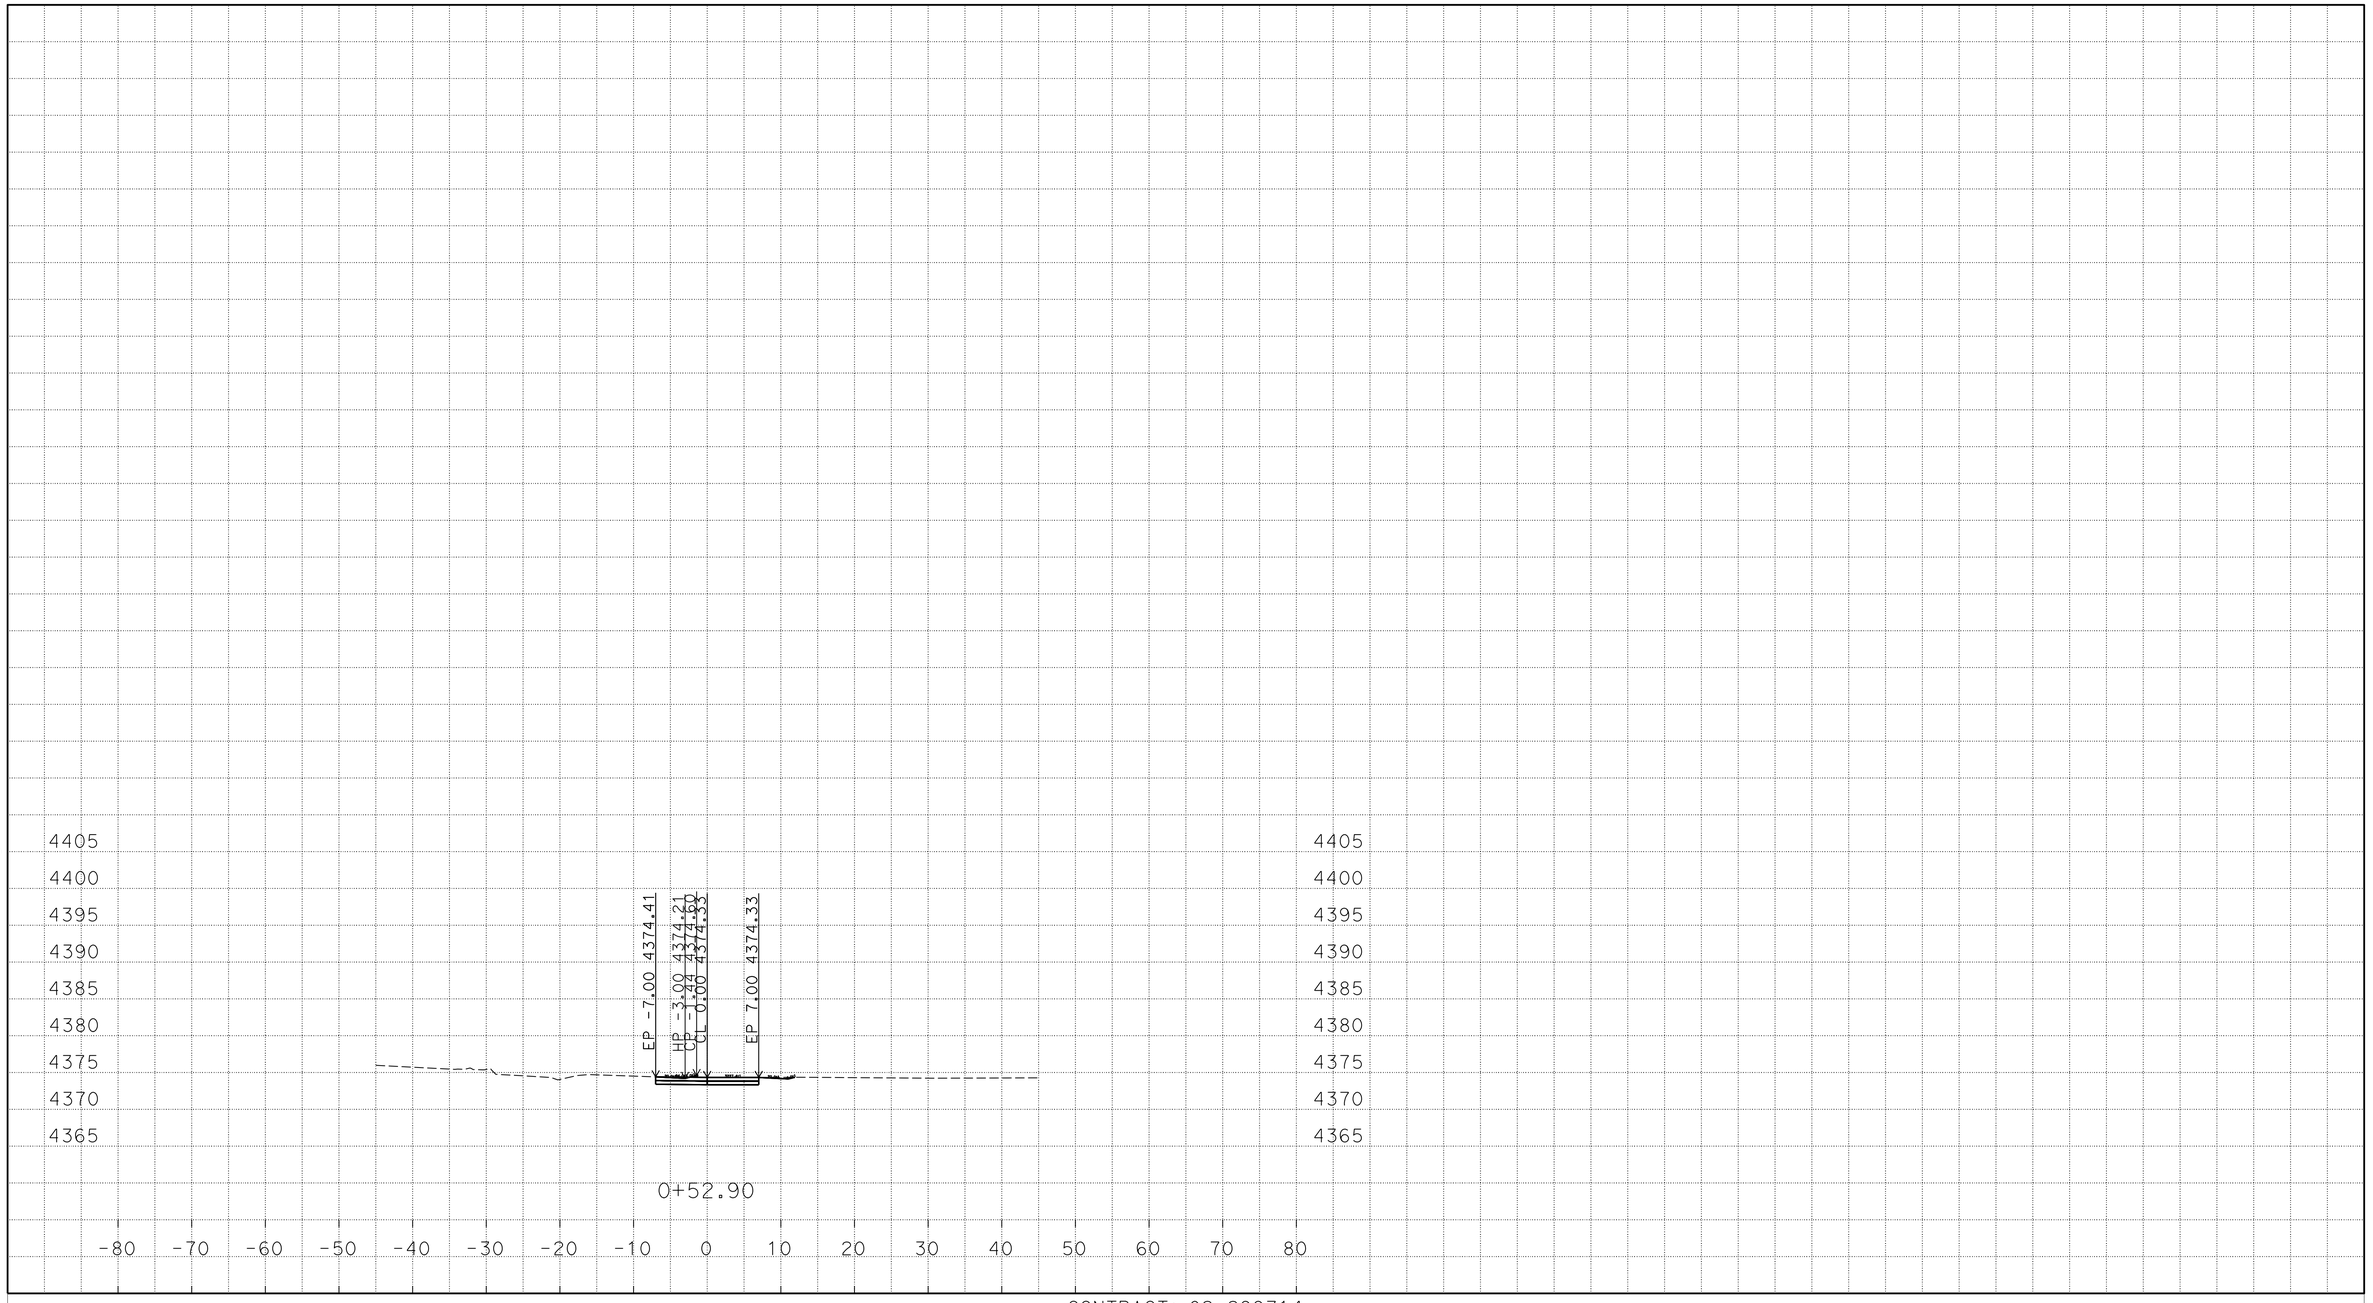

P:\proj2\02\29971\design\C3D\XSec_Qtys
0229971 Xsec RC 2014-10-08_TEMP_X_C3D_DWG.dwg - 25-Nov-14 8:54 AM

PLOTTED DATE: 25-NOV-2014

SCALE: 1"=10' Horiz.
1"=10' Vert.

CREATED BY: S117566

CONTRACT: 02-299714

DIST/CO/RTE/PM: 02/Mod/299/39.5/40.5

PROJECT ID: 02-1200-0022-4

"R07" LINE
CROSS SECTIONS
206 OF 248

FOR EARTHWORK DEVELOPMENT ONLY

All Dimensions are U.S. Survey Feet

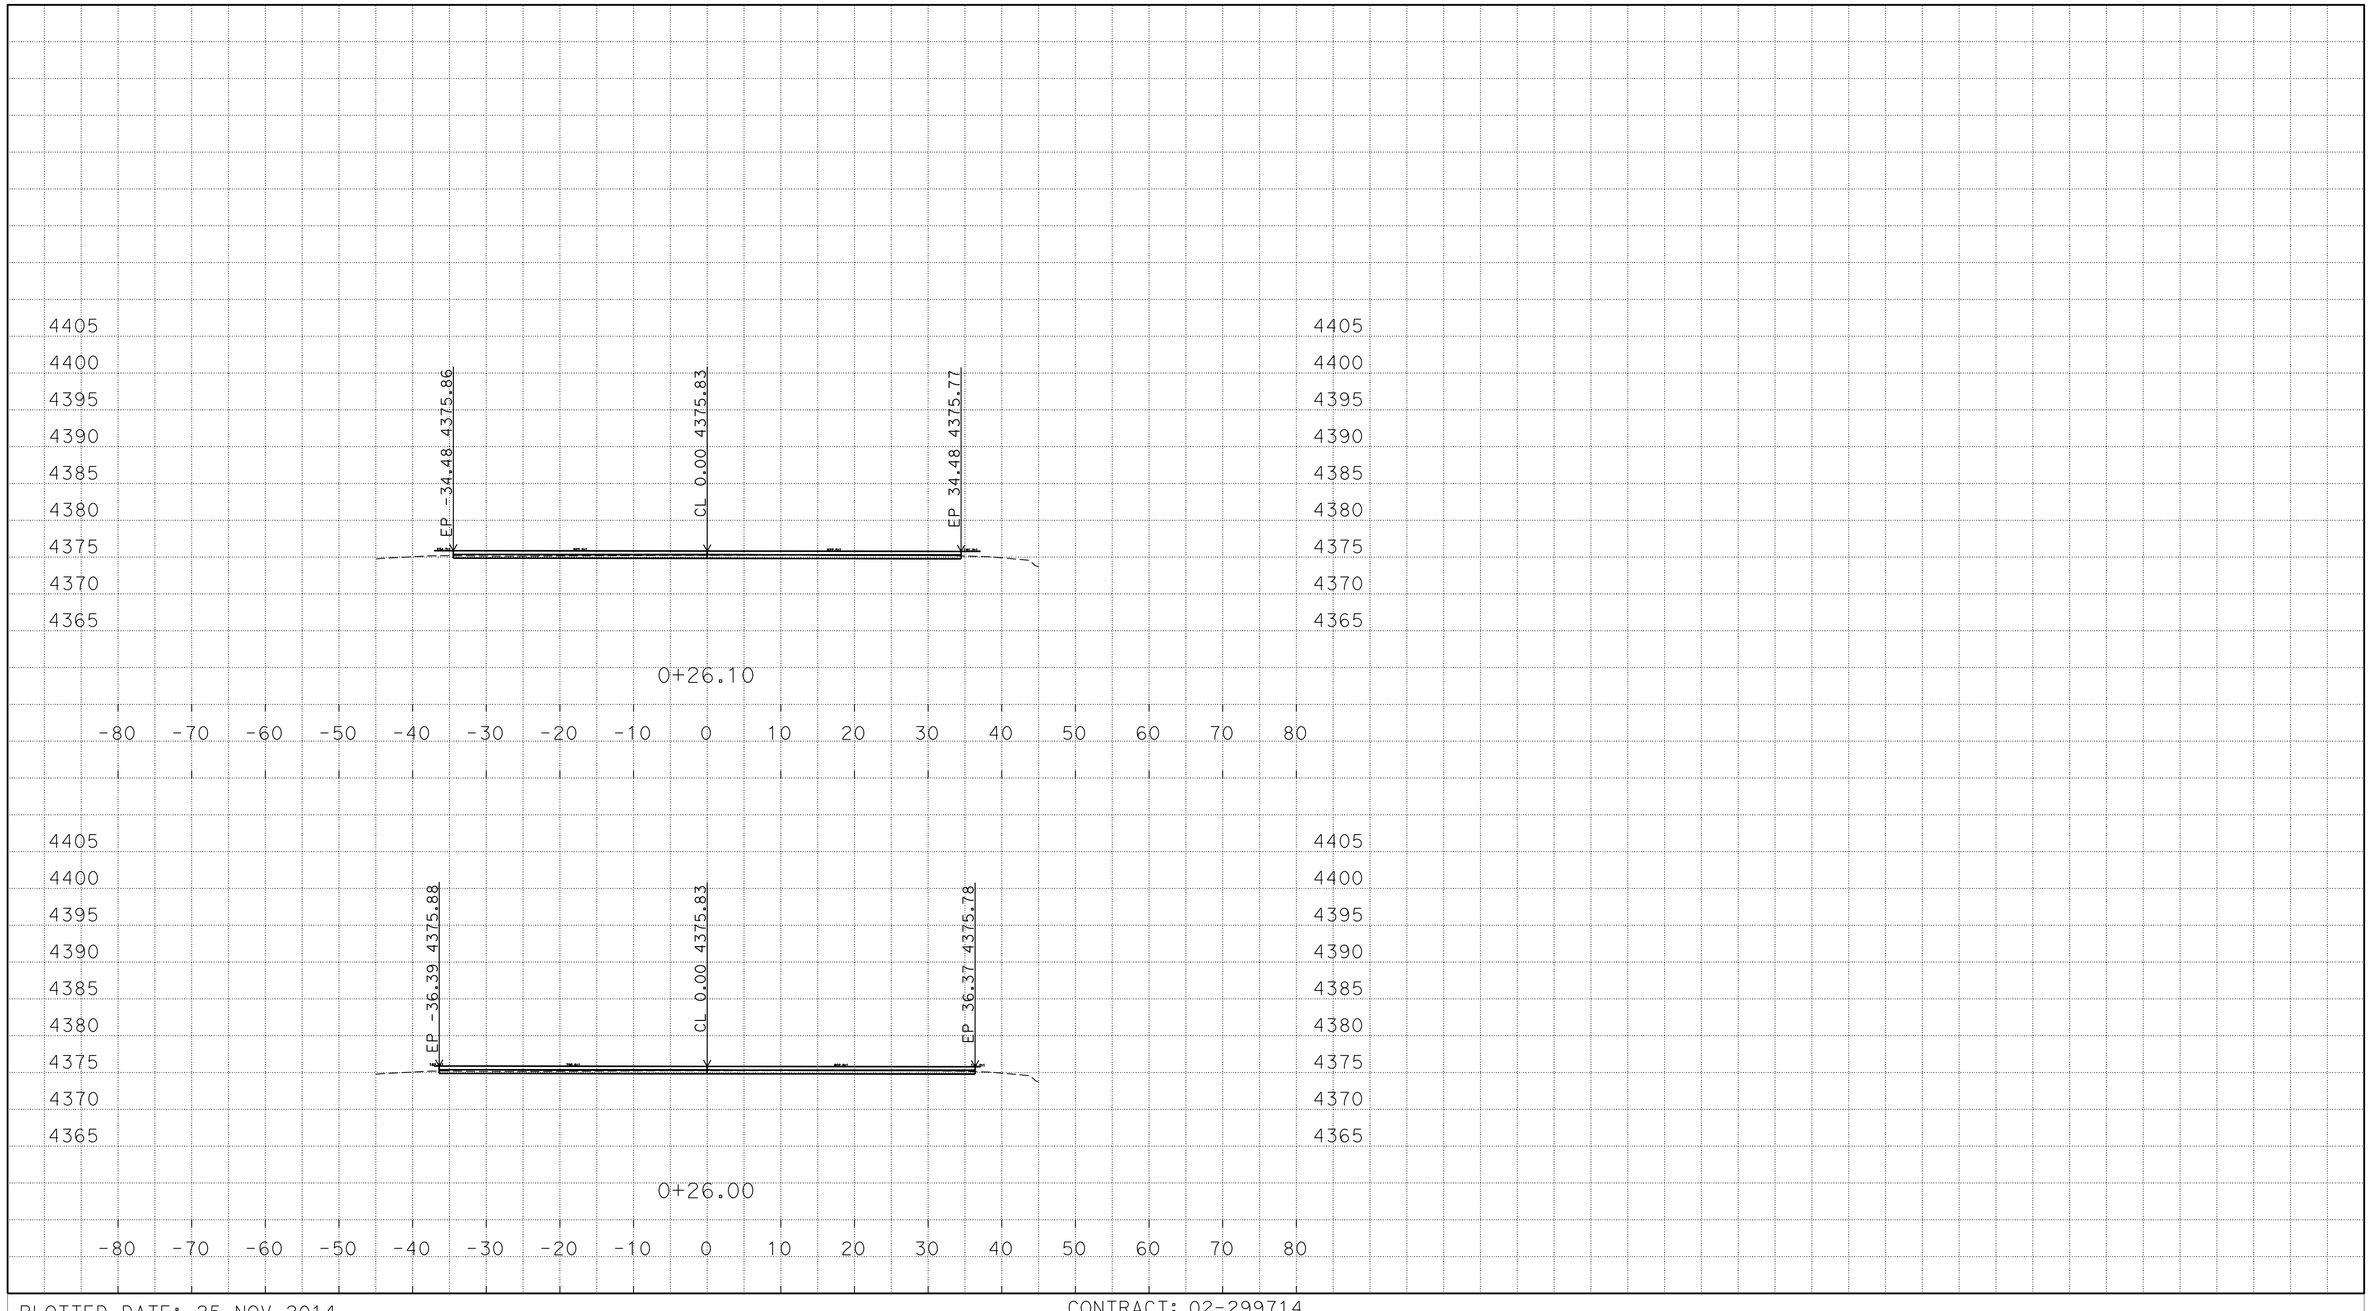

P:\proj2\02\29971\design\C3D\XSec_Qtys
0229971 Xsec RC 2014-10-08_TEMP_X_C3D_DWG.dwg - 25-Nov-14 8:54 AM

PLOTTED DATE: 25-NOV-2014

SCALE: 1"=10' Horiz.
1"=10' Vert.

CREATED BY: S117566

CONTRACT: 02-299714

DIST/CO/RTE/PM: 02/Mod/299/39.5/40.5

PROJECT ID: 02-1200-0022-4

"R08" LINE
CROSS SECTIONS
207 OF 248

FOR EARTHWORK DEVELOPMENT ONLY

All Dimensions are U.S. Survey Feet

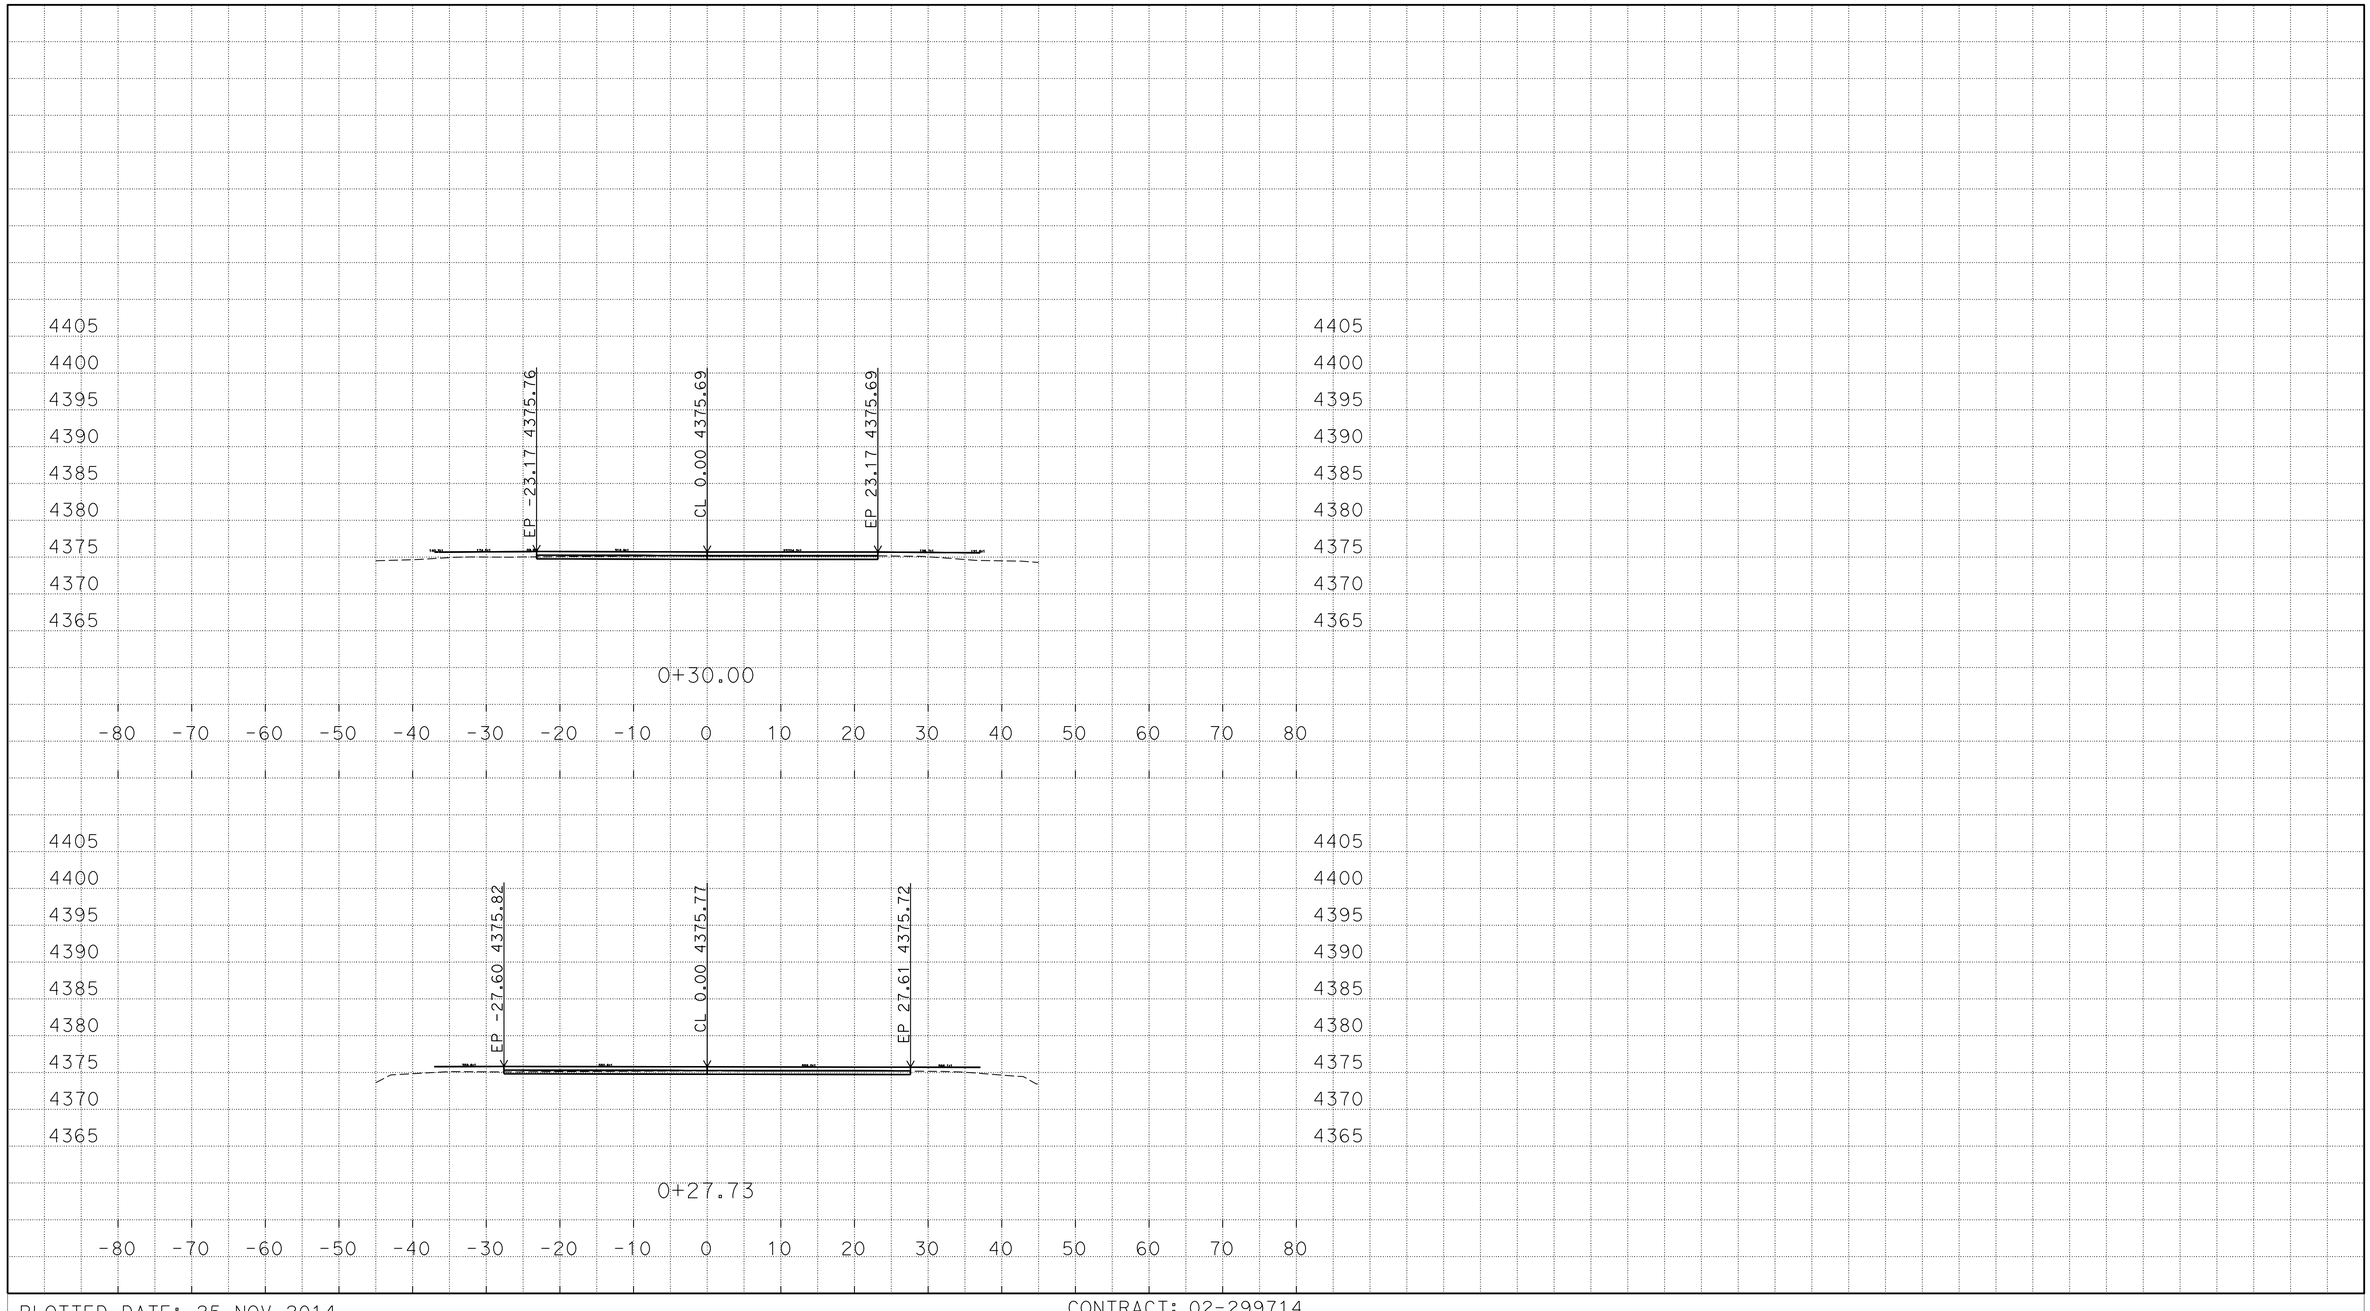

P:\proj2\02\29971\design\C3D\XSec_Qtys
0229971 Xsec RC 2014-10-08_TEMP_X_C3D_DWG.dwg - 25-Nov-14 8:54 AM

PLOTTED DATE: 25-NOV-2014

SCALE: 1"=10' Horiz.
1"=10' Vert.

CREATED BY: S117566

CONTRACT: 02-299714

DIST/CO/RTE/PM: 02/Mod/299/39.5/40.5

PROJECT ID: 02-1200-0022-4

"R08" LINE
CROSS SECTIONS
208 OF 248

FOR EARTHWORK DEVELOPMENT ONLY

All Dimensions are U.S. Survey Feet

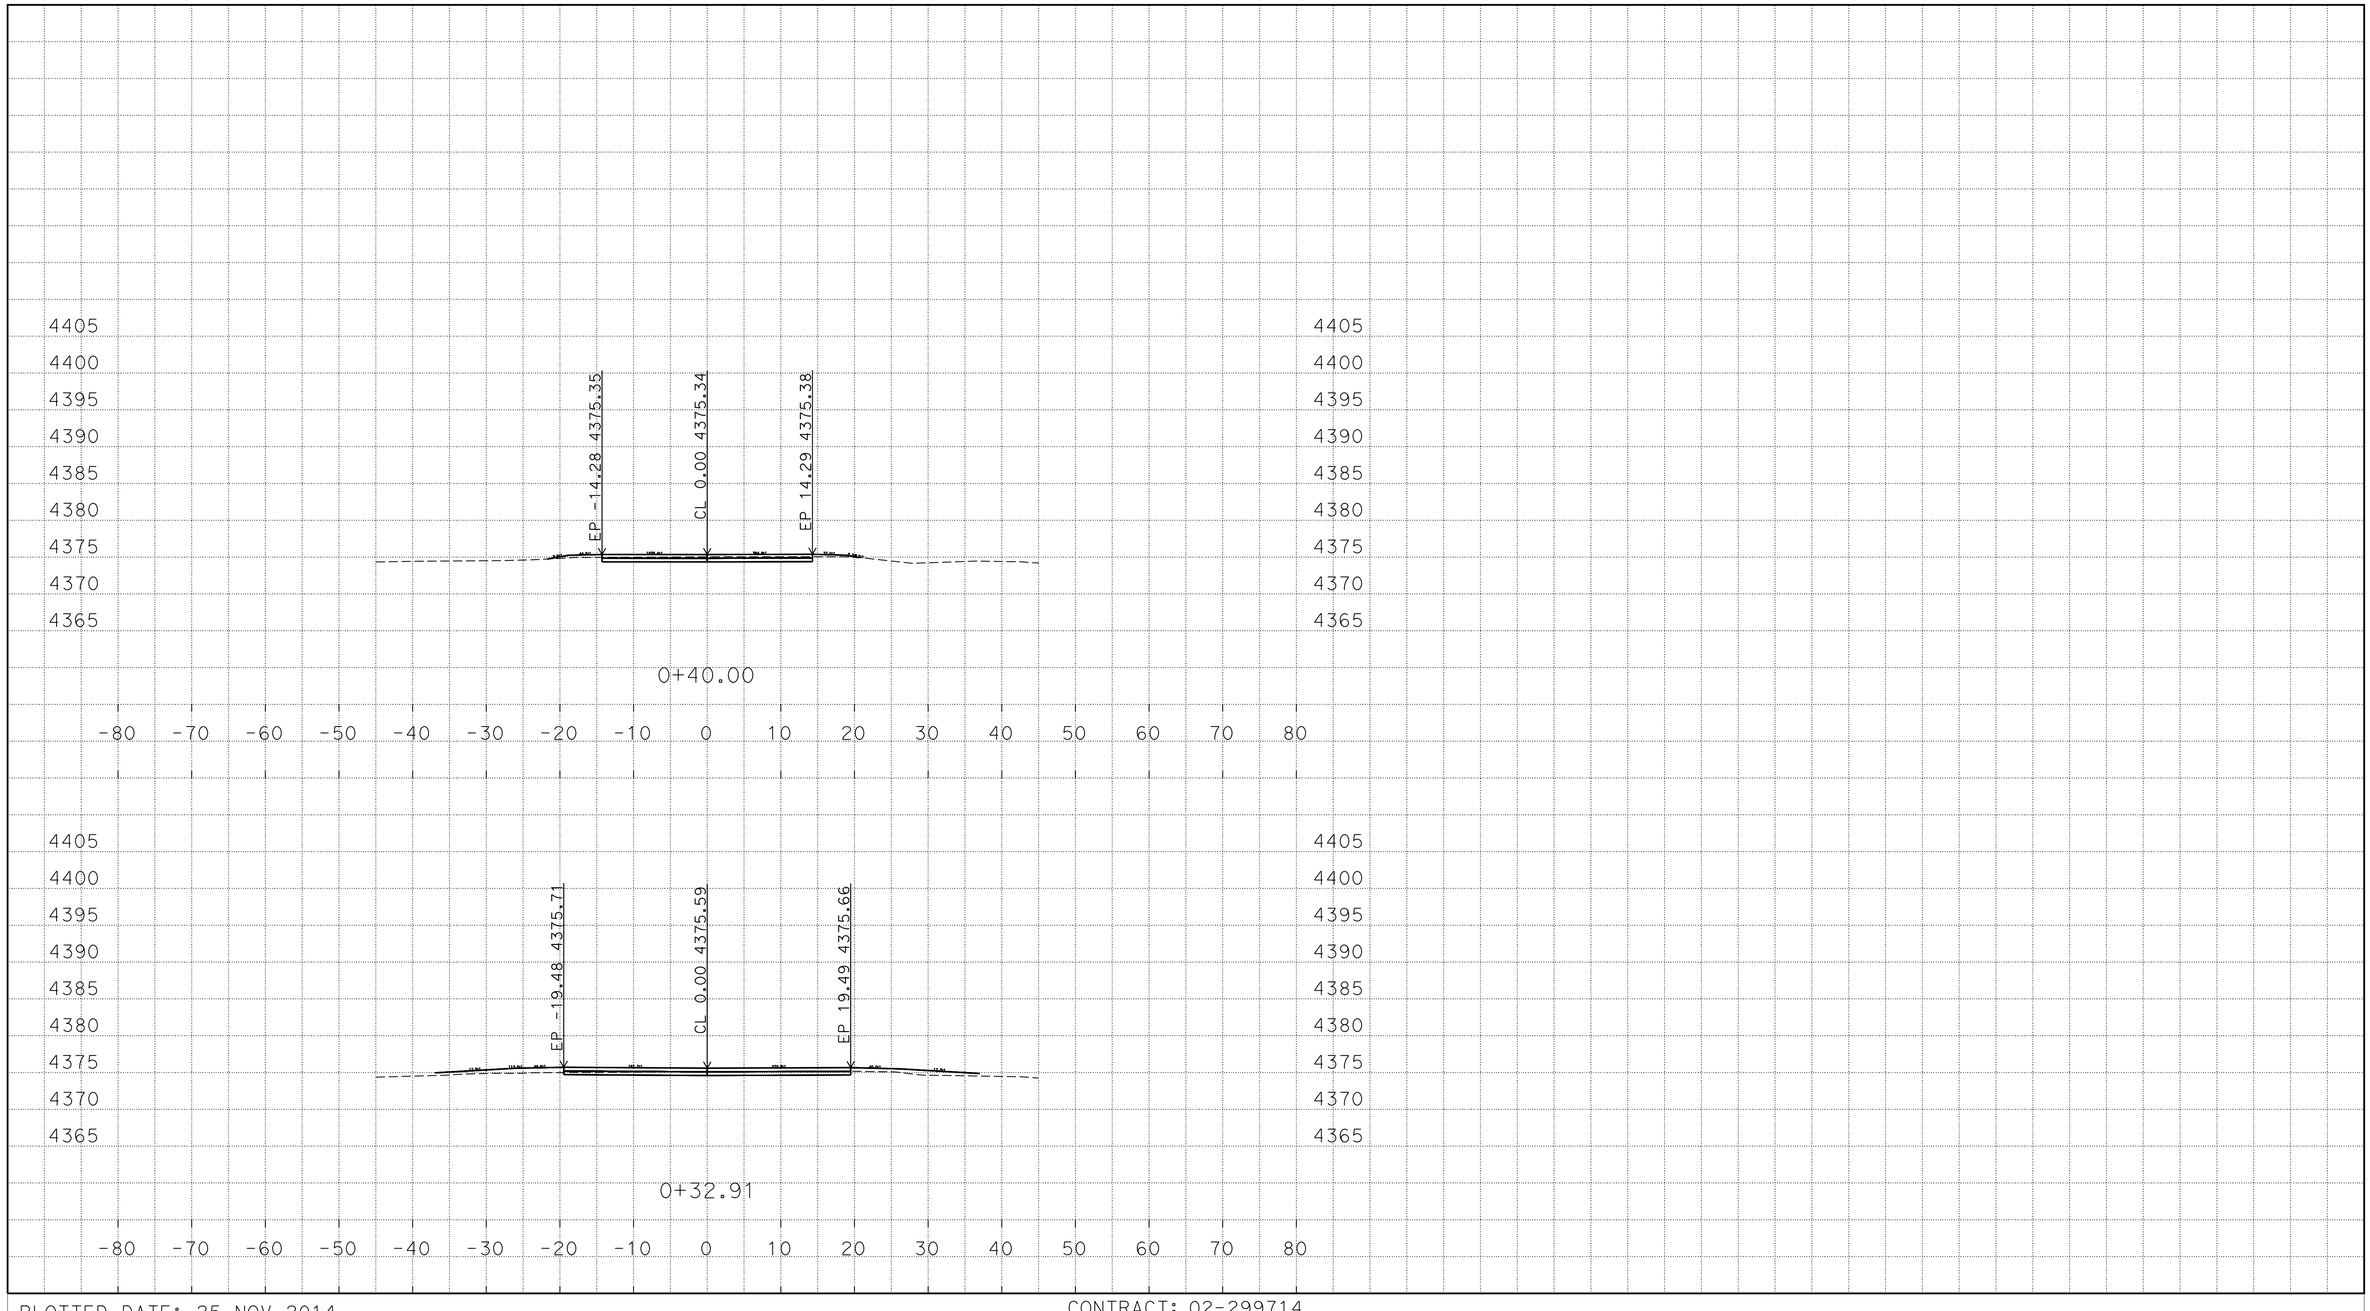

P:\proj2\02\29971\design\C3D\XSec_Qtys
0229971 Xsec RC 2014-10-08_TEMP_X_C3D_DWG.dwg - 25-Nov-14 8:54 AM

PLOTTED DATE: 25-NOV-2014

SCALE: 1"=10' Horiz.
1"=10' Vert.

CREATED BY: S117566

CONTRACT: 02-299714

DIST/CO/RTE/PM: 02/Mod/299/39.5/40.5

PROJECT ID: 02-1200-0022-4

"R08" LINE
CROSS SECTIONS
209 OF 248

FOR EARTHWORK DEVELOPMENT ONLY

All Dimensions are U.S. Survey Feet

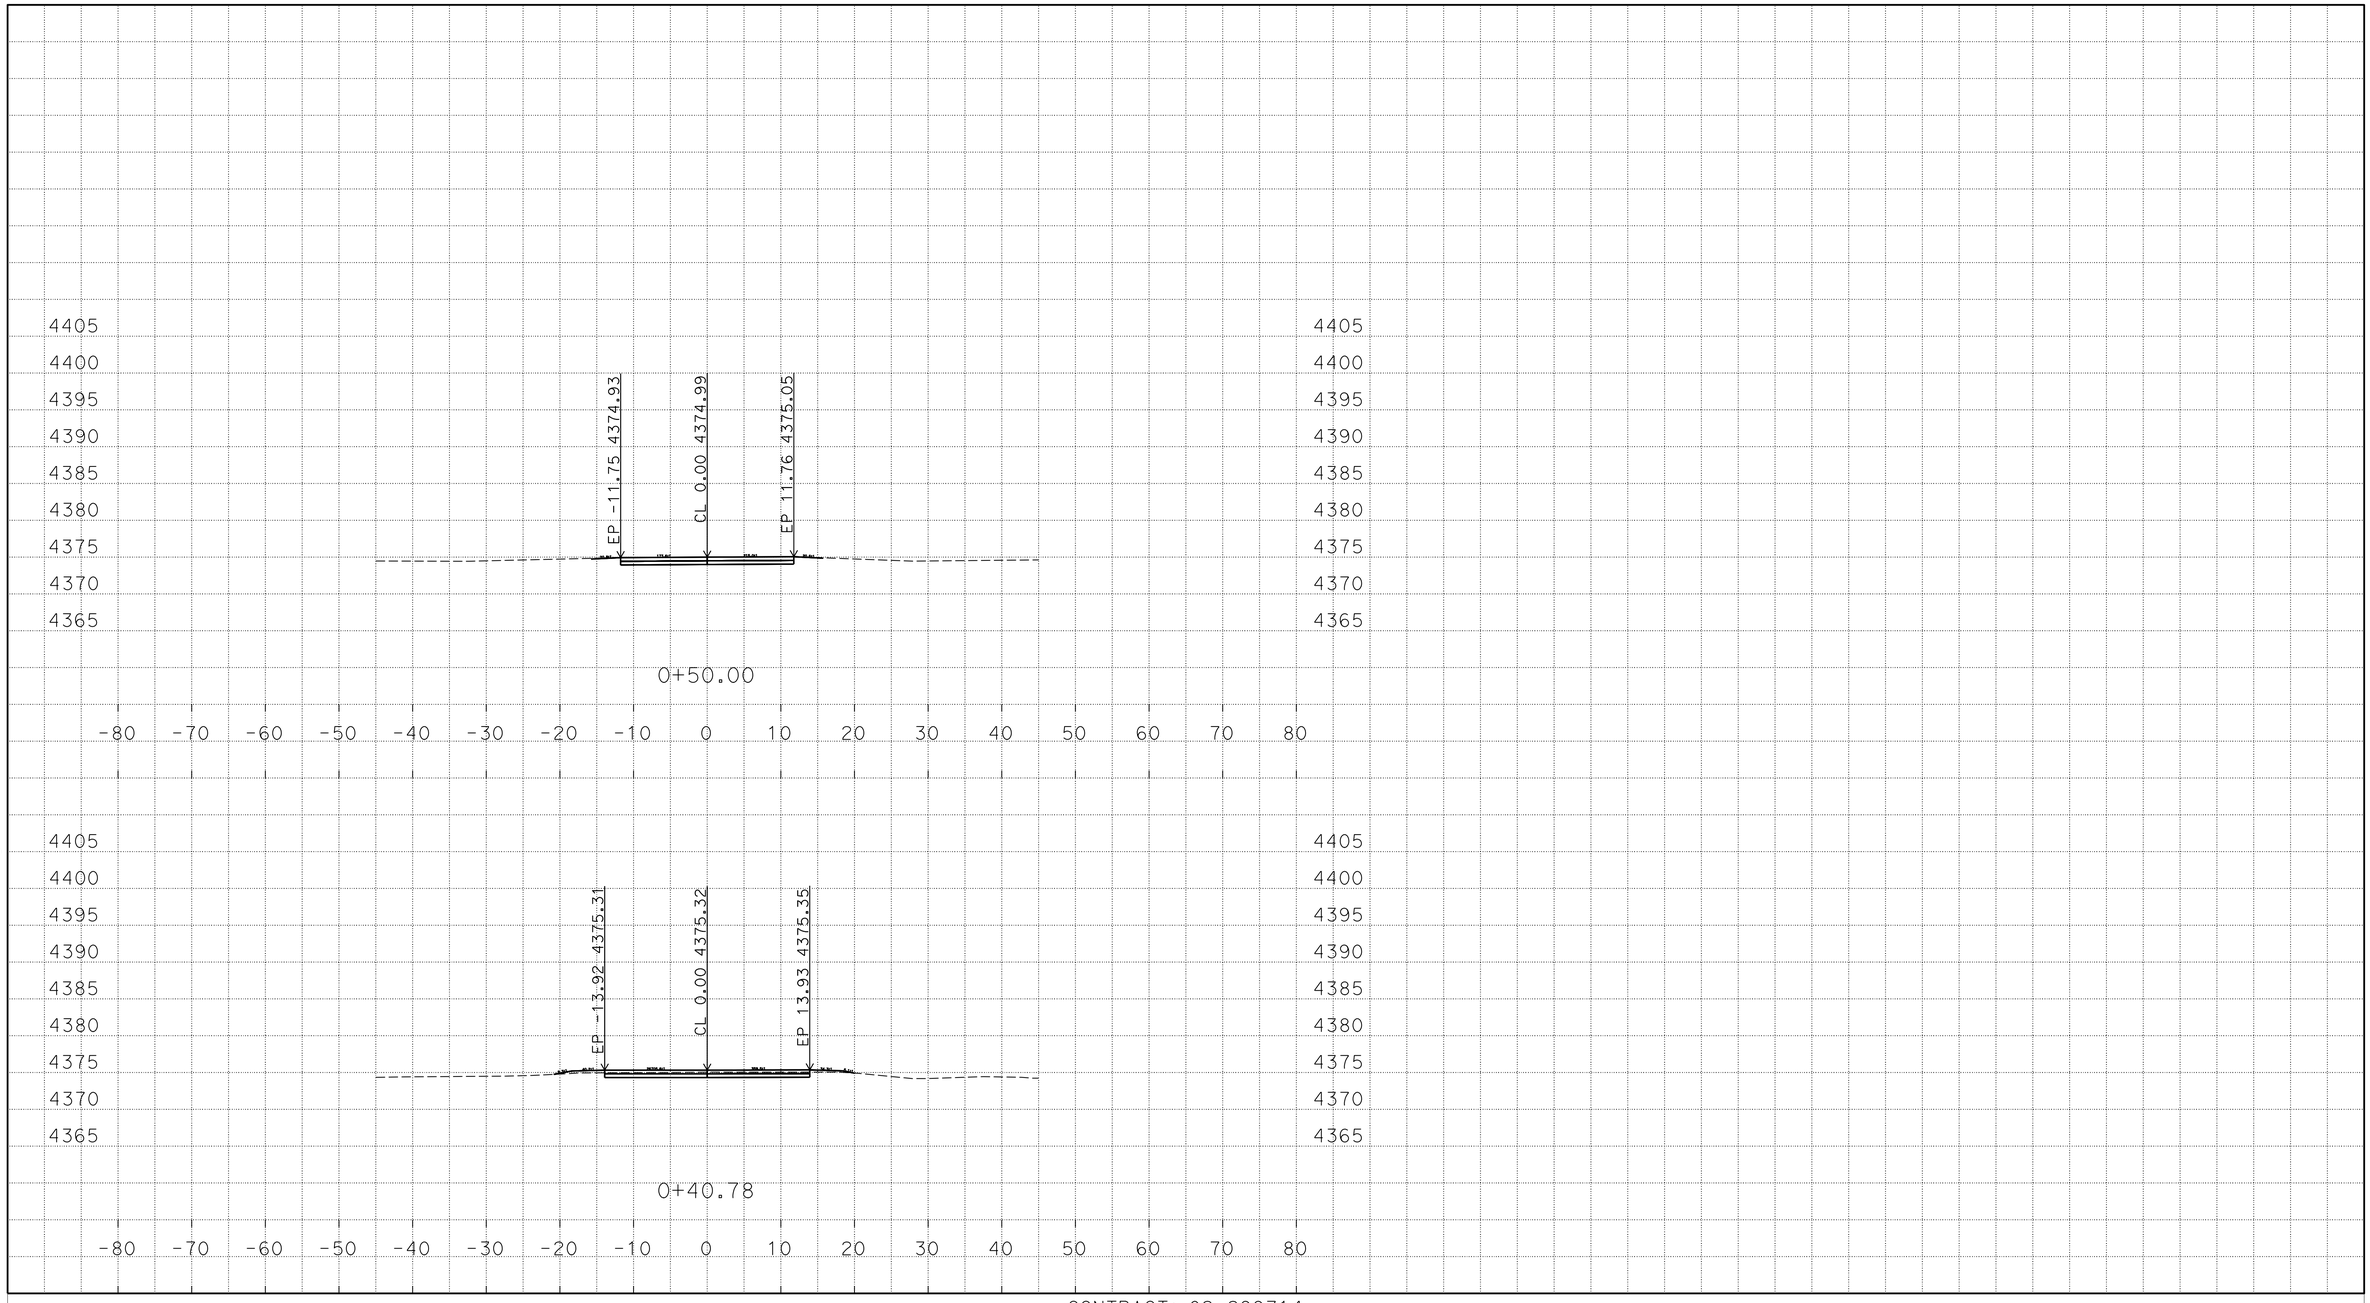

P:\proj2\02\29971\design\C3D\XSec_Qtys
0229971 Xsec RC 2014-10-08_TEMP_X_C3D_DWG.dwg - 25-Nov-14 8:54 AM

PLOTTED DATE: 25-NOV-2014

SCALE: 1"=10' Horiz.
1"=10' Vert.

CREATED BY: S117566

CONTRACT: 02-299714

DIST/CO/RTE/PM: 02/Mod/299/39.5/40.5

PROJECT ID: 02-1200-0022-4

"R08" LINE
CROSS SECTIONS
210 OF 248

FOR EARTHWORK DEVELOPMENT ONLY

All Dimensions are U.S. Survey Feet

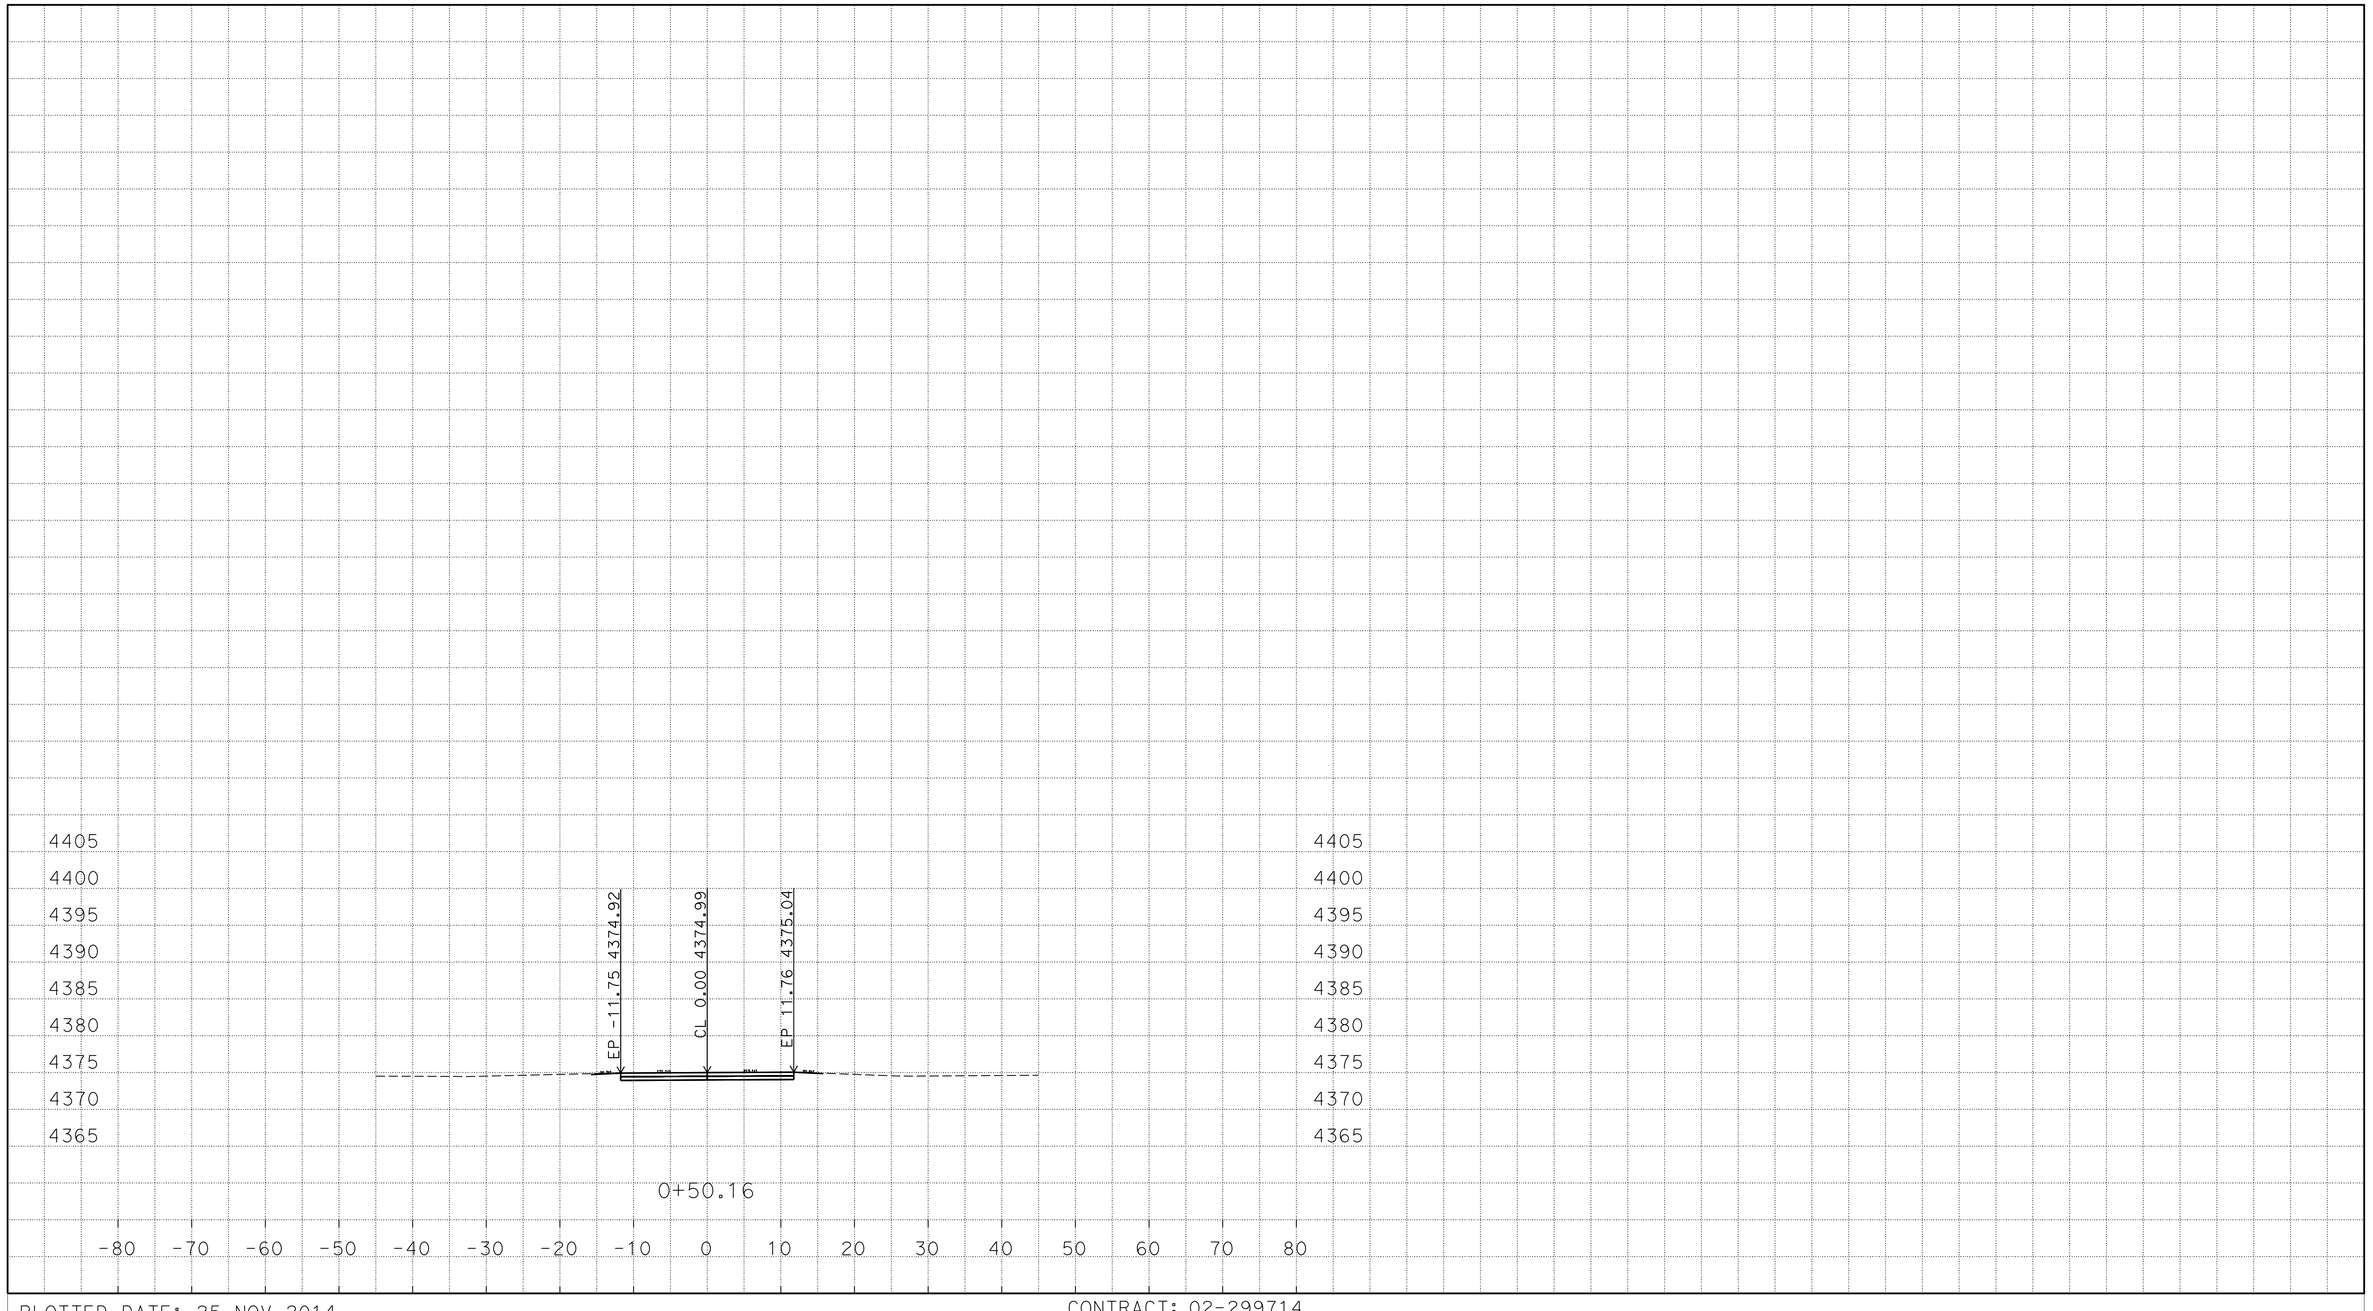

P:\proj2\02\29971\design\C3D\XSec_Qtys
0229971 Xsec RC 2014-10-08_TEMP_X_C3D_DWG.dwg - 25-Nov-14 8:54 AM

PLOTTED DATE: 25-NOV-2014

SCALE: 1"=10' Horiz.
1"=10' Vert.

CREATED BY: S117566

CONTRACT: 02-299714

DIST/CO/RTE/PM: 02/Mod/299/39.5/40.5

PROJECT ID: 02-1200-0022-4

"R08" LINE
CROSS SECTIONS
211 OF 248

FOR EARTHWORK DEVELOPMENT ONLY

All Dimensions are U.S. Survey Feet

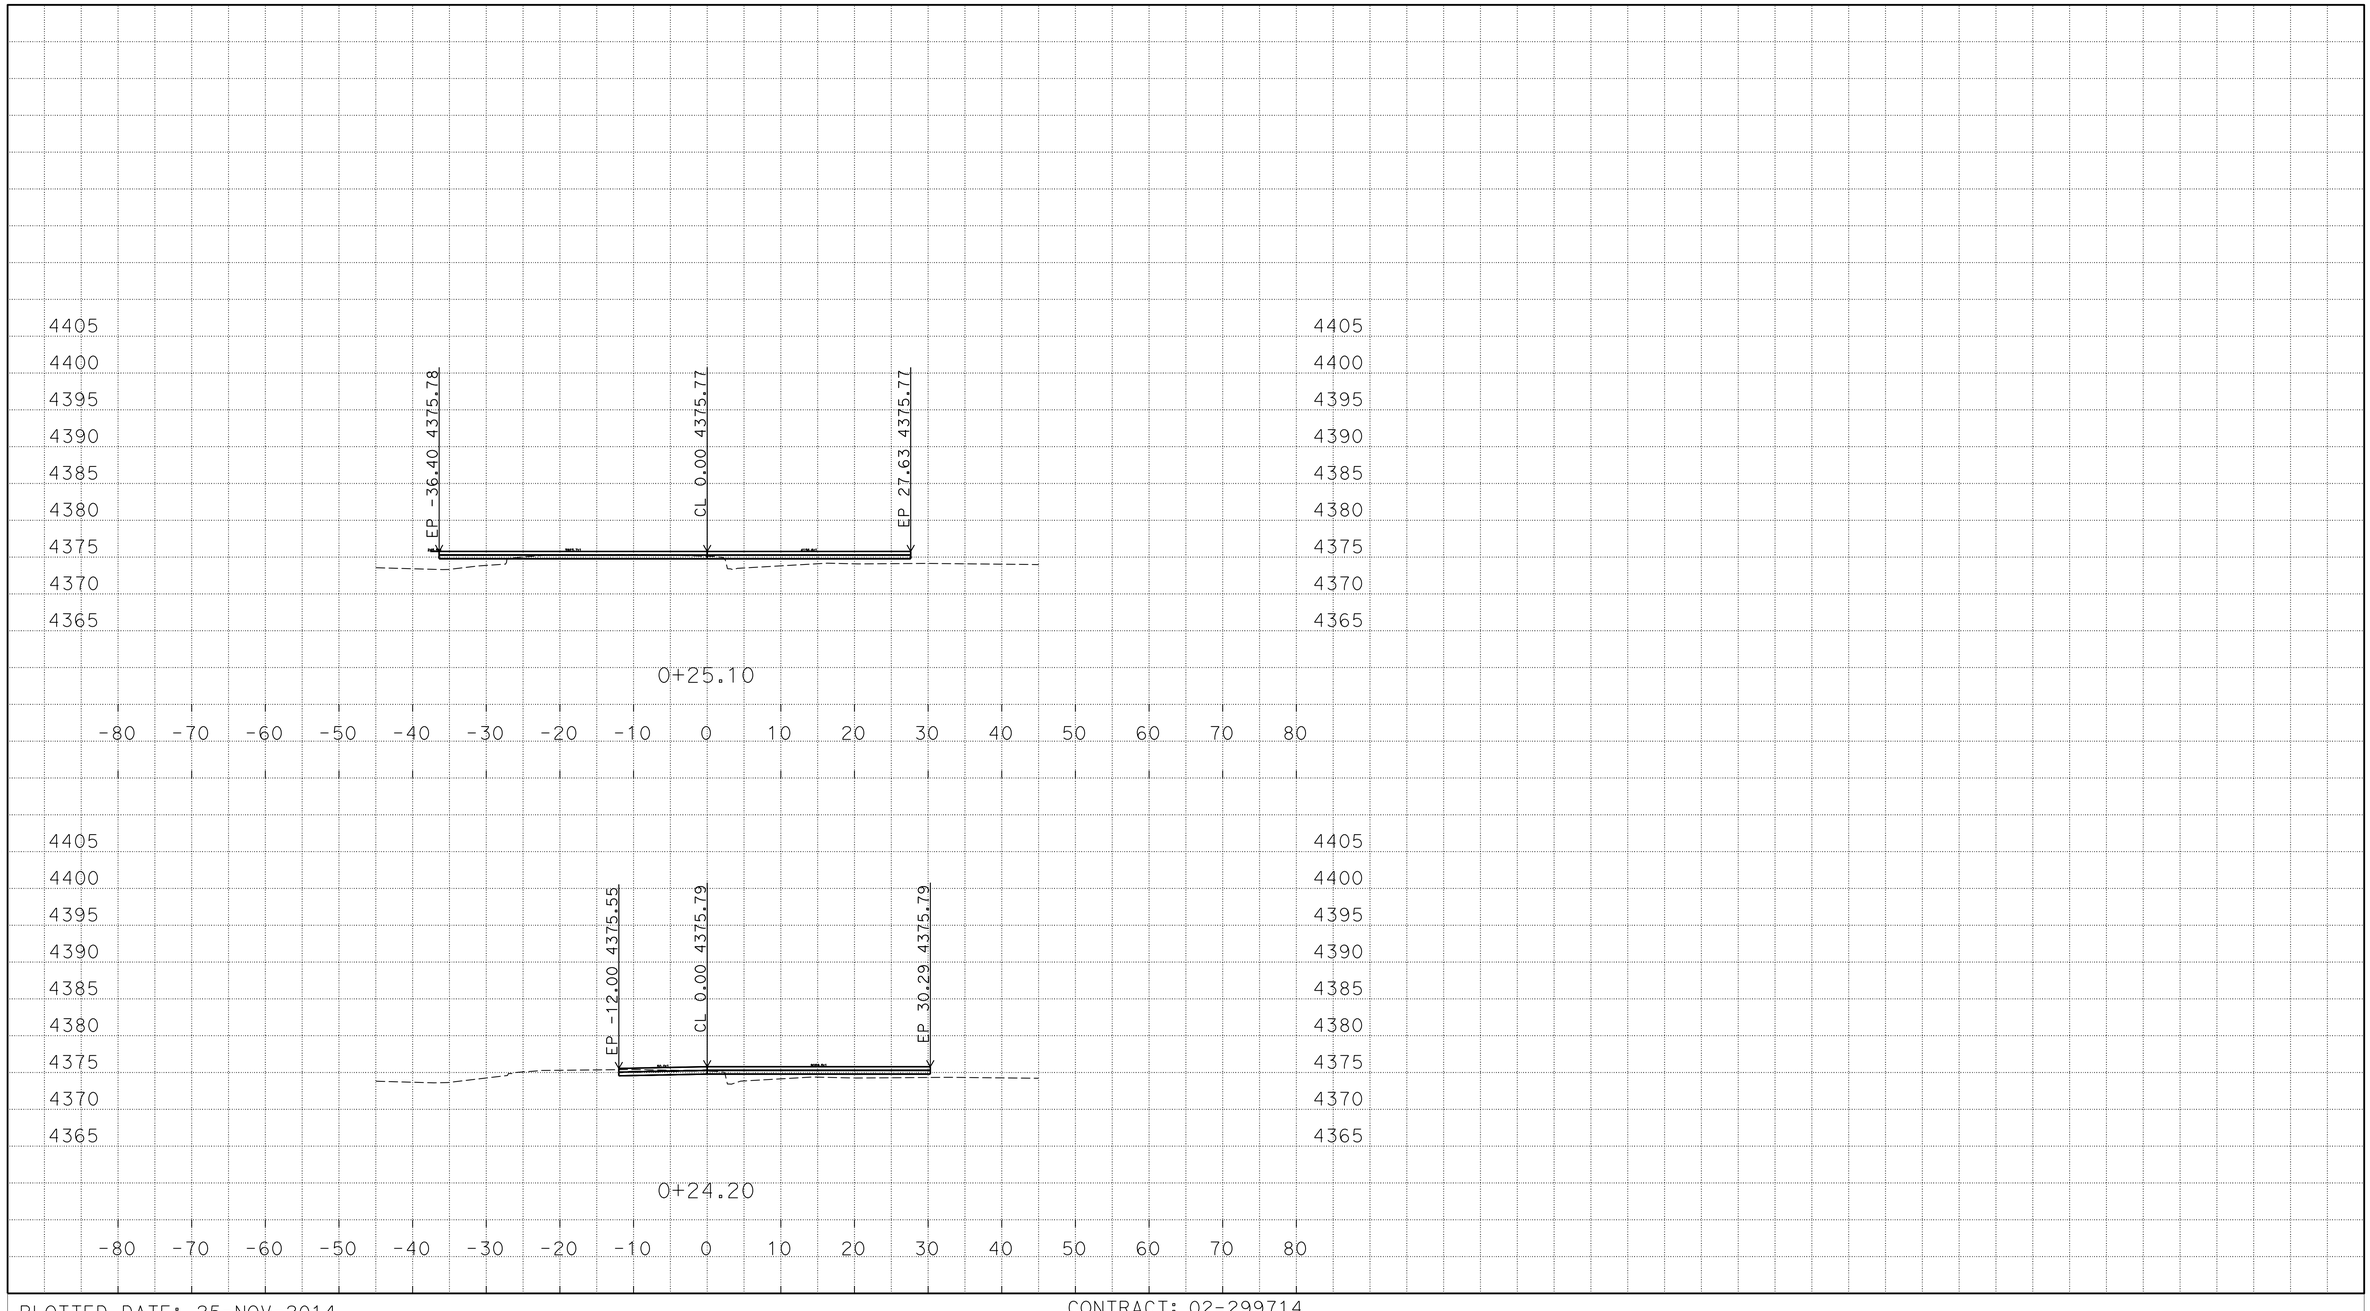

P:\proj2\02\29971\design\C3D\XSec_Qtys
0229971 Xsec RC 2014-10-08_TEMP_X_C3D_DWG.dwg - 25-Nov-14 8:54 AM

PLOTTED DATE: 25-NOV-2014

SCALE: 1"=10' Horiz.
1"=10' Vert.

CREATED BY: S117566

CONTRACT: 02-299714

DIST/CO/RTE/PM: 02/Mod/299/39.5/40.5

PROJECT ID: 02-1200-0022-4

"R09" LINE
CROSS SECTIONS
212 OF 248

FOR EARTHWORK DEVELOPMENT ONLY

All Dimensions are U.S. Survey Feet

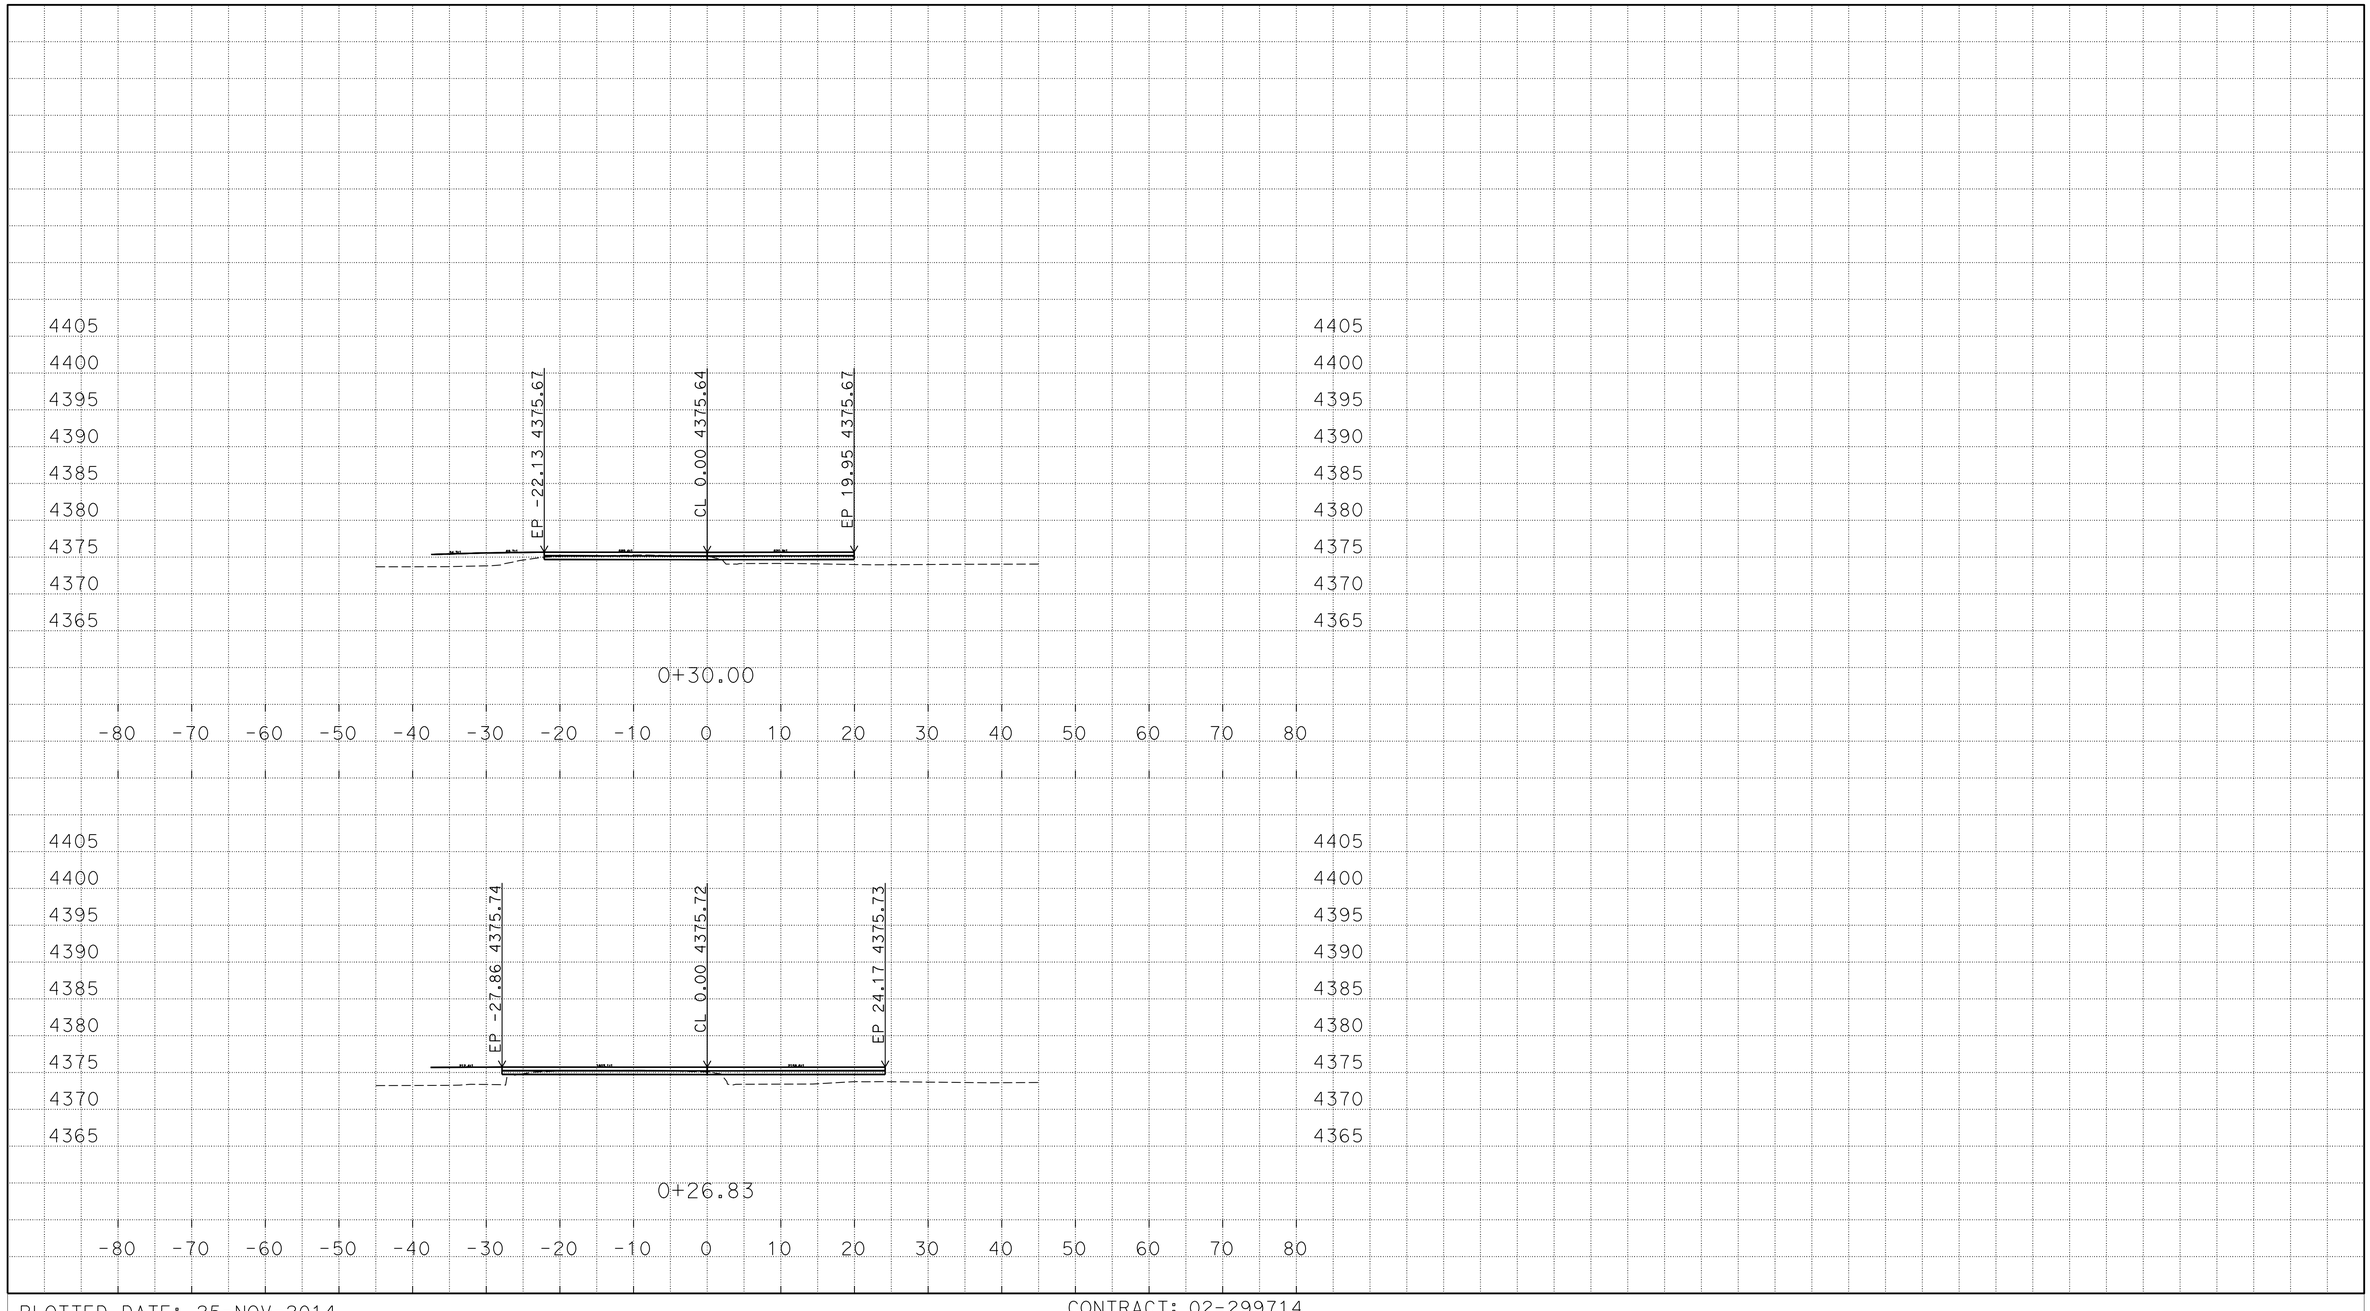

P:\proj2\02\29971\design\C3D\XSec_Qtys
0229971 Xsec RC 2014-10-08_TEMP_X_C3D_DWG.dwg - 25-Nov-14 8:54 AM

PLOTTED DATE: 25-NOV-2014

SCALE: 1"=10' Horiz.
1"=10' Vert.

CREATED BY: S117566

CONTRACT: 02-299714

DIST/CO/RTE/PM: 02/Mod/299/39.5/40.5

PROJECT ID: 02-1200-0022-4

"R09" LINE
CROSS SECTIONS
213 OF 248

FOR EARTHWORK DEVELOPMENT ONLY

All Dimensions are U.S. Survey Feet

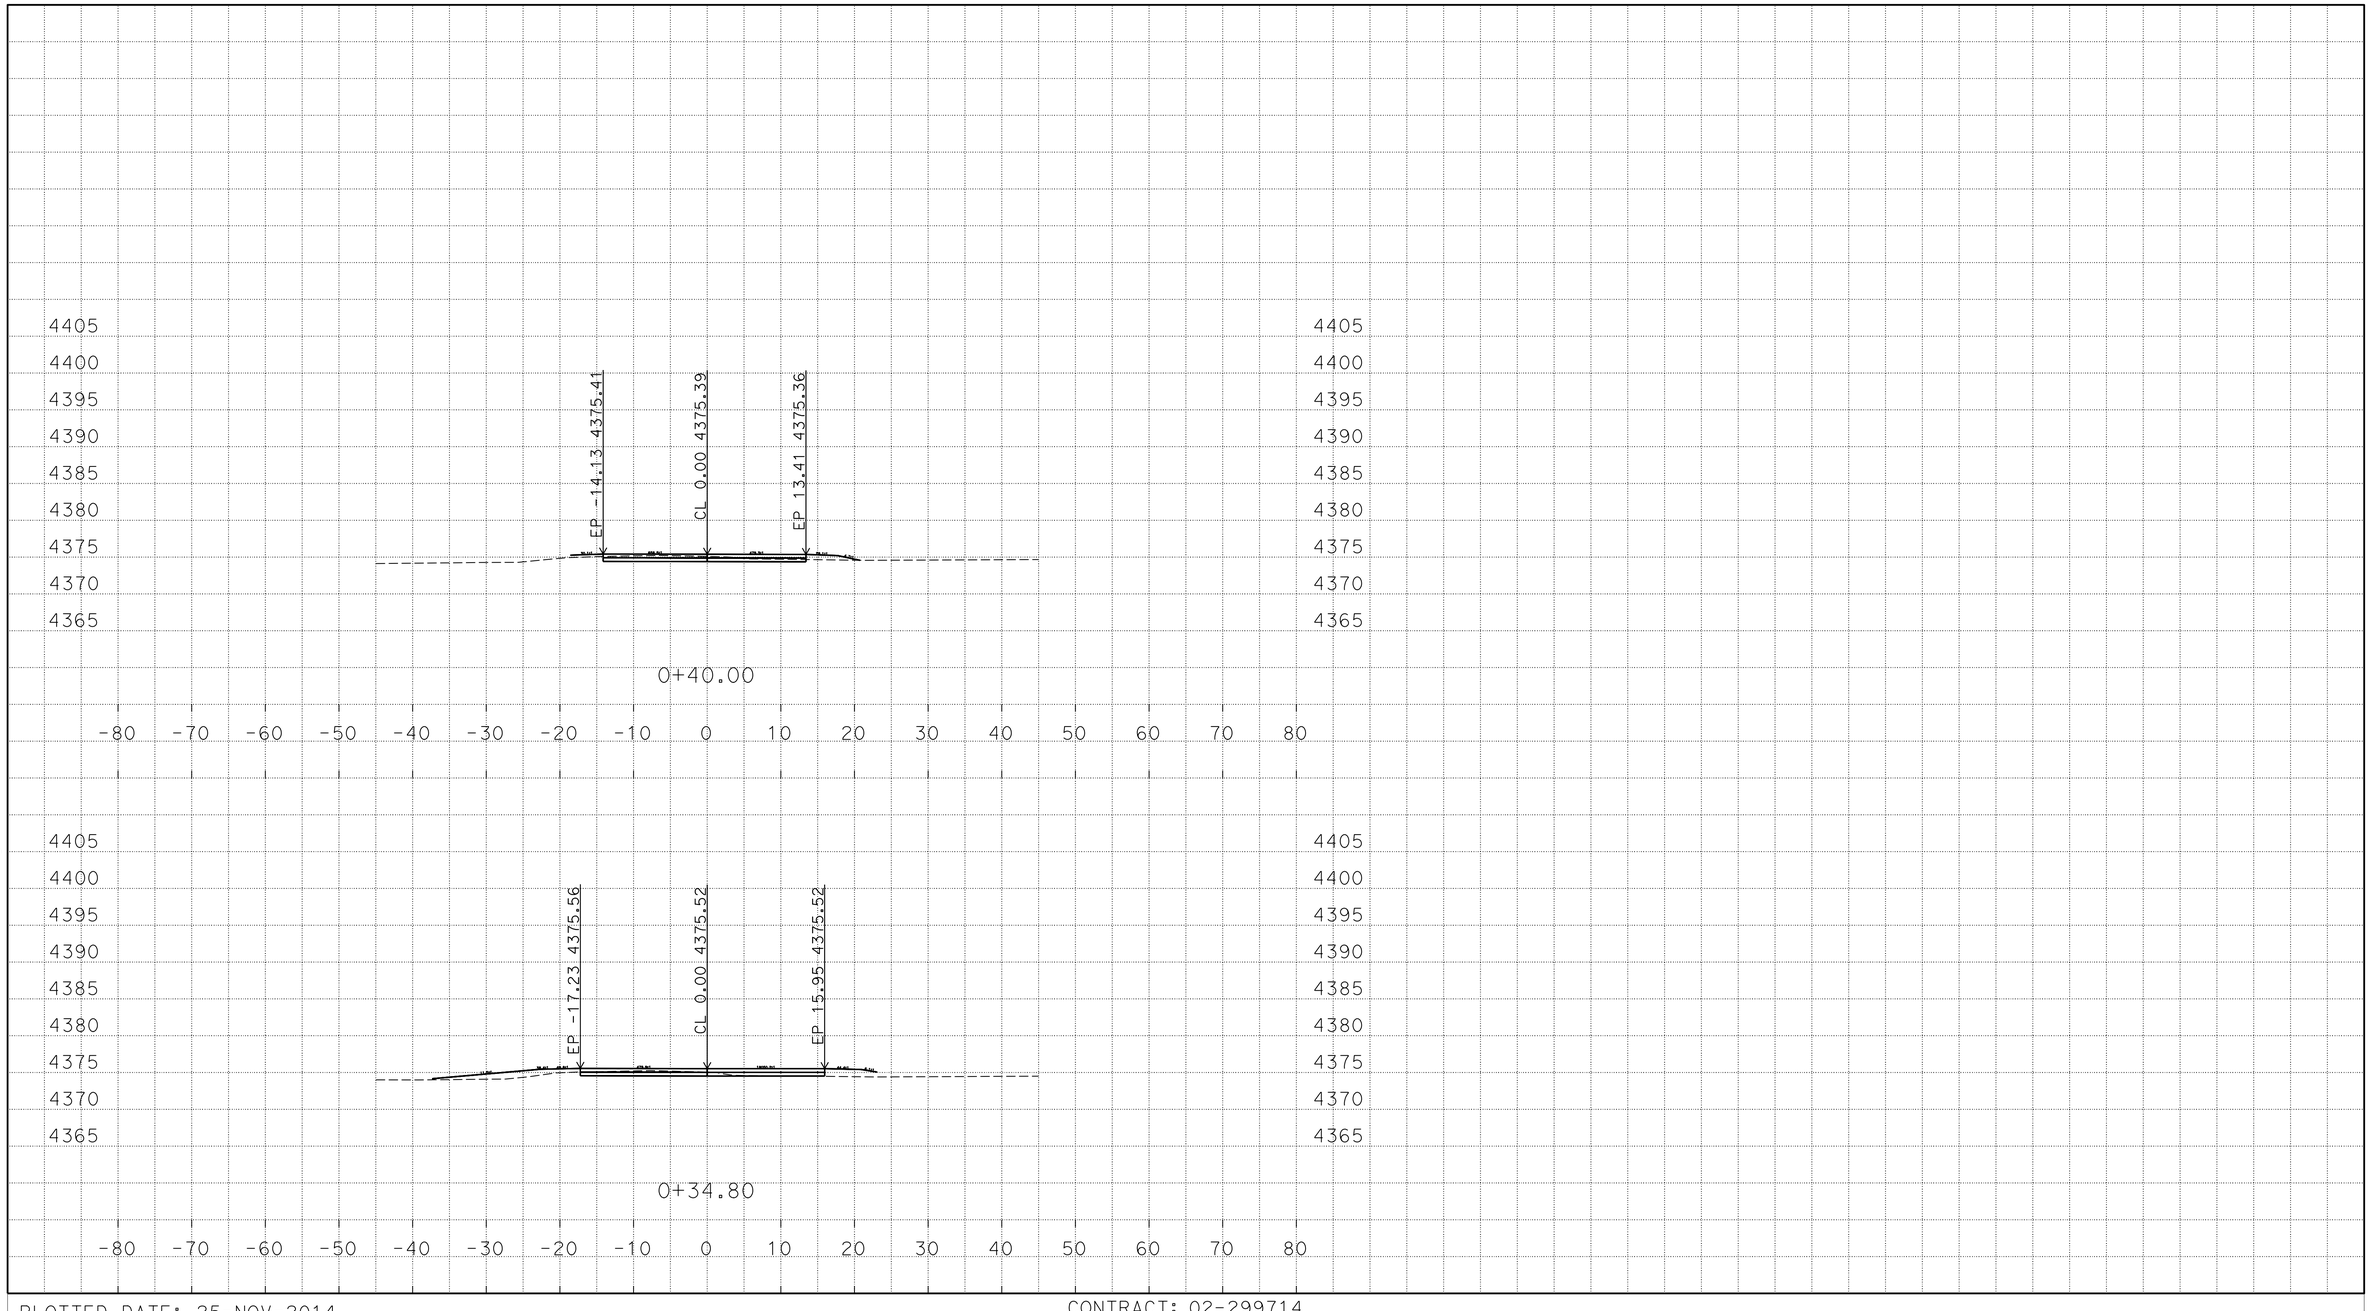

P:\proj2\02\29971\design\C3D\XSec_Qtys
0229971 Xsec RC 2014-10-08_TEMP_X_C3D_DWG.dwg - 25-Nov-14 8:54 AM

PLOTTED DATE: 25-NOV-2014

SCALE: 1"=10' Horiz.
1"=10' Vert.

CREATED BY: S117566

CONTRACT: 02-299714

DIST/CO/RTE/PM: 02/Mod/299/39.5/40.5

PROJECT ID: 02-1200-0022-4

"R09" LINE
CROSS SECTIONS
214 OF 248

FOR EARTHWORK DEVELOPMENT ONLY

All Dimensions are U.S. Survey Feet

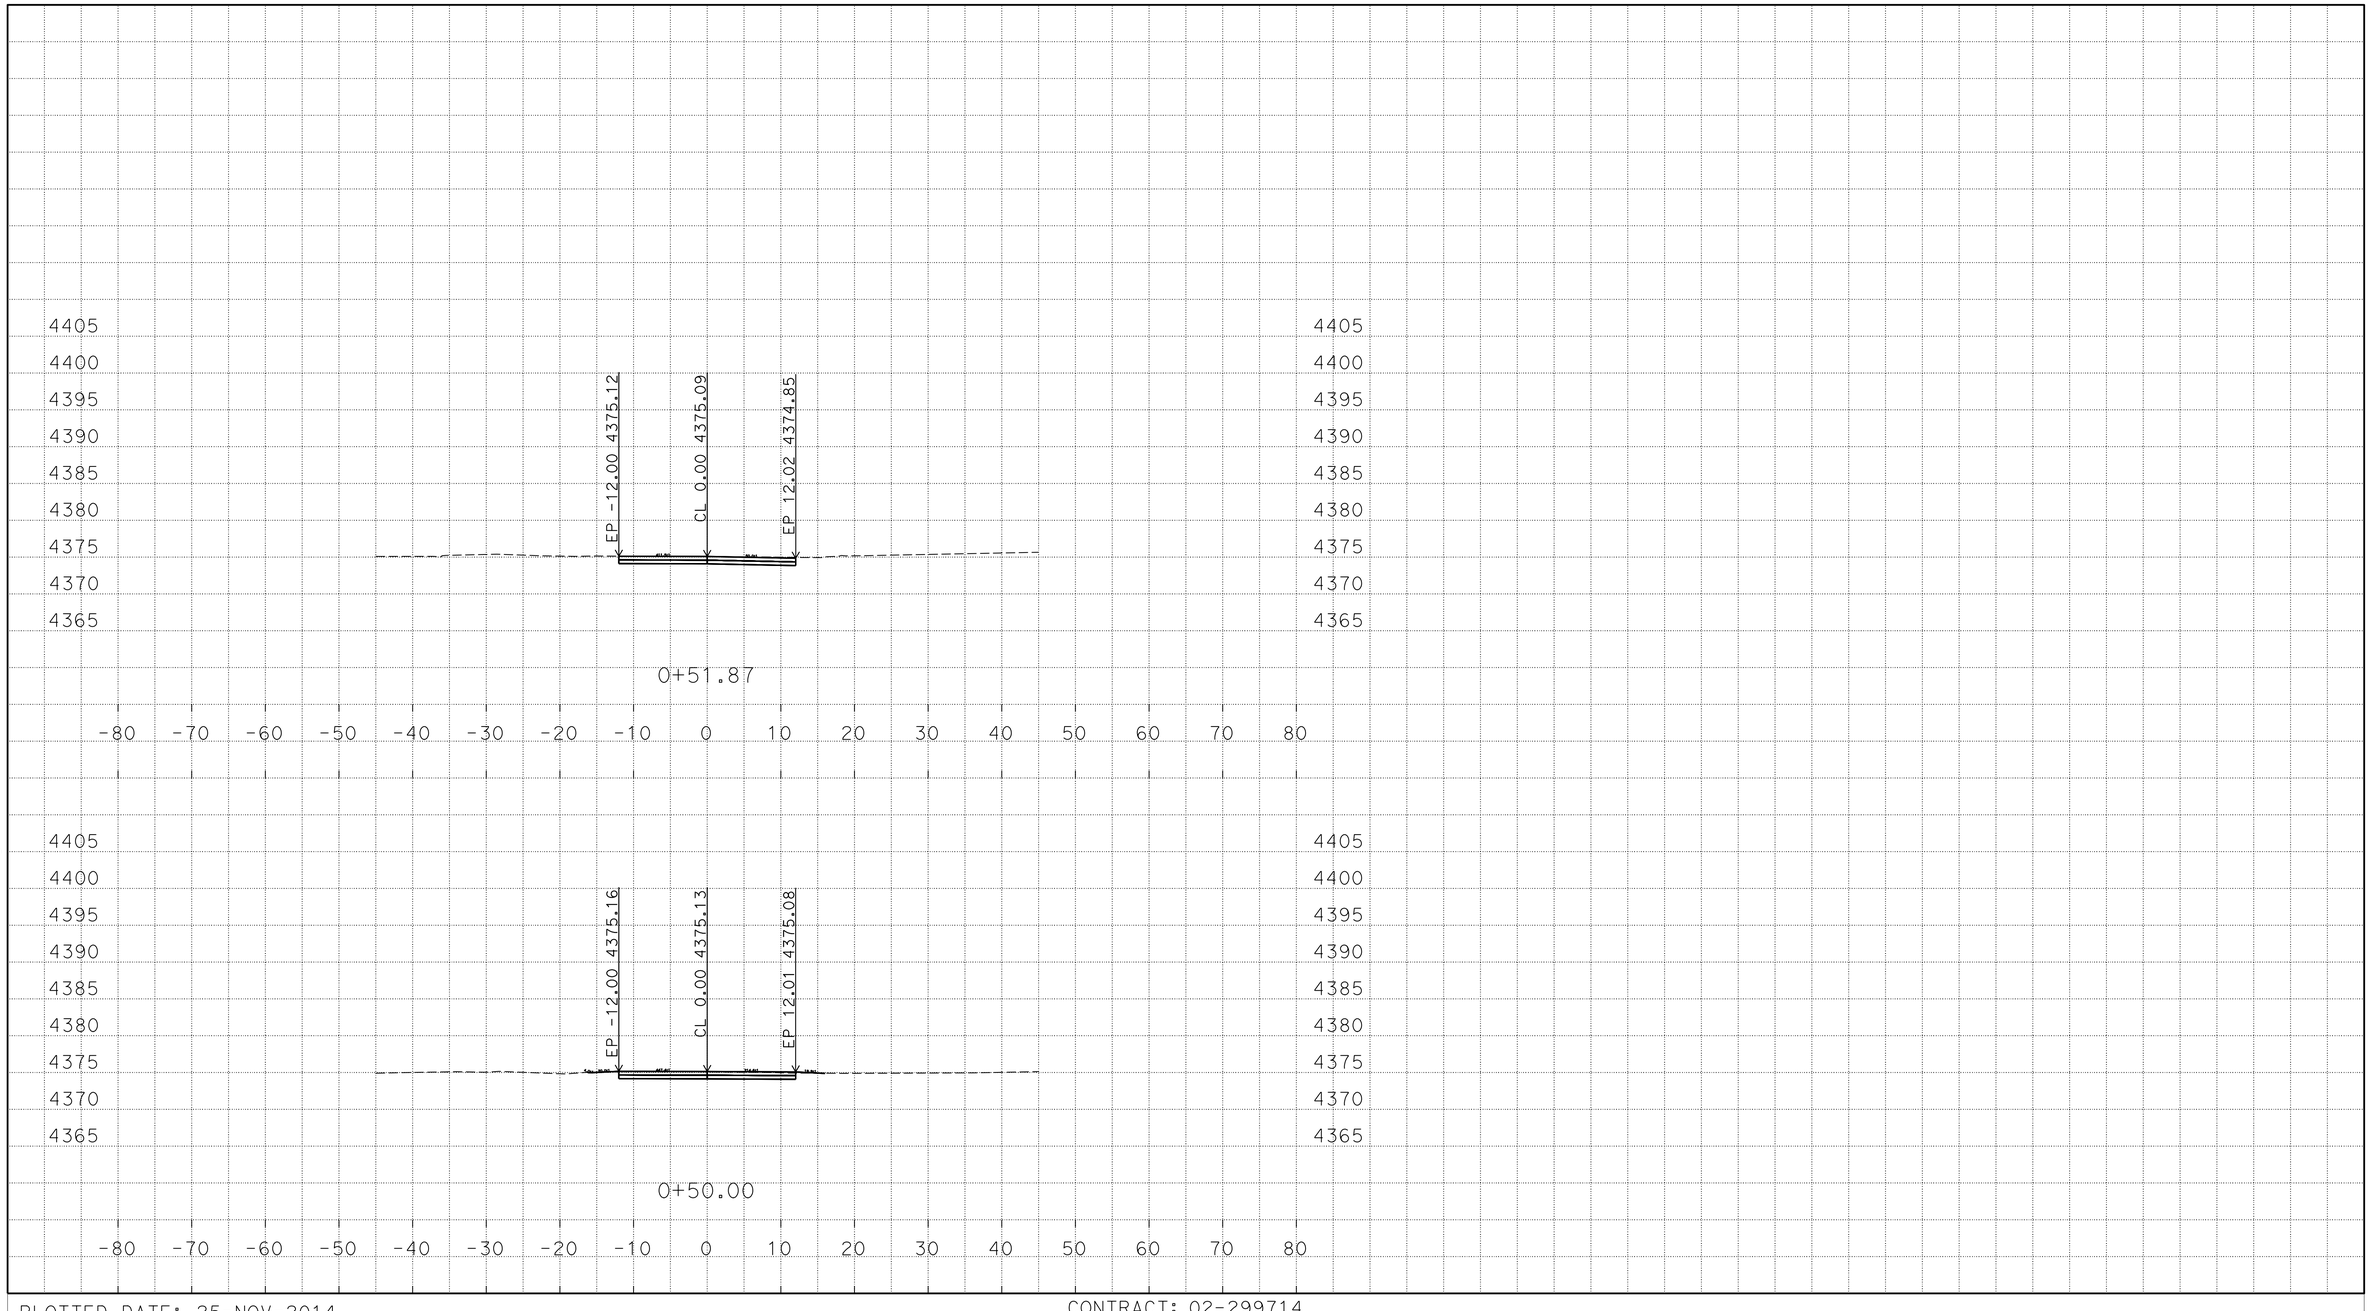

P:\proj2\02\29971\design\C3D\XSec_Qtys
0229971 Xsec RC 2014-10-08_TEMP_X_C3D_DWG.dwg - 25-Nov-14 8:54 AM

PLOTTED DATE: 25-NOV-2014

SCALE: 1"=10' Horiz.
1"=10' Vert.

CREATED BY: S117566

CONTRACT: 02-299714

DIST/CO/RTE/PM: 02/Mod/299/39.5/40.5

PROJECT ID: 02-1200-0022-4

"R09" LINE
CROSS SECTIONS
215 OF 248

FOR EARTHWORK DEVELOPMENT ONLY

All Dimensions are U.S. Survey Feet

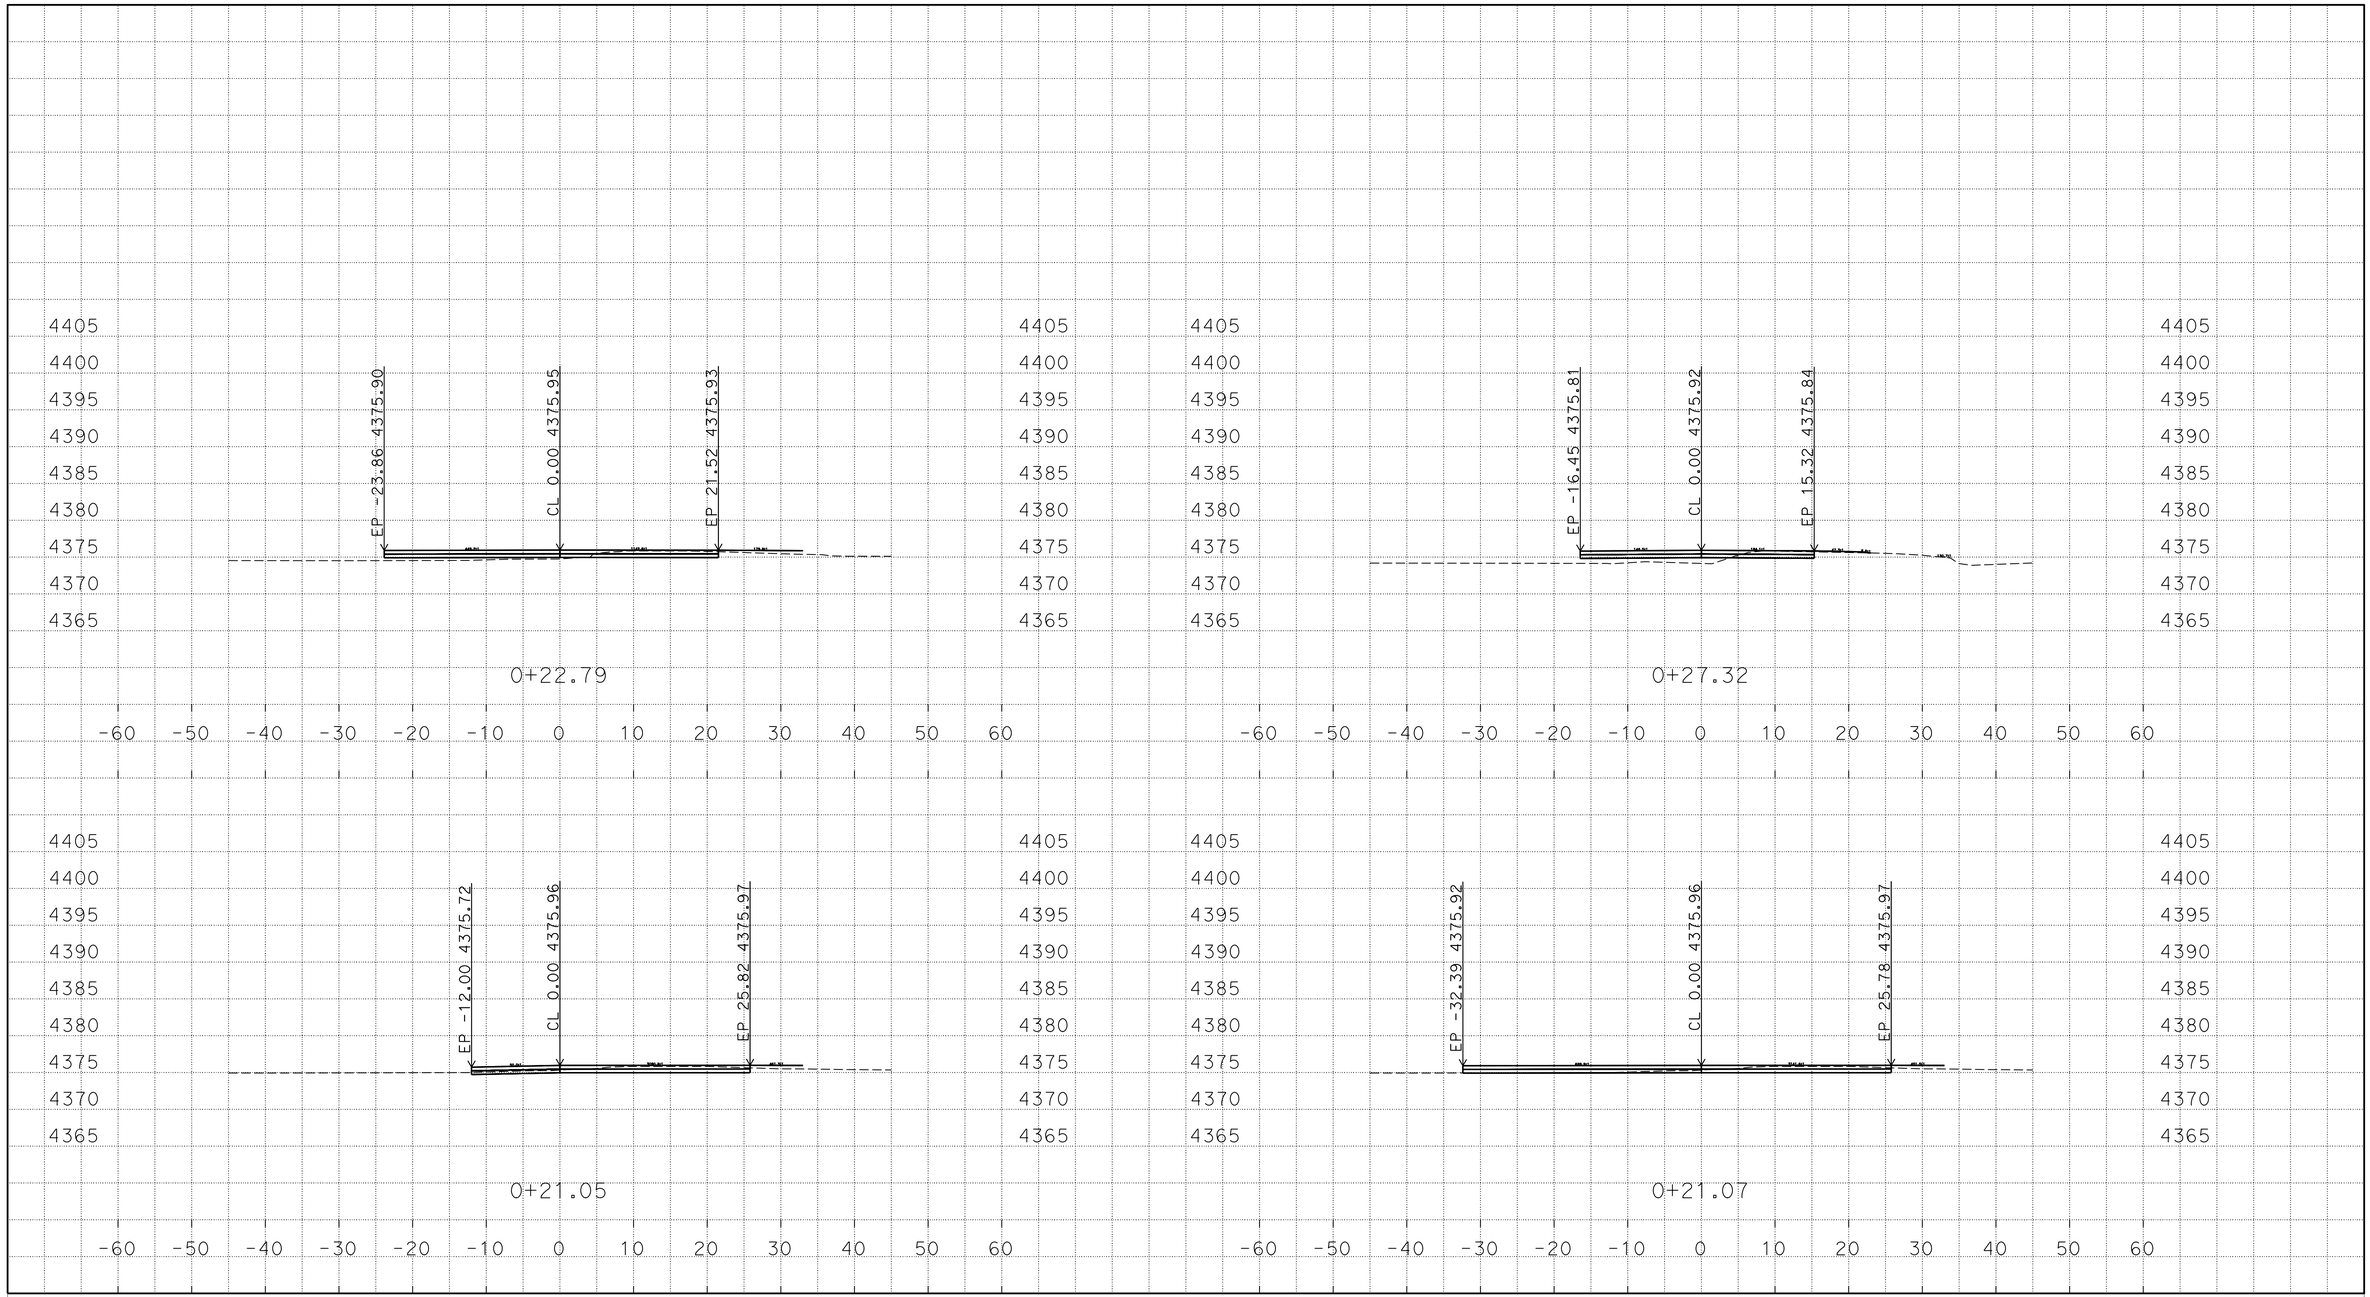

P:\proj2\02\29971\design\C3D\XSec_Qtys
0229971 Xsec RC 2014-10-08_TEMP_X_C3D_DWG.dwg - 25-Nov-14 8:54 AM

PLOTTED DATE: 25-NOV-2014

SCALE: 1"=10' Horiz.
1"=10' Vert.

CREATED BY: S117566

CONTRACT: 02-299714

DIST/CO/RTE/PM: 02/Mod/299/39.5/40.5

PROJECT ID: 02-1200-0022-4

"R10" LINE
CROSS SECTIONS
216 OF 248

FOR EARTHWORK DEVELOPMENT ONLY

All Dimensions are U.S. Survey Feet

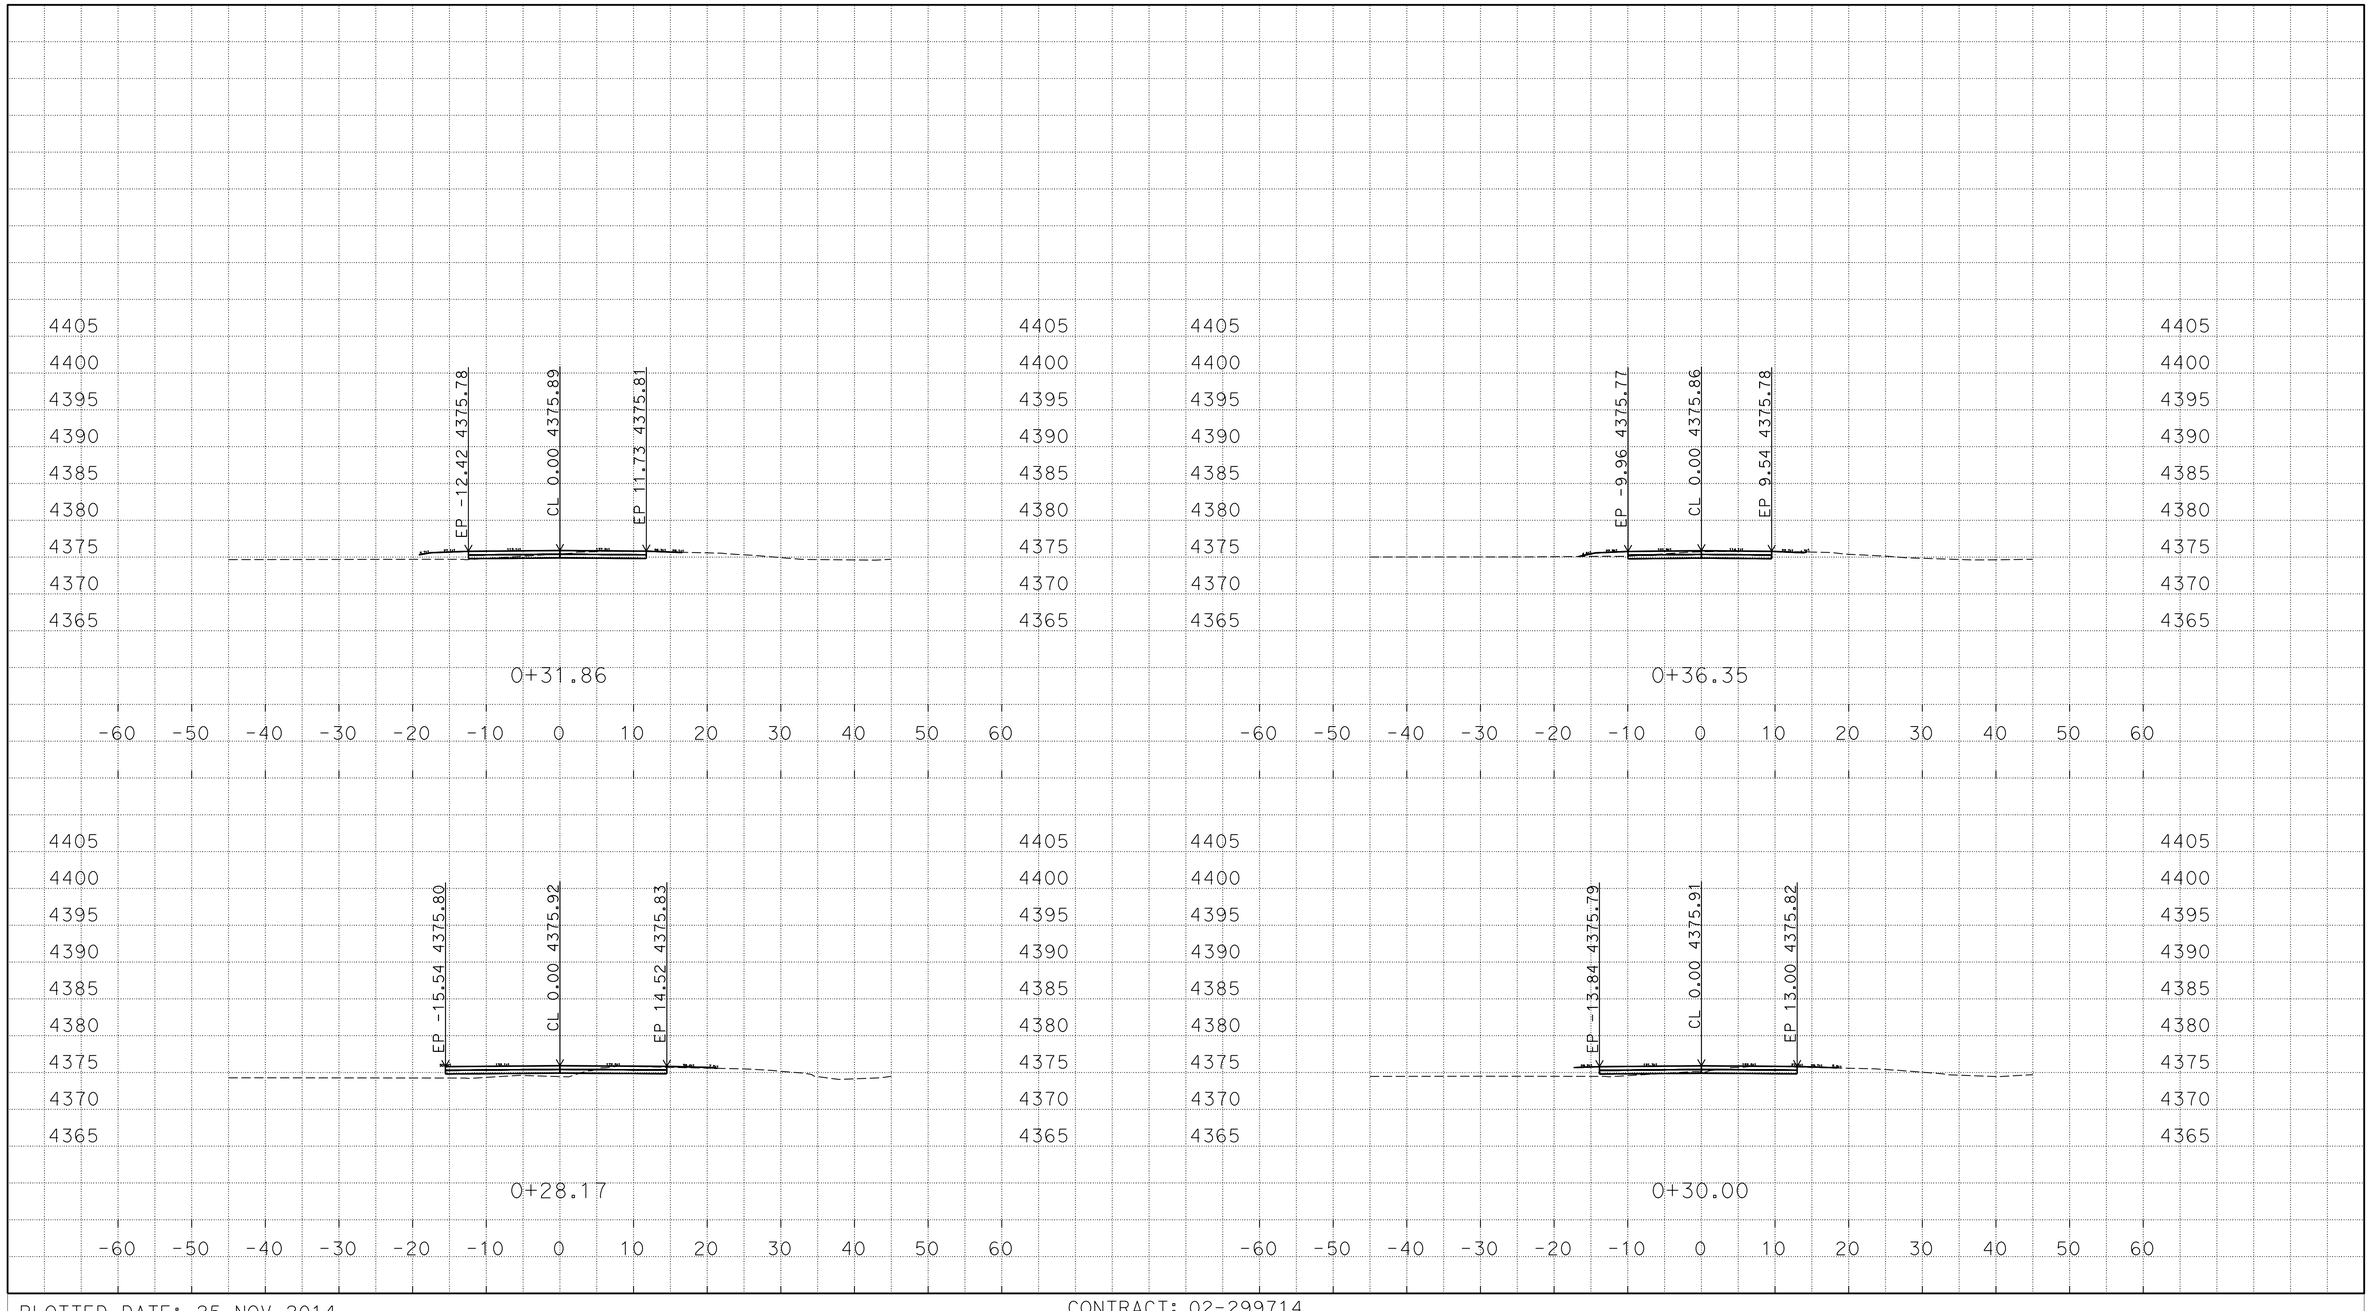

P:\proj2\02\29971\design\C3D\XSec_Qtys
0229971 Xsec RC 2014-10-08_TEMP_X_C3D_DWG.dwg - 25-Nov-14 8:54 AM

PLOTTED DATE: 25-NOV-2014

SCALE: 1"=10' Horiz.
1"=10' Vert.

CREATED BY: S117566

CONTRACT: 02-299714

DIST/CO/RTE/PM: 02/Mod/299/39.5/40.5

PROJECT ID: 02-1200-0022-4

"R10" LINE
CROSS SECTIONS
217 OF 248

FOR EARTHWORK DEVELOPMENT ONLY

All Dimensions are U.S. Survey Feet

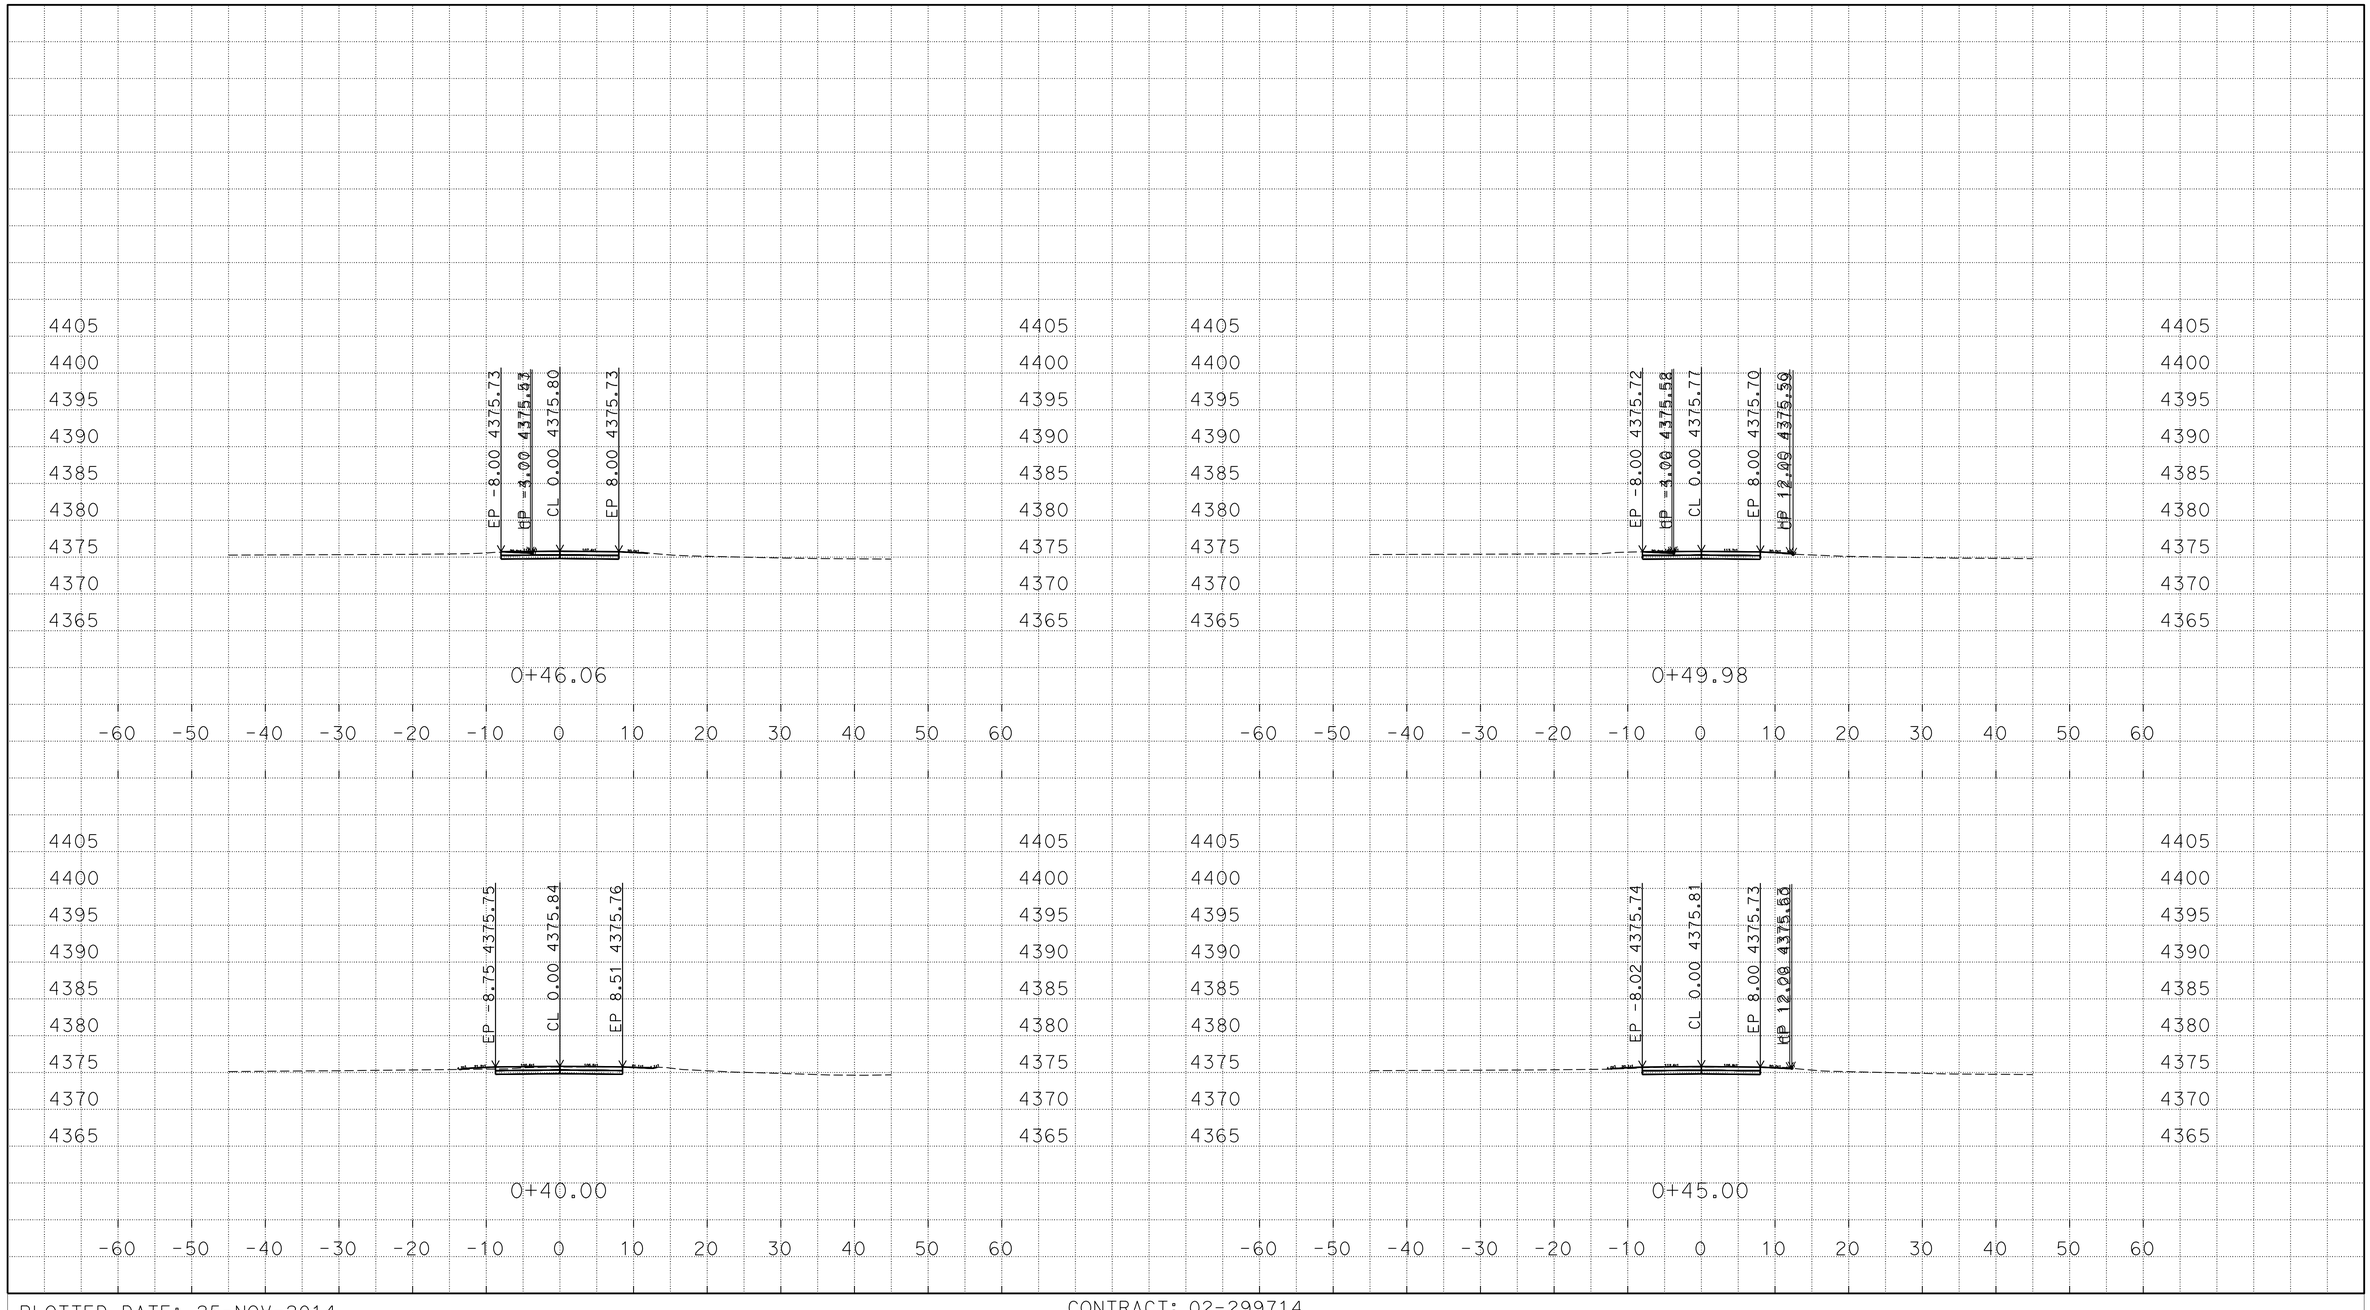

P:\proj2\02\29971\design\C3D\XSec_Qtys
0229971 Xsec RC 2014-10-08_TEMP_X_C3D_DWG.dwg - 25-Nov-14 8:54 AM

PLOTTED DATE: 25-NOV-2014

SCALE: 1"=10' Horiz.
1"=10' Vert.

CREATED BY: S117566

CONTRACT: 02-299714

DIST/CO/RTE/PM: 02/Mod/299/39.5/40.5

PROJECT ID: 02-1200-0022-4

"R10" LINE
CROSS SECTIONS
218 OF 248

FOR EARTHWORK DEVELOPMENT ONLY

All Dimensions are U.S. Survey Feet

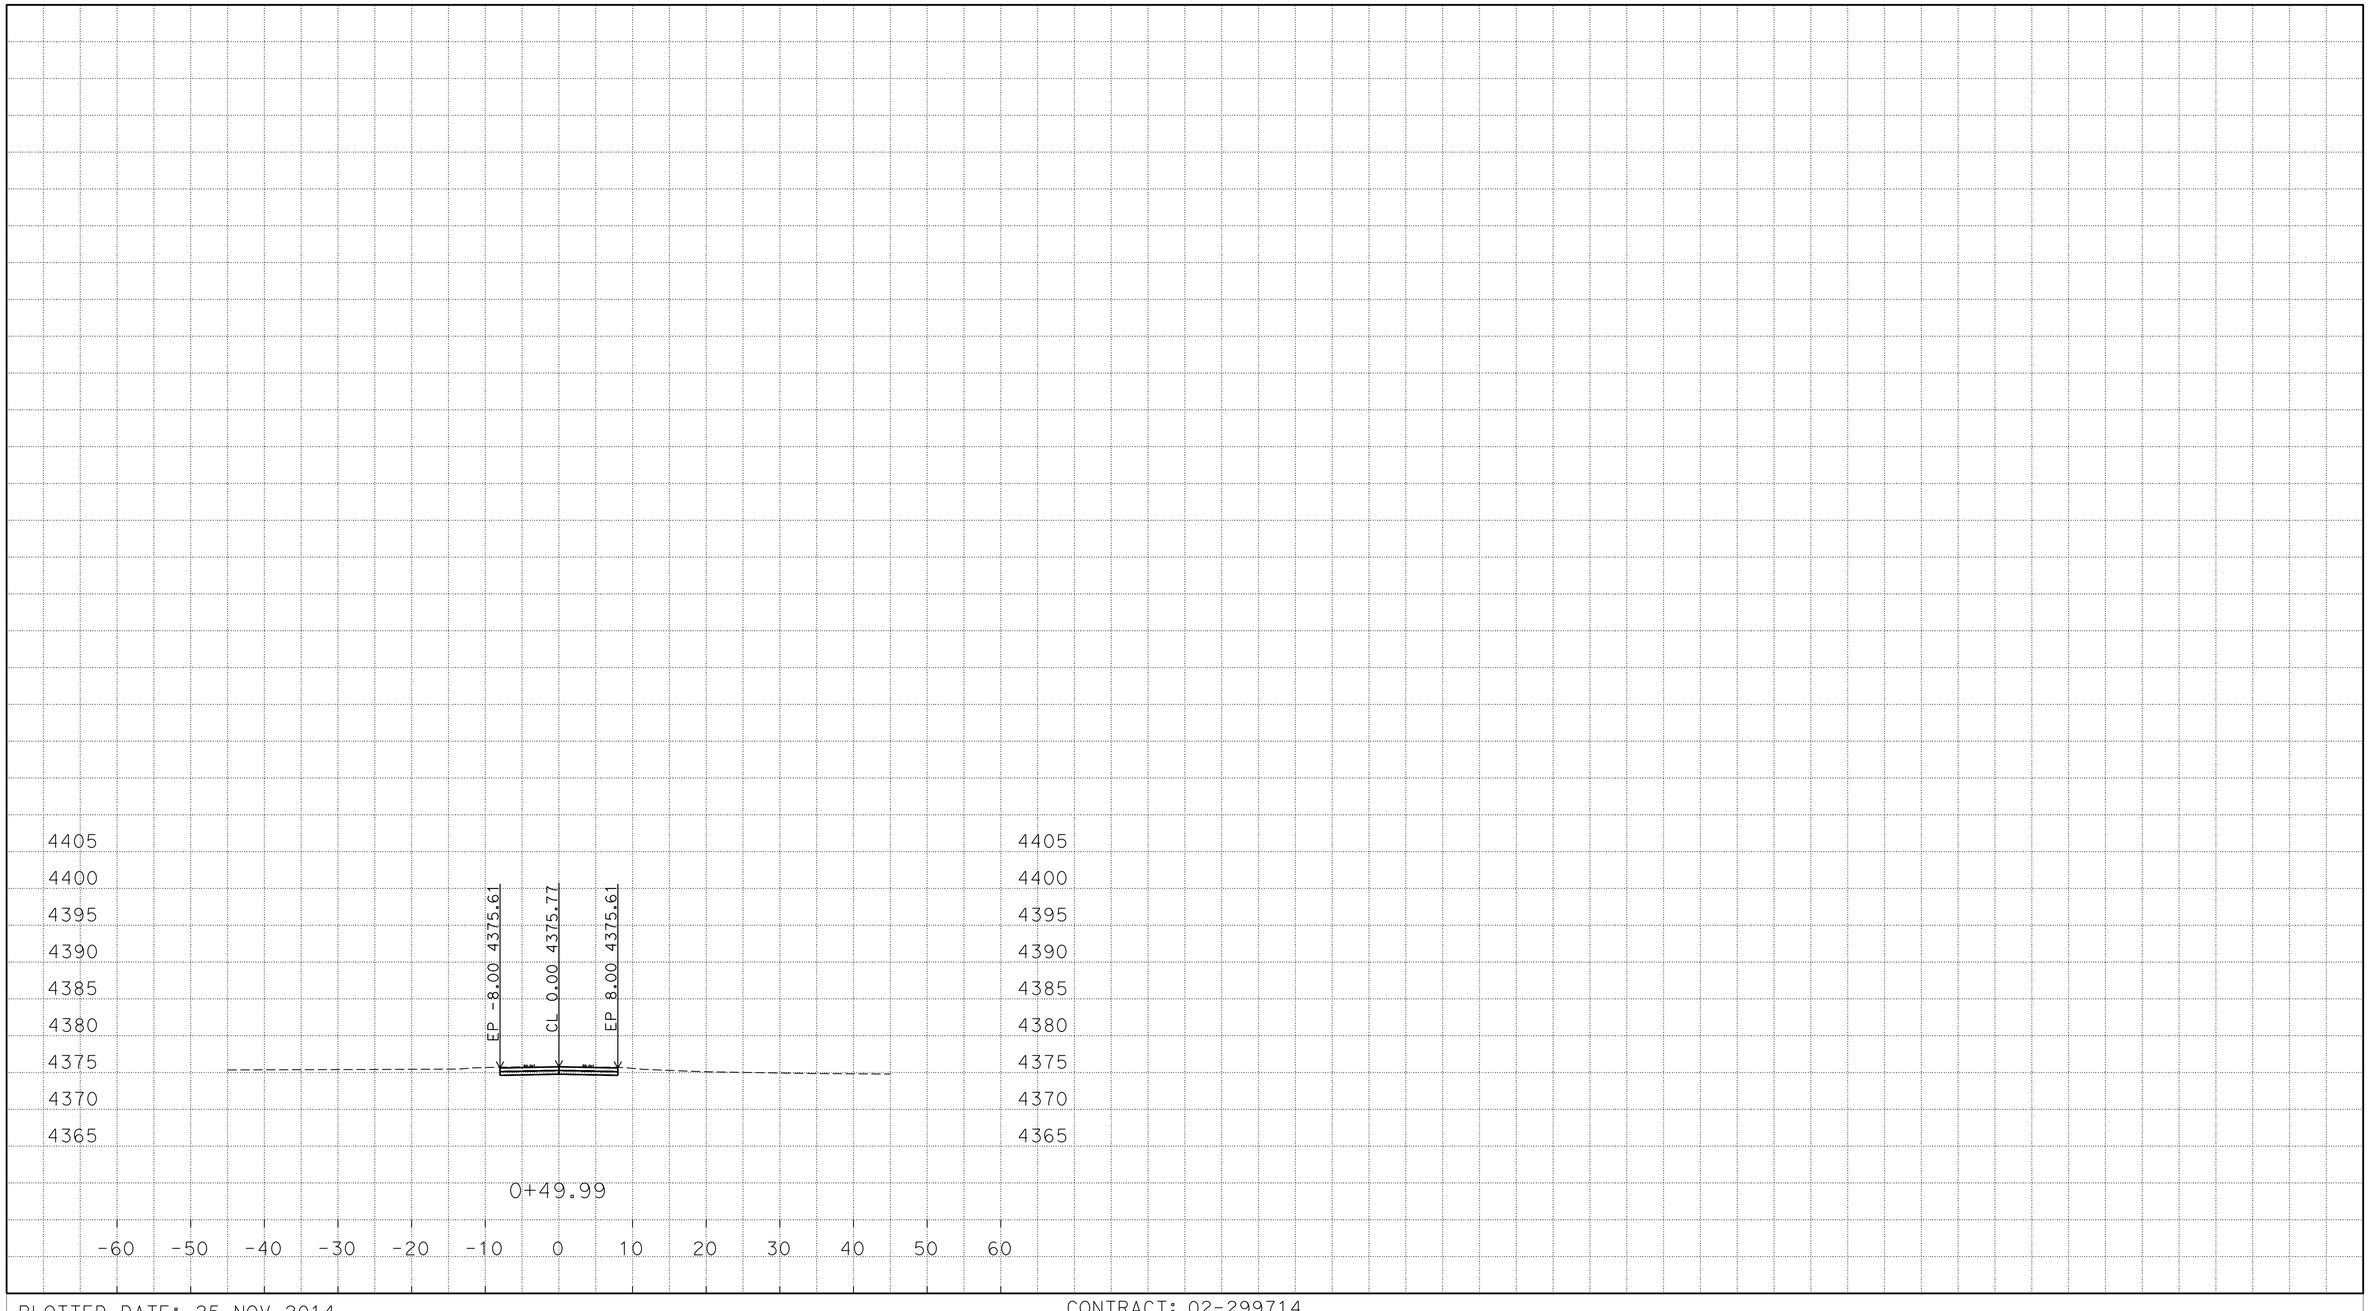

PLOTTED DATE: 25-NOV-2014

SCALE: 1"=10' Horiz.
1"=10' Vert.

CREATED BY: S117566

CONTRACT: 02-299714

DIST/CO/RTE/PM: 02/Mod/299/39.5/40.5

PROJECT ID: 02-1200-0022-4

"R10" LINE
CROSS SECTIONS
219 OF 248

P:\proj2\02\29971\design\C3D\XSec_Qtys
0229971 Xsec RC 2014-10-08_TEMP_X_C3D_DWG.dwg - 25-Nov-14 8:54 AM

FOR EARTHWORK DEVELOPMENT ONLY

All Dimensions are U.S. Survey Feet

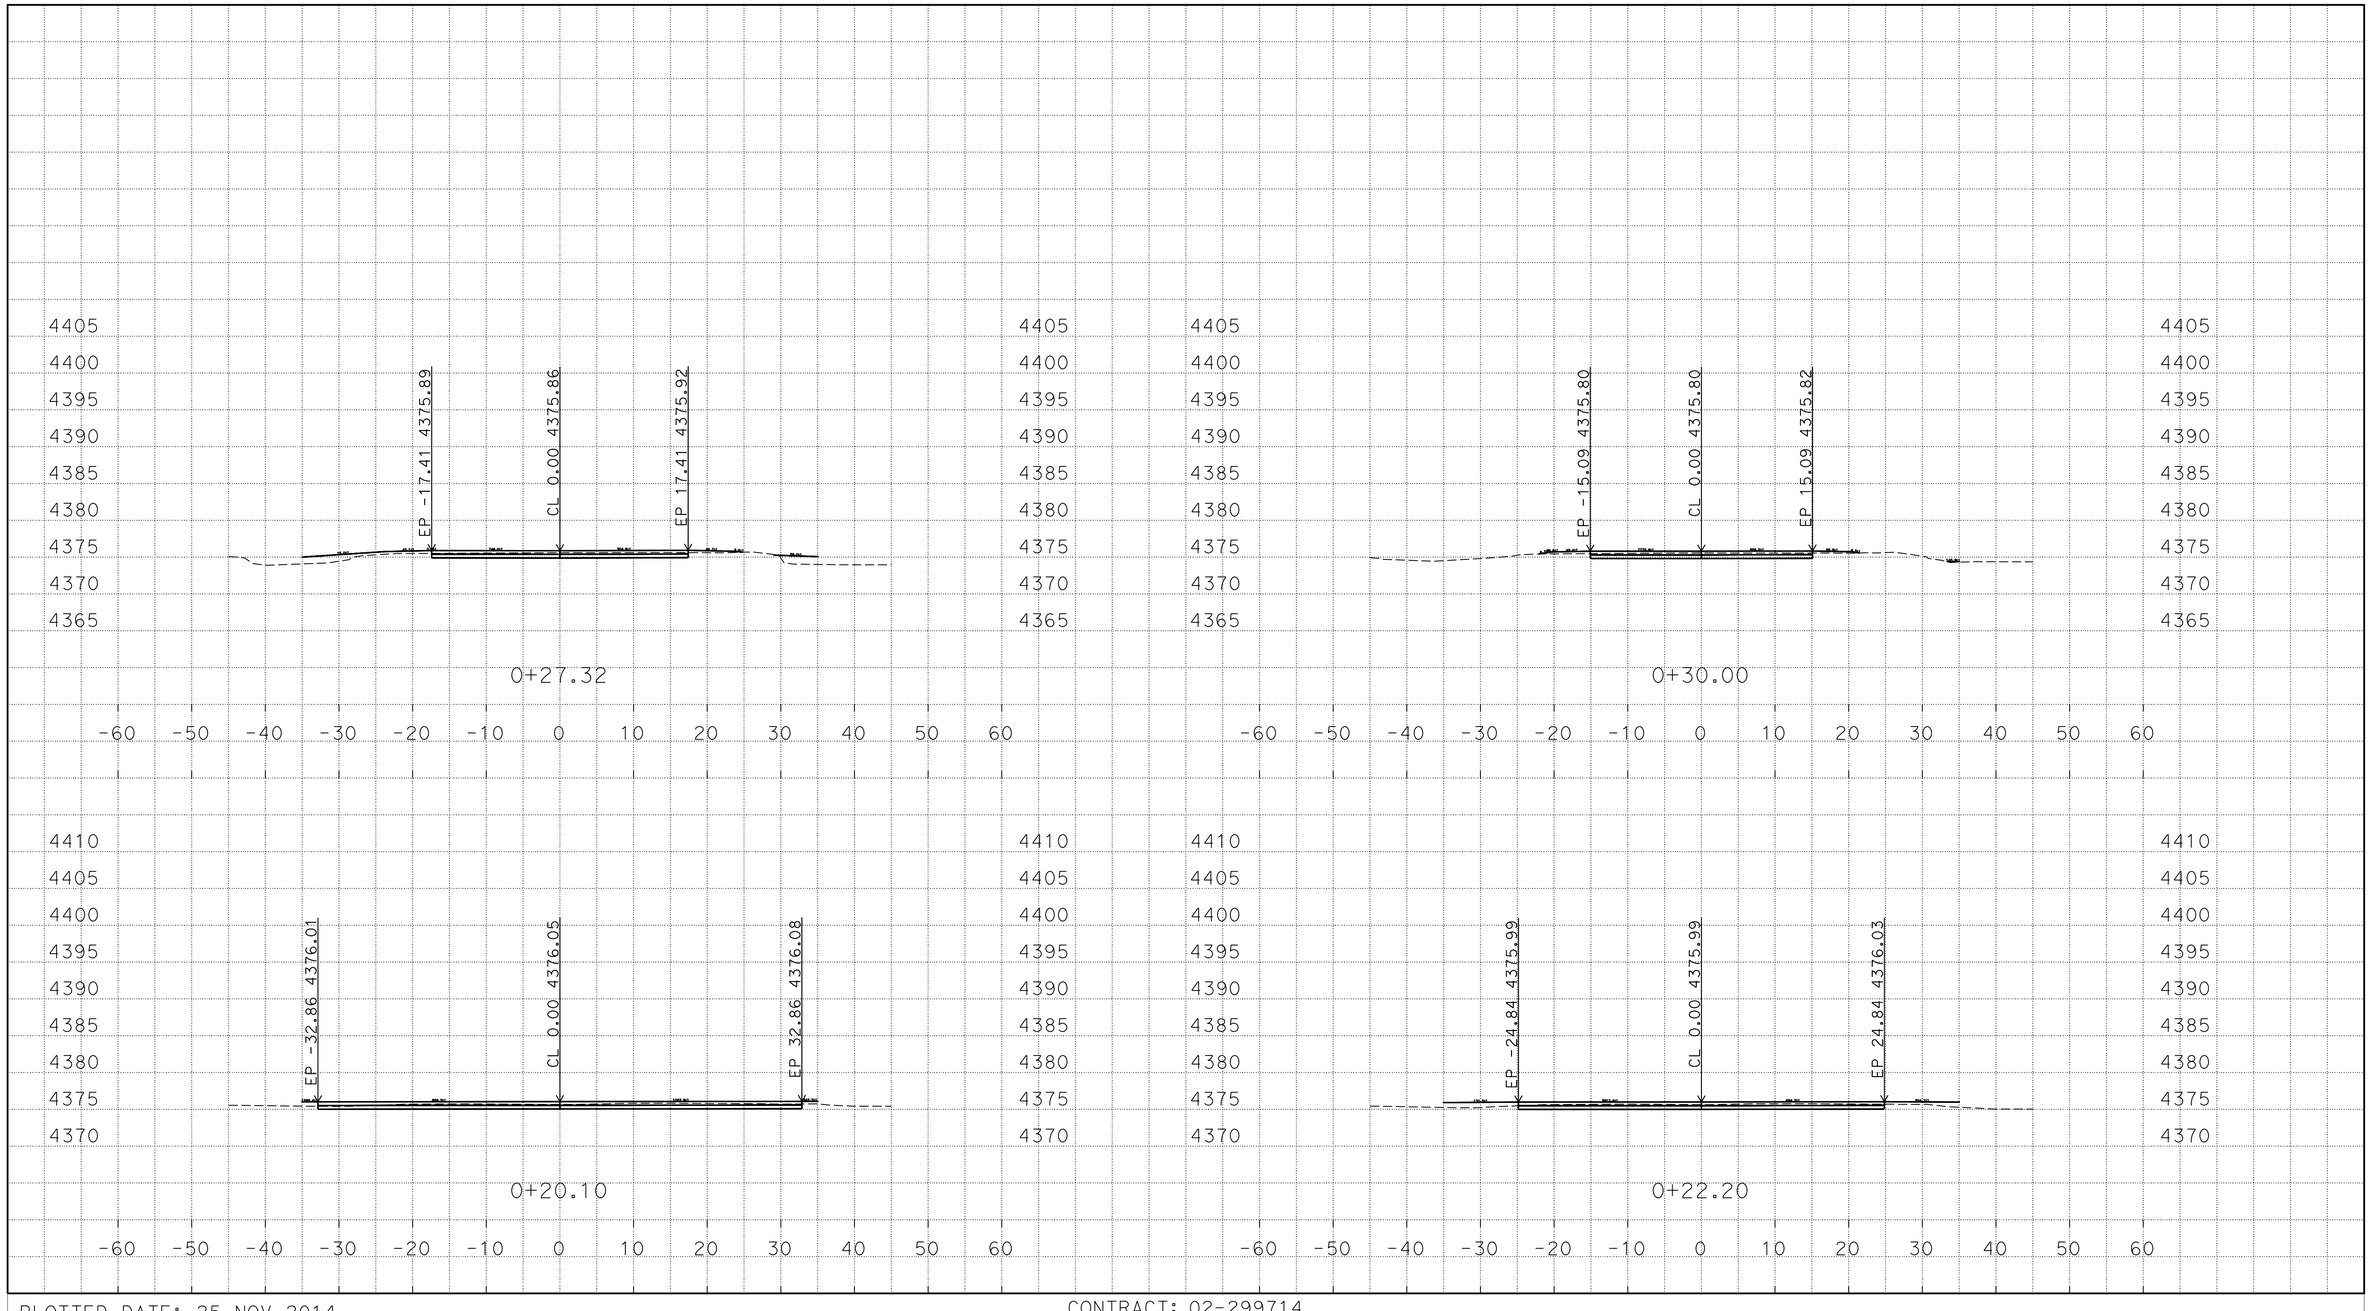

P:\proj2\02\29971\design\C3D\XSec_Qtys
0229971 Xsec RC 2014-10-08_TEMP_X_C3D_DWG.dwg - 25-Nov-14 8:54 AM

PLOTTED DATE: 25-NOV-2014

SCALE: 1"=10' Horiz.
1"=10' Vert.

CREATED BY: S117566

CONTRACT: 02-299714

DIST/CO/RTE/PM: 02/Mod/299/39.5/40.5

PROJECT ID: 02-1200-0022-4

"R11" LINE
CROSS SECTIONS
220 OF 248

FOR EARTHWORK DEVELOPMENT ONLY

All Dimensions are U.S. Survey Feet

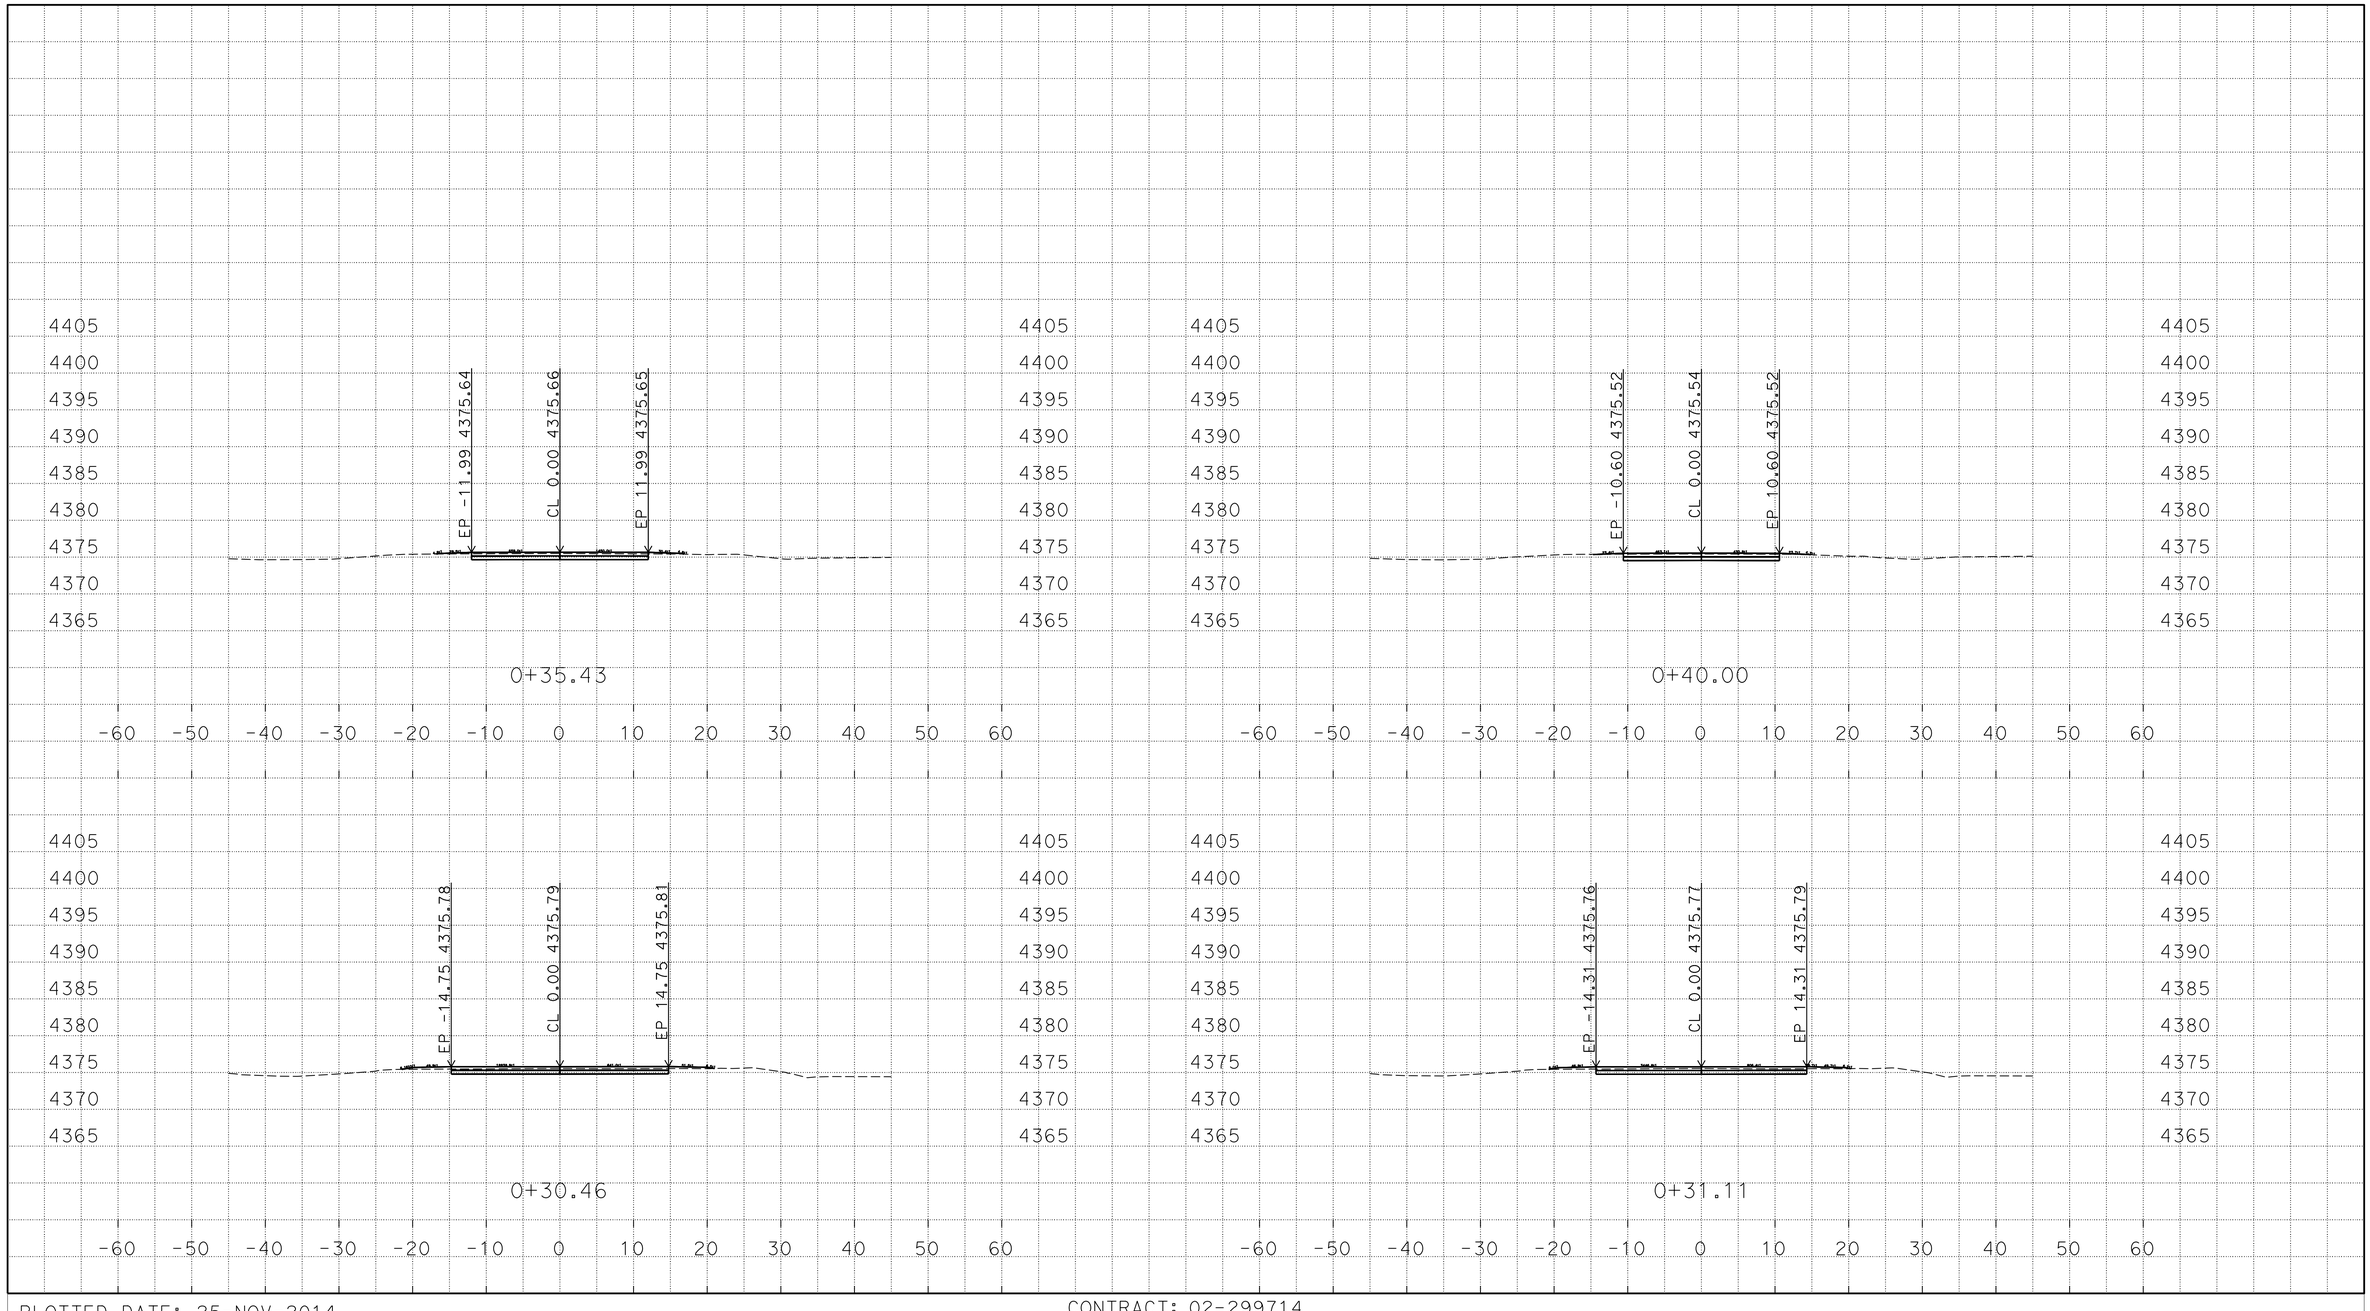

P:\proj2\02\29971\design\C3D\XSec_Qtys
0229971 Xsec RC 2014-10-08_TEMP_X_C3D_DWG.dwg - 25-Nov-14 8:54 AM

PLOTTED DATE: 25-NOV-2014

SCALE: 1"=10' Horiz.
1"=10' Vert.

CREATED BY: S117566

CONTRACT: 02-299714

DIST/CO/RTE/PM: 02/Mod/299/39.5/40.5

PROJECT ID: 02-1200-0022-4

"R11" LINE
CROSS SECTIONS
221 OF 248

FOR EARTHWORK DEVELOPMENT ONLY

All Dimensions are U.S. Survey Feet

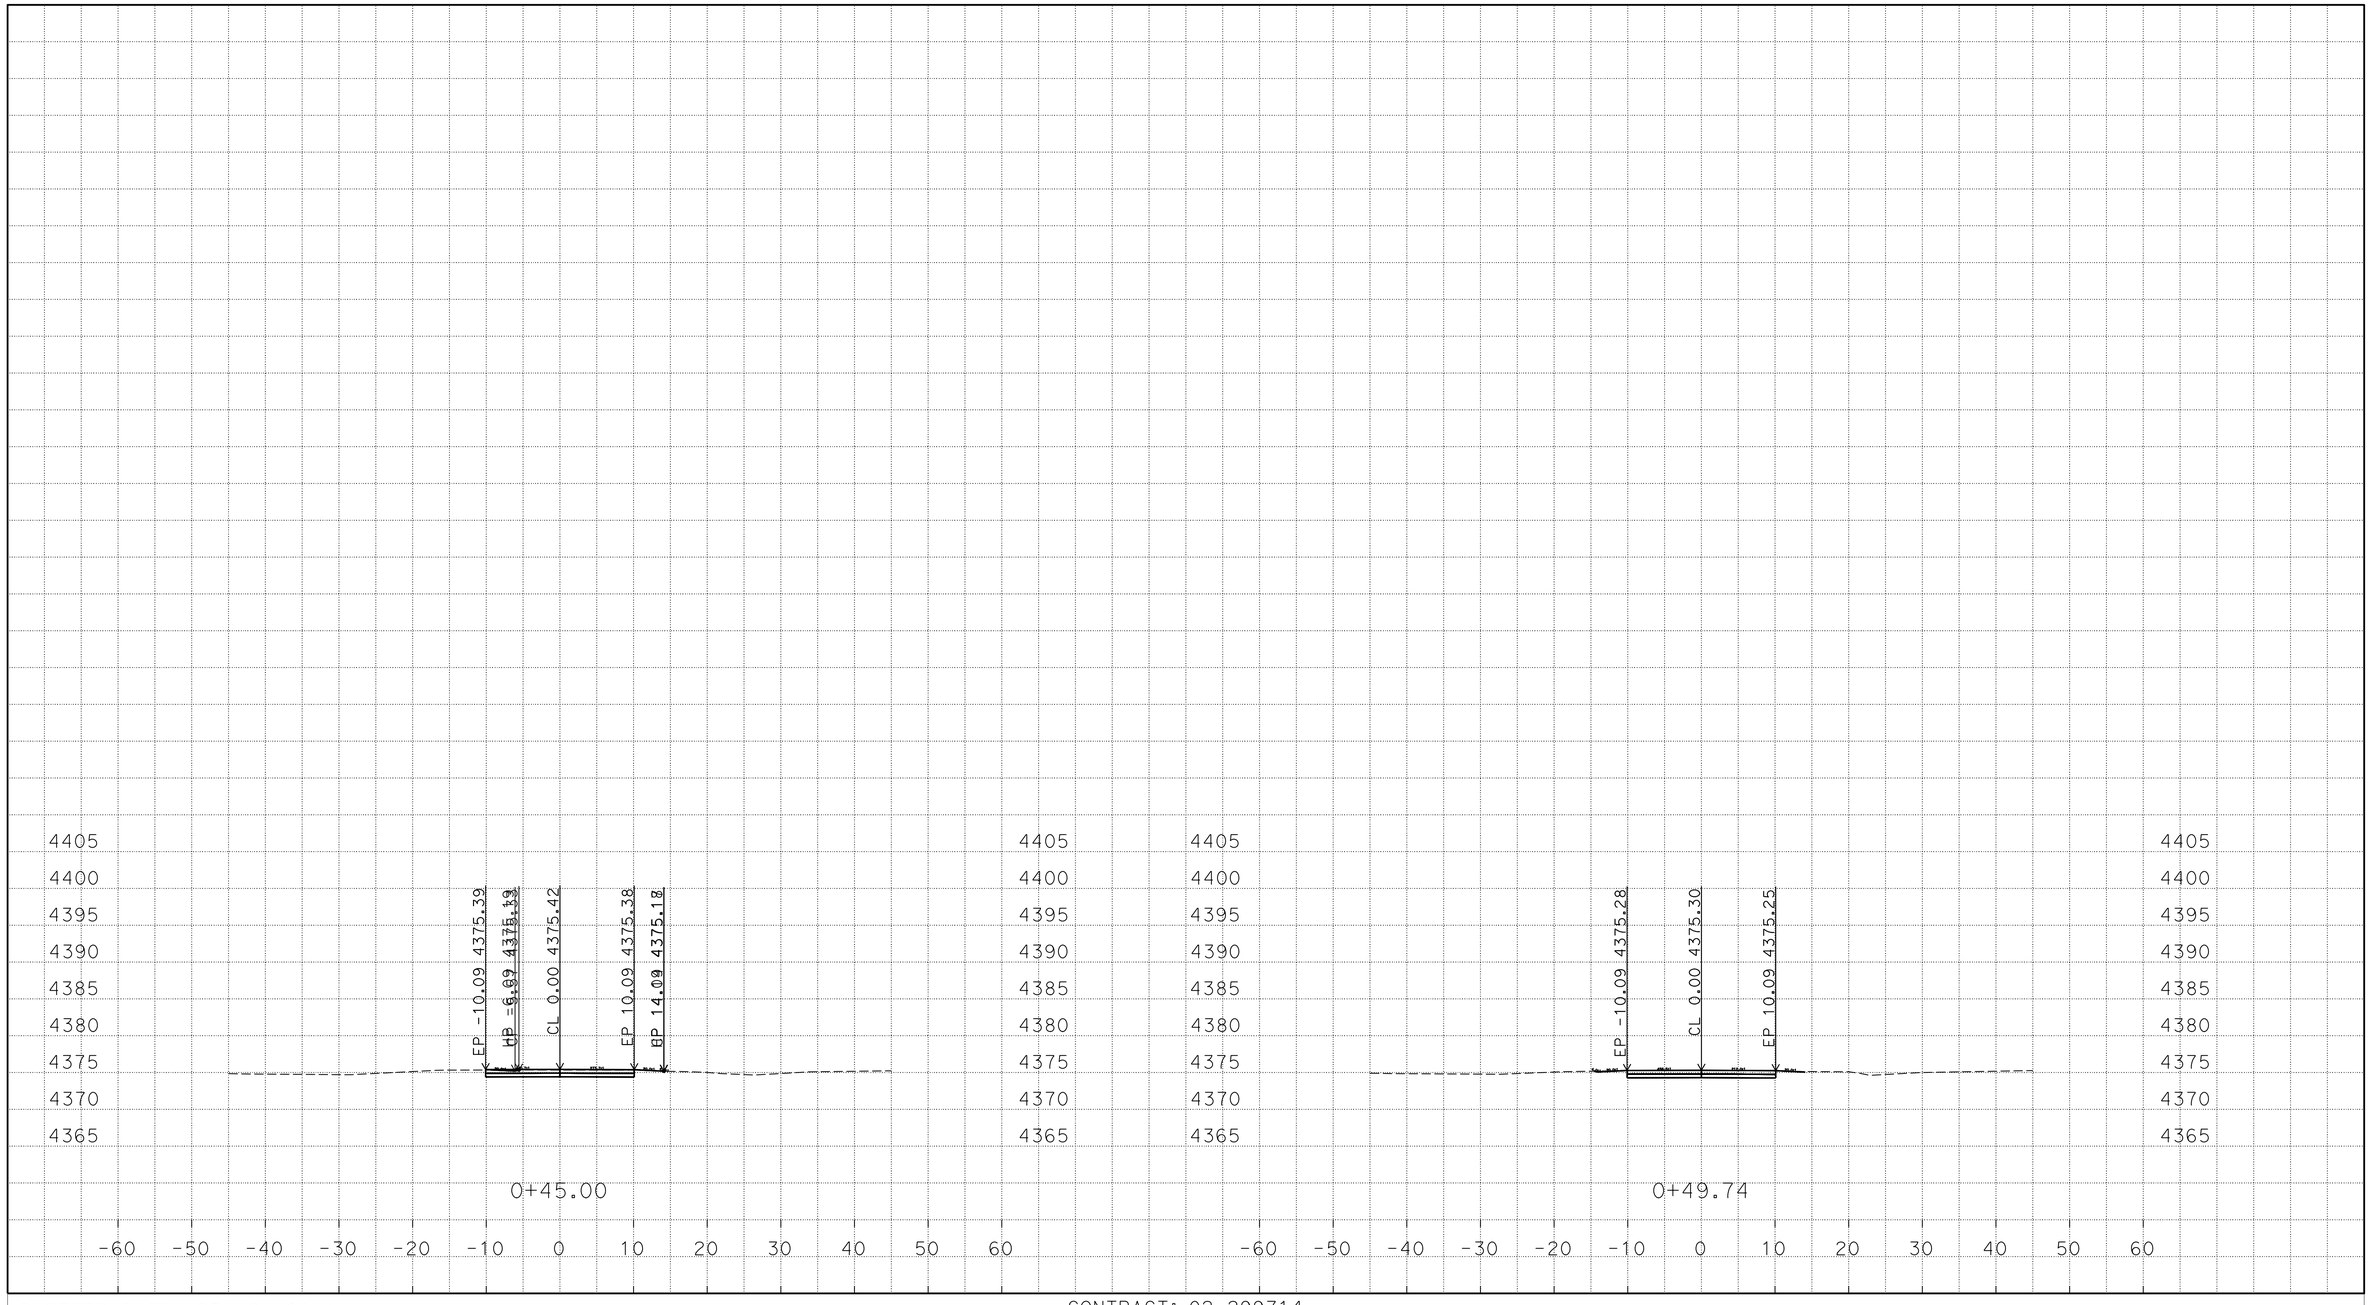

PLOTTED DATE: 25-NOV-2014

SCALE: 1"=10' Horiz.
1"=10' Vert.

CREATED BY: S117566

CONTRACT: 02-299714

DIST/CO/RTE/PM: 02/Mod/299/39.5/40.5

PROJECT ID: 02-1200-0022-4

"R11" LINE
CROSS SECTIONS
222 OF 248

P:\proj2\02\29971\design\C3D\XSec_Qtys
0229971 Xsec RC 2014-10-08_TEMP_X_C3D_DWG.dwg - 25-Nov-14 8:54 AM

FOR EARTHWORK DEVELOPMENT ONLY

All Dimensions are U.S. Survey Feet

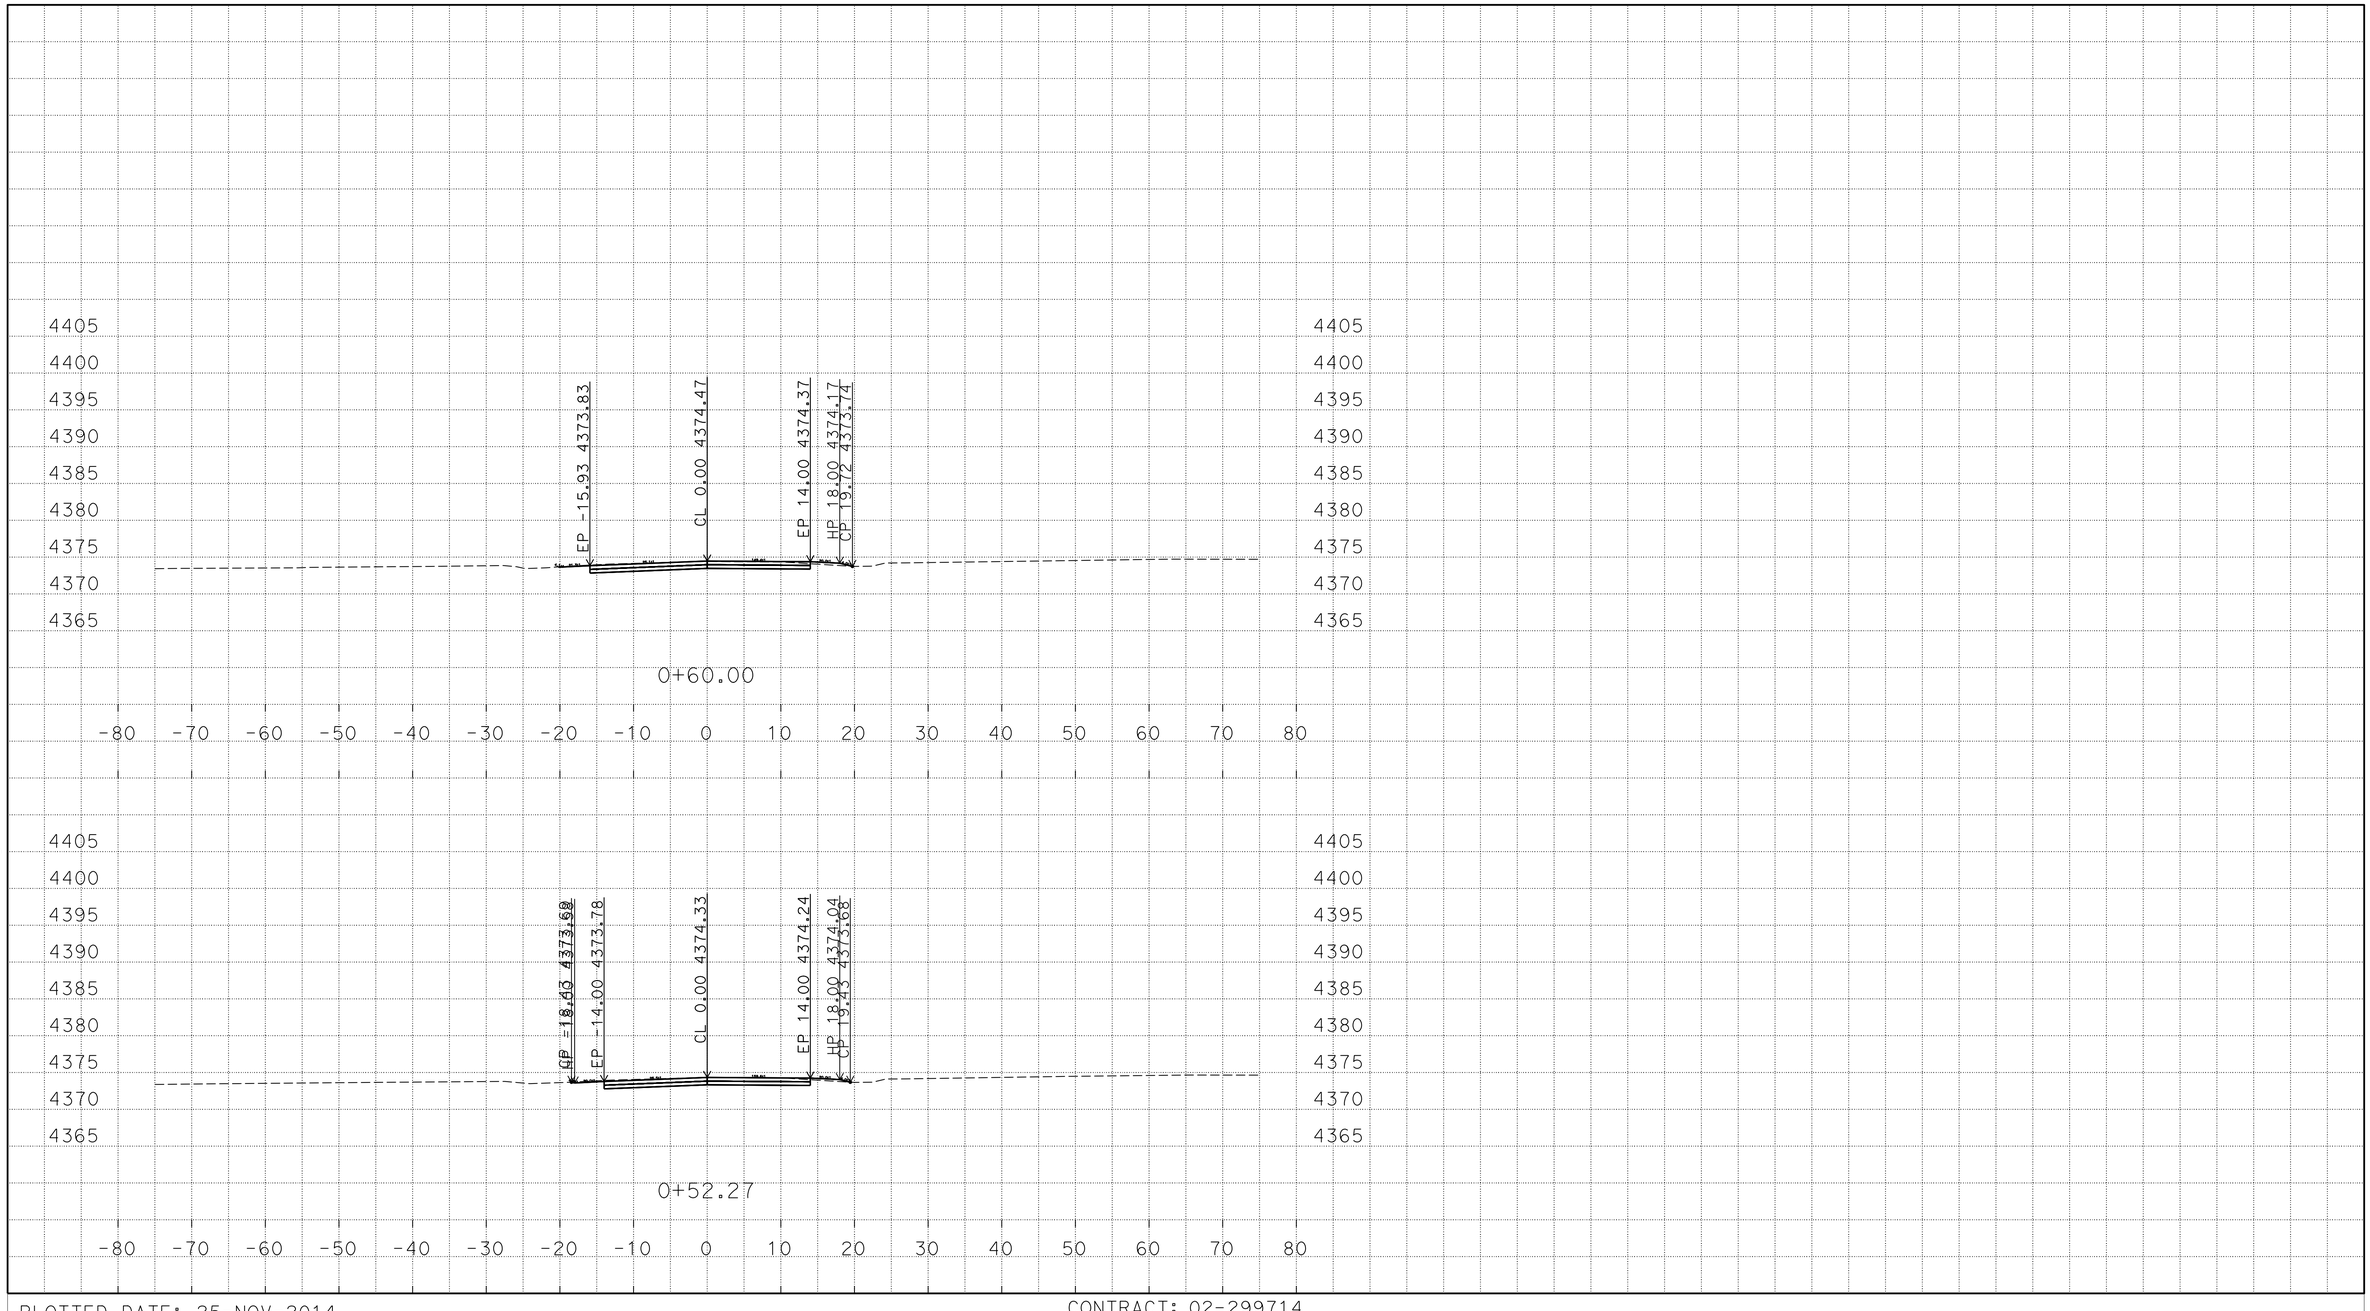

P:\proj2\02\29971\design\C3D\XSec_Qtys
0229971 Xsec RC 2014-10-08_TEMP_X_C3D_DWG.dwg - 25-Nov-14 8:54 AM

PLOTTED DATE: 25-NOV-2014

SCALE: 1"=10' Horiz.
1"=10' Vert.

CREATED BY: S117566

CONTRACT: 02-299714

DIST/CO/RTE/PM: 02/Mod/299/39.5/40.5

PROJECT ID: 02-1200-0022-4

"R12" LINE
CROSS SECTIONS
223 OF 248

FOR EARTHWORK DEVELOPMENT ONLY

All Dimensions are U.S. Survey Feet

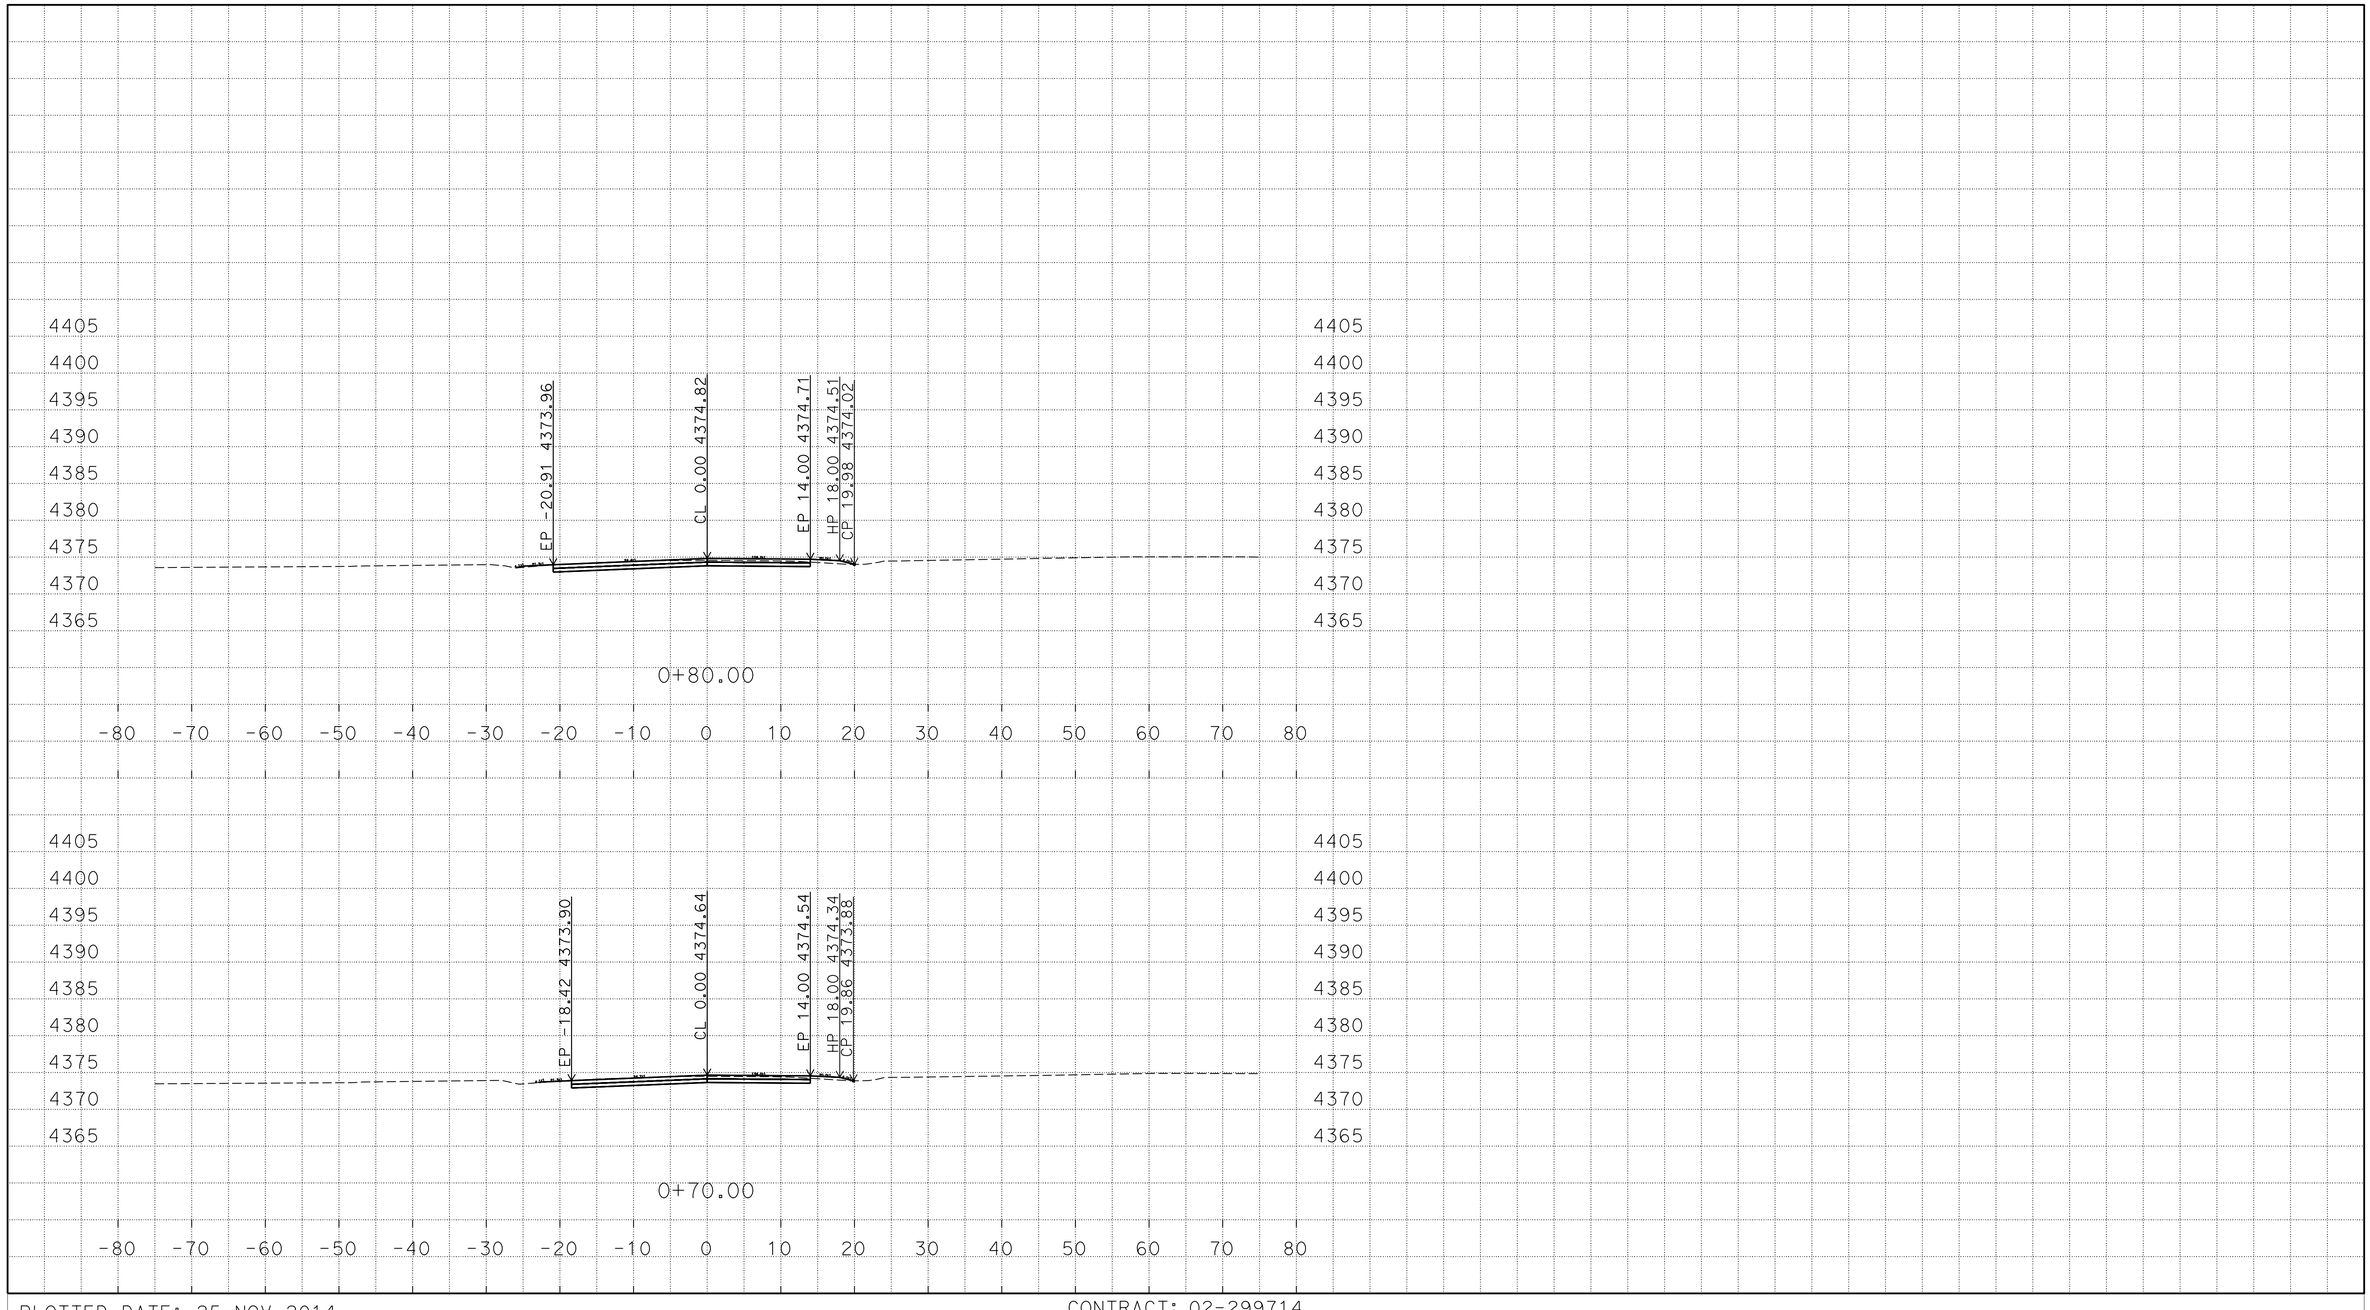

P:\proj2\02\29971\design\C3D\XSec_Qtys
0229971 Xsec RC 2014-10-08_TEMP_X_C3D_DWG.dwg - 25-Nov-14 8:54 AM

PLOTTED DATE: 25-NOV-2014

SCALE: 1"=10' Horiz.
1"=10' Vert.

CREATED BY: S117566

CONTRACT: 02-299714

DIST/CO/RTE/PM: 02/Mod/299/39.5/40.5

PROJECT ID: 02-1200-0022-4

"R12" LINE
CROSS SECTIONS
224 OF 248

FOR EARTHWORK DEVELOPMENT ONLY

All Dimensions are U.S. Survey Feet

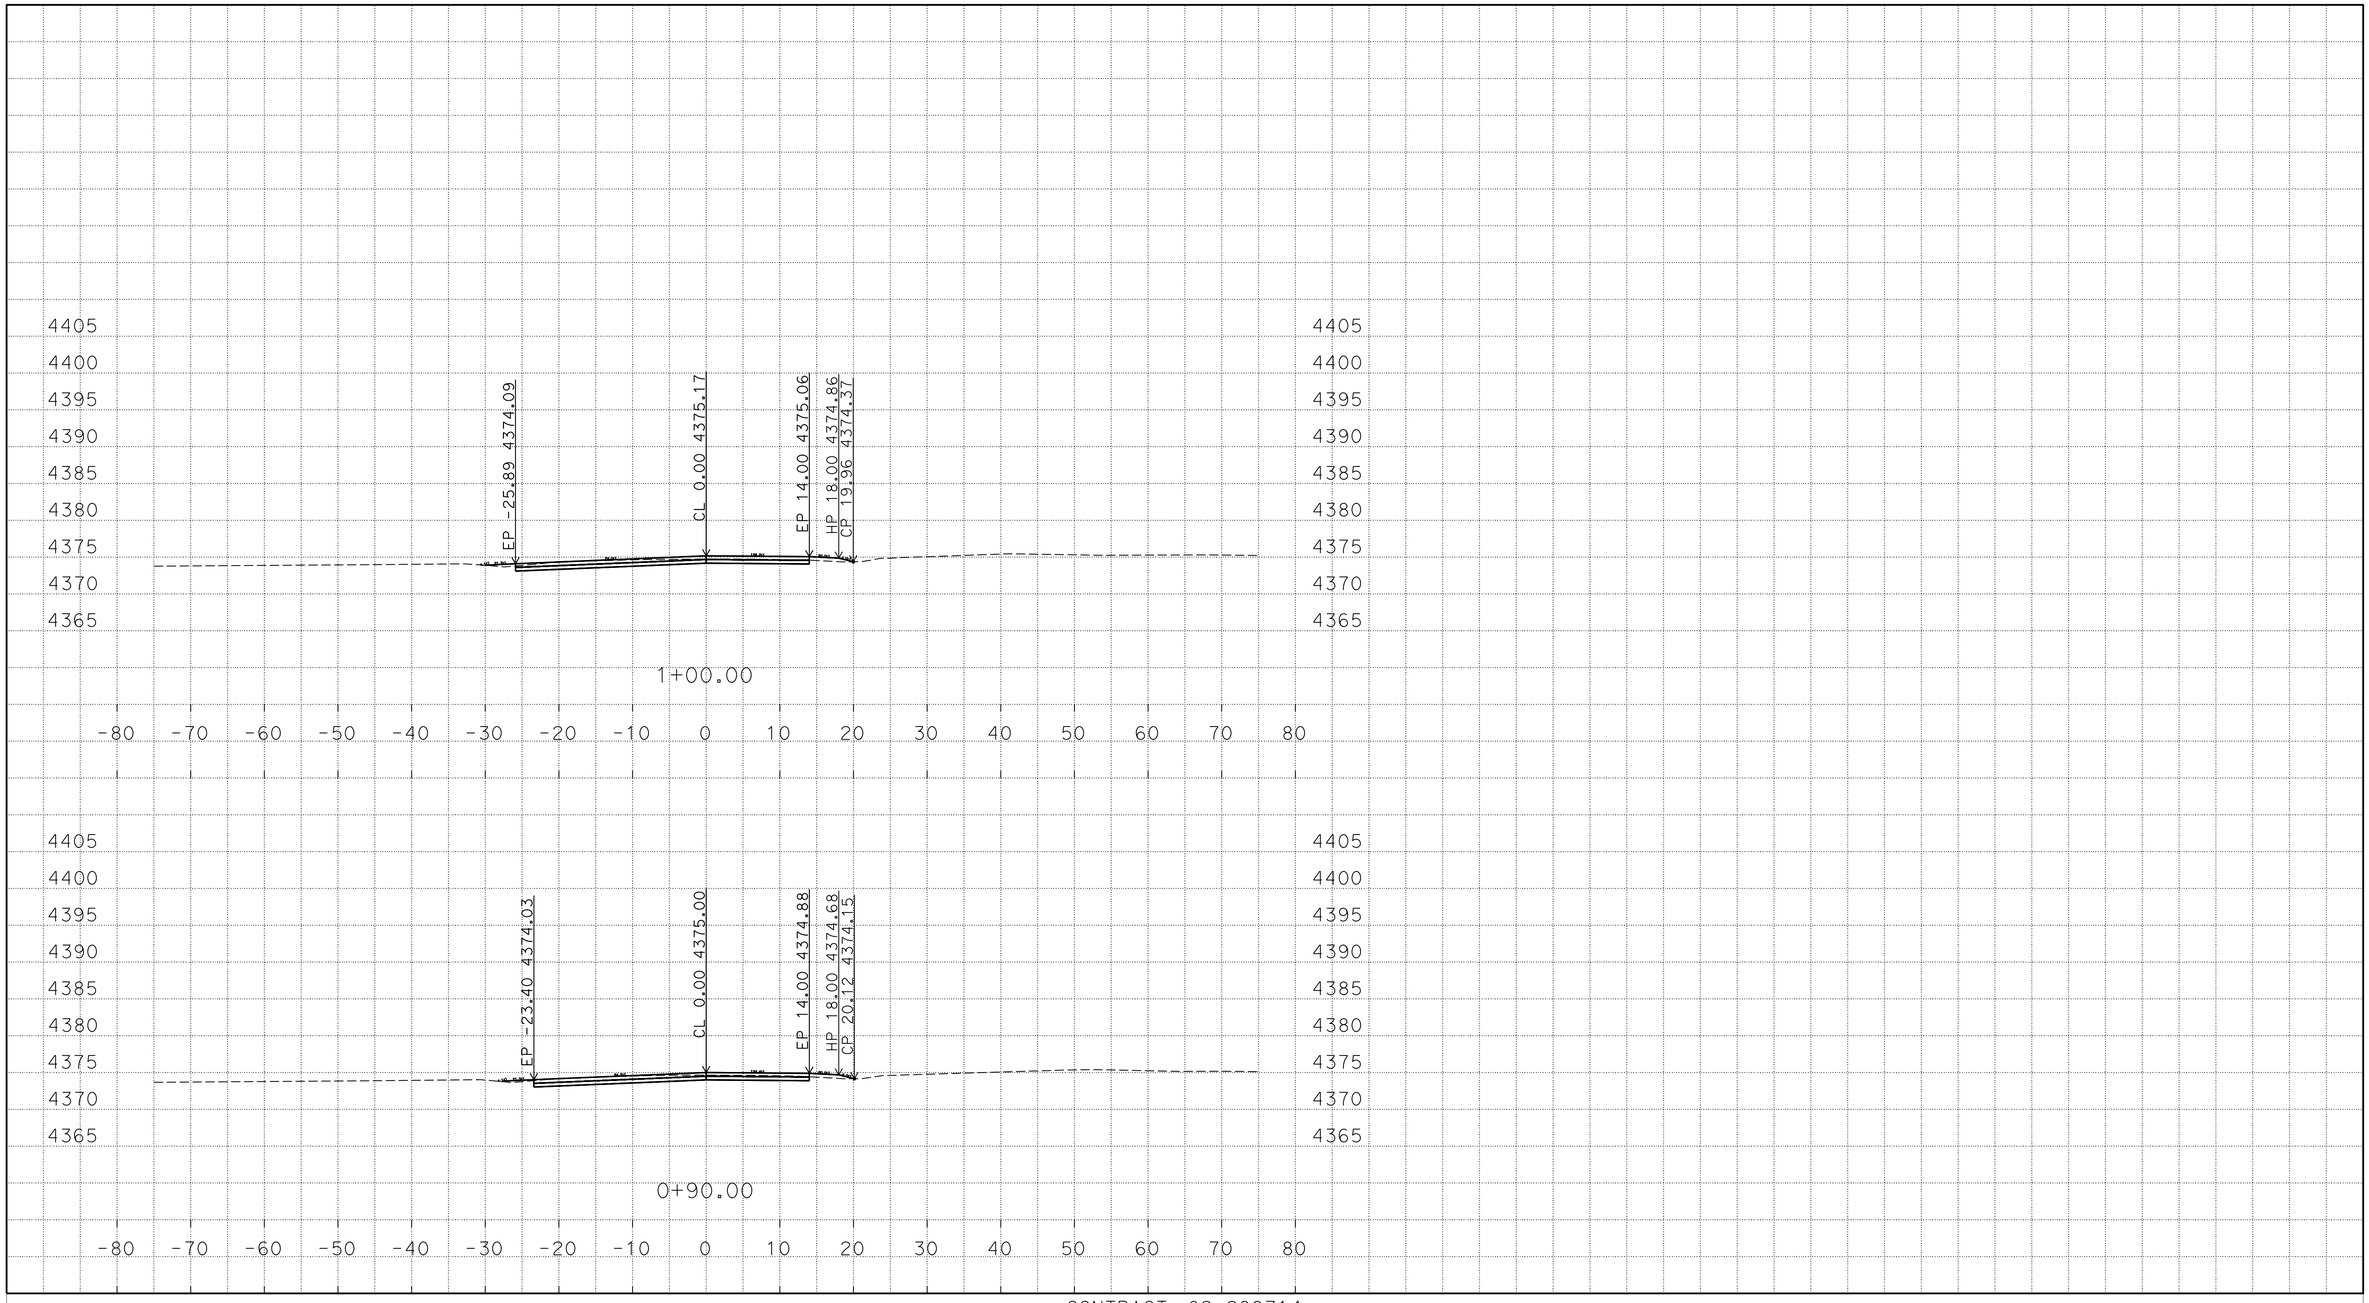

P:\proj2\02\29971\design\C3D\XSec_Qtys
0229971 Xsec RC 2014-10-08_TEMP_X_C3D_DWG.dwg - 25-Nov-14 8:54 AM

PLOTTED DATE: 25-NOV-2014

SCALE: 1"=10' Horiz.
1"=10' Vert.

CREATED BY: S117566

CONTRACT: 02-299714

DIST/CO/RTE/PM: 02/Mod/299/39.5/40.5

PROJECT ID: 02-1200-0022-4

"R12" LINE
CROSS SECTIONS
225 OF 248

FOR EARTHWORK DEVELOPMENT ONLY

All Dimensions are U.S. Survey Feet

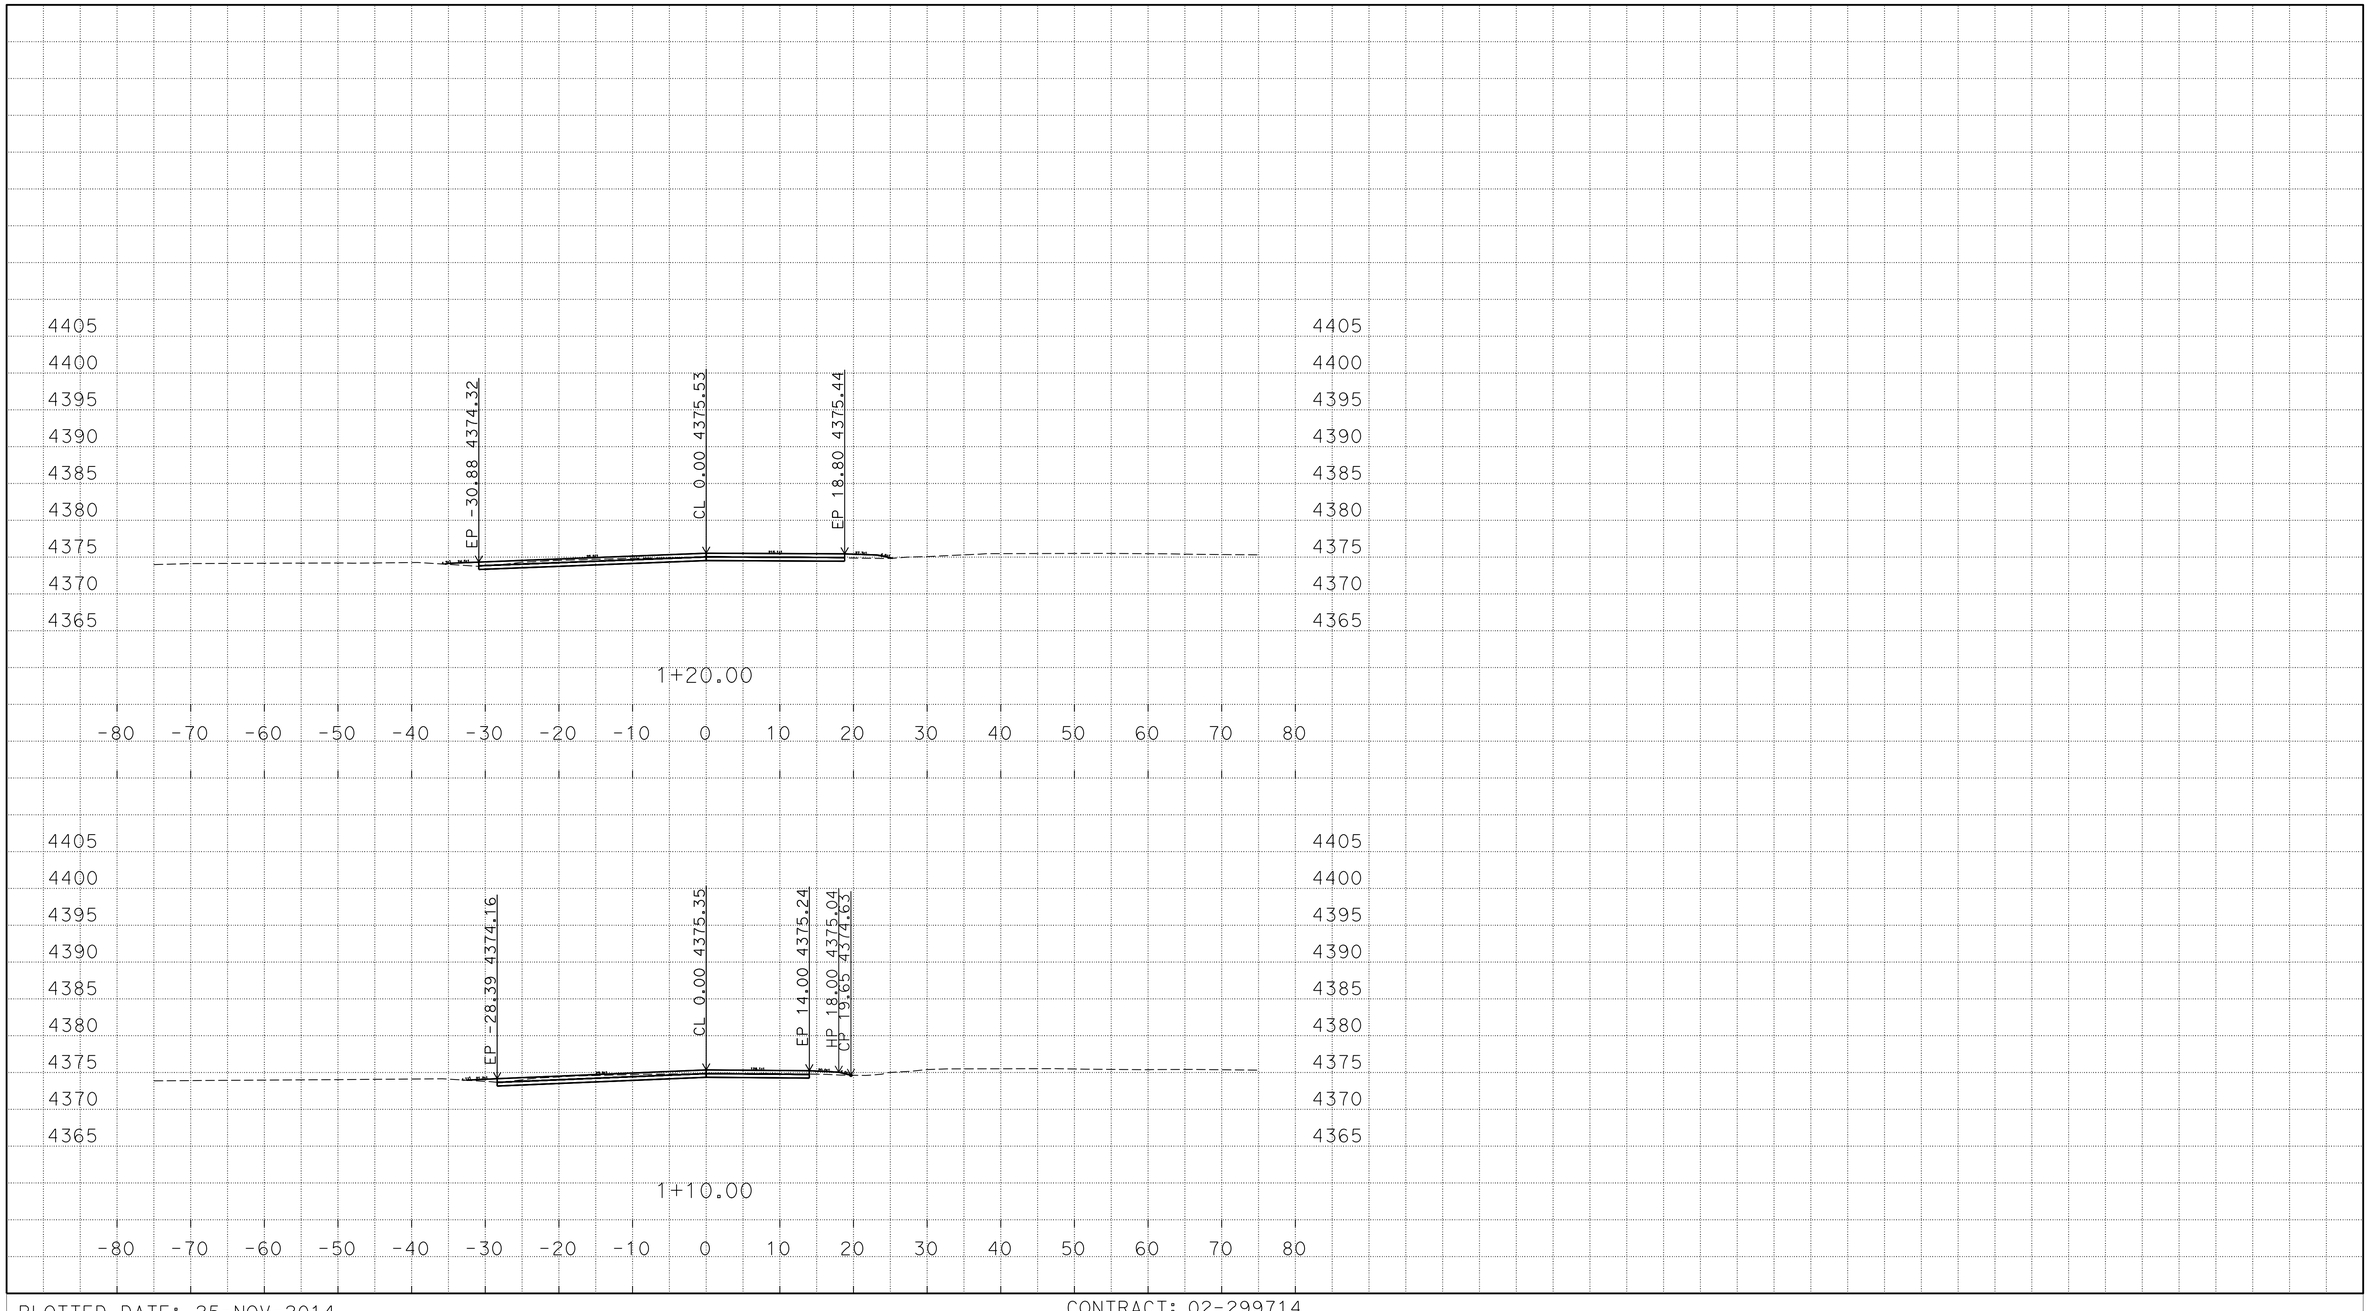

P:\proj2\02\29971\design\C3D\XSec_Qtys
0229971 Xsec RC 2014-10-08_TEMP_X_C3D_DWG.dwg - 25-Nov-14 8:54 AM

PLOTTED DATE: 25-NOV-2014

SCALE: 1"=10' Horiz.
1"=10' Vert.

CREATED BY: S117566

CONTRACT: 02-299714

DIST/CO/RTE/PM: 02/Mod/299/39.5/40.5

PROJECT ID: 02-1200-0022-4

"R12" LINE
CROSS SECTIONS
226 OF 248

FOR EARTHWORK DEVELOPMENT ONLY

All Dimensions are U.S. Survey Feet

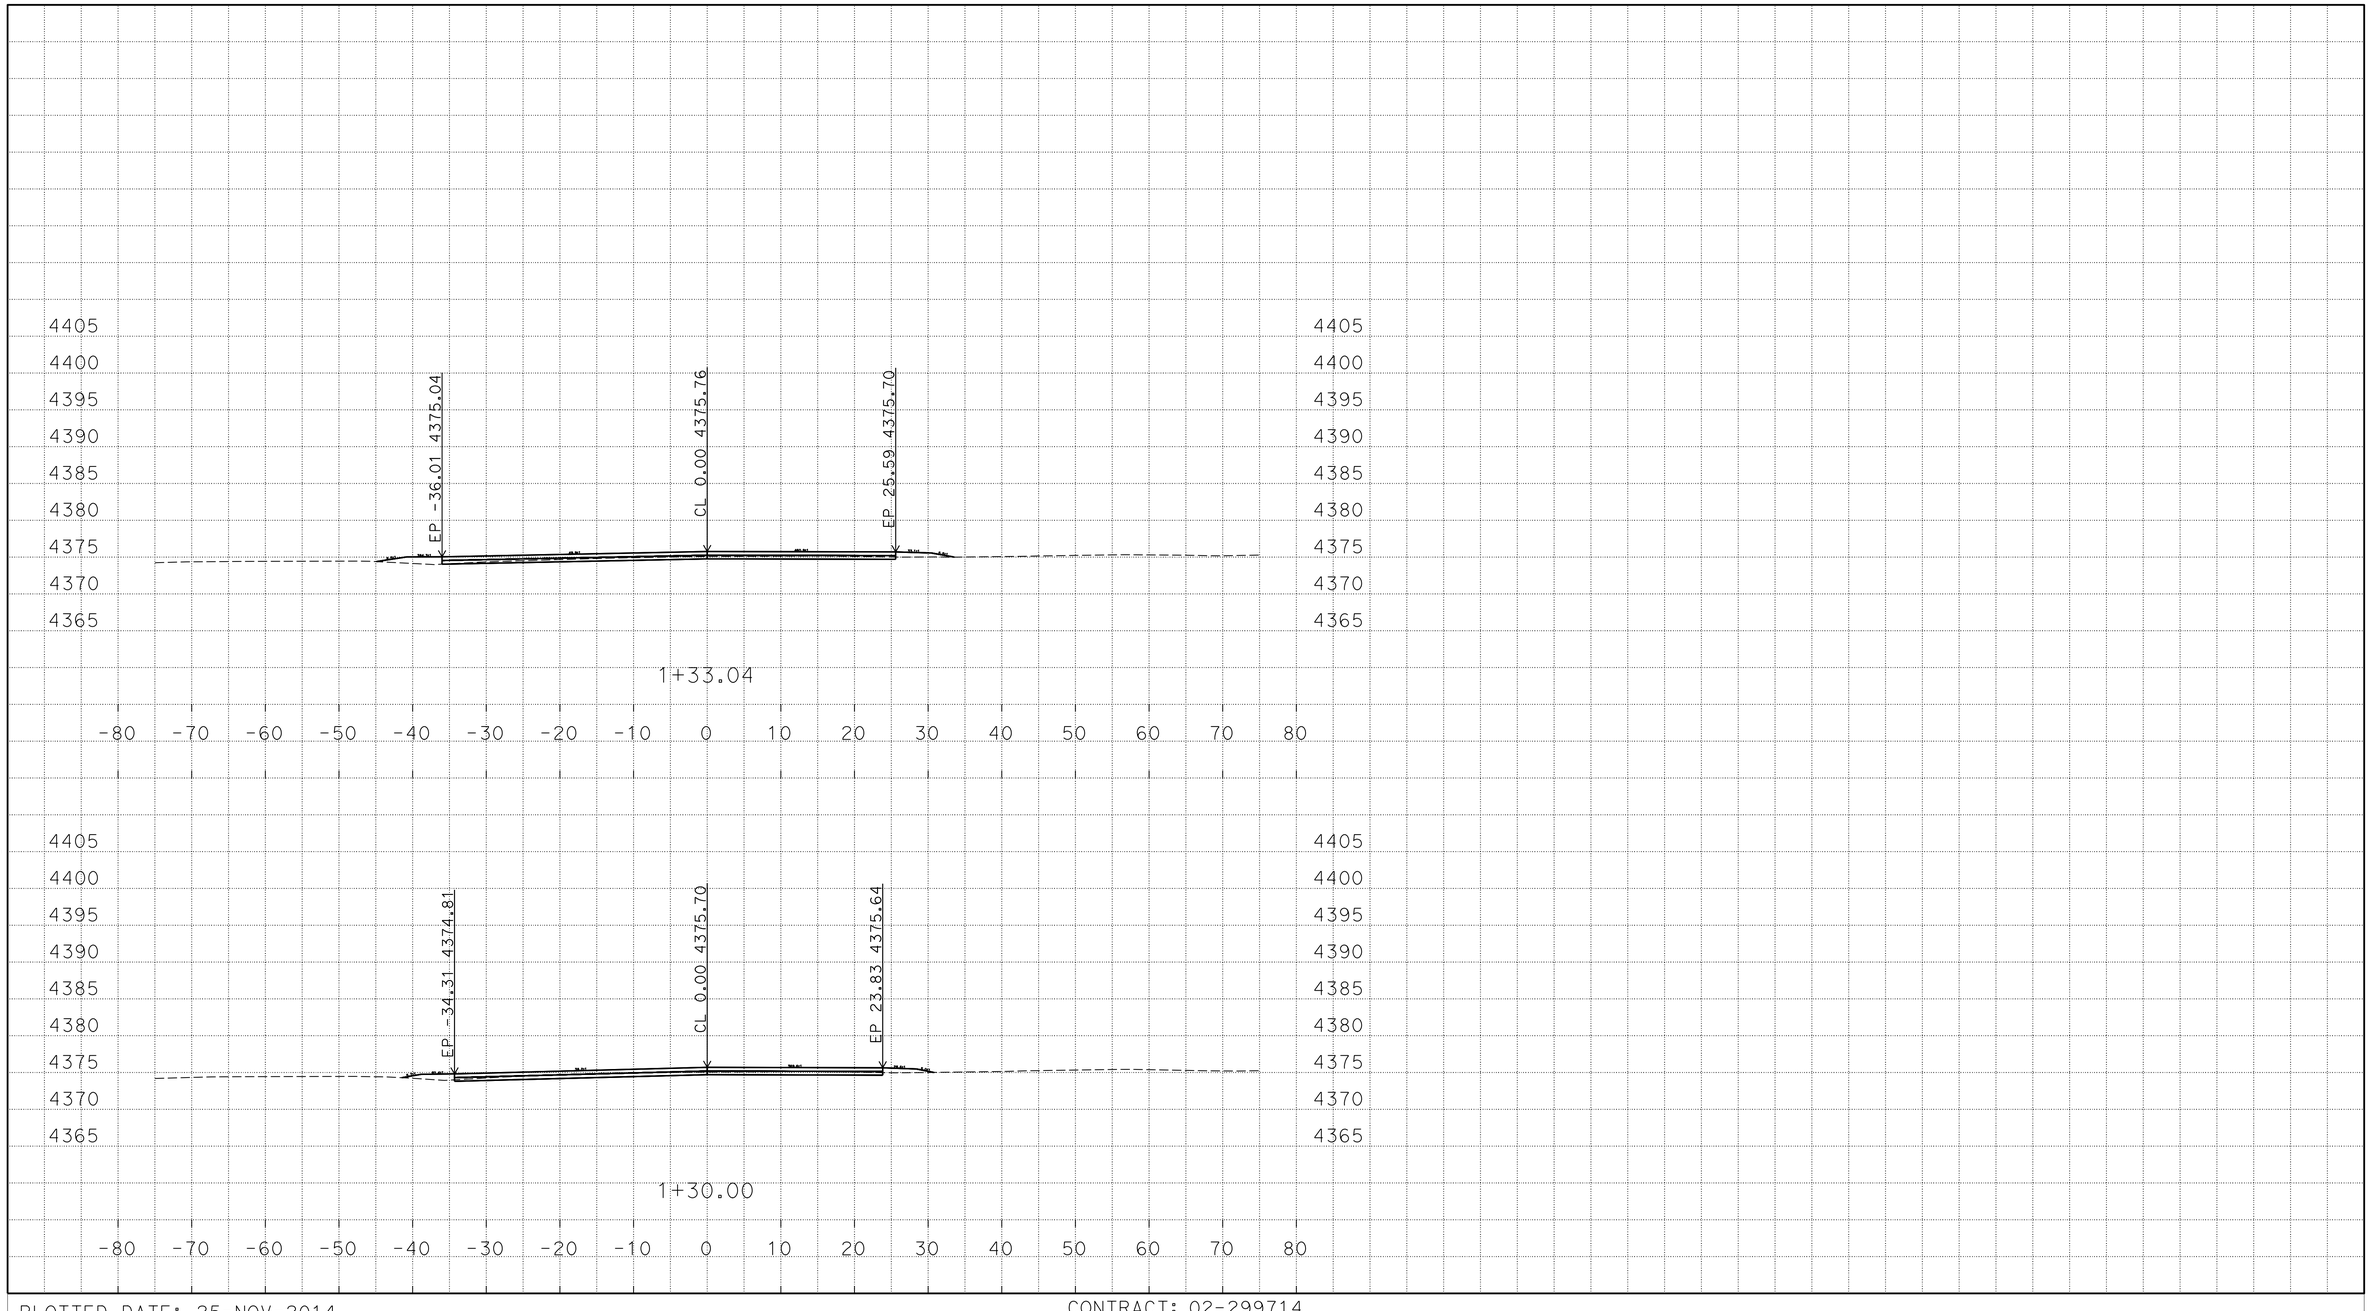

P:\proj2\02\29971\design\C3D\XSec_Qtys
0229971 Xsec RC 2014-10-08_TEMP_X_C3D_DWG.dwg - 25-Nov-14 8:54 AM

PLOTTED DATE: 25-NOV-2014

SCALE: 1"=10' Horiz.
1"=10' Vert.

CREATED BY: S117566

CONTRACT: 02-299714

DIST/CO/RTE/PM: 02/Mod/299/39.5/40.5

PROJECT ID: 02-1200-0022-4

"R12" LINE
CROSS SECTIONS
227 OF 248

FOR EARTHWORK DEVELOPMENT ONLY

All Dimensions are U.S. Survey Feet

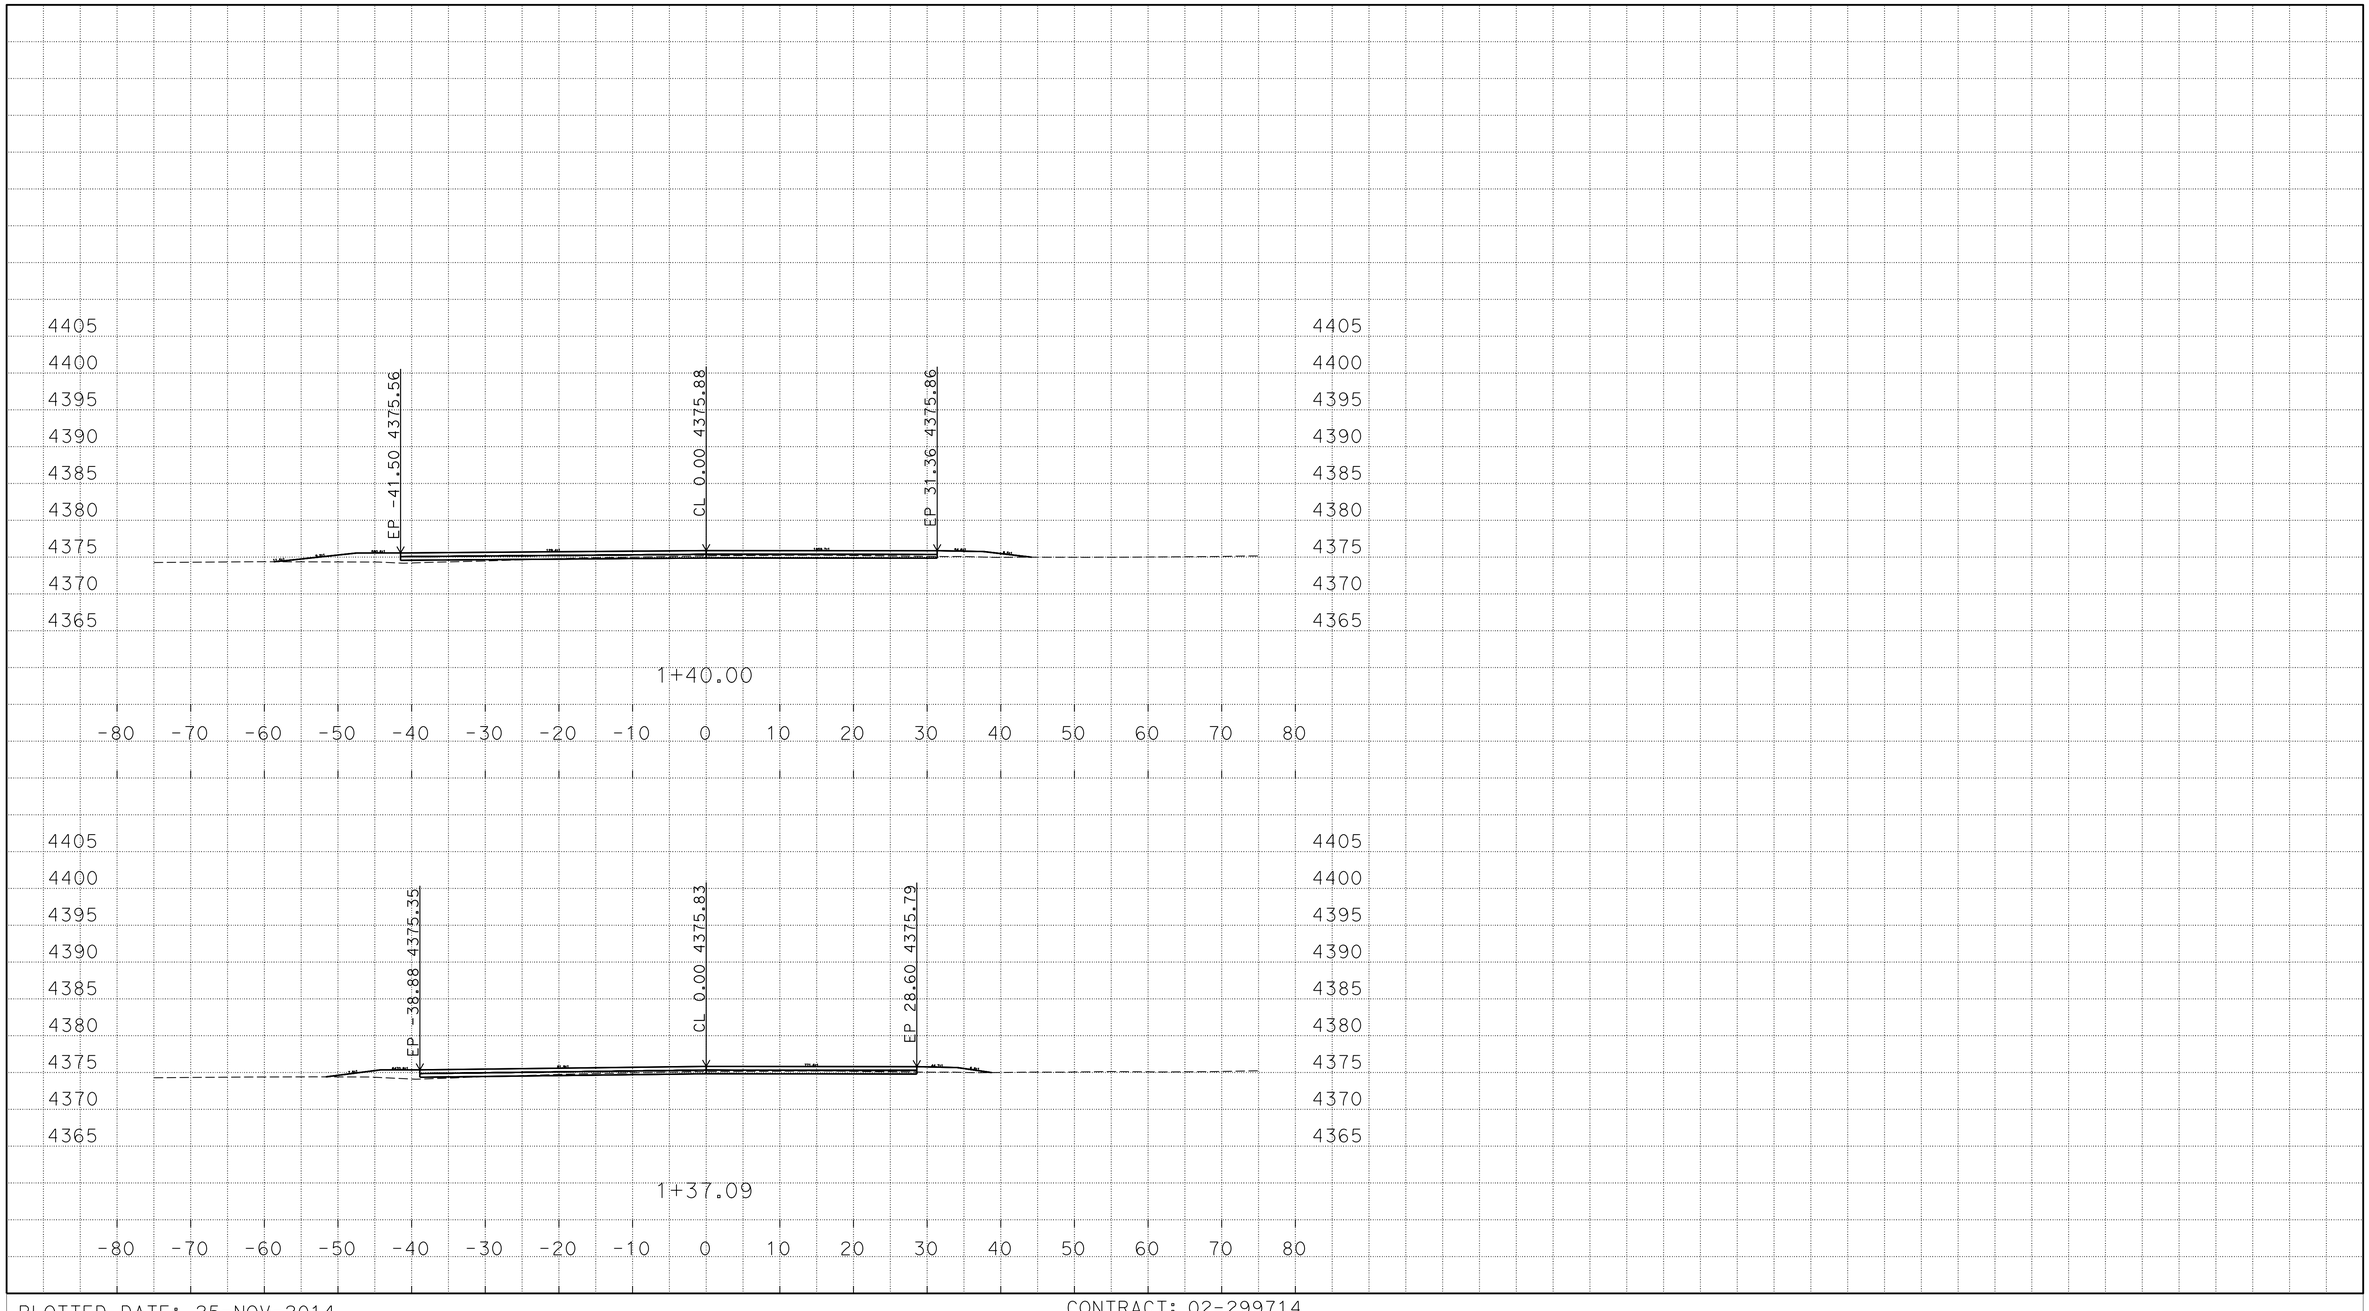

P:\proj2\02\29971\design\C3D\XSec_Qtys
0229971 Xsec RC 2014-10-08_TEMP_X_C3D_DWG.dwg - 25-Nov-14 8:54 AM

PLOTTED DATE: 25-NOV-2014

SCALE: 1"=10' Horiz.
1"=10' Vert.

CREATED BY: S117566

CONTRACT: 02-299714

DIST/CO/RTE/PM: 02/Mod/299/39.5/40.5

PROJECT ID: 02-1200-0022-4

"R12" LINE
CROSS SECTIONS
228 OF 248

FOR EARTHWORK DEVELOPMENT ONLY

All Dimensions are U.S. Survey Feet

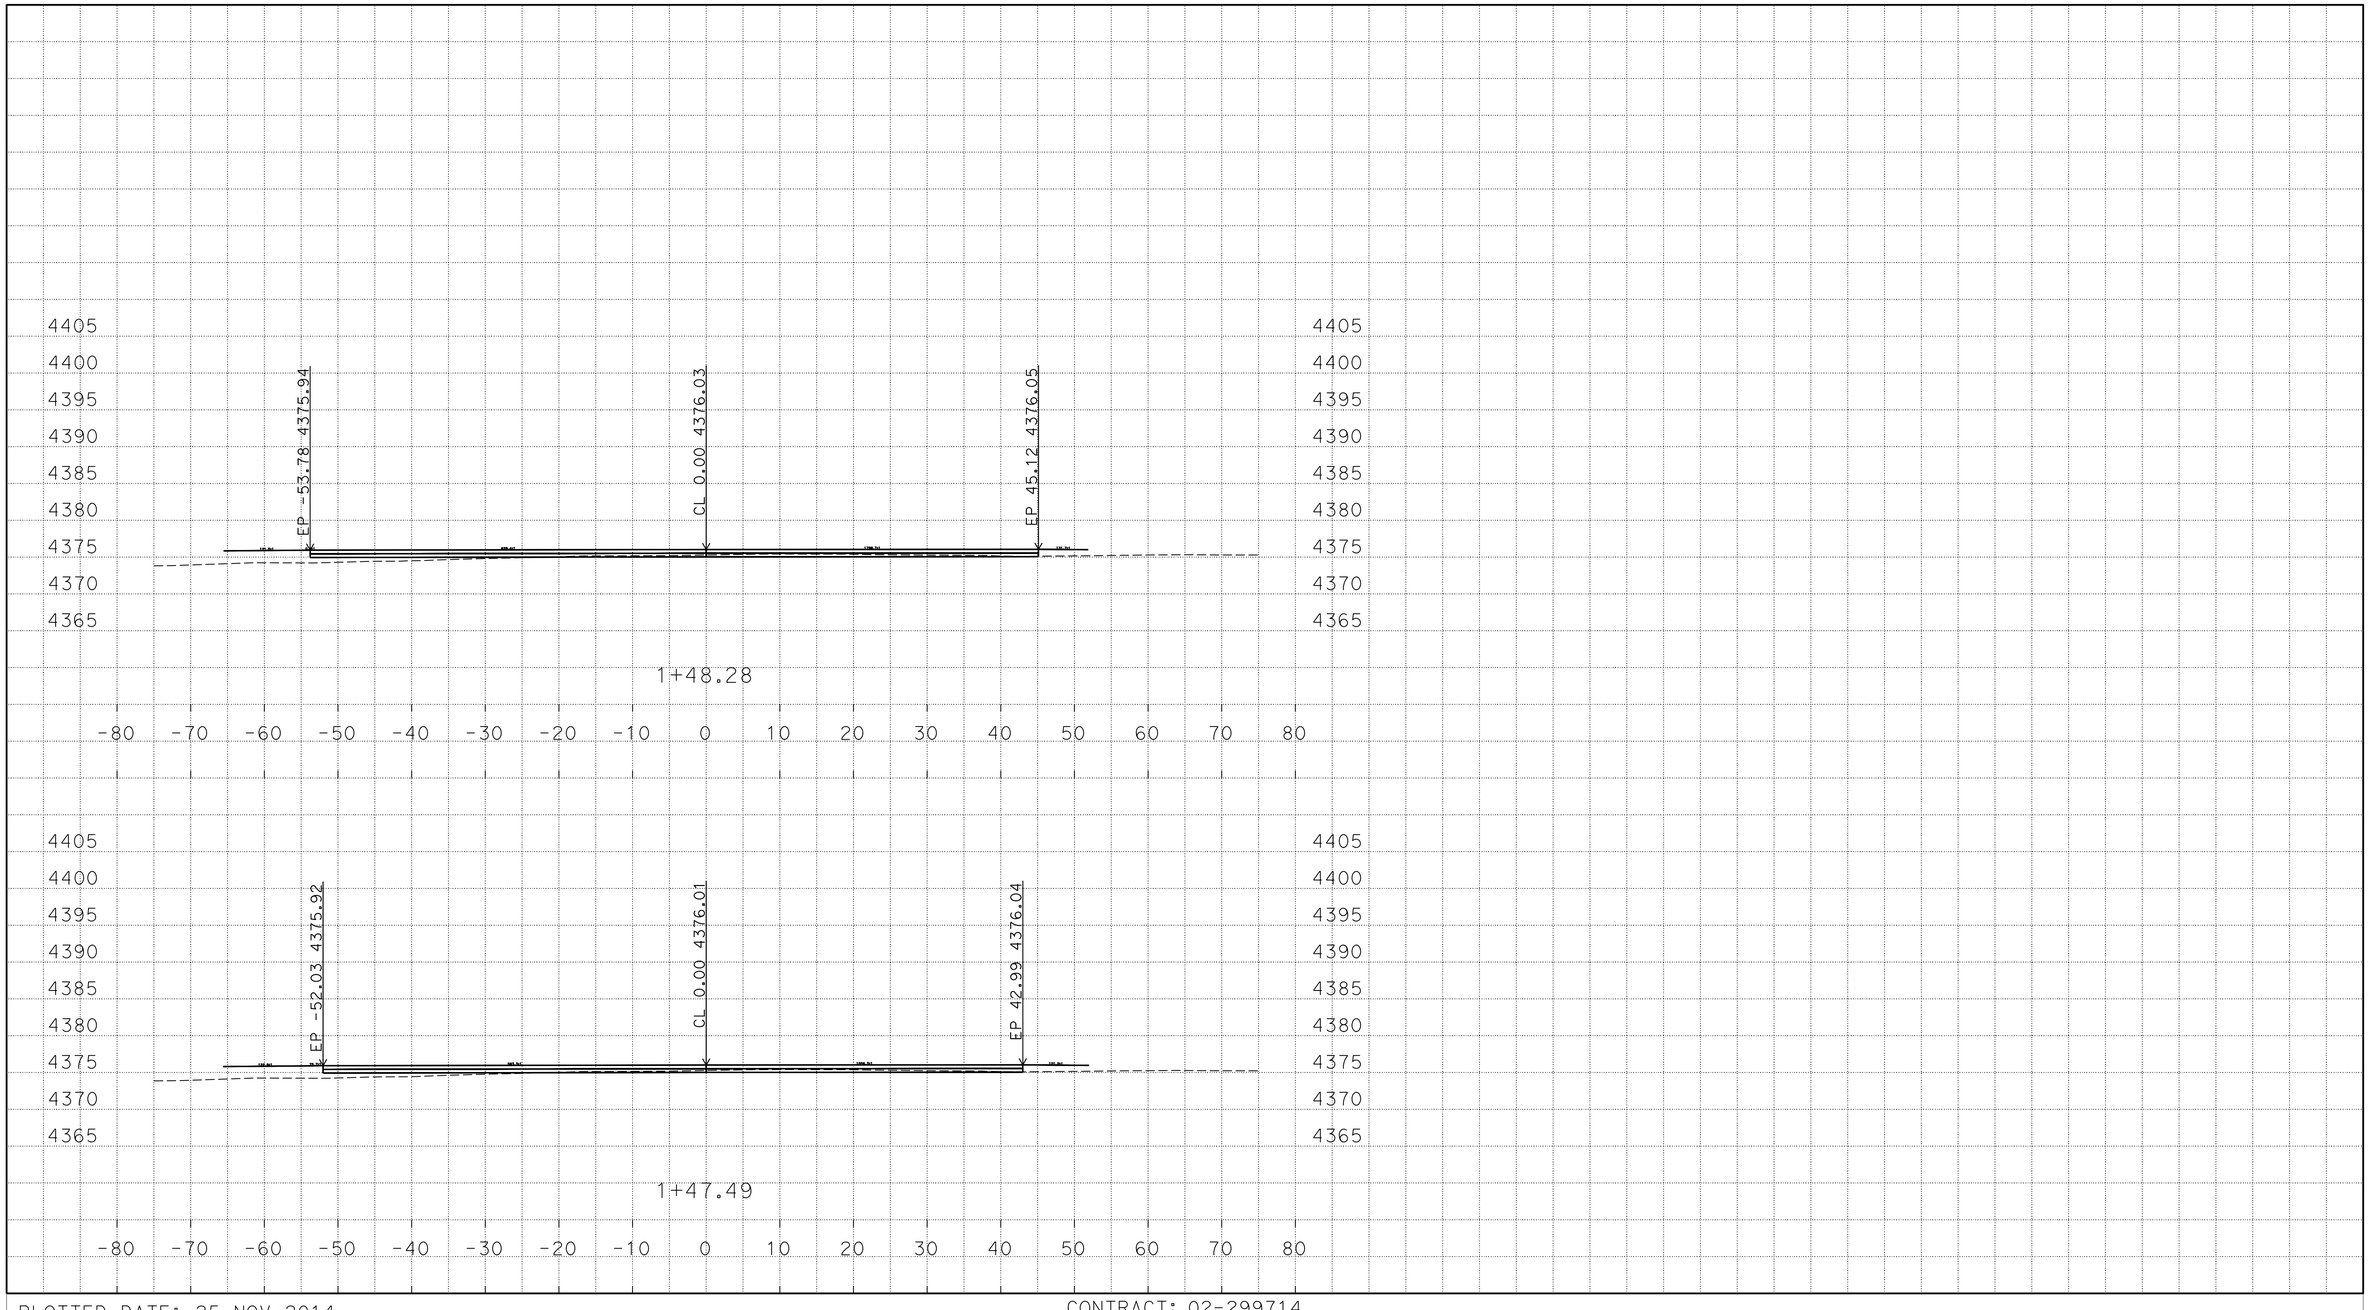

P:\proj2\02\29971\design\C3D\XSec_Qtys
0229971 Xsec RC 2014-10-08_TEMP_X_C3D_DWG.dwg - 25-Nov-14 8:54 AM

PLOTTED DATE: 25-NOV-2014

SCALE: 1"=10' Horiz.
1"=10' Vert.

CREATED BY: S117566

CONTRACT: 02-299714

DIST/CO/RTE/PM: 02/Mod/299/39.5/40.5

PROJECT ID: 02-1200-0022-4

"R12" LINE
CROSS SECTIONS
229 OF 248

FOR EARTHWORK DEVELOPMENT ONLY

All Dimensions are U.S. Survey Feet

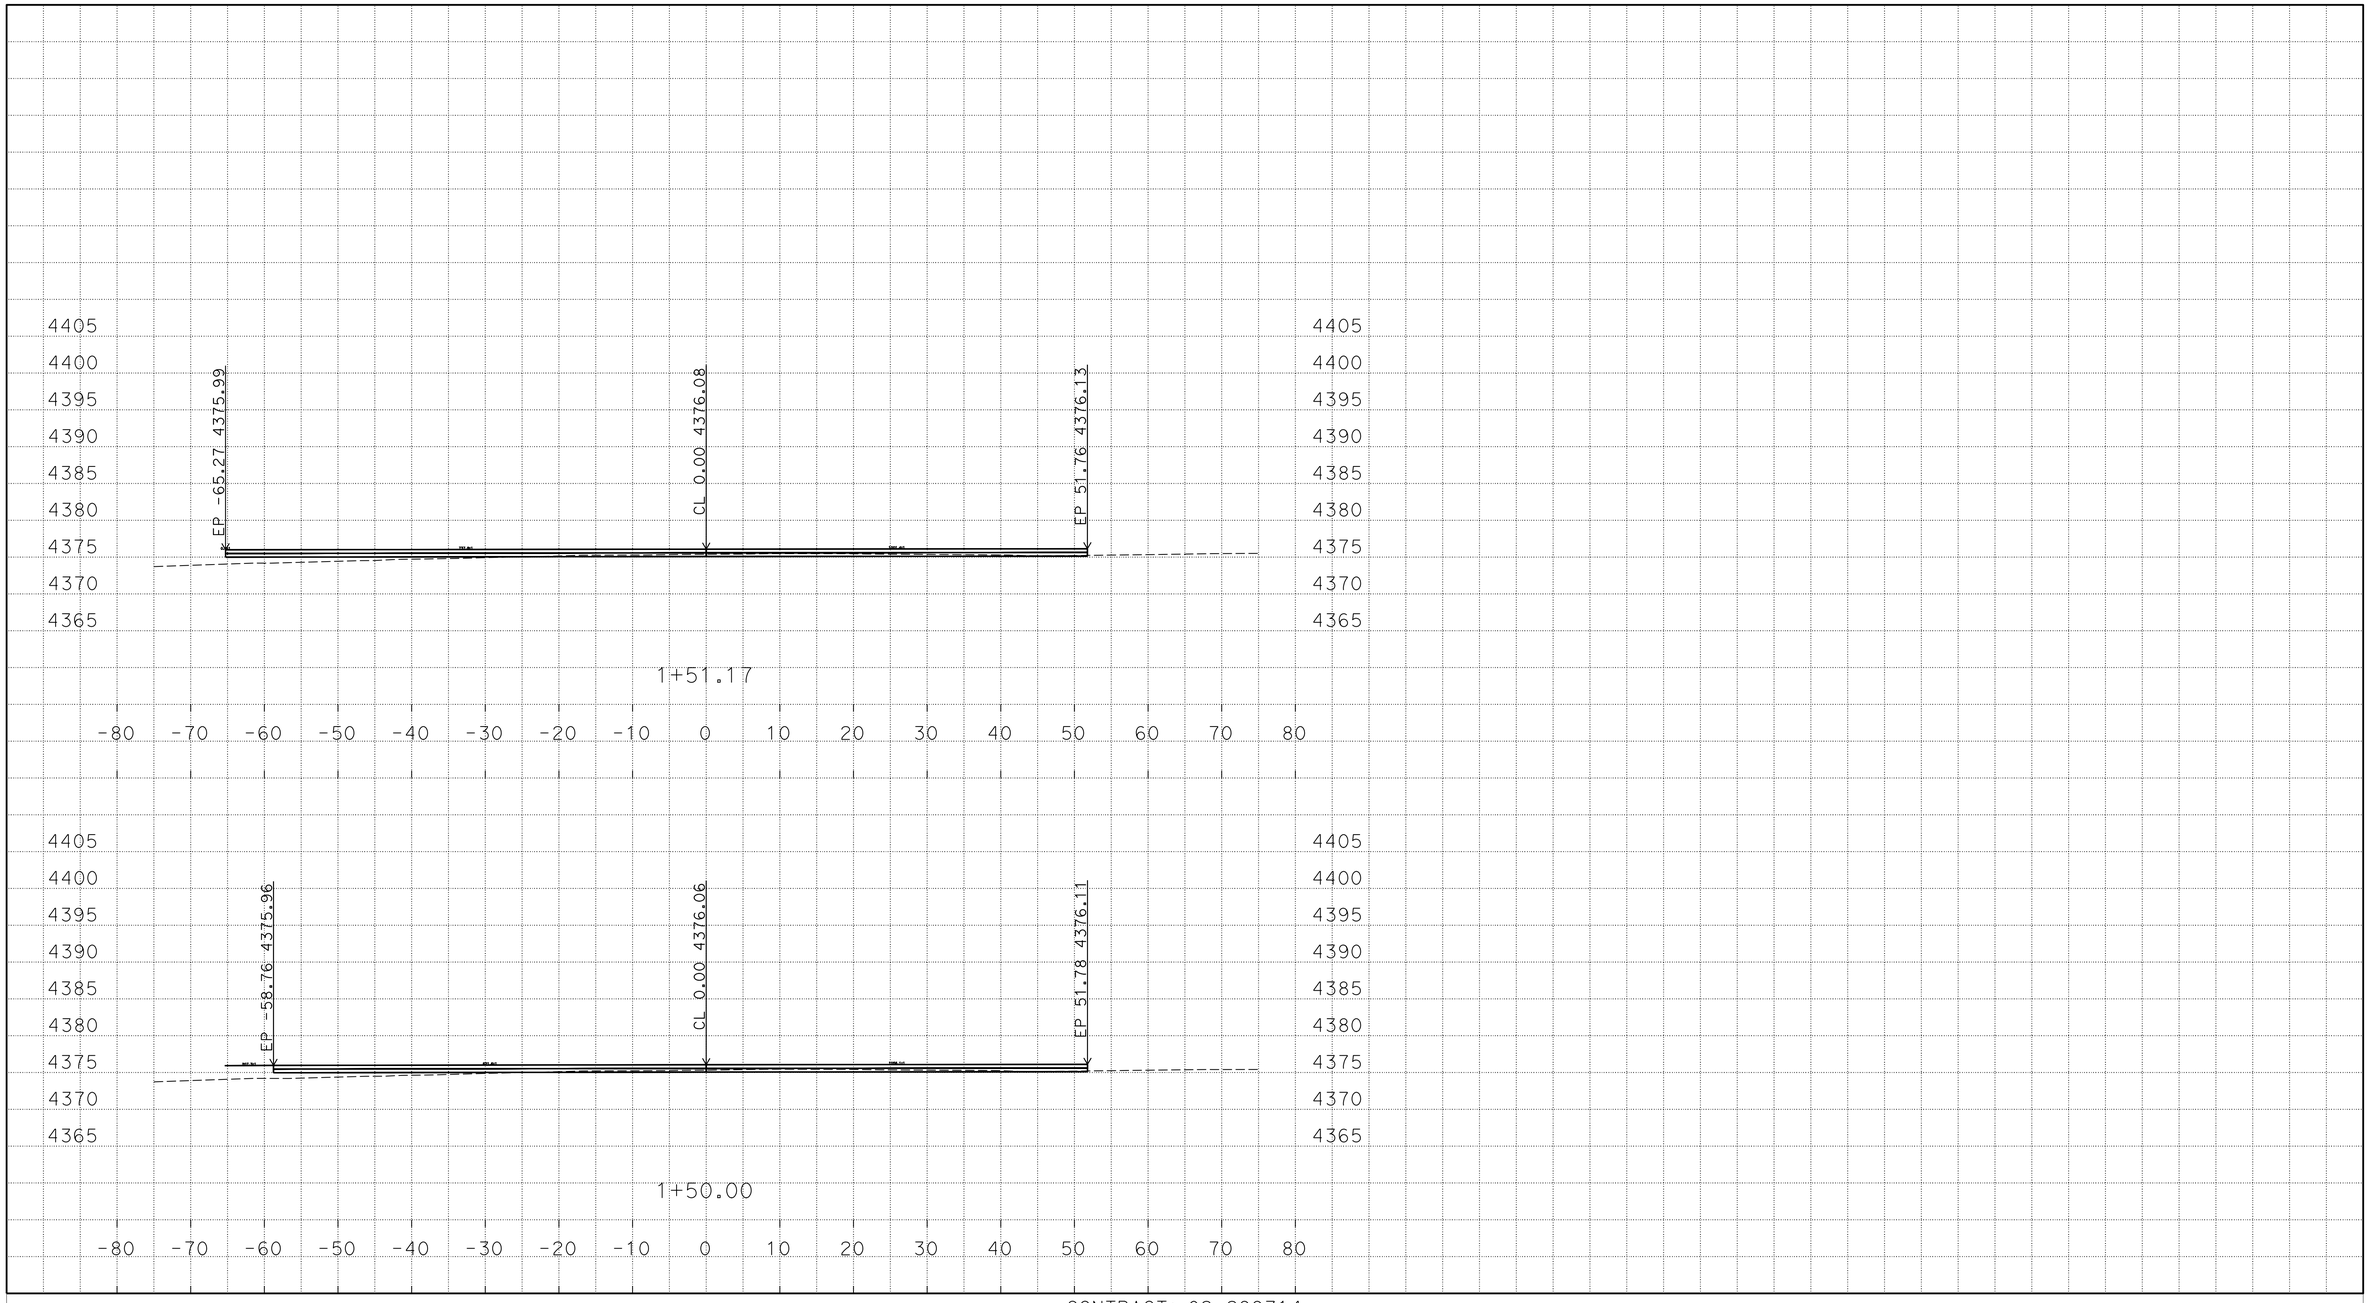

P:\proj2\02\29971\design\C3D\XSec_Qtys
0229971 Xsec RC 2014-10-08_TEMP_X_C3D_DWG.dwg - 25-Nov-14 8:54 AM

PLOTTED DATE: 25-NOV-2014

SCALE: 1"=10' Horiz.
1"=10' Vert.

CREATED BY: S117566

CONTRACT: 02-299714

DIST/CO/RTE/PM: 02/Mod/299/39.5/40.5

PROJECT ID: 02-1200-0022-4

"R12" LINE
CROSS SECTIONS
230 OF 248

FOR EARTHWORK DEVELOPMENT ONLY

All Dimensions are U.S. Survey Feet

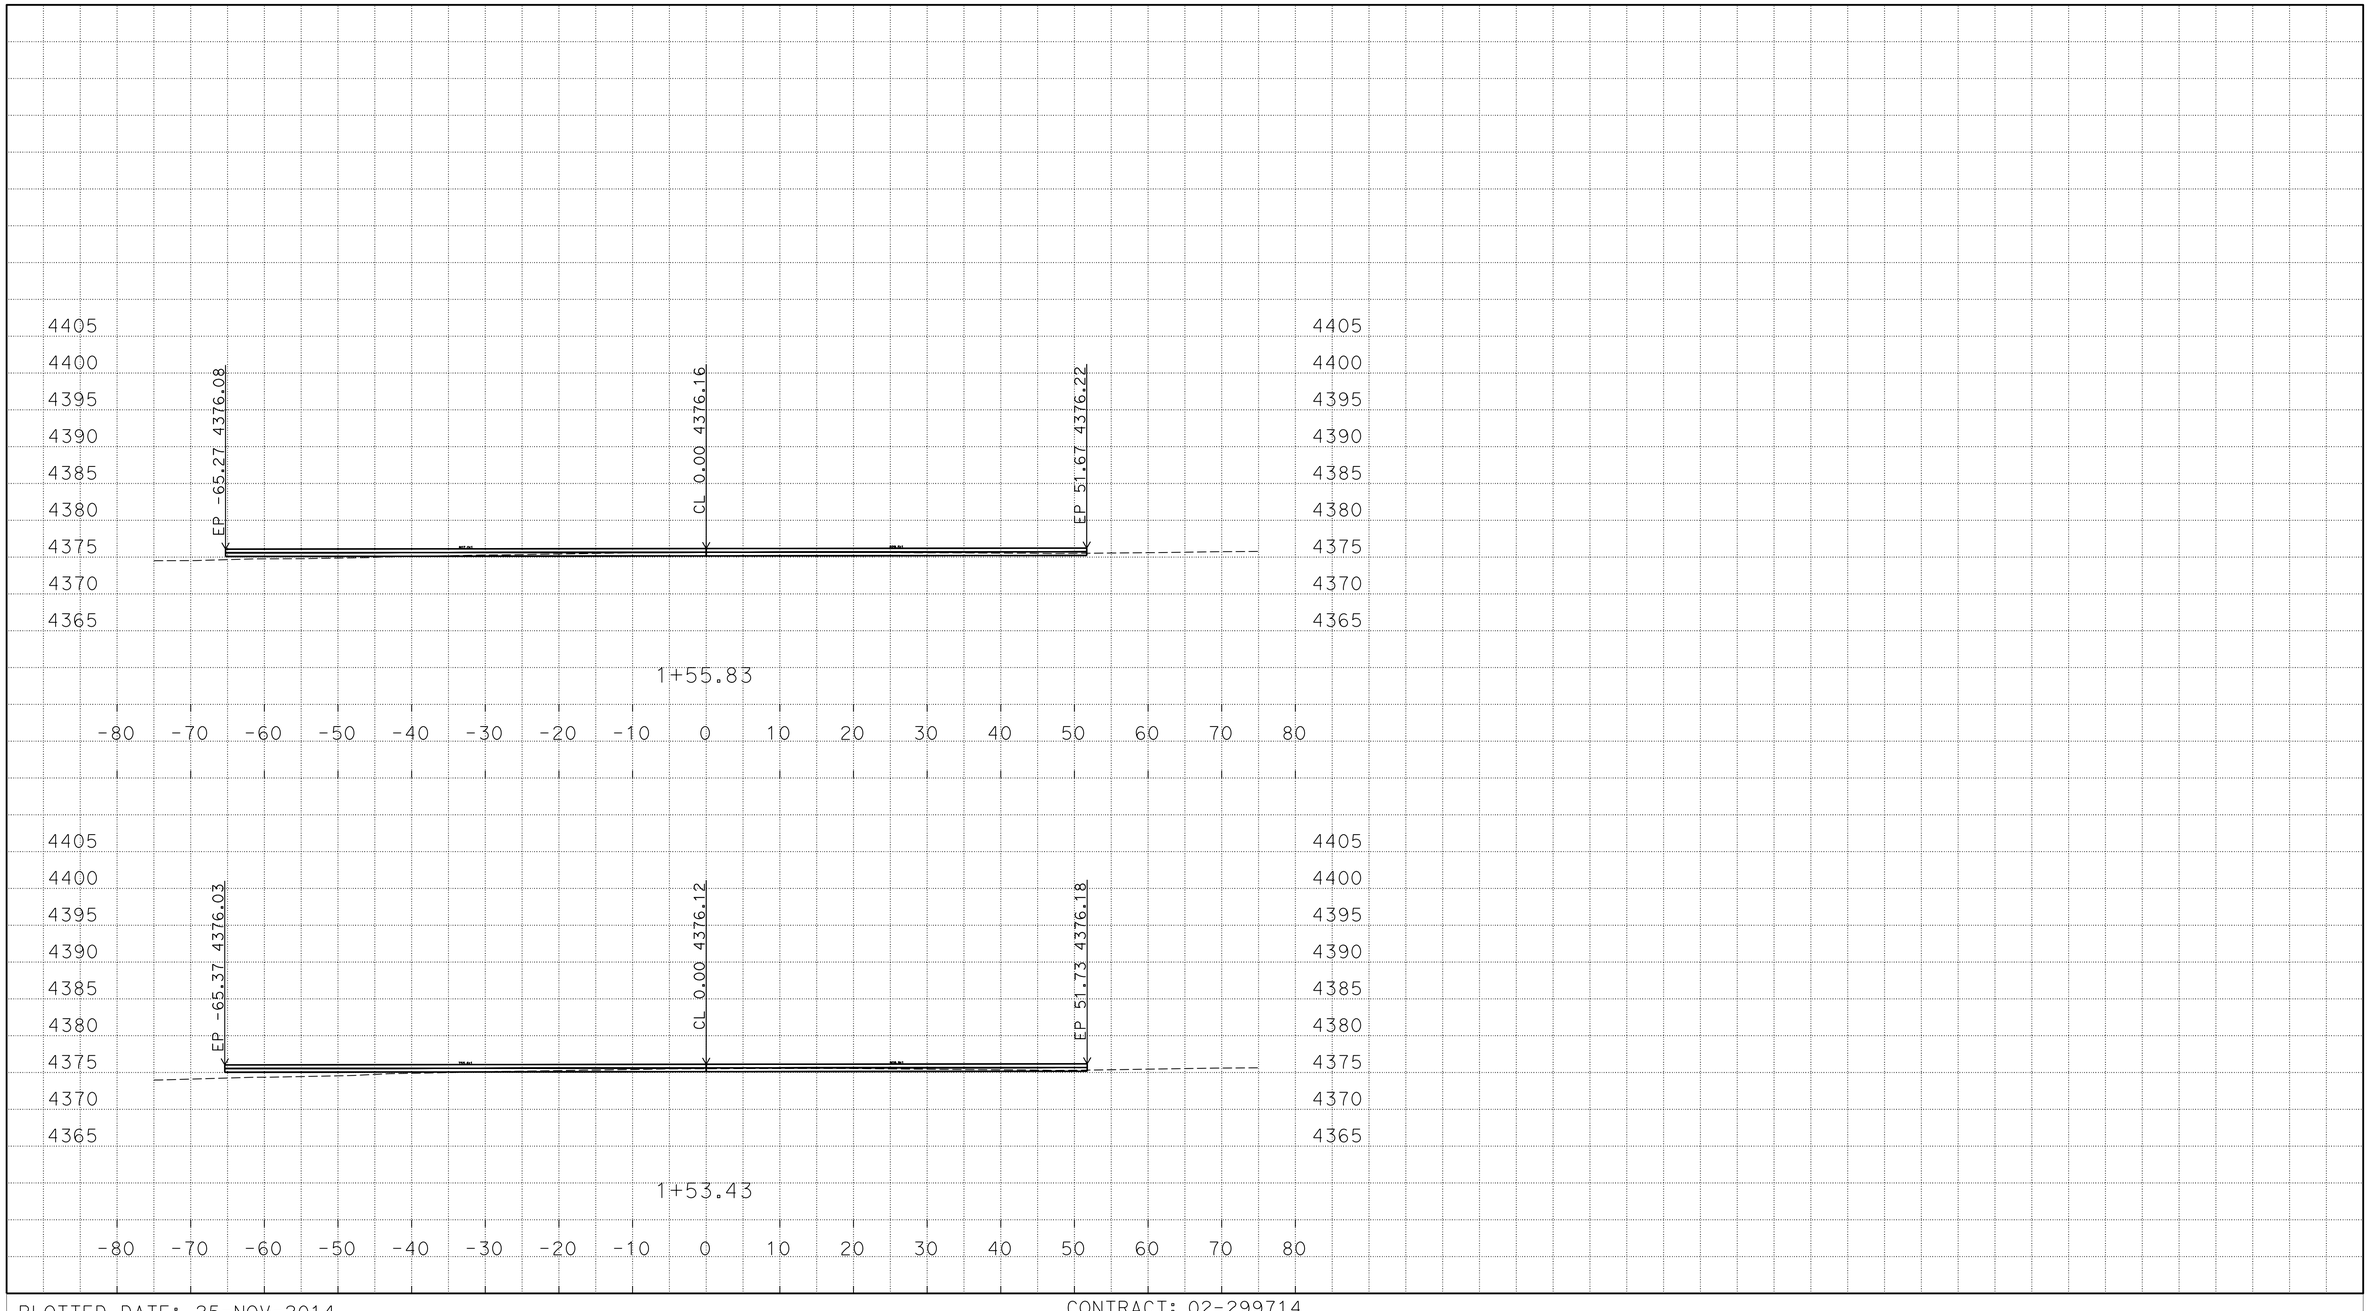

P:\proj2\02\29971\design\C3D\XSec_Qtys
0229971 Xsec RC 2014-10-08_TEMP_X_C3D_DWG.dwg - 25-Nov-14 8:54 AM

PLOTTED DATE: 25-NOV-2014

SCALE: 1"=10' Horiz.
1"=10' Vert.

CREATED BY: S117566

CONTRACT: 02-299714

DIST/CO/RTE/PM: 02/Mod/299/39.5/40.5

PROJECT ID: 02-1200-0022-4

"R12" LINE
CROSS SECTIONS

FOR EARTHWORK DEVELOPMENT ONLY

All Dimensions are U.S. Survey Feet

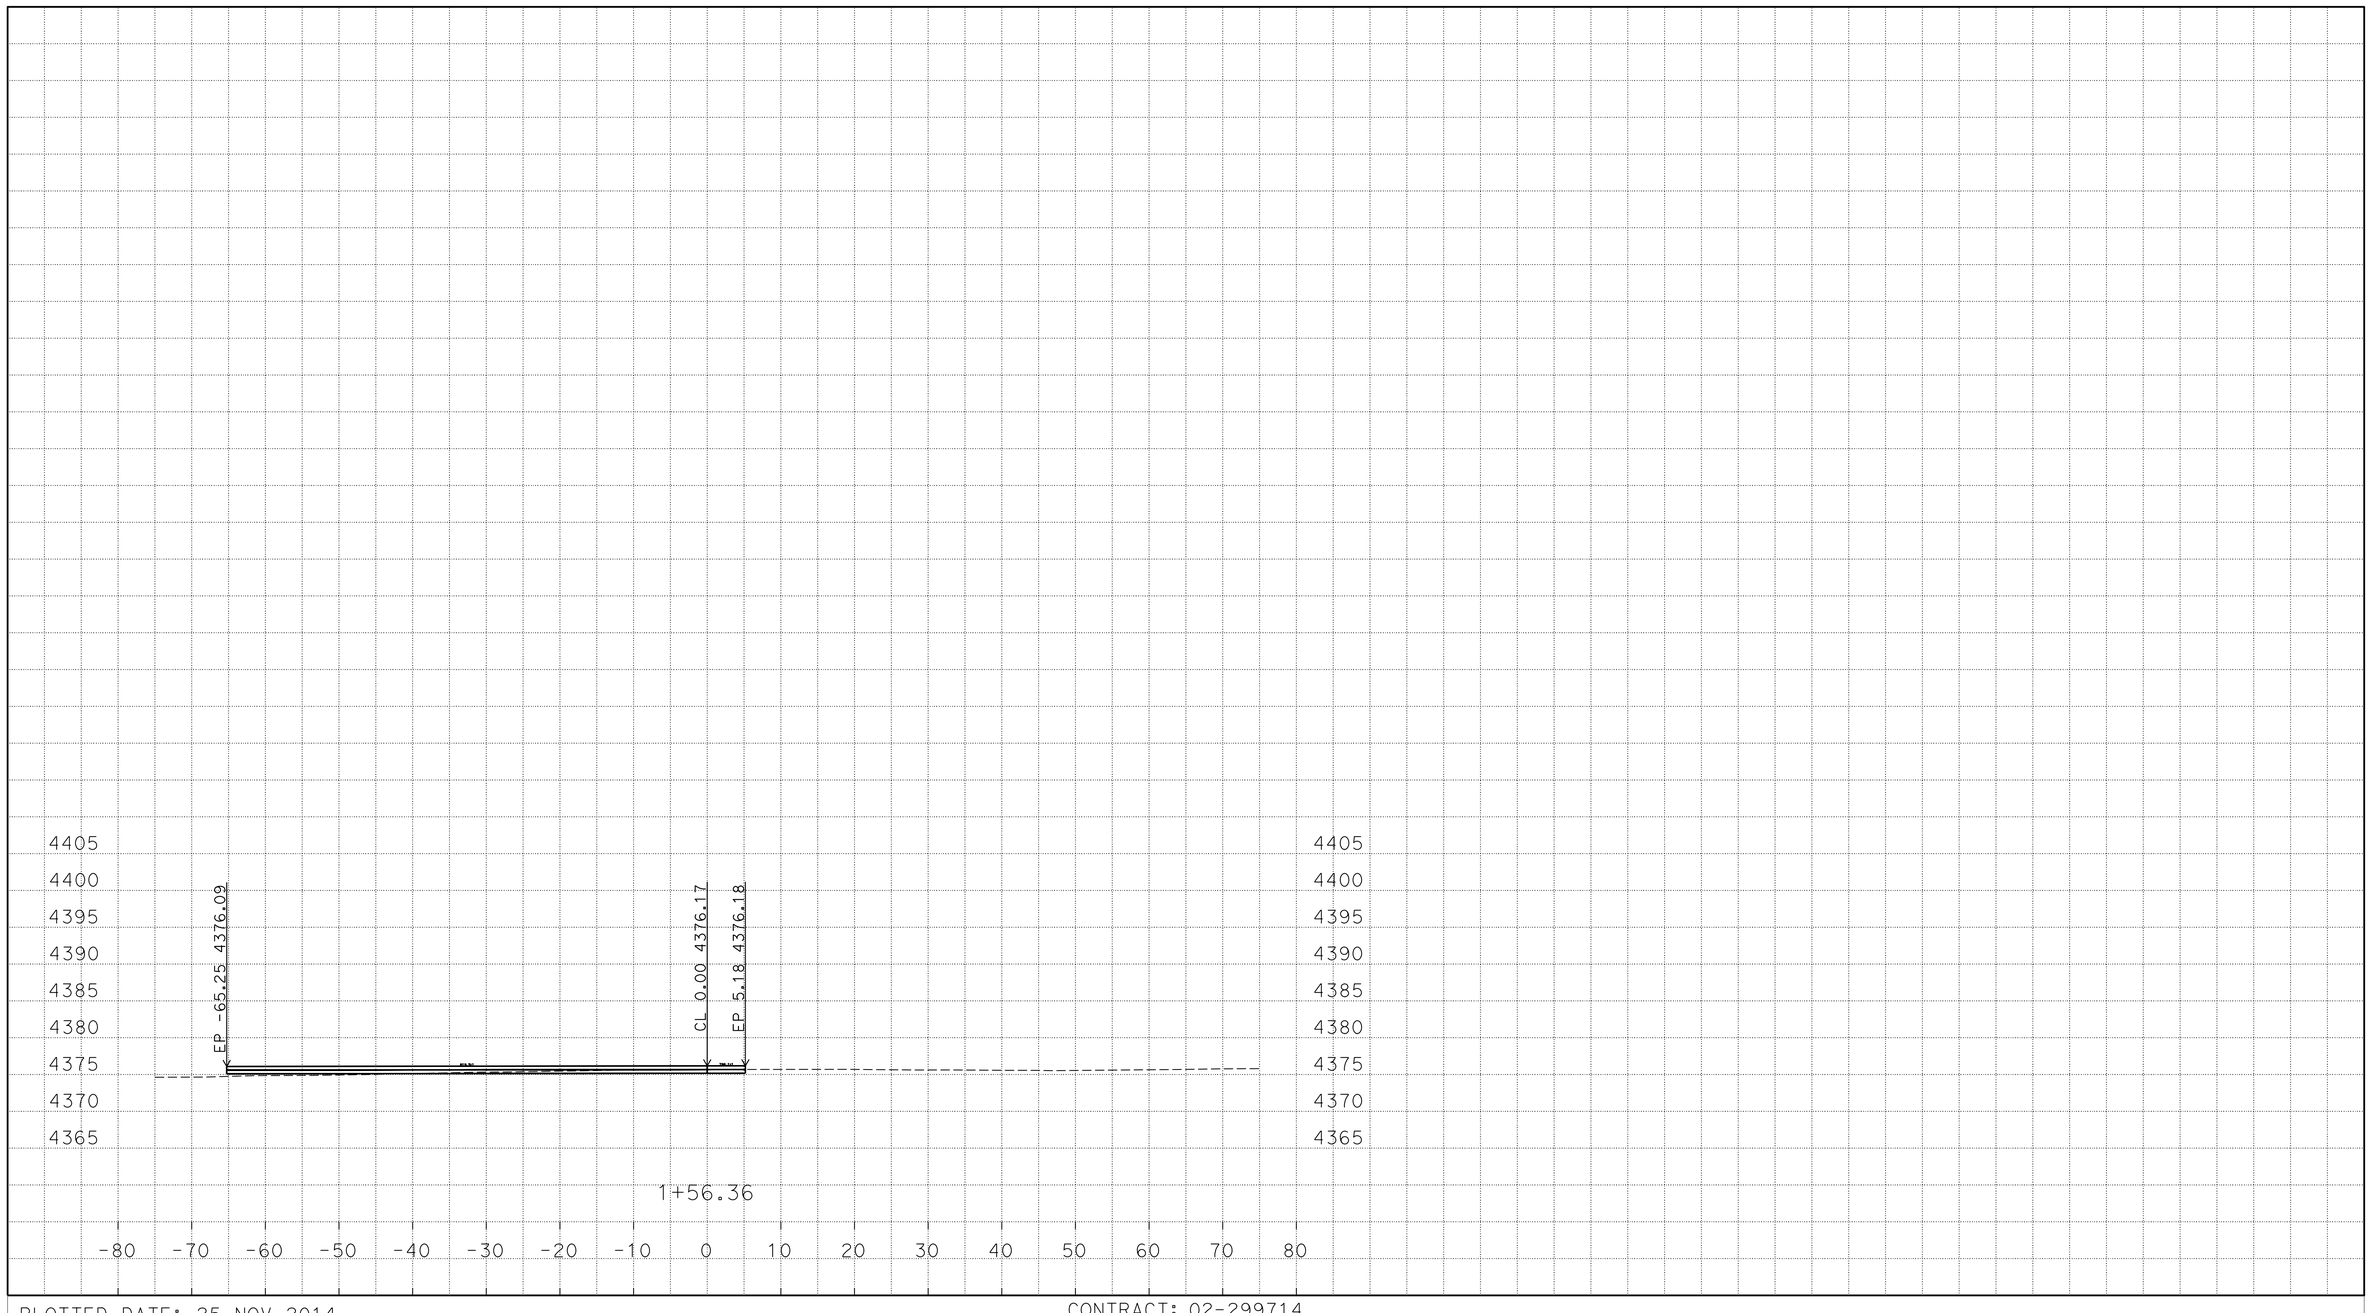

P:\proj2\02\29971\design\C3D\XSec_Qtys
0229971 Xsec RC 2014-10-08_TEMP_X_C3D_DWG.dwg - 25-Nov-14 8:54 AM

PLOTTED DATE: 25-NOV-2014

SCALE: 1"=10' Horiz.
1"=10' Vert.

CREATED BY: S117566

CONTRACT: 02-299714

DIST/CO/RTE/PM: 02/Mod/299/39.5/40.5

PROJECT ID: 02-1200-0022-4

"R12" LINE
CROSS SECTIONS

FOR EARTHWORK DEVELOPMENT ONLY

All Dimensions are U.S. Survey Feet

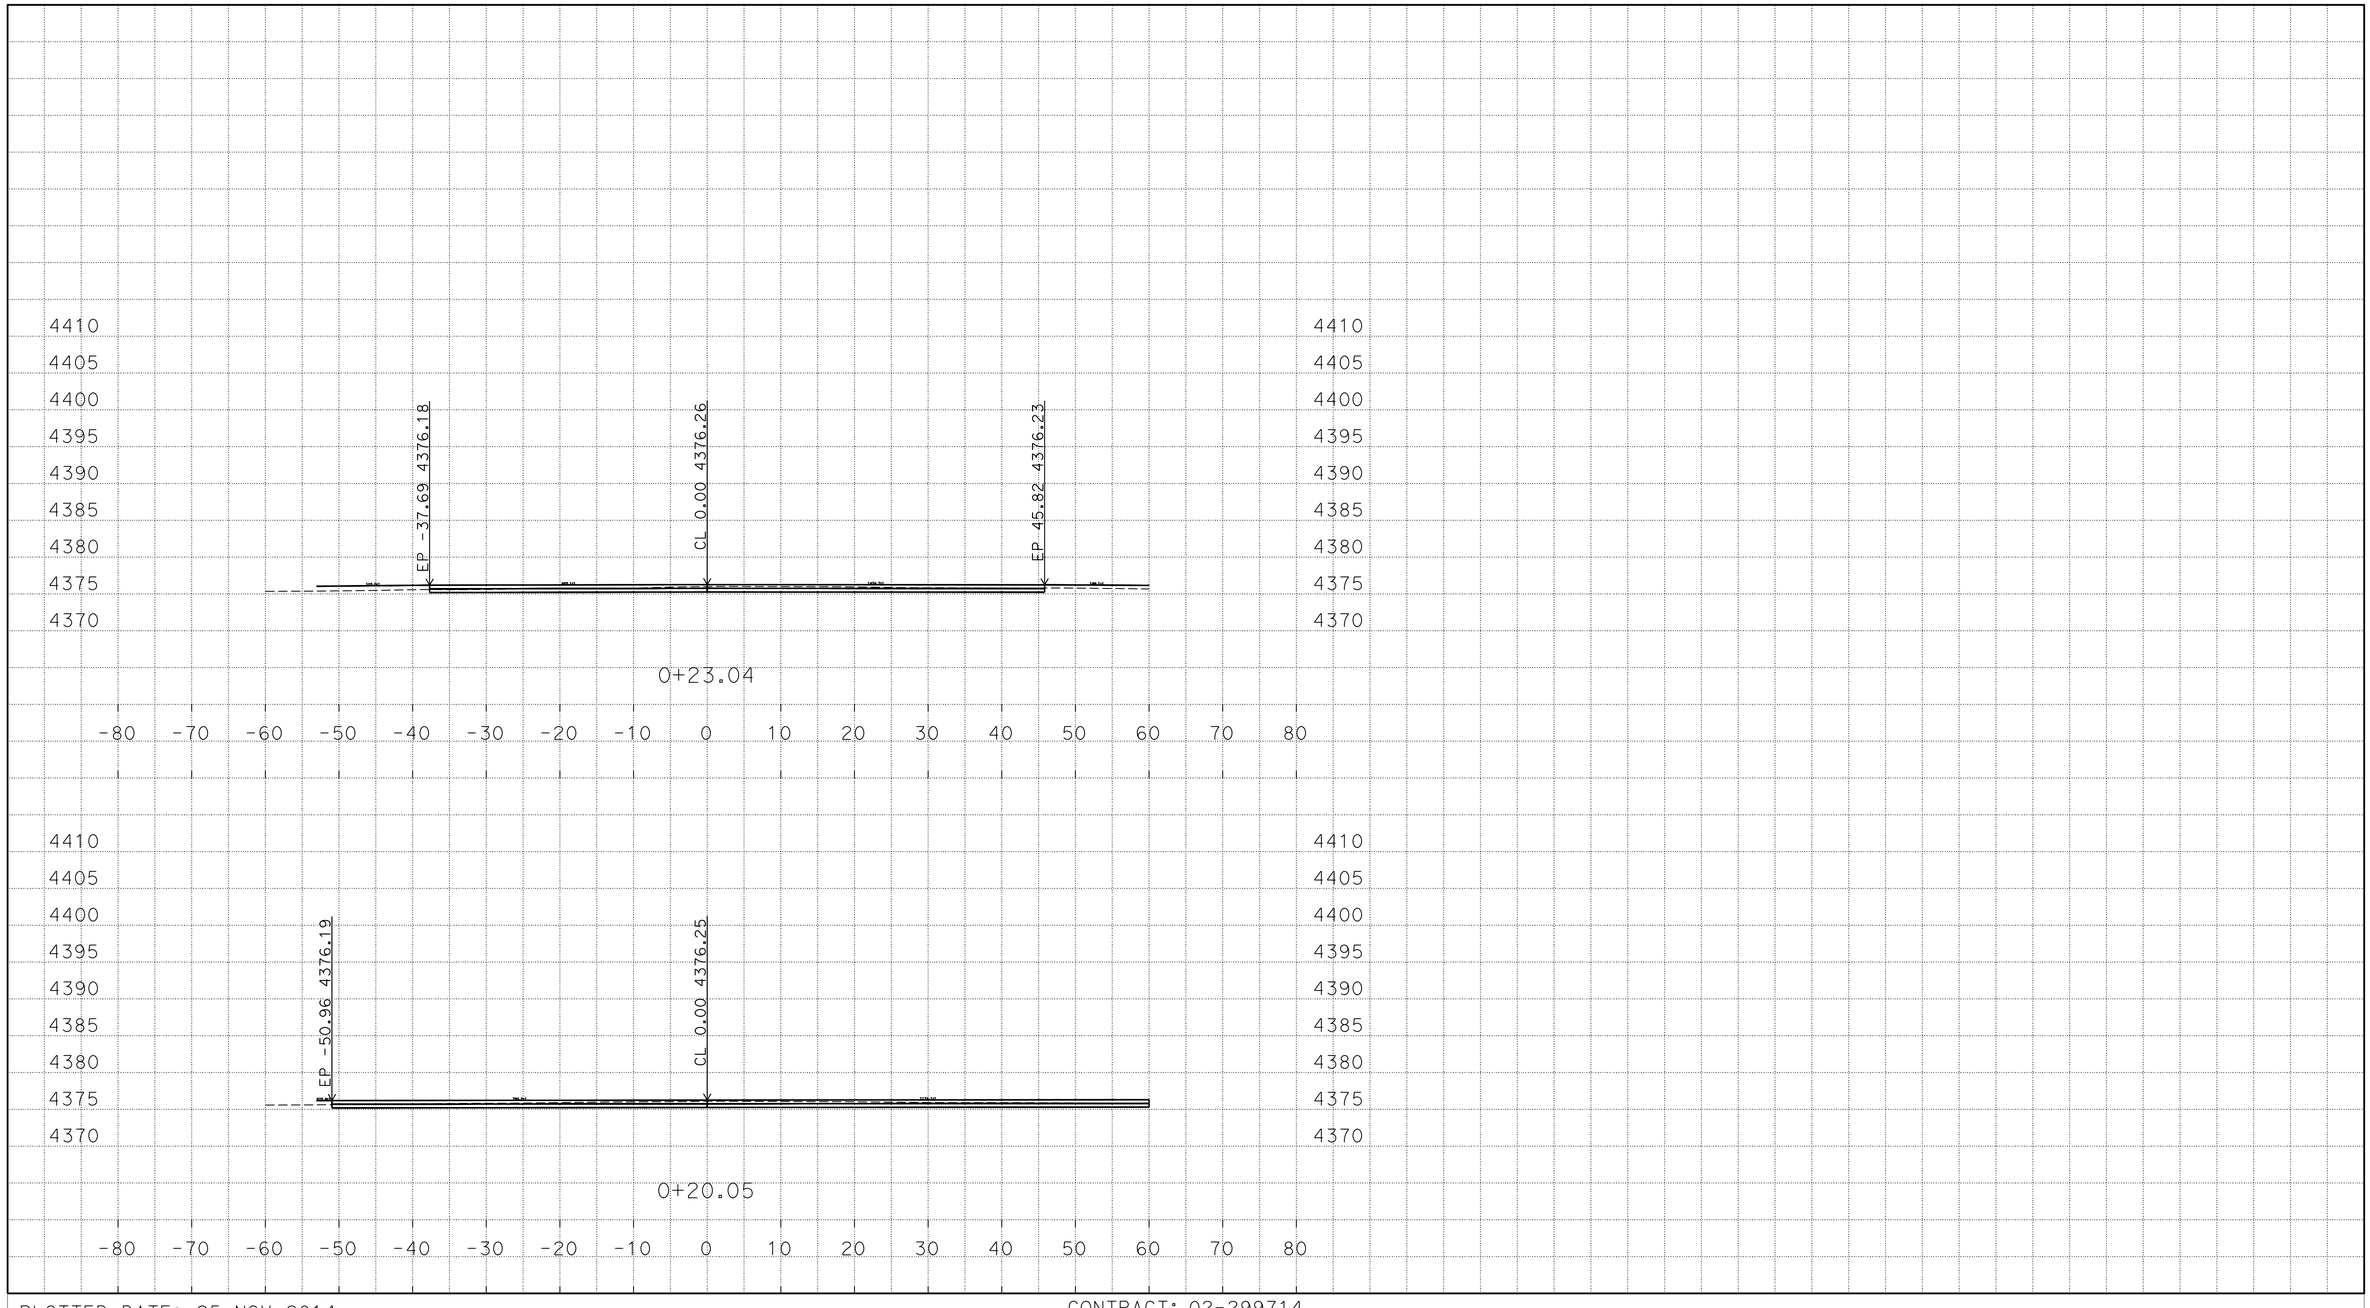

P:\proj2\02\29971\design\C3D\XSec_Qtys
0229971 Xsec RC 2014-10-08_TEMP_X_C3D_DWG.dwg - 25-Nov-14 8:54 AM

PLOTTED DATE: 25-NOV-2014

SCALE: 1"=10' Horiz.
1"=10' Vert.

CREATED BY: S117566

CONTRACT: 02-299714

DIST/CO/RTE/PM: 02/Mod/299/39.5/40.5

PROJECT ID: 02-1200-0022-4

"R13" LINE
CROSS SECTIONS
233 OF 248

FOR EARTHWORK DEVELOPMENT ONLY

All Dimensions are U.S. Survey Feet

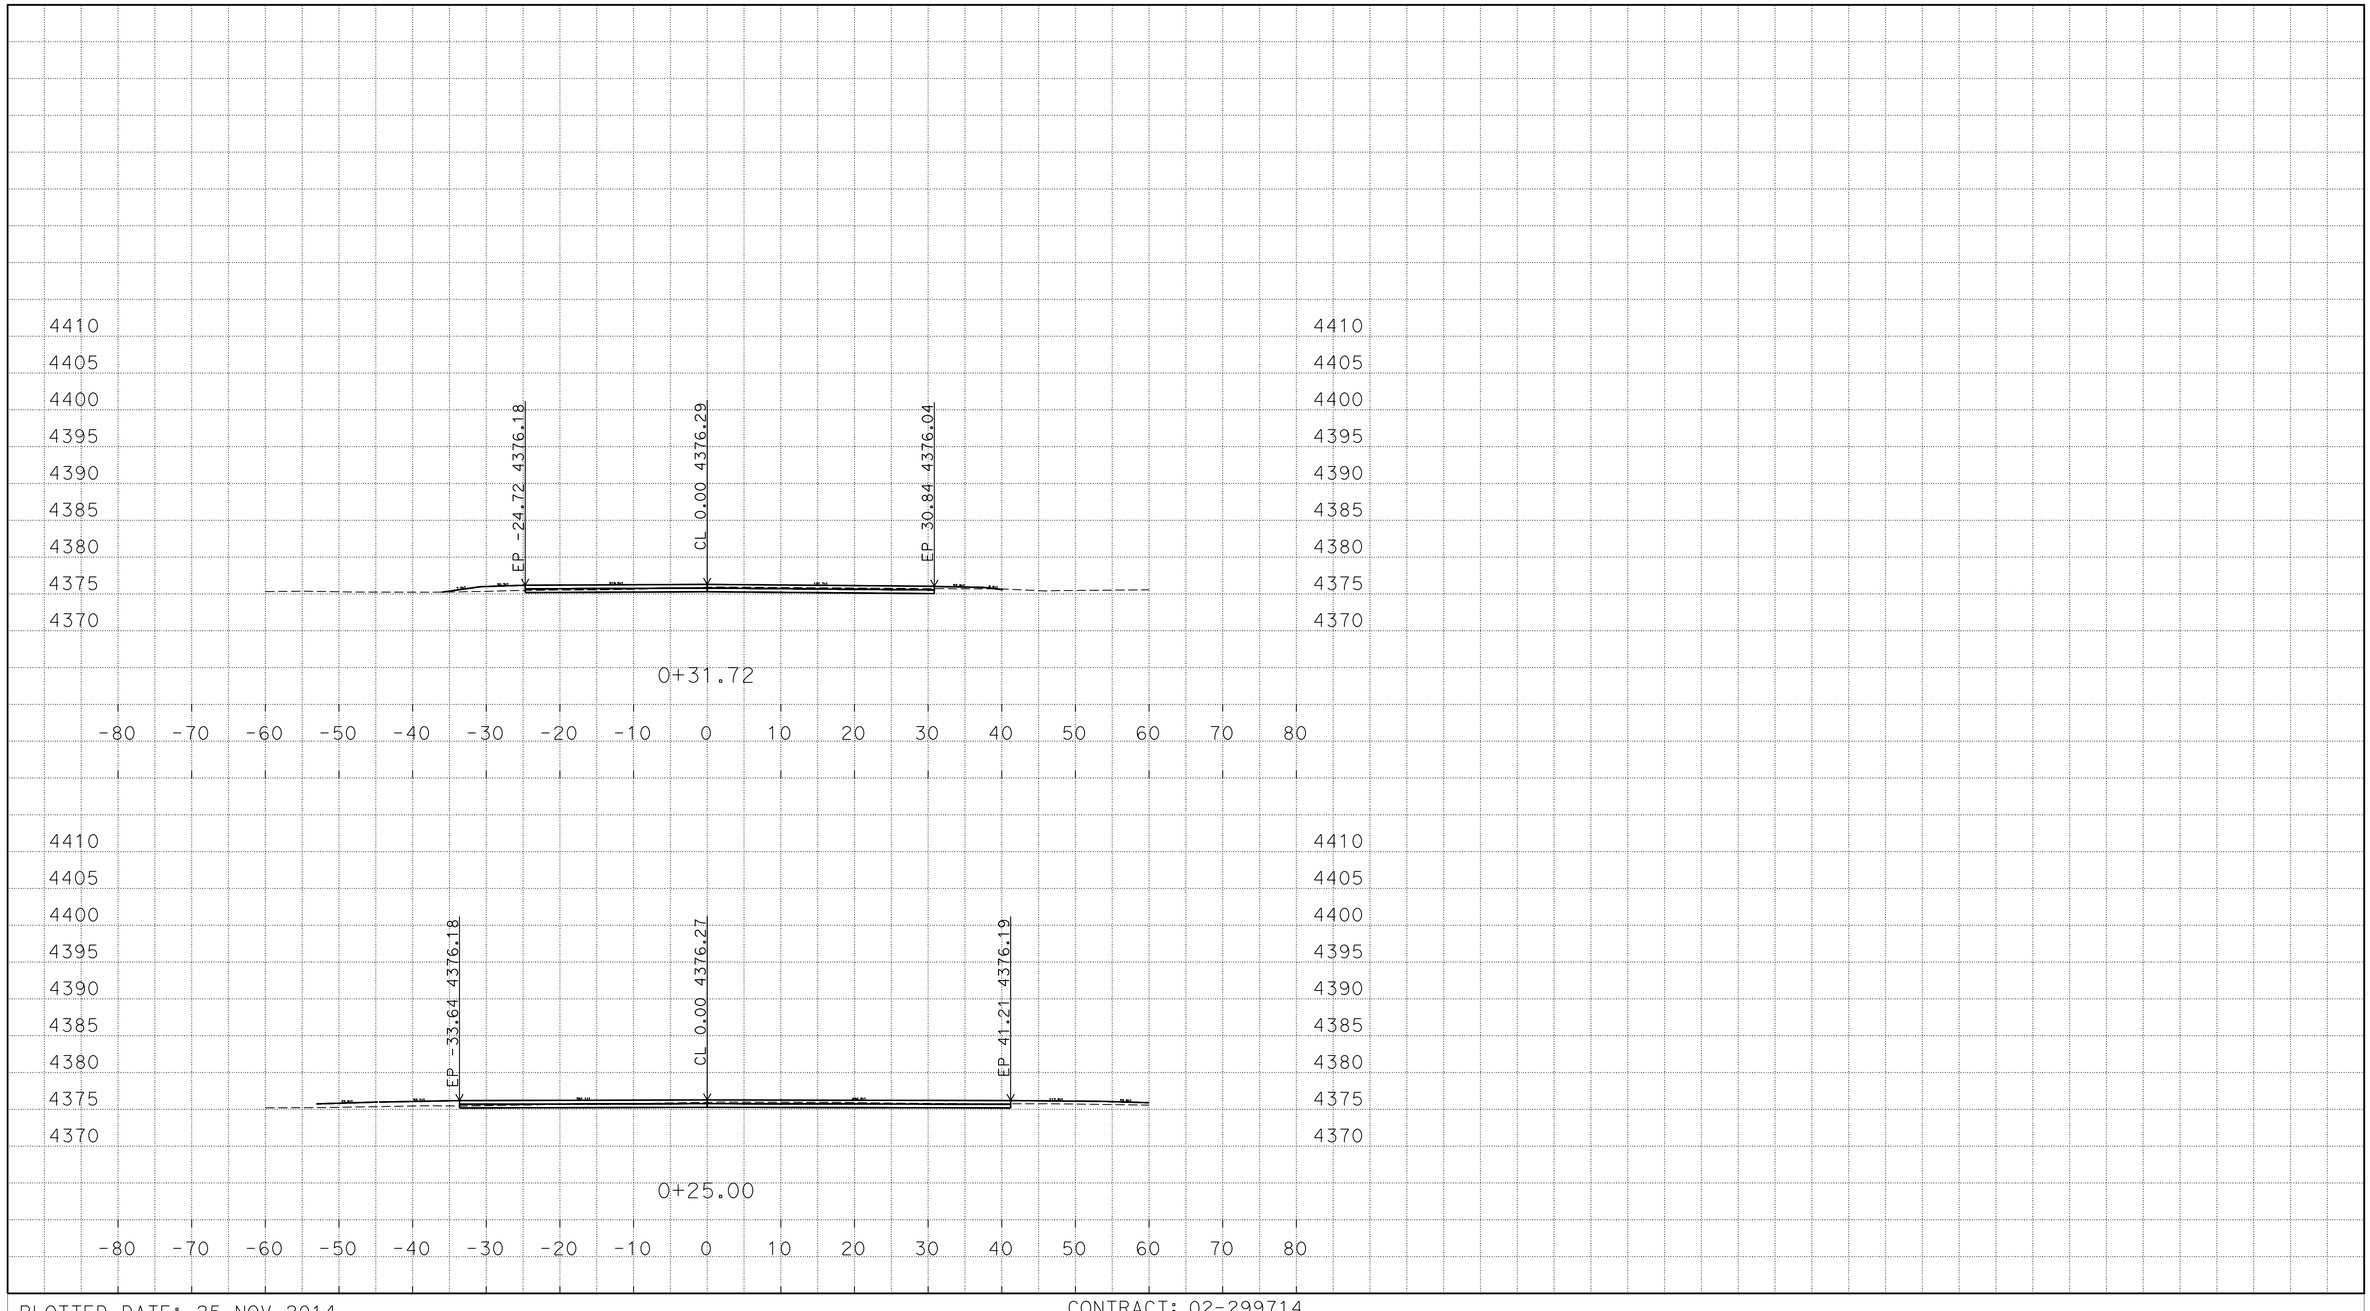

P:\proj2\02\29971\design\C3D\XSec_Qtys
0229971 Xsec RC 2014-10-08_TEMP_X_C3D_DWG.dwg - 25-Nov-14 8:54 AM

PLOTTED DATE: 25-NOV-2014

SCALE: 1"=10' Horiz.
1"=10' Vert.

CREATED BY: S117566

CONTRACT: 02-299714

DIST/CO/RTE/PM: 02/Mod/299/39.5/40.5

PROJECT ID: 02-1200-0022-4

"R13" LINE
CROSS SECTIONS
234 OF 248

FOR EARTHWORK DEVELOPMENT ONLY

All Dimensions are U.S. Survey Feet

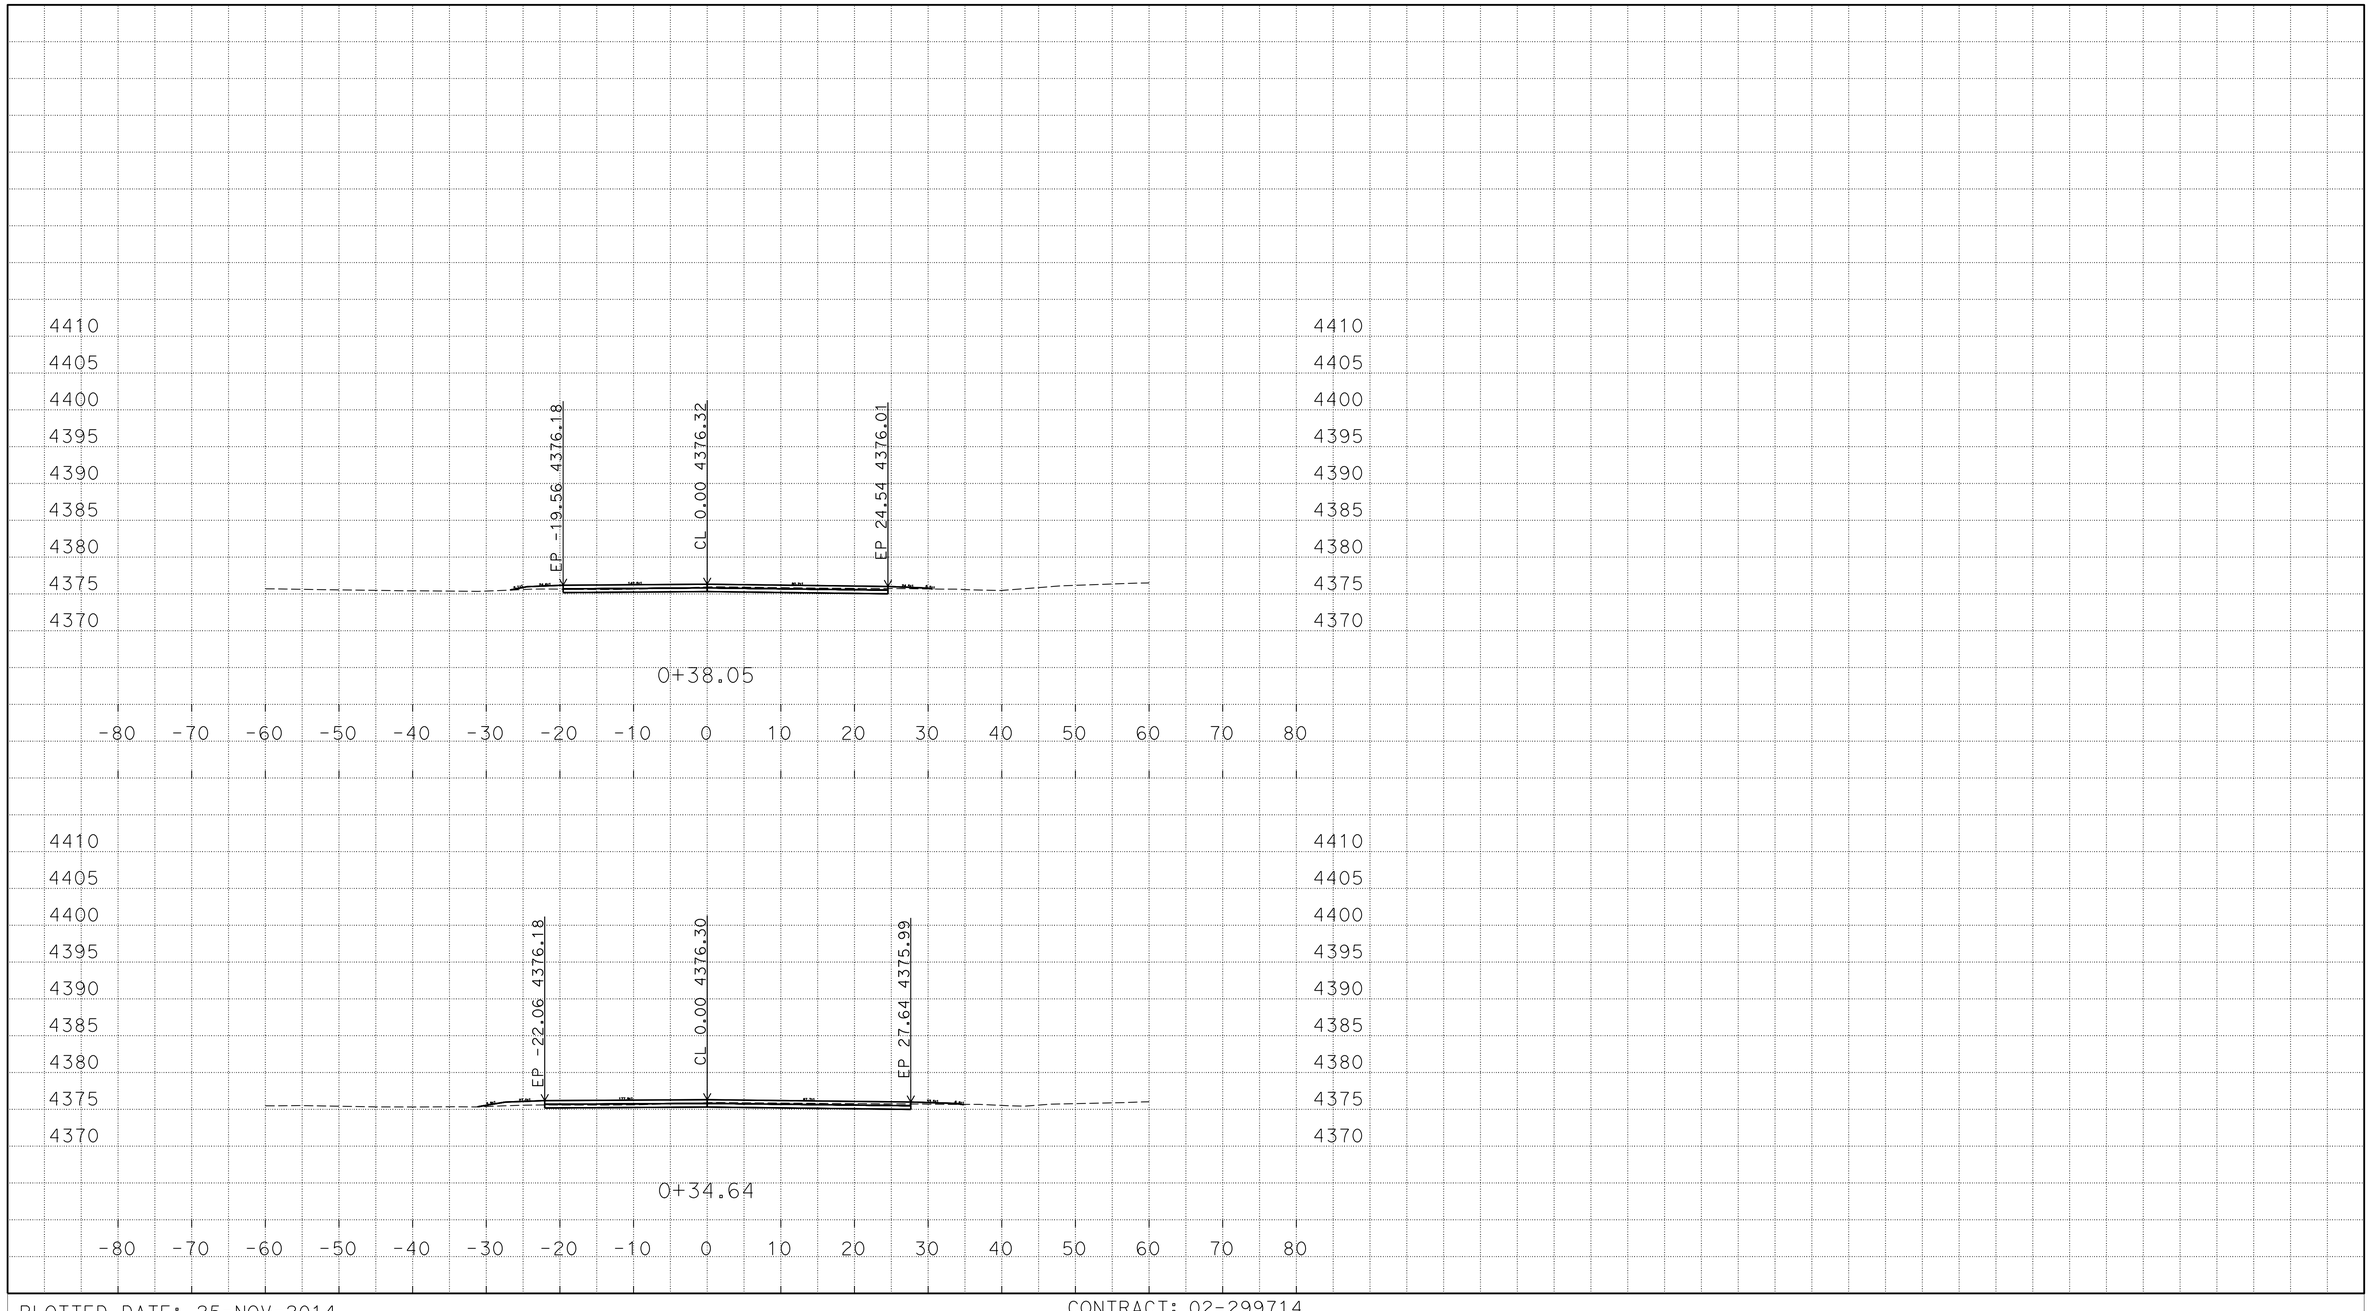

P:\proj2\02\29971\design\C3D\XSec_Qtys
0229971 Xsec RC 2014-10-08_TEMP_X_C3D_DWG.dwg - 25-Nov-14 8:54 AM

PLOTTED DATE: 25-NOV-2014

SCALE: 1"=10' Horiz.
1"=10' Vert.

CREATED BY: S117566

CONTRACT: 02-299714

DIST/CO/RTE/PM: 02/Mod/299/39.5/40.5

PROJECT ID: 02-1200-0022-4

"R13" LINE
CROSS SECTIONS
235 OF 248

FOR EARTHWORK DEVELOPMENT ONLY

All Dimensions are U.S. Survey Feet

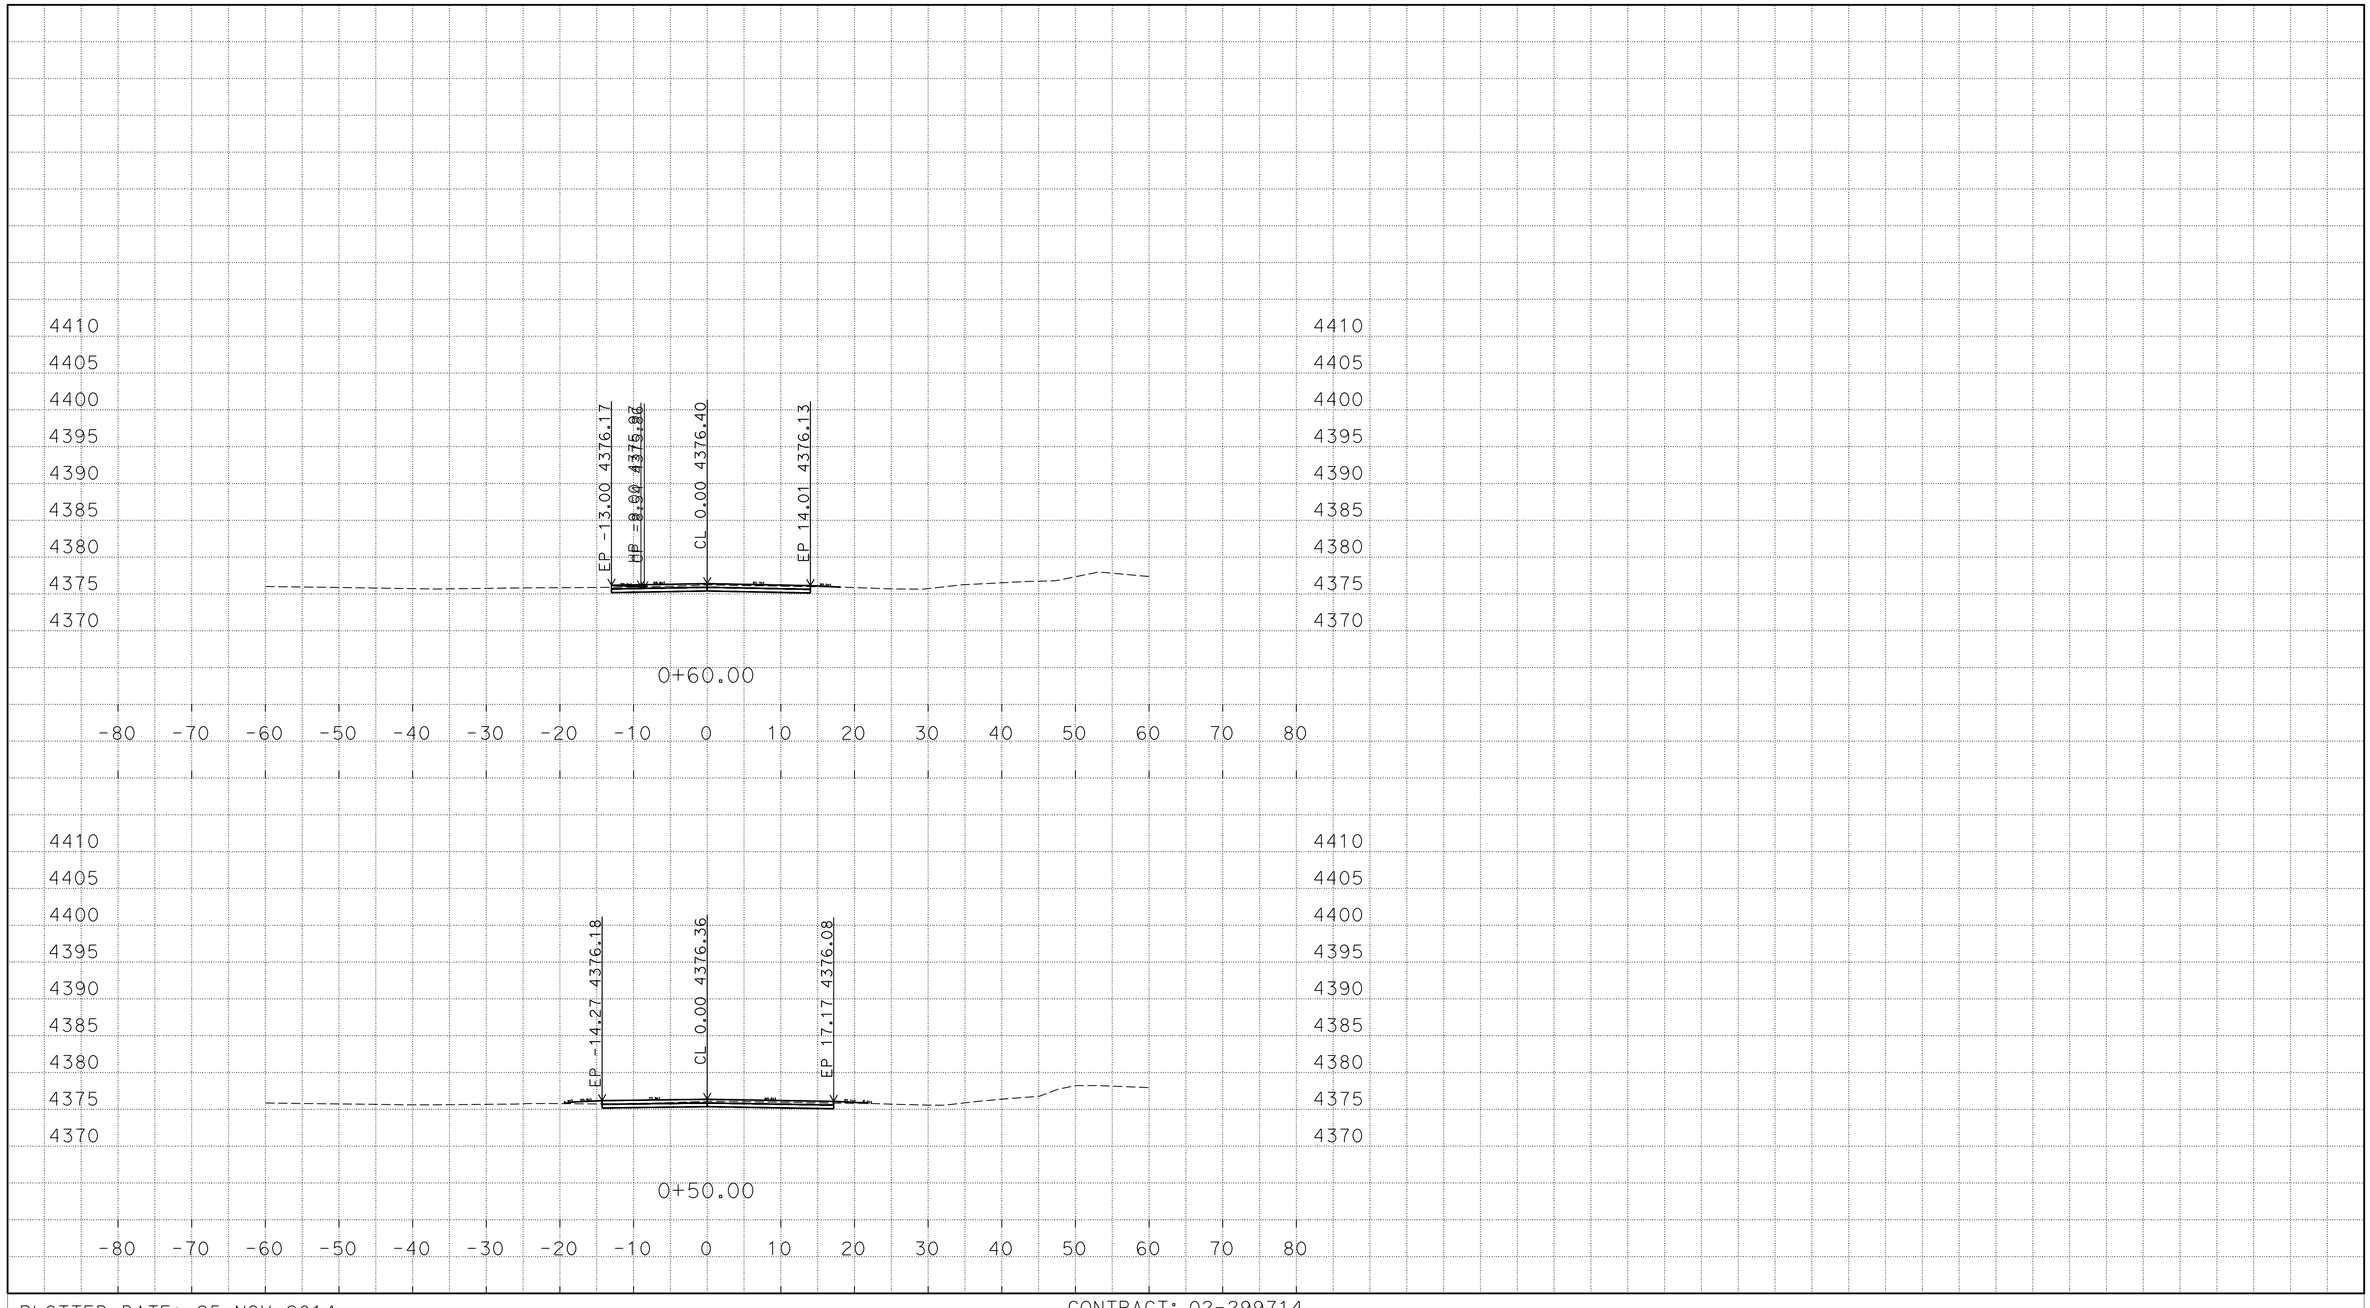

P:\proj2\02\29971\design\C3D\XSec_Qtys
0229971 Xsec RC 2014-10-08_TEMP_X_C3D_DWG.dwg - 25-Nov-14 8:54 AM

PLOTTED DATE: 25-NOV-2014

SCALE: 1"=10' Horiz.
1"=10' Vert.

CREATED BY: S117566

CONTRACT: 02-299714

DIST/CO/RTE/PM: 02/Mod/299/39.5/40.5

PROJECT ID: 02-1200-0022-4

"R13" LINE
CROSS SECTIONS
236 OF 248

FOR EARTHWORK DEVELOPMENT ONLY

All Dimensions are U.S. Survey Feet

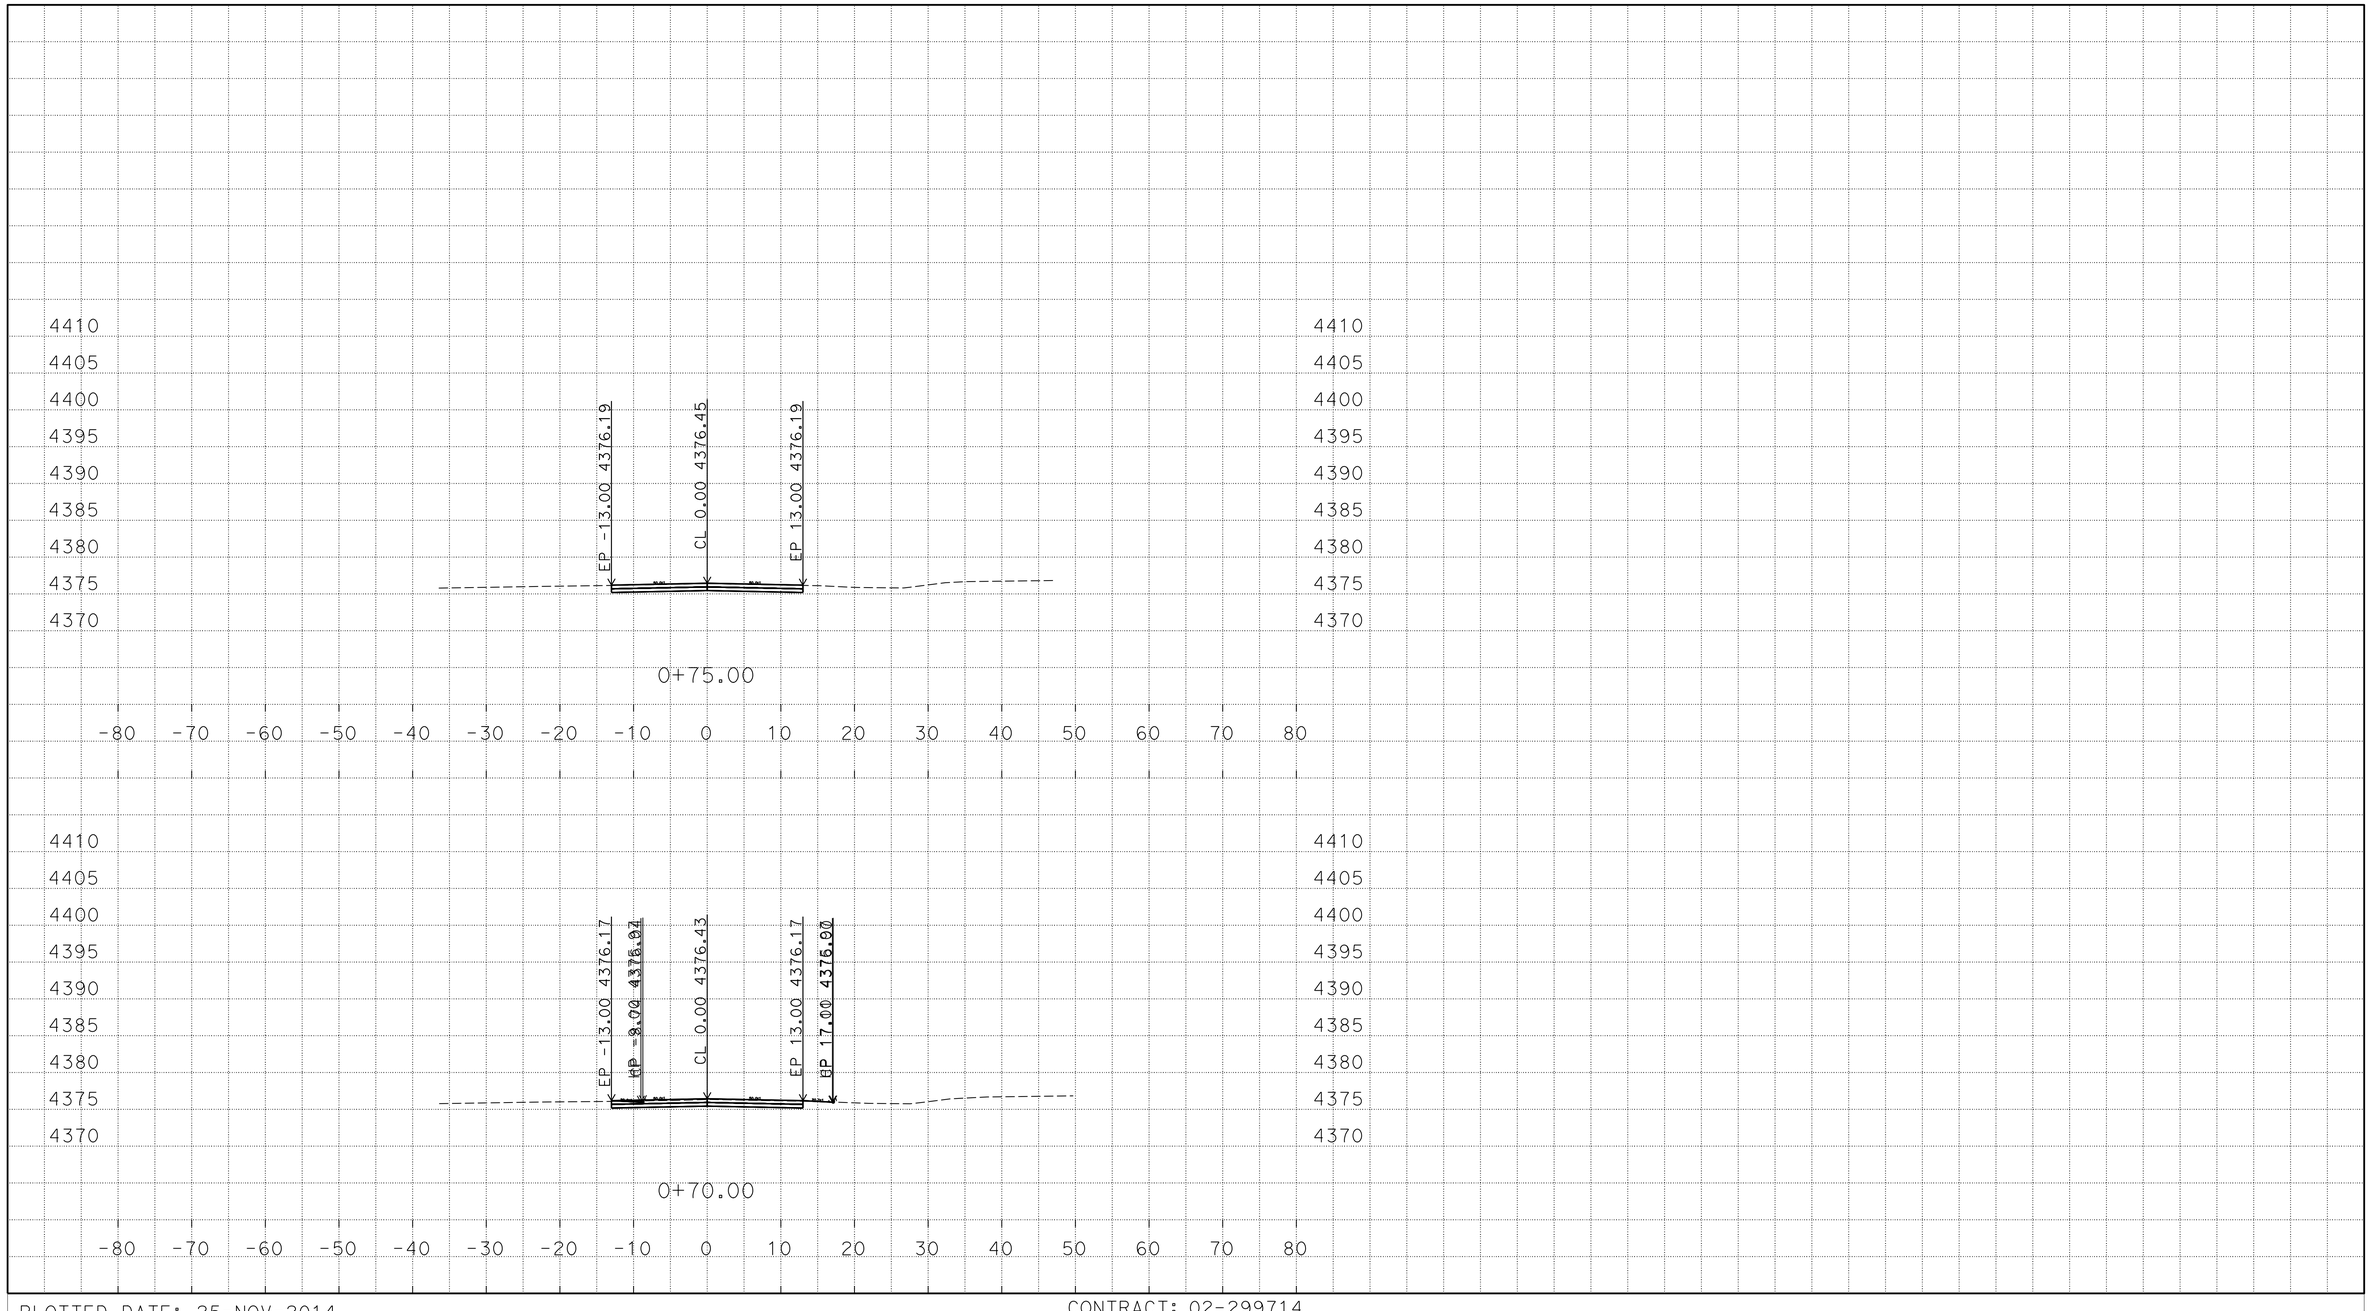

P:\proj2\02\29971\design\C3D\XSec_Qtys
0229971 Xsec RC 2014-10-08_TEMP_X_C3D_DWG.dwg - 25-Nov-14 8:54 AM

PLOTTED DATE: 25-NOV-2014

SCALE: 1"=10' Horiz.
1"=10' Vert.

CREATED BY: S117566

CONTRACT: 02-299714

DIST/CO/RTE/PM: 02/Mod/299/39.5/40.5

PROJECT ID: 02-1200-0022-4

"R13" LINE
CROSS SECTIONS
237 OF 248

FOR EARTHWORK DEVELOPMENT ONLY

All Dimensions are U.S. Survey Feet

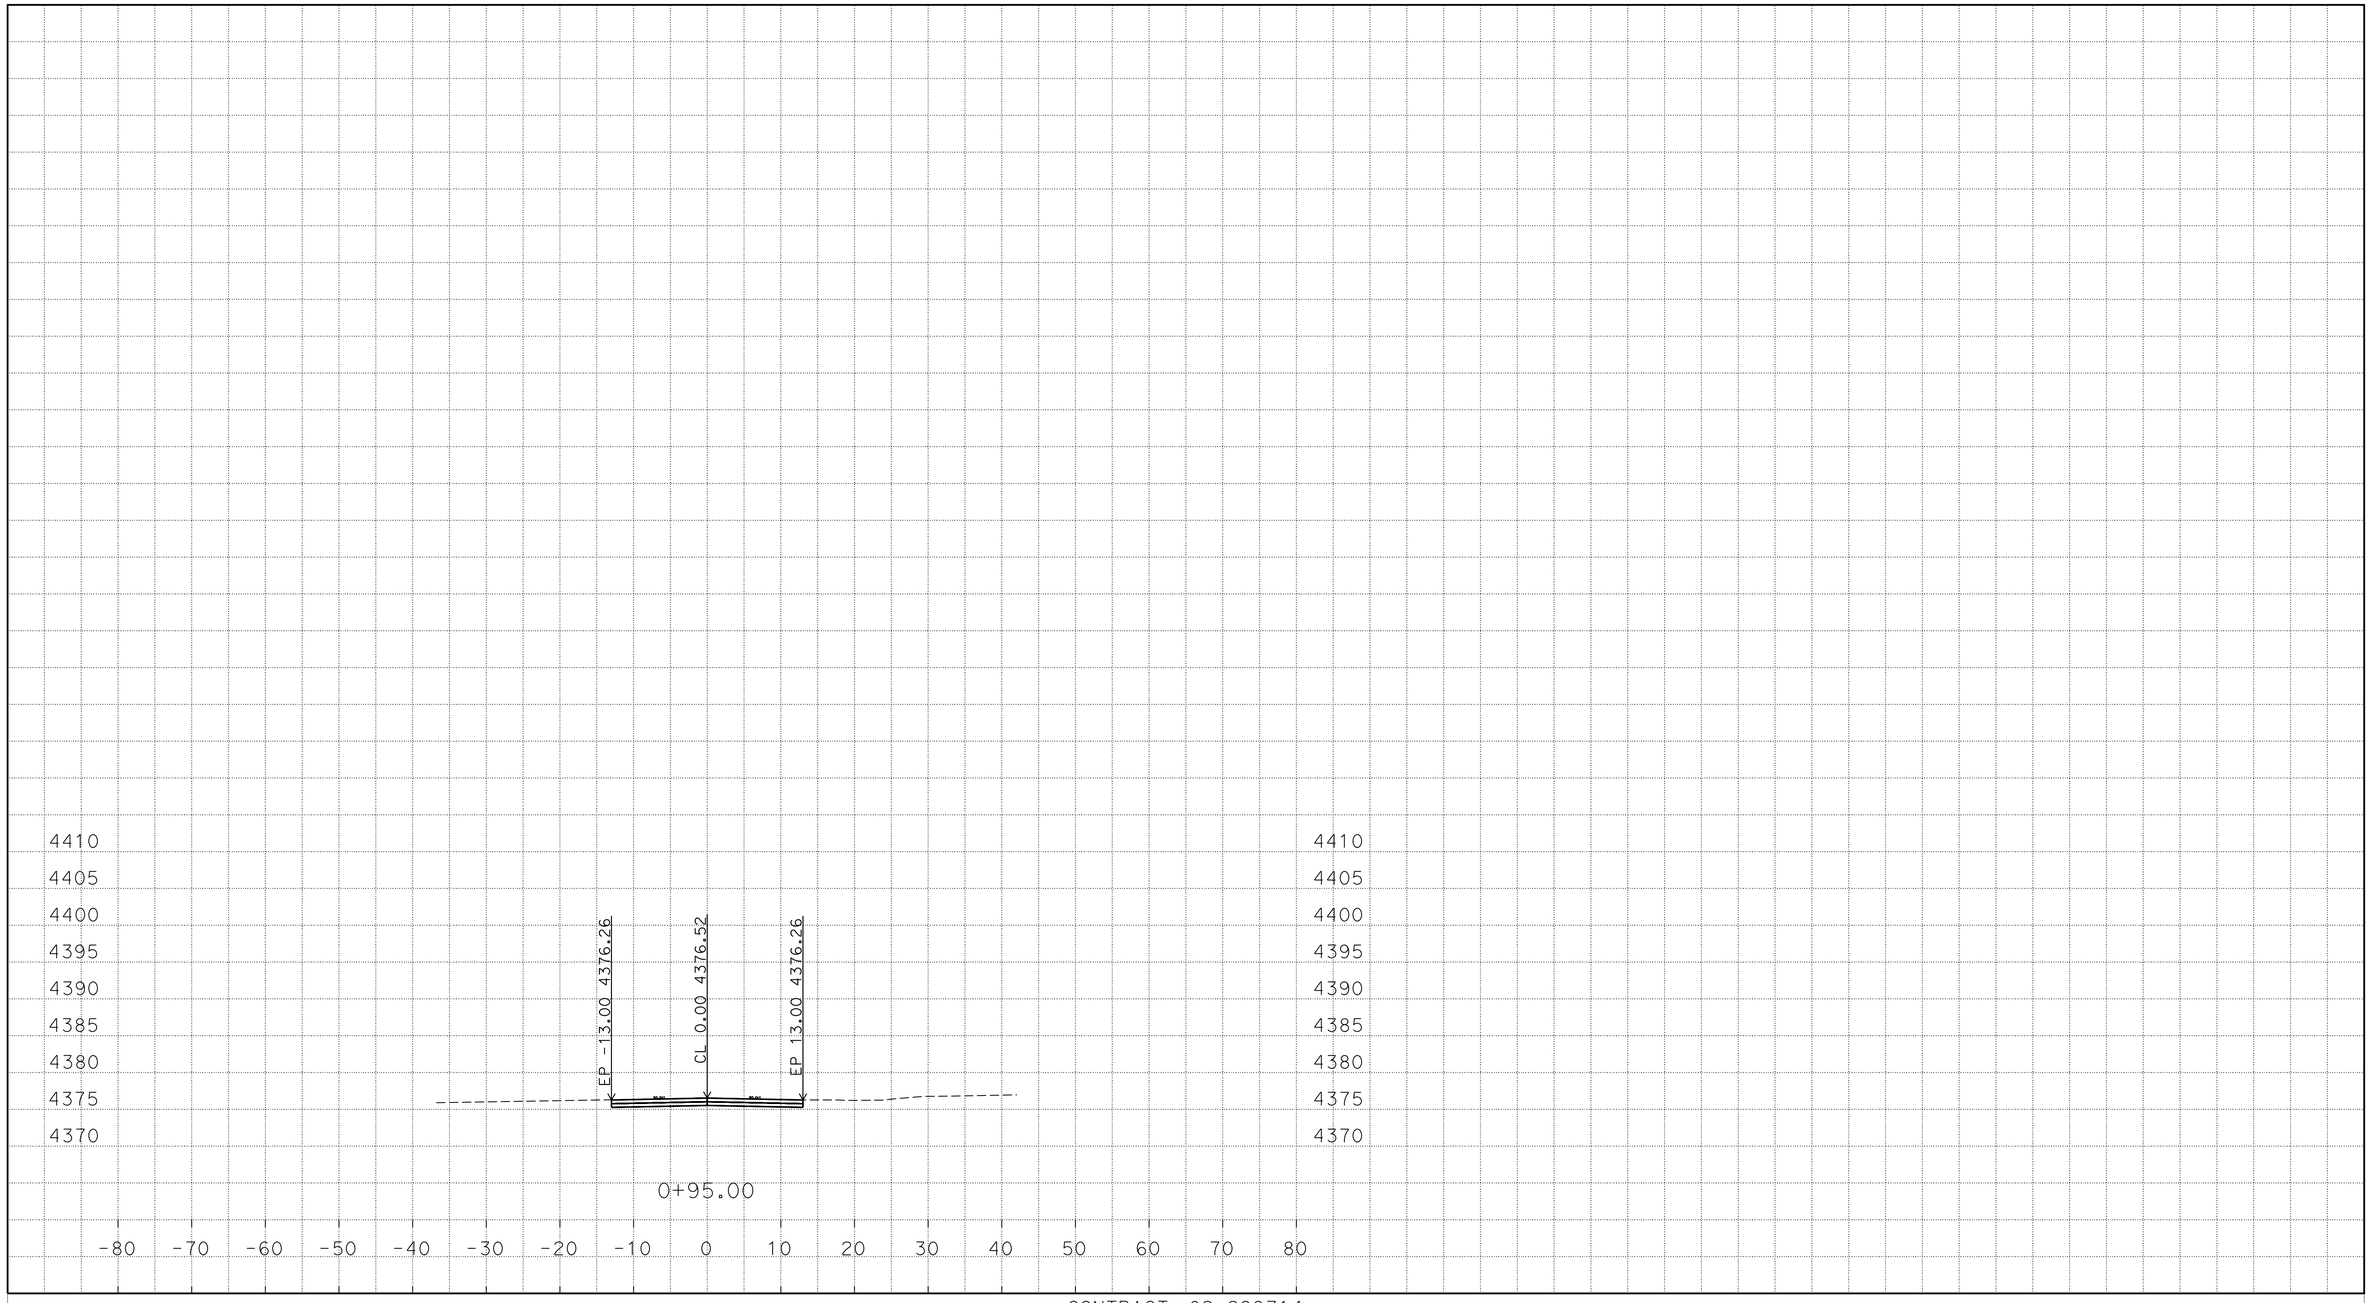

P:\proj2\02\29971\design\C3D\XSec_Qtys
0229971 Xsec RC 2014-10-08_TEMP_X_C3D_DWG.dwg - 25-Nov-14 8:54 AM

PLOTTED DATE: 25-NOV-2014

SCALE: 1"=10' Horiz.
1"=10' Vert.

CREATED BY: S117566

CONTRACT: 02-299714

DIST/CO/RTE/PM: 02/Mod/299/39.5/40.5

PROJECT ID: 02-1200-0022-4

"R13" LINE
CROSS SECTIONS
238 OF 248

FOR EARTHWORK DEVELOPMENT ONLY

All Dimensions are U.S. Survey Feet

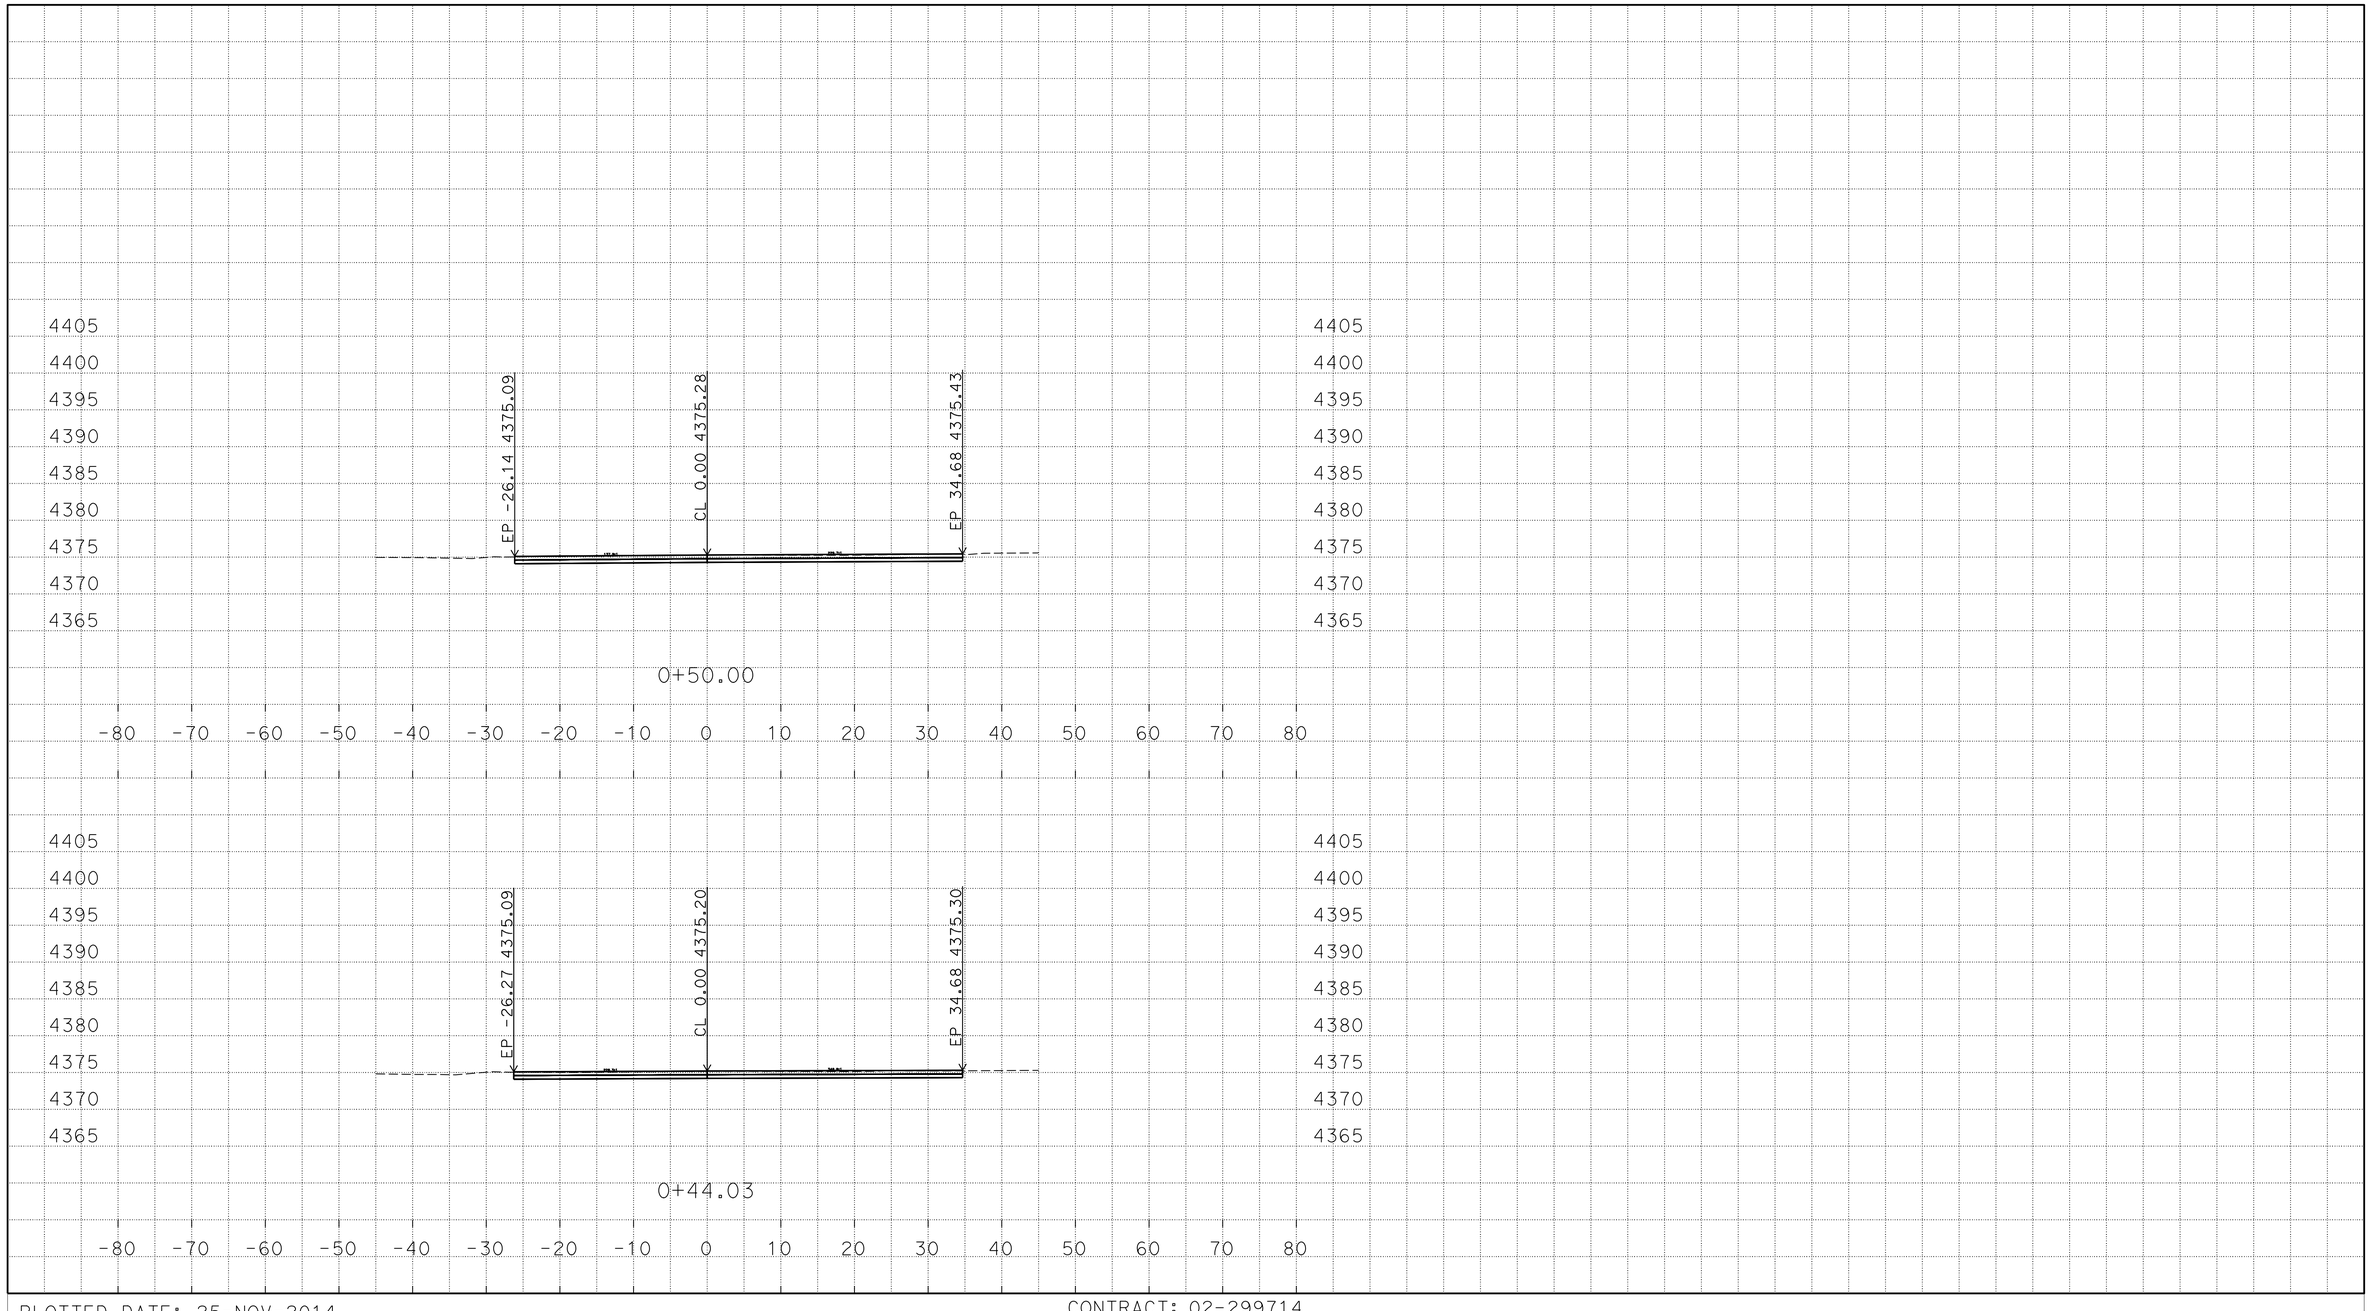

P:\proj2\02\29971\design\C3D\XSec_Qtys
0229971 Xsec RC 2014-10-08_TEMP_X_C3D_DWG.dwg - 25-Nov-14 8:54 AM

PLOTTED DATE: 25-NOV-2014

SCALE: 1"=10' Horiz.
1"=10' Vert.

CREATED BY: S117566

CONTRACT: 02-299714

DIST/CO/RTE/PM: 02/Mod/299/39.5/40.5

PROJECT ID: 02-1200-0022-4

"R14" LINE
CROSS SECTIONS
239 OF 248

FOR EARTHWORK DEVELOPMENT ONLY

All Dimensions are U.S. Survey Feet

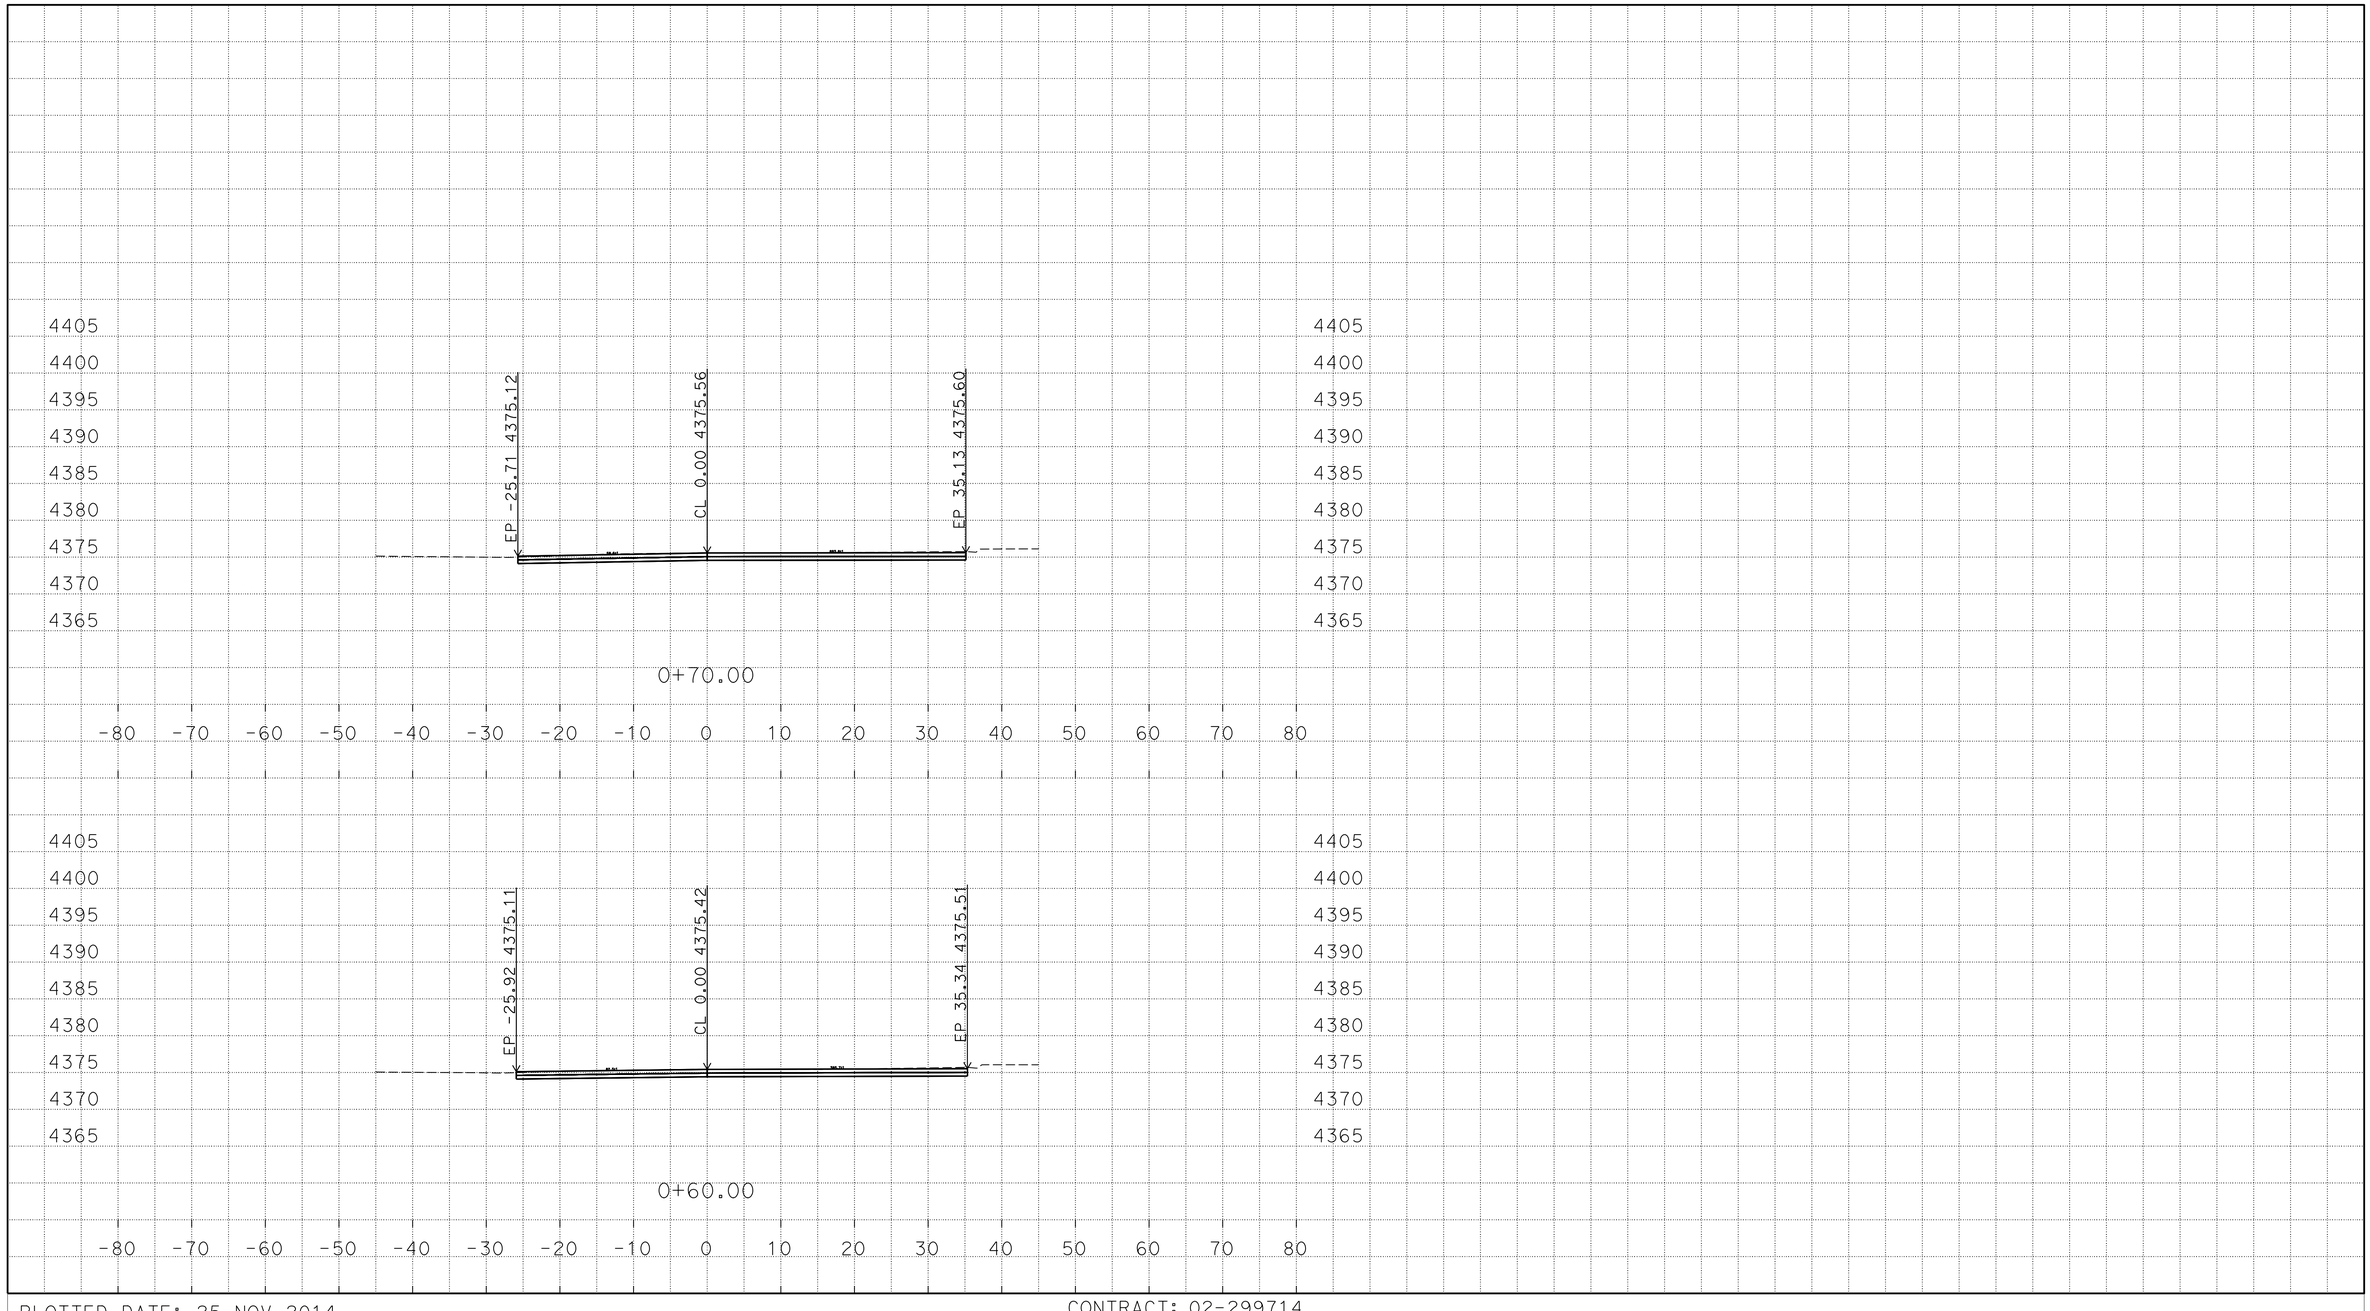

P:\proj2\02\29971\design\C3D\XSec_Qtys
0229971 Xsec RC 2014-10-08_TEMP_X_C3D_DWG.dwg - 25-Nov-14 8:54 AM

PLOTTED DATE: 25-NOV-2014

SCALE: 1"=10' Horiz.
1"=10' Vert.

CREATED BY: S117566

CONTRACT: 02-299714

DIST/CO/RTE/PM: 02/Mod/299/39.5/40.5

PROJECT ID: 02-1200-0022-4

"R14" LINE
CROSS SECTIONS
240 OF 248

FOR EARTHWORK DEVELOPMENT ONLY

All Dimensions are U.S. Survey Feet

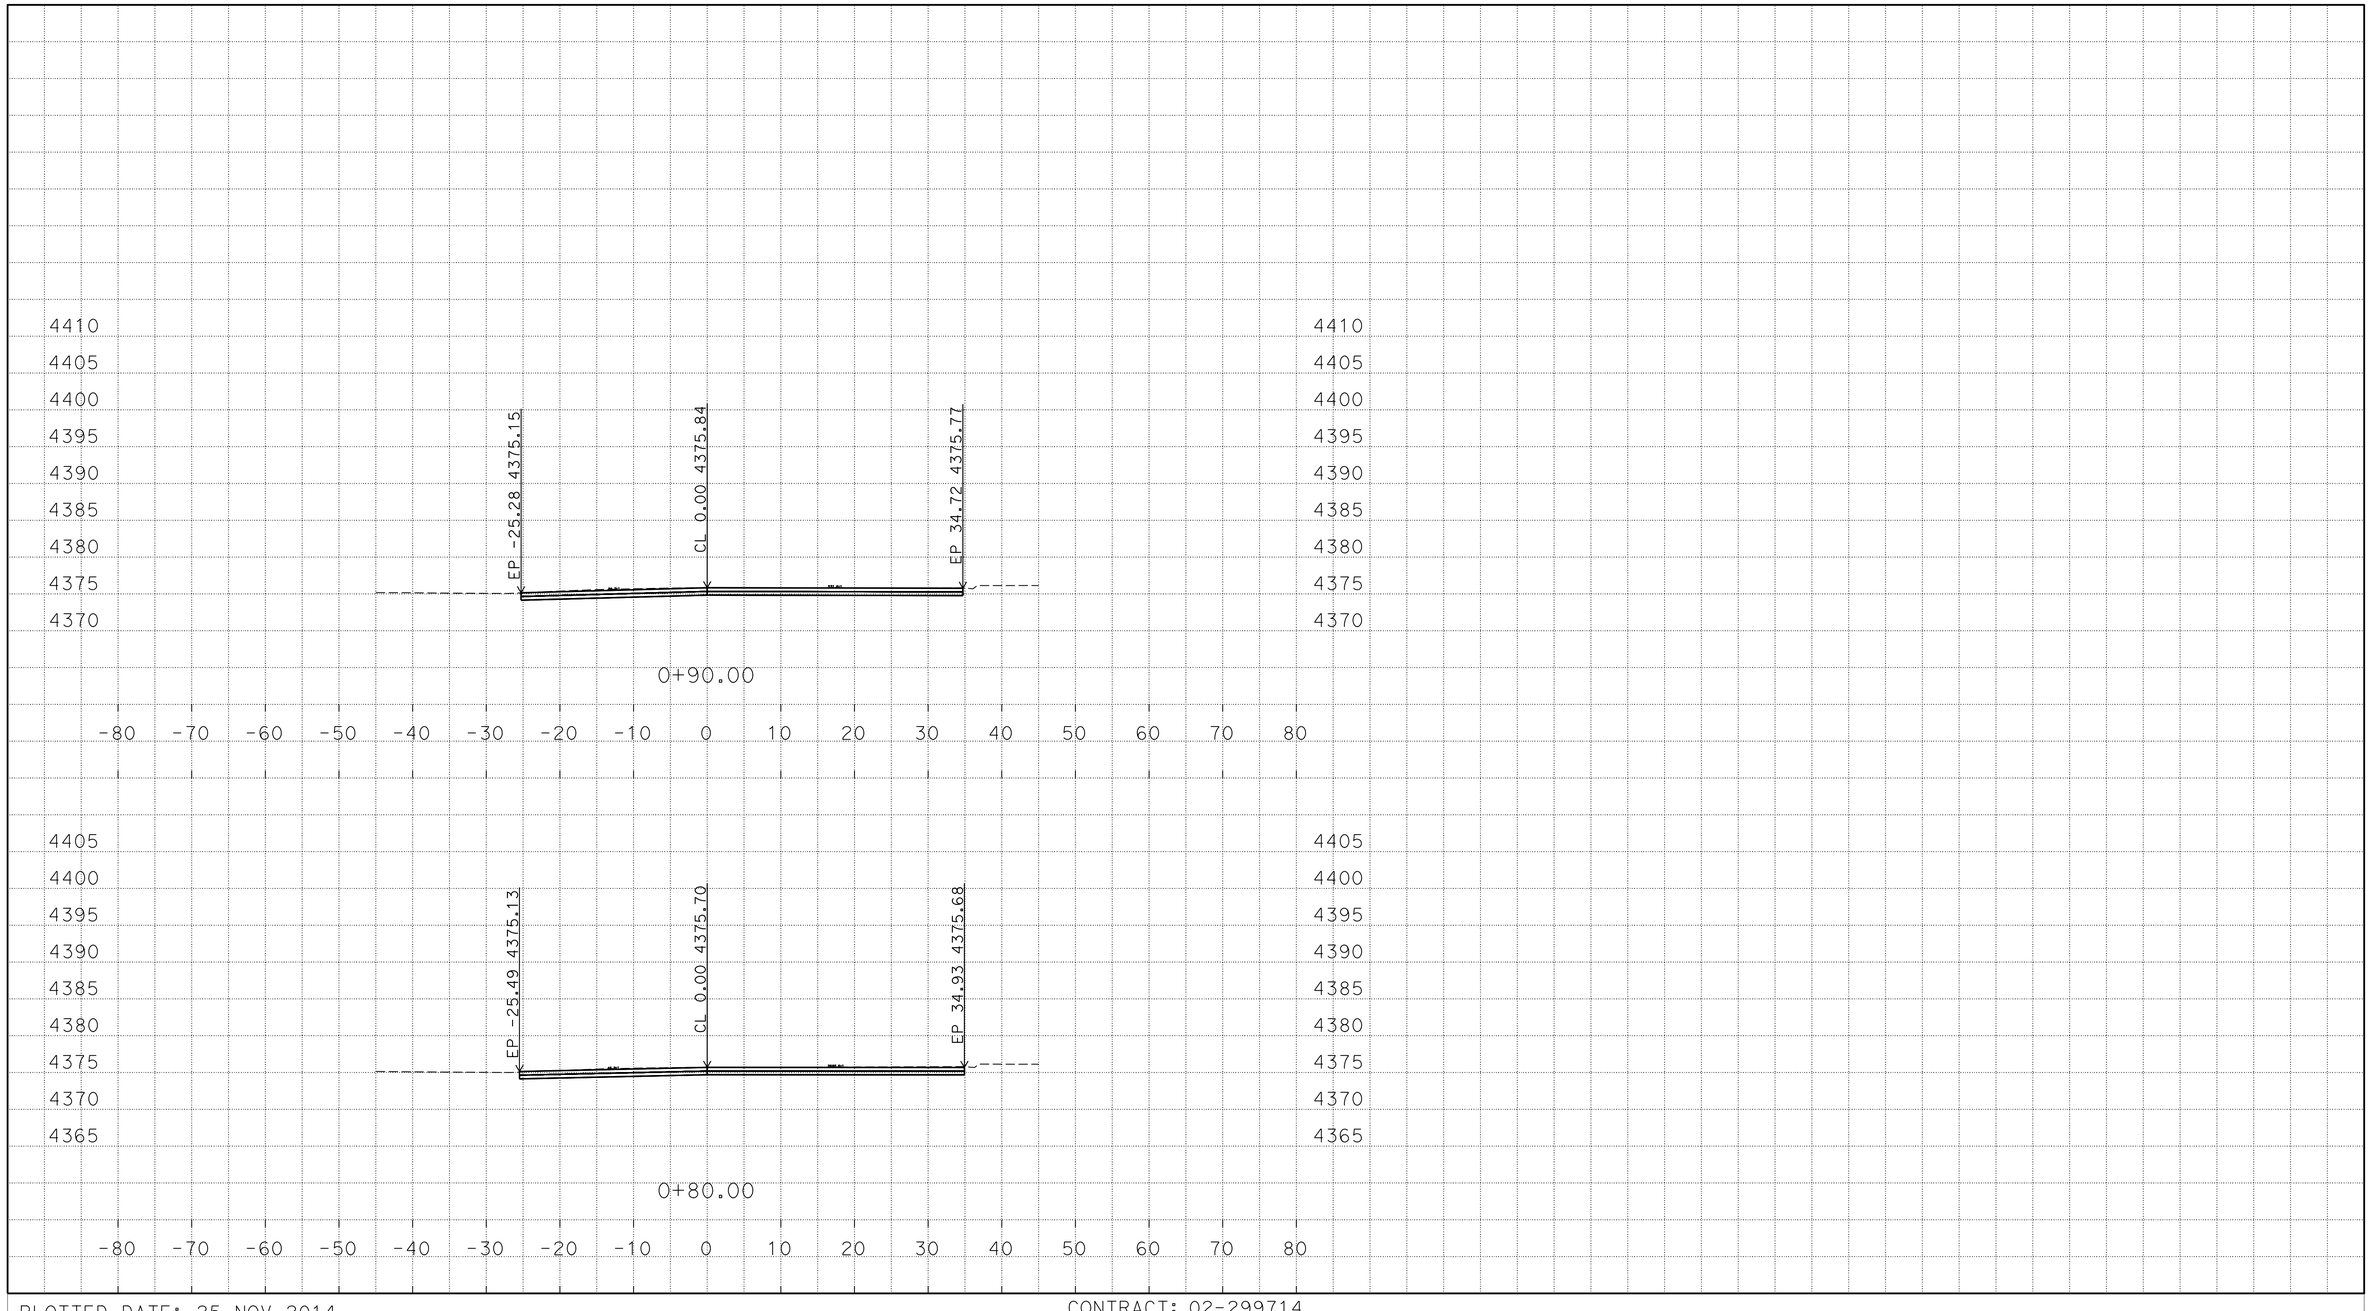

P:\proj2\02\29971\design\C3D\XSec_Qtys
0229971 Xsec RC 2014-10-08_TEMP_X_C3D_DWG.dwg - 25-Nov-14 8:54 AM

PLOTTED DATE: 25-NOV-2014

SCALE: 1"=10' Horiz.
1"=10' Vert.

CREATED BY: S117566

CONTRACT: 02-299714

DIST/CO/RTE/PM: 02/Mod/299/39.5/40.5

PROJECT ID: 02-1200-0022-4

"R14" LINE
CROSS SECTIONS
241 OF 248

FOR EARTHWORK DEVELOPMENT ONLY

All Dimensions are U.S. Survey Feet

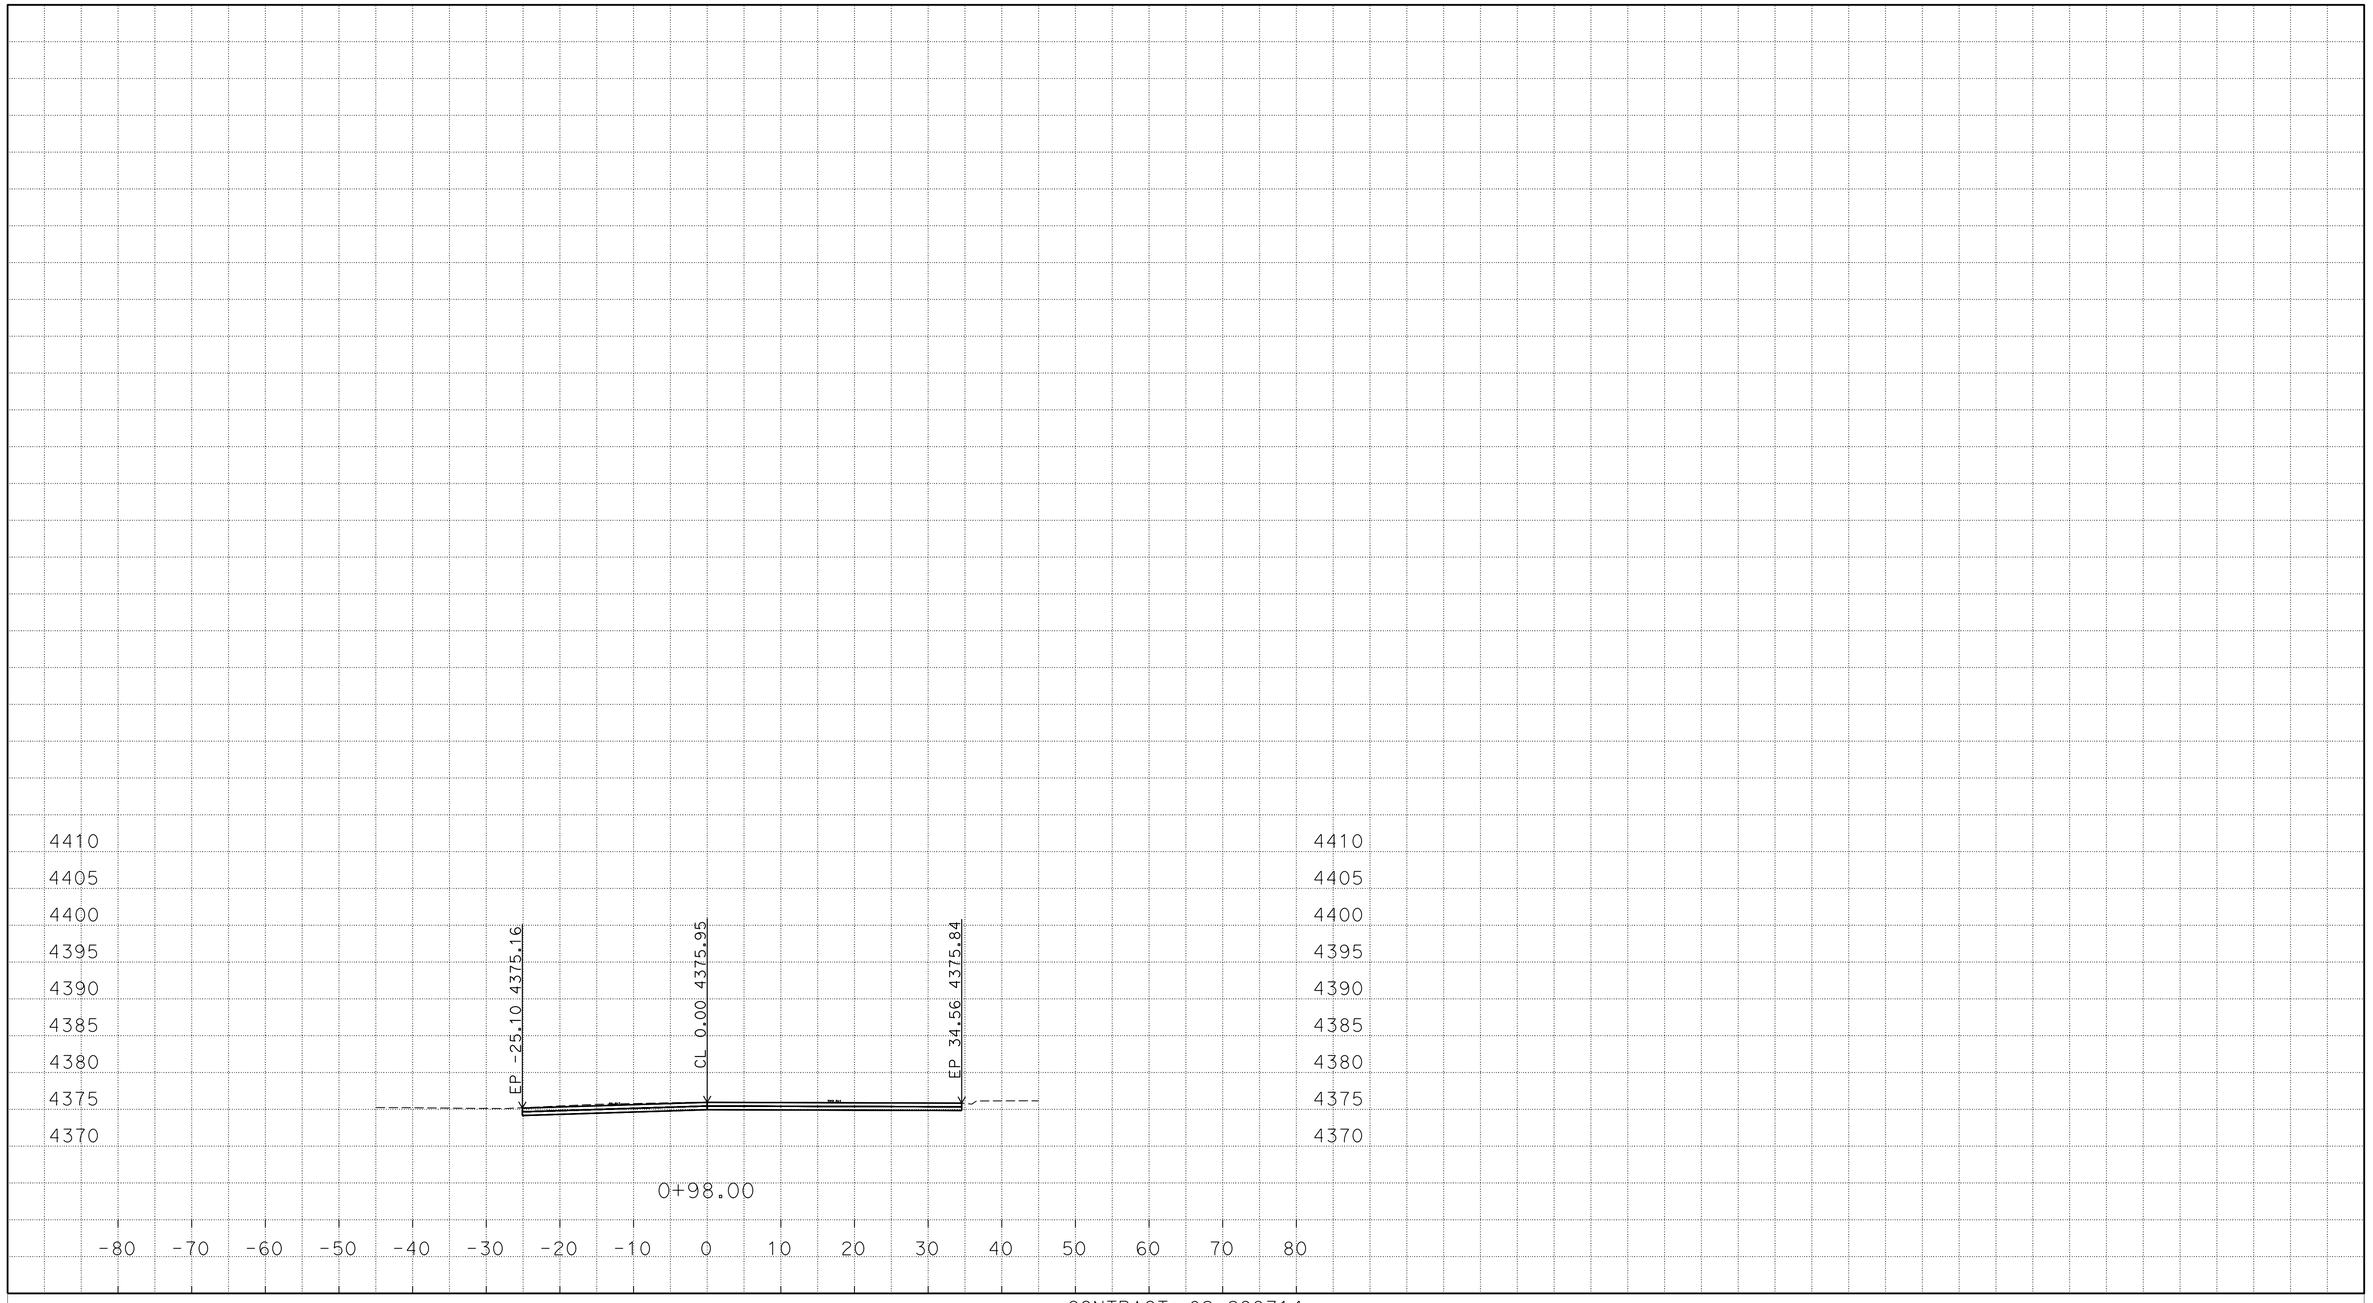

P:\proj2\02\29971\design\C3D\XSec_Qtys
0229971 Xsec RC 2014-10-08_TEMP_X_C3D_DWG.dwg - 25-Nov-14 8:54 AM

PLOTTED DATE: 25-NOV-2014

SCALE: 1"=10' Horiz.
1"=10' Vert.

CREATED BY: S117566

CONTRACT: 02-299714

DIST/CO/RTE/PM: 02/Mod/299/39.5/40.5

PROJECT ID: 02-1200-0022-4

"R14" LINE
CROSS SECTIONS
242 OF 248

FOR EARTHWORK DEVELOPMENT ONLY

All Dimensions are U.S. Survey Feet

P:\proj2\02\29971\design\C3D\XSec_Qtys
0229971 Xsec RC 2014-10-08_TEMP_X_C3D_DWG.dwg - 25-Nov-14 8:54 AM

PLOTTED DATE: 25-NOV-2014

SCALE: 1"=10' Horiz.
1"=10' Vert.

CREATED BY: S117566

CONTRACT: 02-299714

DIST/CO/RTE/PM: 02/Mod/299/39.5/40.5

PROJECT ID: 02-1200-0022-4

"R16" LINE
CROSS SECTIONS
243 OF 248

FOR EARTHWORK DEVELOPMENT ONLY

All Dimensions are U.S. Survey Feet

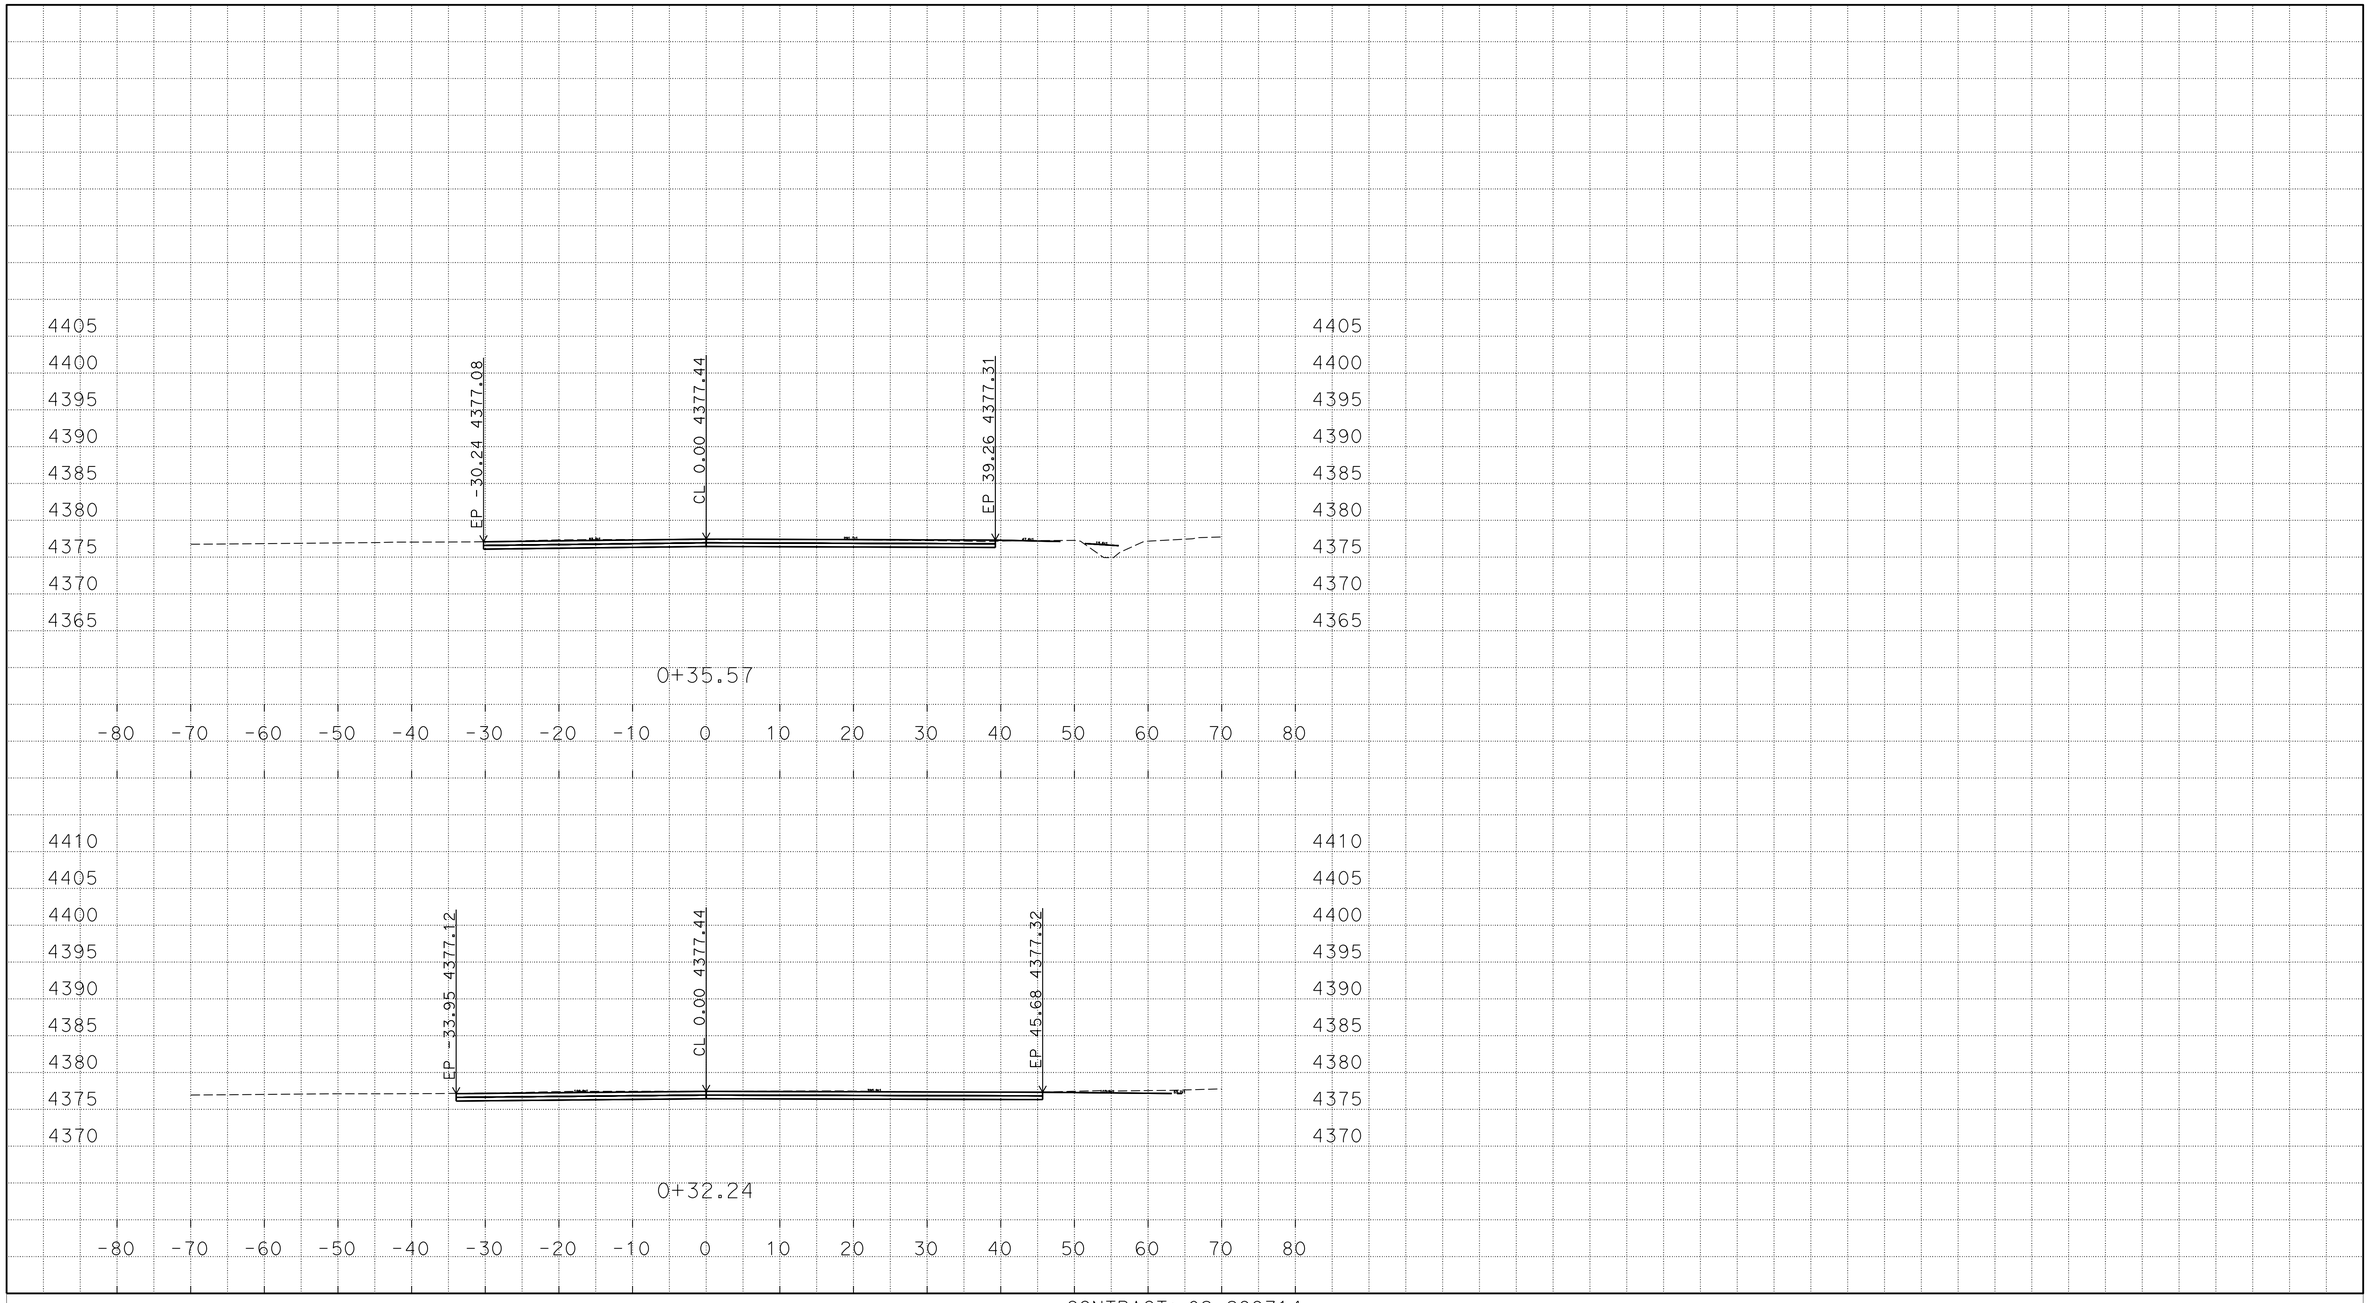

P:\proj2\02\29971\design\C3D\XSec_Qtys
0229971 Xsec RC 2014-10-08_TEMP_X_C3D_DWG.dwg - 25-Nov-14 8:54 AM

PLOTTED DATE: 25-NOV-2014

SCALE: 1"=10' Horiz.
1"=10' Vert.

CREATED BY: S117566

CONTRACT: 02-299714

DIST/CO/RTE/PM: 02/Mod/299/39.5/40.5

PROJECT ID: 02-1200-0022-4

"R16" LINE
CROSS SECTIONS
244 OF 248

FOR EARTHWORK DEVELOPMENT ONLY

All Dimensions are U.S. Survey Feet

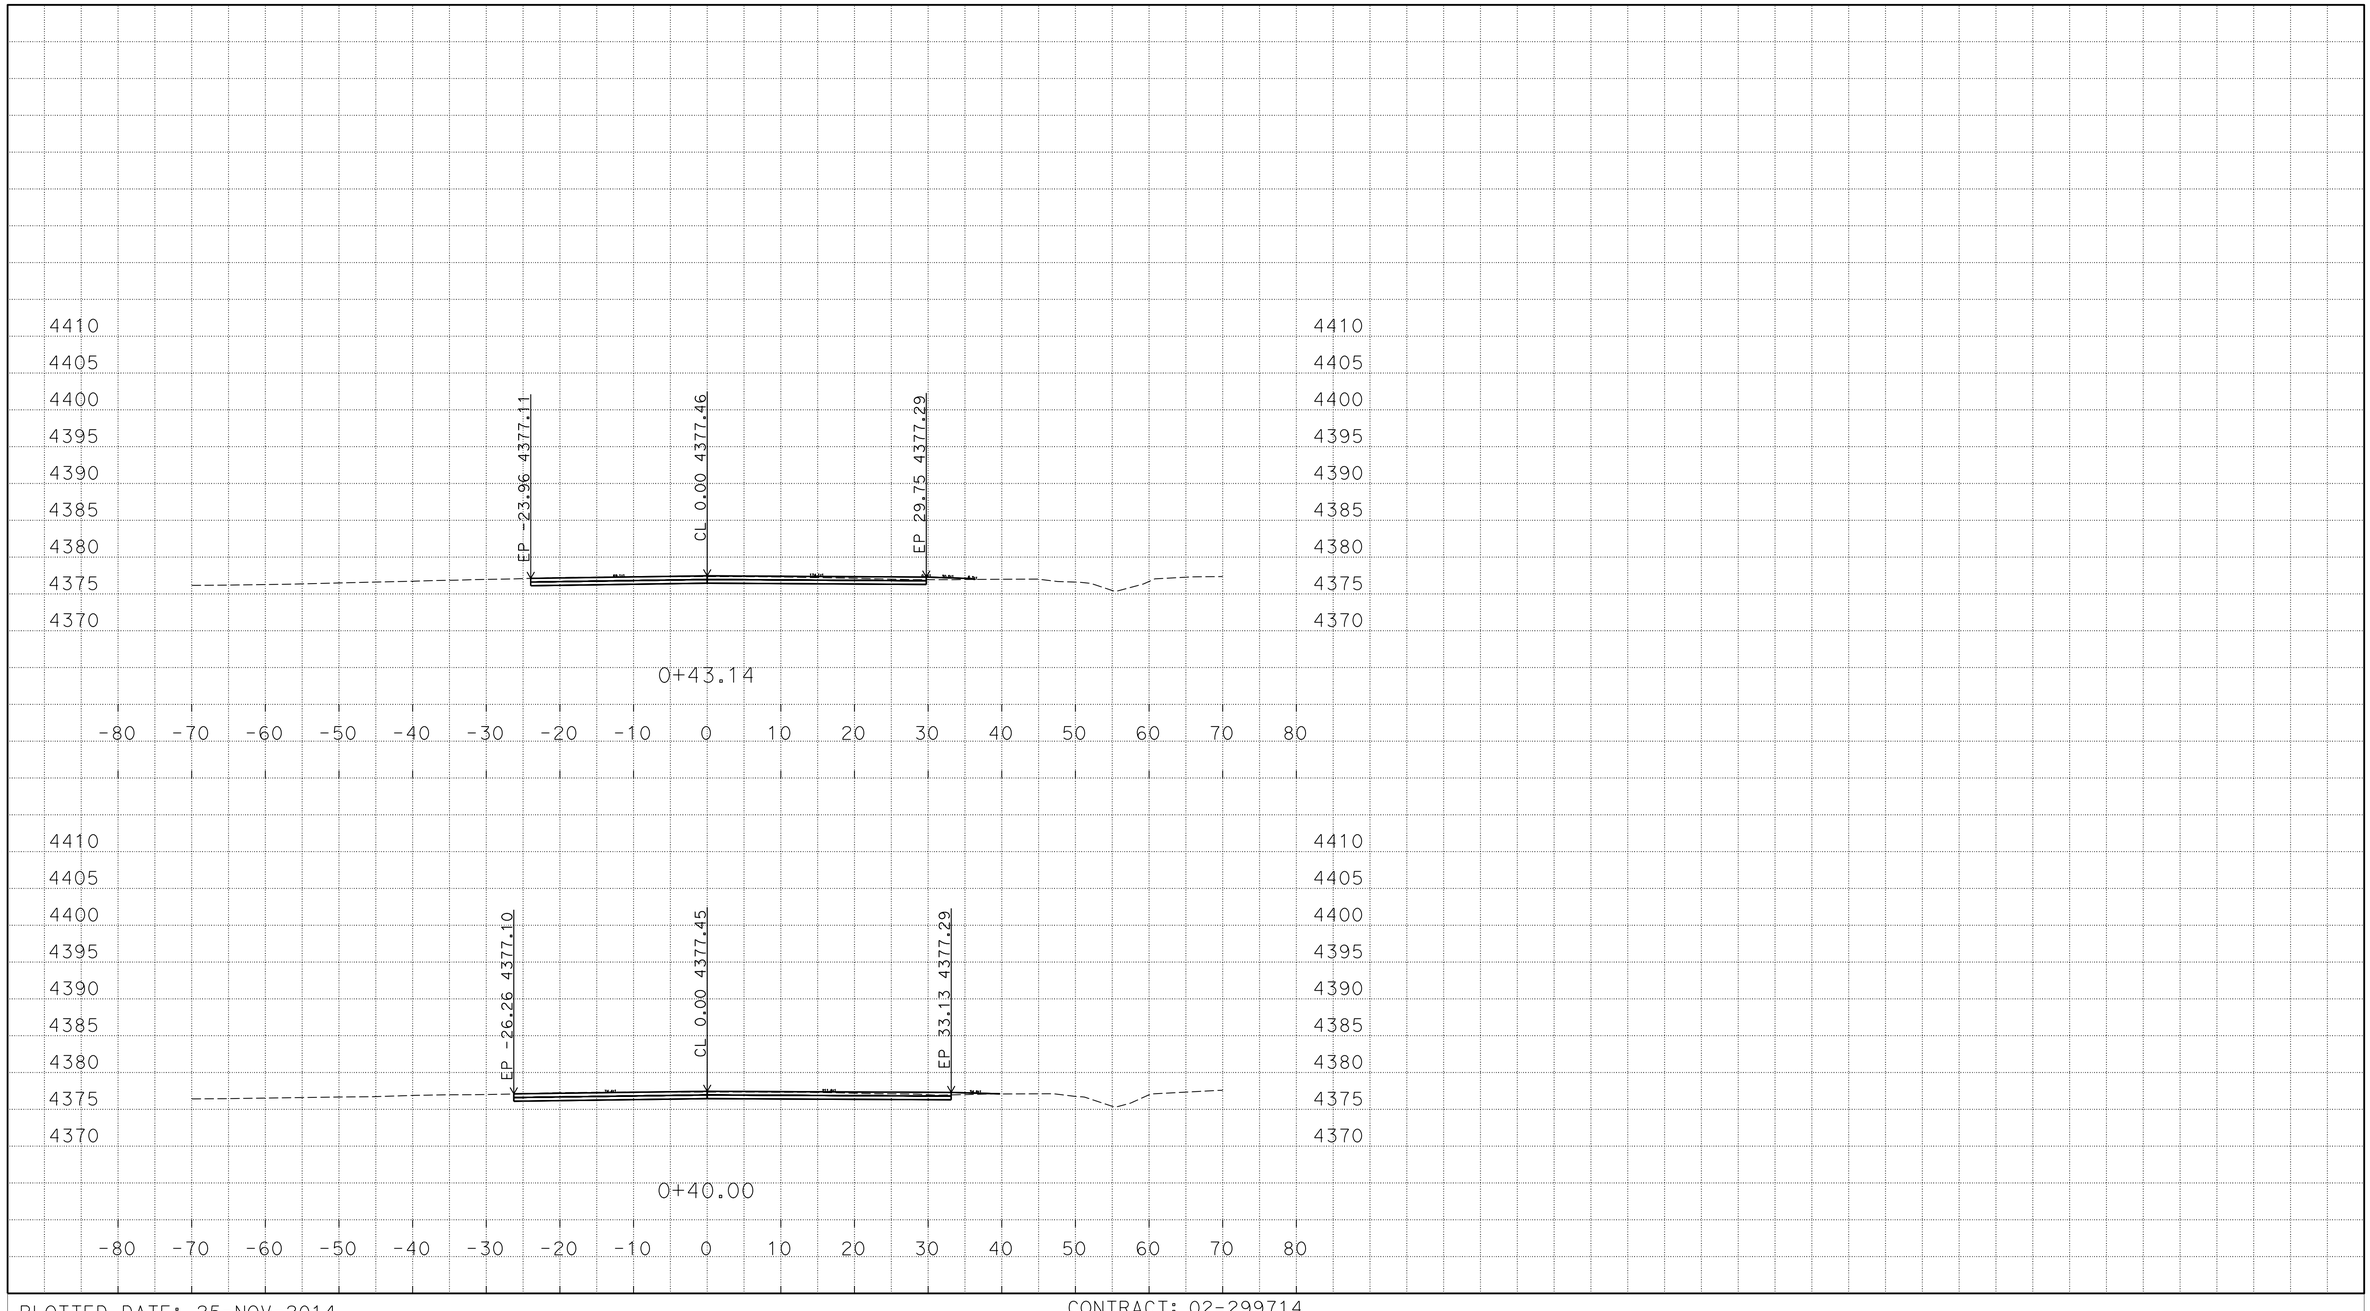

P:\proj2\02\29971\design\C3D\XSec_Qtys
0229971 Xsec RC 2014-10-08_TEMP_X_C3D_DWG.dwg - 25-Nov-14 8:54 AM

PLOTTED DATE: 25-NOV-2014

SCALE: 1"=10' Horiz.
1"=10' Vert.

CREATED BY: S117566

CONTRACT: 02-299714

DIST/CO/RTE/PM: 02/Mod/299/39.5/40.5

PROJECT ID: 02-1200-0022-4

"R16" LINE
CROSS SECTIONS
245 OF 248

FOR EARTHWORK DEVELOPMENT ONLY

All Dimensions are U.S. Survey Feet

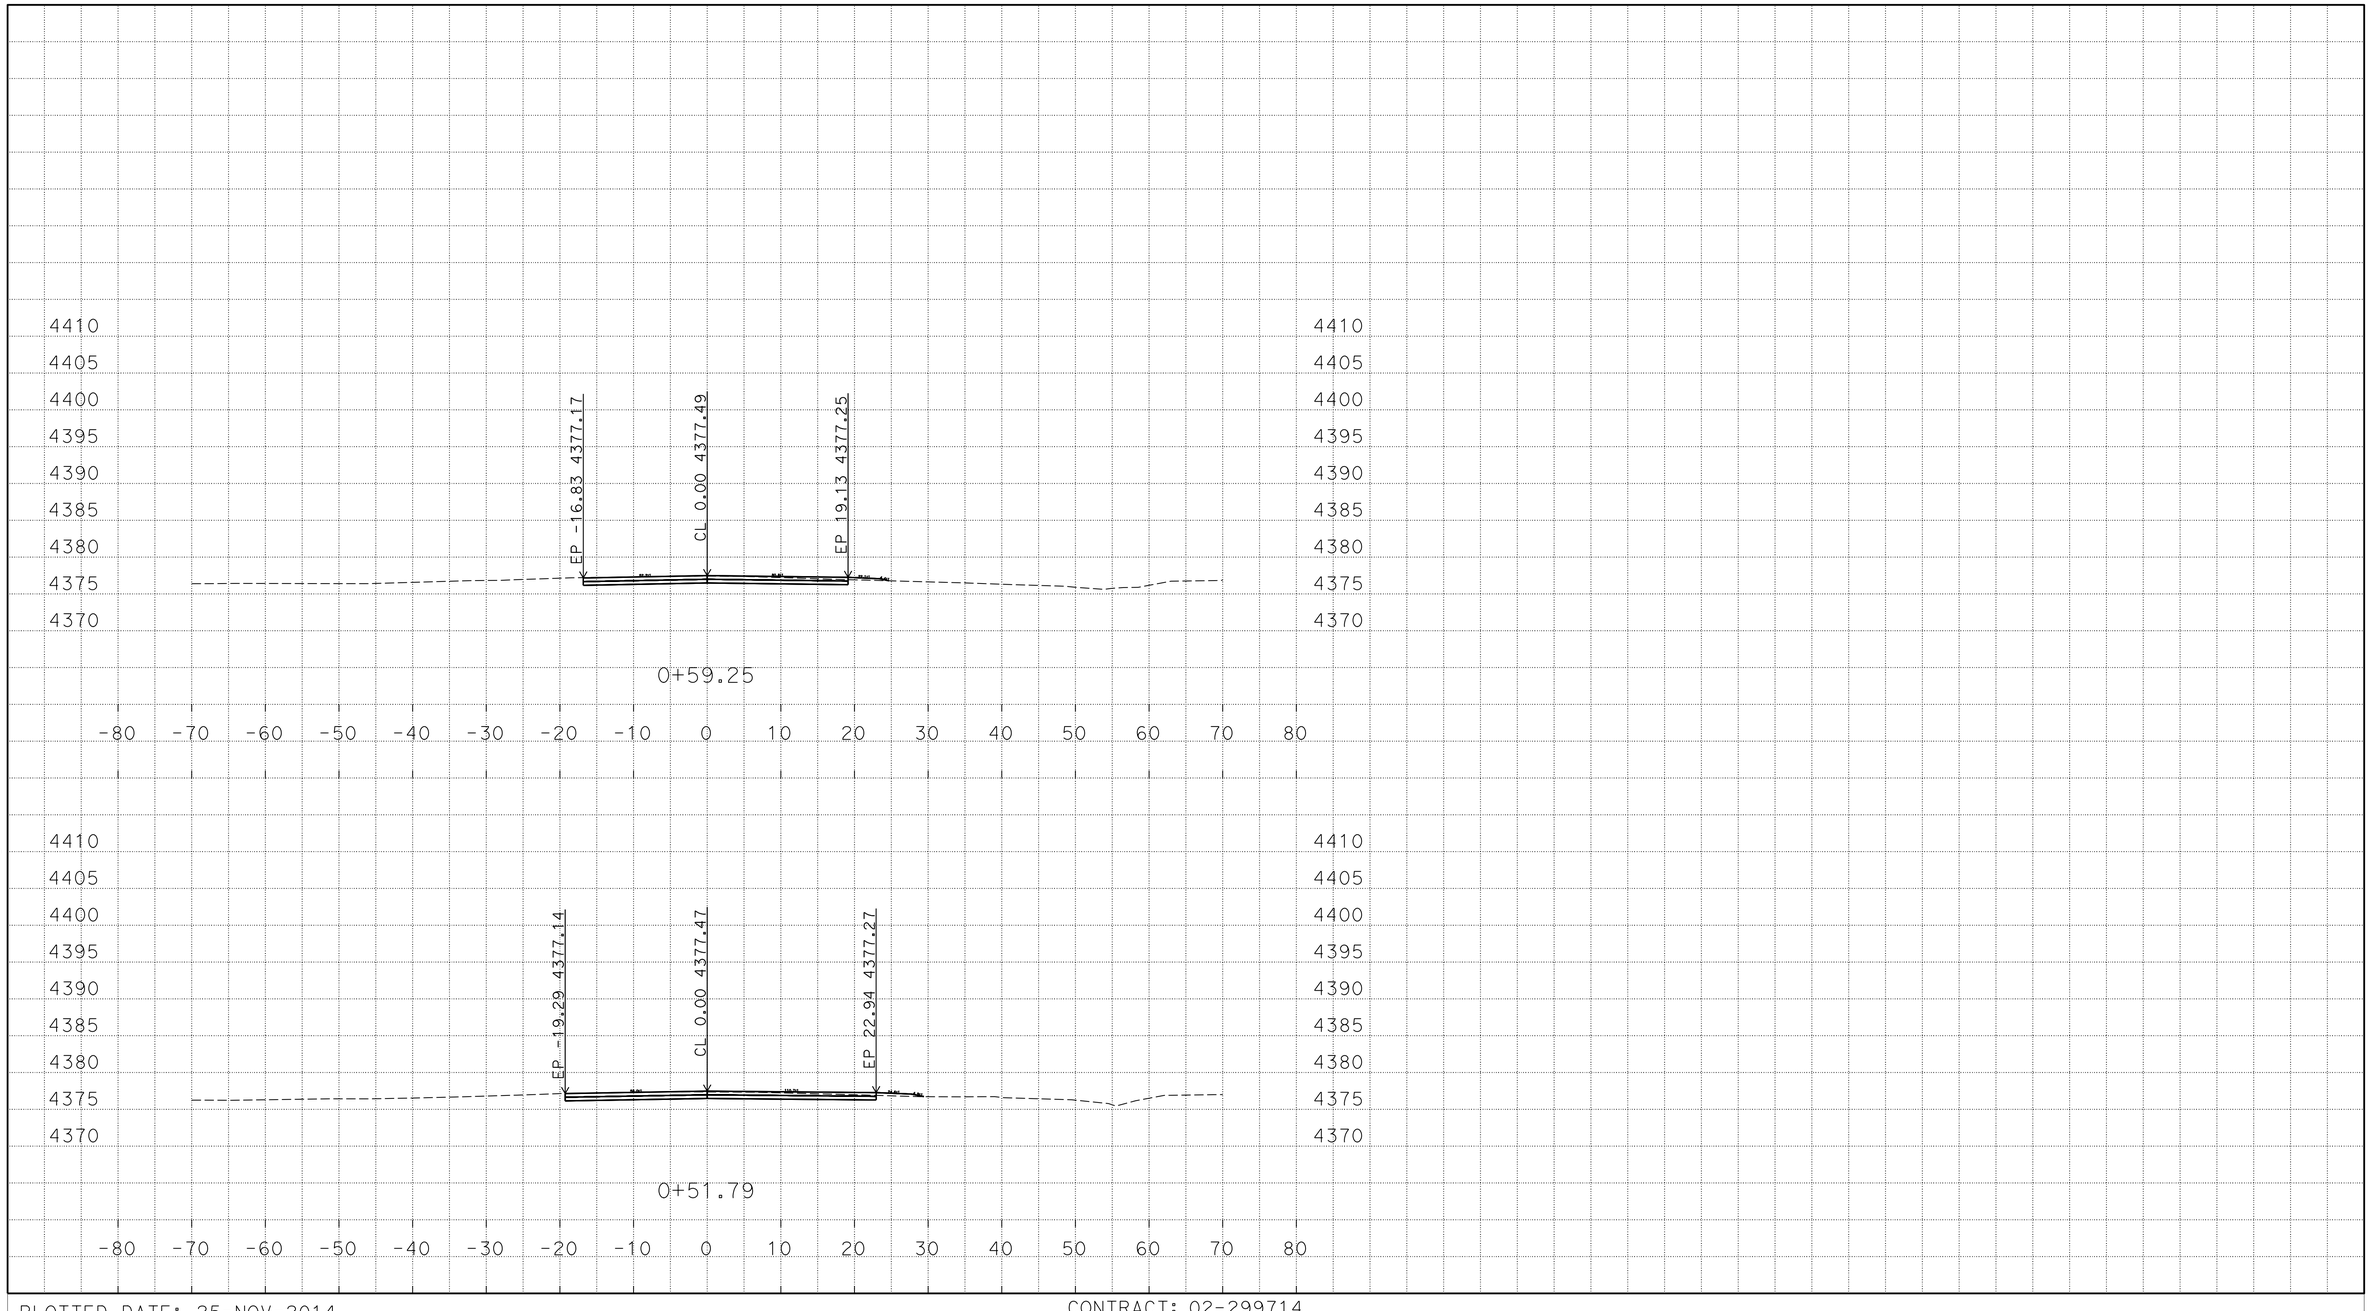

P:\proj2\02\29971\design\C3D\XSec_Qtys
0229971 Xsec RC 2014-10-08_TEMP_X_C3D_DWG.dwg - 25-Nov-14 8:54 AM

PLOTTED DATE: 25-NOV-2014

SCALE: 1"=10' Horiz.
1"=10' Vert.

CREATED BY: S117566

CONTRACT: 02-299714

DIST/CO/RTE/PM: 02/Mod/299/39.5/40.5

PROJECT ID: 02-1200-0022-4

"R16" LINE
CROSS SECTIONS
246 OF 248

FOR EARTHWORK DEVELOPMENT ONLY

All Dimensions are U.S. Survey Feet

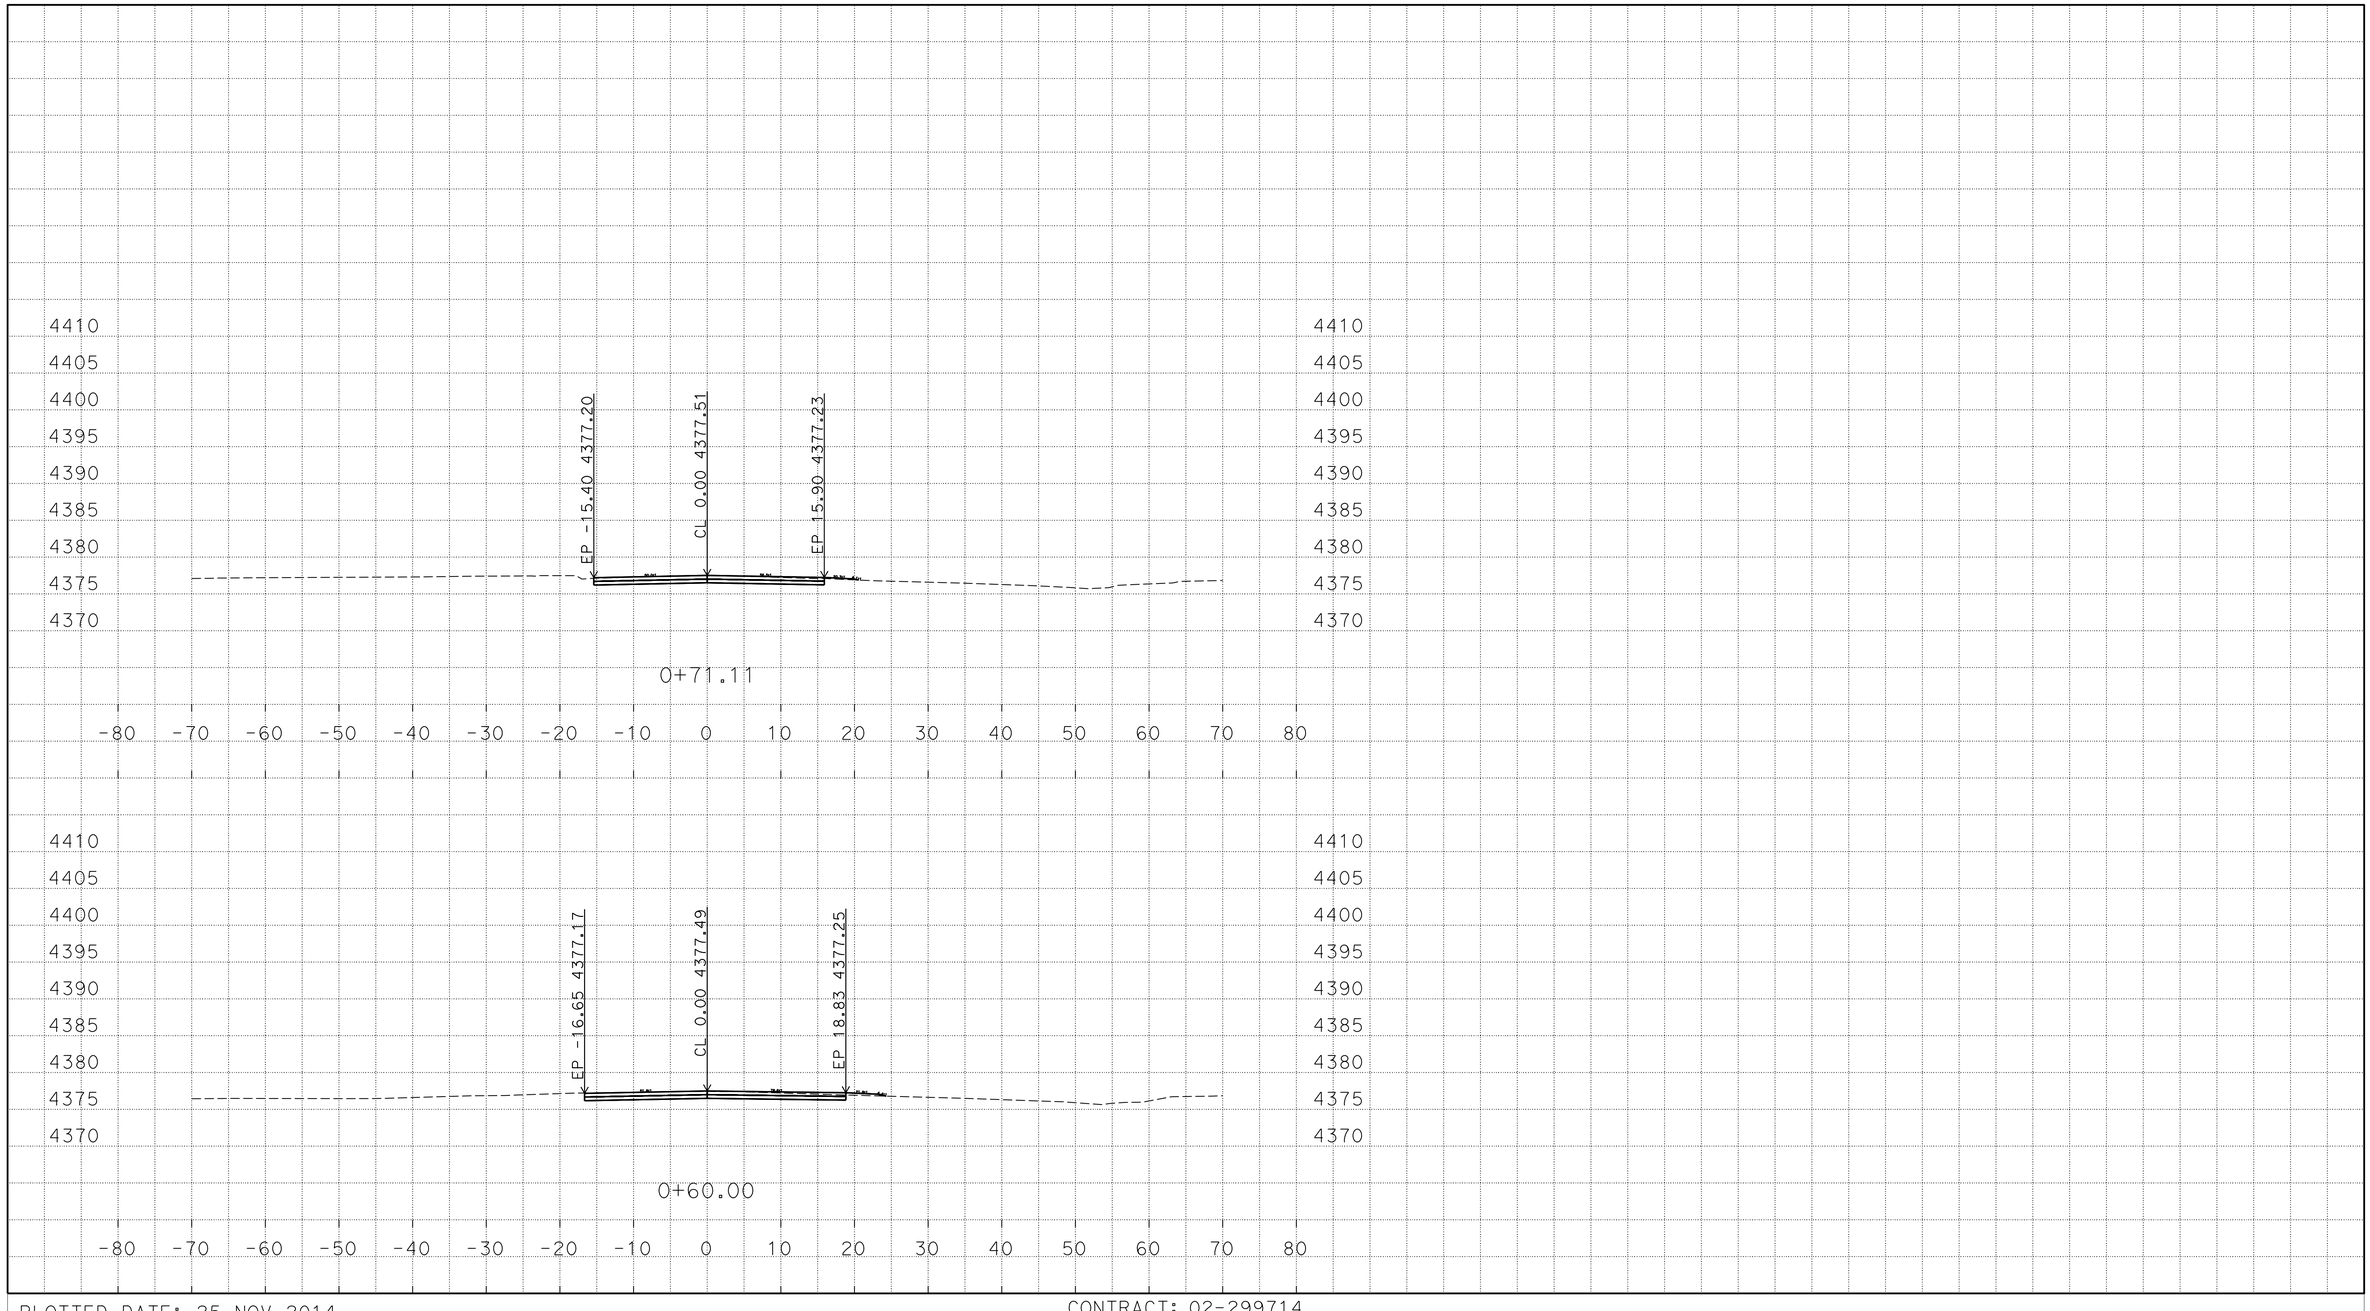

P:\proj2\02\29971\design\C3D\XSec_Qtys
0229971 Xsec RC 2014-10-08_TEMP_X_C3D_DWG.dwg - 25-Nov-14 8:54 AM

PLOTTED DATE: 25-NOV-2014

SCALE: 1"=10' Horiz.
1"=10' Vert.

CREATED BY: S117566

CONTRACT: 02-299714

DIST/CO/RTE/PM: 02/Mod/299/39.5/40.5

PROJECT ID: 02-1200-0022-4

"R16" LINE
CROSS SECTIONS
247 OF 248

FOR EARTHWORK DEVELOPMENT ONLY

All Dimensions are U.S. Survey Feet

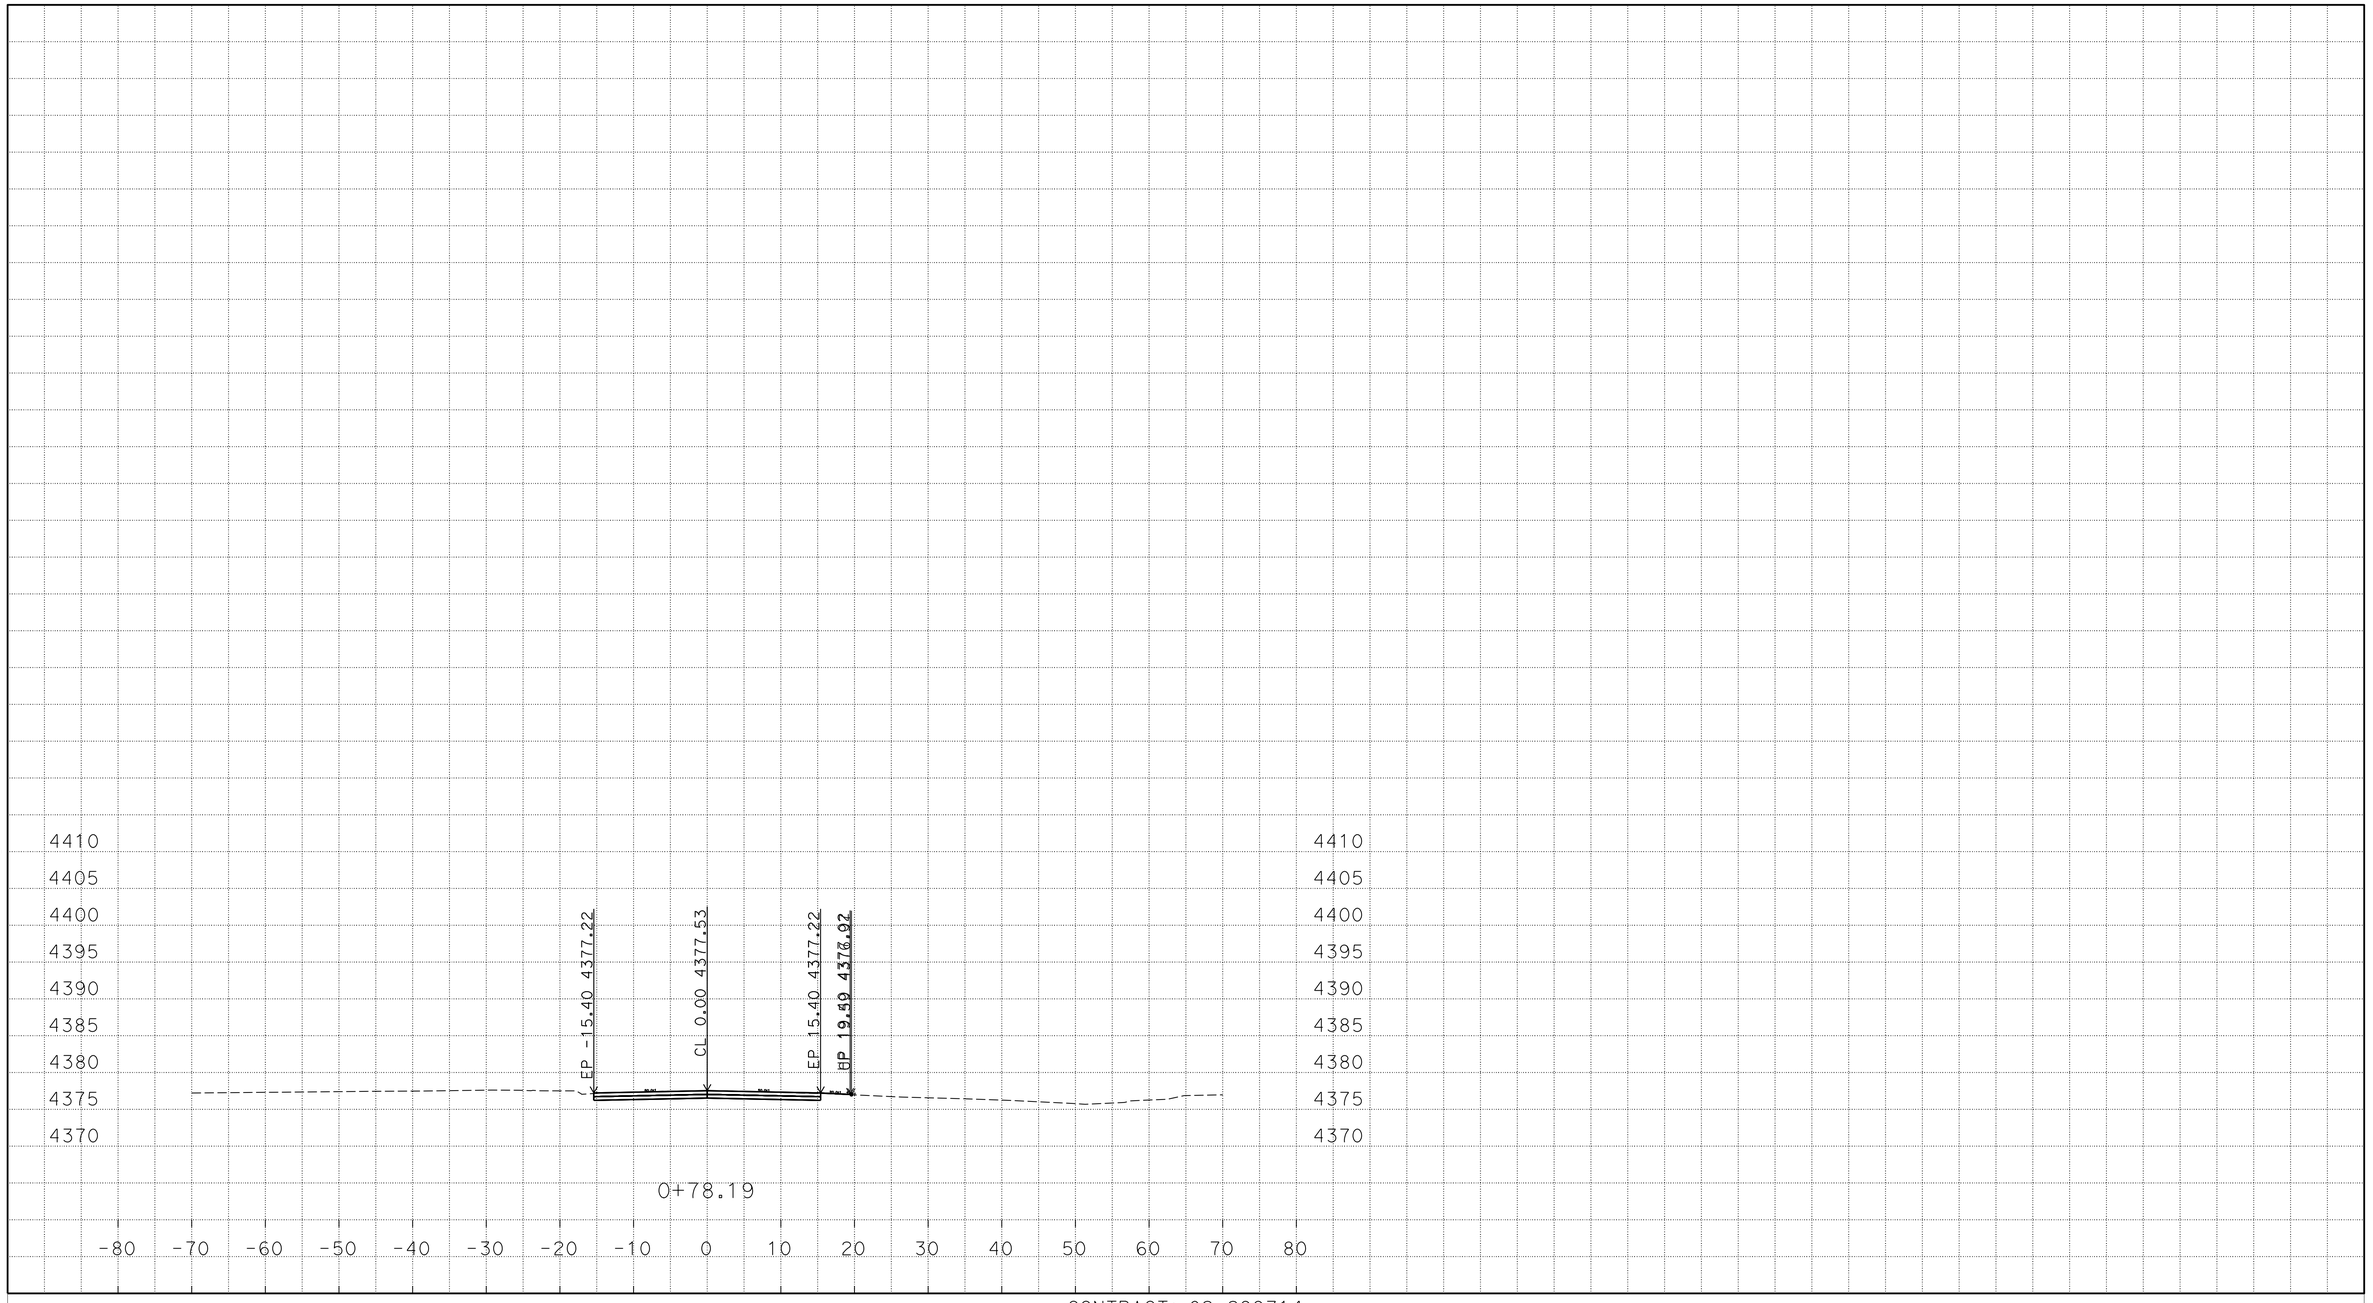

P:\proj2\02\29971\design\C3D\XSec_Qtys
0229971 Xsec RC 2014-10-08_TEMP_X_C3D_DWG.dwg - 25-Nov-14 8:54 AM

PLOTTED DATE: 25-NOV-2014

SCALE: 1"=10' Horiz.
1"=10' Vert.

CREATED BY: S117566

CONTRACT: 02-299714

DIST/CO/RTE/PM: 02/Mod/299/39.5/40.5

PROJECT ID: 02-1200-0022-4

"R16" LINE
CROSS SECTIONS
248 OF 248