FOR EARTHWORK DEVELOPMENT ONLY

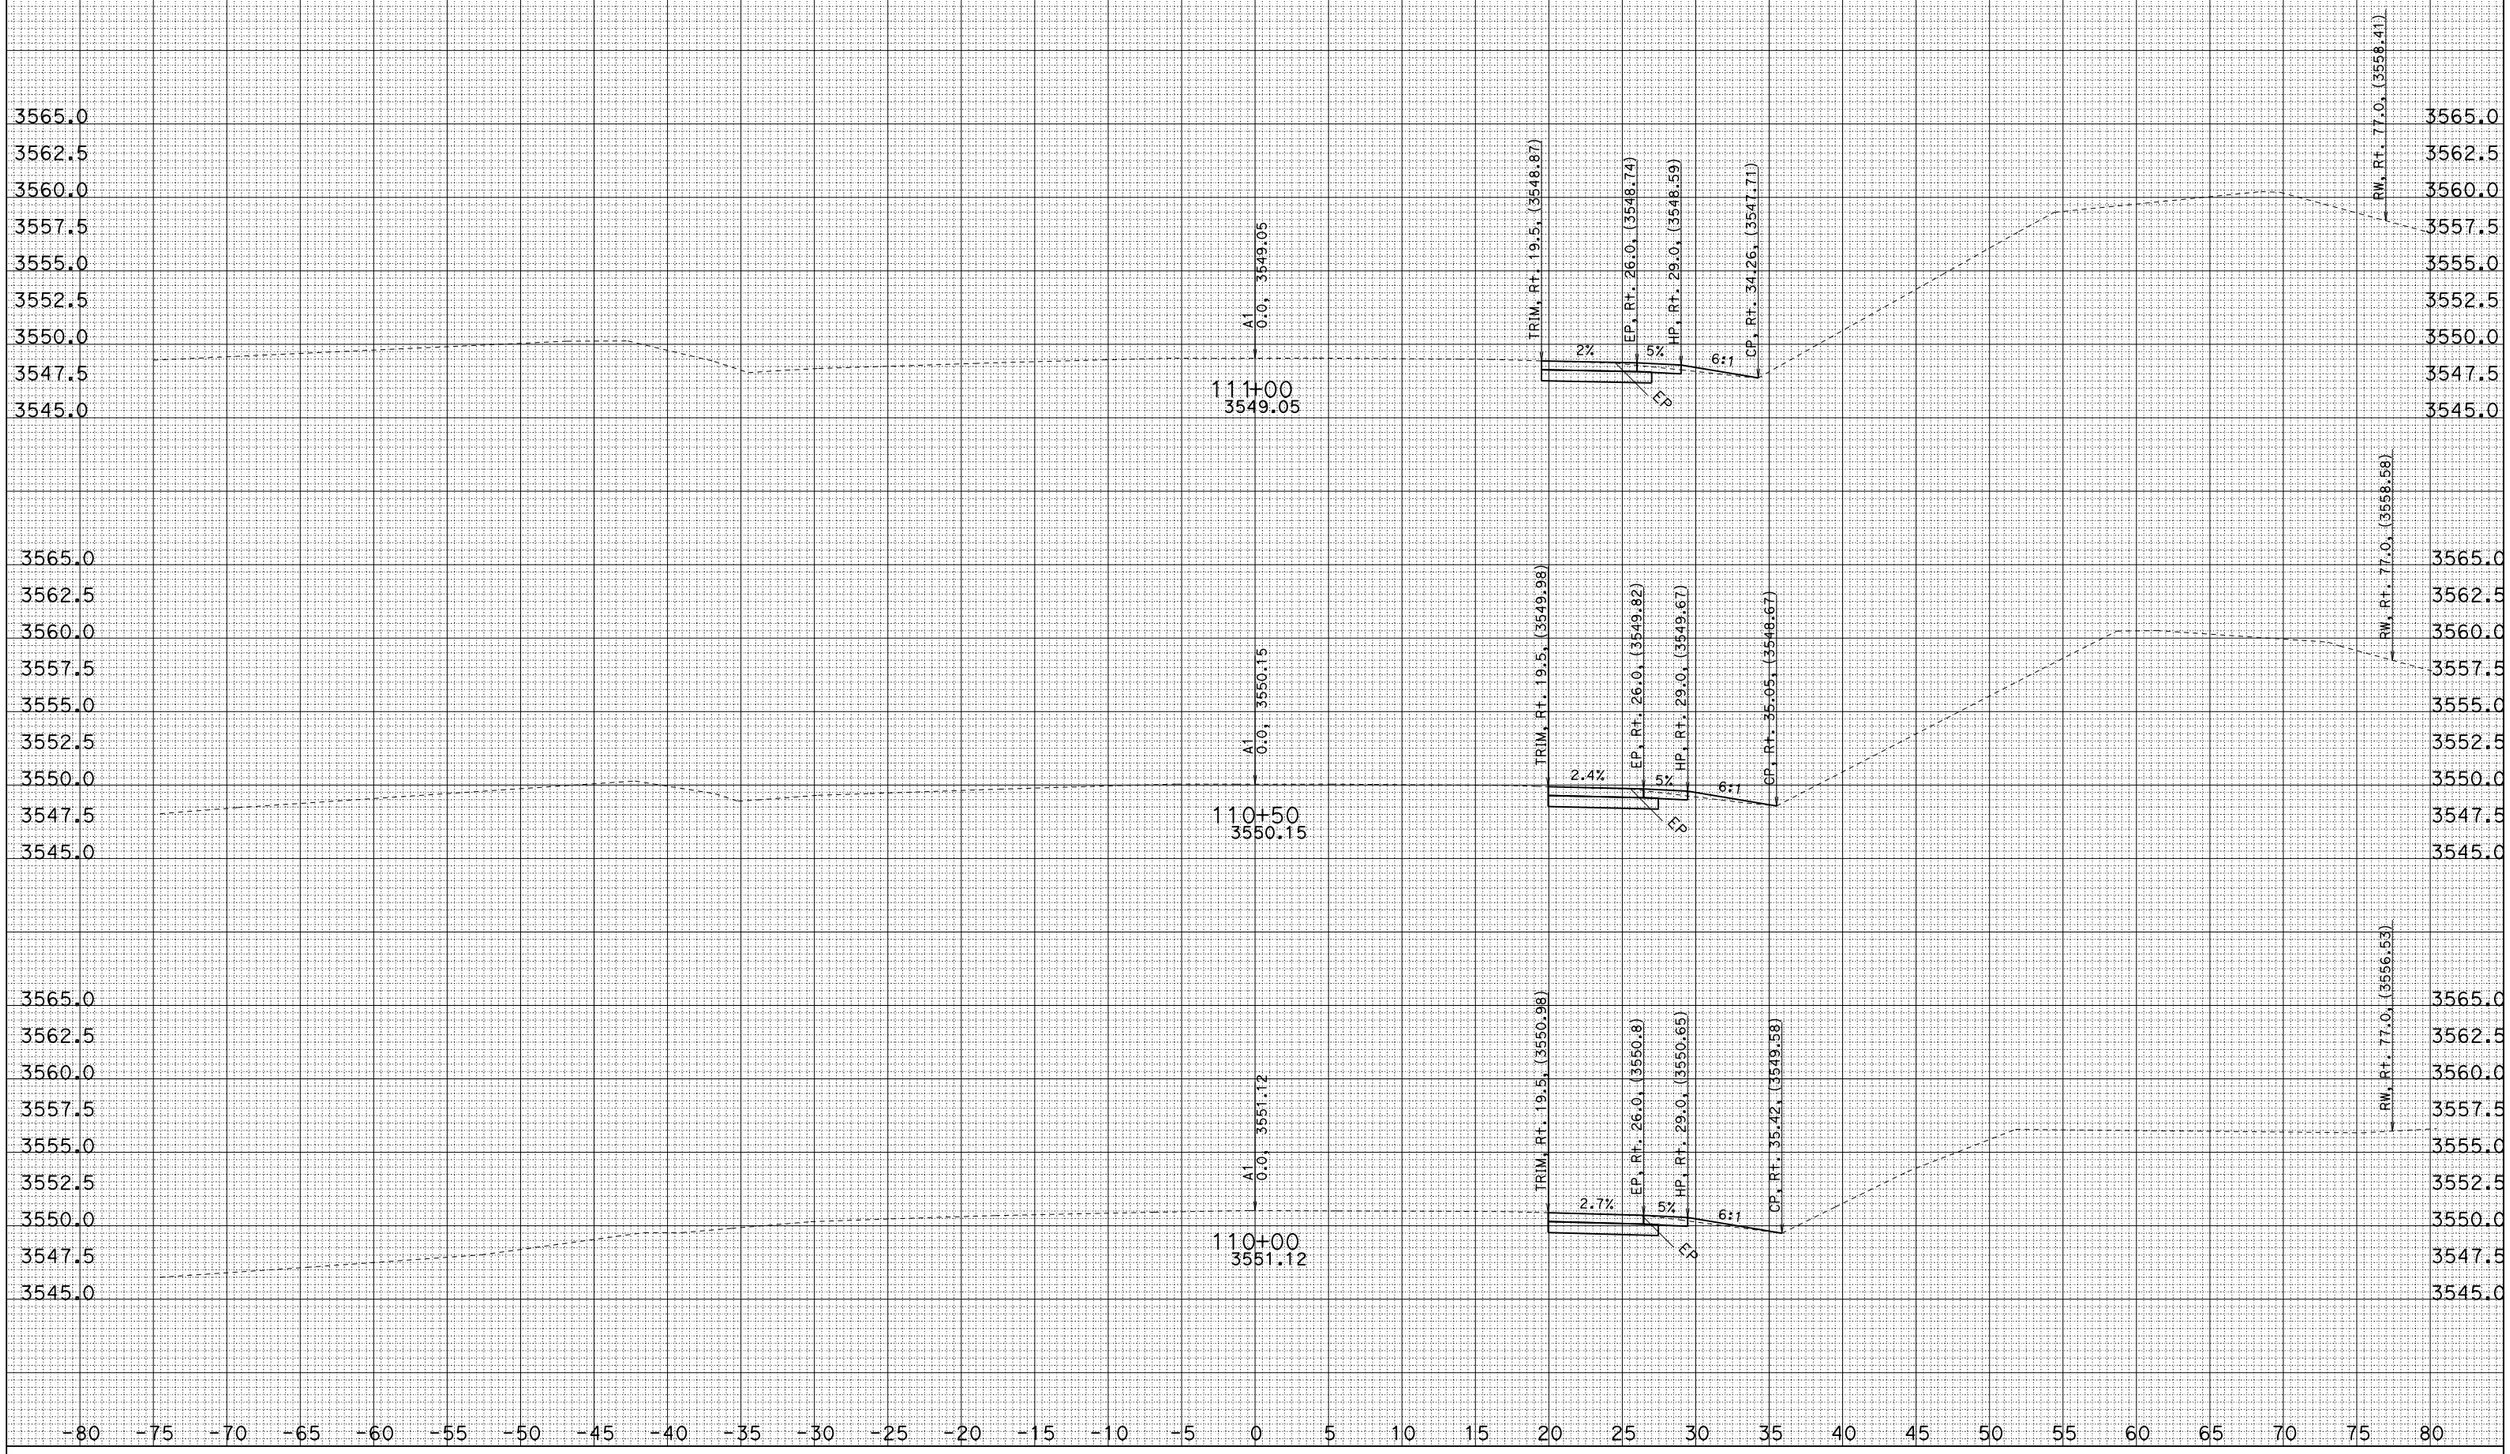

CONTRACT: 4G00U4
CREATED BY: G.Seibert
DATE: 1/30/2014

PROJECT ID: ANGEL-MAPLE
ALL DIMENSIONS ARE FEET

DIST/CO/RTE/PM: 02/SIS/97/2.1-2.5

SCALE: 1" = 5' Horiz.
1" = 5' Vert.

A1
CROSS SECTIONS
SHEET 1 OF 27

FOR EARTHWORK DEVELOPMENT ONLY

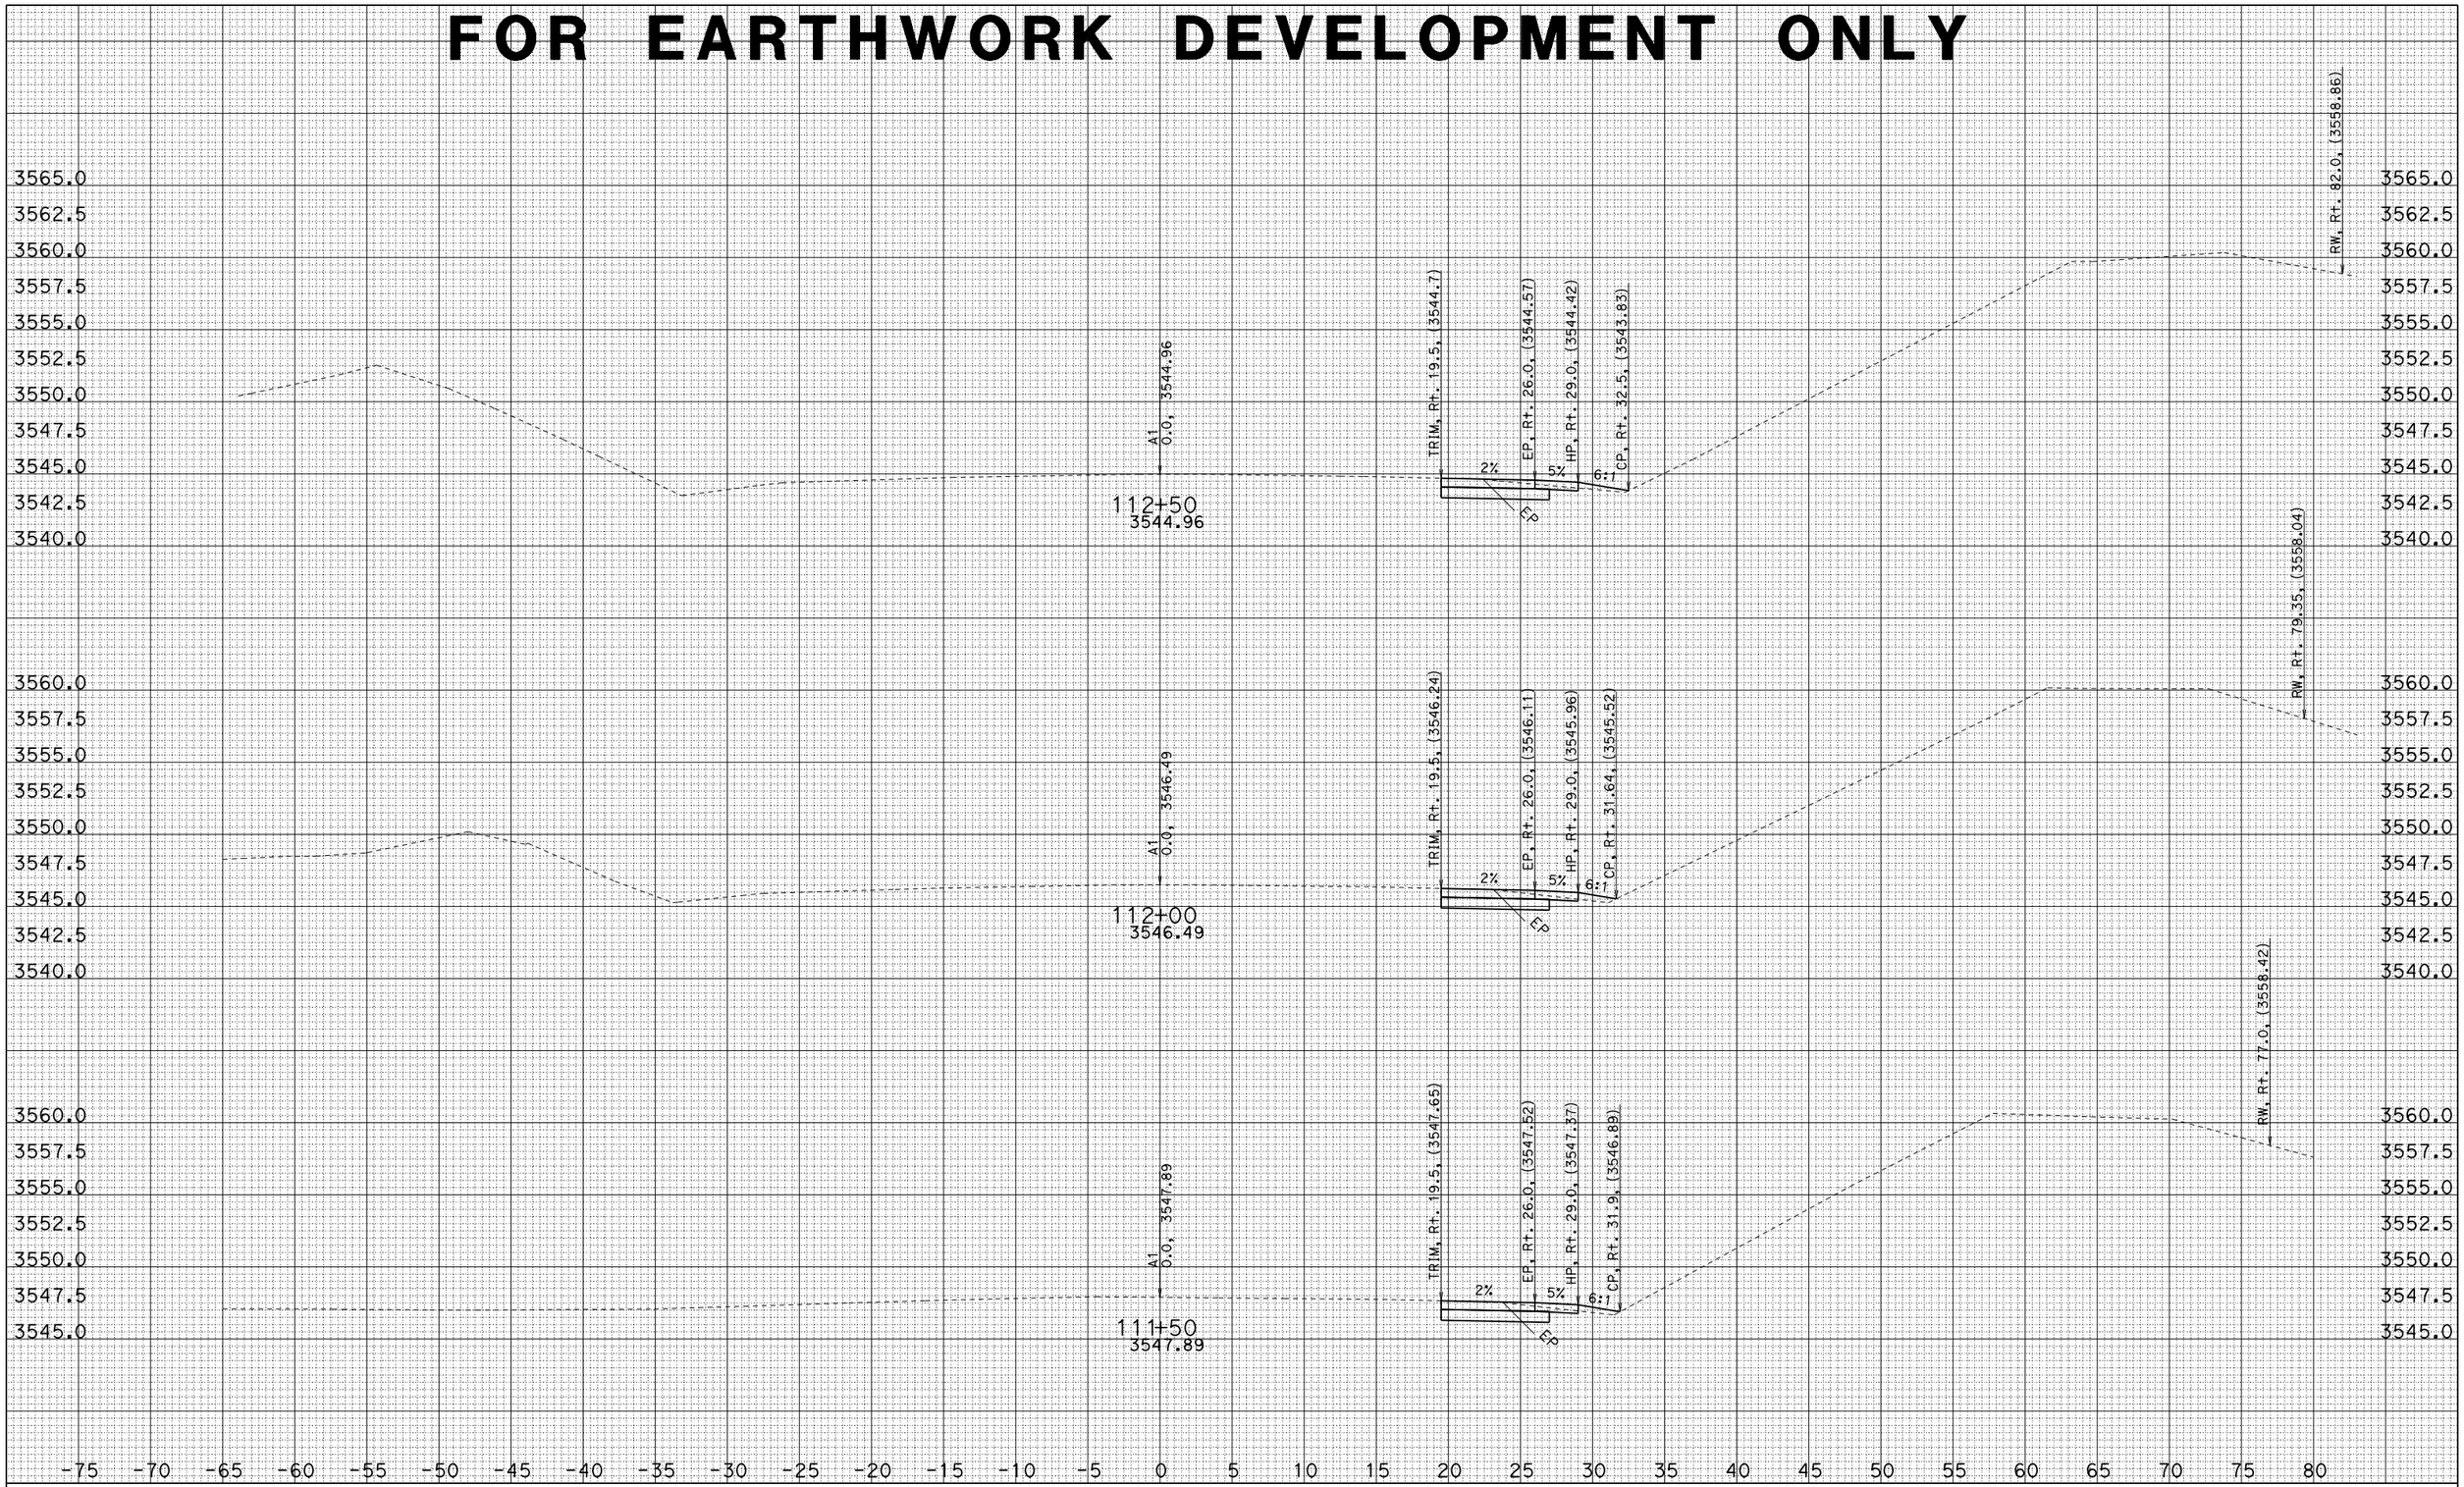

CONTRACT: 4G00U4

CREATED BY: G.Seibert
DATE: 1/30/2014

PROJECT ID: ANGEL-MAPLE
ALL DIMENSIONS ARE FEET

DIST/CO/RTE/PM: 02/SIS/97/2.1-2.5

SCALE: 1" = 5' Horiz.
1" = 5' Vert.

A1
CROSS SECTIONS
SHEET 2 OF 27

FOR EARTHWORK DEVELOPMENT ONLY

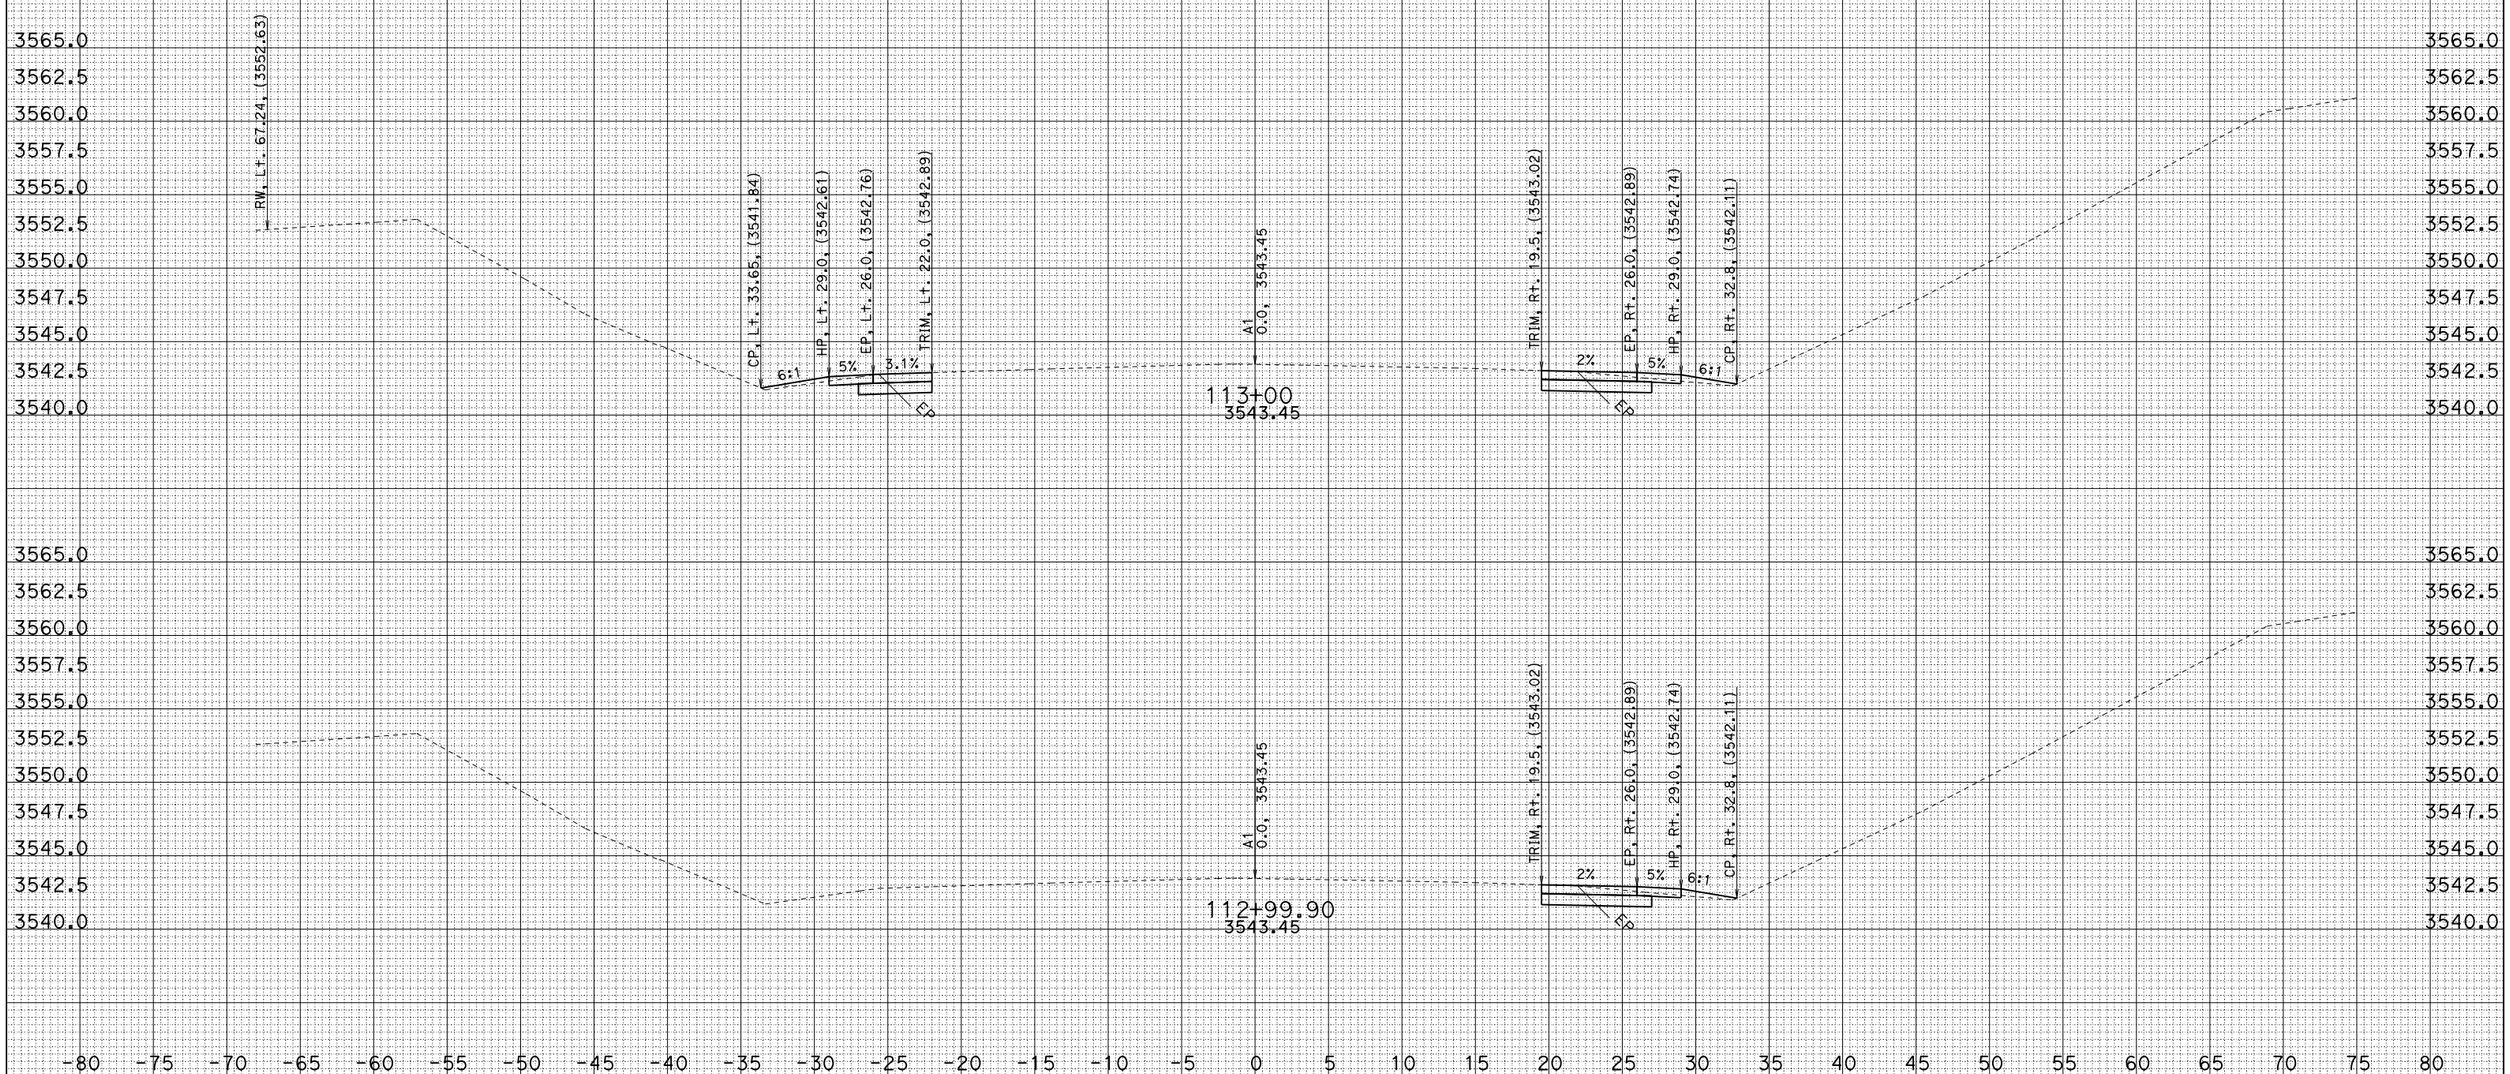

CONTRACT: 4G00U4

CREATED BY: G.Seibert

DATE: 1/30/2014

PROJECT ID: ANGEL-MAPLE

ALL DIMENSIONS ARE FEET

DIST/CO/RTE/PM: 02/SIS/97/2.1-2.5

SCALE: 1" = 5' Horiz.
1" = 5' Vert.

A1

CROSS SECTIONS

SHEET 3 OF 27

FOR EARTHWORK DEVELOPMENT ONLY

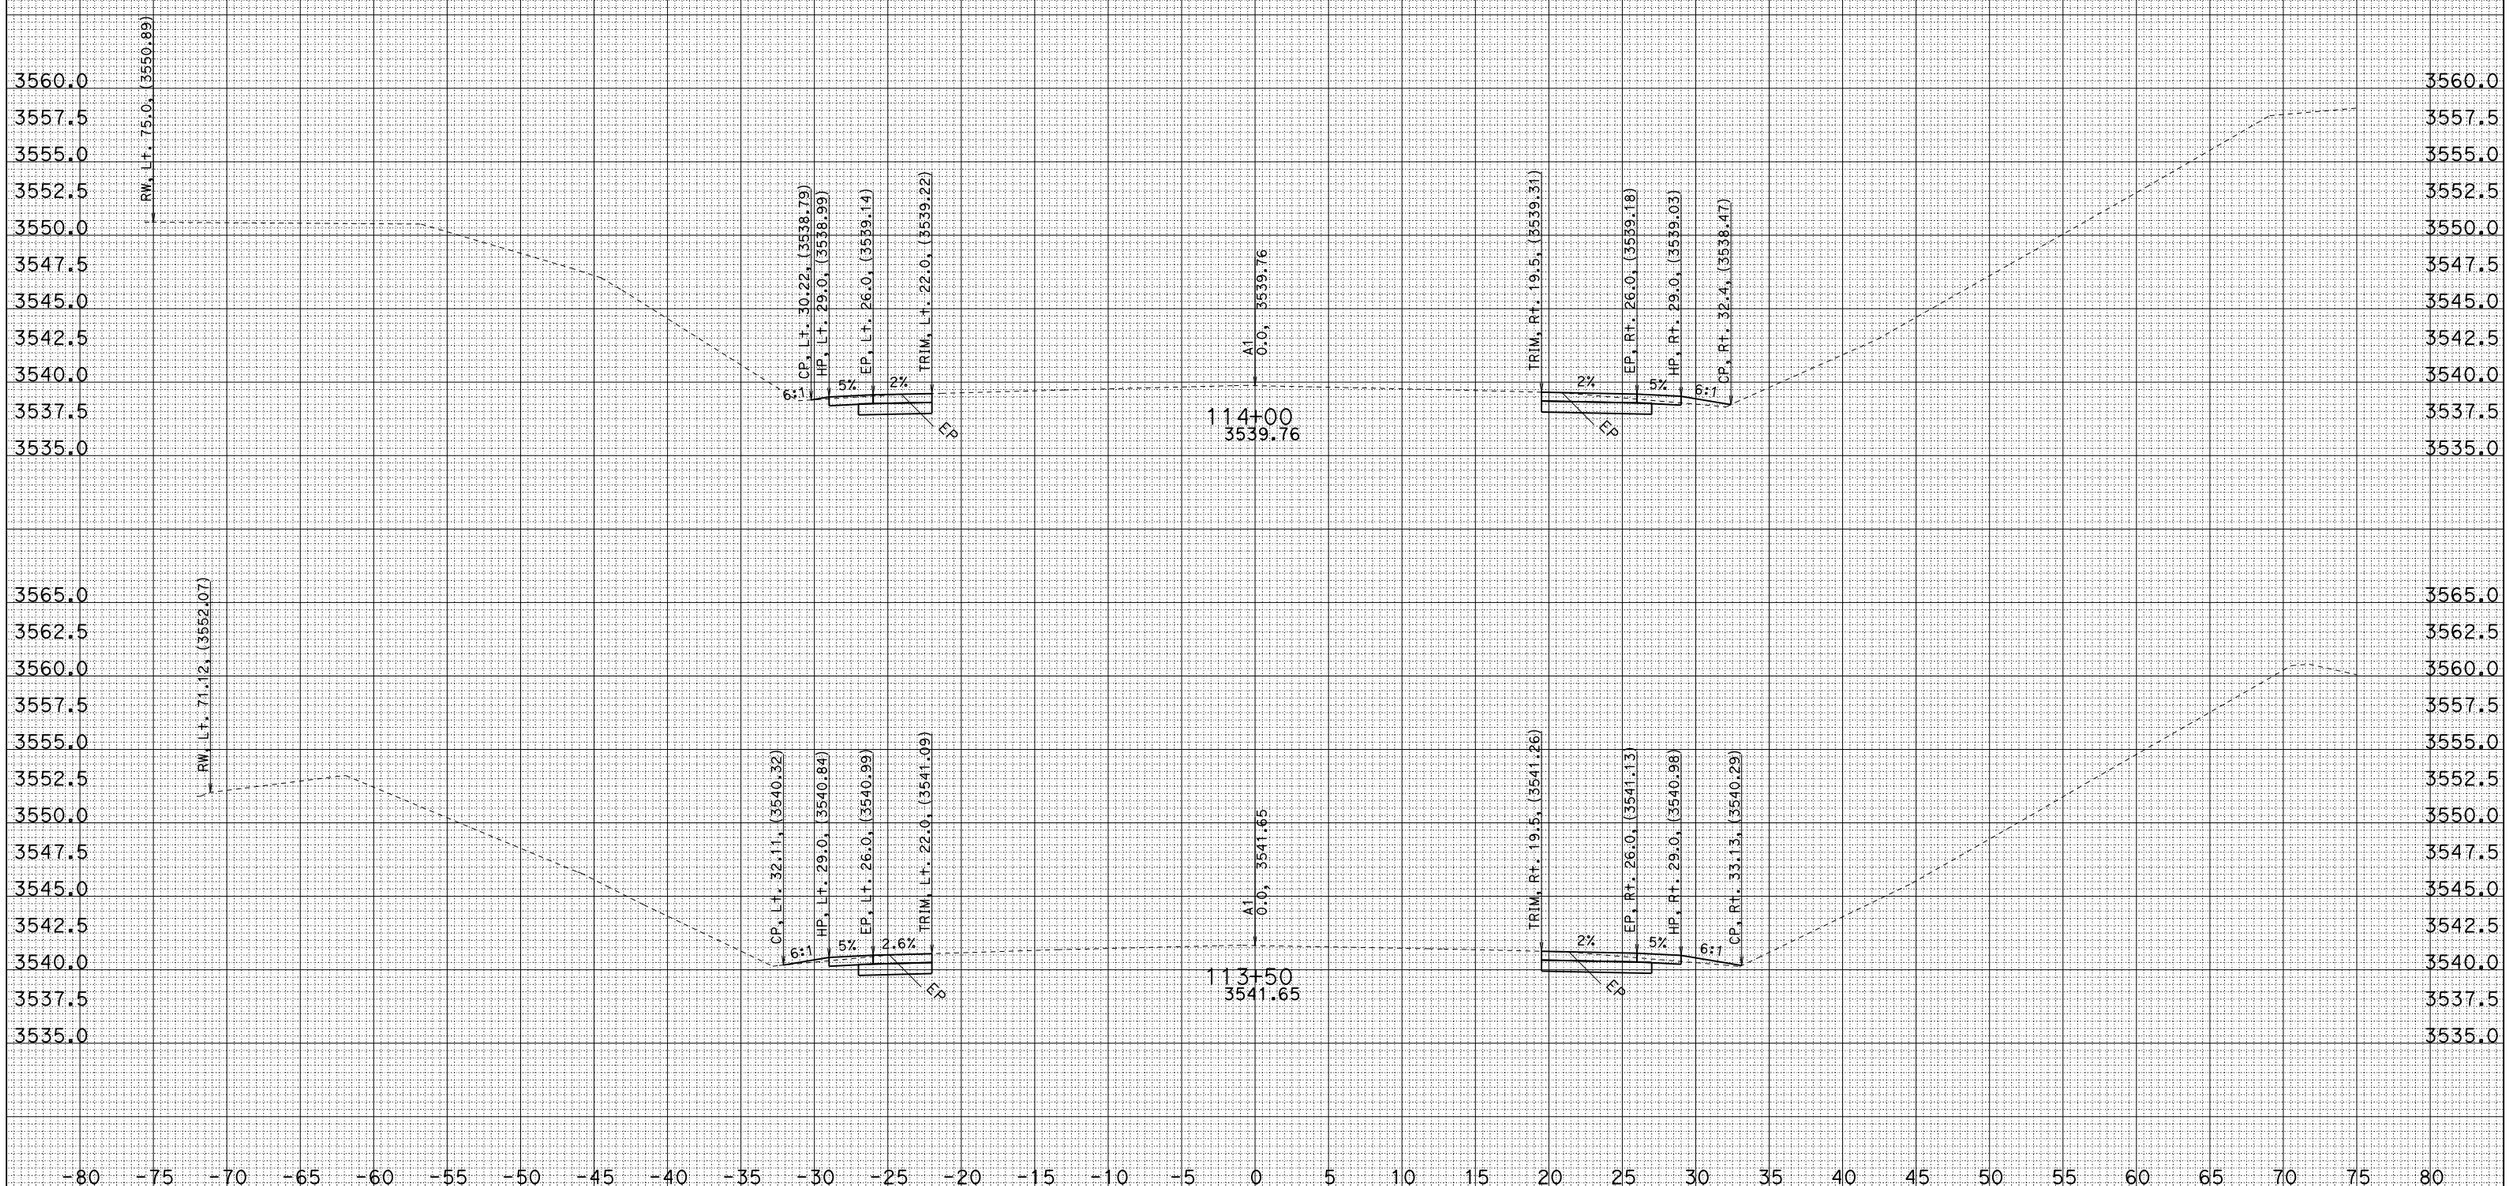

CONTRACT: 4G00U4

CREATED BY: G.Seibert

DATE: 1/30/2014

PROJECT ID: ANGEL-MAPLE

ALL DIMENSIONS ARE FEET

DIST/CO/RTE/PM: 02/SIS/97/2.1-2.5

SCALE: 1" = 5' Horiz.
1" = 5' Vert.

A1

CROSS SECTIONS

SHEET 4 OF 27

FOR EARTHWORK DEVELOPMENT ONLY

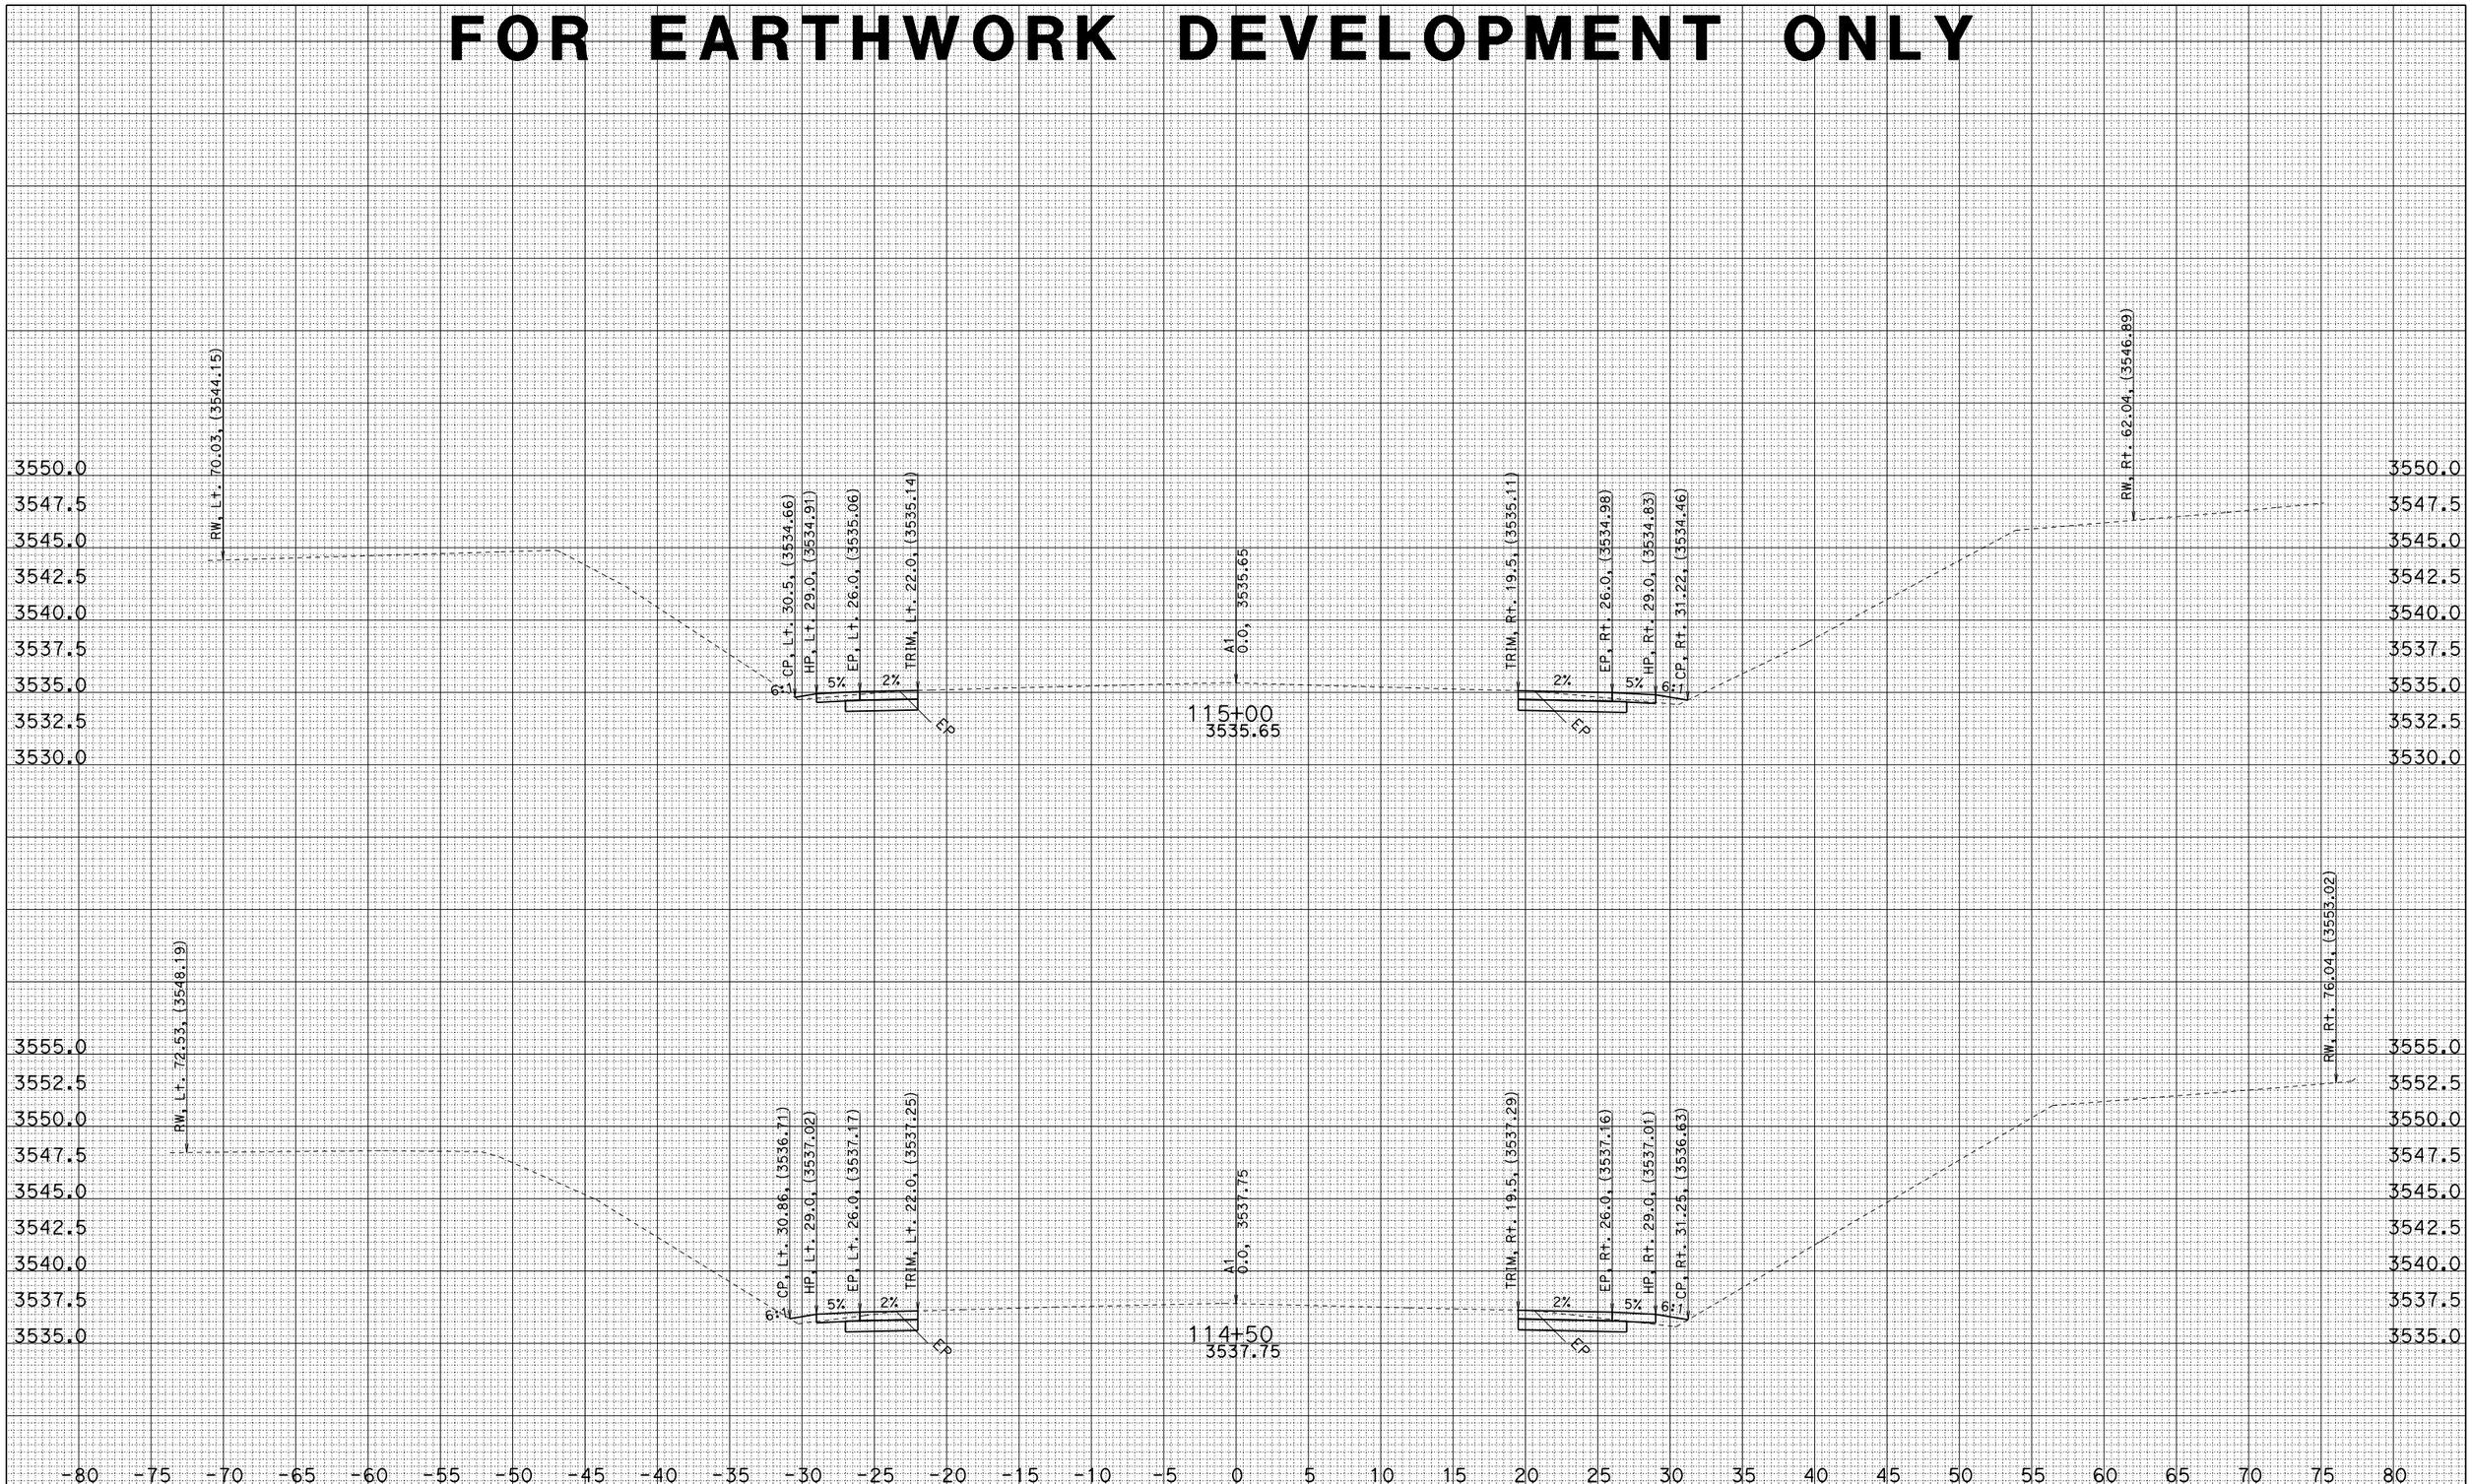

CONTRACT: 4G00U4

CREATED BY: G.Seibert

DATE: 1/30/2014

PROJECT ID: ANGEL-MAPLE

ALL DIMENSIONS ARE FEET

DIST/CO/RTE/PM: 02/SIS/97/2.1-2.5

SCALE: 1" = 5' Horiz.
1" = 5' Vert.

A1

CROSS SECTIONS

SHEET 5 OF 27

FOR EARTHWORK DEVELOPMENT ONLY

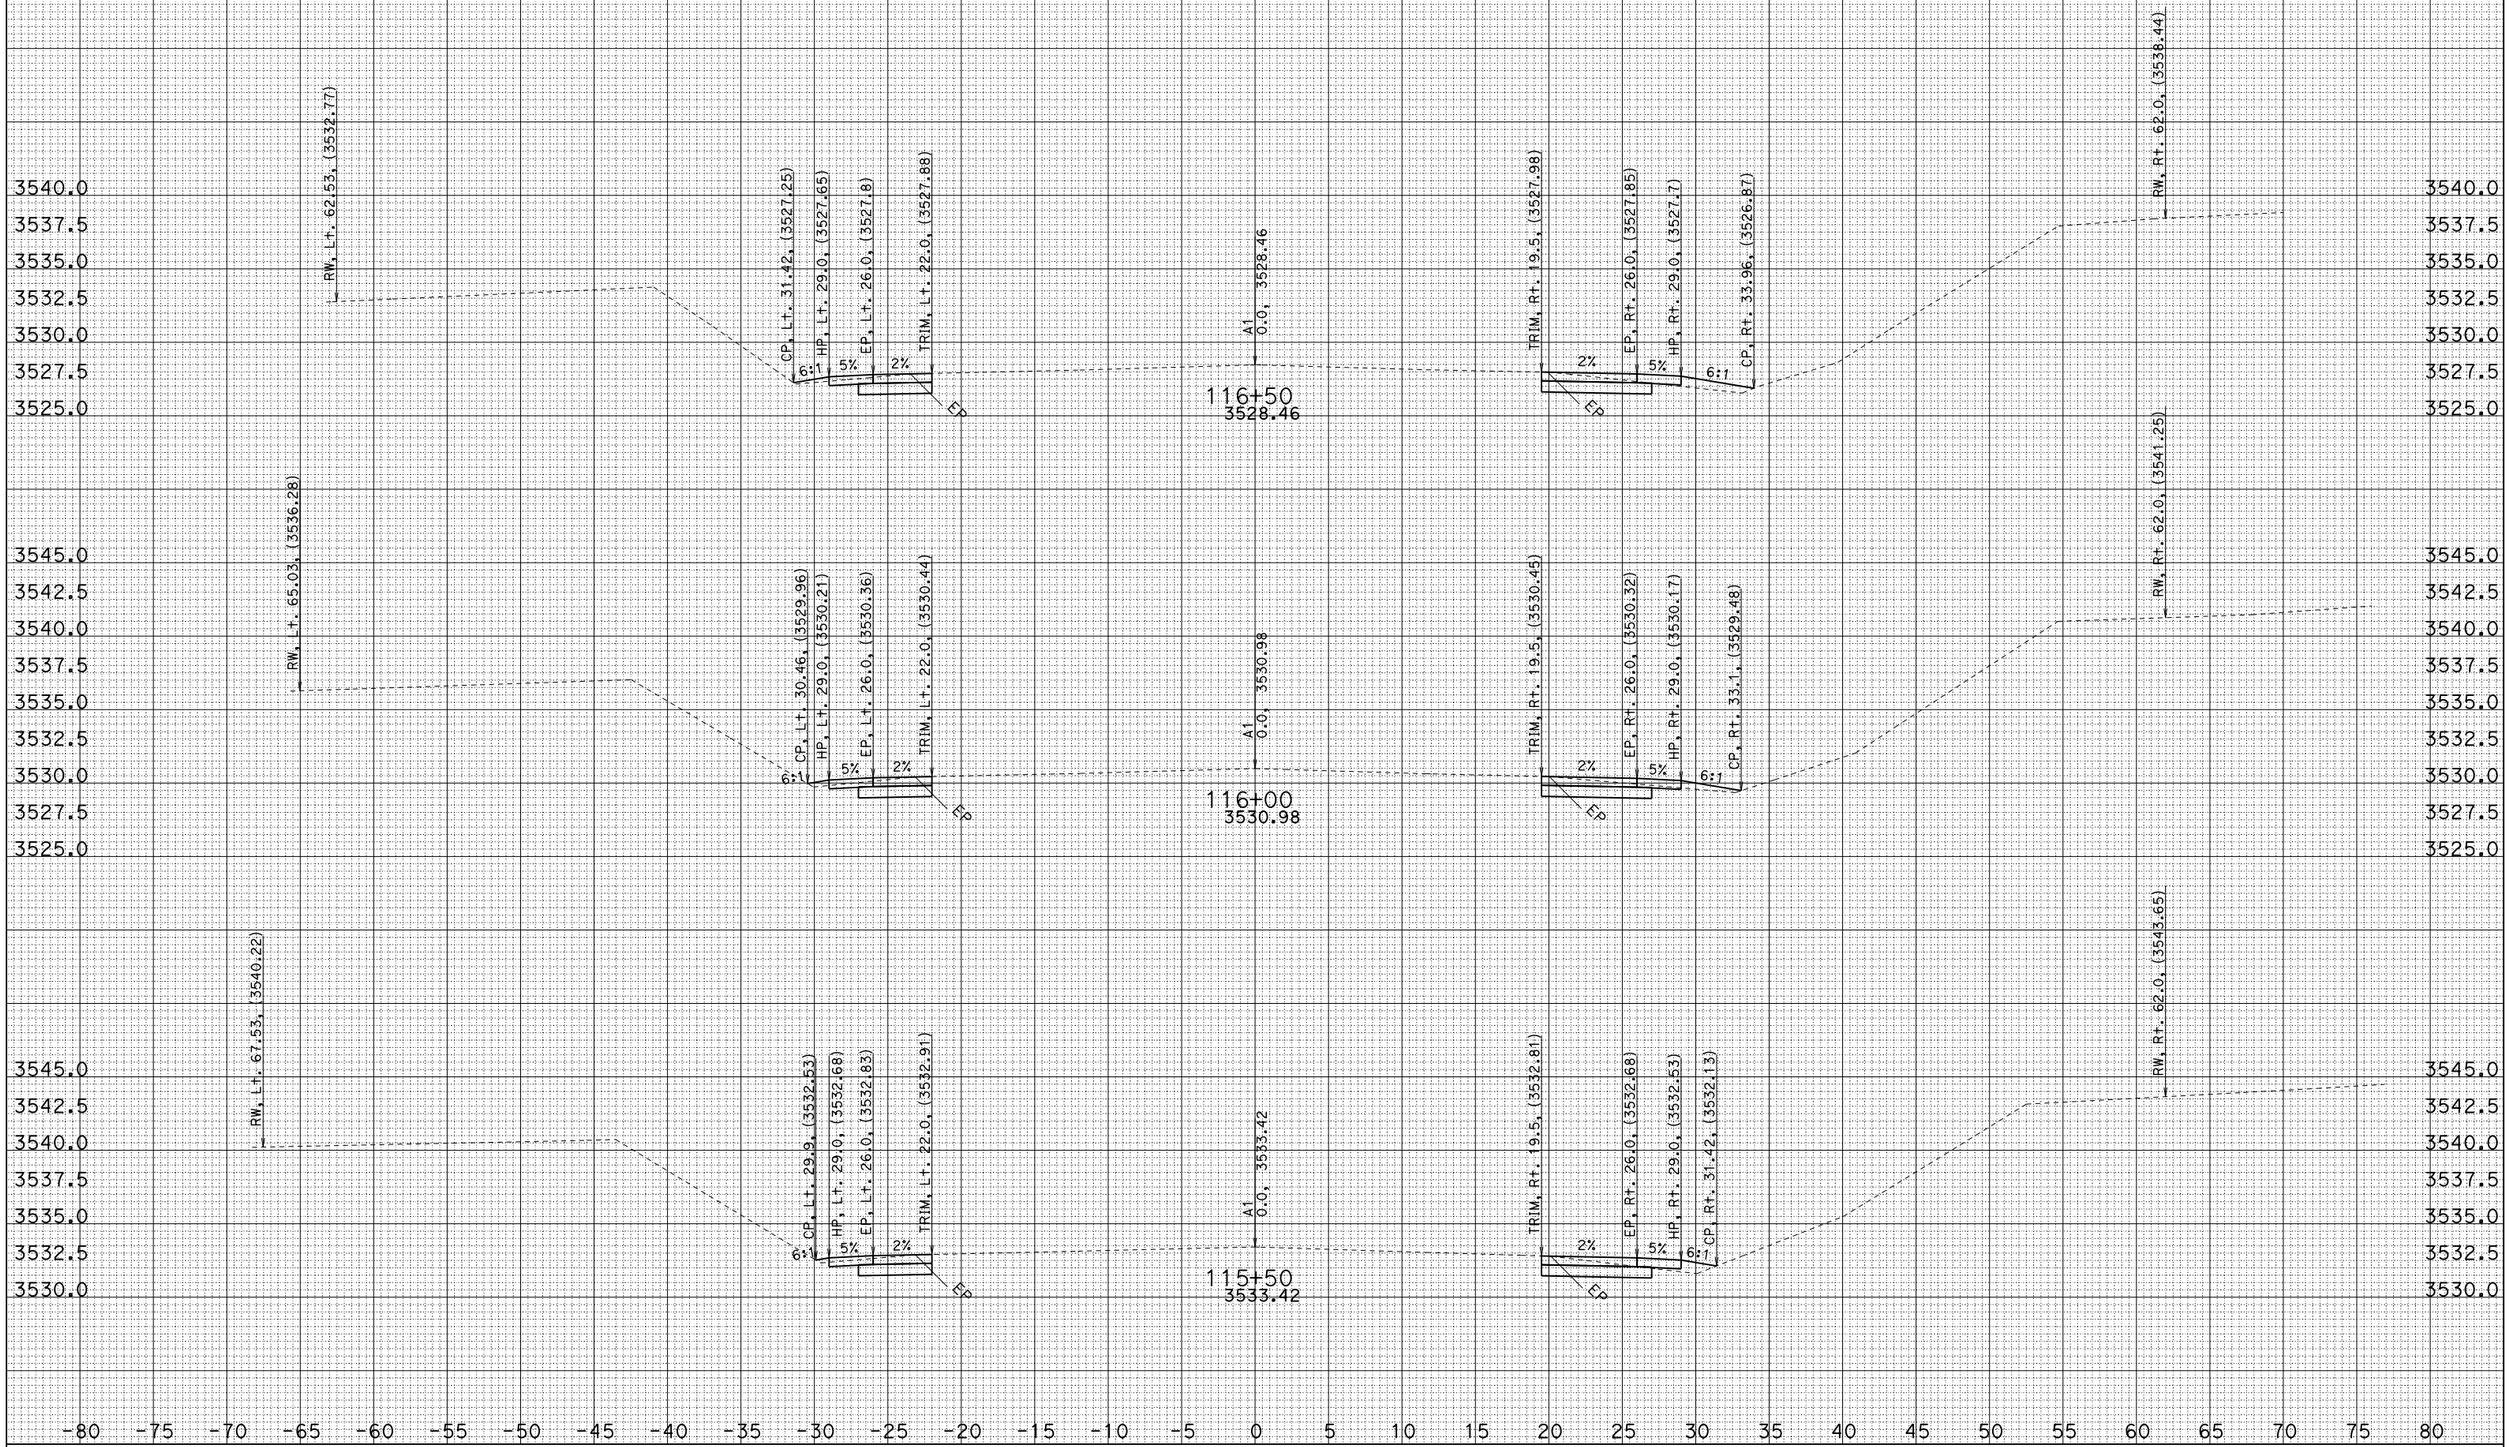

CONTRACT: 4G00U4

CREATED BY: G.Seibert

DATE: 1/30/2014

PROJECT ID: ANGEL-MAPLE

ALL DIMENSIONS ARE FEET

DIST/CO/RTE/PM: 02/SIS/97/2.1-2.5

SCALE: 1" = 5' Horiz.
1" = 5' Vert.

A1

CROSS SECTIONS

SHEET 6 OF 27

FOR EARTHWORK DEVELOPMENT ONLY

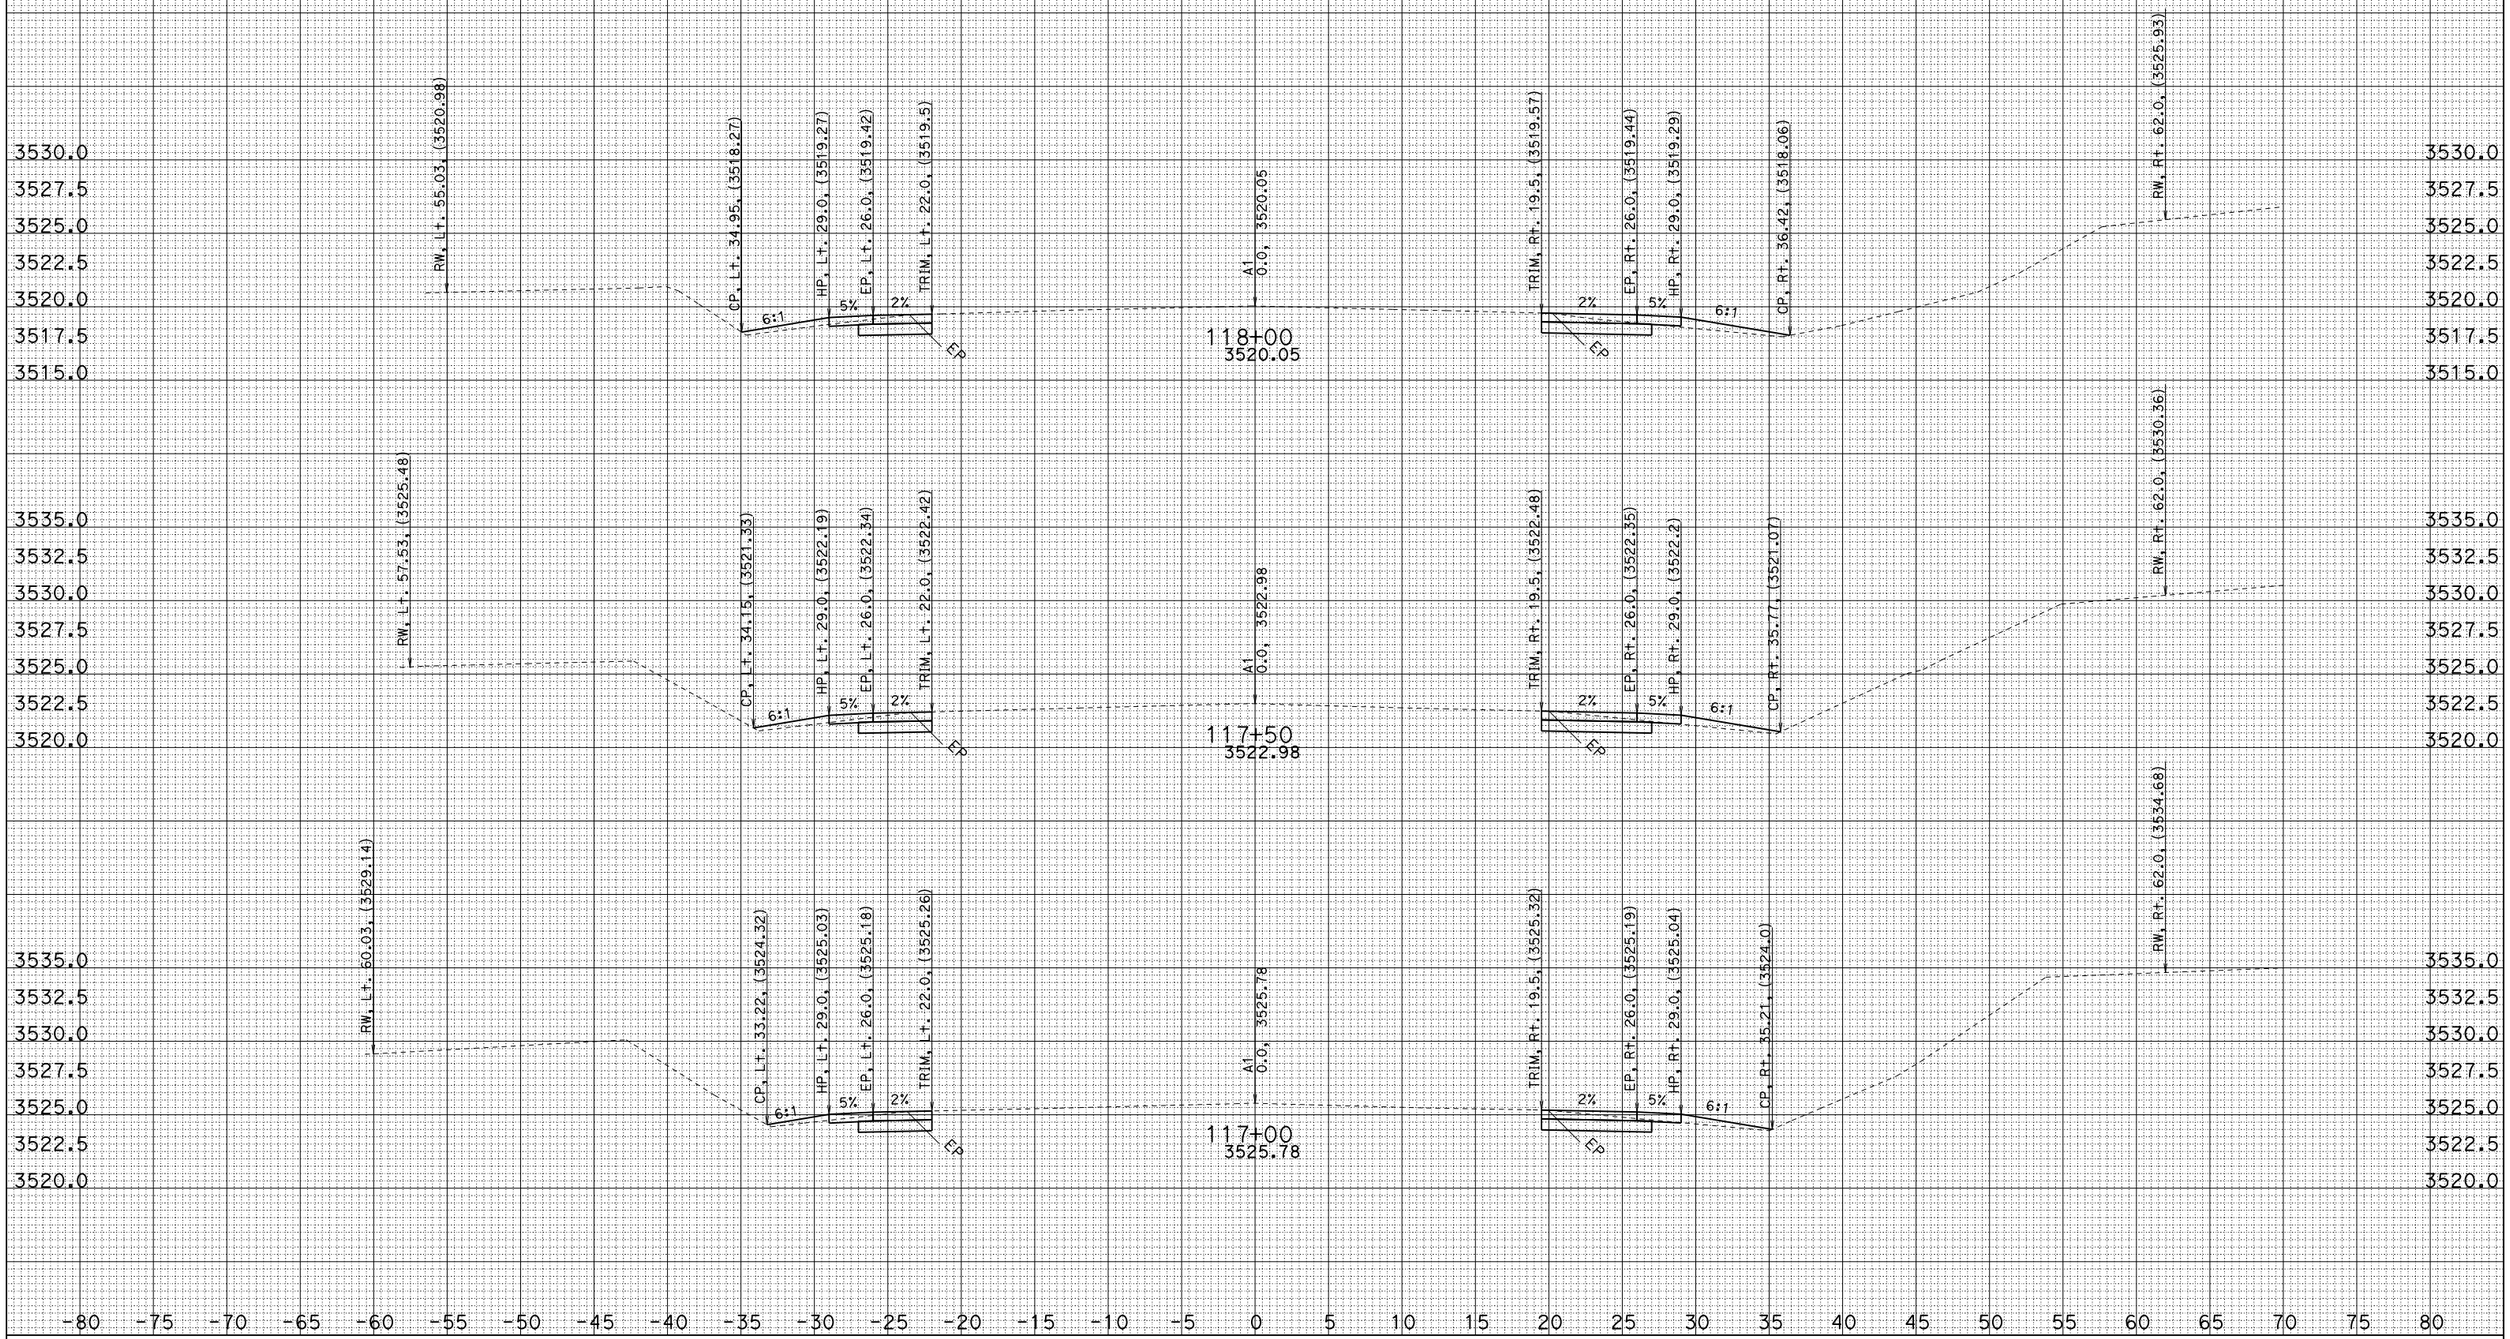

CONTRACT: 4G00U4

CREATED BY: G.Seibert

DATE: 1/30/2014

PROJECT ID: ANGEL-MAPLE

ALL DIMENSIONS ARE FEET

DIST/CO/RTE/PM: 02/SIS/97/2.1-2.5

SCALE: 1" = 5' Horiz.
1" = 5' Vert.

A1

CROSS SECTIONS

SHEET 7 OF 27

FOR EARTHWORK DEVELOPMENT ONLY

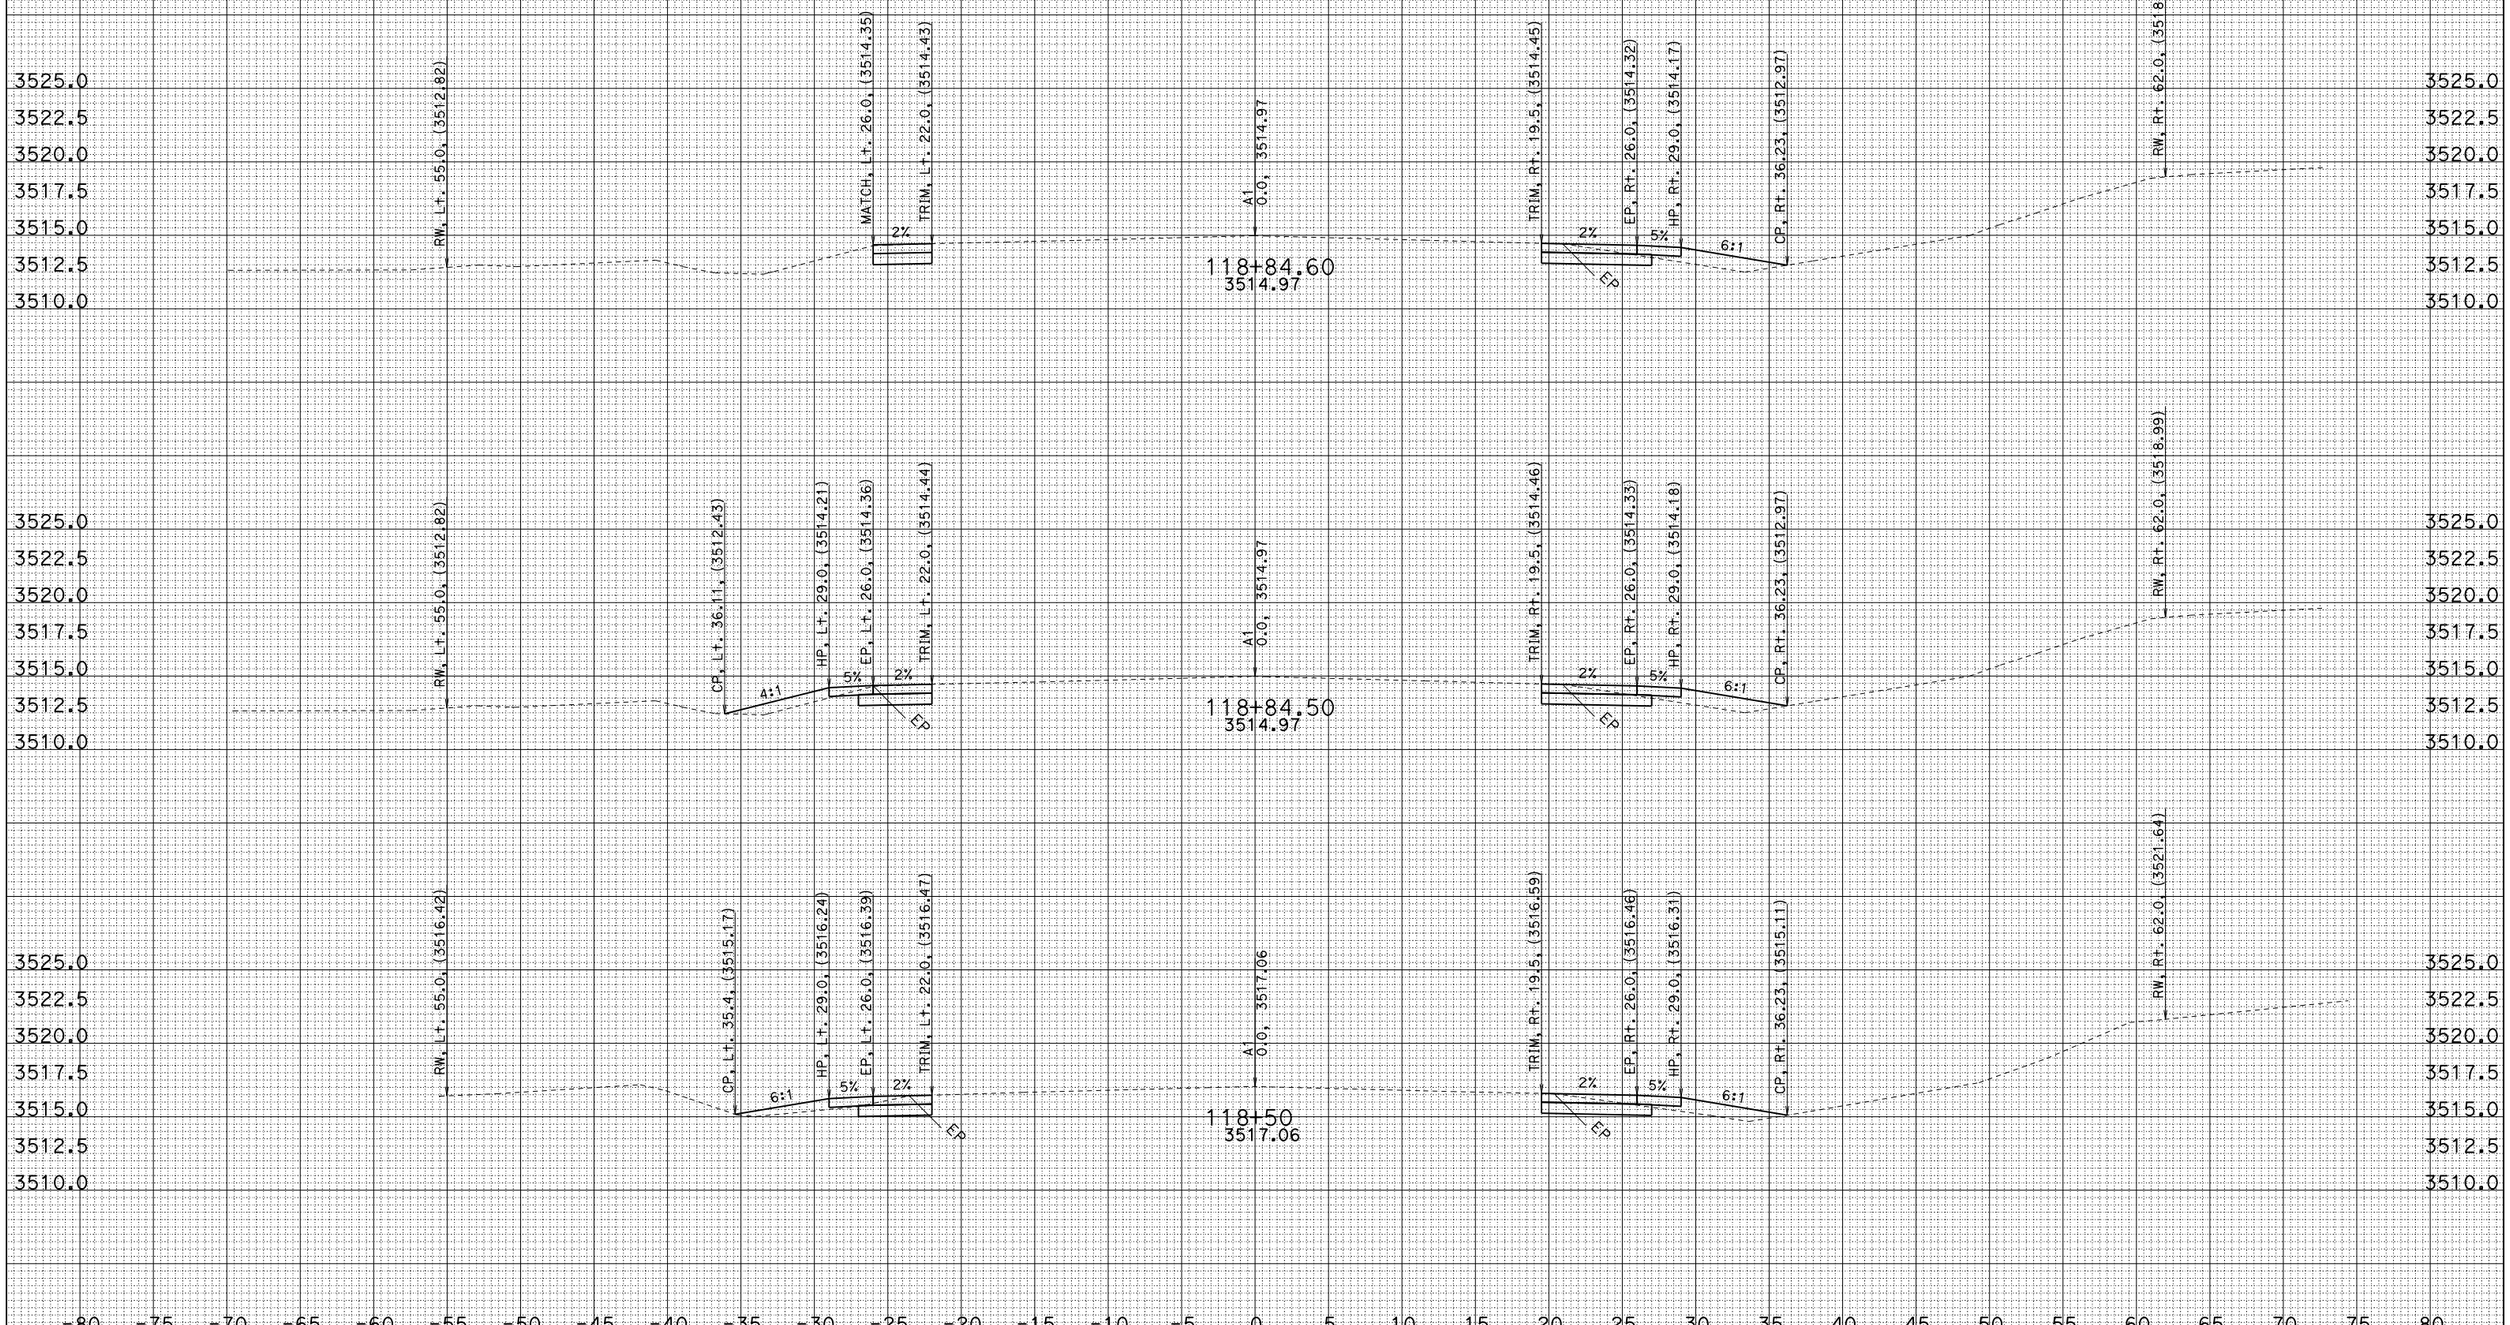

CONTRACT: 4G00U4

CREATED BY: G.Seibert

DATE: 1/30/2014

PROJECT ID: ANGEL-MAPLE

ALL DIMENSIONS ARE FEET

DIST/CO/RTE/PM: 02/SIS/97/2.1-2.5

SCALE: 1" = 5' Horiz.
1" = 5' Vert.

A1

CROSS SECTIONS

SHEET 8 OF 27

FOR EARTHWORK DEVELOPMENT ONLY

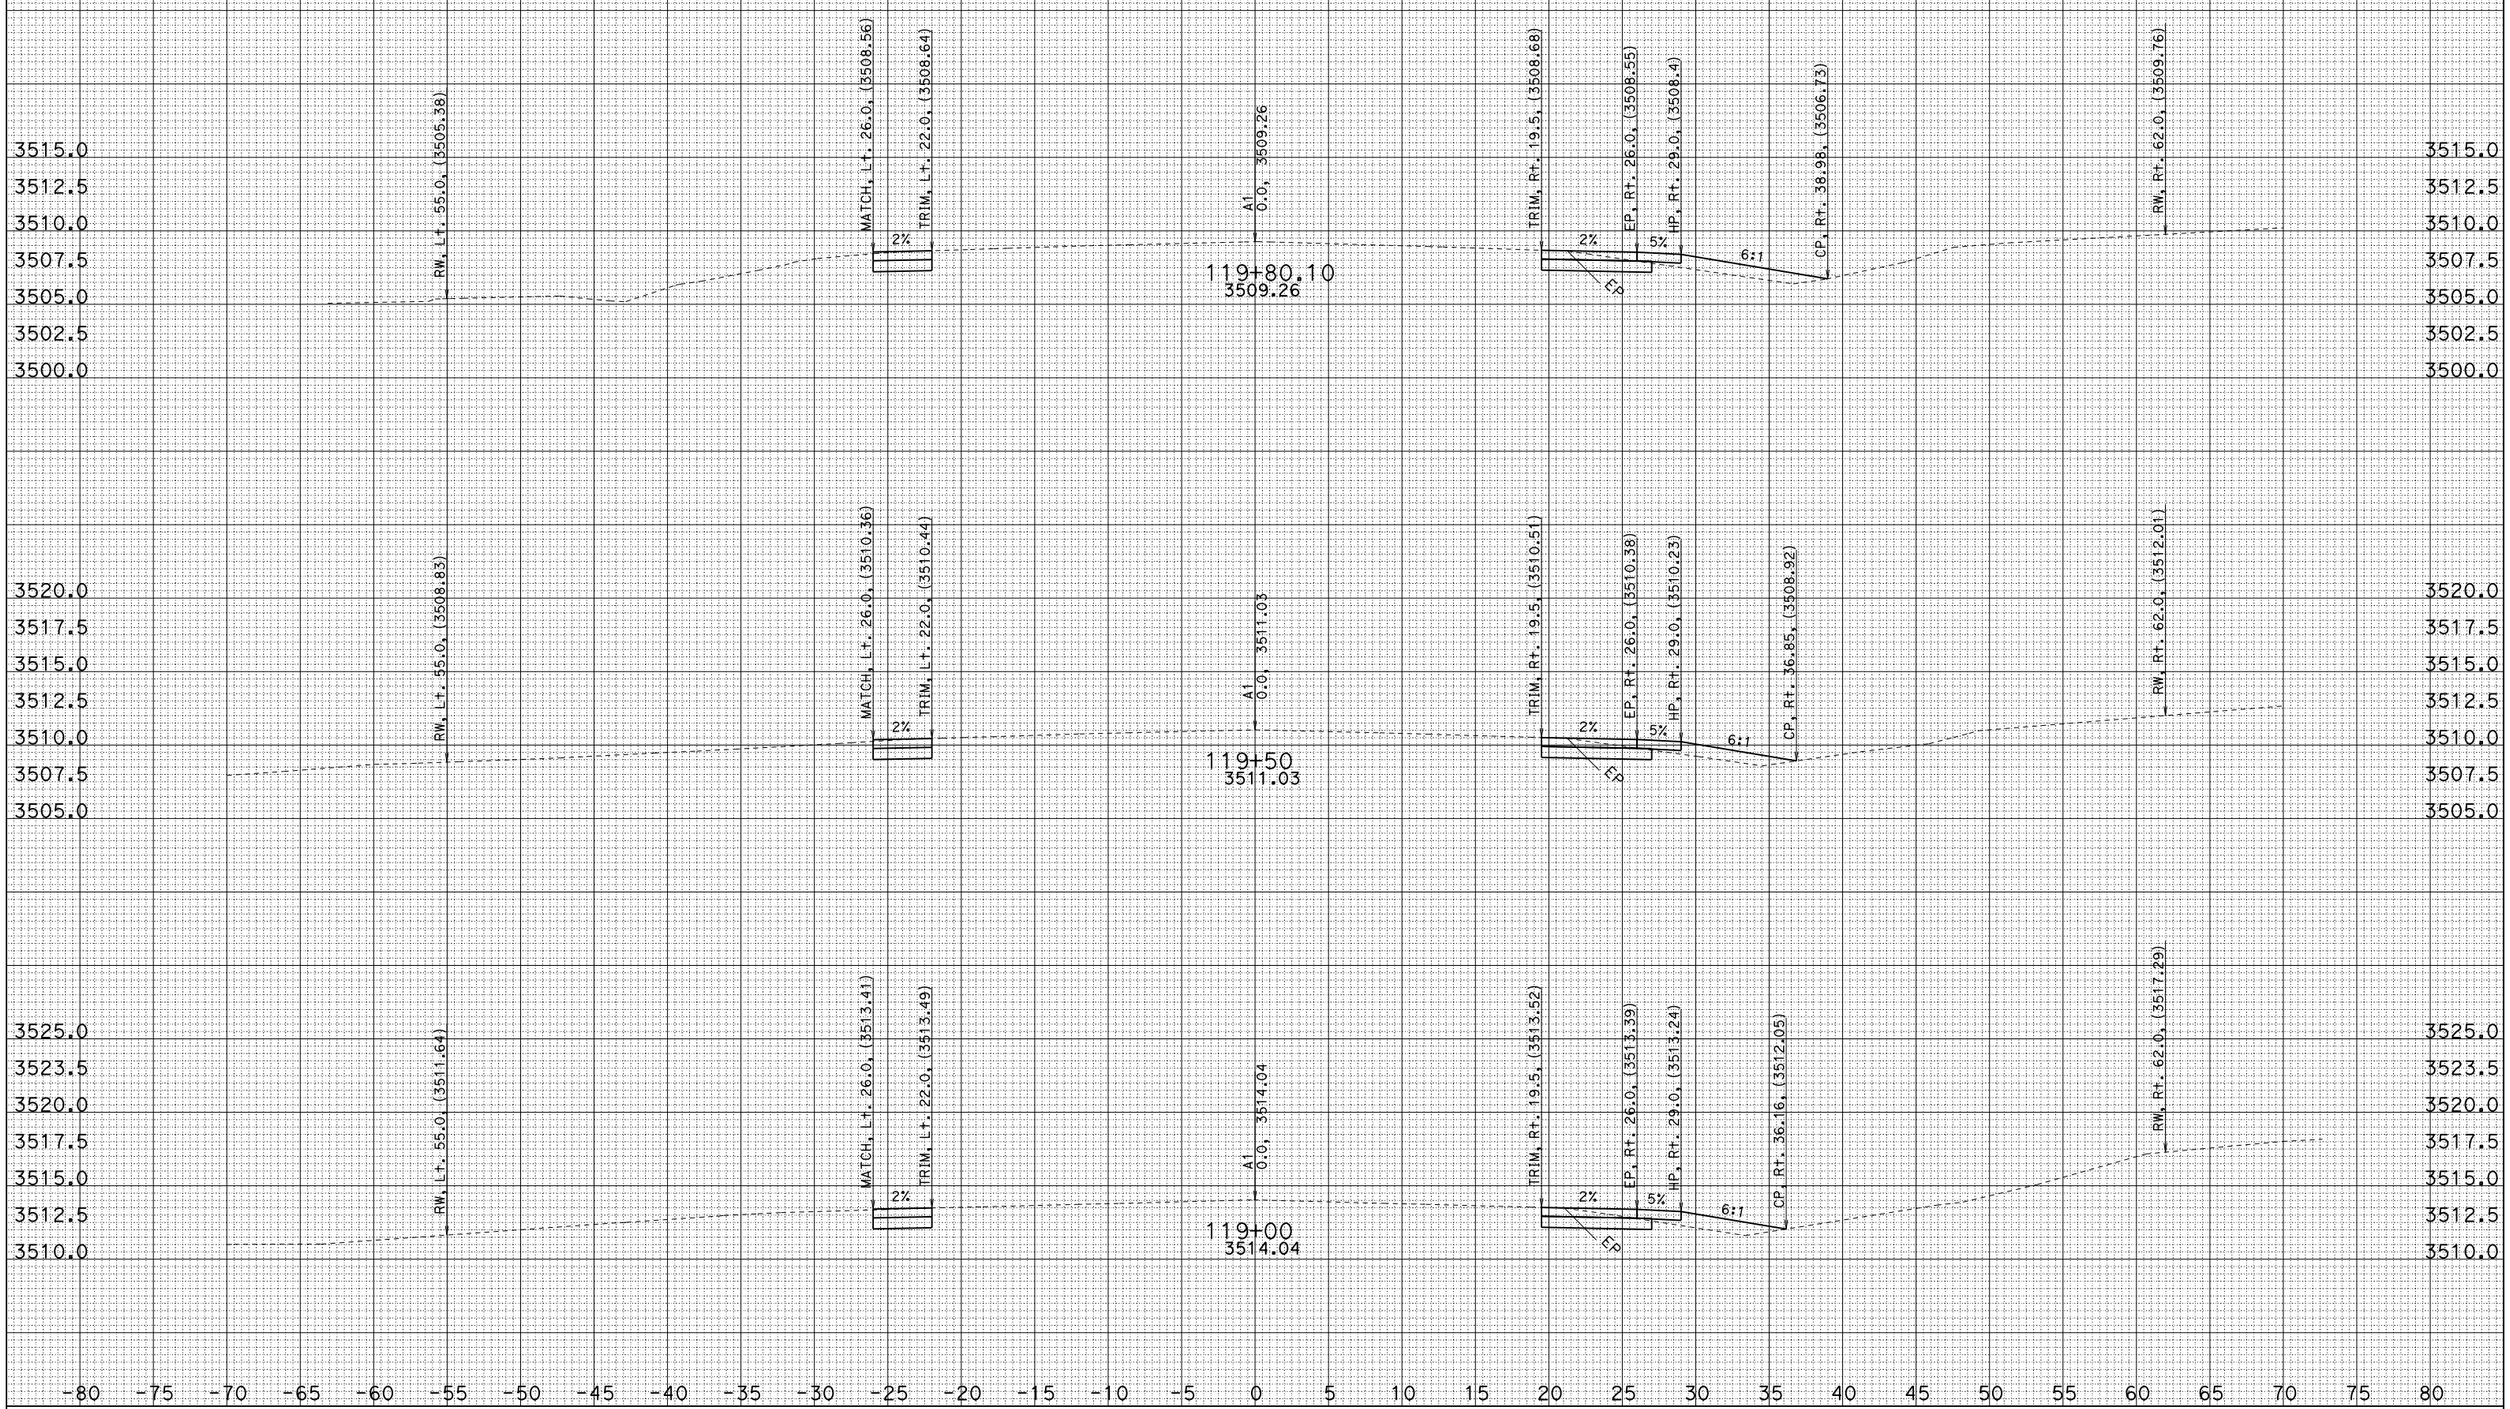

CONTRACT: 4G00U4

CREATED BY: G.Seibert
DATE: 1/30/2014

PROJECT ID: ANGEL-MAPLE
ALL DIMENSIONS ARE FEET

DIST/CO/RTE/PM: 02/SIS/97/2.1-2.5

SCALE: 1" = 5' Horiz.
1" = 5' Vert.

A1
CROSS SECTIONS
SHEET 9 OF 27

FOR EARTHWORK DEVELOPMENT ONLY

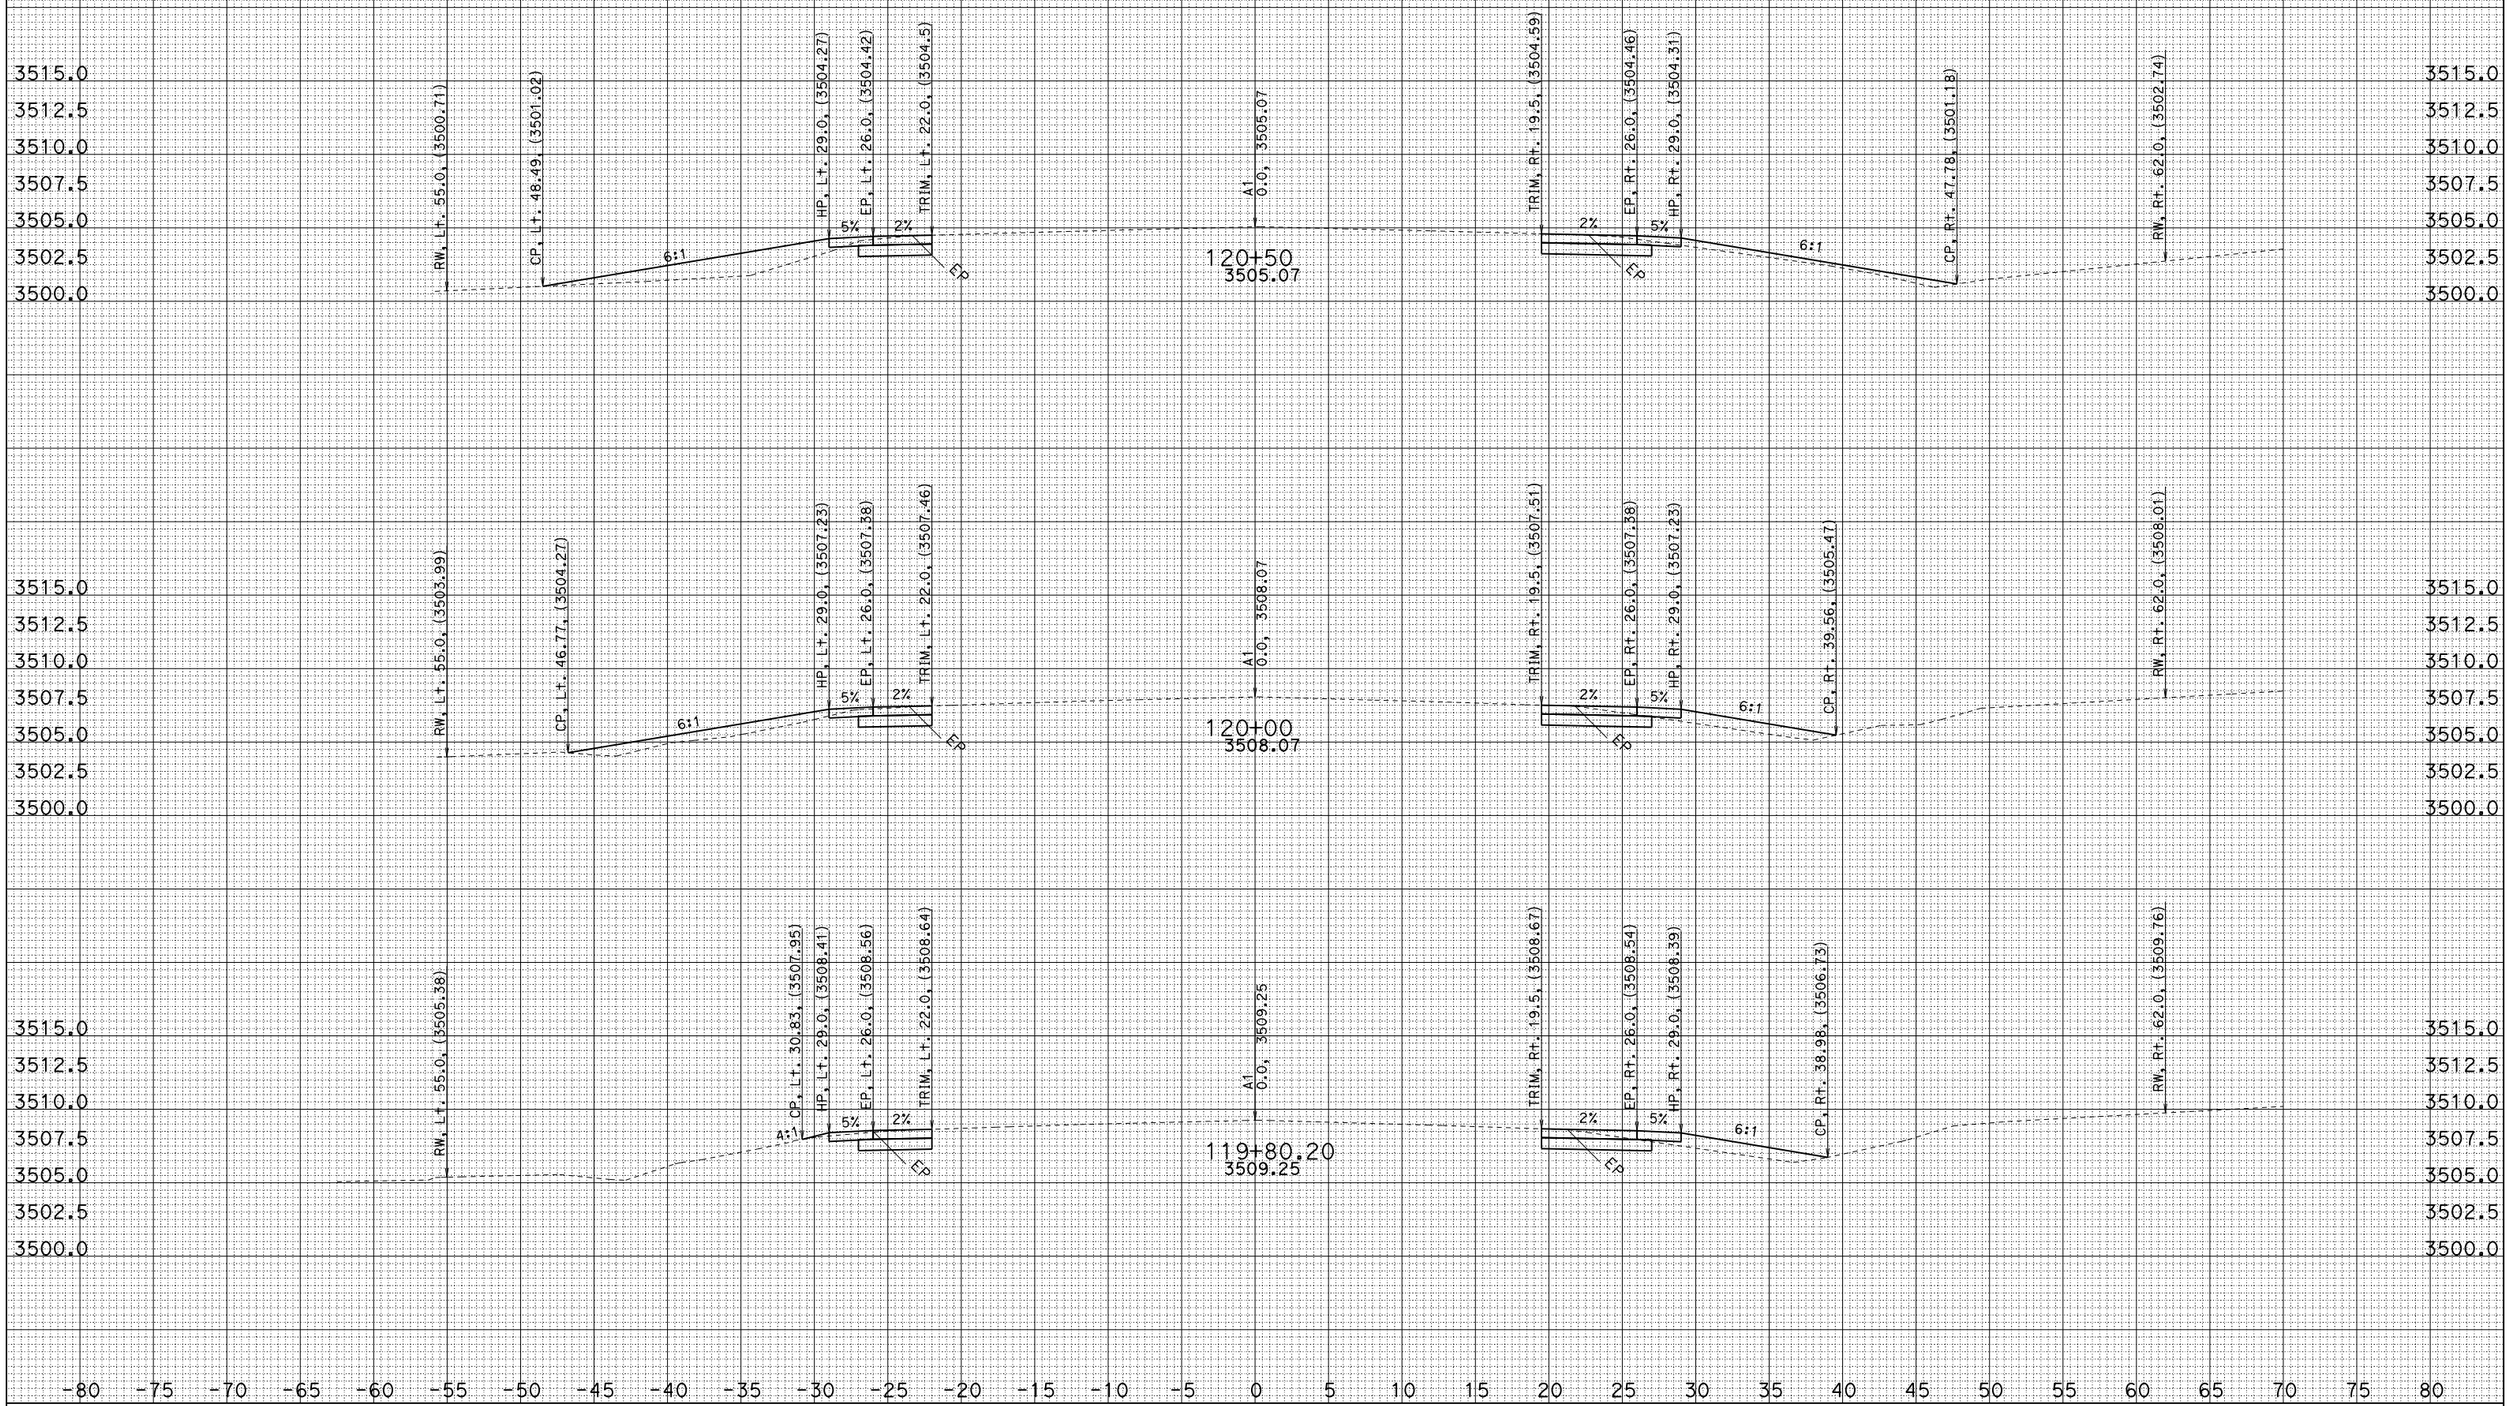

CONTRACT: 4G00U4

CREATED BY: G.Seibert

DATE: 1/30/2014

PROJECT ID: ANGEL-MAPLE

ALL DIMENSIONS ARE FEET

DIST/CO/RTE/PM: 02/SIS/97/2.1-2.5

SCALE: 1" = 5' Horiz.
1" = 5' Vert.

A1

CROSS SECTIONS

SHEET 10 OF 27

FOR EARTHWORK DEVELOPMENT ONLY

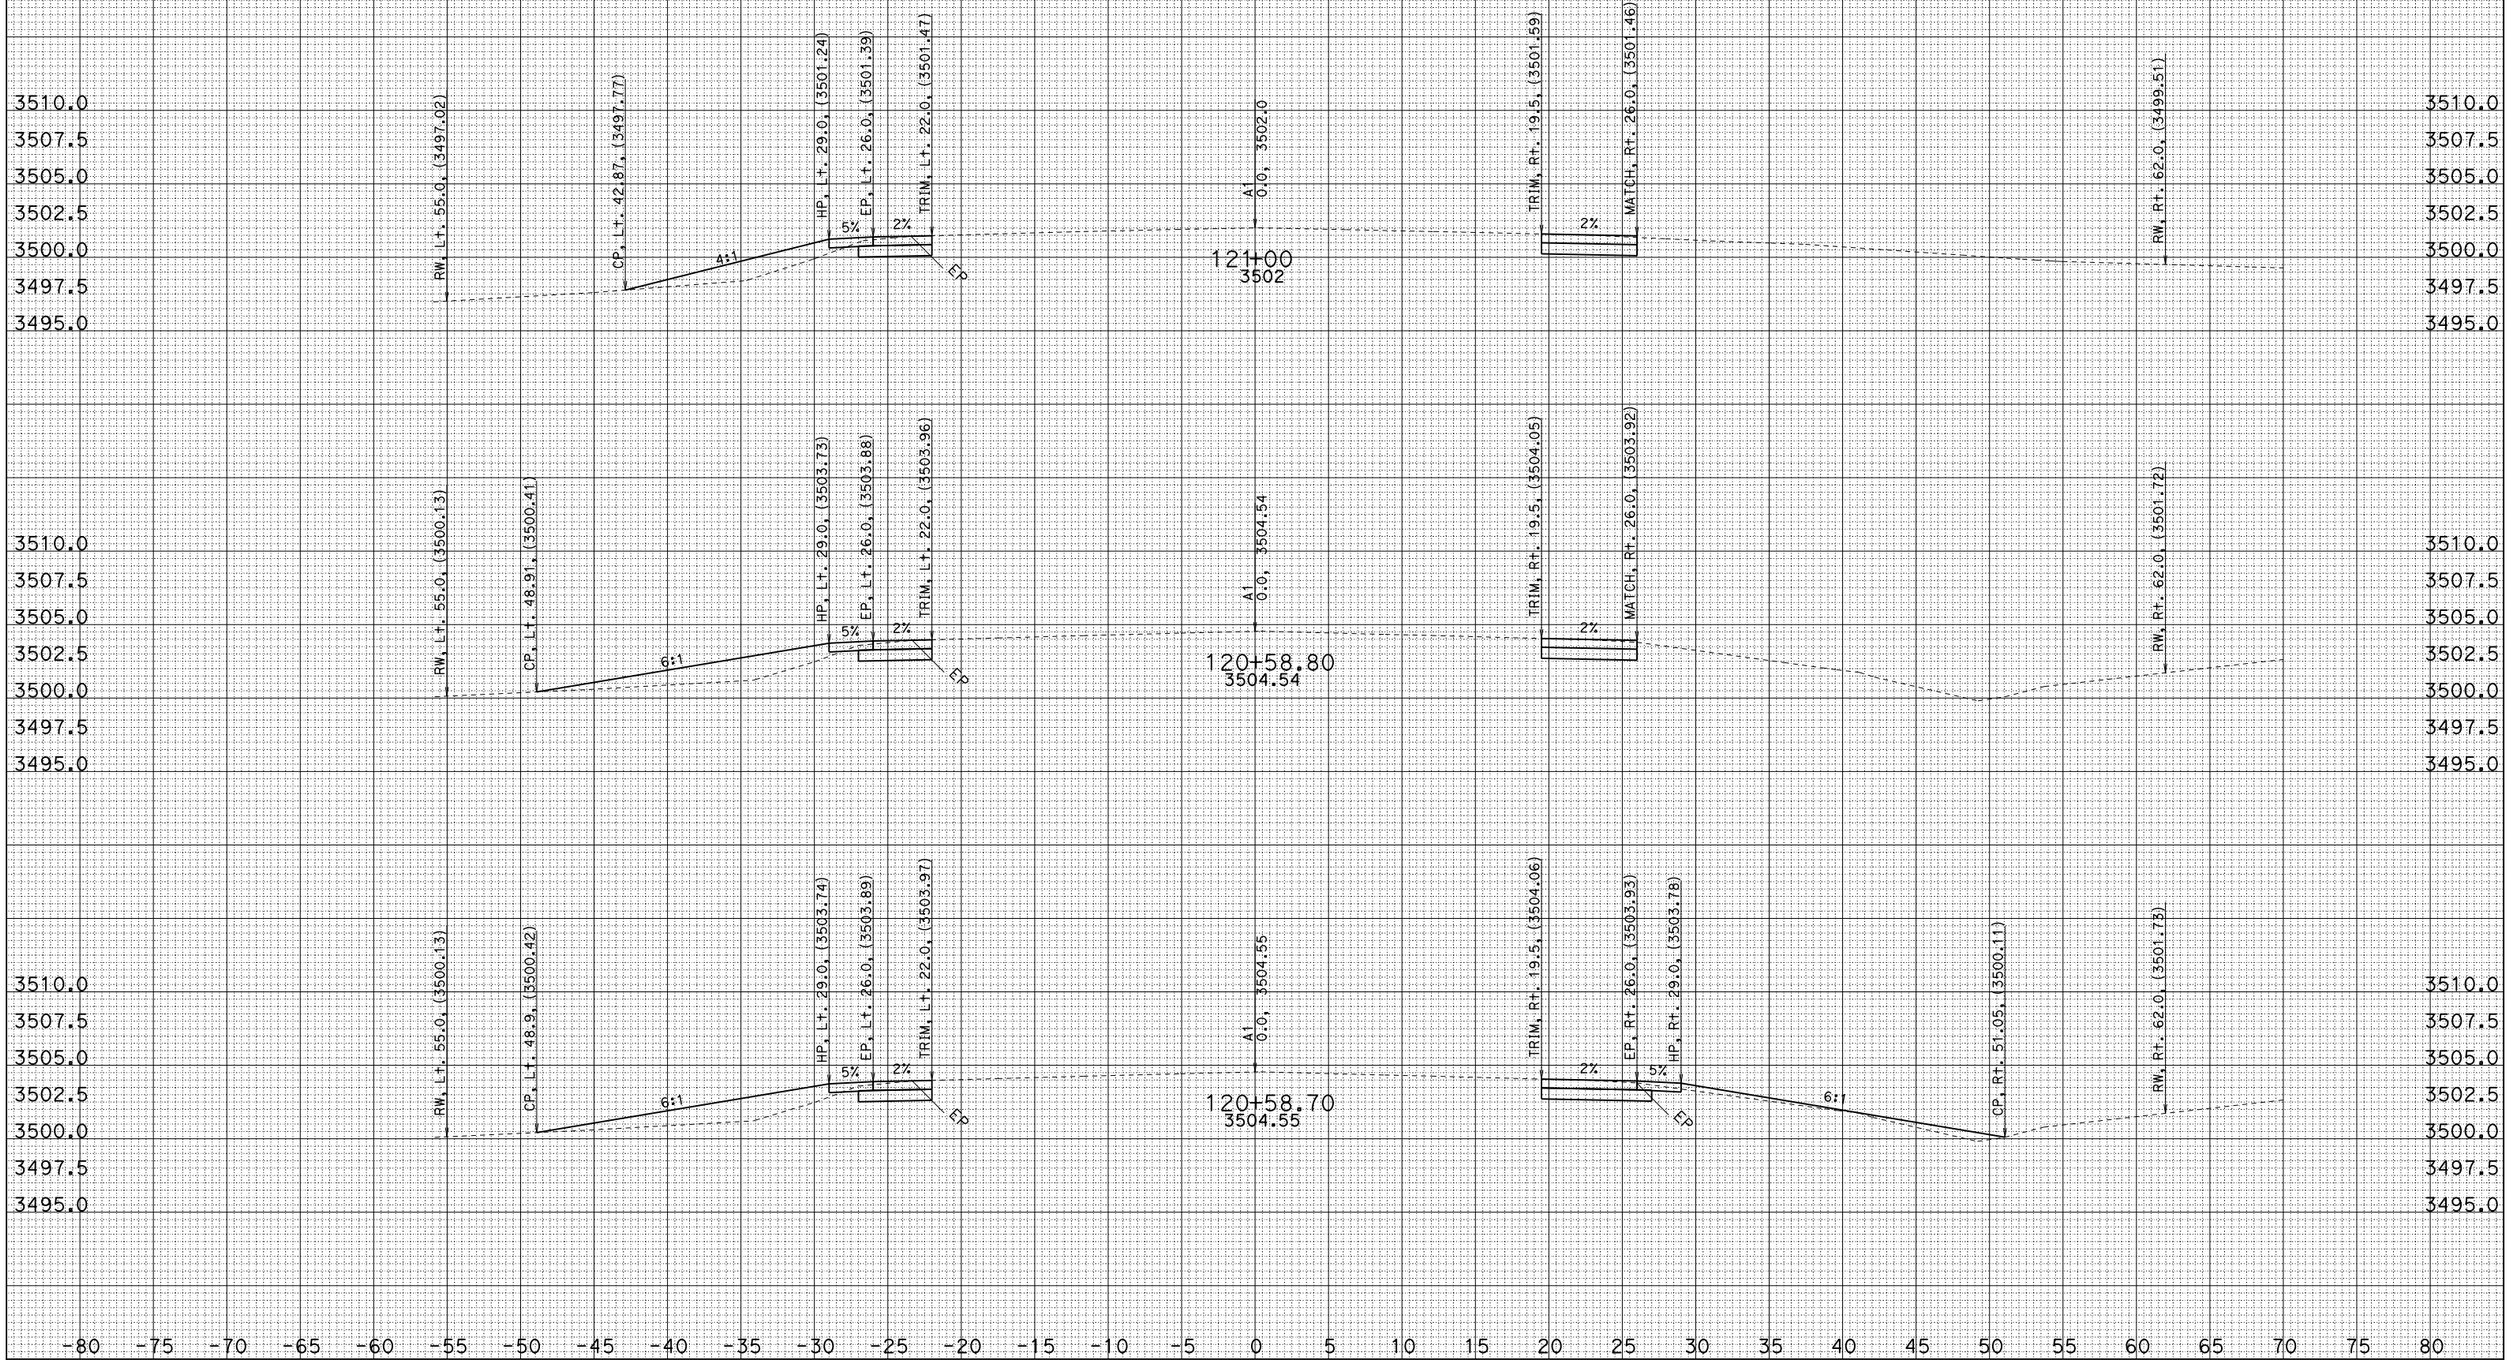

CONTRACT: 4G00U4

CREATED BY: G.Seibert

DATE: 1/30/2014

PROJECT ID: ANGEL-MAPLE

ALL DIMENSIONS ARE FEET

DIST/CO/RTE/PM: 02/SIS/97/2.1-2.5

SCALE: 1" = 5' Horiz.
1" = 5' Vert.

A1

CROSS SECTIONS

SHEET 11 OF 27

FOR EARTHWORK DEVELOPMENT ONLY

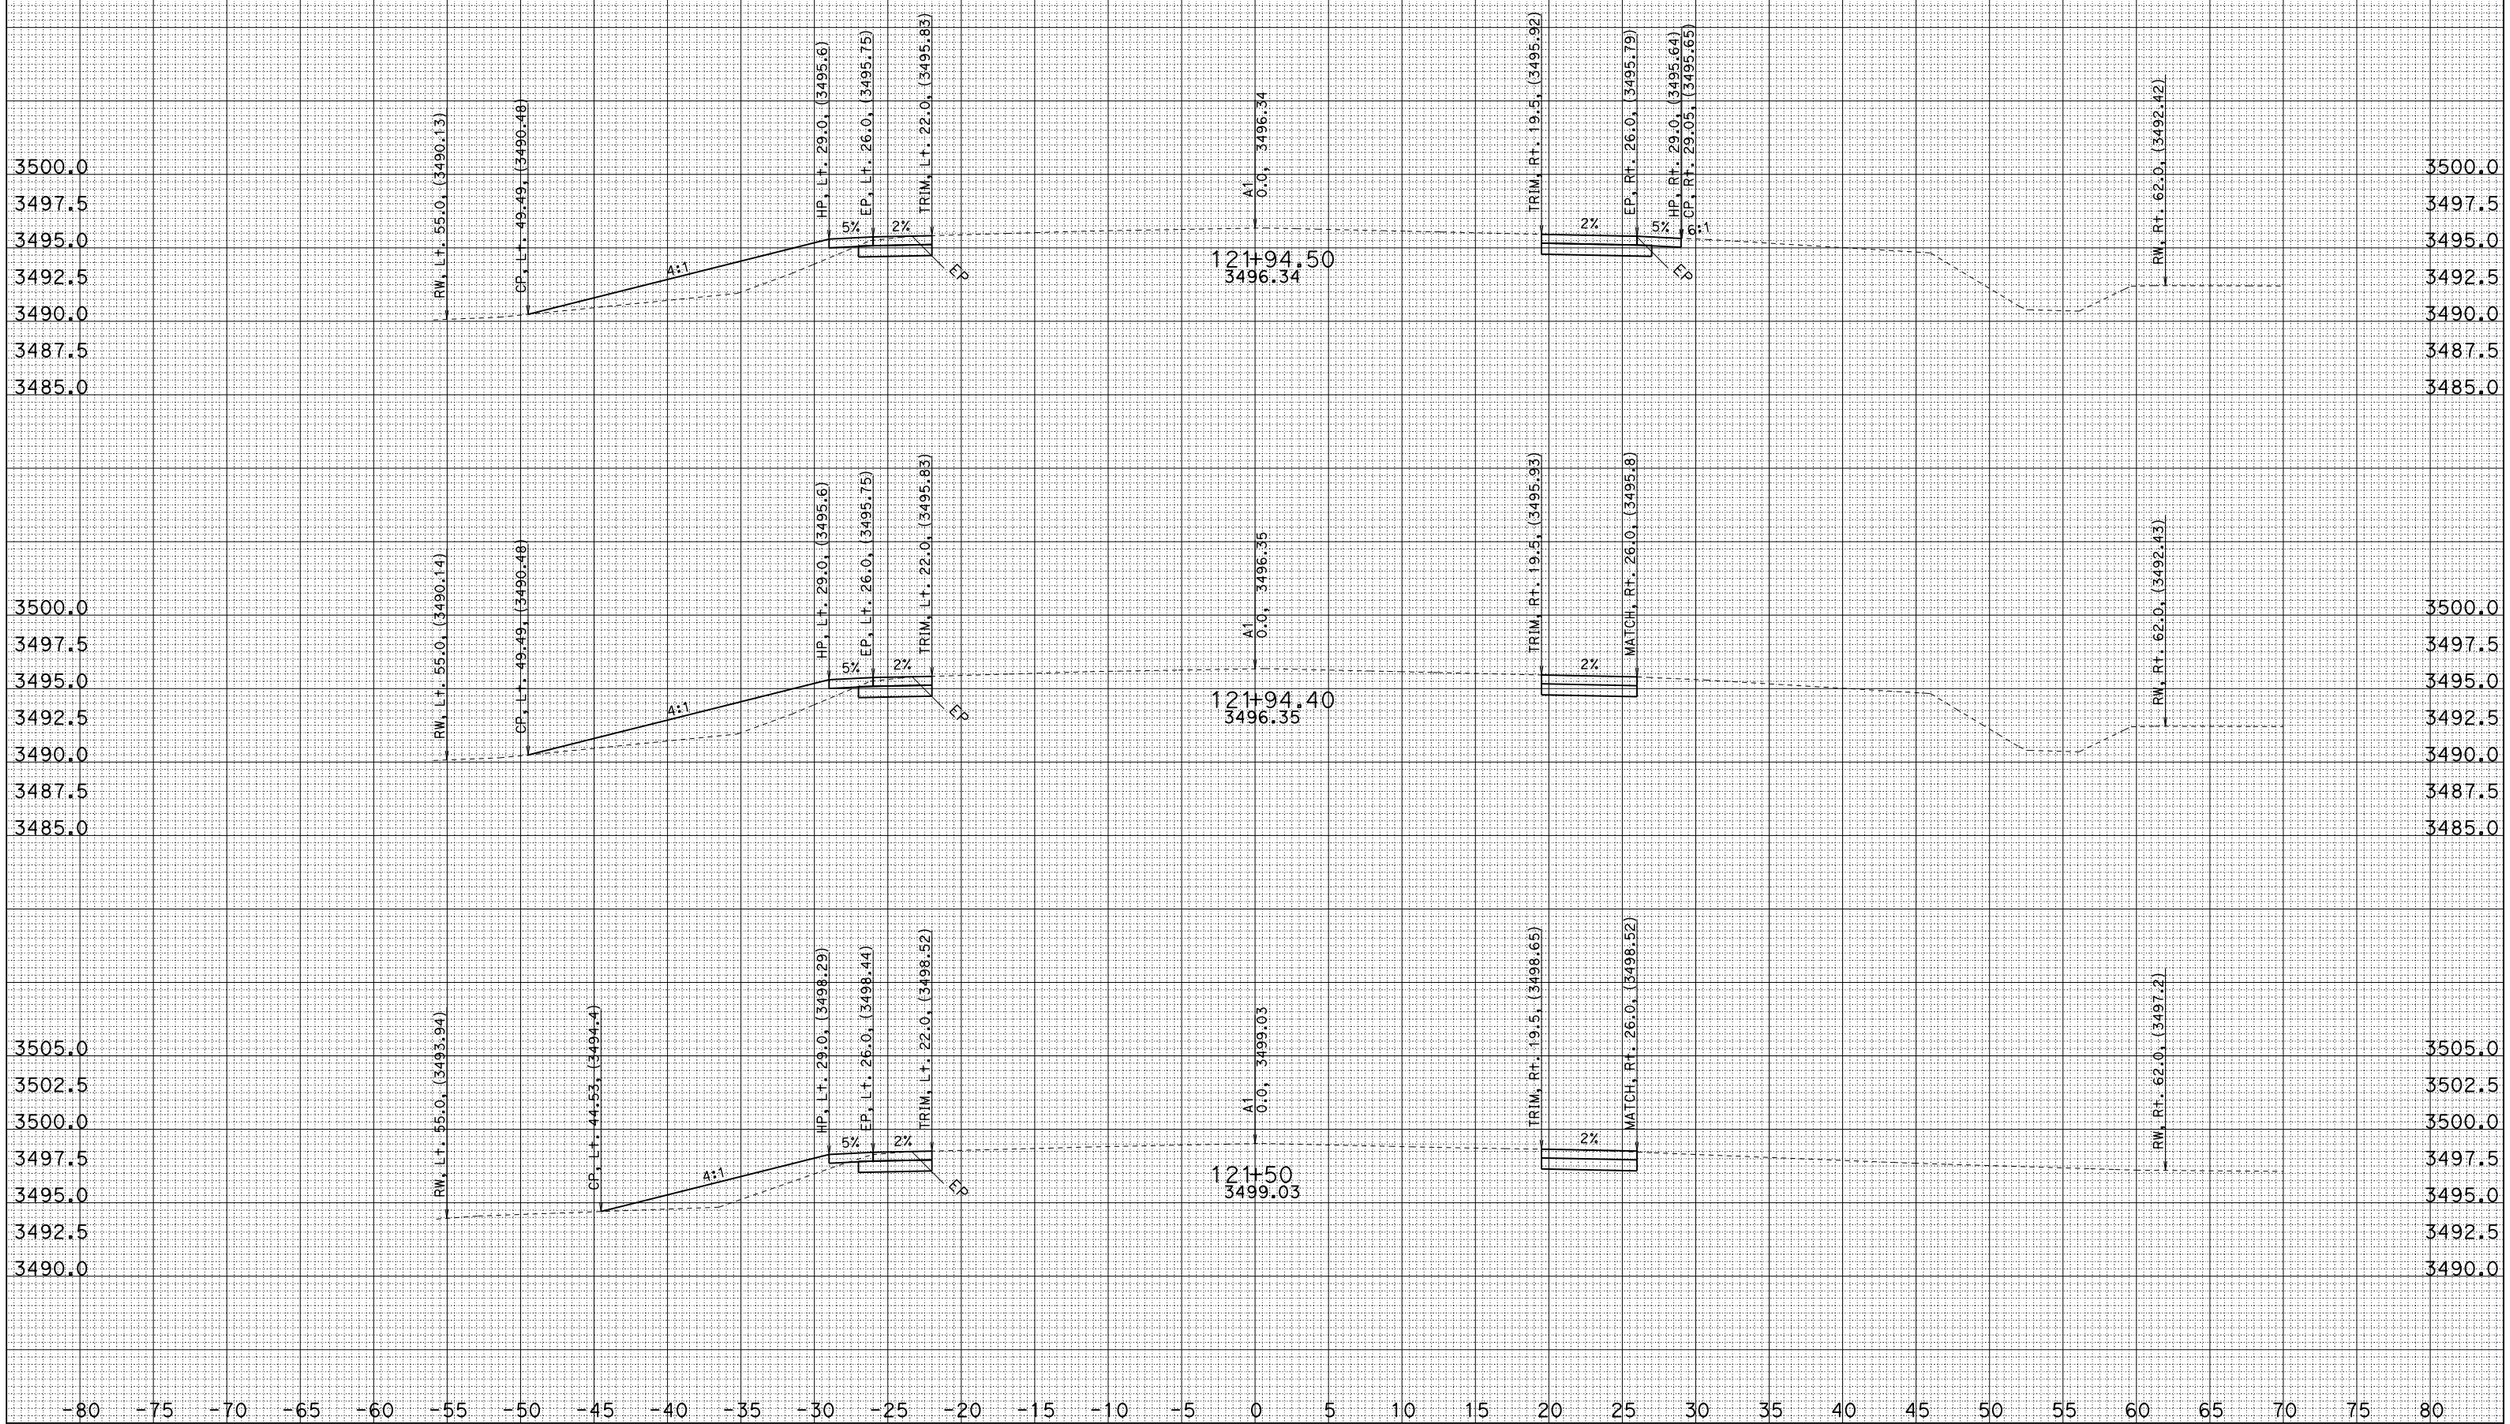

CONTRACT: 4G00U4

CREATED BY: G.Seibert

DATE: 1/30/2014

PROJECT ID: ANGEL-MAPLE

ALL DIMENSIONS ARE FEET

DIST/CO/RTE/PM: 02/SIS/97/2.1-2.5

SCALE: 1" = 5' Horiz.
1" = 5' Vert.

A1

CROSS SECTIONS

SHEET 12 OF 27

FOR EARTHWORK DEVELOPMENT ONLY

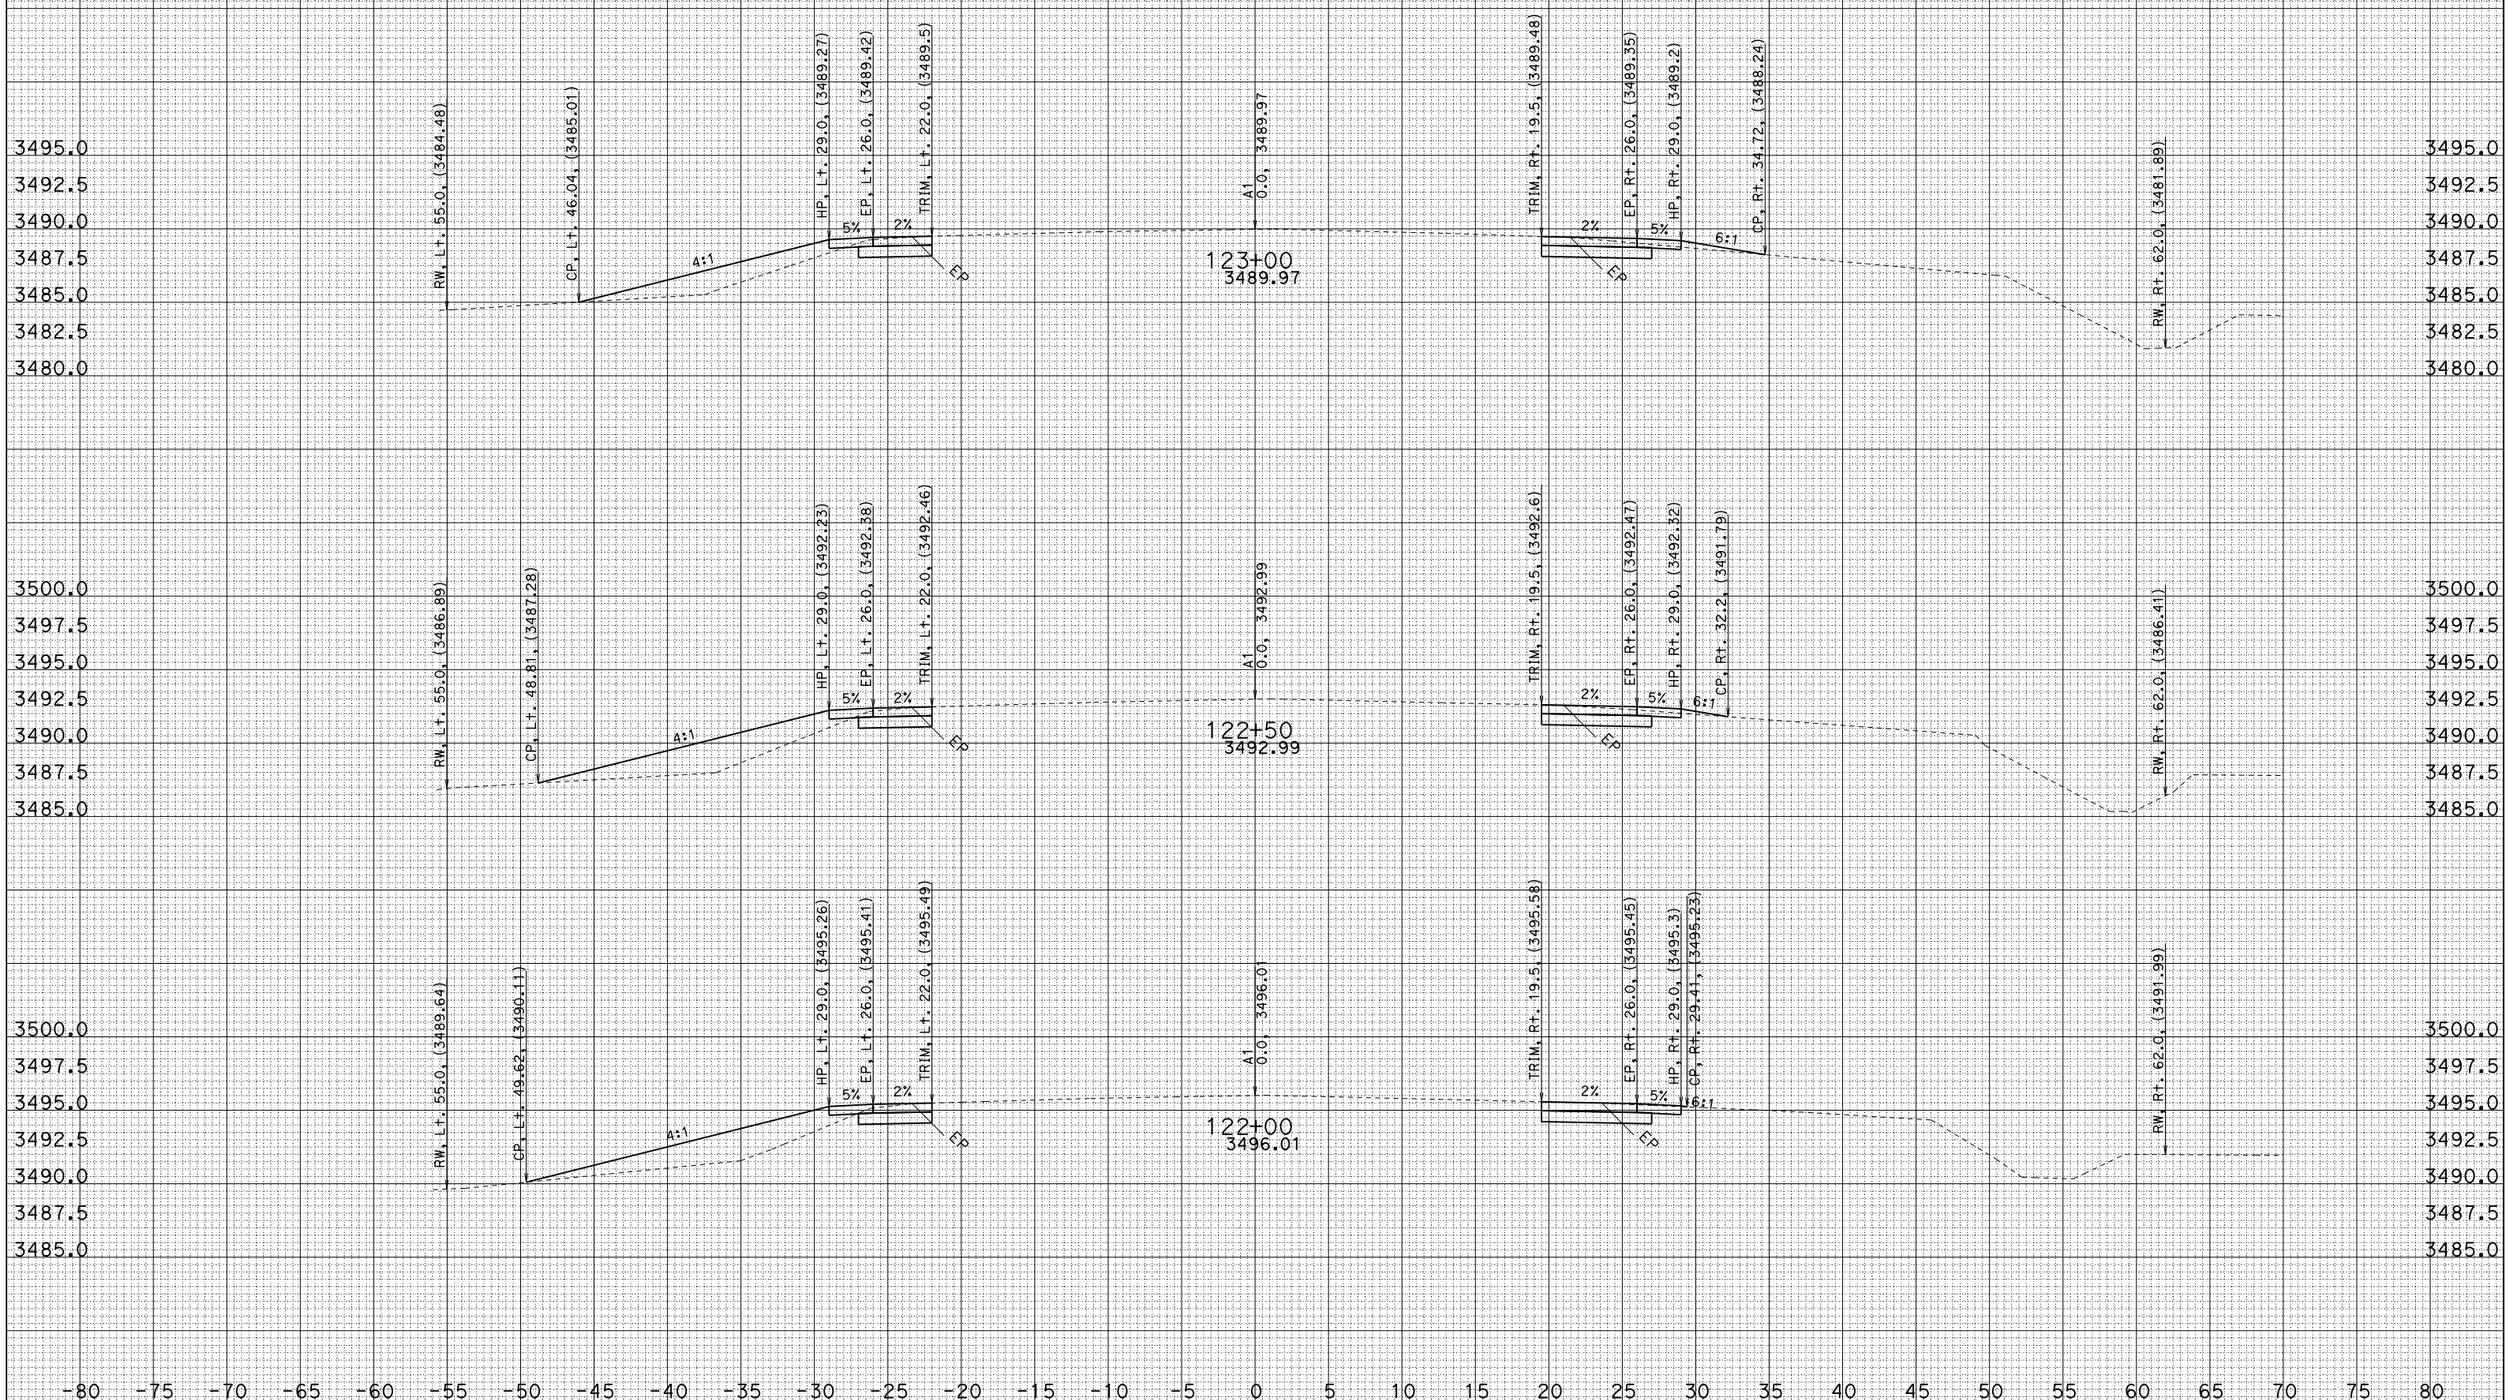

CONTRACT: 4G00U4

CREATED BY: G.Seibert
DATE: 1/30/2014

PROJECT ID: ANGEL-MAPLE
ALL DIMENSIONS ARE FEET

DIST/CO/RTE/PM: 02/SIS/97/2.1-2.5

SCALE: 1" = 5' Horiz.
1" = 5' Vert.

A1
CROSS SECTIONS
SHEET 13 OF 27

FOR EARTHWORK DEVELOPMENT ONLY

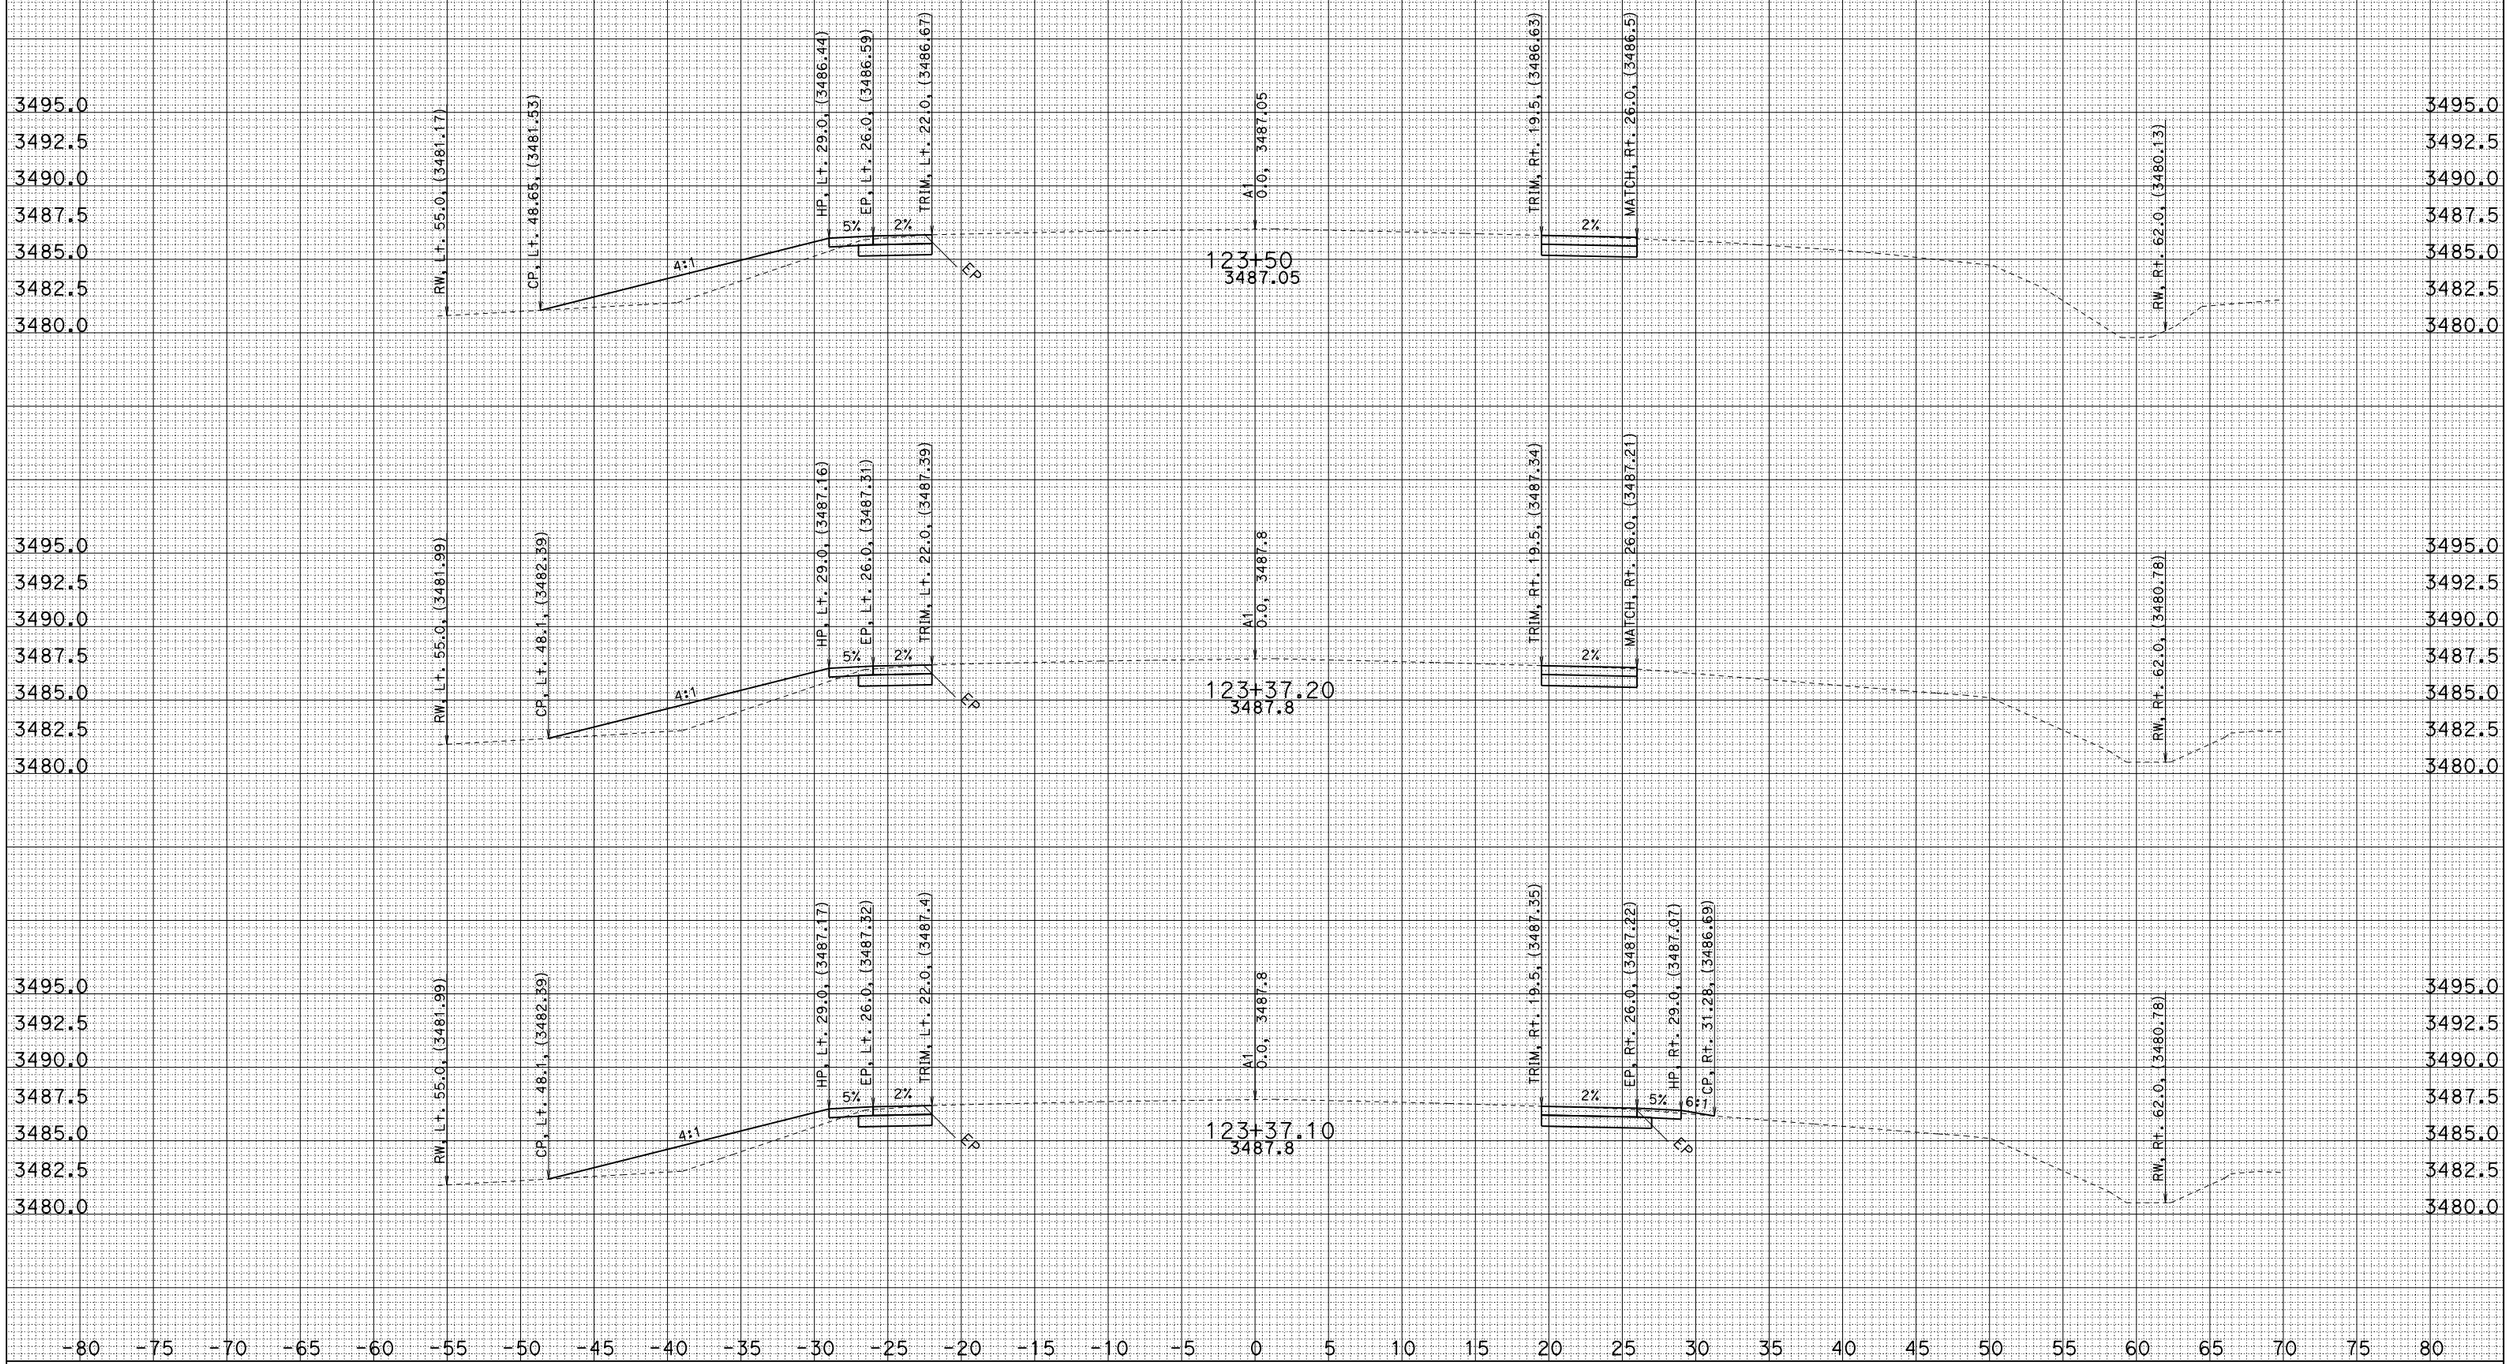

CONTRACT: 4G00U4
CREATED BY: G.Seibert
DATE: 1/30/2014

PROJECT ID: ANGEL-MAPLE
ALL DIMENSIONS ARE FEET

DIST/CO/RTE/PM: 02/SIS/97/2.1-2.5

SCALE: 1" = 5' Horiz.
1" = 5' Vert.

A1
CROSS SECTIONS
SHEET 14 OF 27

FOR EARTHWORK DEVELOPMENT ONLY

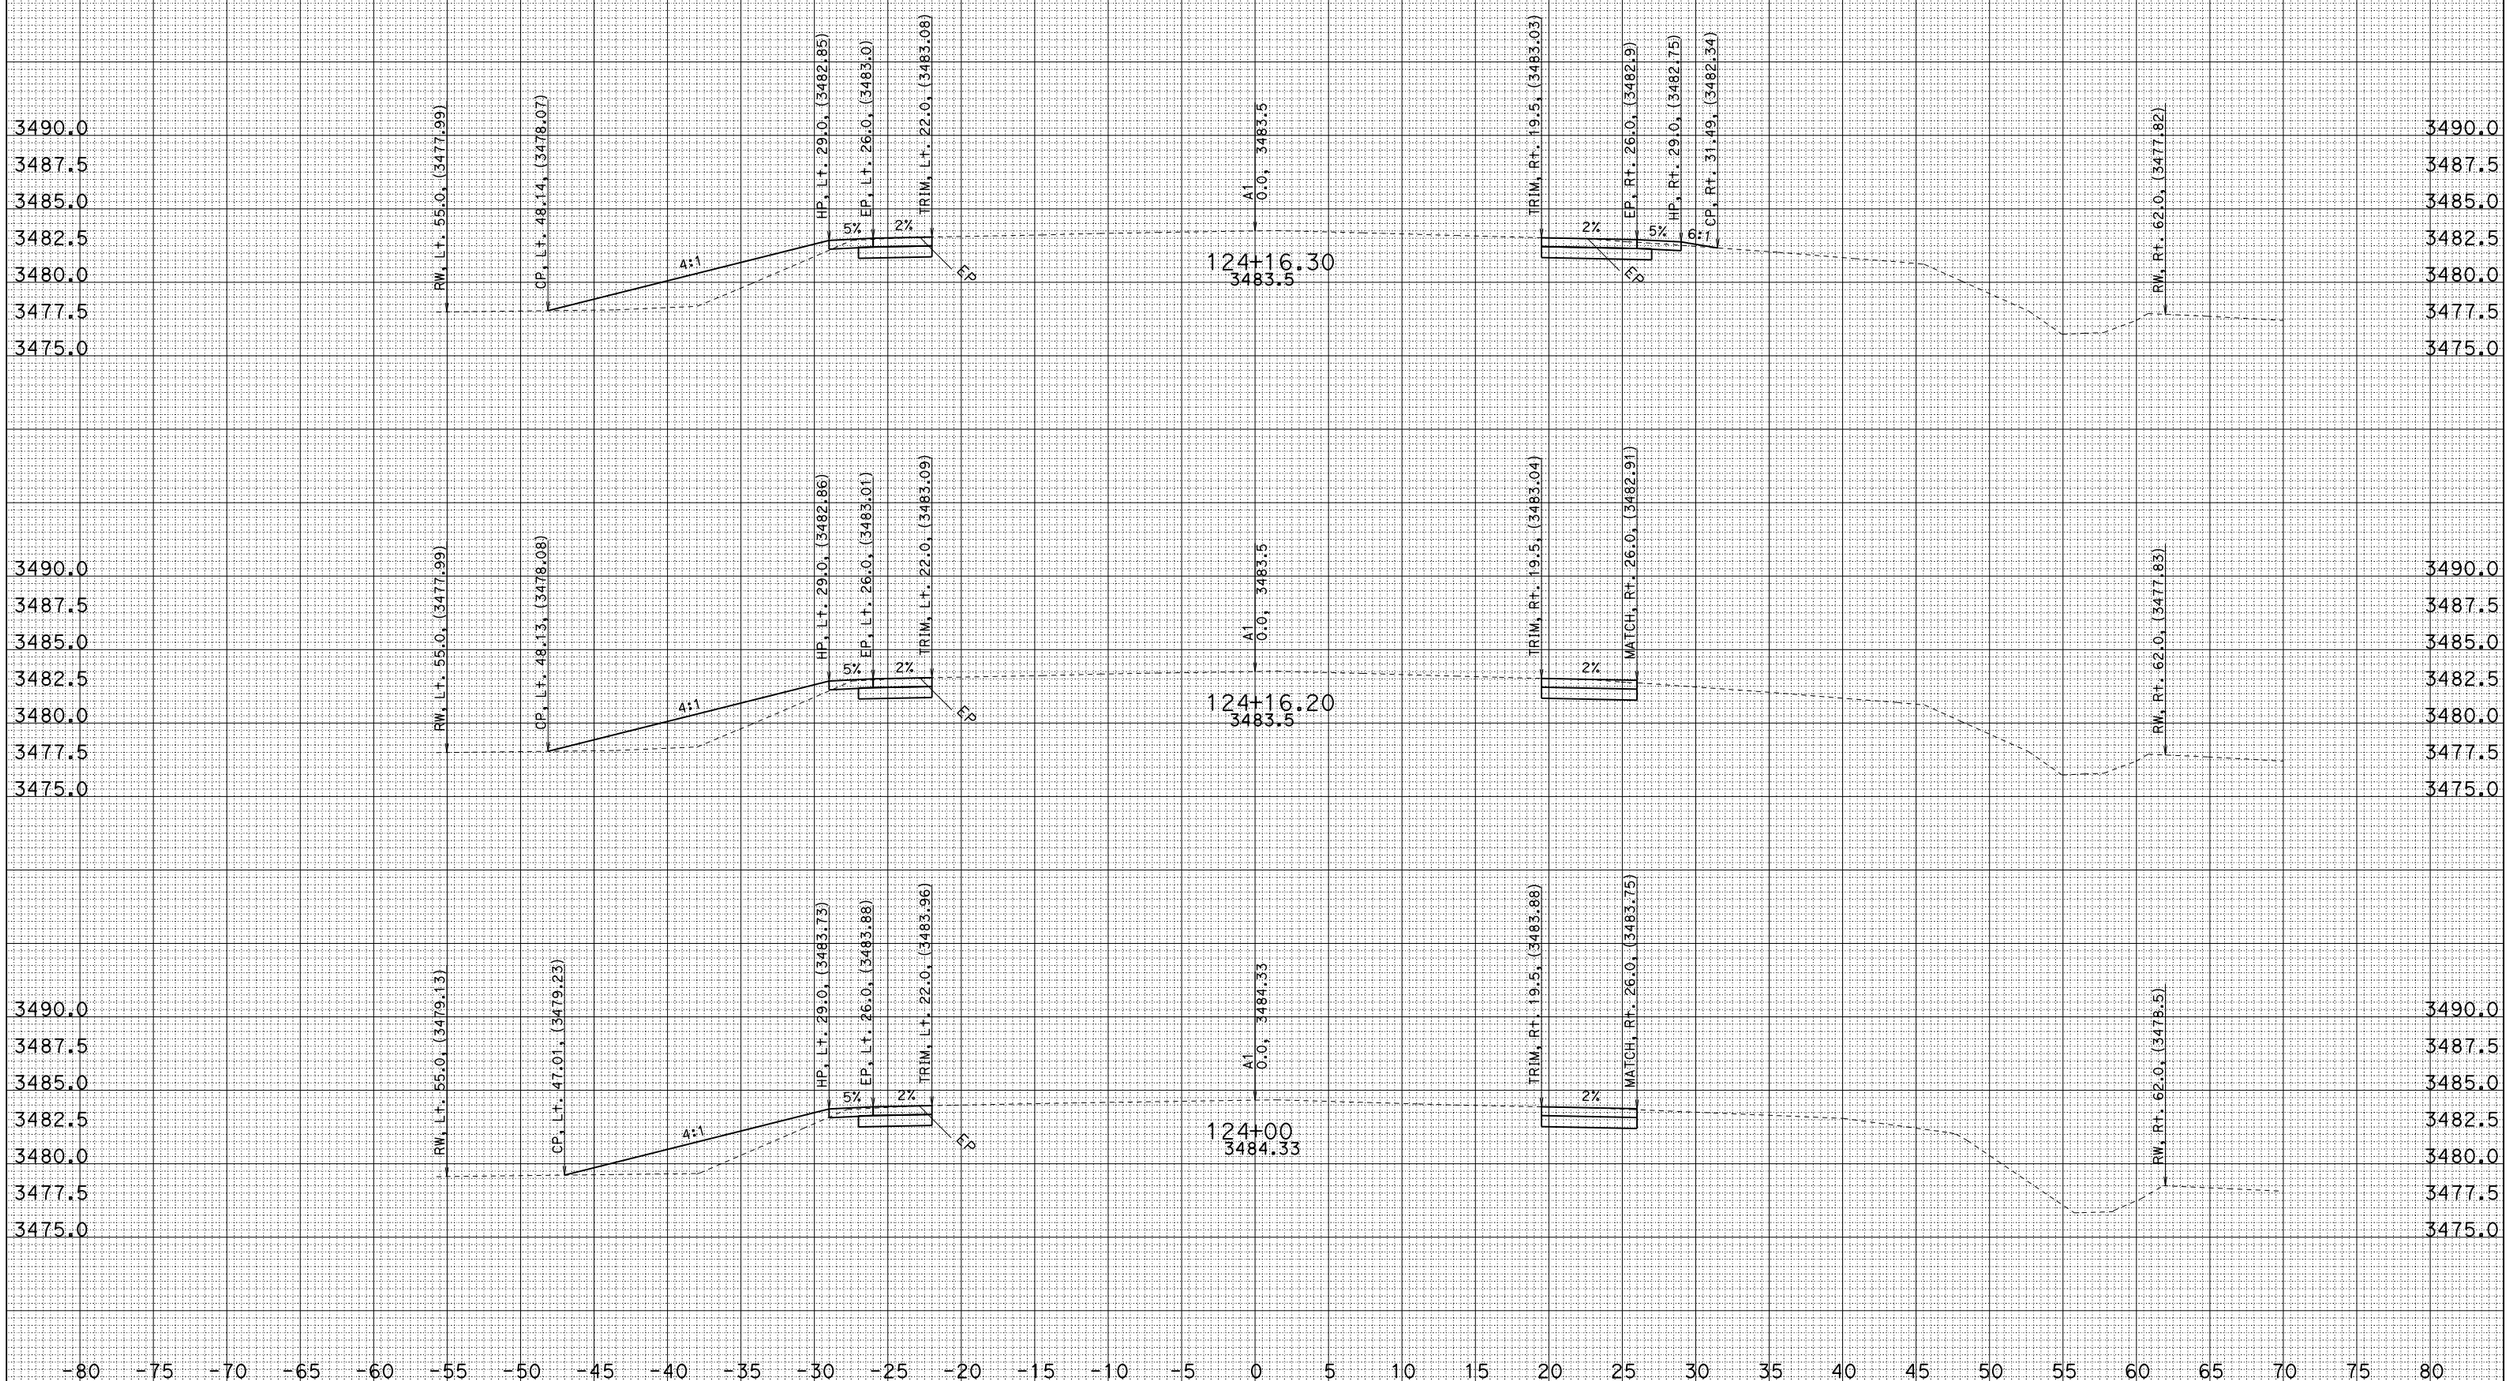

CONTRACT: 4G00U4

CREATED BY: G.Seibert

DATE: 1/30/2014

PROJECT ID: ANGEL-MAPLE

ALL DIMENSIONS ARE FEET

DIST/CO/RTE/PM: 02/SIS/97/2.1-2.5

SCALE: 1" = 5' Horiz.
1" = 5' Vert.

A1

CROSS SECTIONS

SHEET 15 OF 27

FOR EARTHWORK DEVELOPMENT ONLY

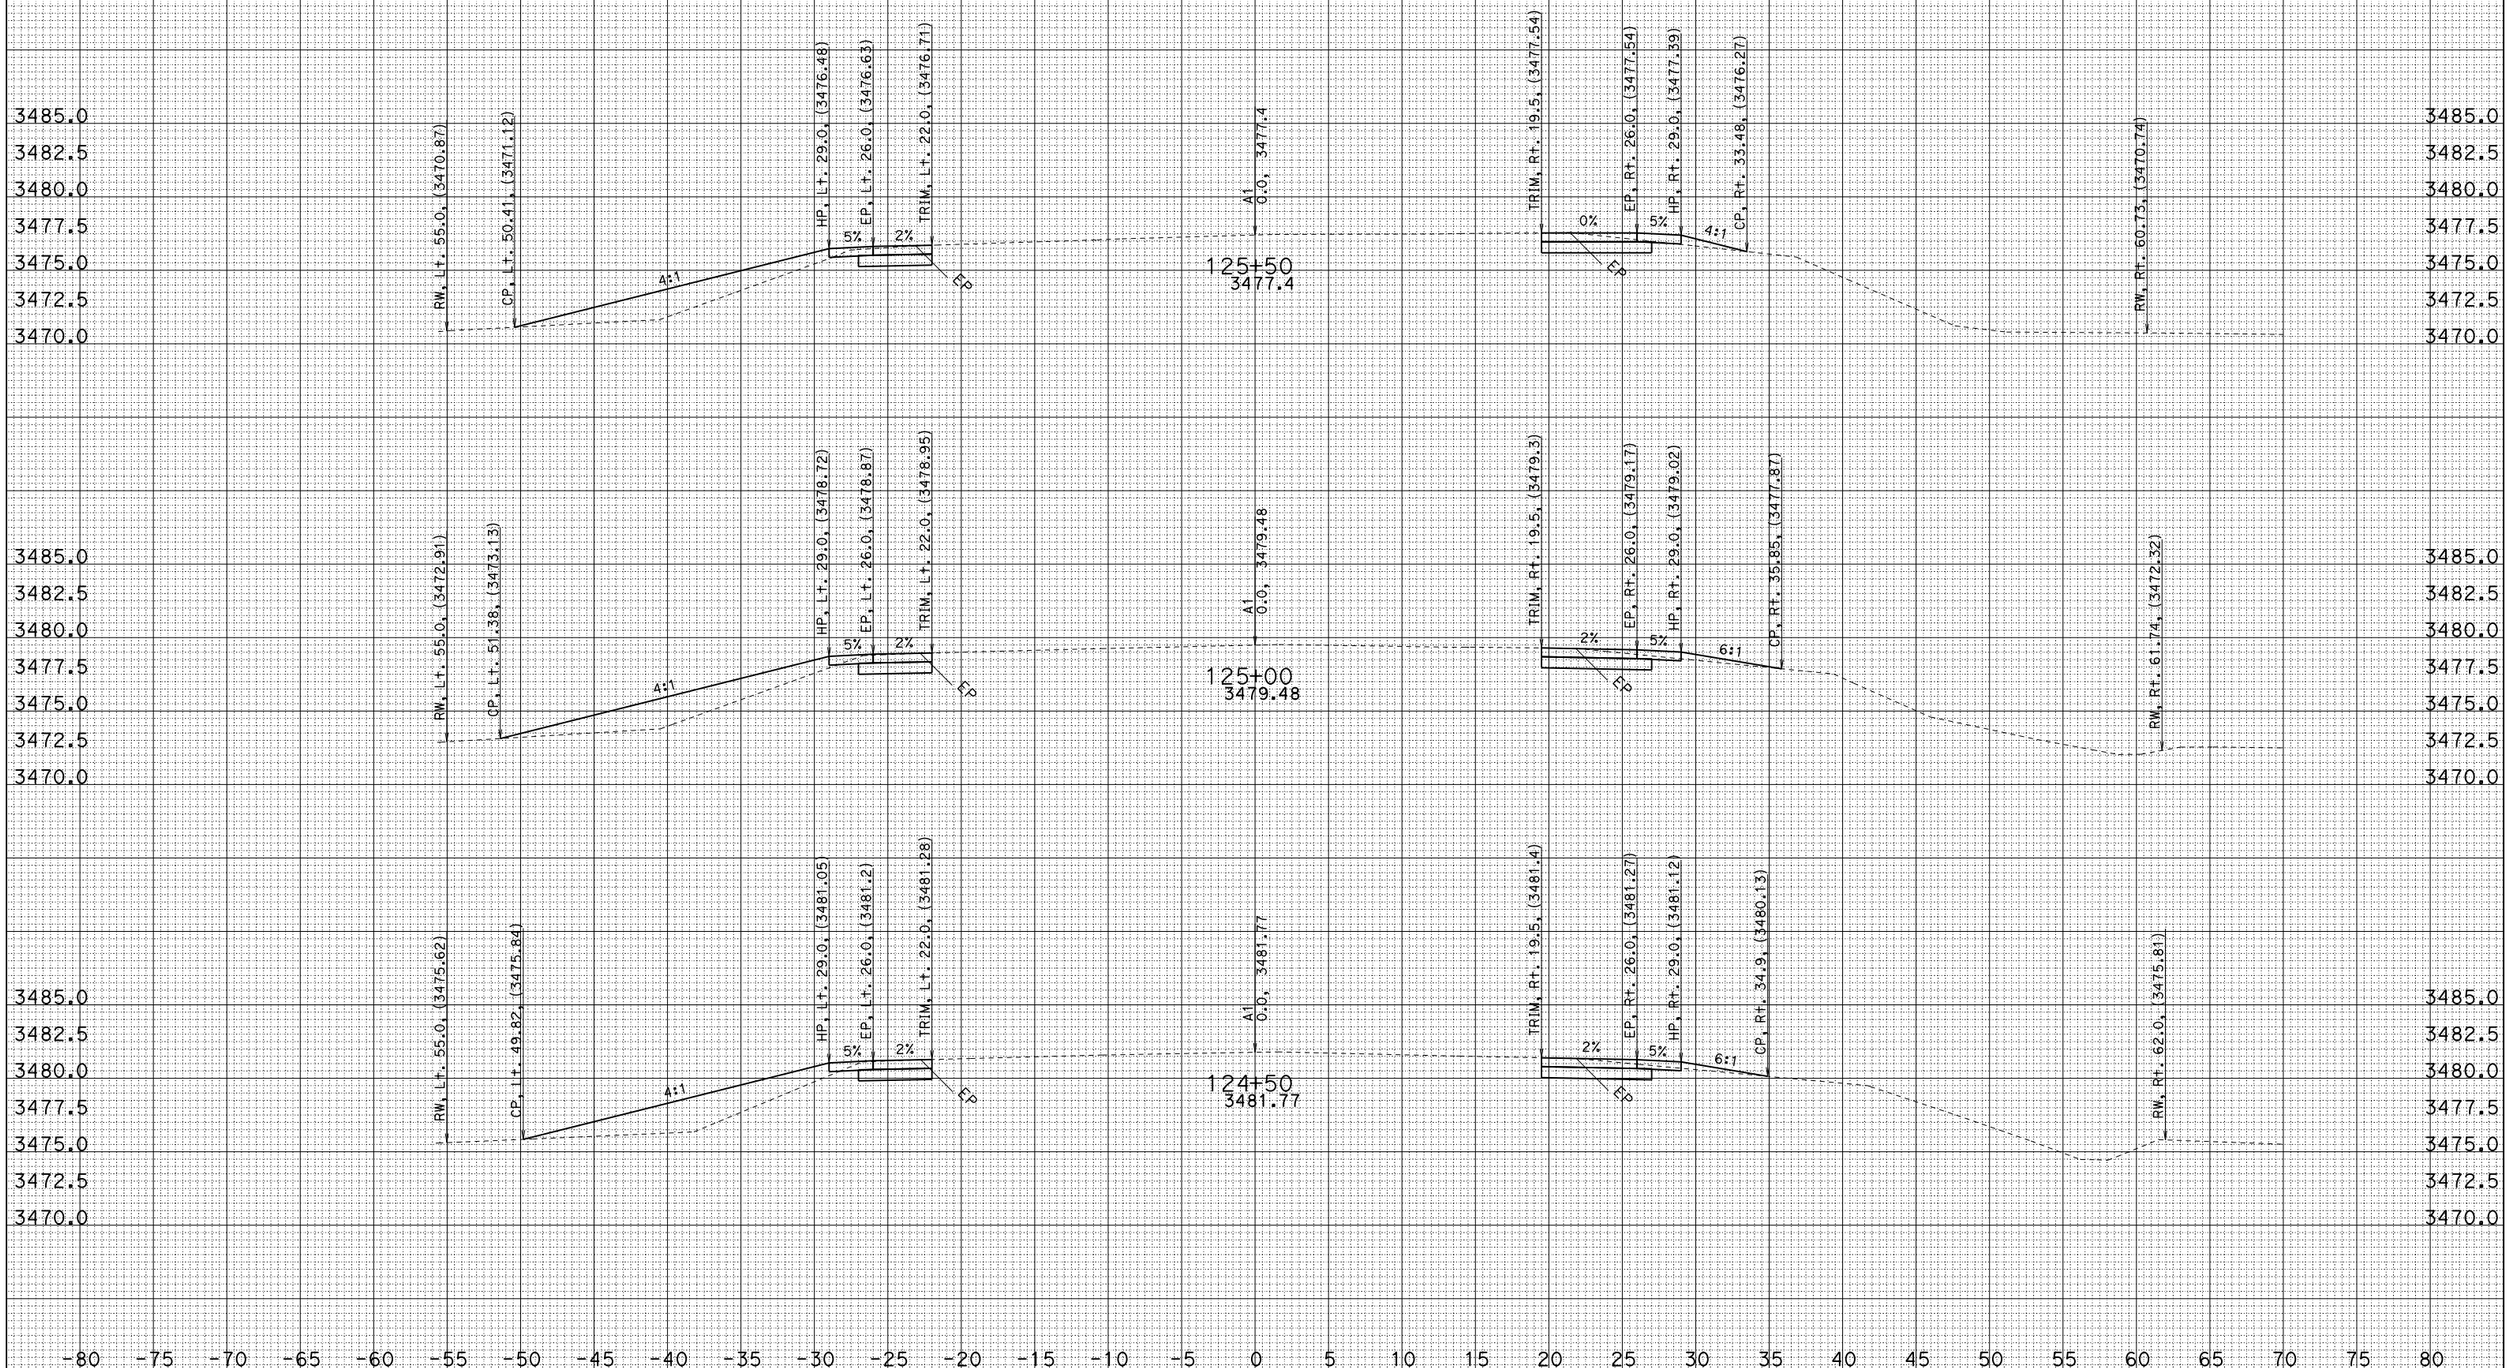

CONTRACT: 4G00U4

CREATED BY: G.Seibert
DATE: 1/30/2014

PROJECT ID: ANGEL-MAPLE
ALL DIMENSIONS ARE FEET

DIST/CO/RTE/PM: 02/SIS/97/2.1-2.5

SCALE: 1" = 5' Horiz.
1" = 5' Vert.

A1
CROSS SECTIONS
SHEET 16 OF 27

FOR EARTHWORK DEVELOPMENT ONLY

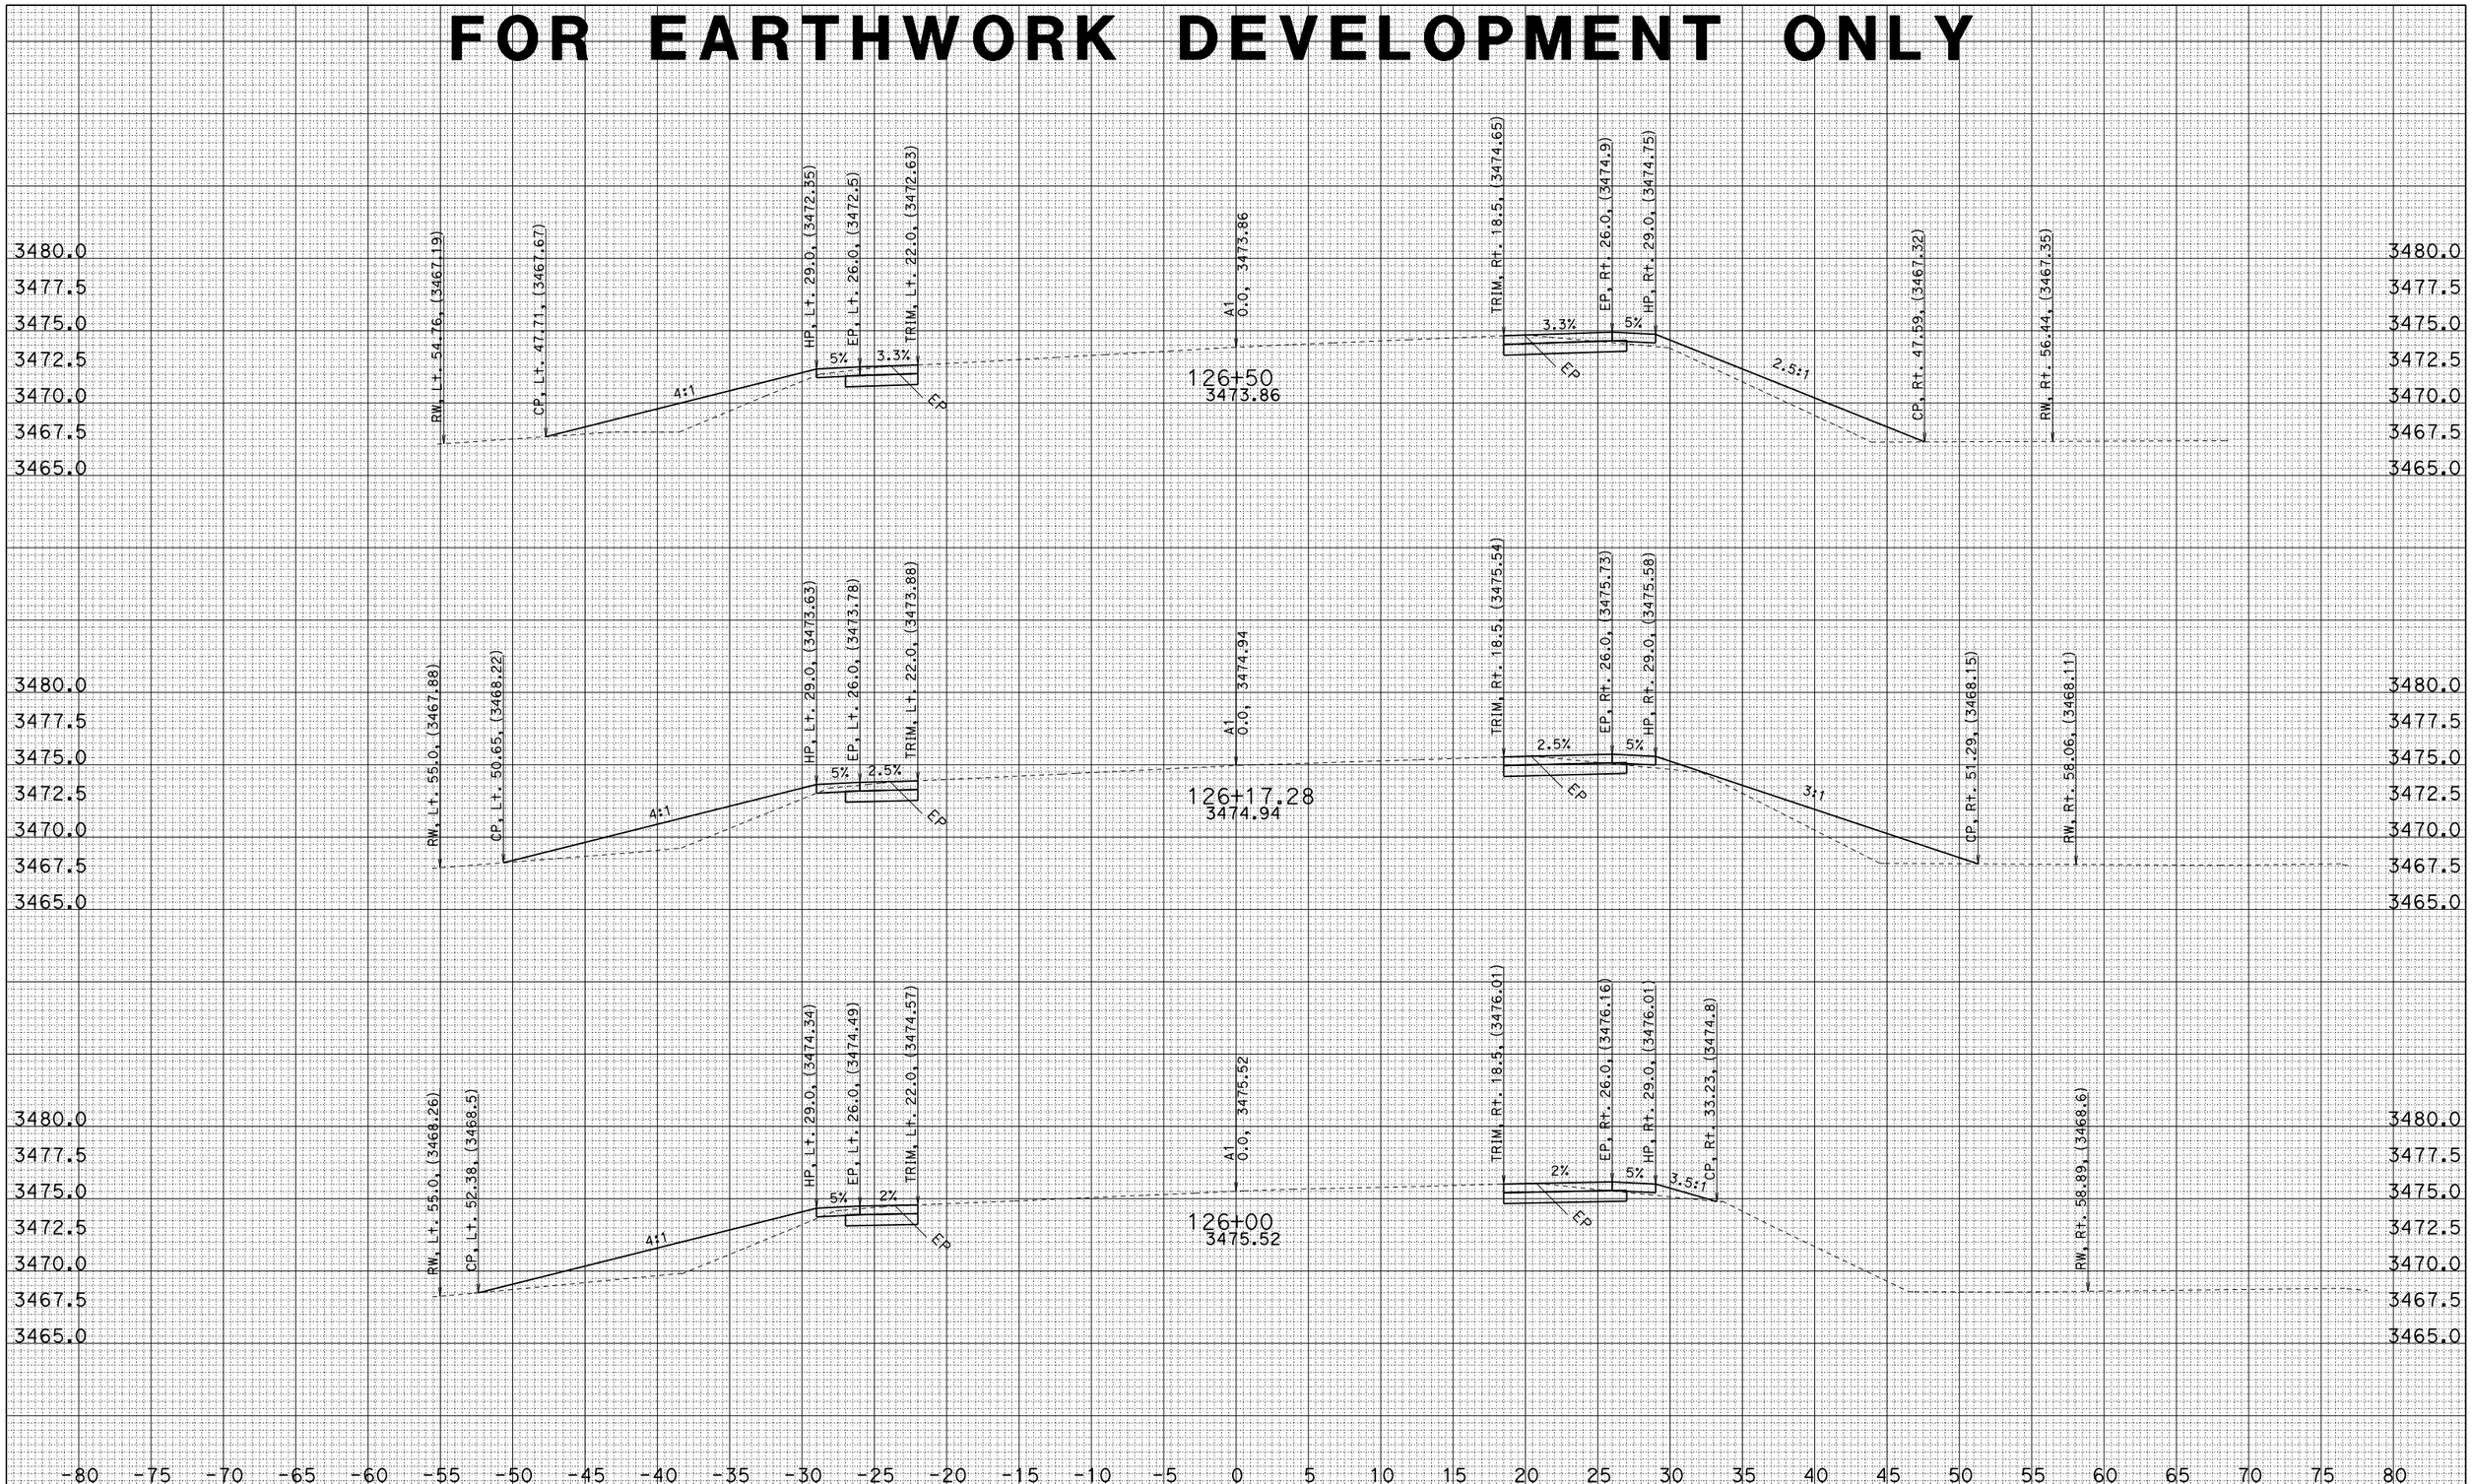

CONTRACT: 4G00U4

CREATED BY: G.Seibert
DATE: 1/30/2014

PROJECT ID: ANGEL-MAPLE
ALL DIMENSIONS ARE FEET

DIST/CO/RTE/PM: 02/SIS/97/2.1-2.5

SCALE: 1" = 5' Horiz.
1" = 5' Vert.

A1
CROSS SECTIONS
SHEET 17 OF 27

FOR EARTHWORK DEVELOPMENT ONLY

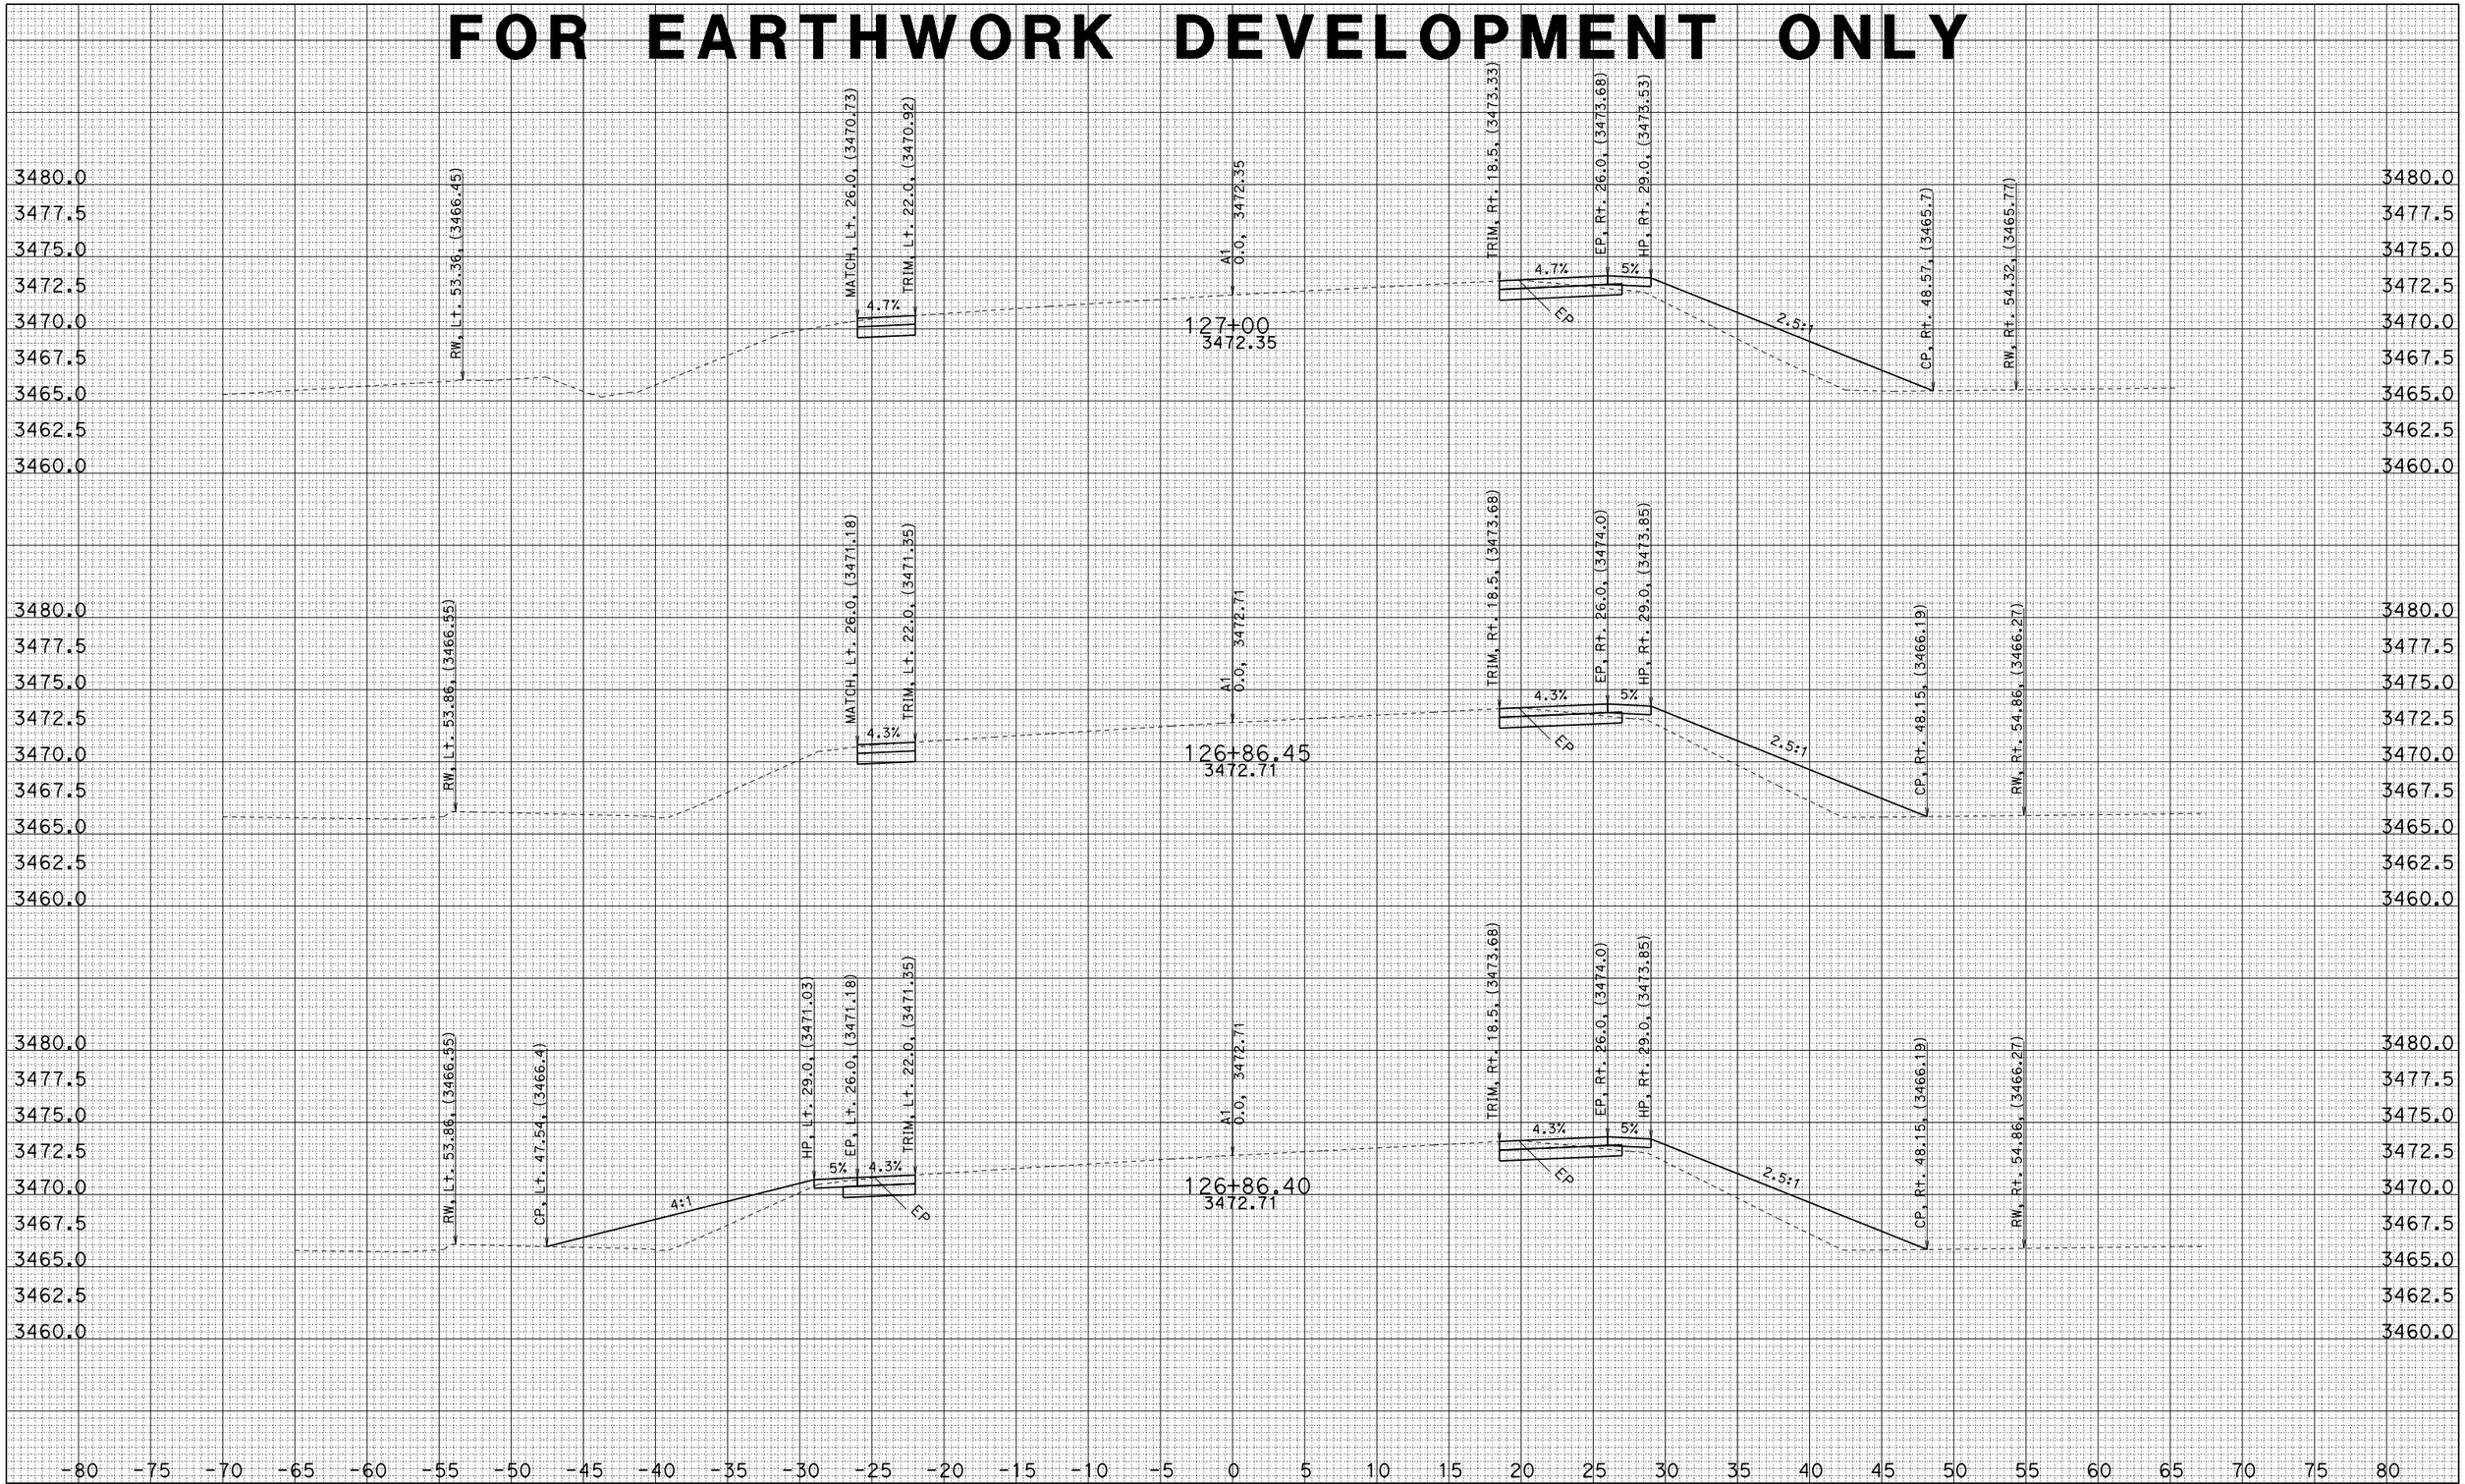

CONTRACT: 4G00U4

CREATED BY: G.Seibert

DATE: 1/30/2014

PROJECT ID: ANGEL-MAPLE

ALL DIMENSIONS ARE FEET

DIST/CO/RTE/PM: 02/SIS/97/2.1-2.5

SCALE: 1" = 5' Horiz.
1" = 5' Vert.

A1

CROSS SECTIONS

SHEET 18 OF 27

FOR EARTHWORK DEVELOPMENT ONLY

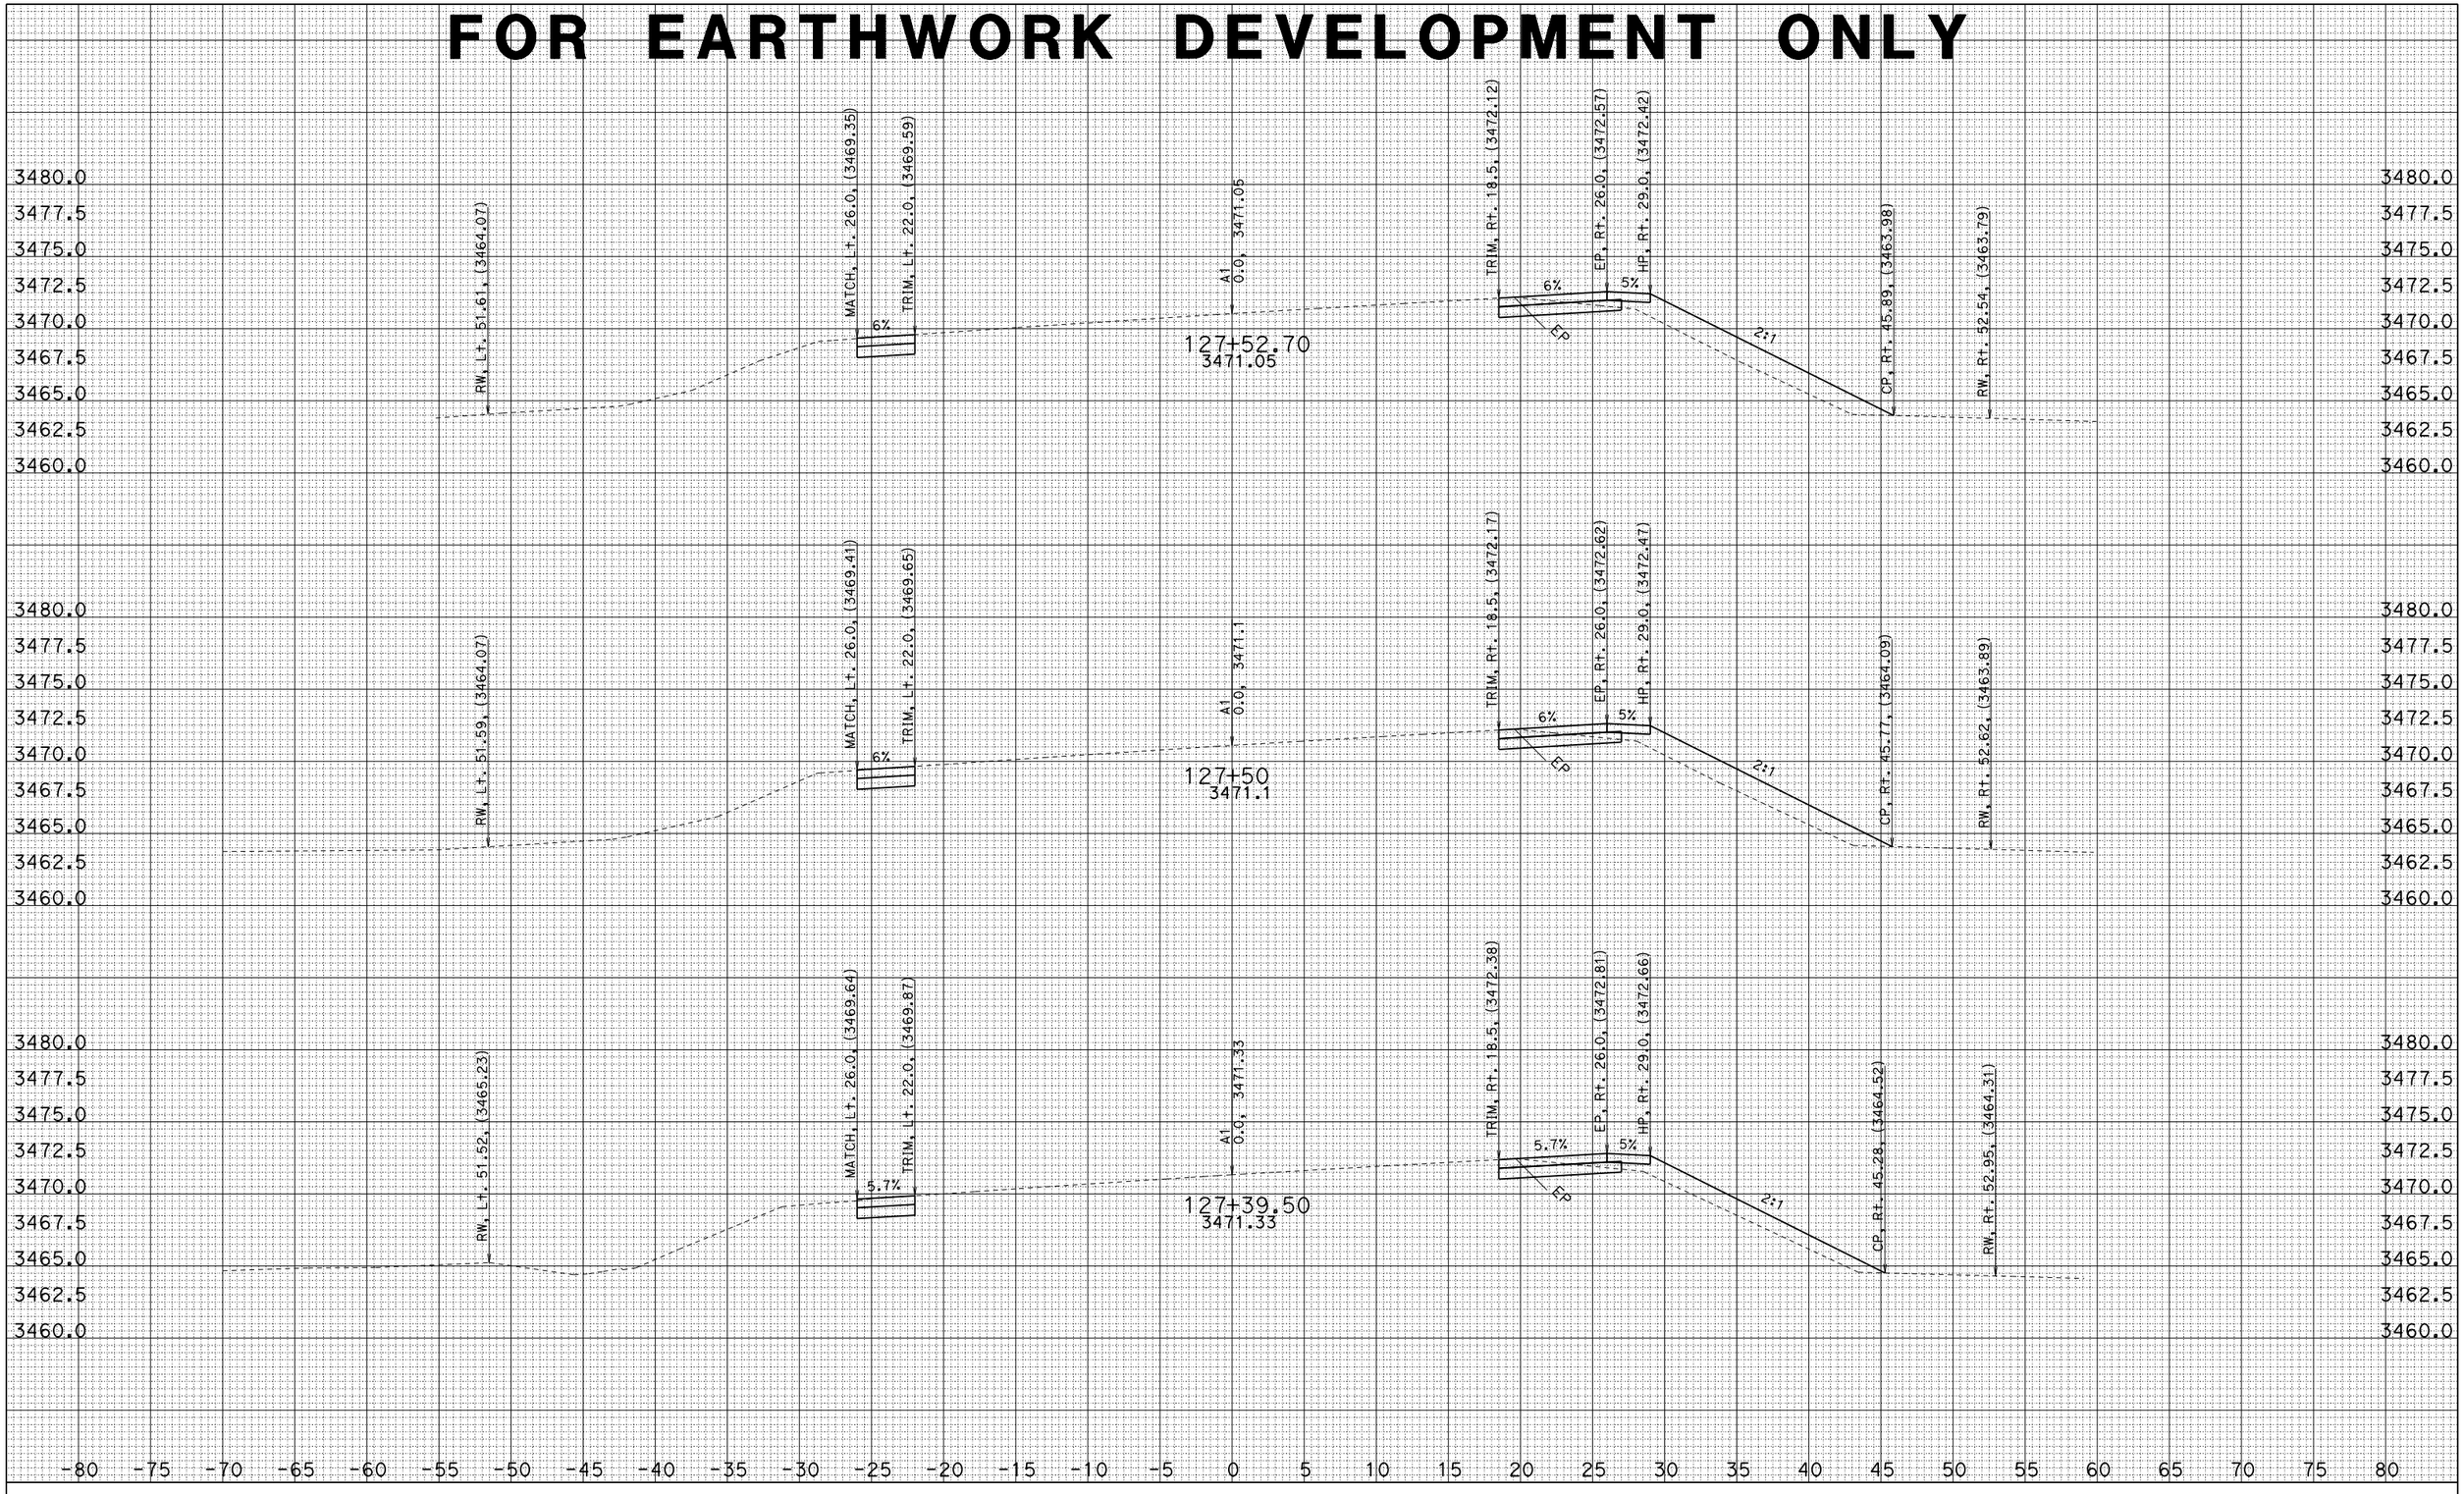

CONTRACT: 4G00U4
CREATED BY: G.Seibert
DATE: 1/30/2014

PROJECT ID: ANGEL-MAPLE
ALL DIMENSIONS ARE FEET

DIST/CO/RTE/PM: 02/SIS/97/2.1-2.5

SCALE: 1" = 5' Horiz.
1" = 5' Vert.

A1
CROSS SECTIONS
SHEET 19 OF 27

FOR EARTHWORK DEVELOPMENT ONLY

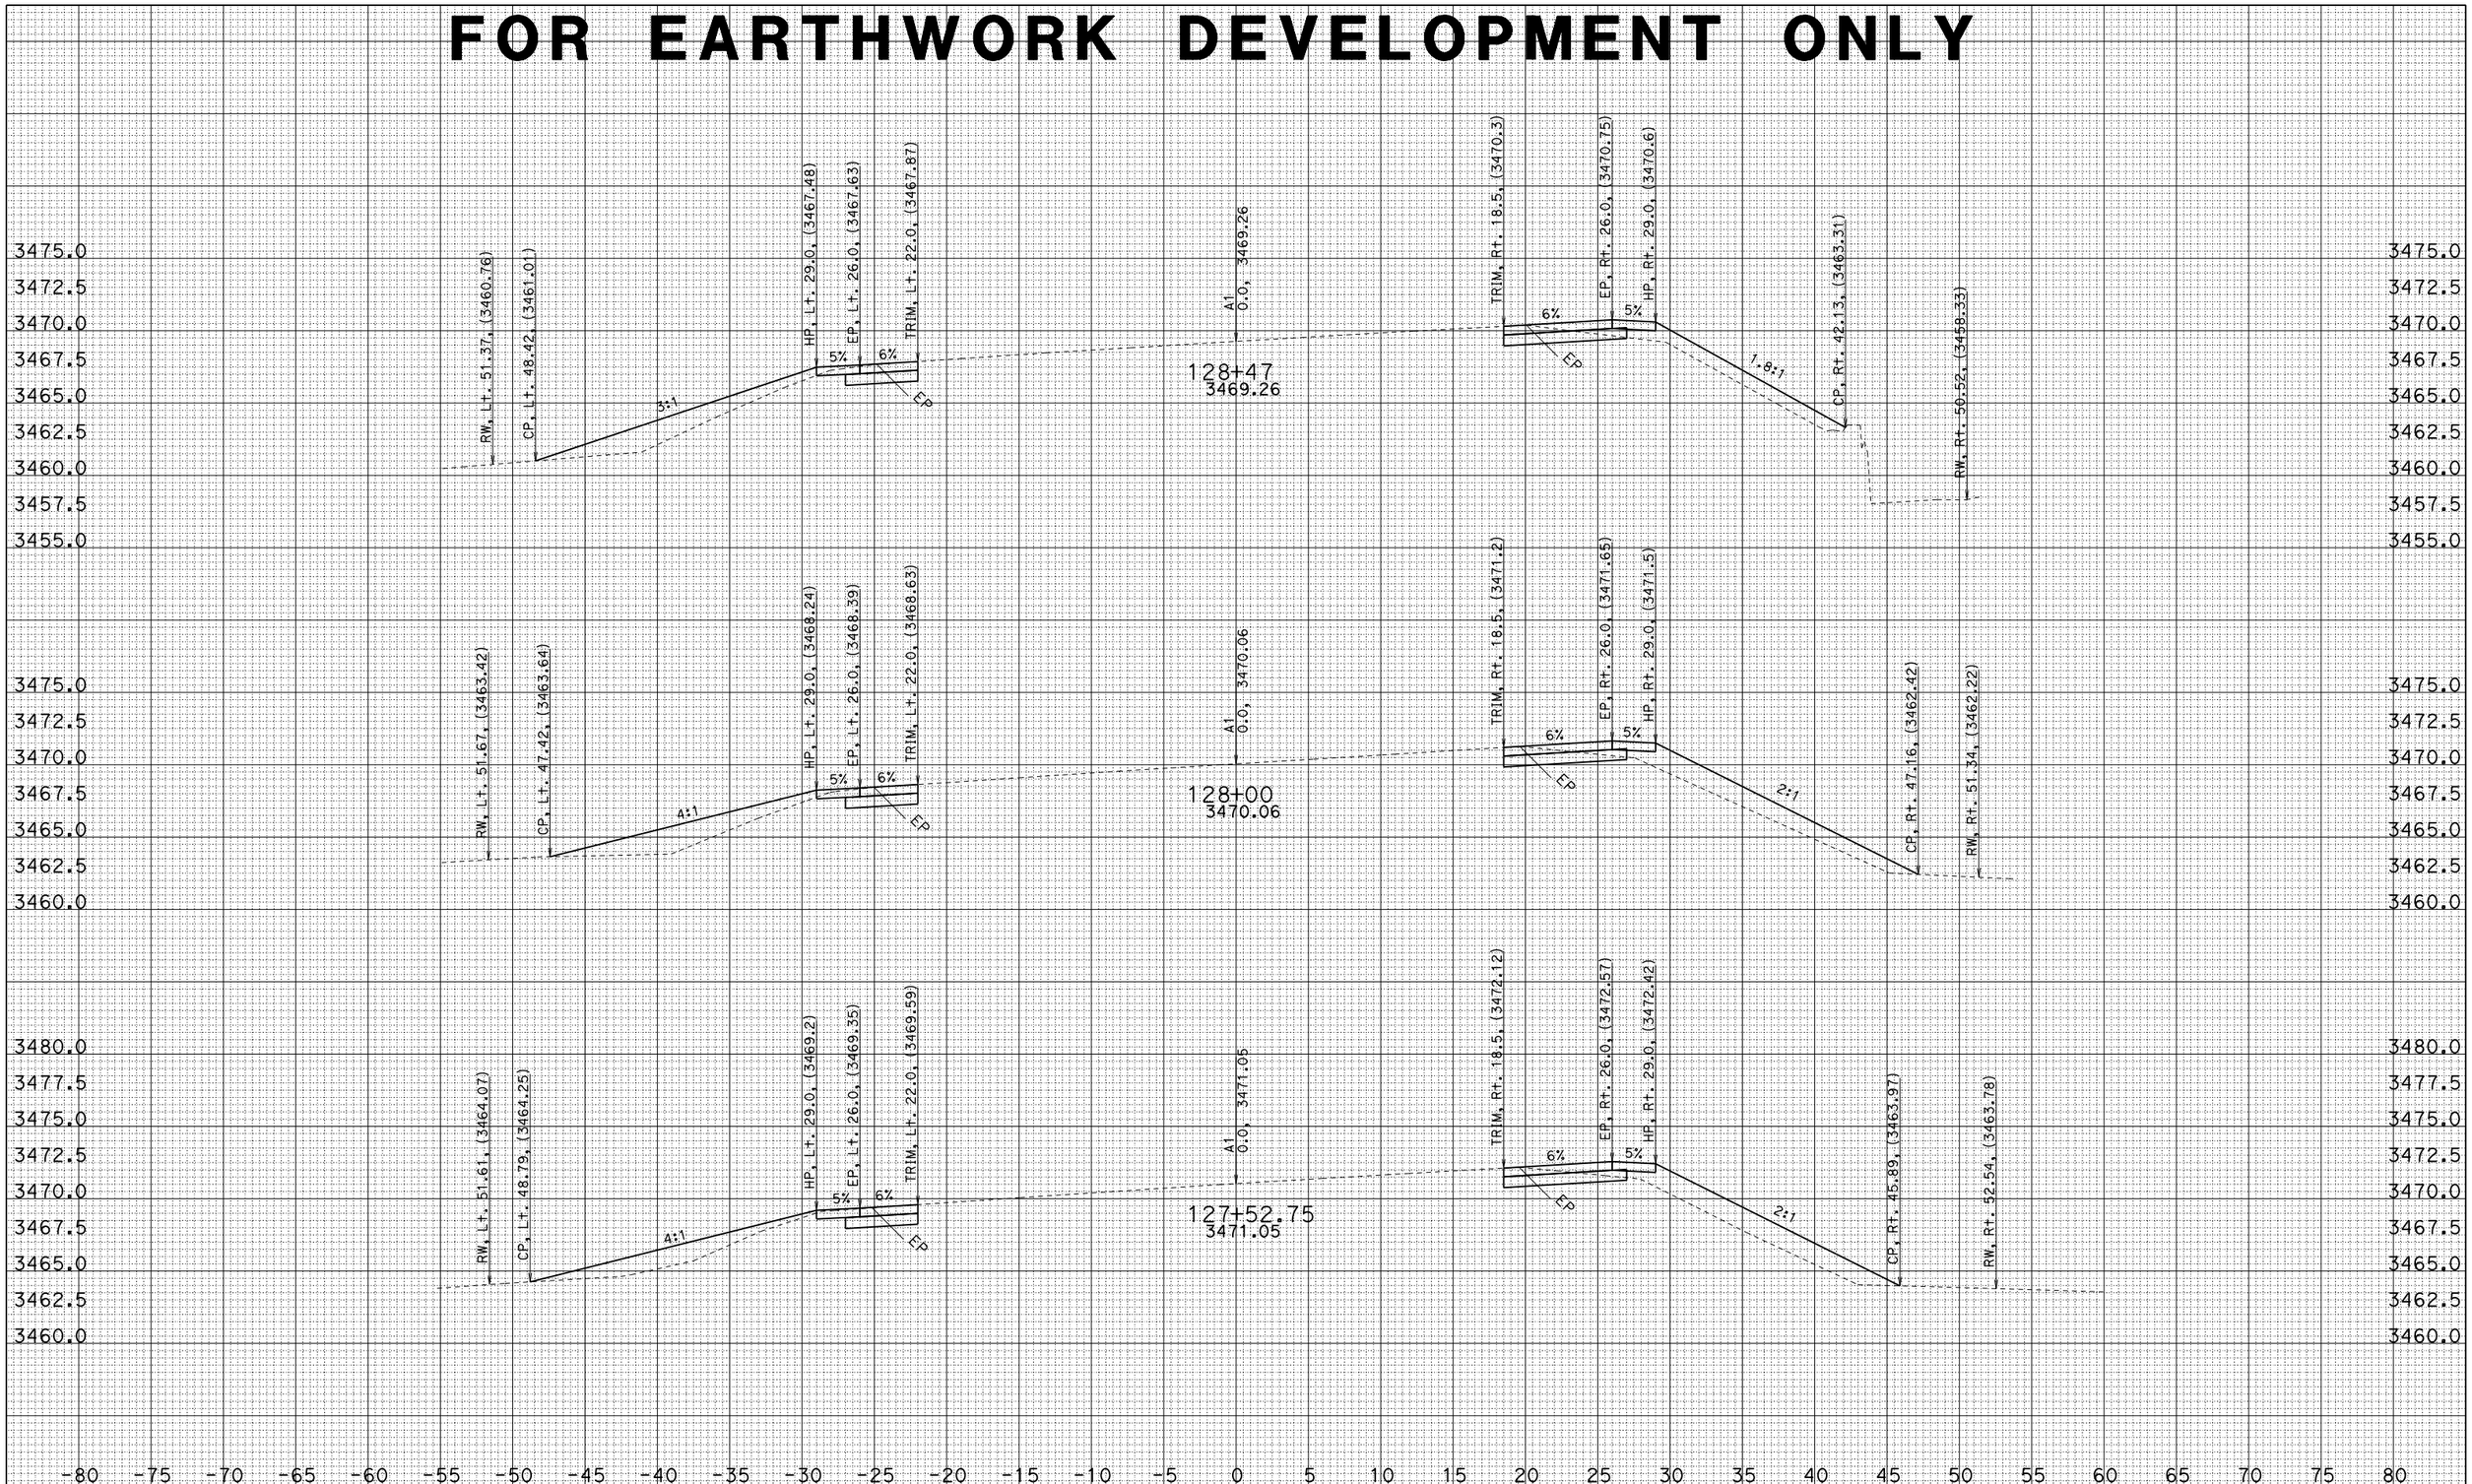

CONTRACT: 4G00U4

CREATED BY: G.Seibert
DATE: 1/30/2014

PROJECT ID: ANGEL-MAPLE
ALL DIMENSIONS ARE FEET

DIST/CO/RTE/PM: 02/SIS/97/2.1-2.5

SCALE: 1" = 5' Horiz.
1" = 5' Vert.

A1
CROSS SECTIONS
SHEET 20 OF 27

FOR EARTHWORK DEVELOPMENT ONLY

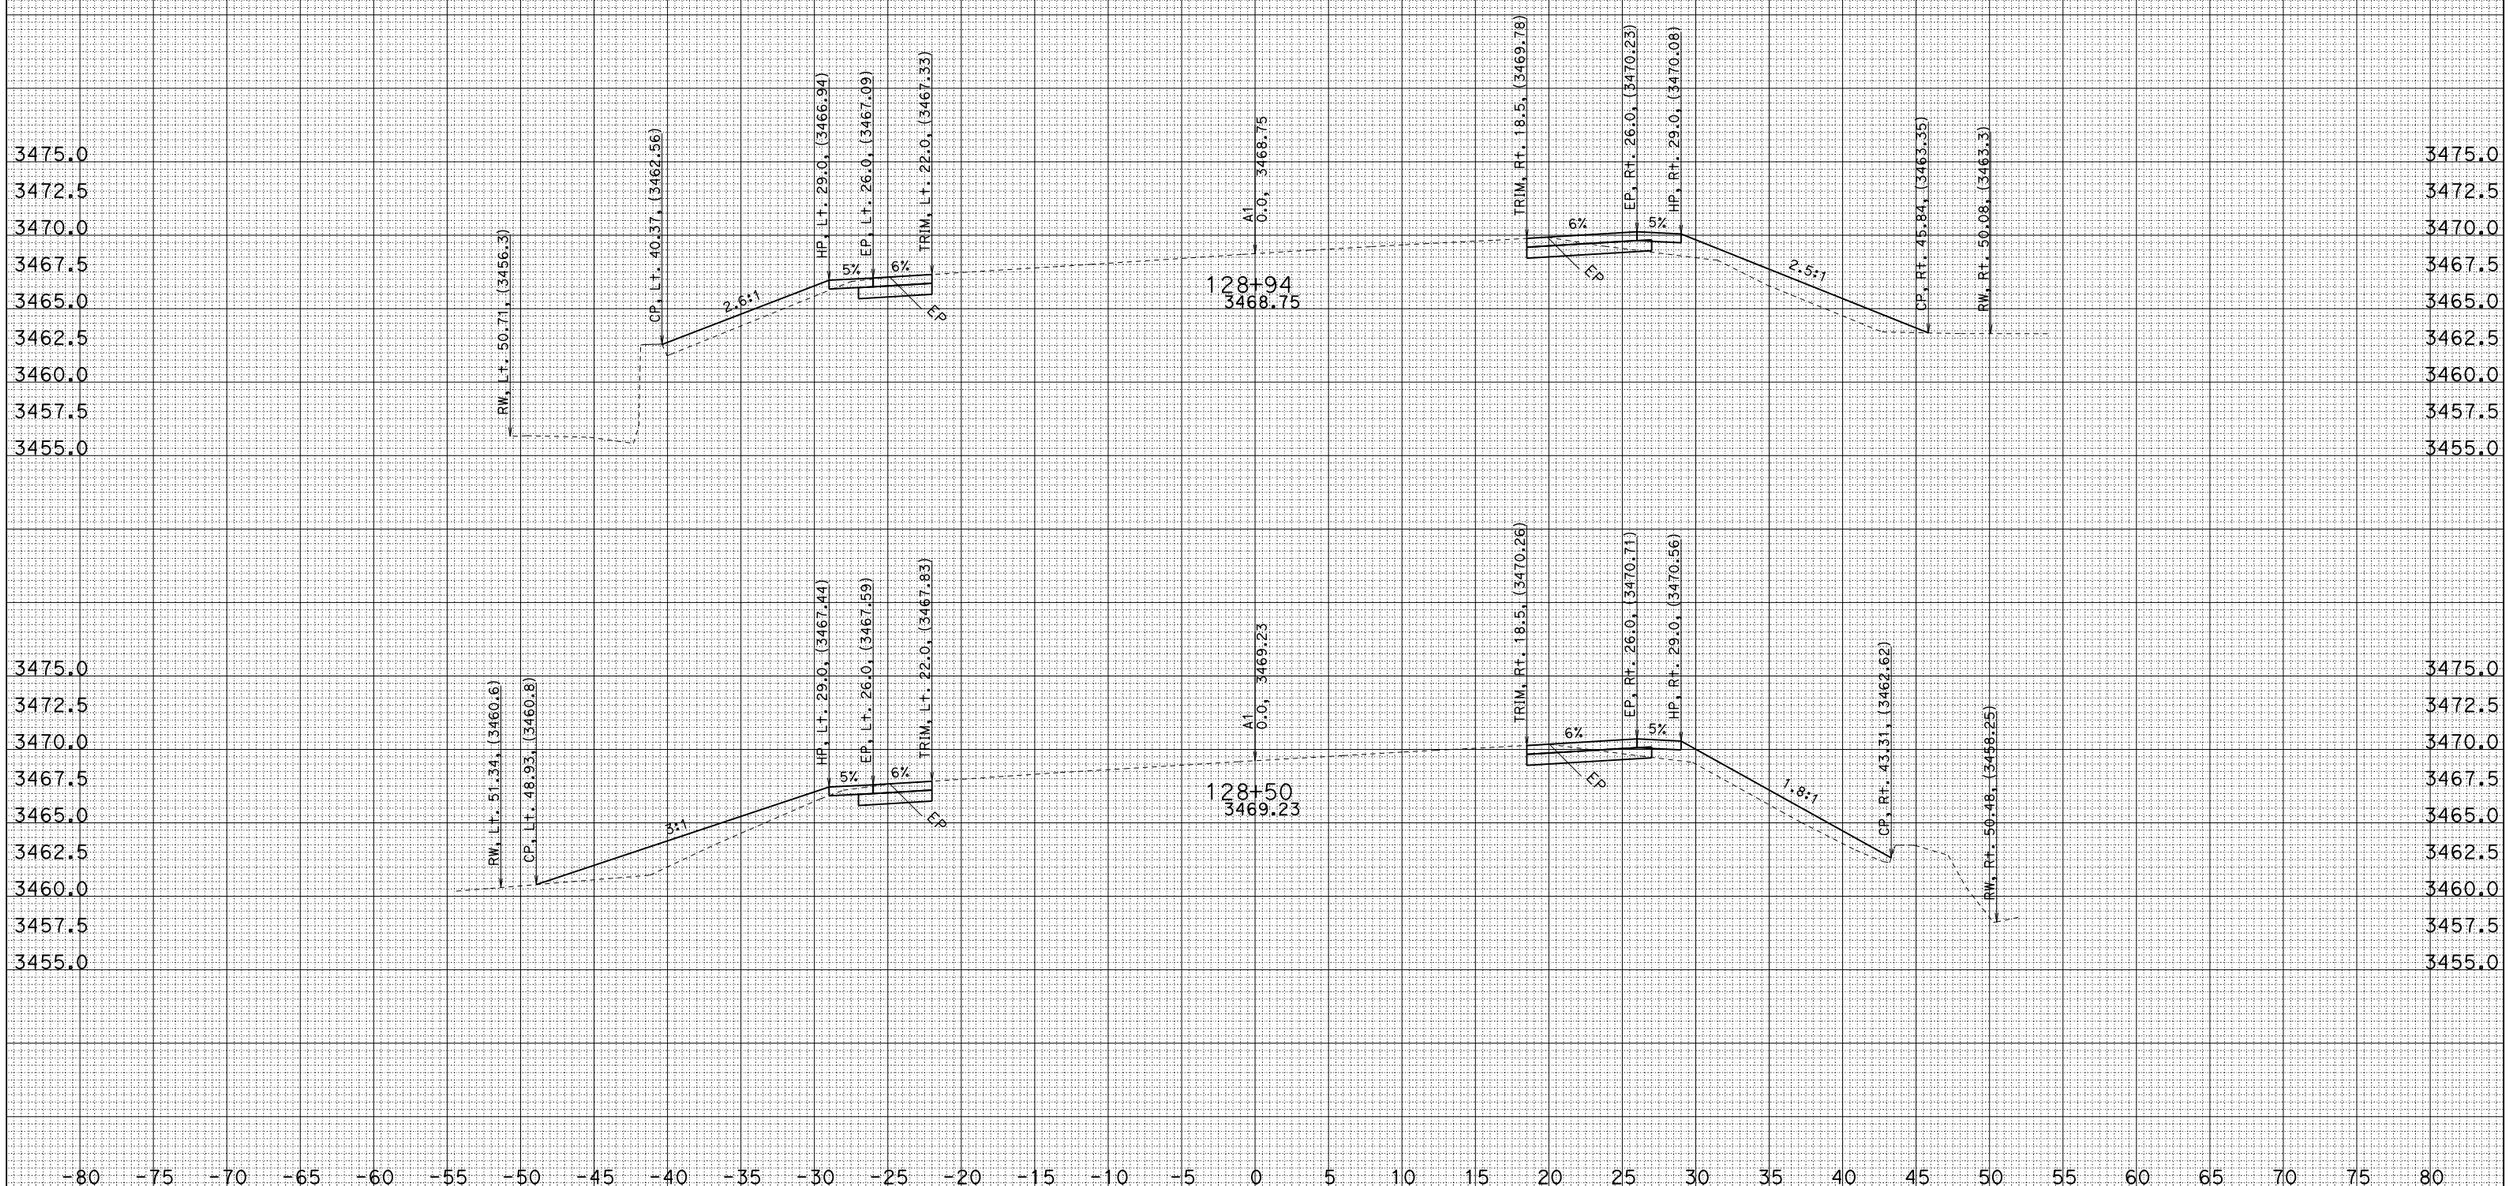

CONTRACT: 4G00U4
CREATED BY: G.Seibert
DATE: 1/30/2014

PROJECT ID: ANGEL-MAPLE
ALL DIMENSIONS ARE FEET

DIST/CO/RTE/PM: 02/SIS/97/2.1-2.5

SCALE: 1" = 5' Horiz.
1" = 5' Vert.

A1
CROSS SECTIONS
SHEET 21 OF 27

FOR EARTHWORK DEVELOPMENT ONLY

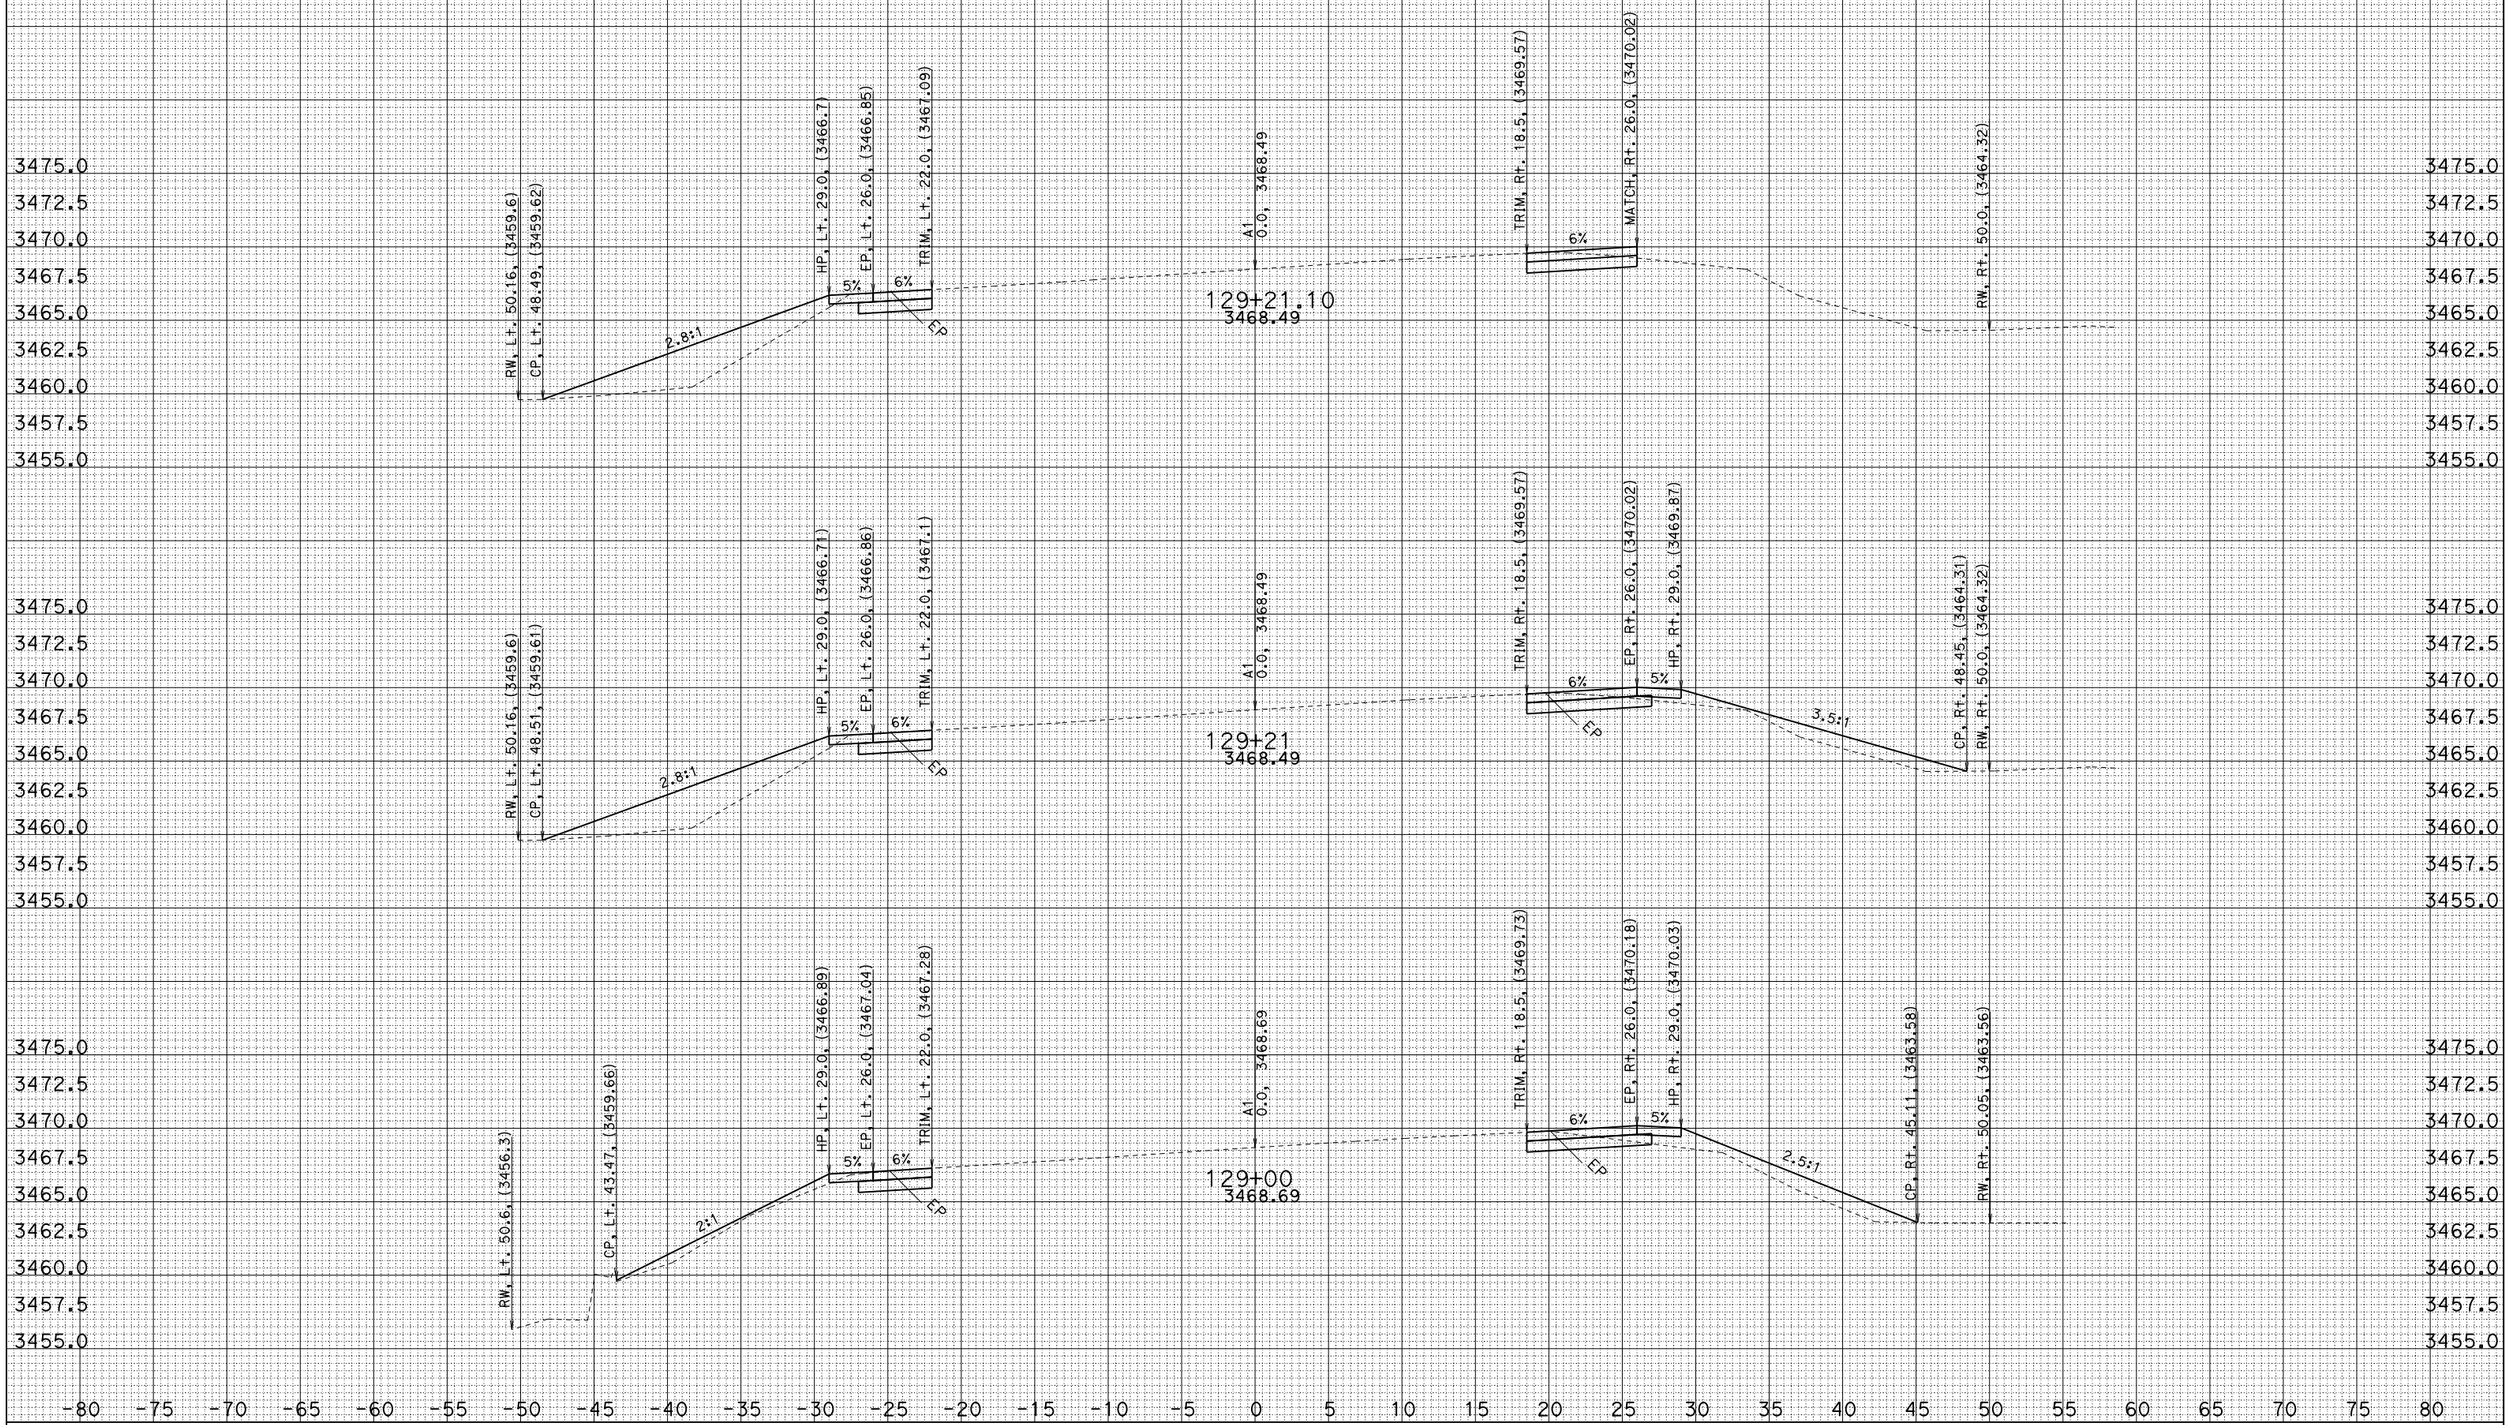

CONTRACT: 4G00U4

CREATED BY: G.Seibert

DATE: 1/30/2014

PROJECT ID: ANGEL-MAPLE

ALL DIMENSIONS ARE FEET

DIST/CO/RTE/PM: 02/SIS/97/2.1-2.5

SCALE: 1" = 5' Horiz.
1" = 5' Vert.

A1

CROSS SECTIONS

SHEET 22 OF 27

FOR EARTHWORK DEVELOPMENT ONLY

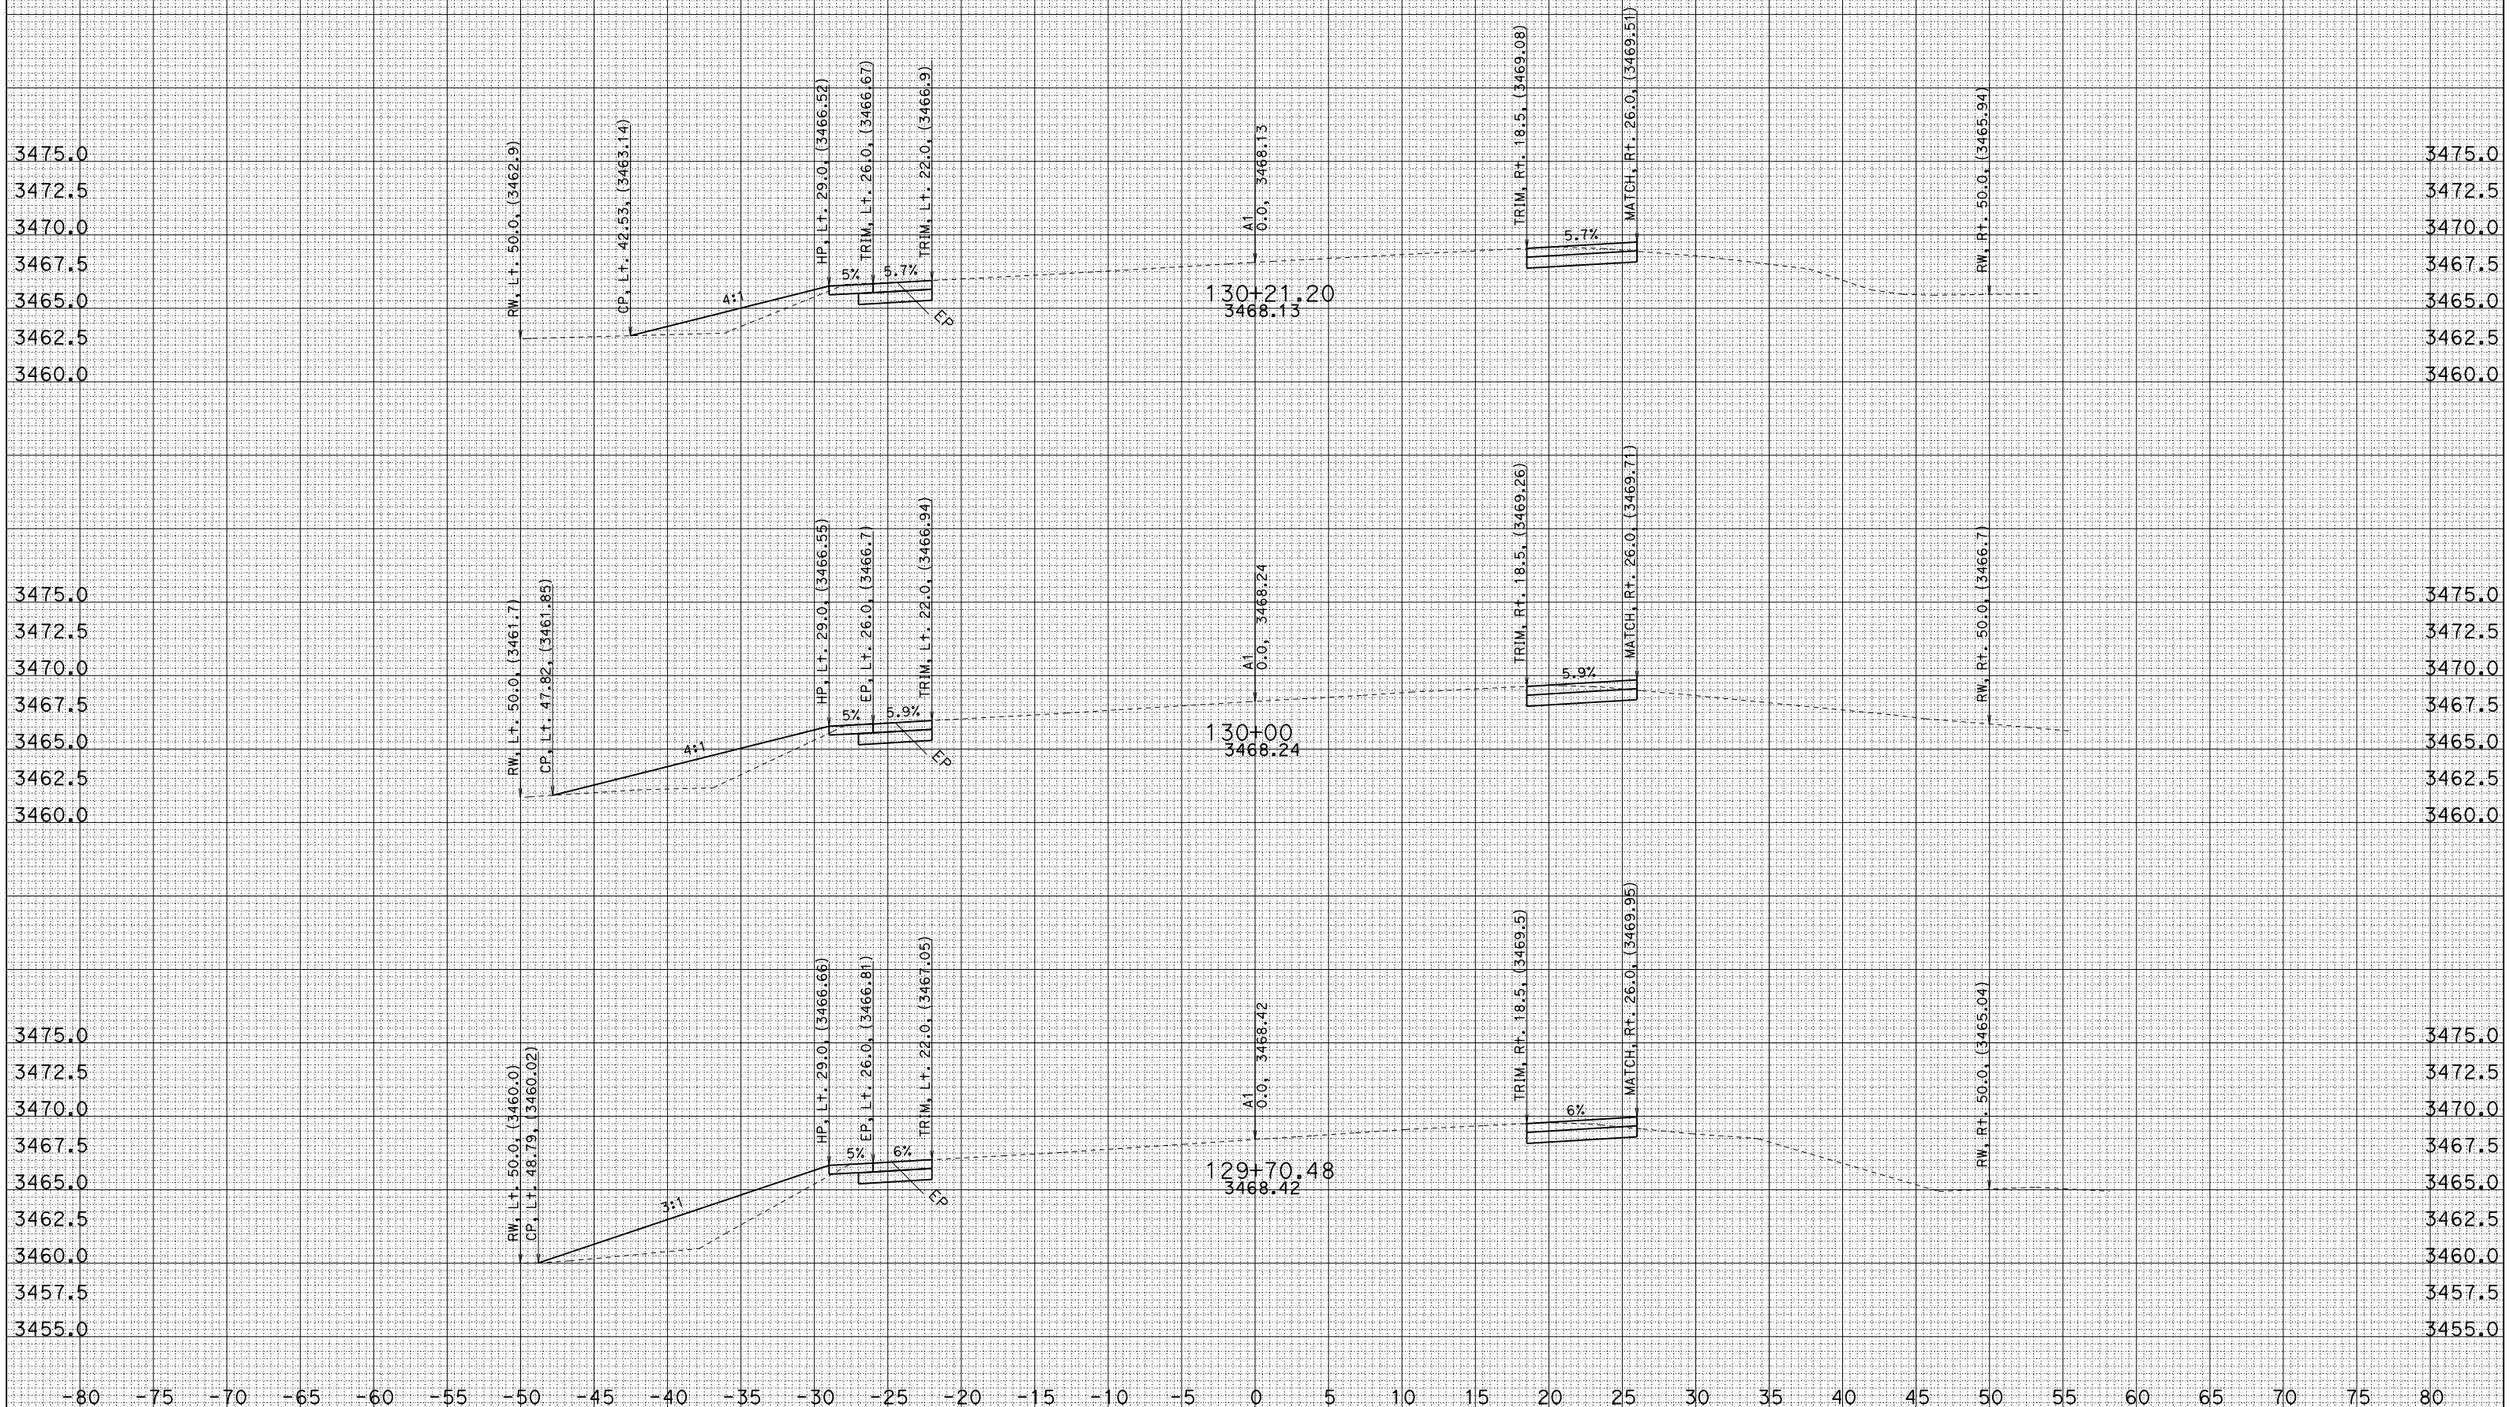

CONTRACT: 4G00U4

CREATED BY: G.Seibert
DATE: 1/30/2014

PROJECT ID: ANGEL-MAPLE
ALL DIMENSIONS ARE FEET

DIST/CO/RTE/PM: 02/SIS/97/2.1-2.5

SCALE: 1" = 5' Horiz.
1" = 5' Vert.

A1
CROSS SECTIONS
SHEET 23 OF 27

FOR EARTHWORK DEVELOPMENT ONLY

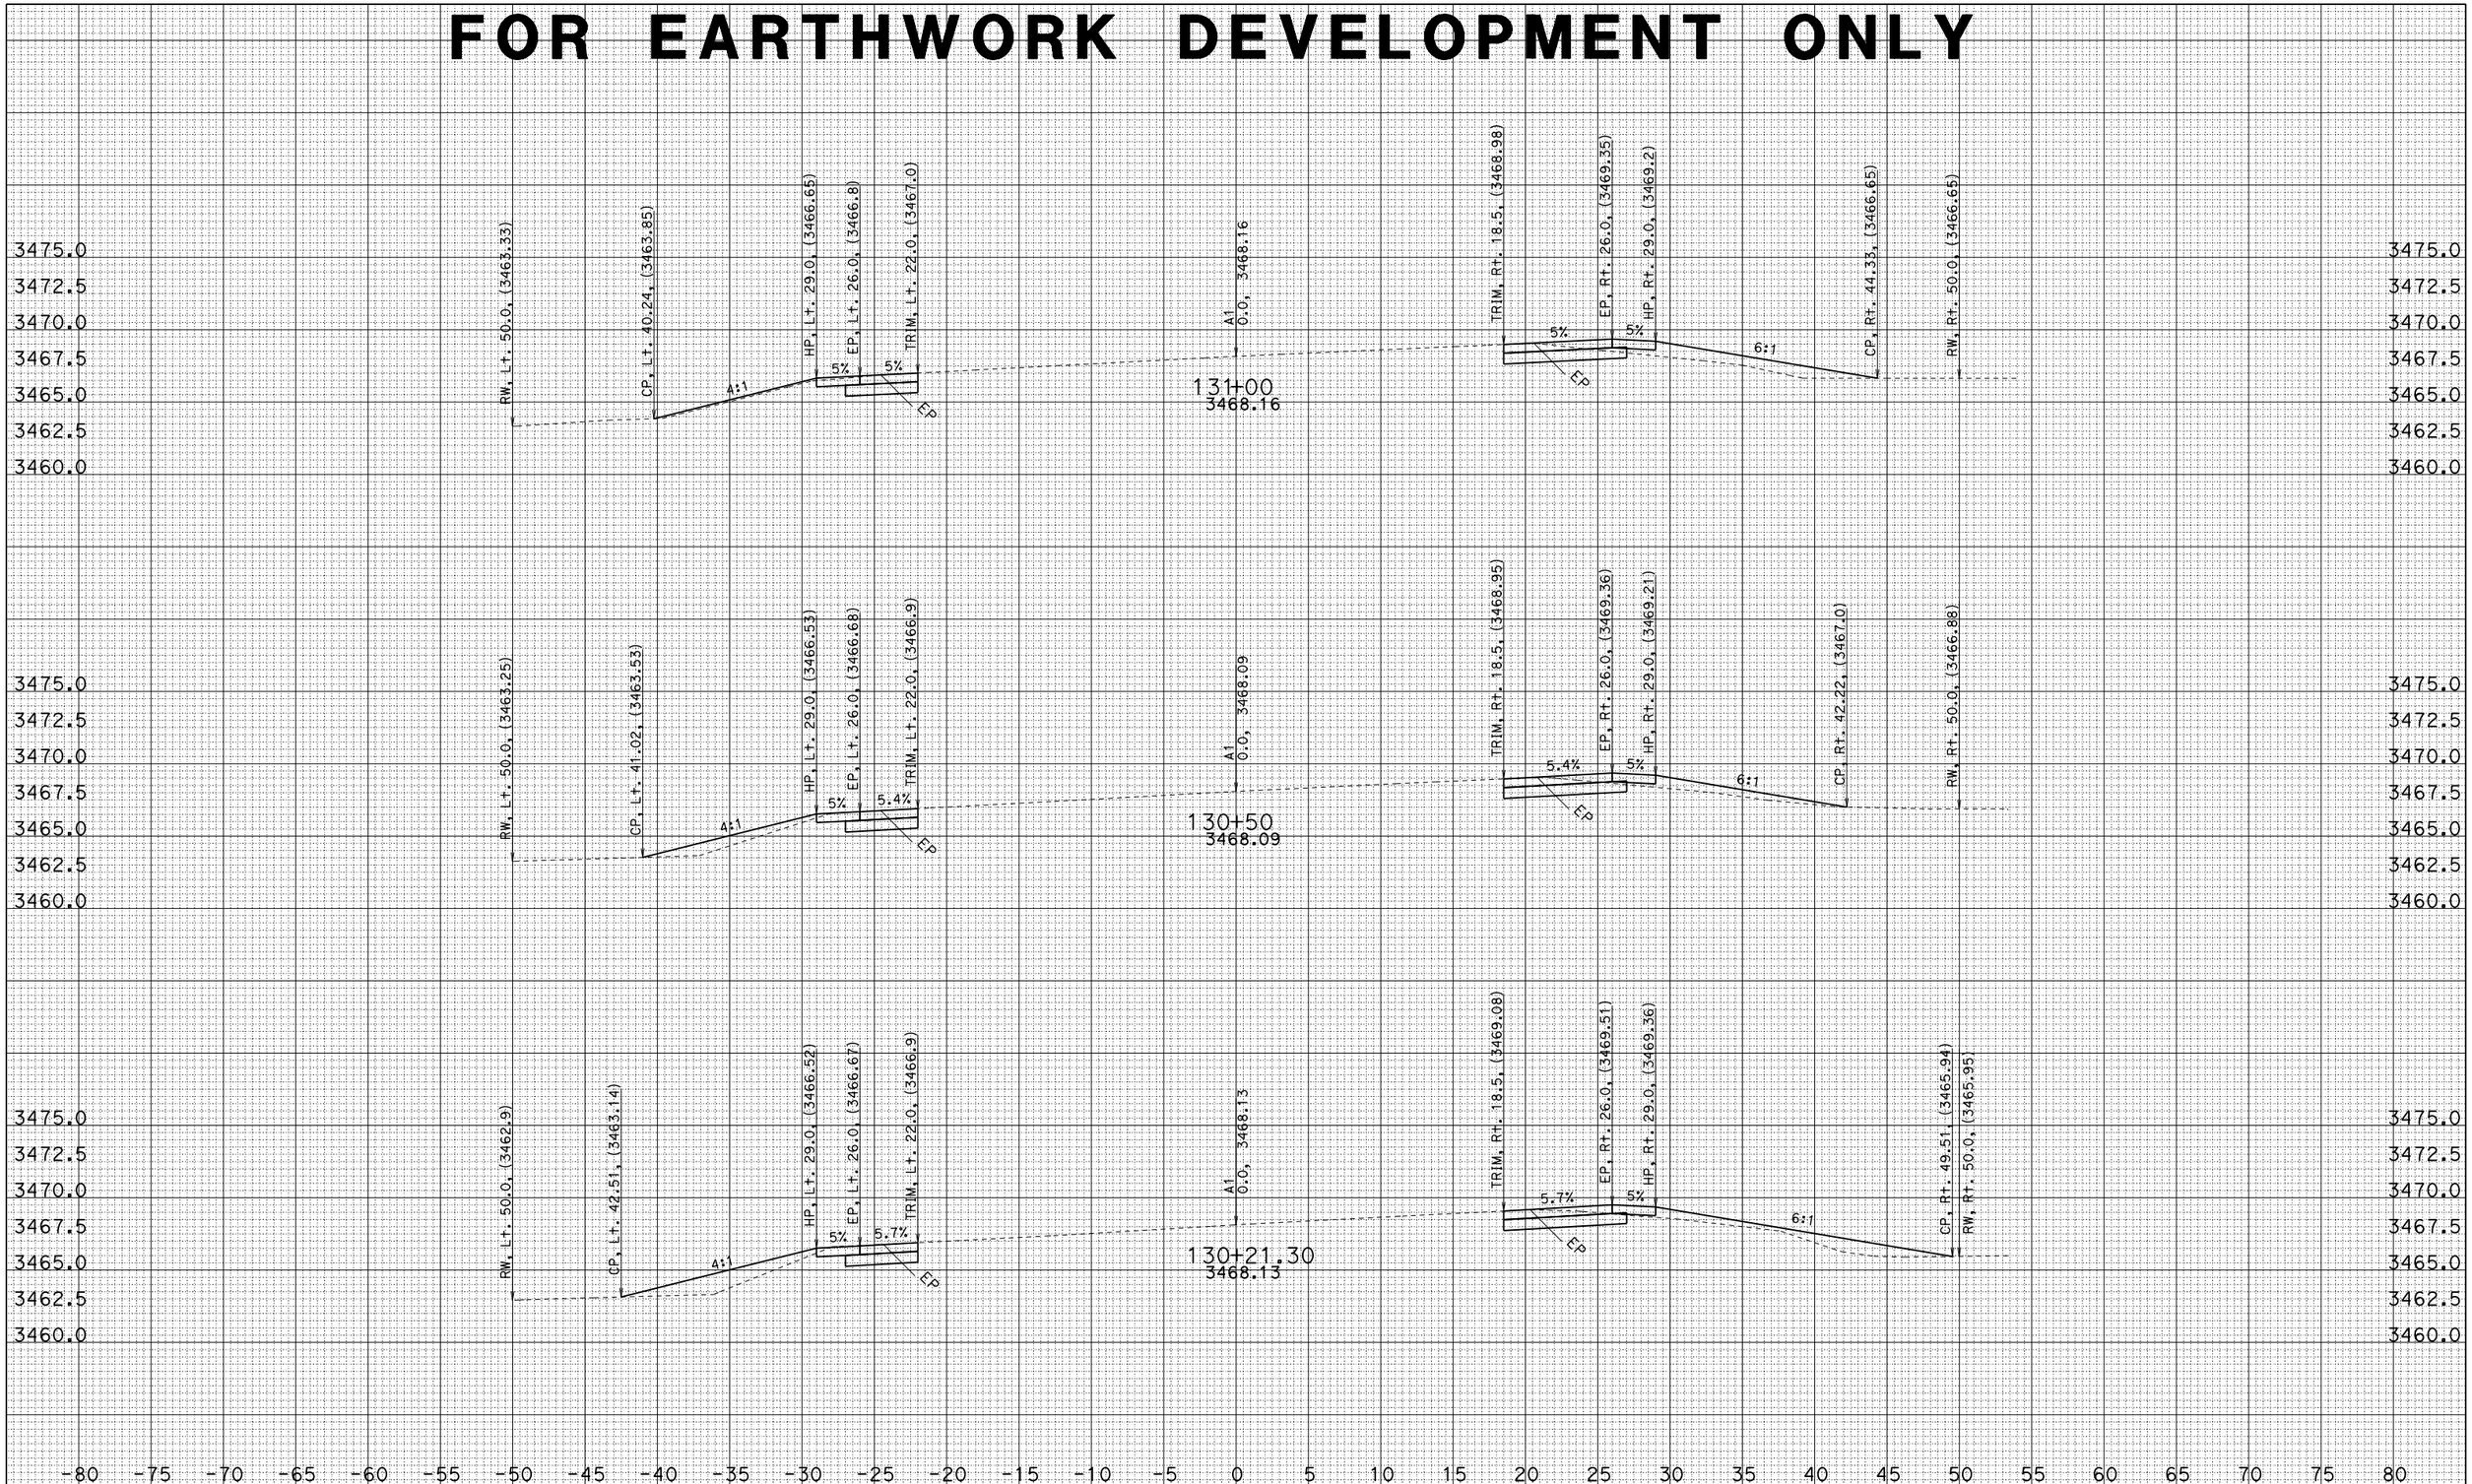

CONTRACT: 4G00U4

CREATED BY: G.Seibert

DATE: 1/30/2014

PROJECT ID: ANGEL-MAPLE

ALL DIMENSIONS ARE FEET

DIST/CO/RTE/PM: 02/SIS/97/2.1-2.5

SCALE: 1" = 5' Horiz.
1" = 5' Vert.

A1

CROSS SECTIONS

SHEET 24 OF 27

FOR EARTHWORK DEVELOPMENT ONLY

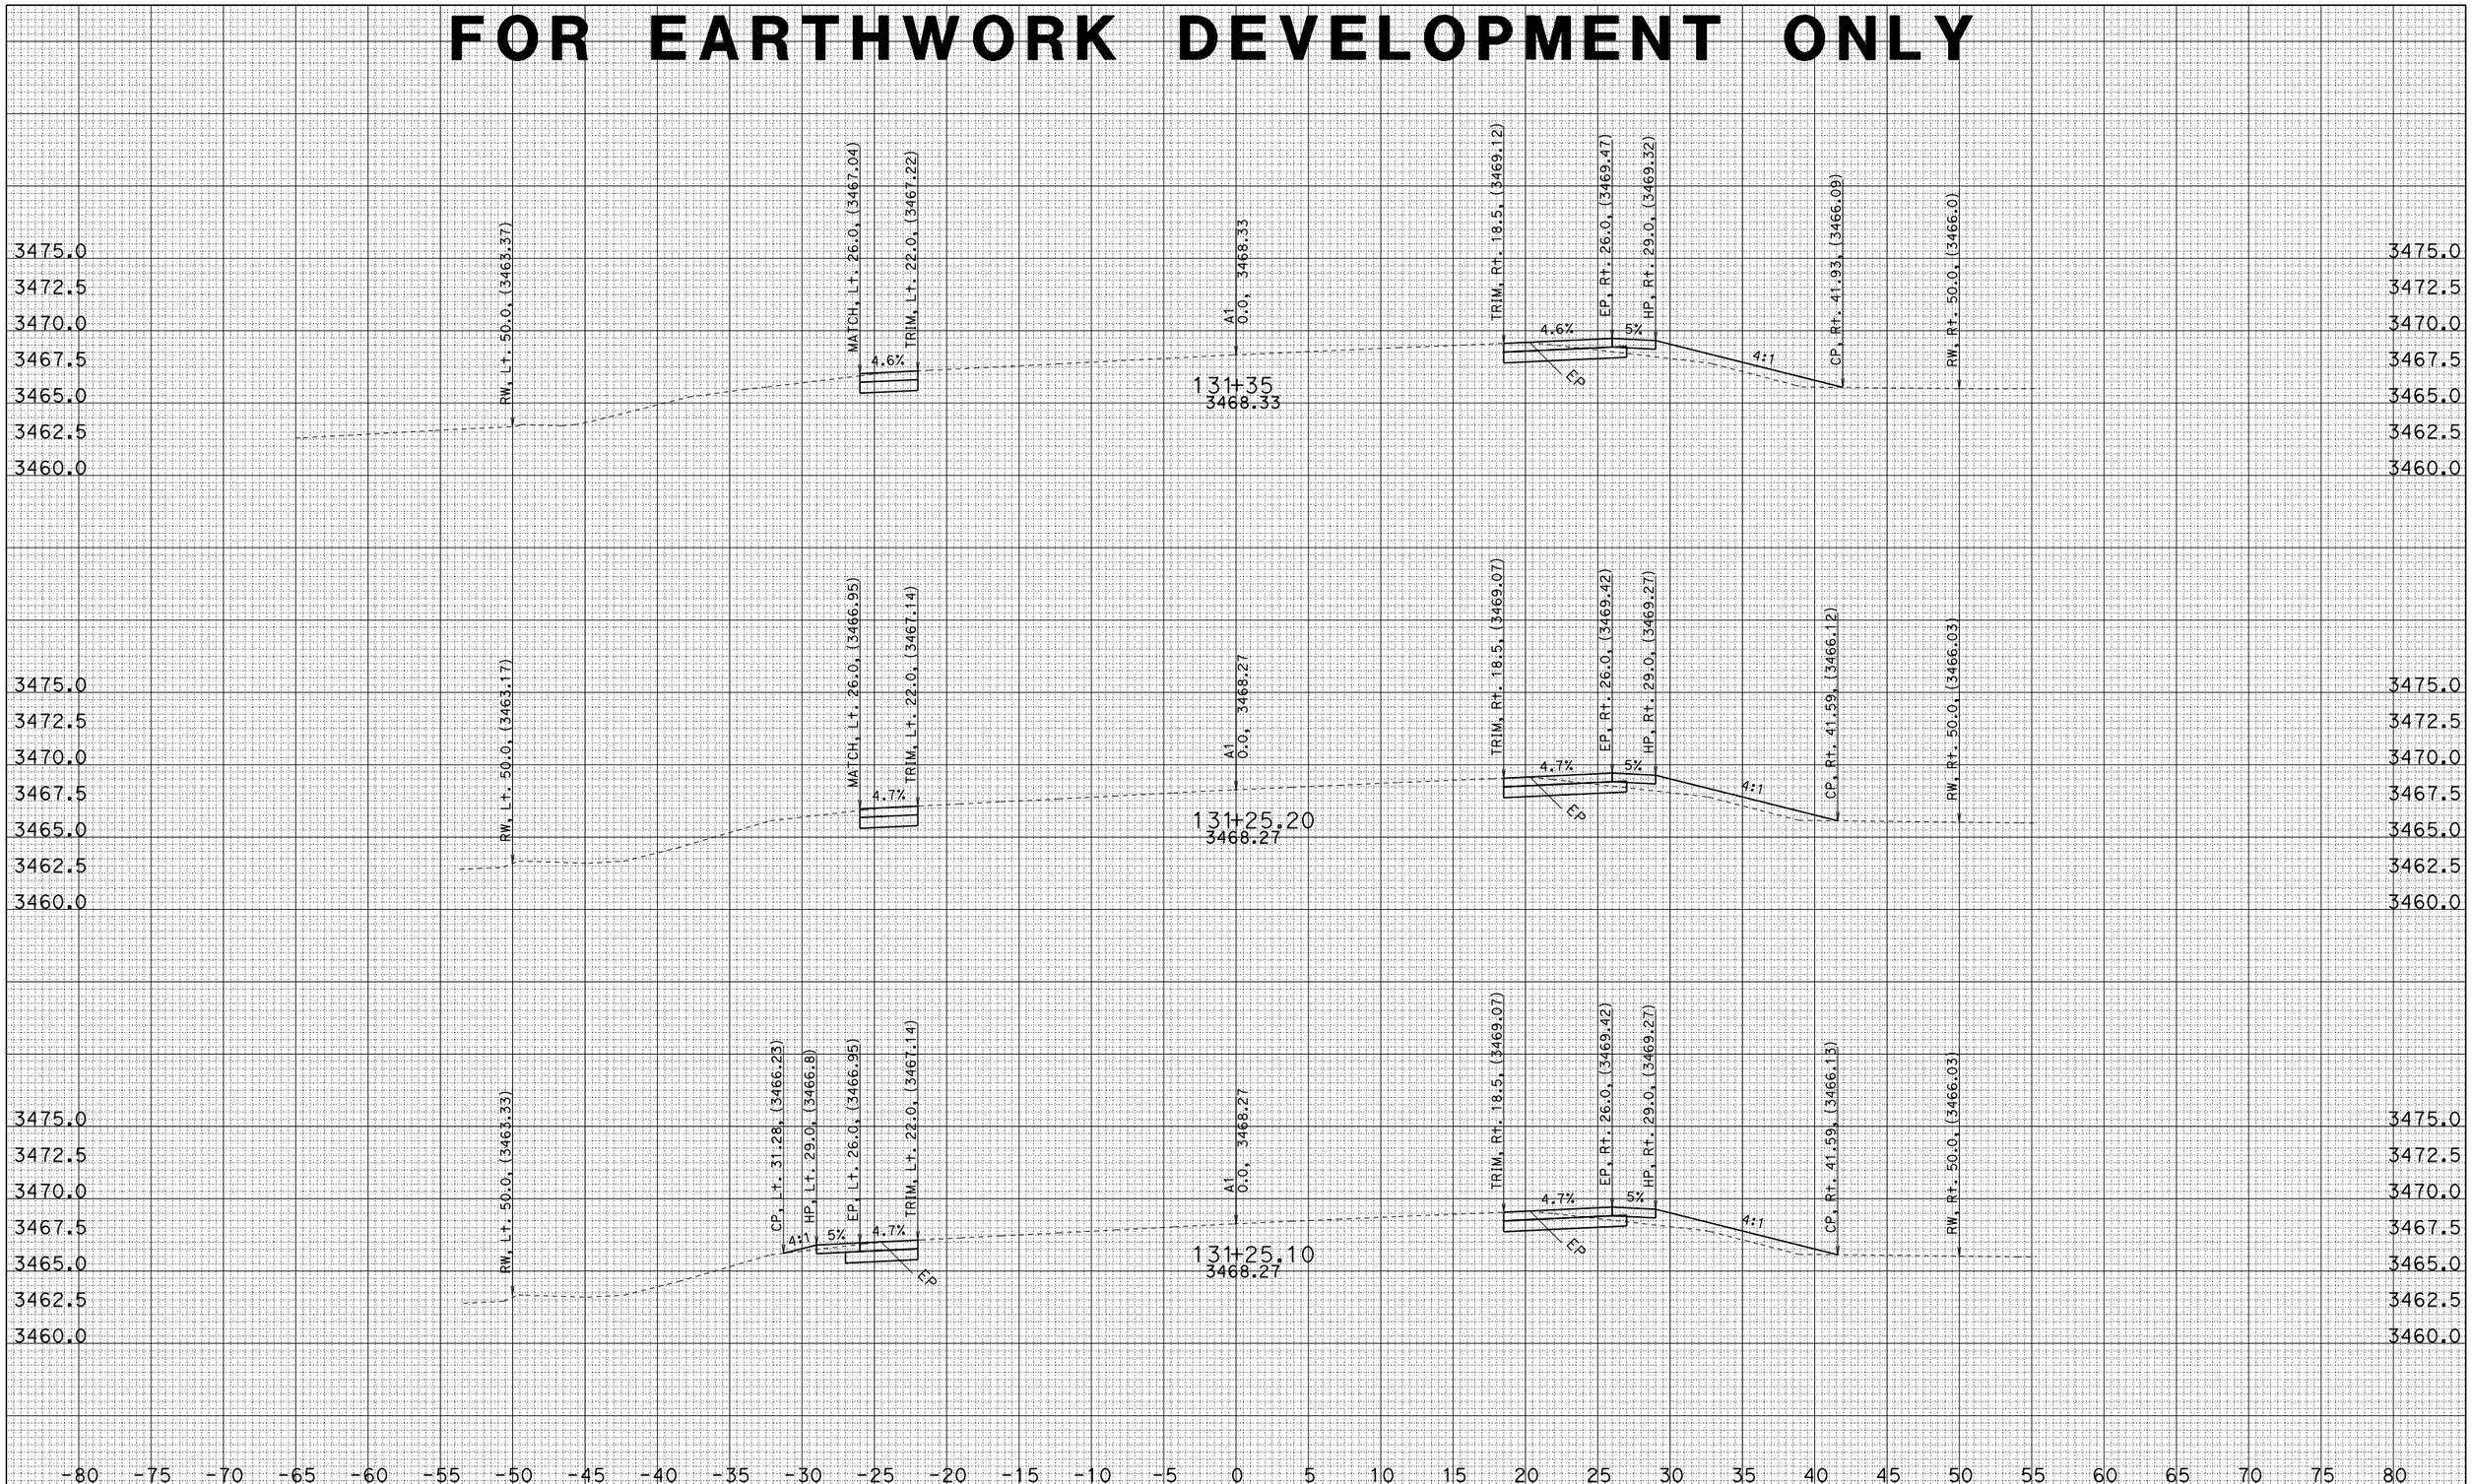

CONTRACT: 4G00U4

CREATED BY: G.Seibert

DATE: 1/30/2014

PROJECT ID: ANGEL-MAPLE

ALL DIMENSIONS ARE FEET

DIST/CO/RTE/PM: 02/SIS/97/2.1-2.5

SCALE: 1" = 5' Horiz.
1" = 5' Vert.

A1

CROSS SECTIONS

SHEET 25 OF 27

FOR EARTHWORK DEVELOPMENT ONLY

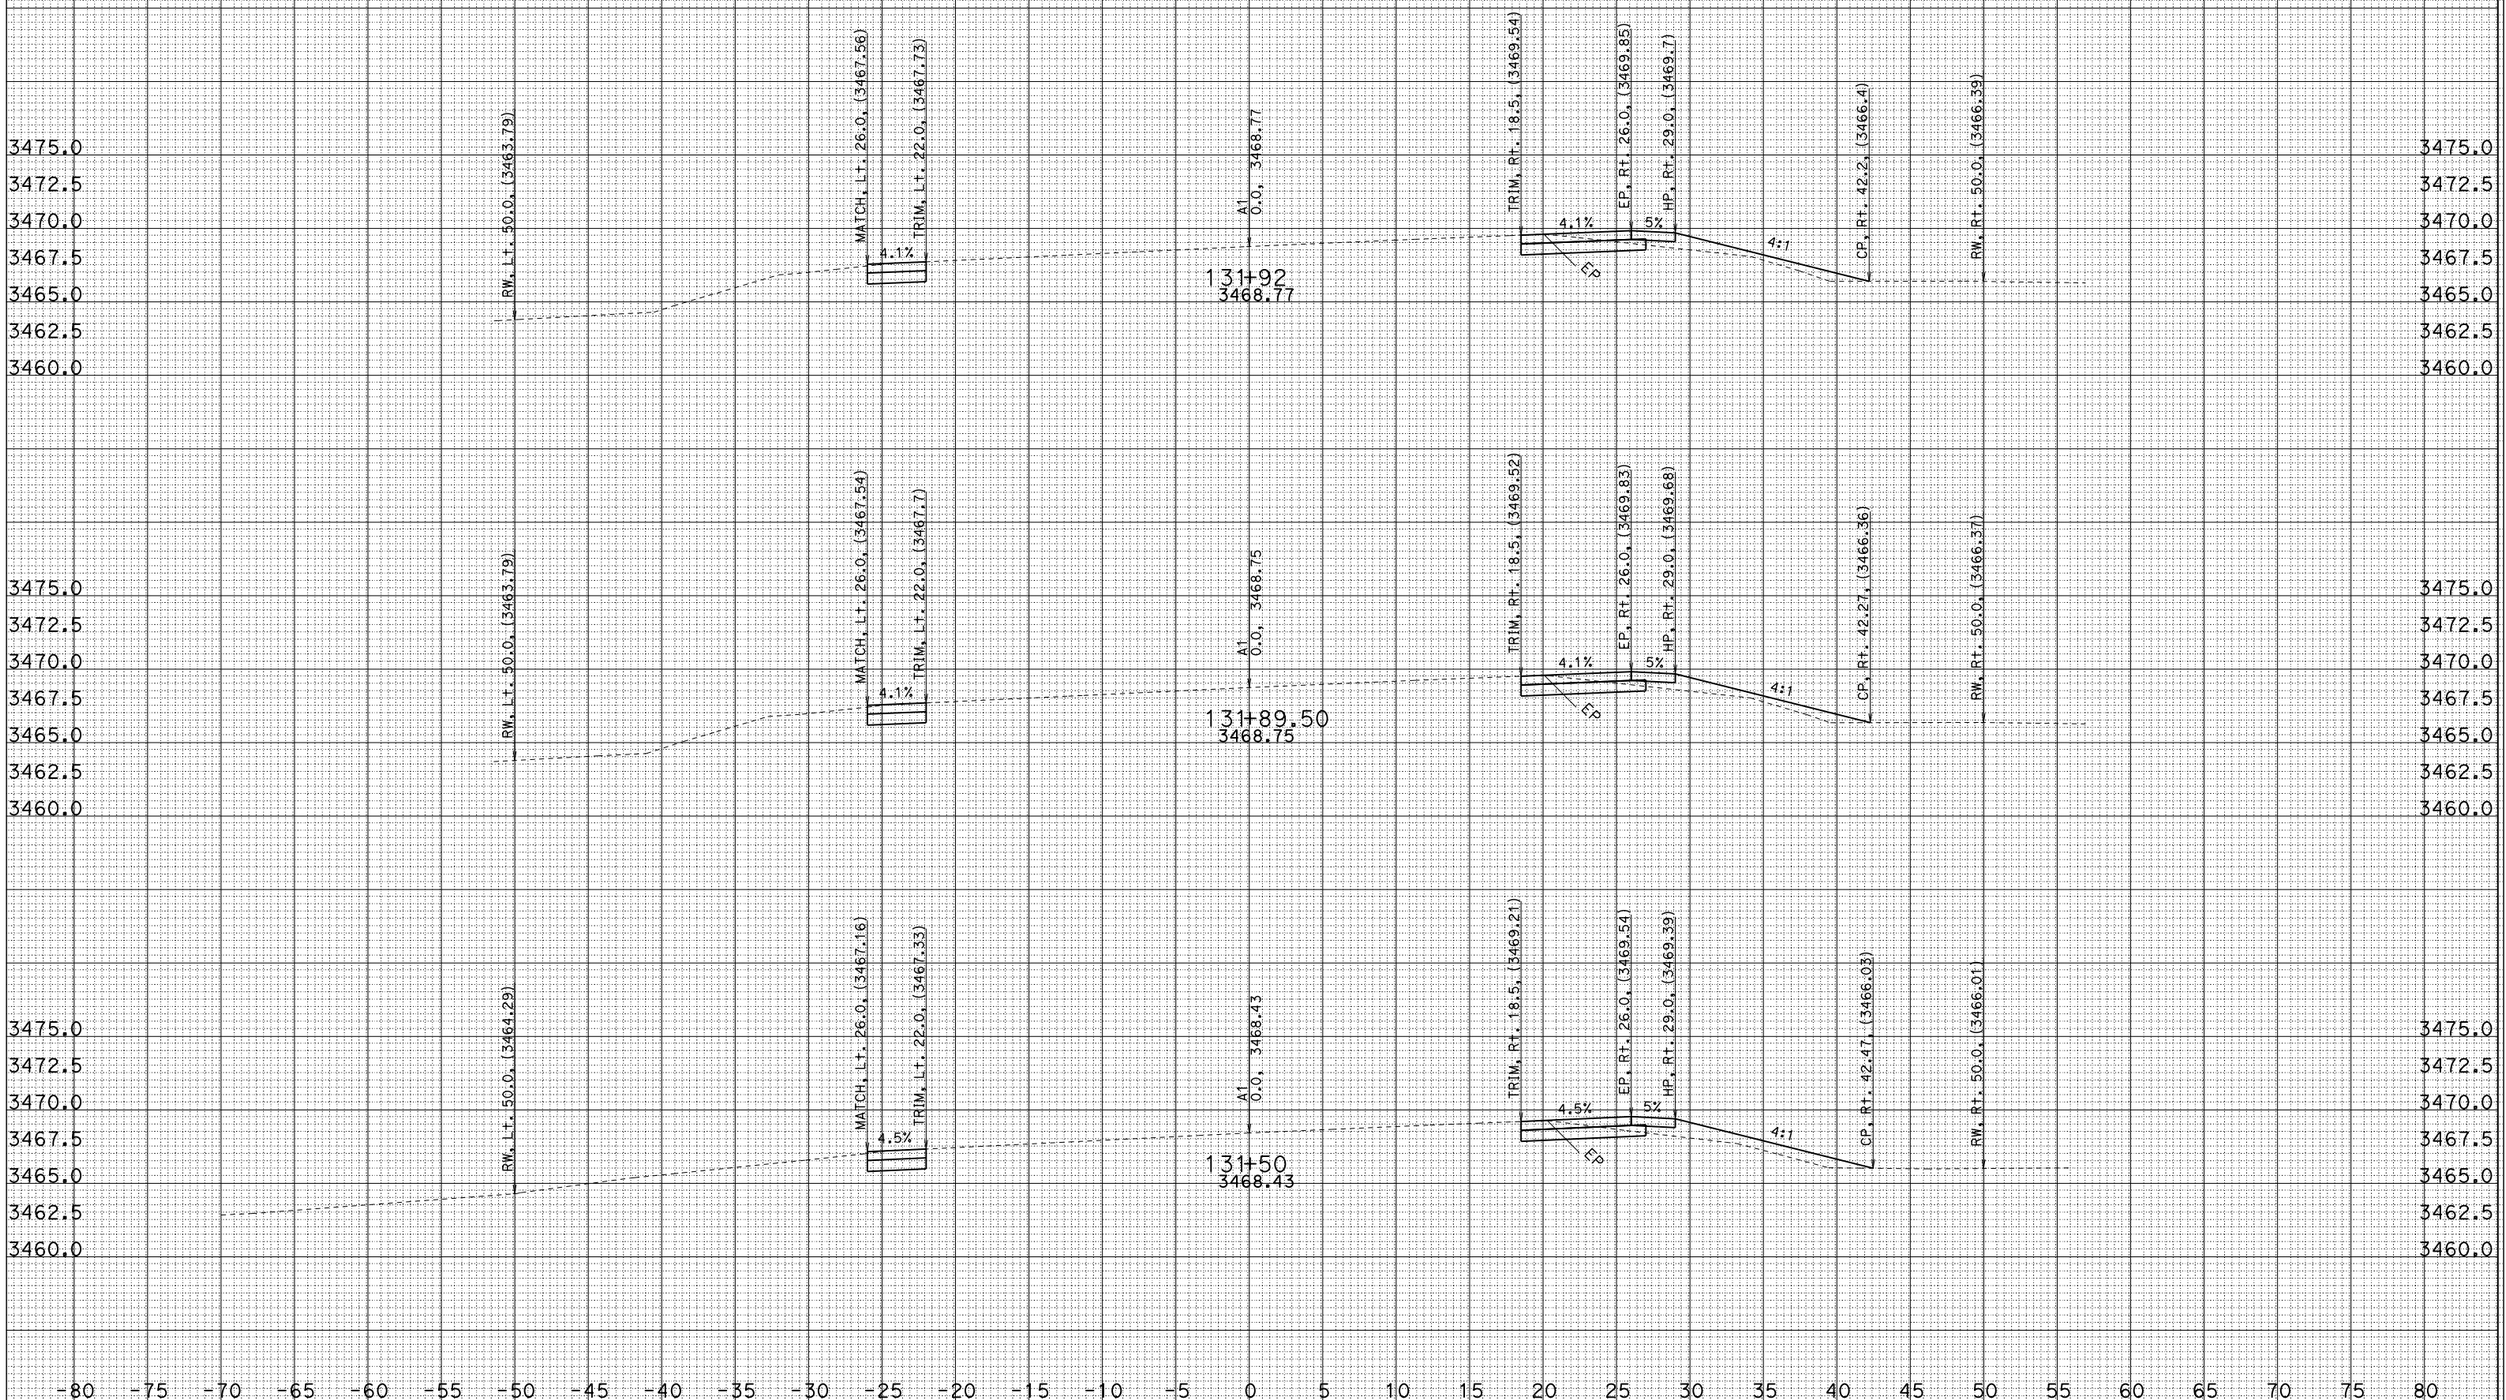

CONTRACT: 4G00U4

CREATED BY: G.Seibert

DATE: 1/30/2014

PROJECT ID: ANGEL-MAPLE

ALL DIMENSIONS ARE FEET

DIST/CO/RTE/PM: 02/SIS/97/2.1-2.5

SCALE: 1" = 5' Horiz.
1" = 5' Vert.

A1

CROSS SECTIONS

SHEET 26 OF 27

FOR EARTHWORK DEVELOPMENT ONLY

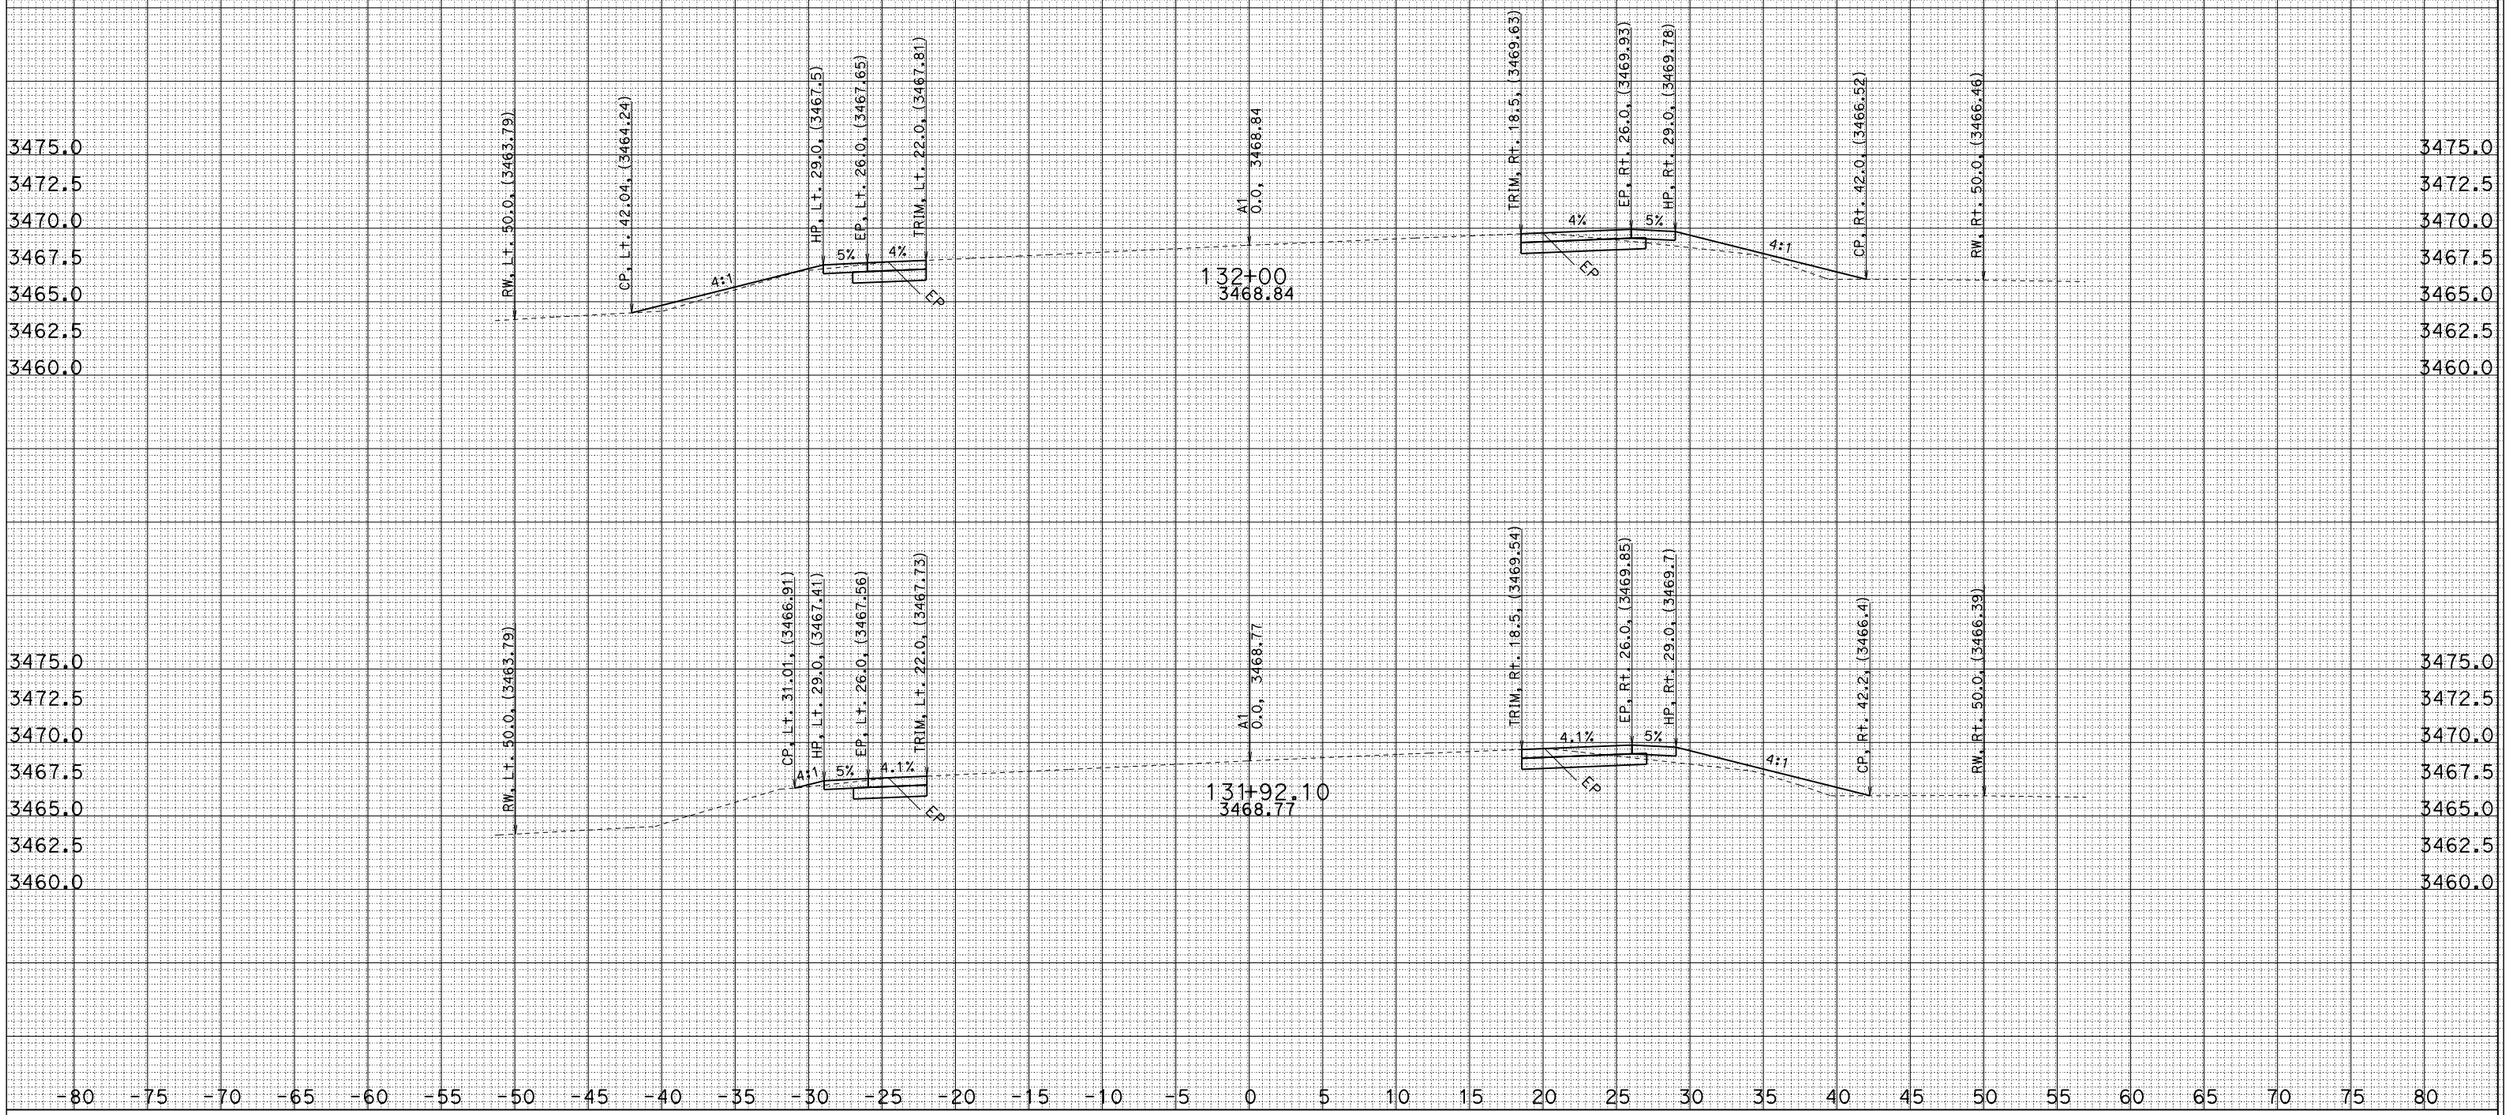

CONTRACT: 4G00U4
CREATED BY: G.Seibert
DATE: 1/30/2014

PROJECT ID: ANGEL-MAPLE
ALL DIMENSIONS ARE FEET

DIST/CO/RTE/PM: 02/SIS/97/2.1-2.5

SCALE: 1" = 5' Horiz.
1" = 5' Vert.

A1
CROSS SECTIONS
SHEET 27 OF 27