FOR EARTHWORK DEVELOPMENT

All Dimensions are U.S. Survey Feet

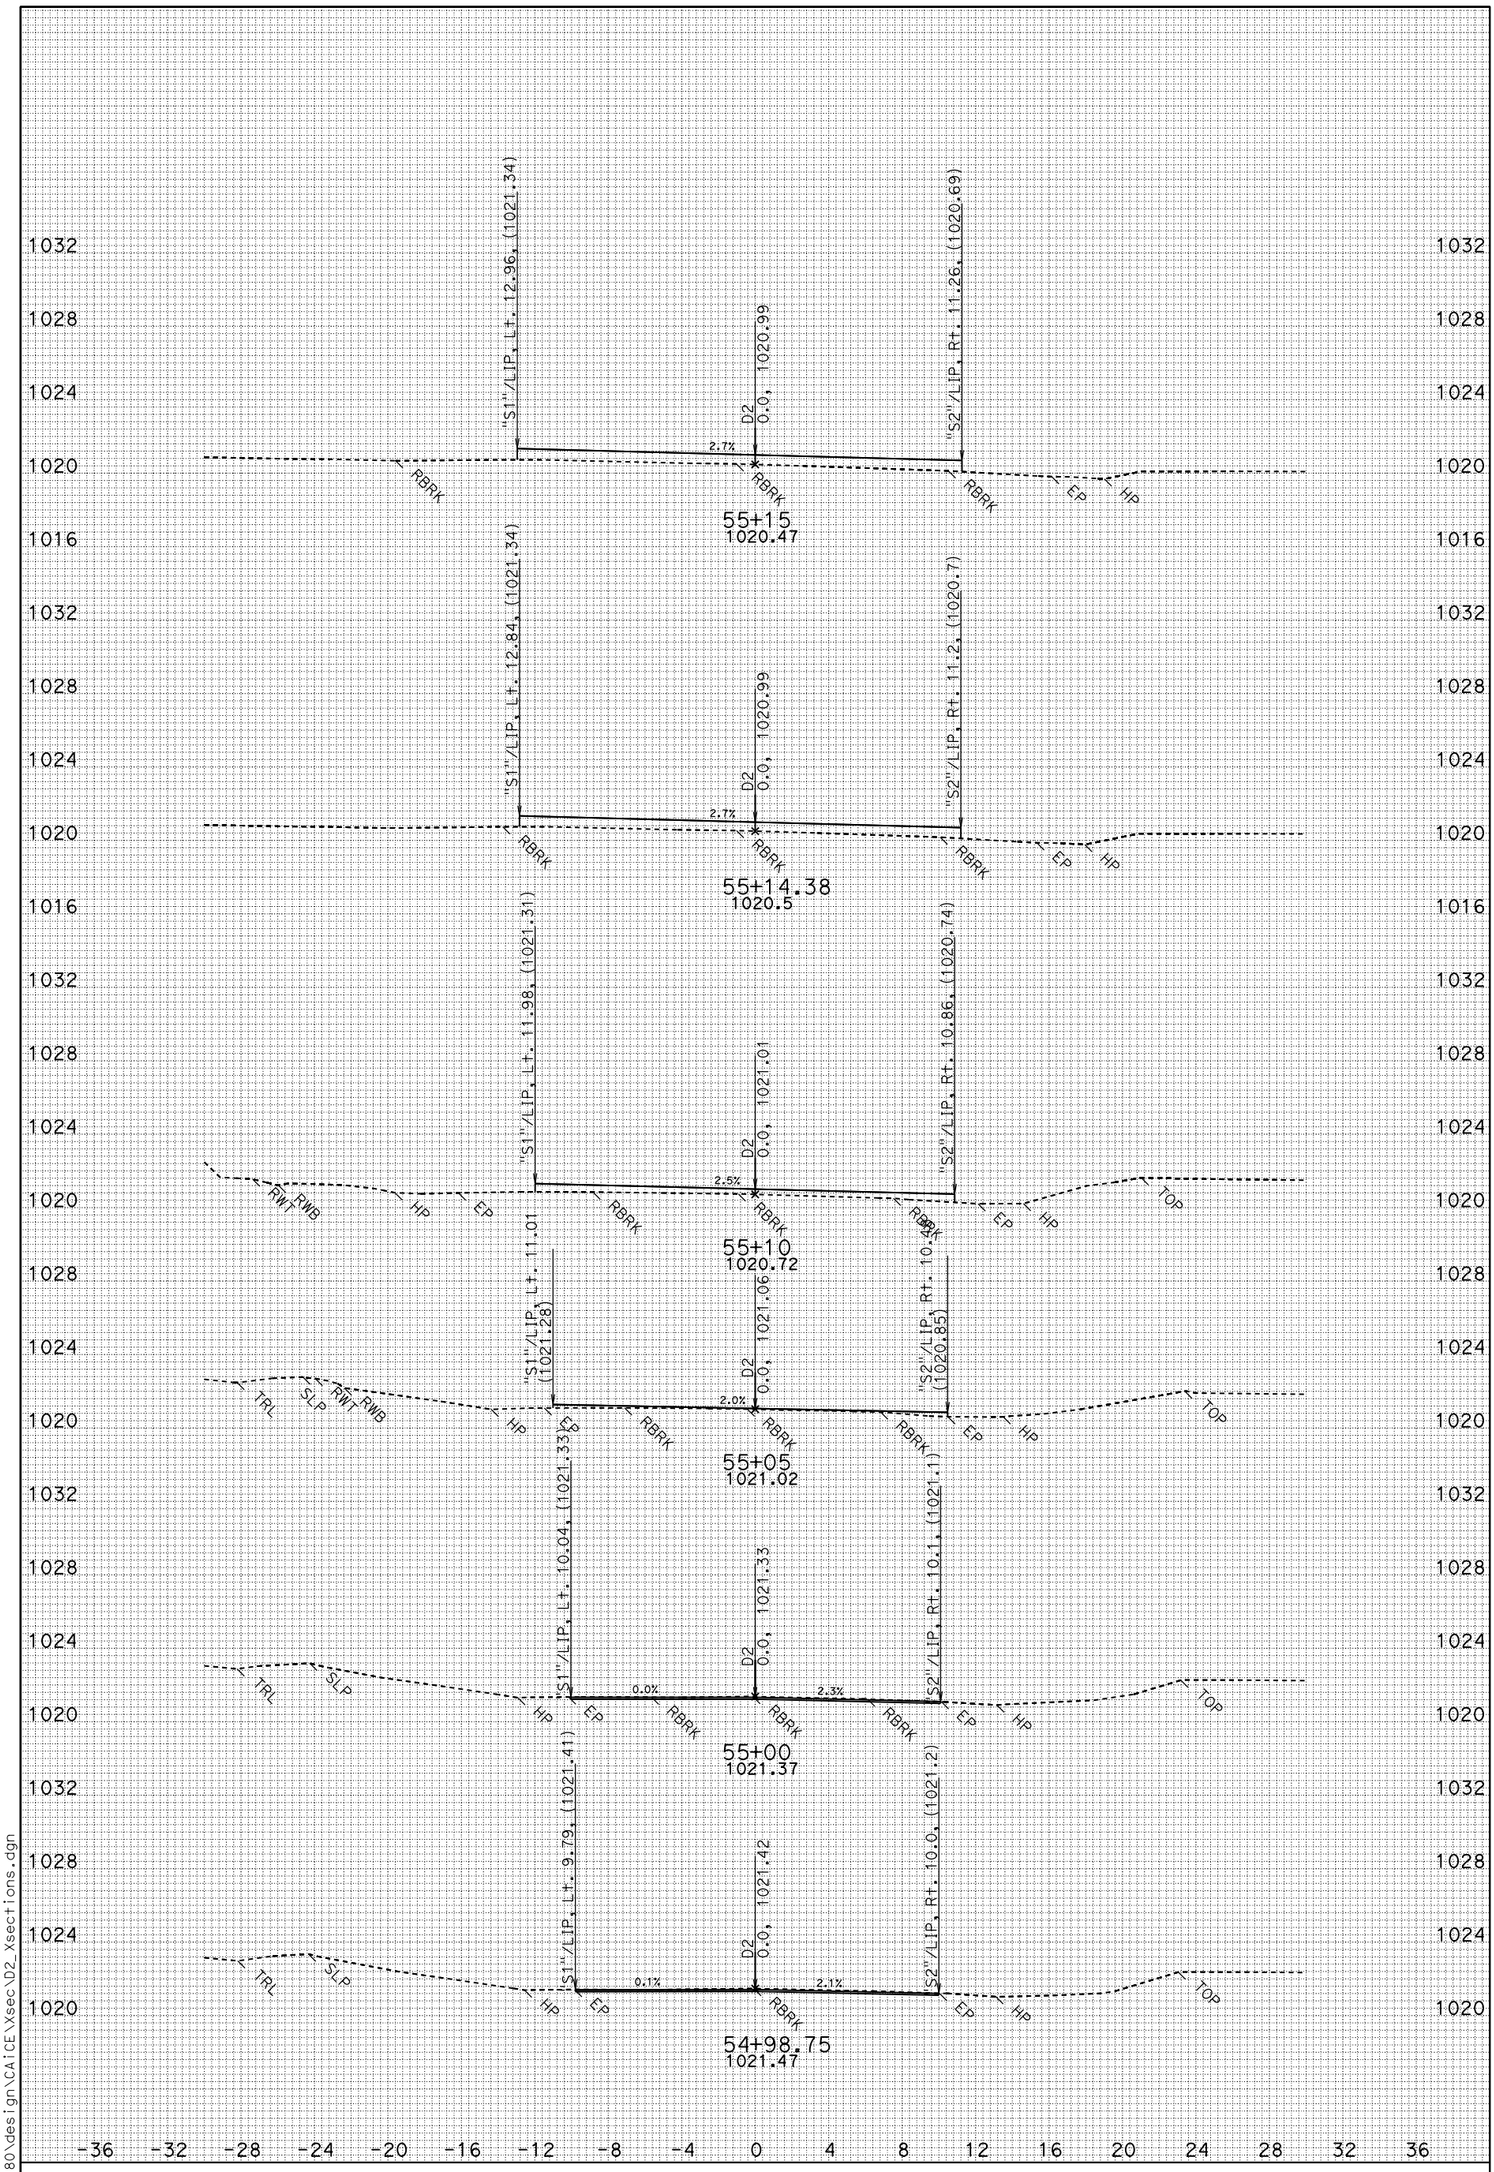

DATE: 5/14/2014

SCALE: 1" = 4' Horiz.
1" = 4' Vert.

PROJECT ID: New Old Shasta ADA

CONTRACT: 02-4G4804

DIST/CO/RTE/PM: Sha-299-18

CREATED BY: Michael Sullivan

D2

CROSS SECTIONS

SHEET 1 OF 2

P:\proj1\02\4G480\design\CA1CE\Xsec\D2_Xsections.dgn

FOR EARTHWORK DEVELOPMENT

All Dimensions are U.S. Survey Feet

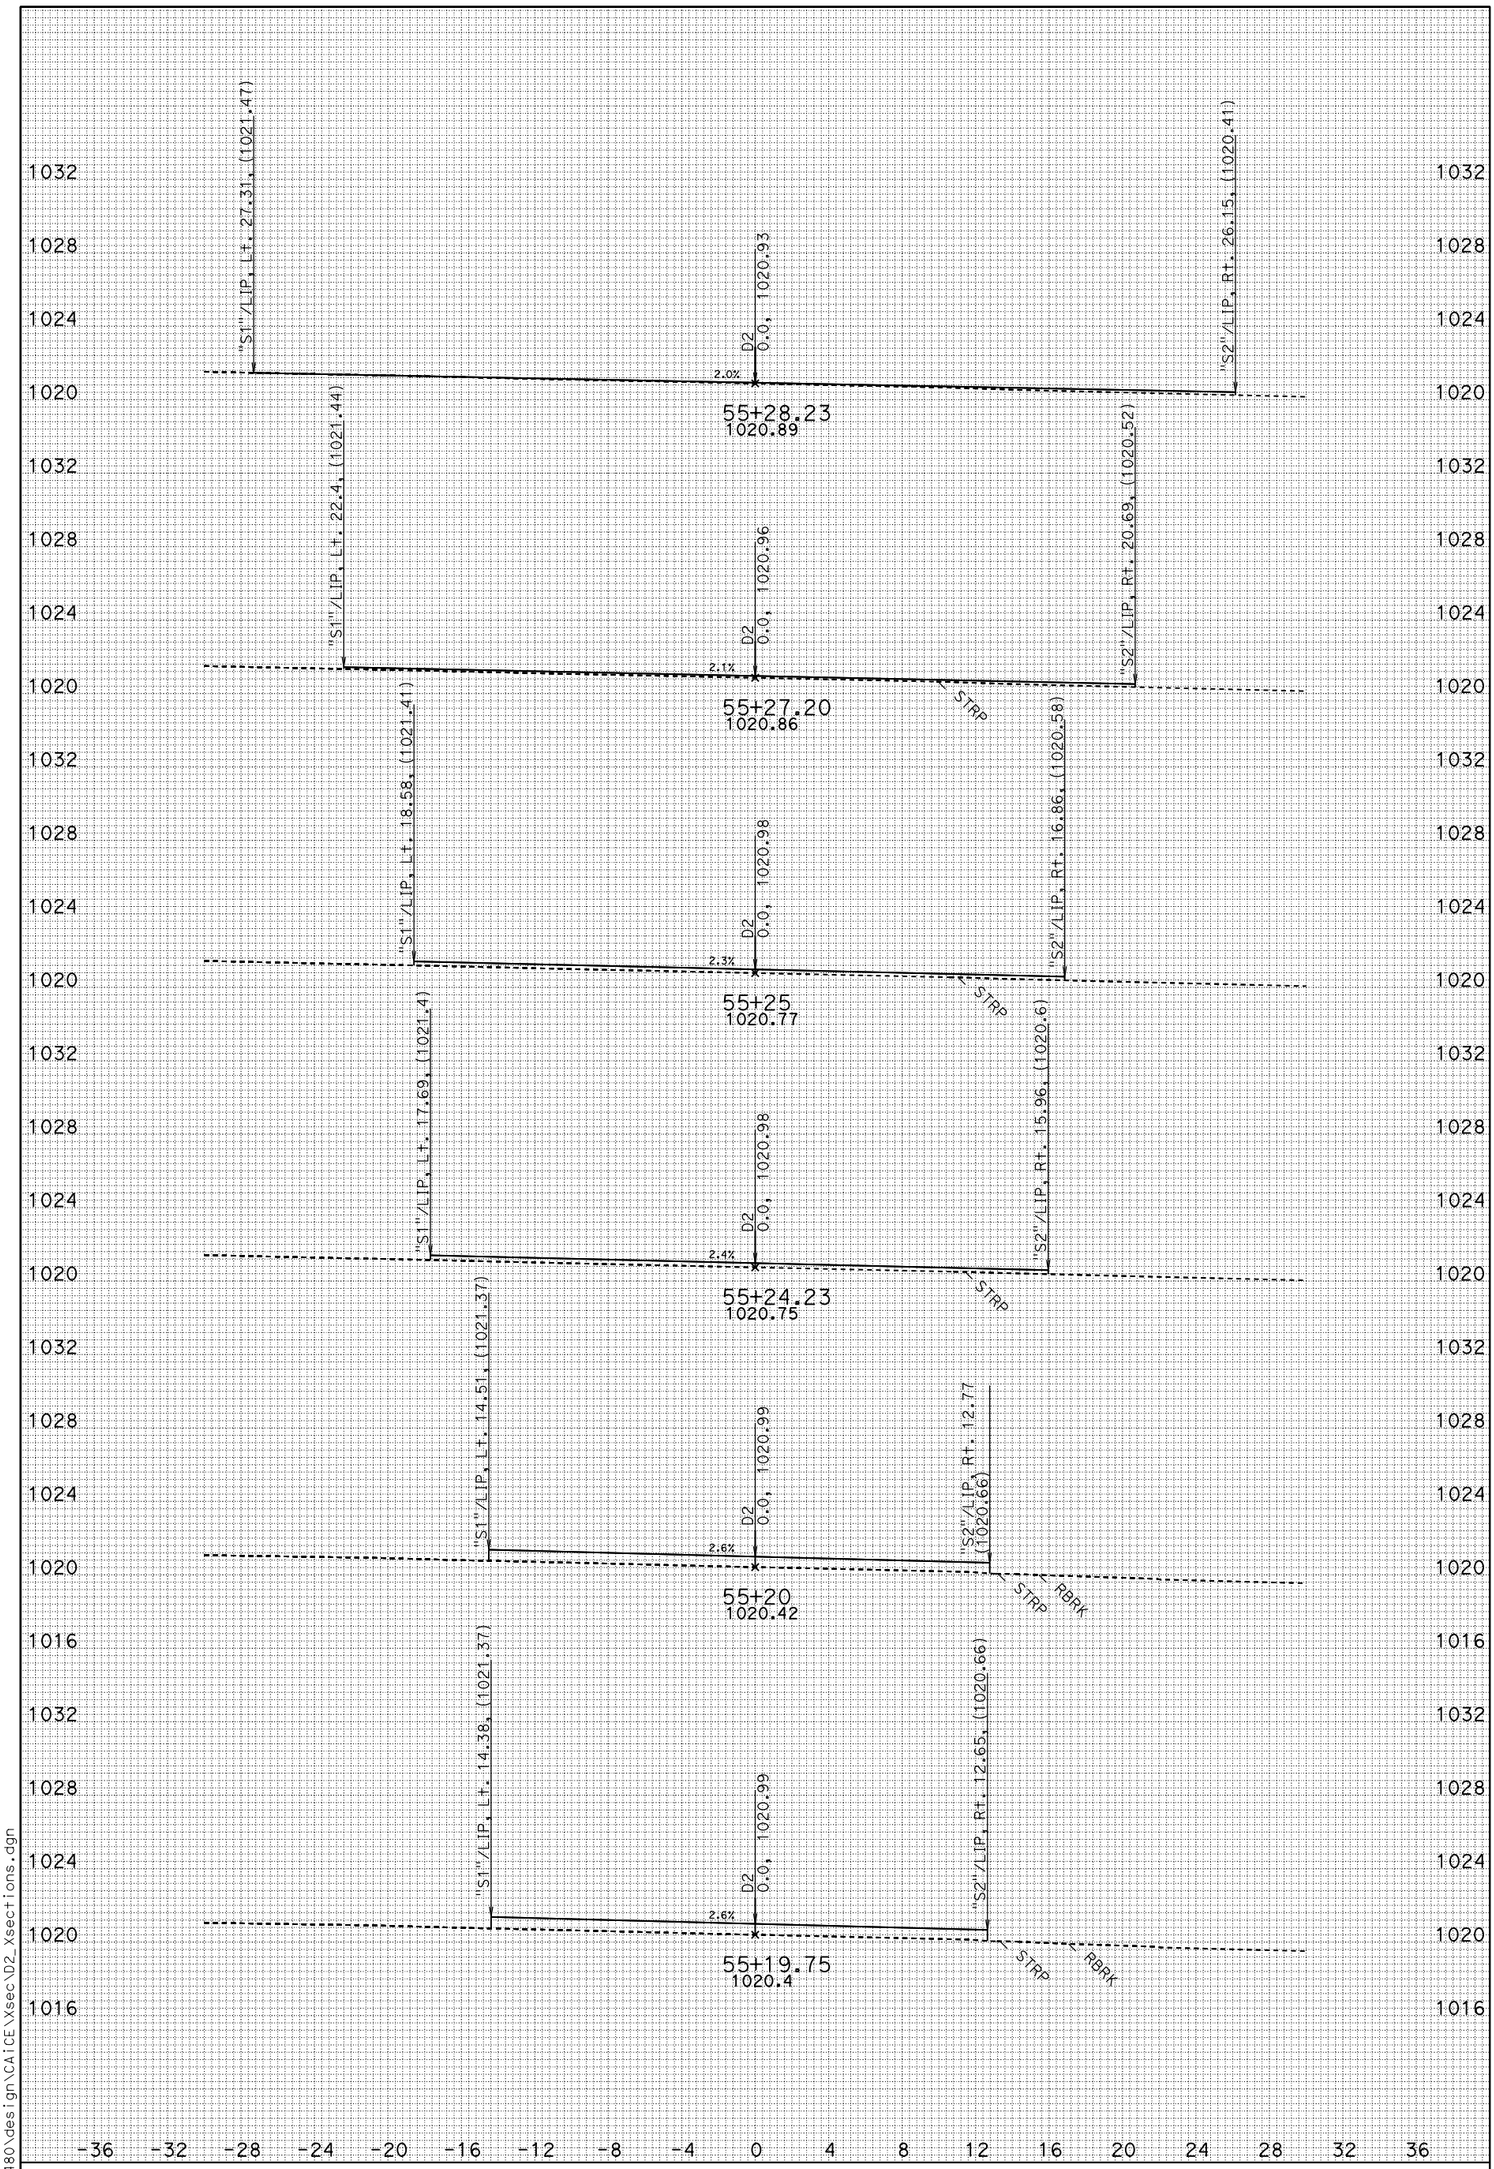

DATE: 5/14/2014

SCALE: 1" = 4' Horiz.
1" = 4' Vert.

PROJECT ID: New Old Shasta ADA

CONTRACT: 02-4G4804

DIST/CO/RTE/PM: Sha-299-18

CREATED BY: Michael Sullivan

D2

CROSS SECTIONS

SHEET 2 OF 2

P:\proj\02\4G480\design\CAICE\Xsec\D2_Xsections.dgn