FOR EARTHWORK DEVELOPMENT ONLY

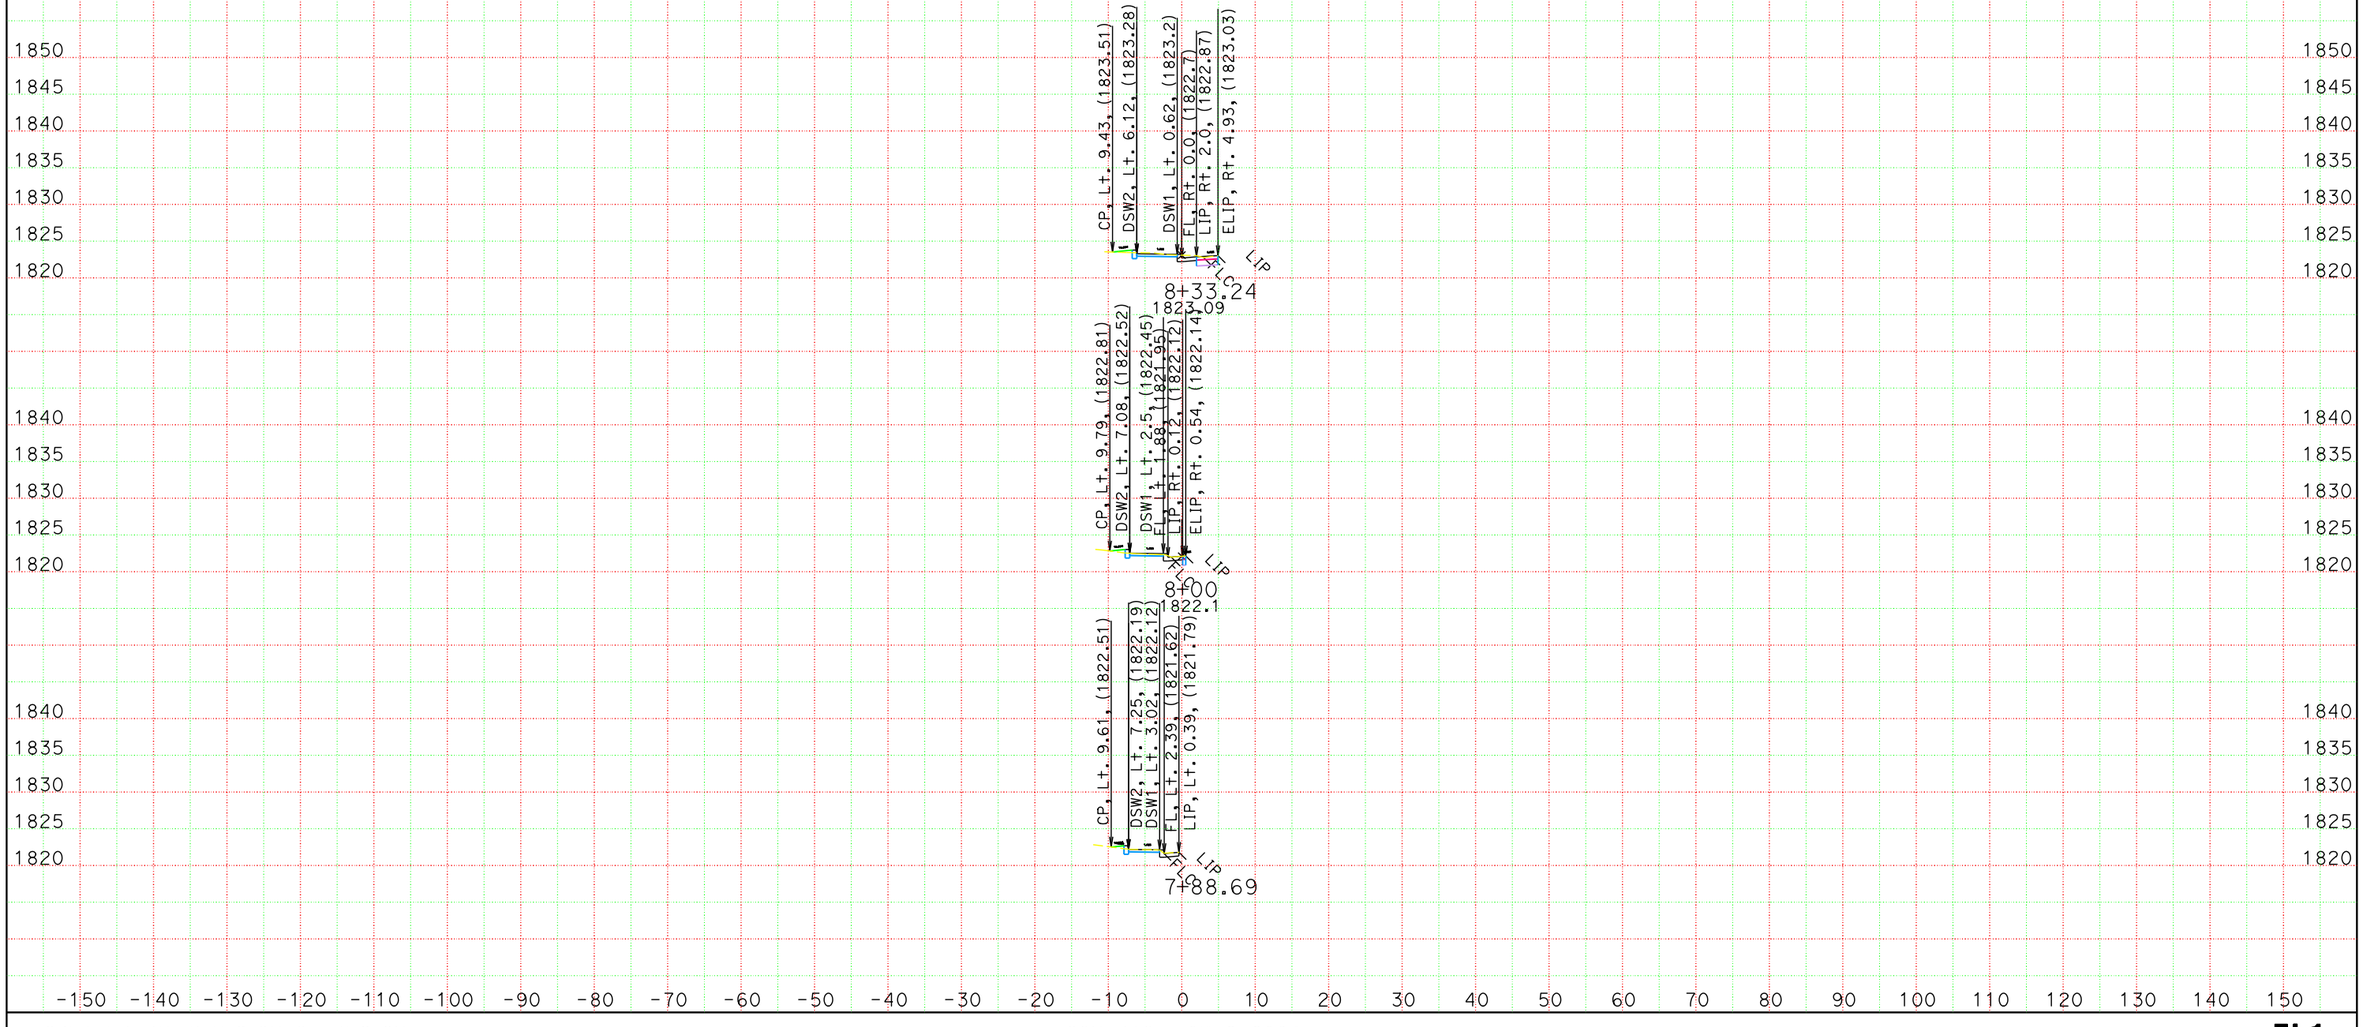

CREATED BY: DIVISION OF DESIGN
DATE: 2/17/2015

CONTRACT: 03-2F6004
DIST/CO/RTE/PM: 03/ED/49/15
PROJECT ID: 0300020632

SCALE: 1" = 10' Horiz.
1" = 10' Vert.

All Dimensions are US Survey Feet

FL1
CROSS SECTIONS
SHEET 1 OF 13

FOR EARTHWORK DEVELOPMENT ONLY

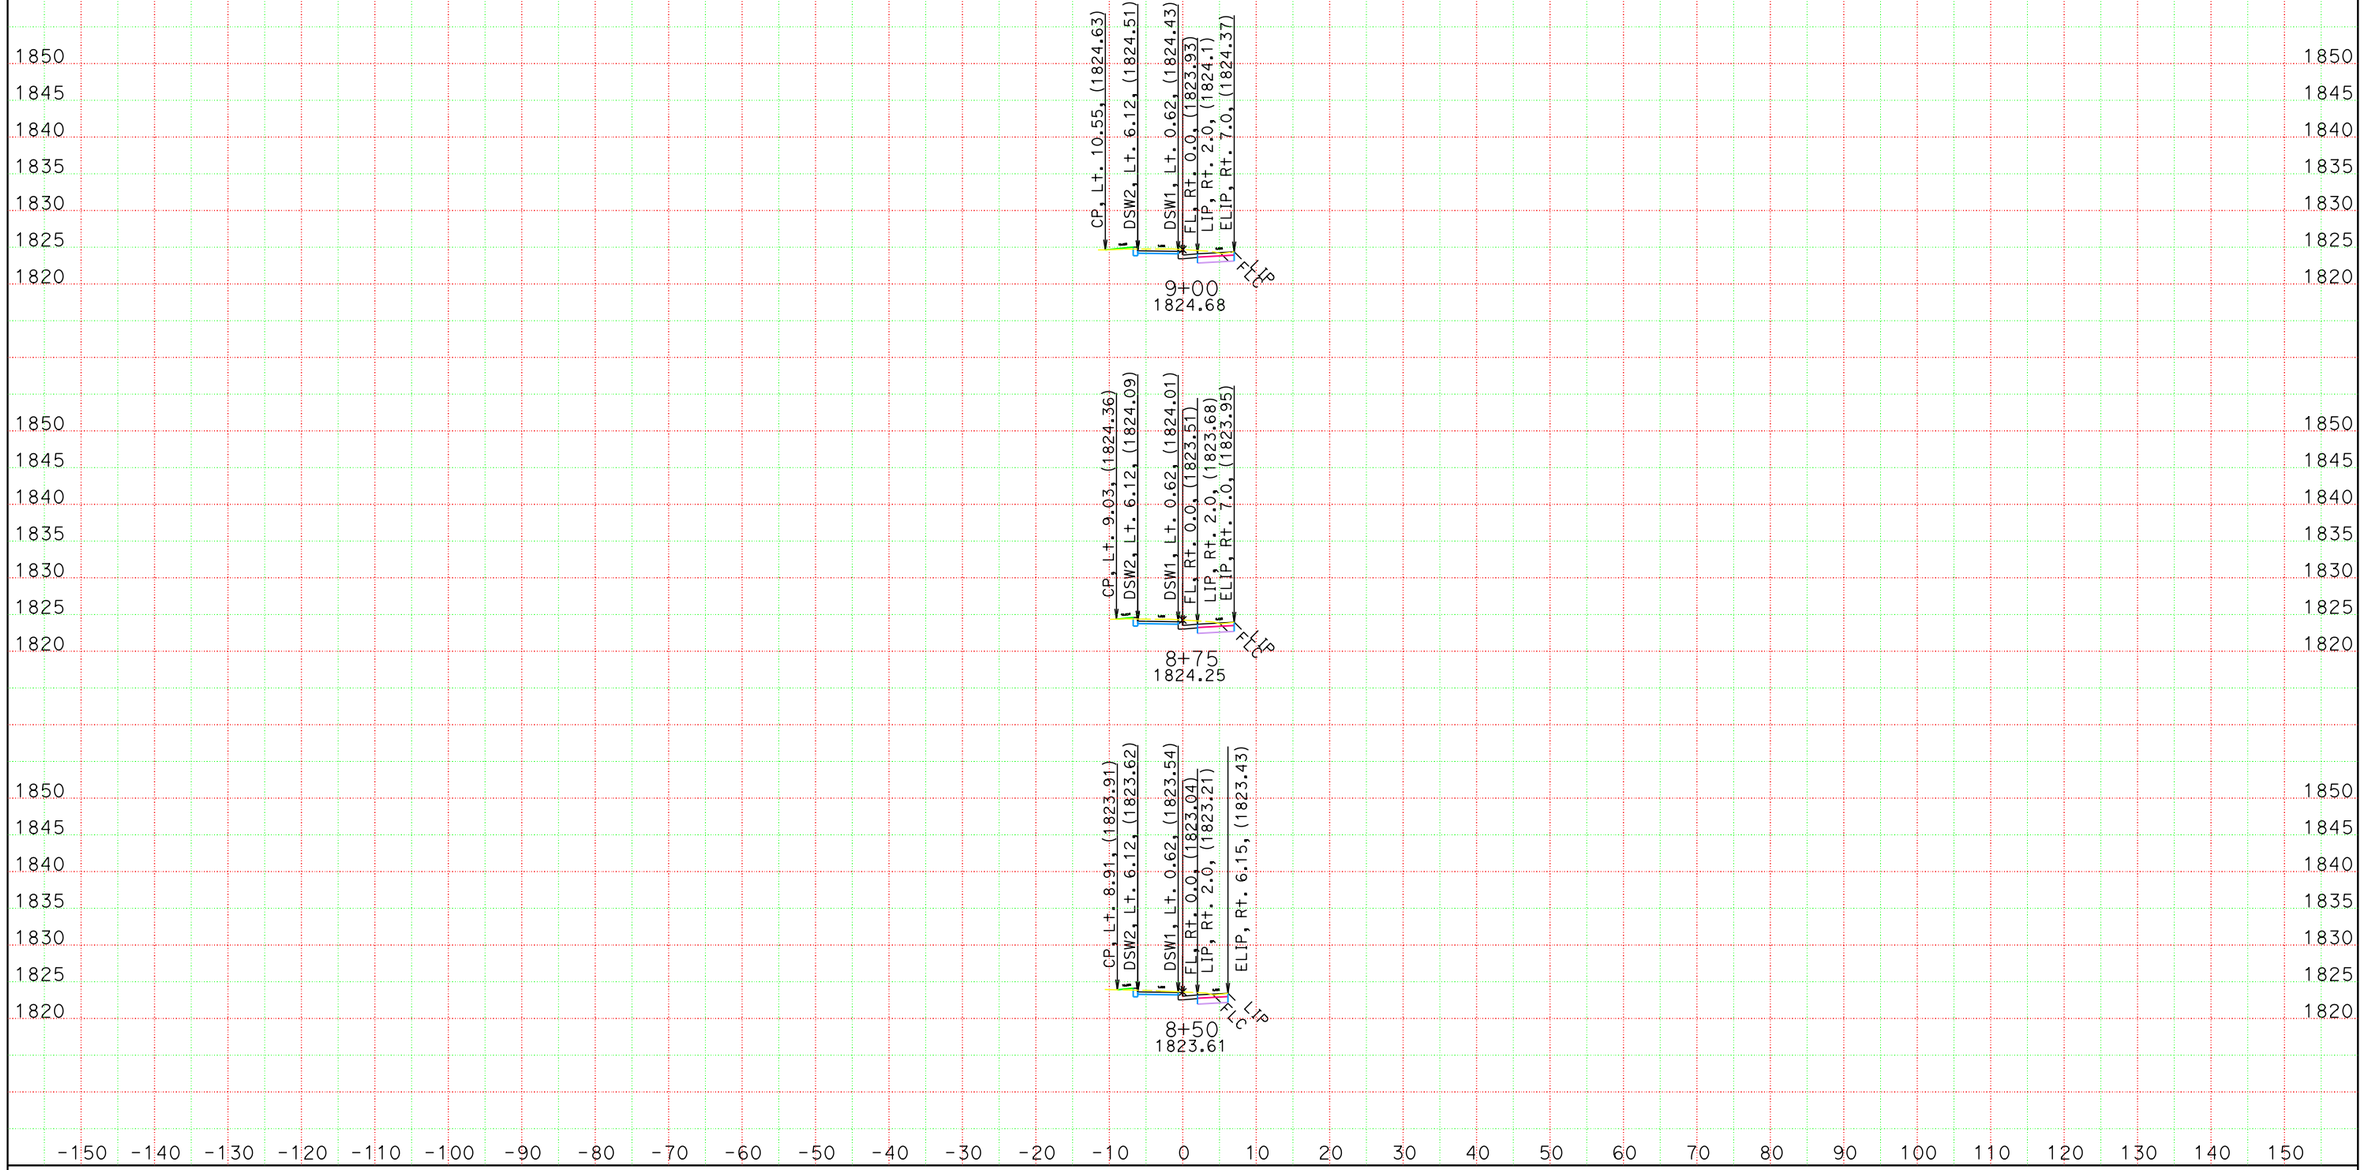

CREATED BY: DIVISION OF DESIGN
DATE: 2/17/2015

CONTRACT: 03-2F6004
DIST/CO/RTE/PM: 03/ED/49/15
PROJECT ID: 0300020632

SCALE: 1" = 10' Horiz.
1" = 10' Vert.

All Dimensions are US Survey Feet

FL1
CROSS SECTIONS
SHEET 2 OF 13

FOR EARTHWORK DEVELOPMENT ONLY

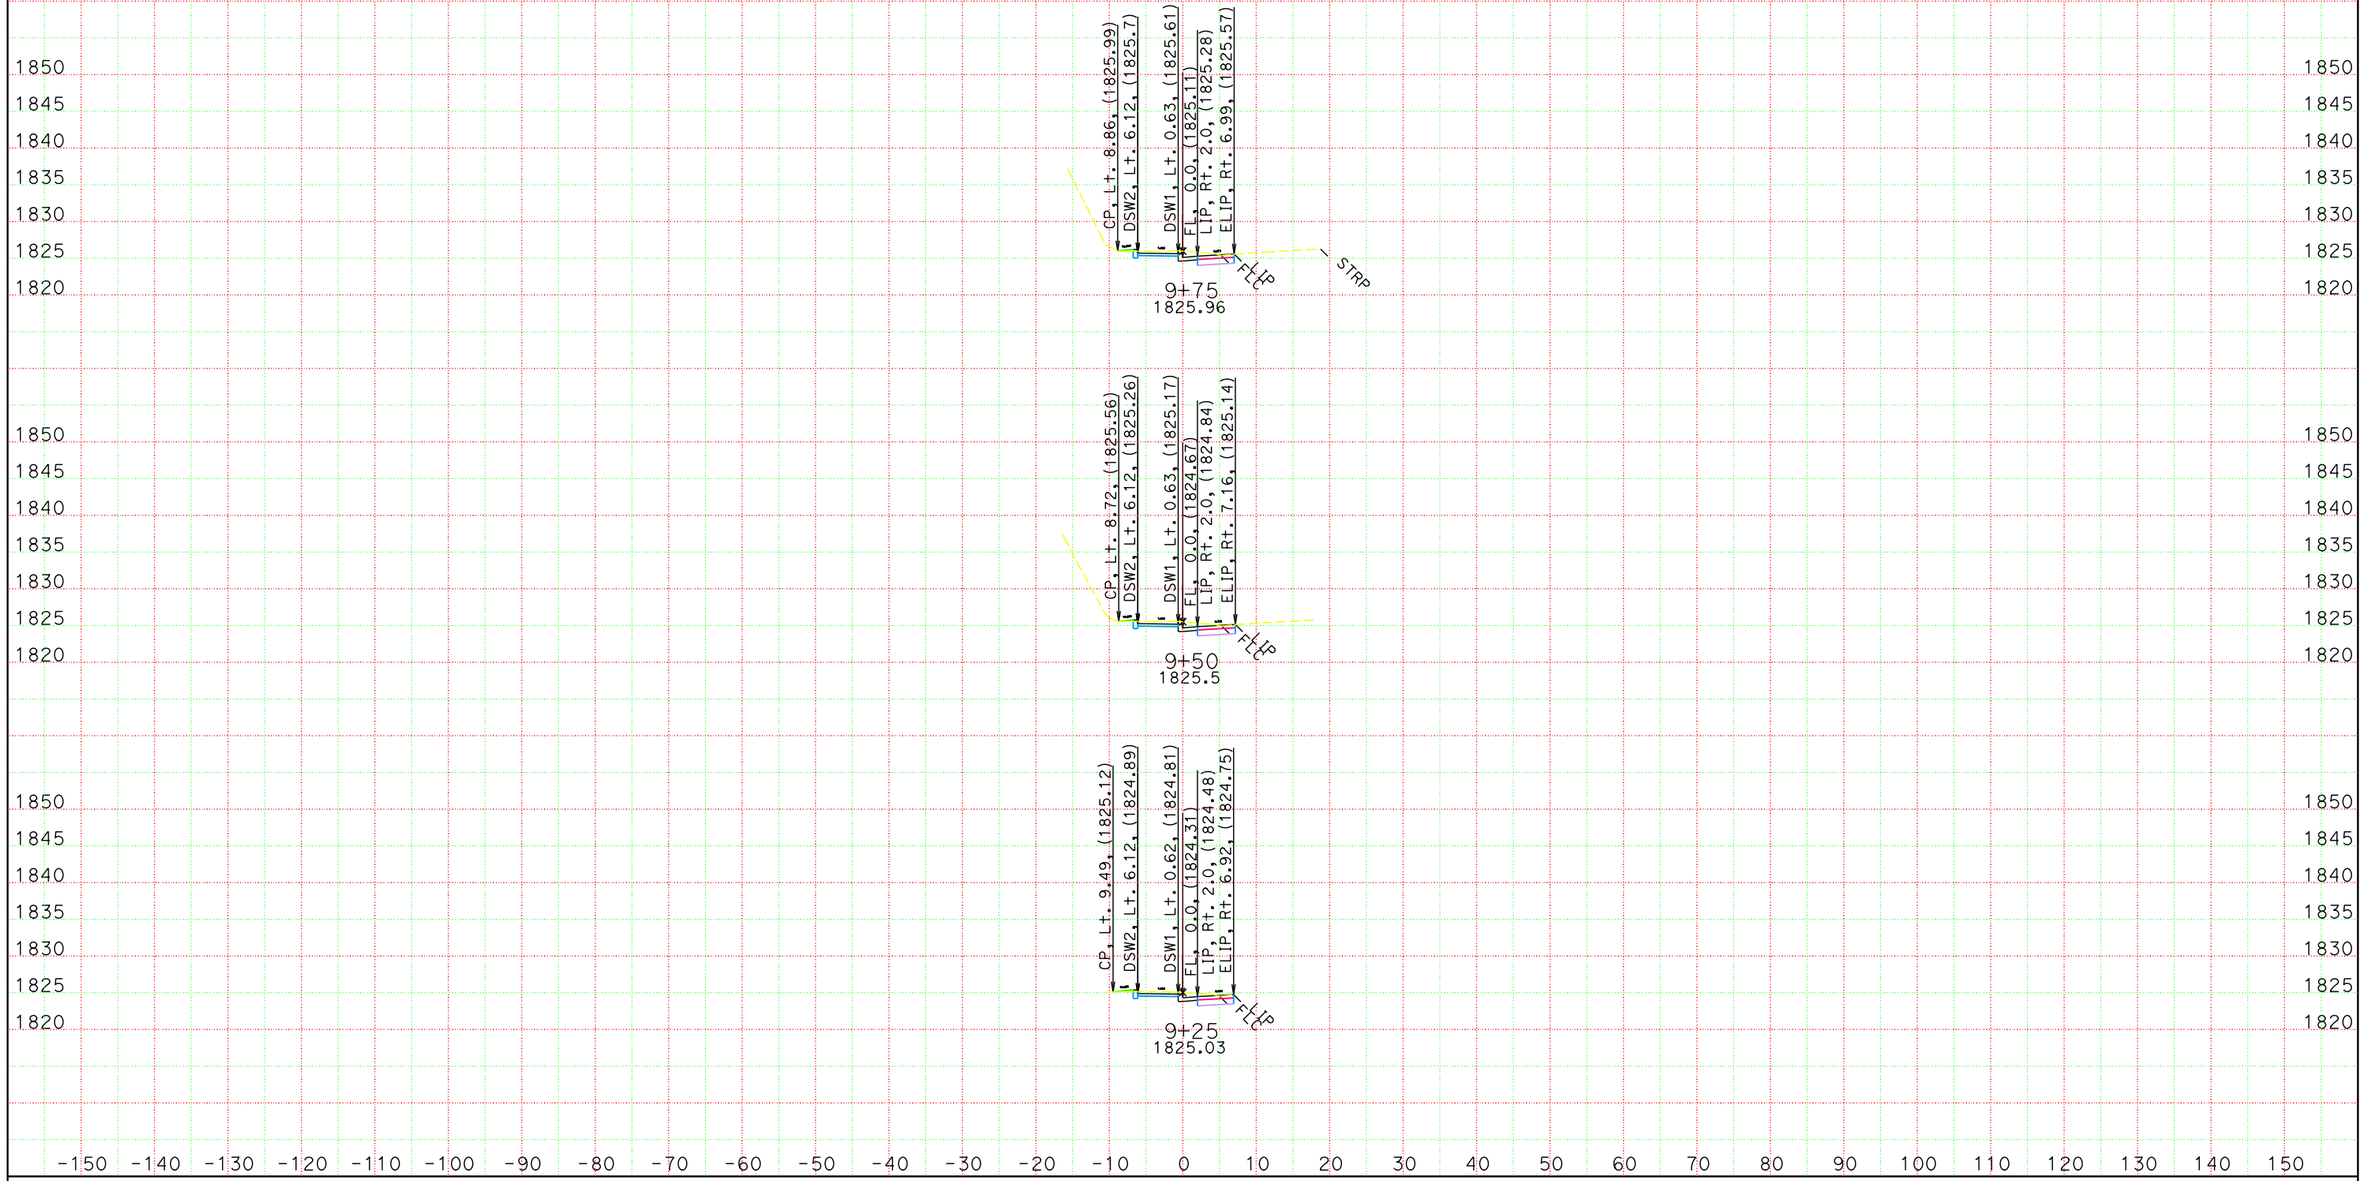

CREATED BY: DIVISION OF DESIGN
DATE: 2/17/2015

CONTRACT: 03-2F6004
DIST/CO/RTE/PM: 03/ED/49/15
PROJECT ID: 0300020632

SCALE: 1" = 10' Horiz.
1" = 10' Vert.

All Dimensions are US Survey Feet

FL1
CROSS SECTIONS
SHEET 3 OF 13

FOR EARTHWORK DEVELOPMENT ONLY

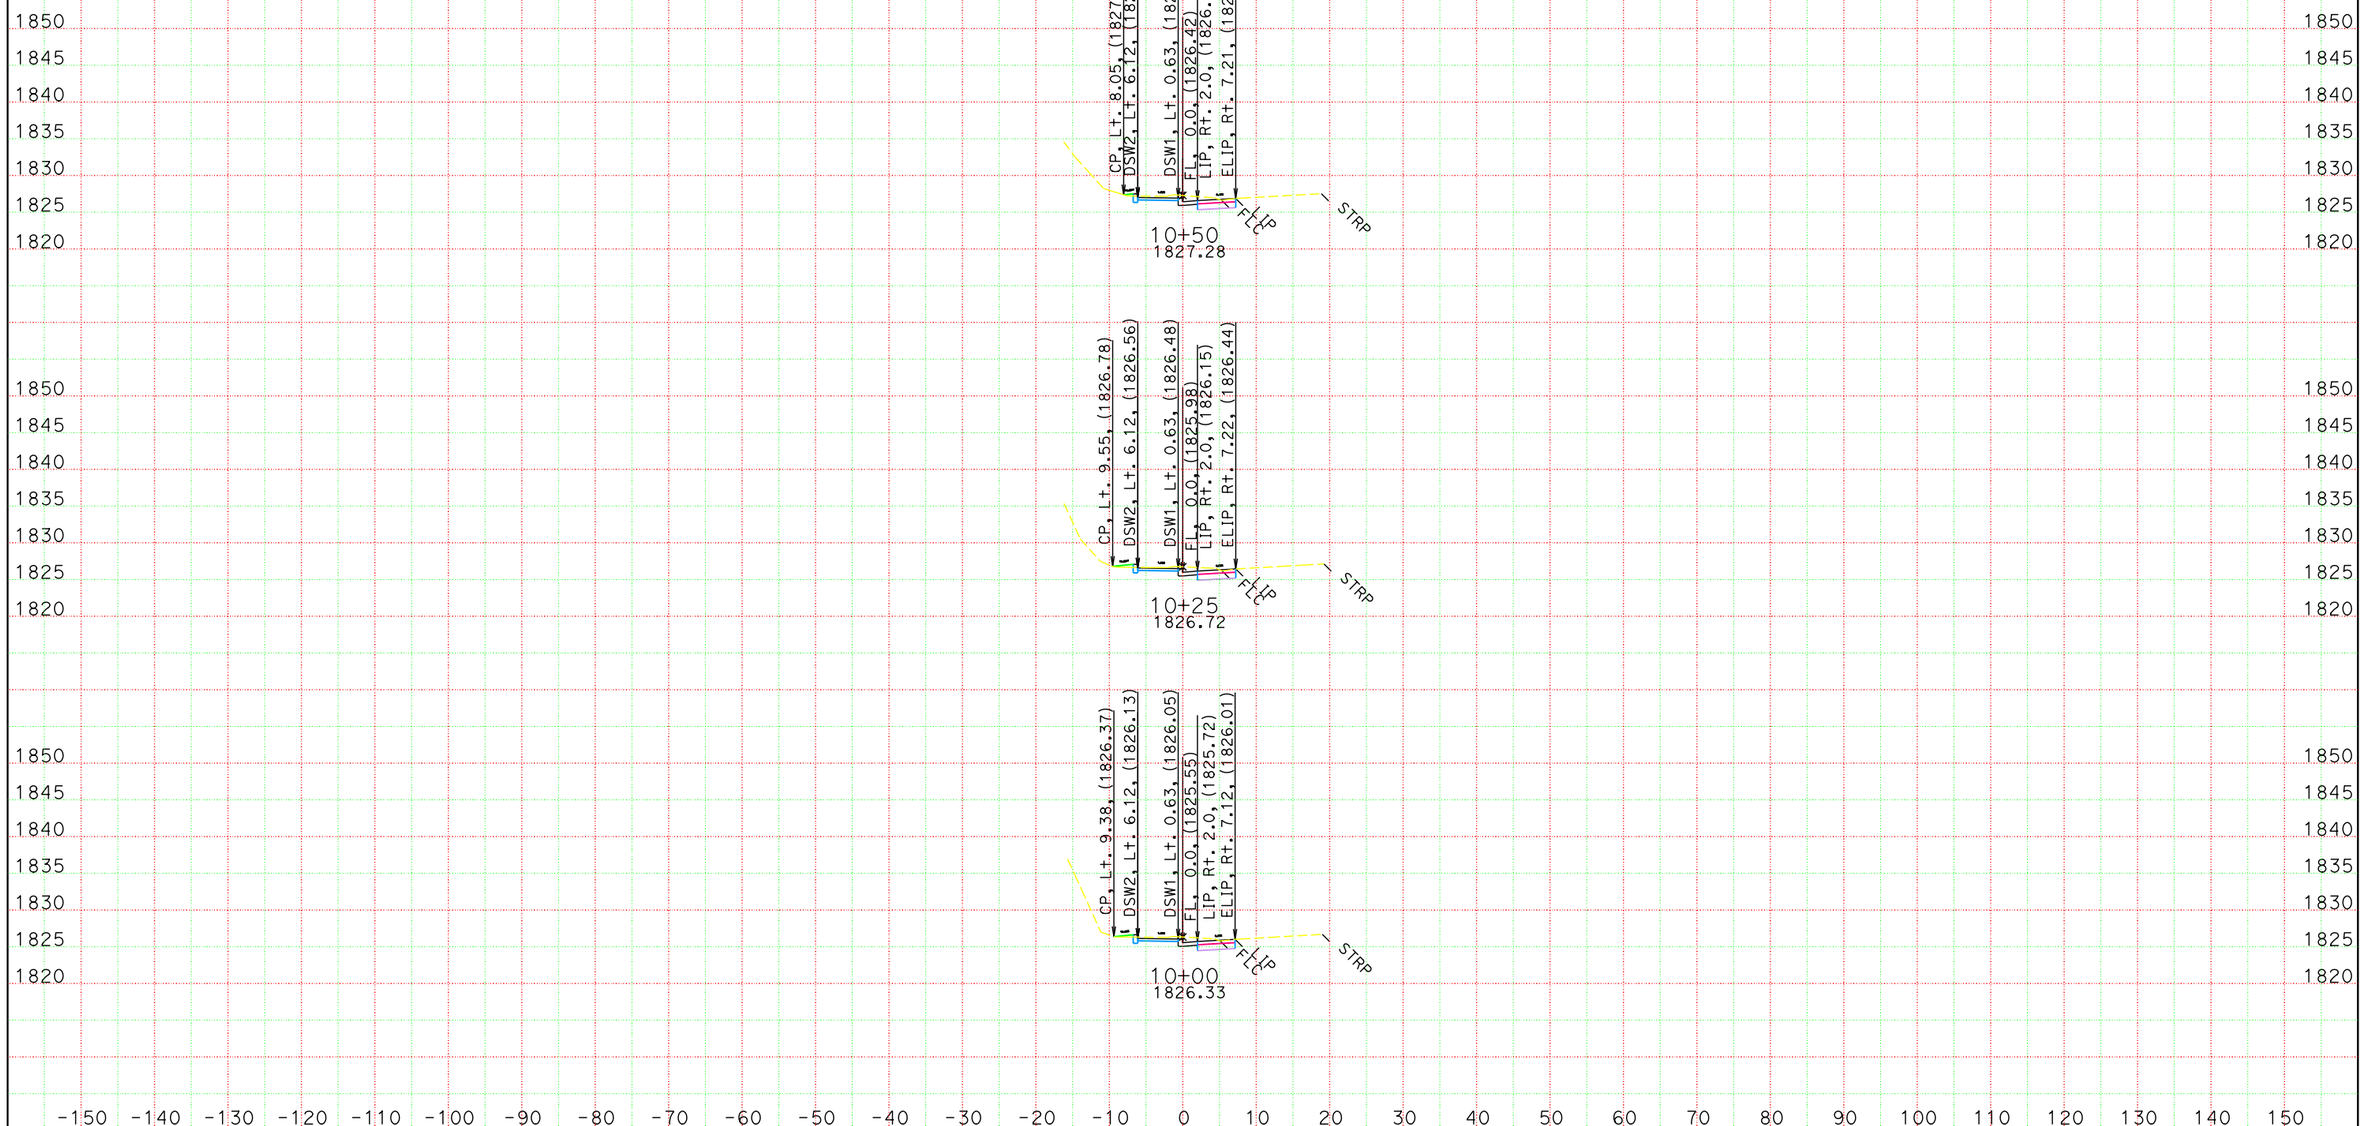

CREATED BY: DIVISION OF DESIGN
DATE: 2/17/2015

CONTRACT: 03-2F6004
DIST/CO/RTE/PM: 03/ED/49/15
PROJECT ID: 0300020632

SCALE: 1" = 10' Horiz.
1" = 10' Vert.

All Dimensions are US Survey Feet

FL1
CROSS SECTIONS
SHEET 4 OF 13

FOR EARTHWORK DEVELOPMENT ONLY

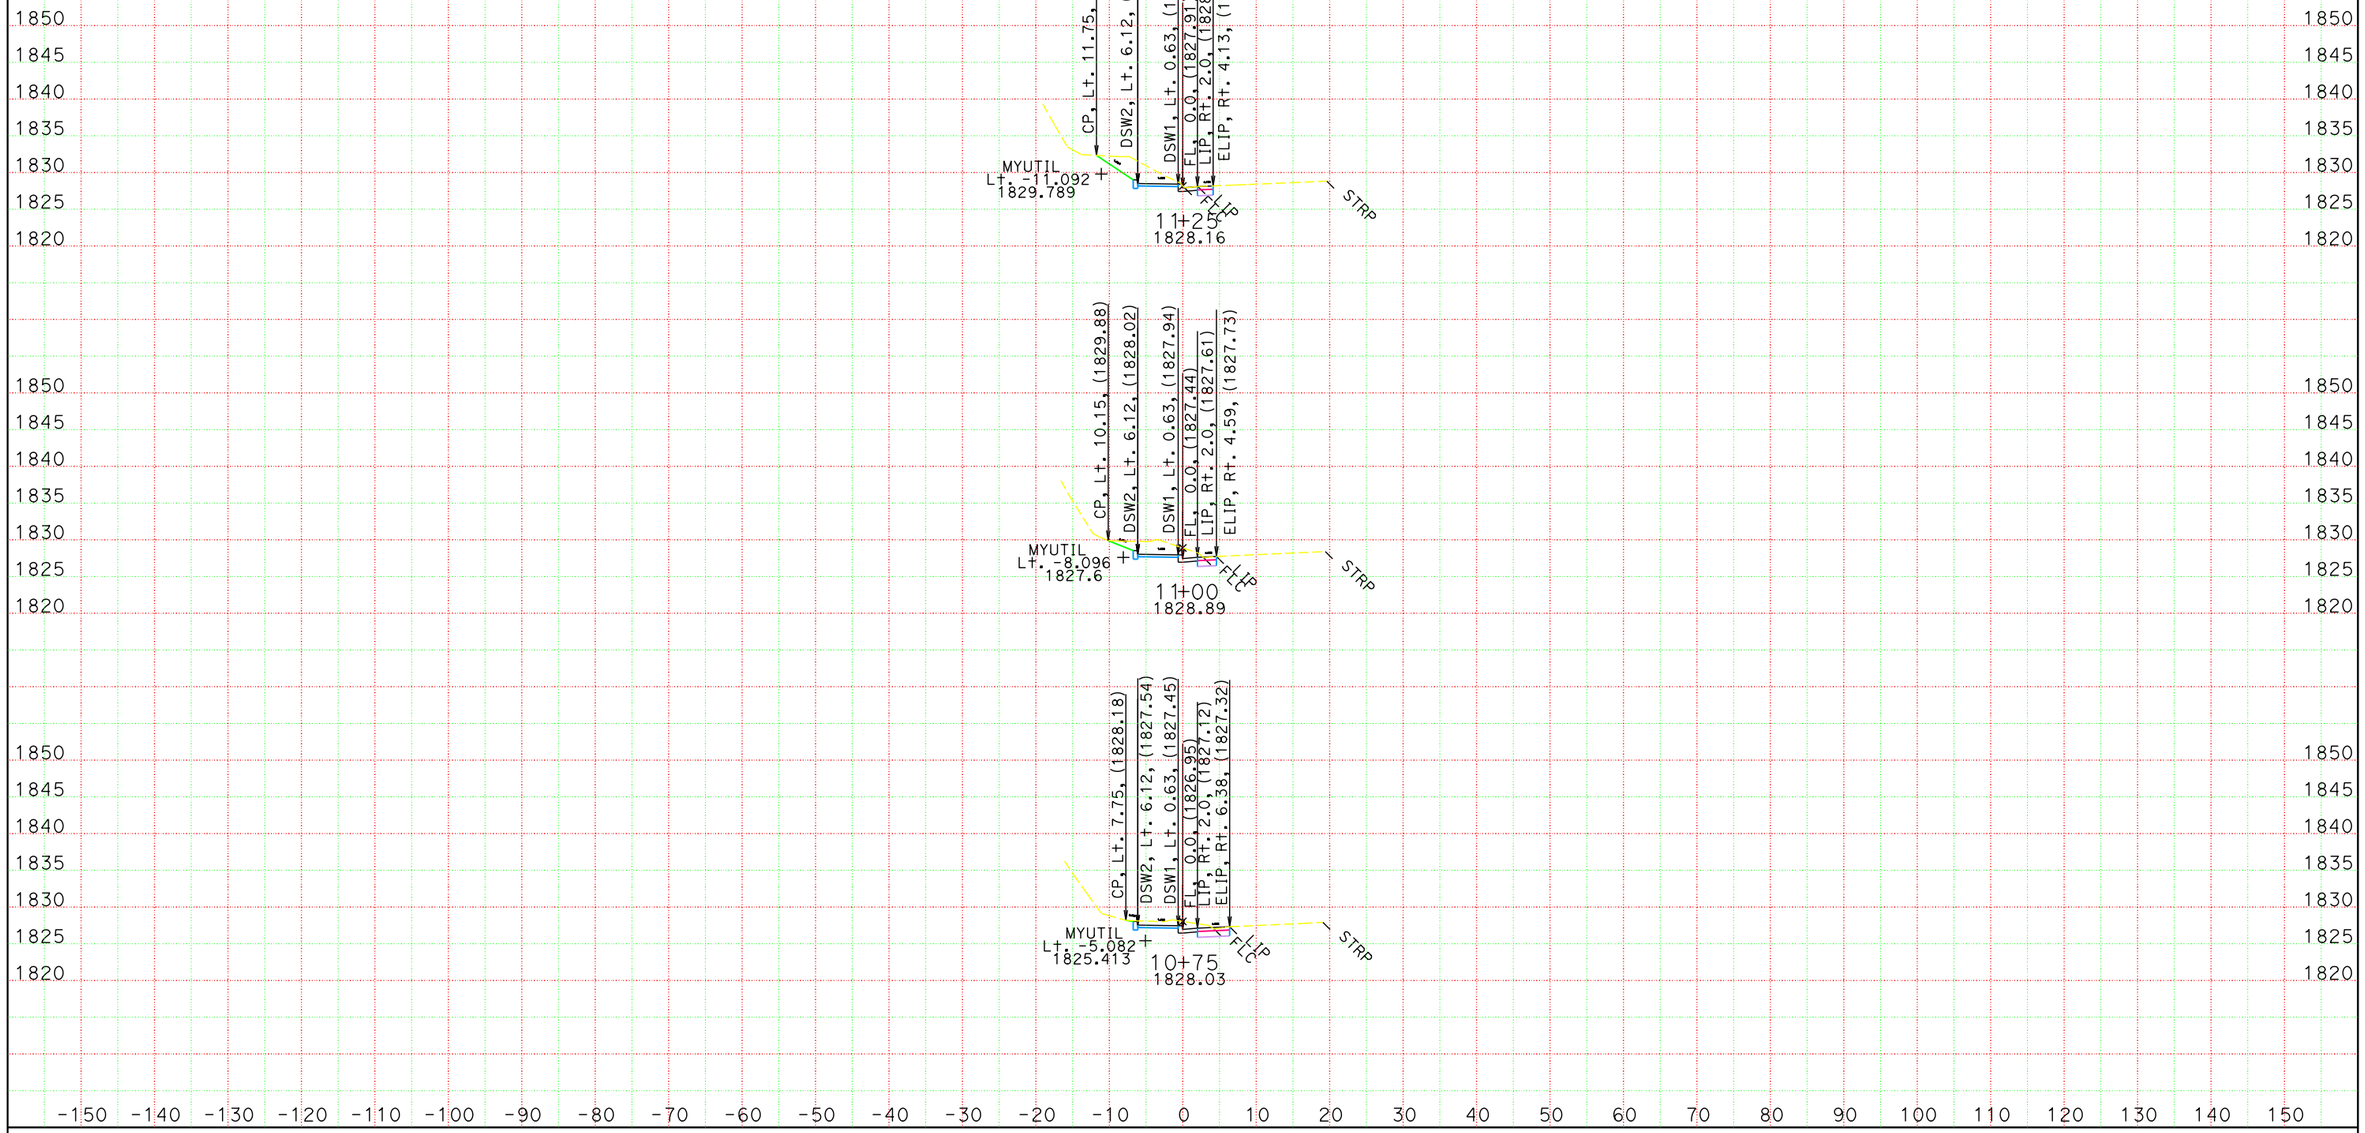

CREATED BY: DIVISION OF DESIGN
DATE: 2/17/2015

CONTRACT: 03-2F6004
DIST/CO/RTE/PM: 03/ED/49/15
PROJECT ID: 0300020632

SCALE: 1" = 10' Horiz.
1" = 10' Vert.

All Dimensions are US Survey Feet

FL1
CROSS SECTIONS
SHEET 5 OF 13

FOR EARTHWORK DEVELOPMENT ONLY

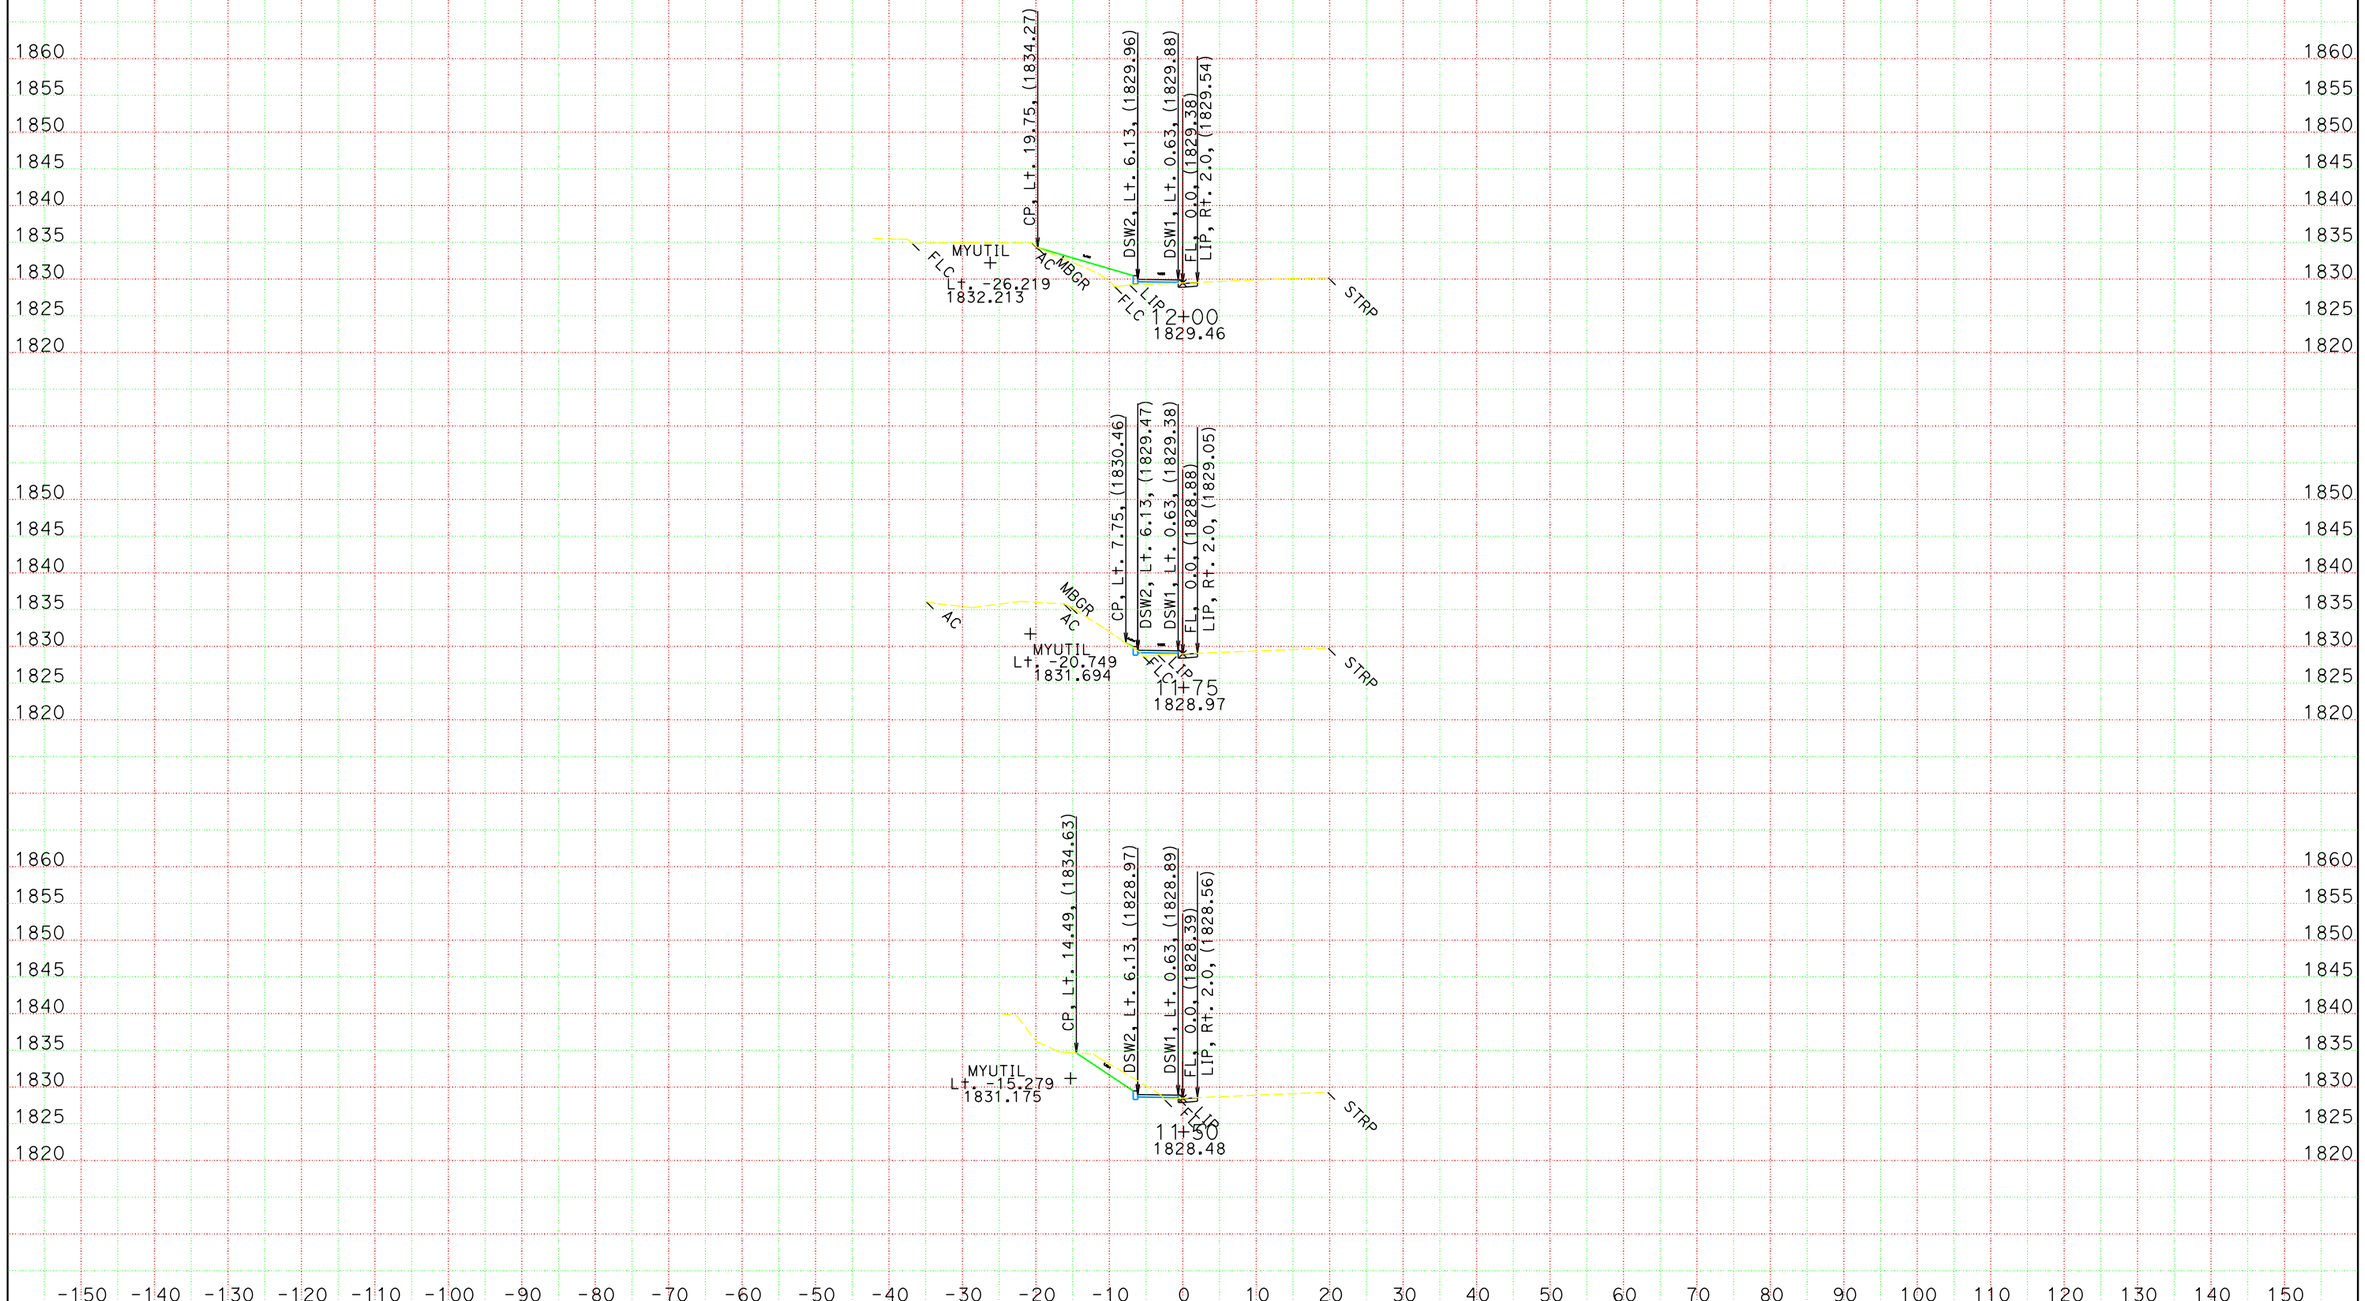

CREATED BY: DIVISION OF DESIGN
DATE: 2/17/2015

CONTRACT: 03-2F6004
DIST/CO/RTE/PM: 03/ED/49/15
PROJECT ID: 0300020632

SCALE: 1" = 10' Horiz.
1" = 10' Vert.

All Dimensions are US Survey Feet

FL1
CROSS SECTIONS

FOR EARTHWORK DEVELOPMENT ONLY

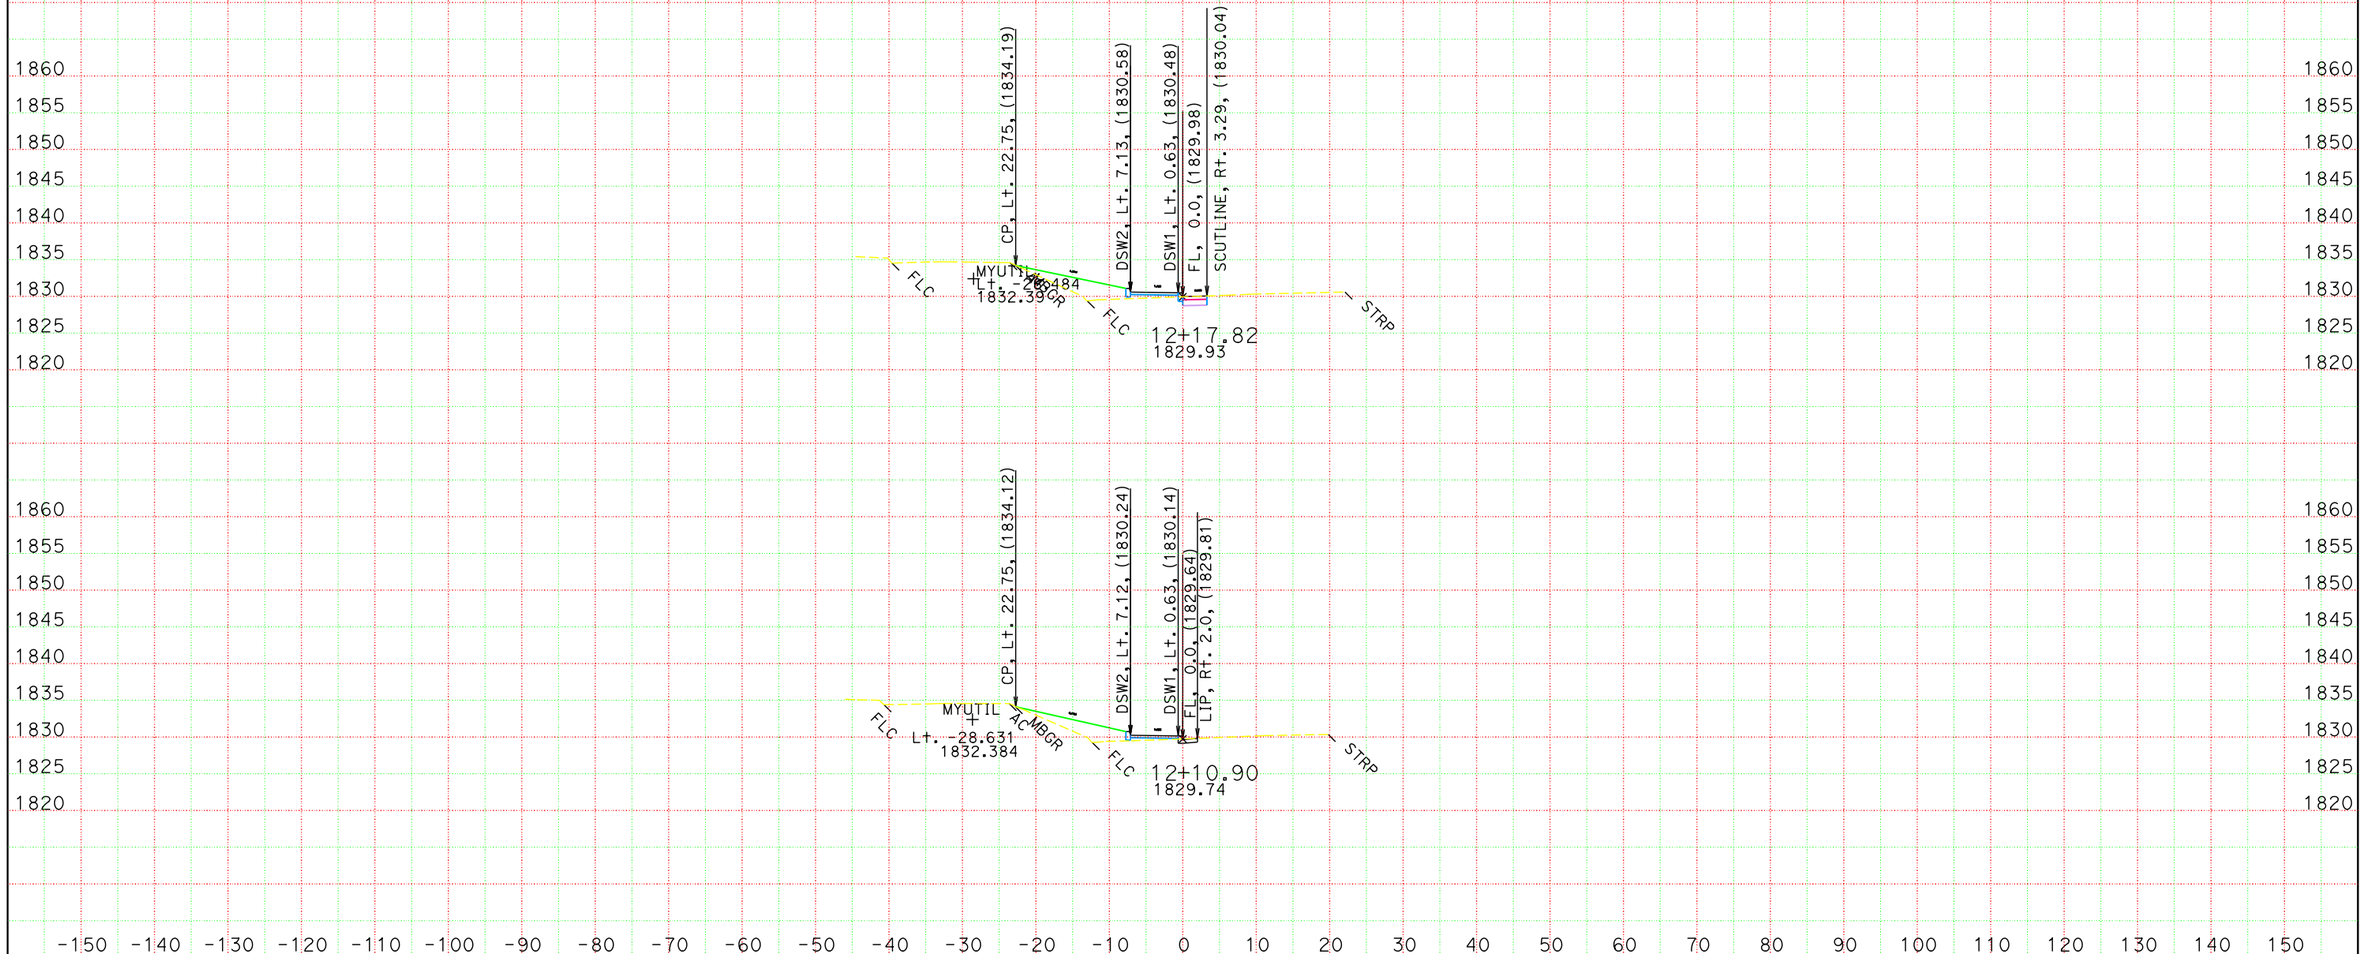

CREATED BY: DIVISION OF DESIGN
DATE: 2/17/2015

CONTRACT: 03-2F6004
DIST/CO/RTE/PM: 03/ED/49/15
PROJECT ID: 0300020632

SCALE: 1" = 10' Horiz.
1" = 10' Vert.

All Dimensions are US Survey Feet

FL1
CROSS SECTIONS
SHEET 7 OF 13

FOR EARTHWORK DEVELOPMENT ONLY

CREATED BY: DIVISION OF DESIGN
DATE: 2/17/2015

CONTRACT: 03-2F6004
DIST/CO/RTE/PM: 03/ED/49/15
PROJECT ID: 0300020632

SCALE: 1" = 10' Horiz.
1" = 10' Vert.

All Dimensions are US Survey Feet

FL1
CROSS SECTIONS
SHEET 8 OF 13

FOR EARTHWORK DEVELOPMENT ONLY

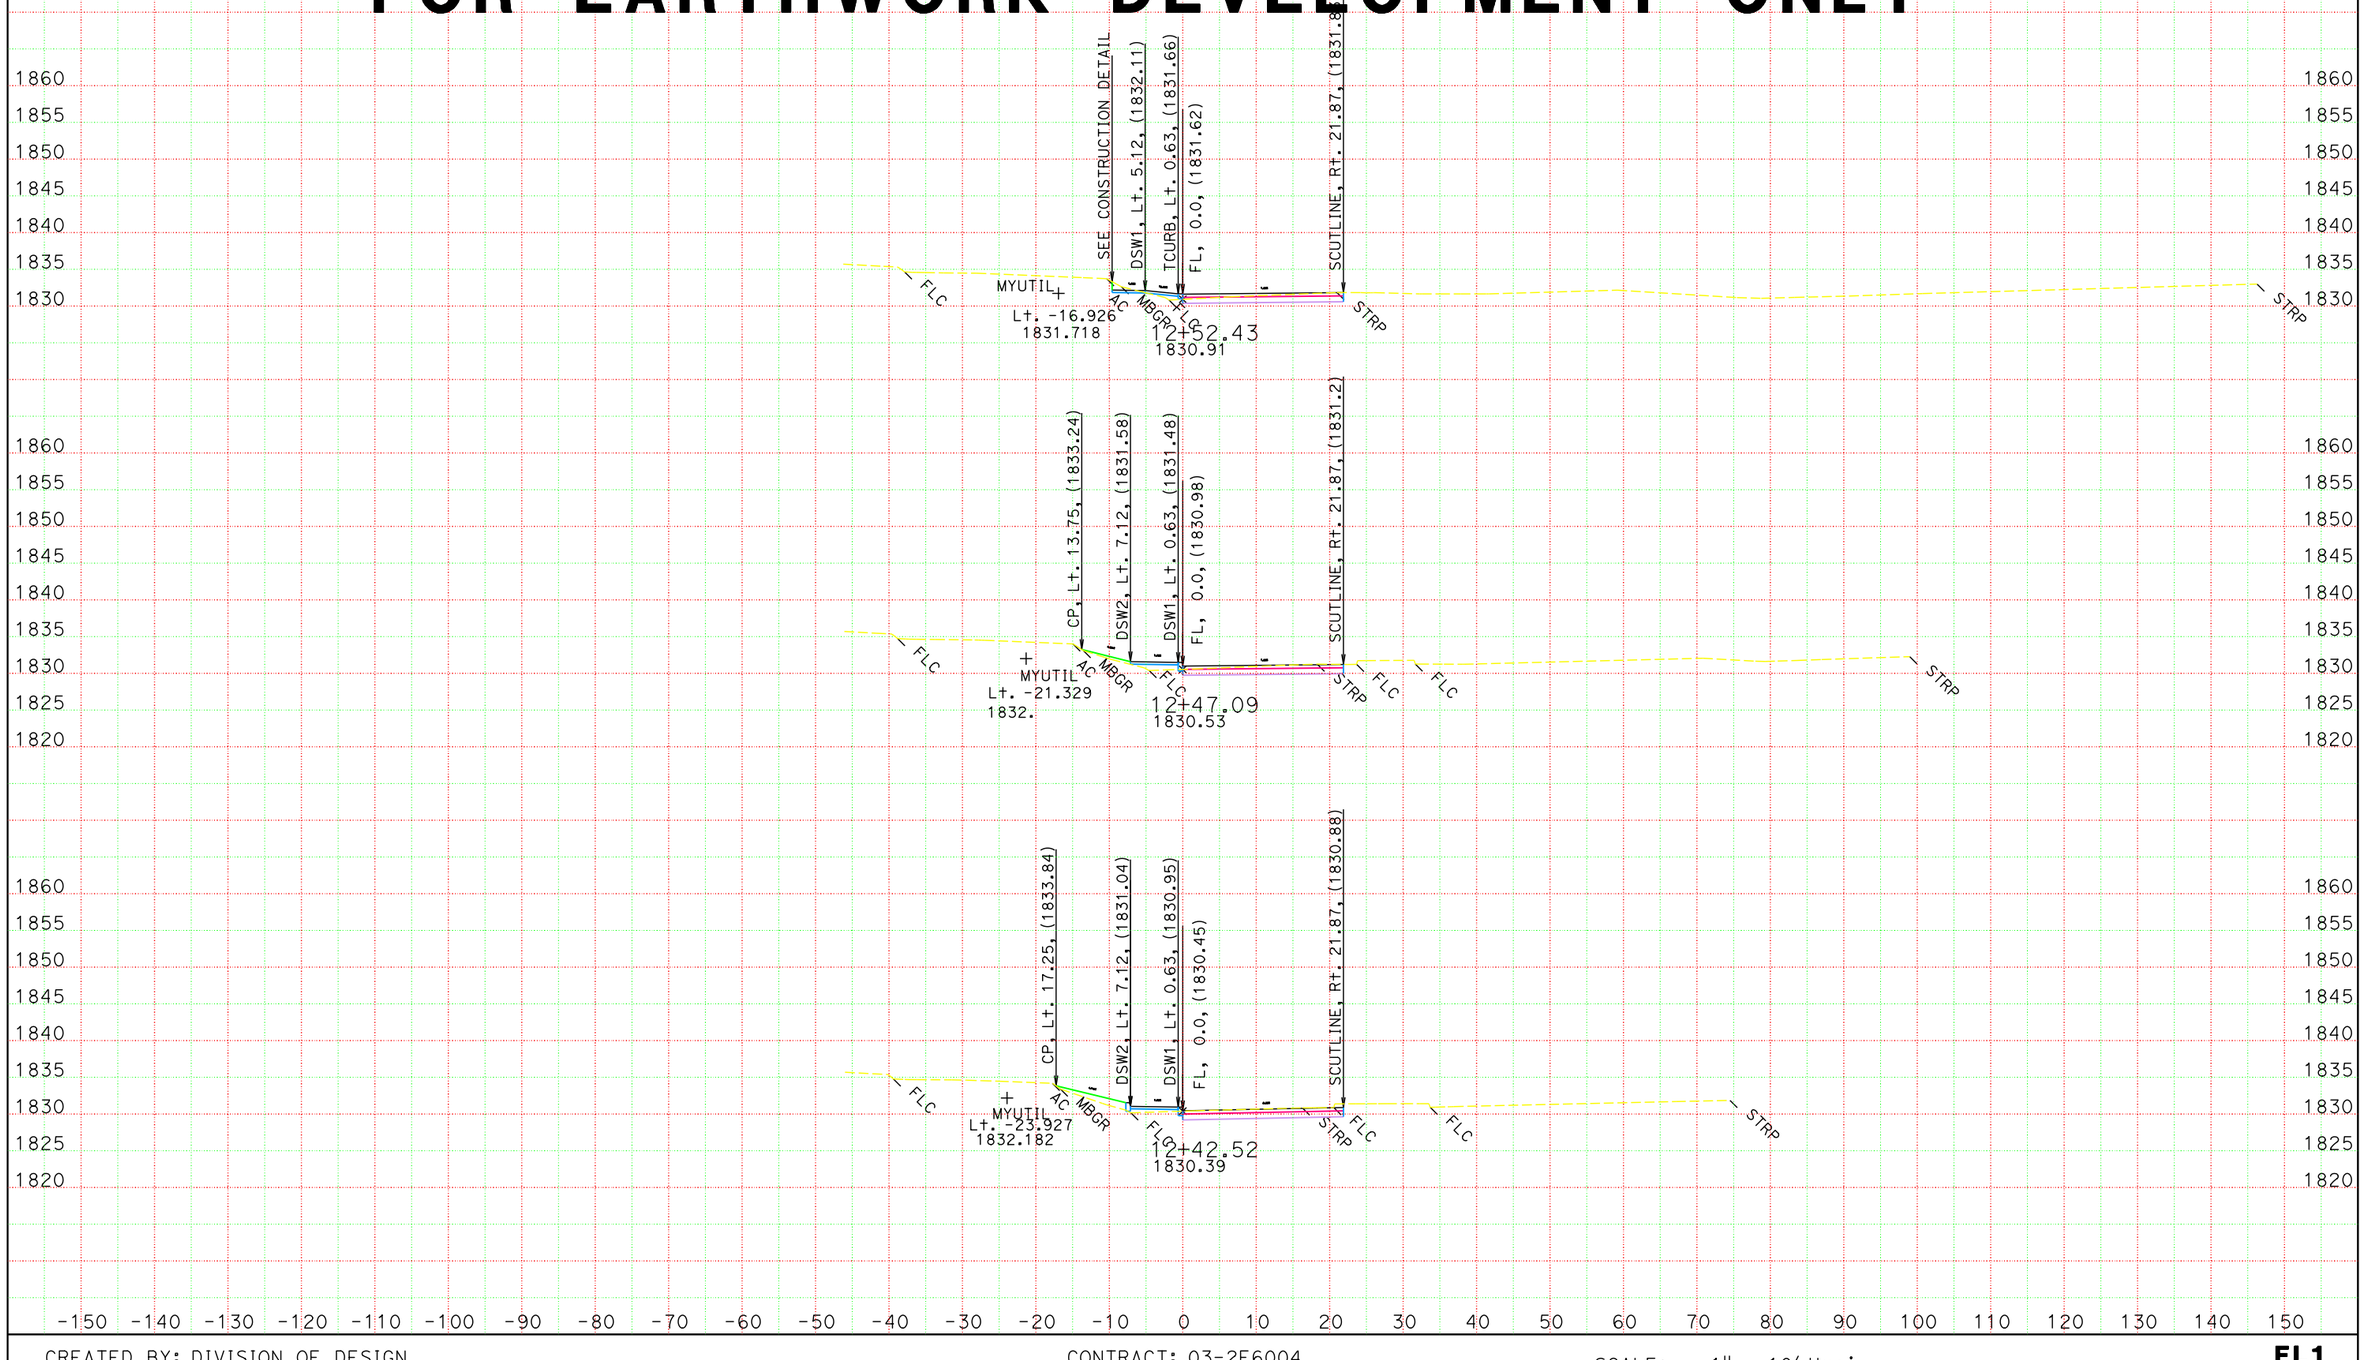

CREATED BY: DIVISION OF DESIGN
DATE: 2/17/2015

CONTRACT: 03-2F6004
DIST/CO/RTE/PM: 03/ED/49/15
PROJECT ID: 0300020632

SCALE: 1" = 10' Horiz.
1" = 10' Vert.

All Dimensions are US Survey Feet

FL1
CROSS SECTIONS
SHEET 9 OF 13

FOR EARTHWORK DEVELOPMENT ONLY

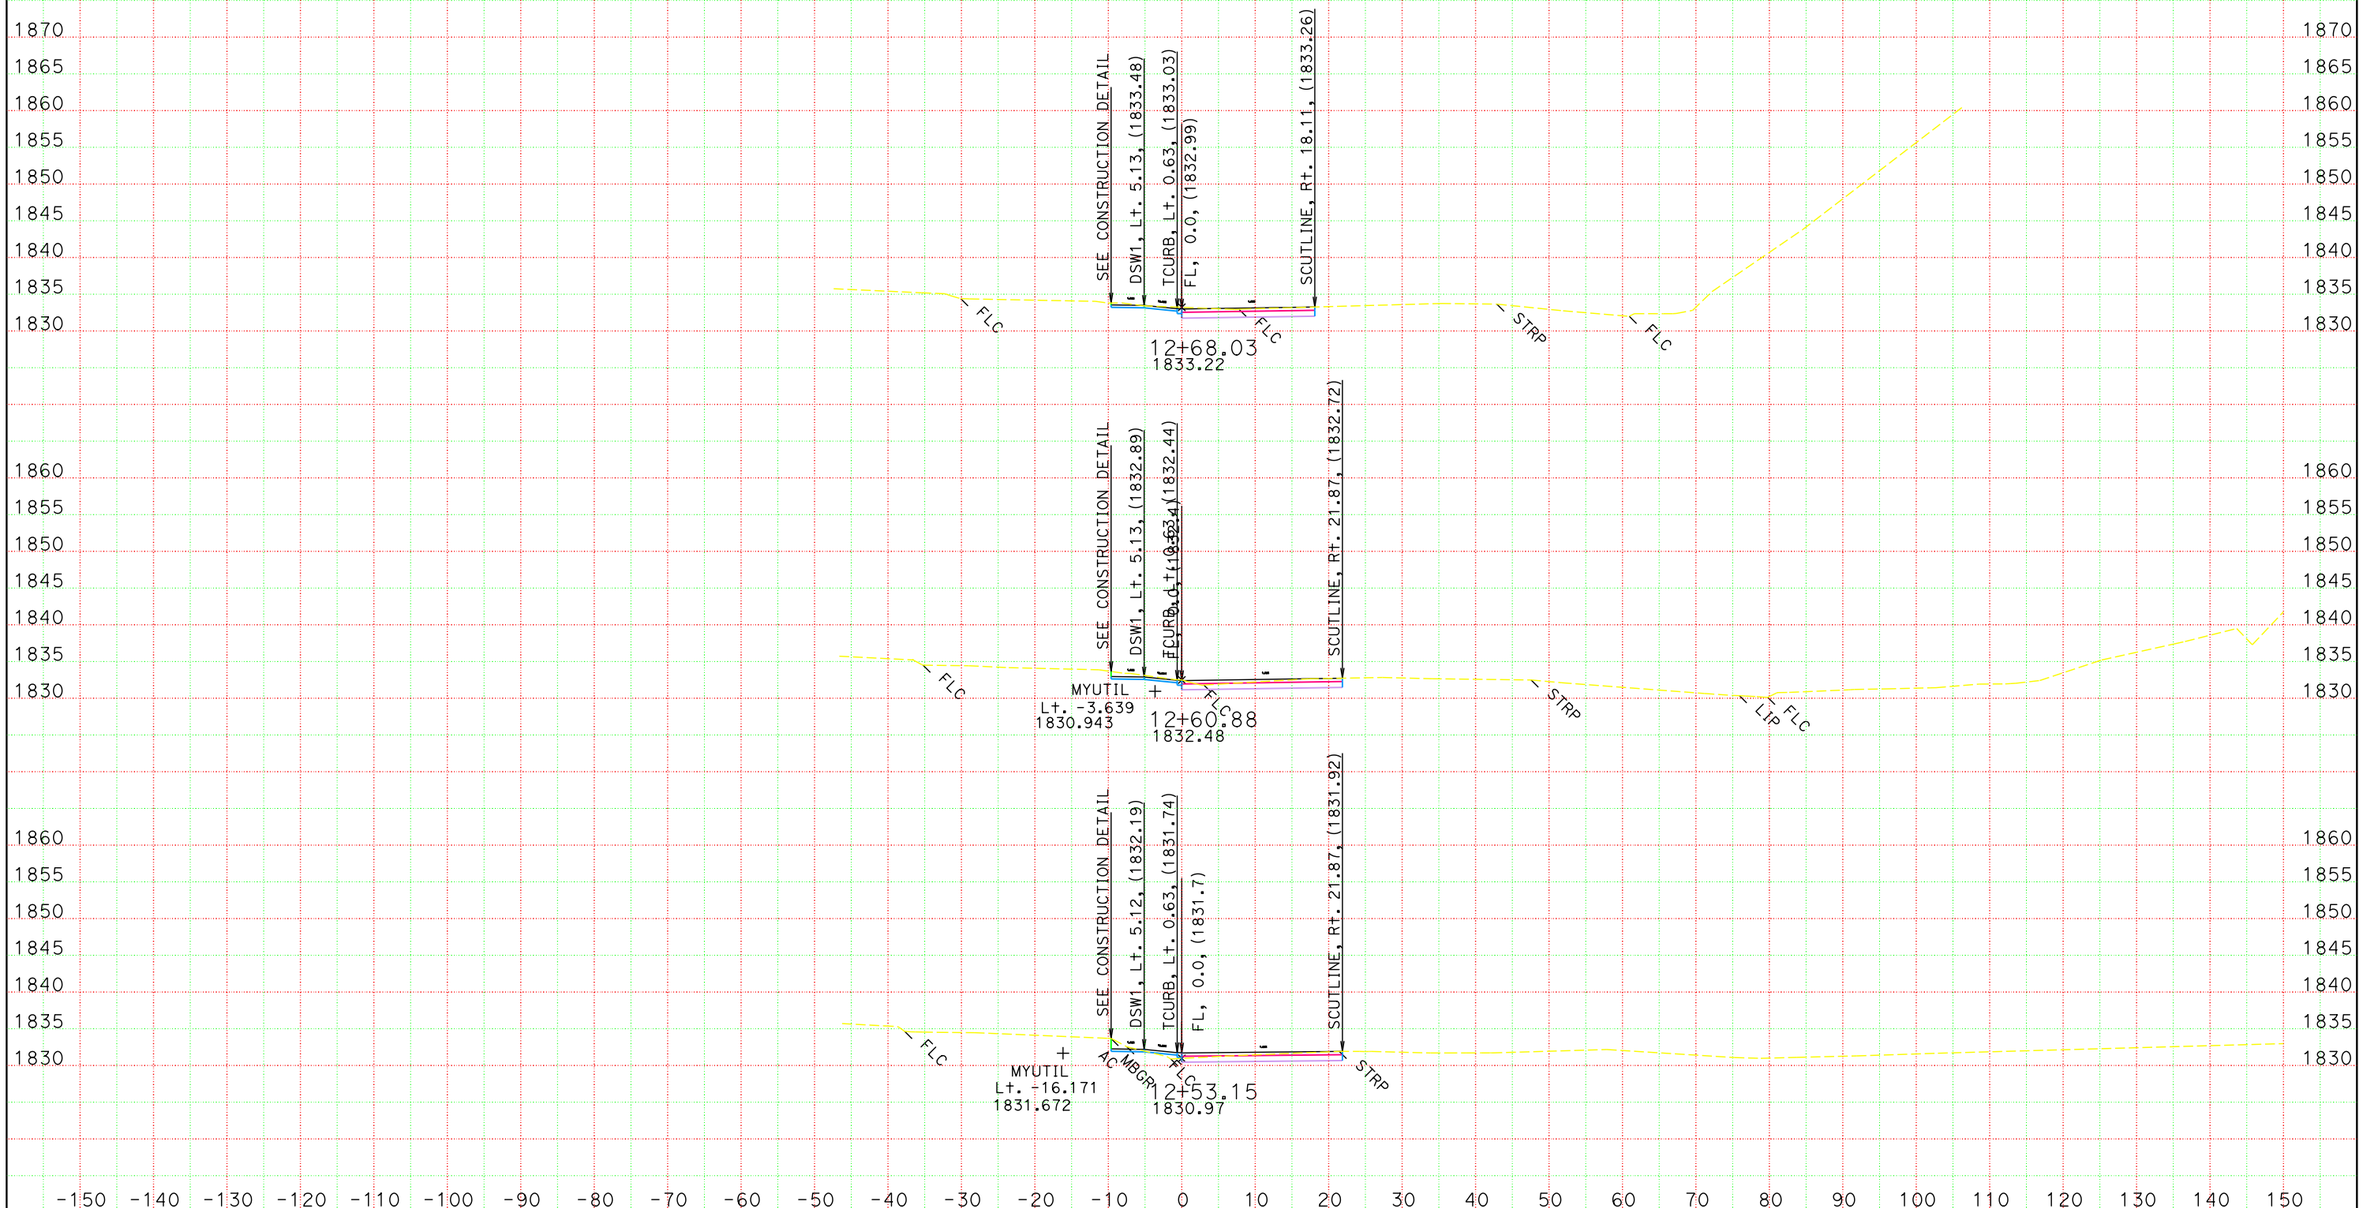

CREATED BY: DIVISION OF DESIGN
DATE: 2/17/2015

CONTRACT: 03-2F6004
DIST/CO/RTE/PM: 03/ED/49/15
PROJECT ID: 0300020632

SCALE: 1" = 10' Horiz.
1" = 10' Vert.

All Dimensions are US Survey Feet

FL1
CROSS SECTIONS

FOR EARTHWORK DEVELOPMENT ONLY

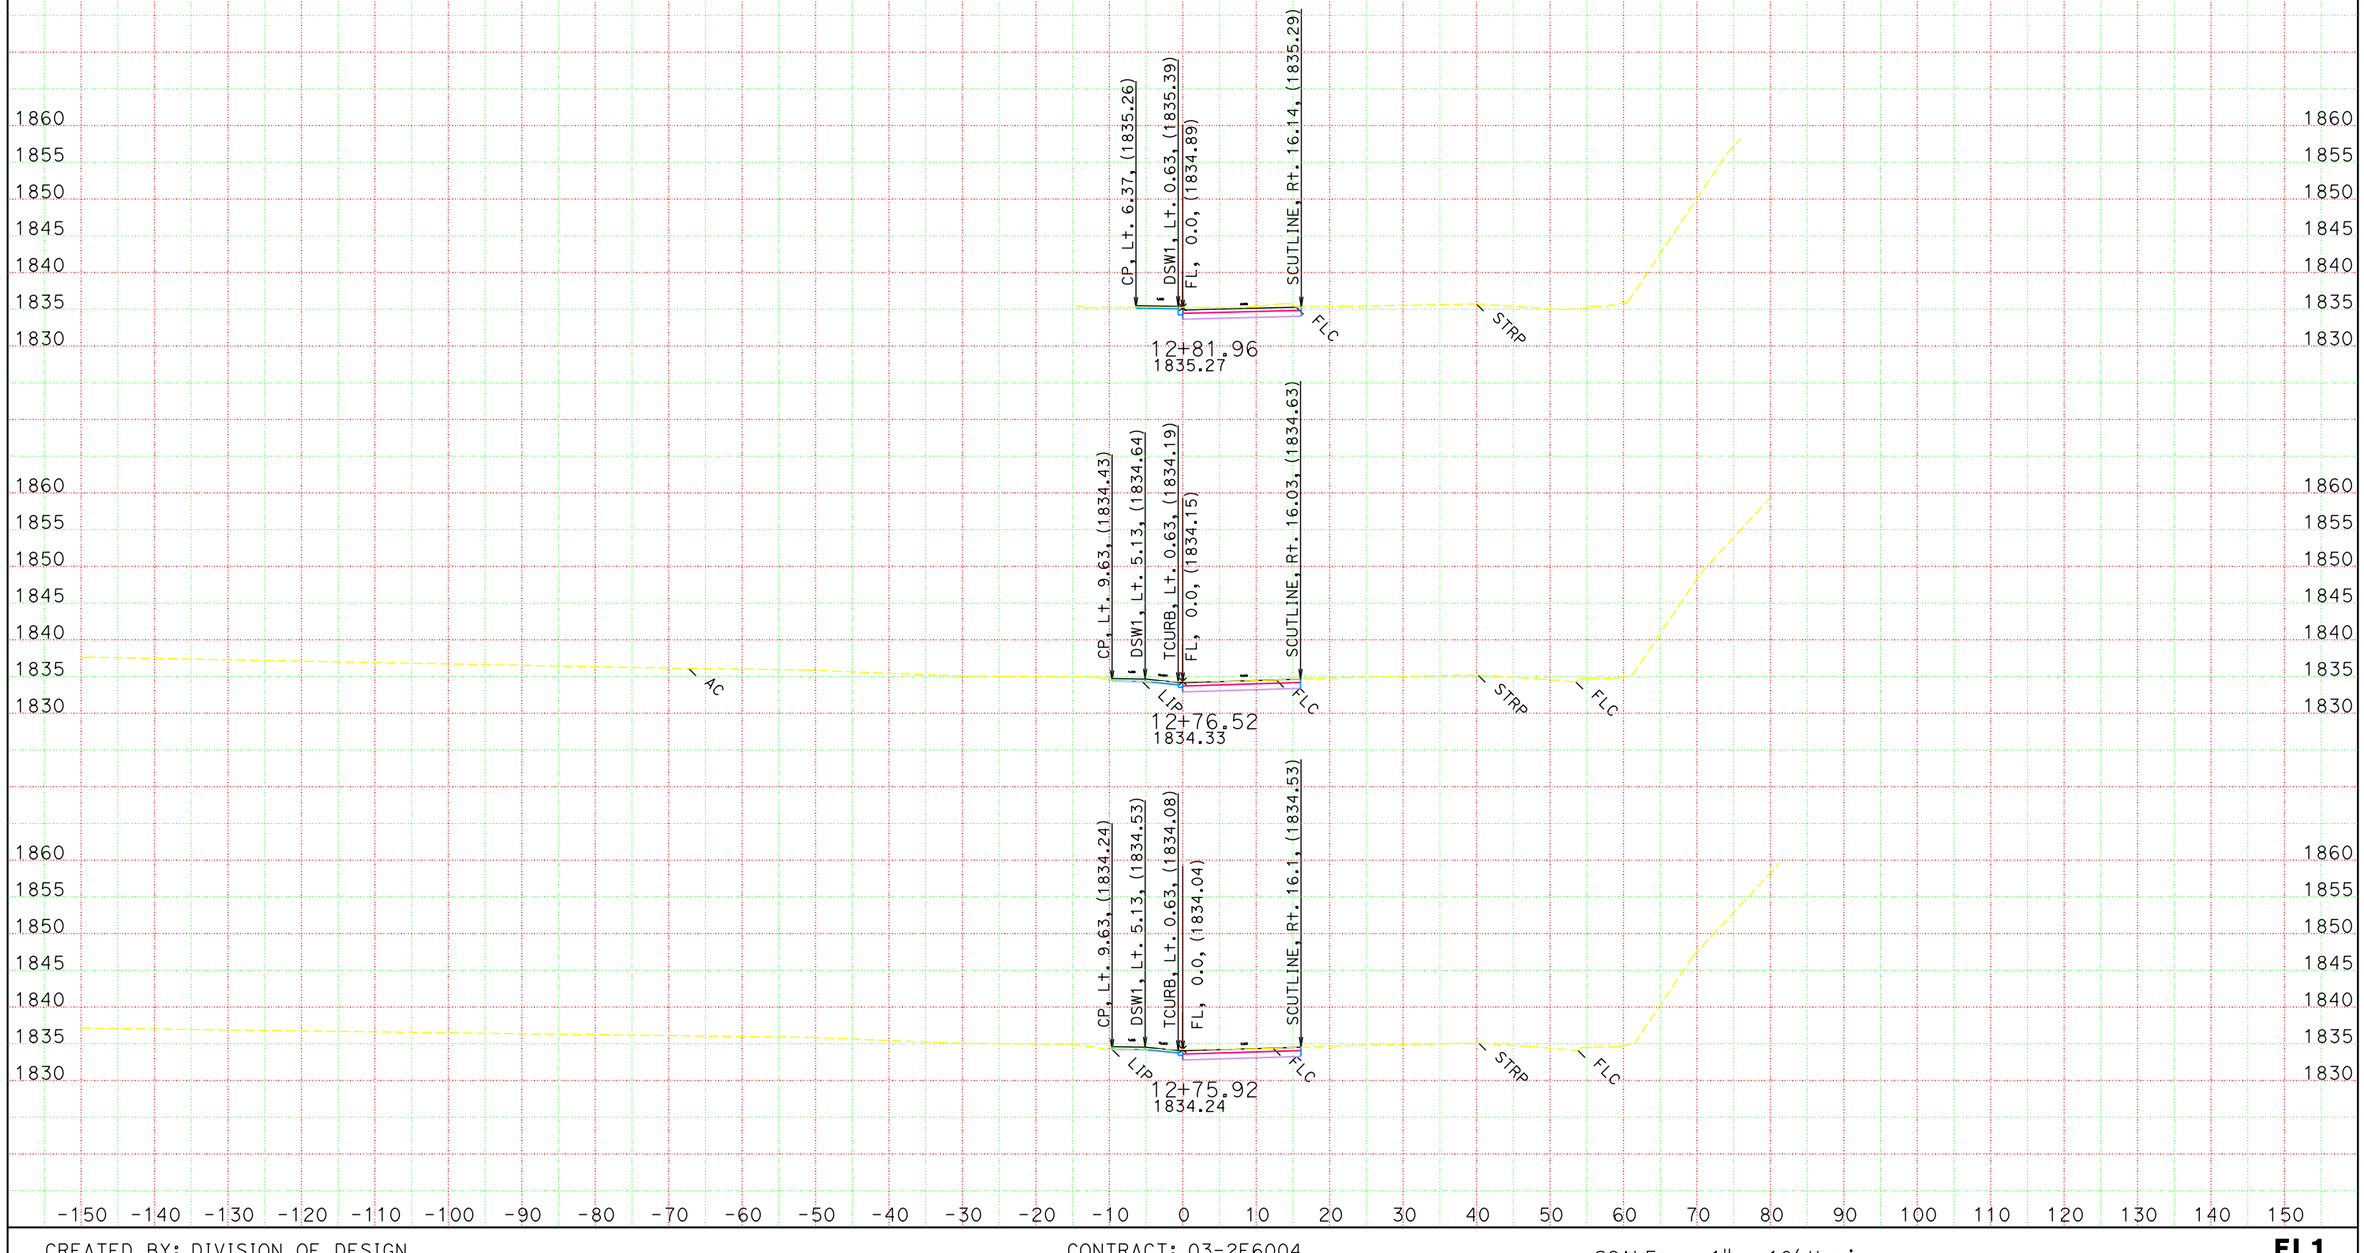

CREATED BY: DIVISION OF DESIGN
DATE: 2/17/2015

CONTRACT: 03-2F6004
DIST/CO/RTE/PM: 03/ED/49/15
PROJECT ID: 0300020632

SCALE: 1" = 10' Horiz.
1" = 10' Vert.

All Dimensions are US Survey Feet

FL1
CROSS SECTIONS

FOR EARTHWORK DEVELOPMENT ONLY

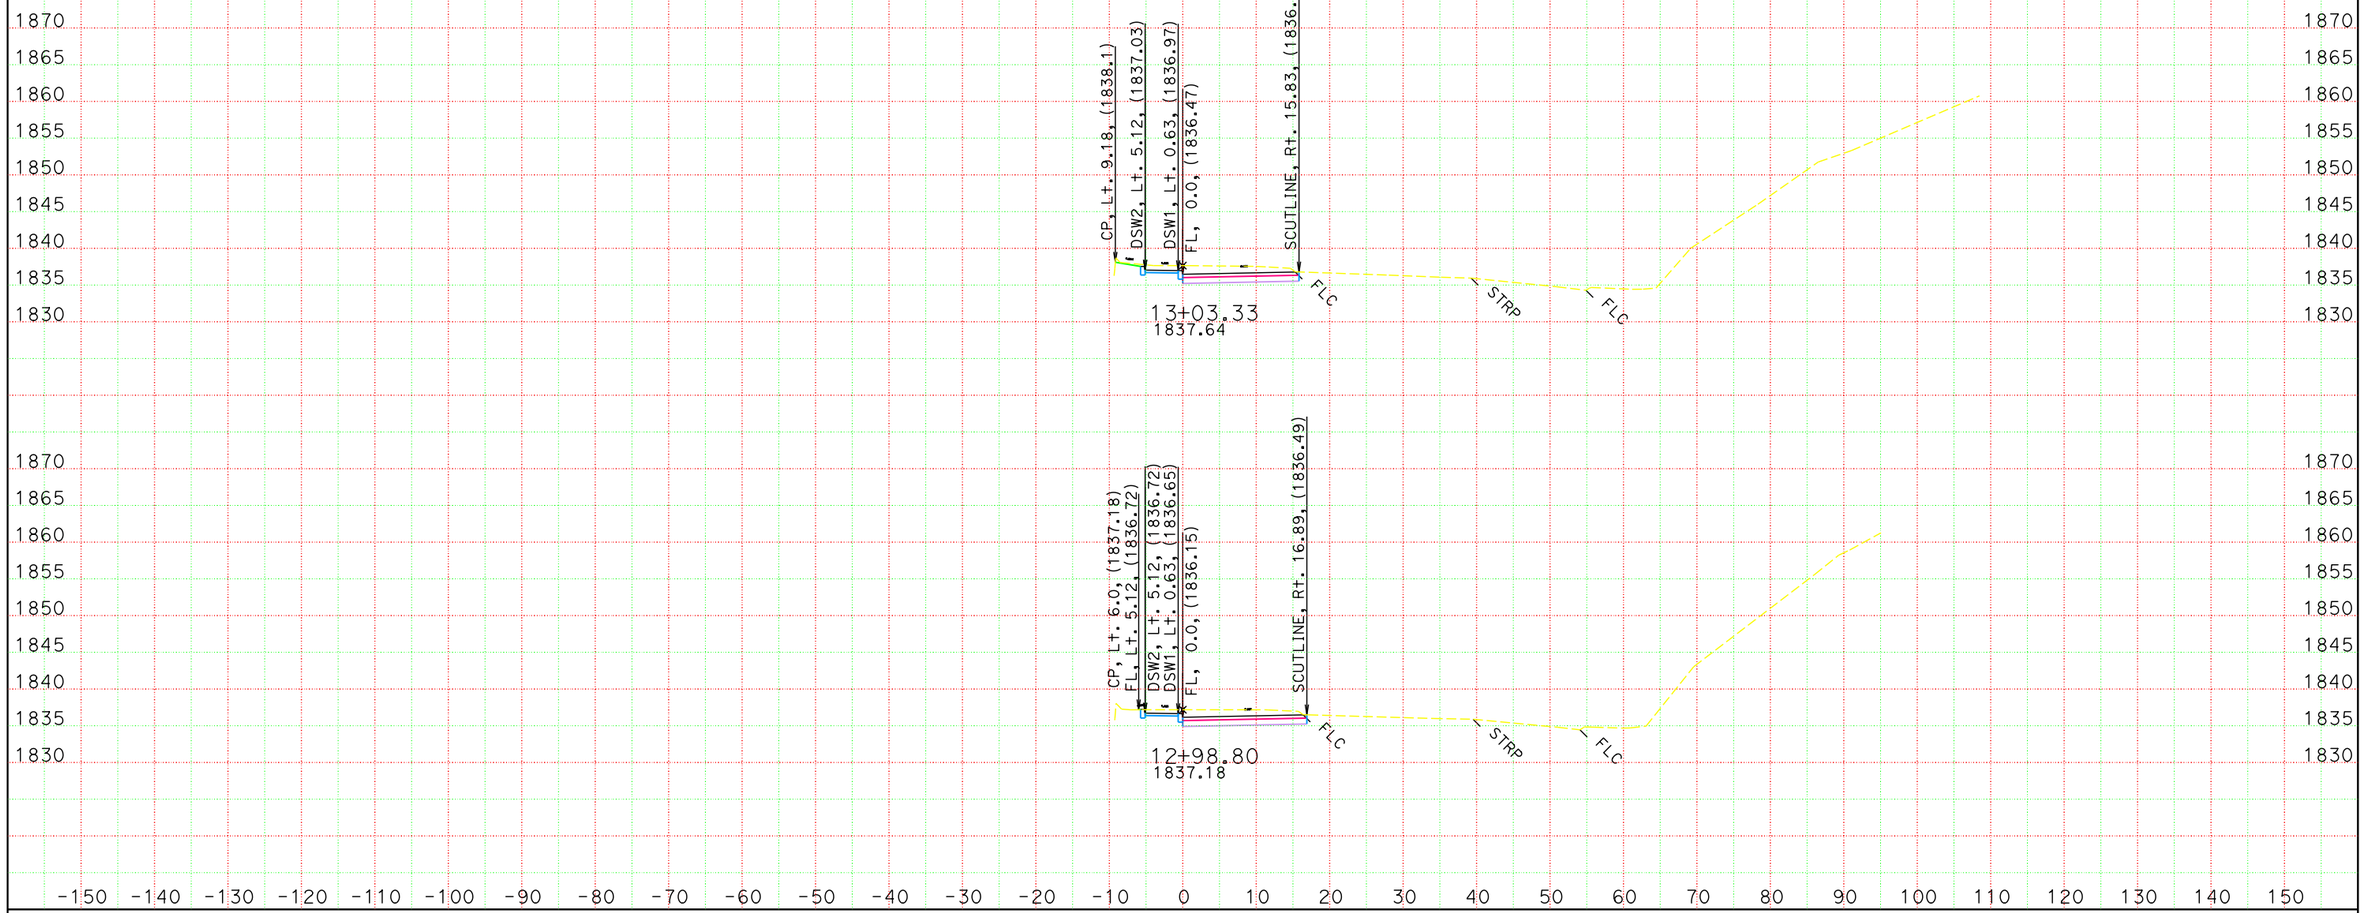

CREATED BY: DIVISION OF DESIGN
DATE: 2/17/2015

CONTRACT: 03-2F6004
DIST/CO/RTE/PM: 03/ED/49/15
PROJECT ID: 0300020632

SCALE: 1" = 10' Horiz.
1" = 10' Vert.

All Dimensions are US Survey Feet

FL1
CROSS SECTIONS
SHEET 12 OF 13

FOR EARTHWORK DEVELOPMENT ONLY

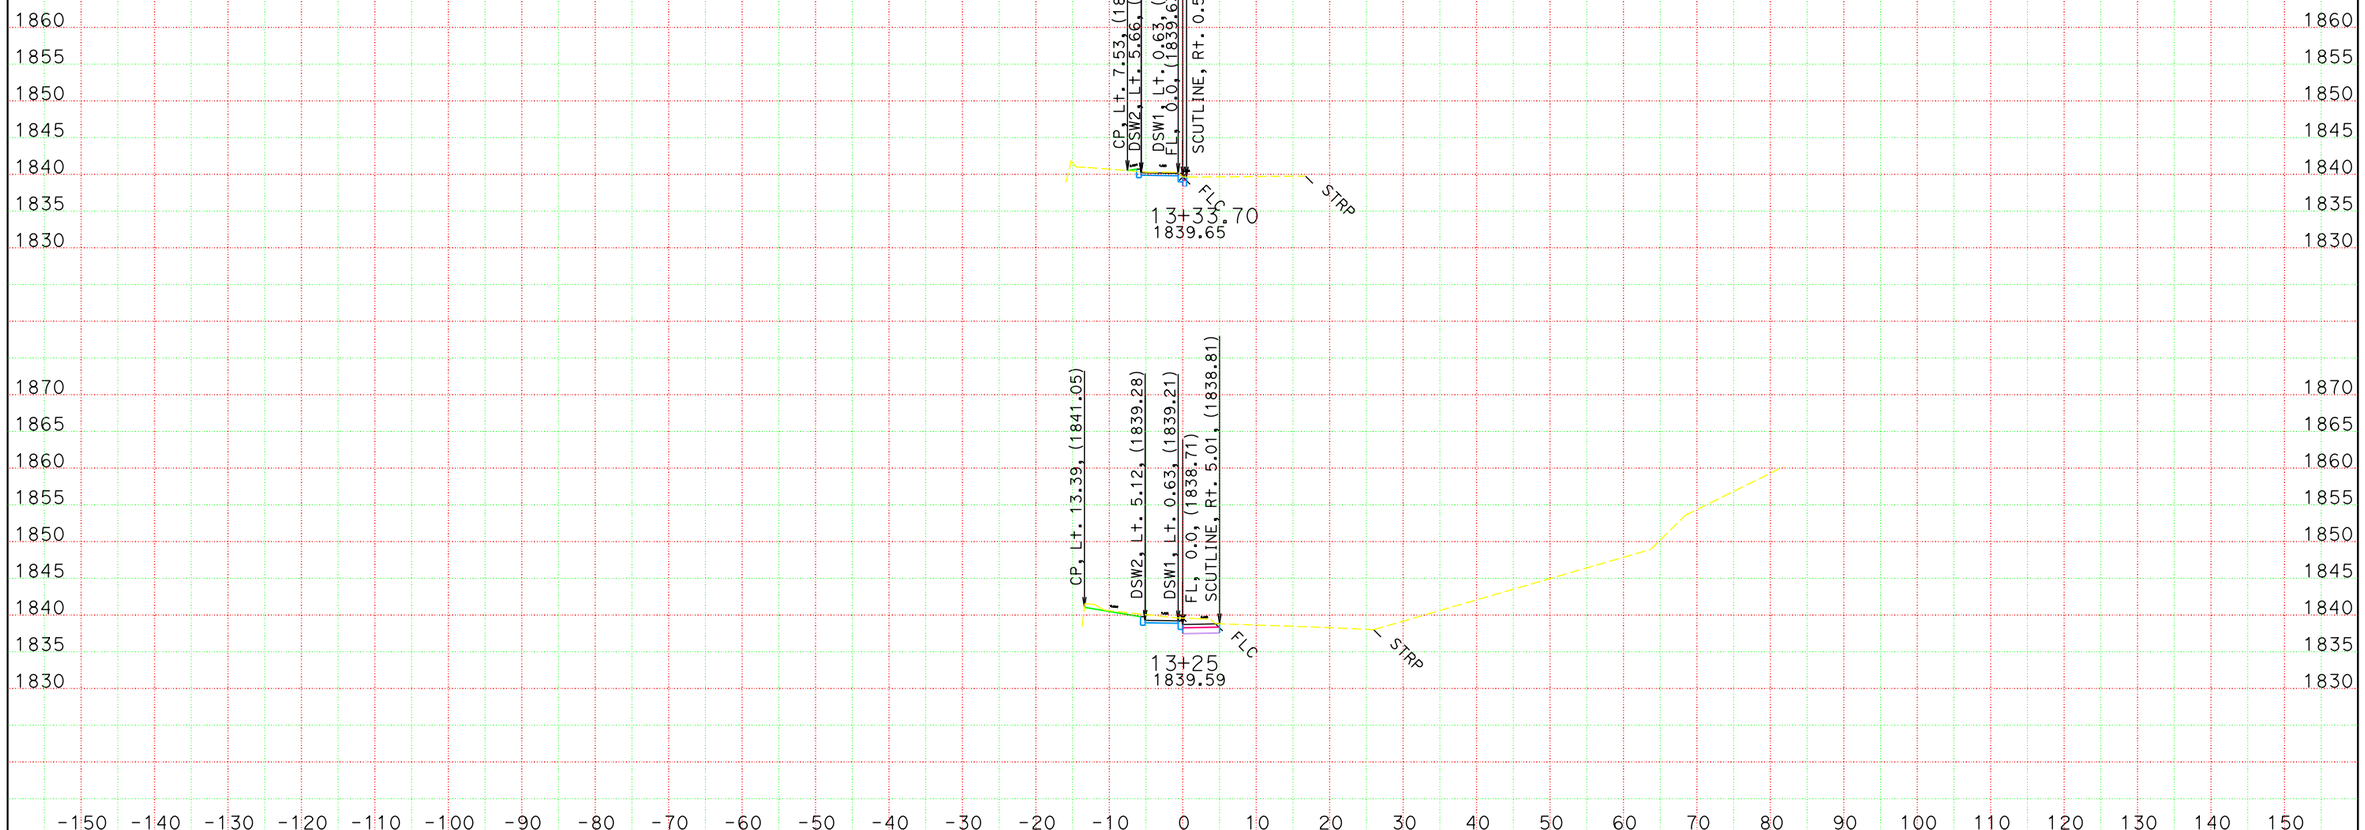

CREATED BY: DIVISION OF DESIGN
DATE: 2/17/2015

CONTRACT: 03-2F6004
DIST/CO/RTE/PM: 03/ED/49/15
PROJECT ID: 0300020632

SCALE: 1" = 10' Horiz.
1" = 10' Vert.

All Dimensions are US Survey Feet

FL1
CROSS SECTIONS
SHEET 13 OF 13