FOR EARTHWORK DEVELOPMENT ONLY

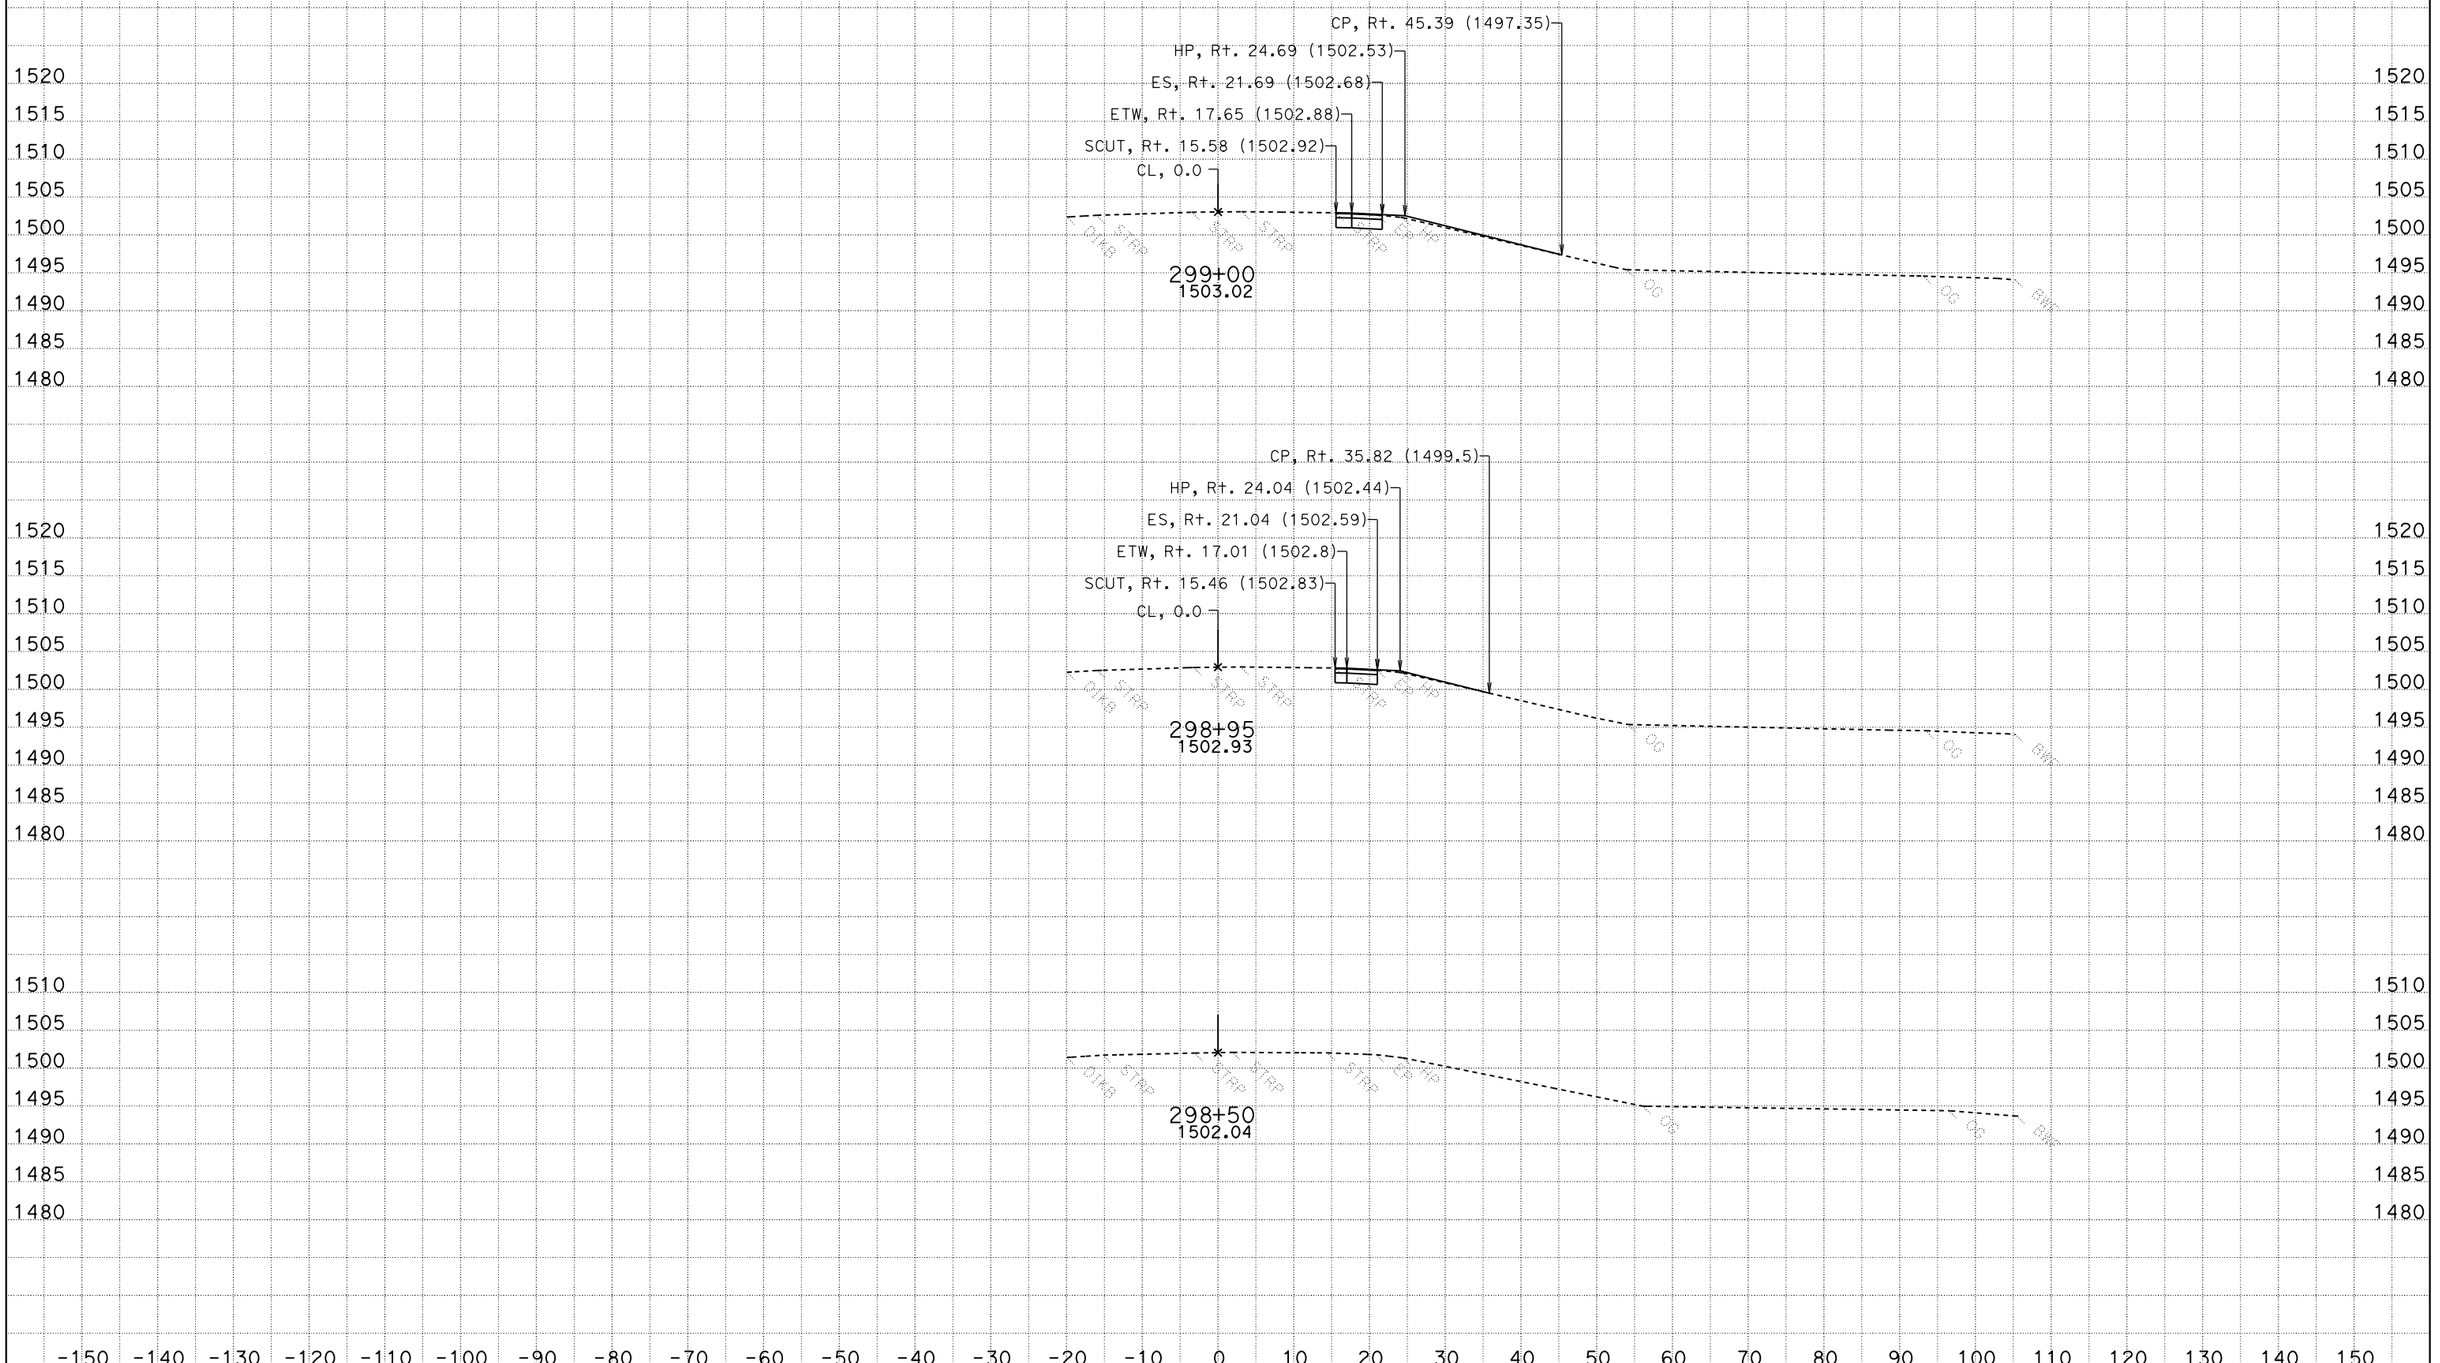

CREATED BY: Design South, S-7
DATE: 7/11/2012
KC Project: 1F910 File: D:\Working_file\BIP*F910\Design_Folder\A2\ear\a2design071012.ear

CONTRACT: 03-3F9504
DIST/CO/RTE/PM: 03-Nev-49-PM 5.6/PM 6.0

SCALE: 1" = 10' Horiz.
1" = 10' Vert.

All Dimensions are US Survey Feet

A2
CROSS SECTIONS
SHEET 1 OF 15

FOR EARTHWORK DEVELOPMENT ONLY

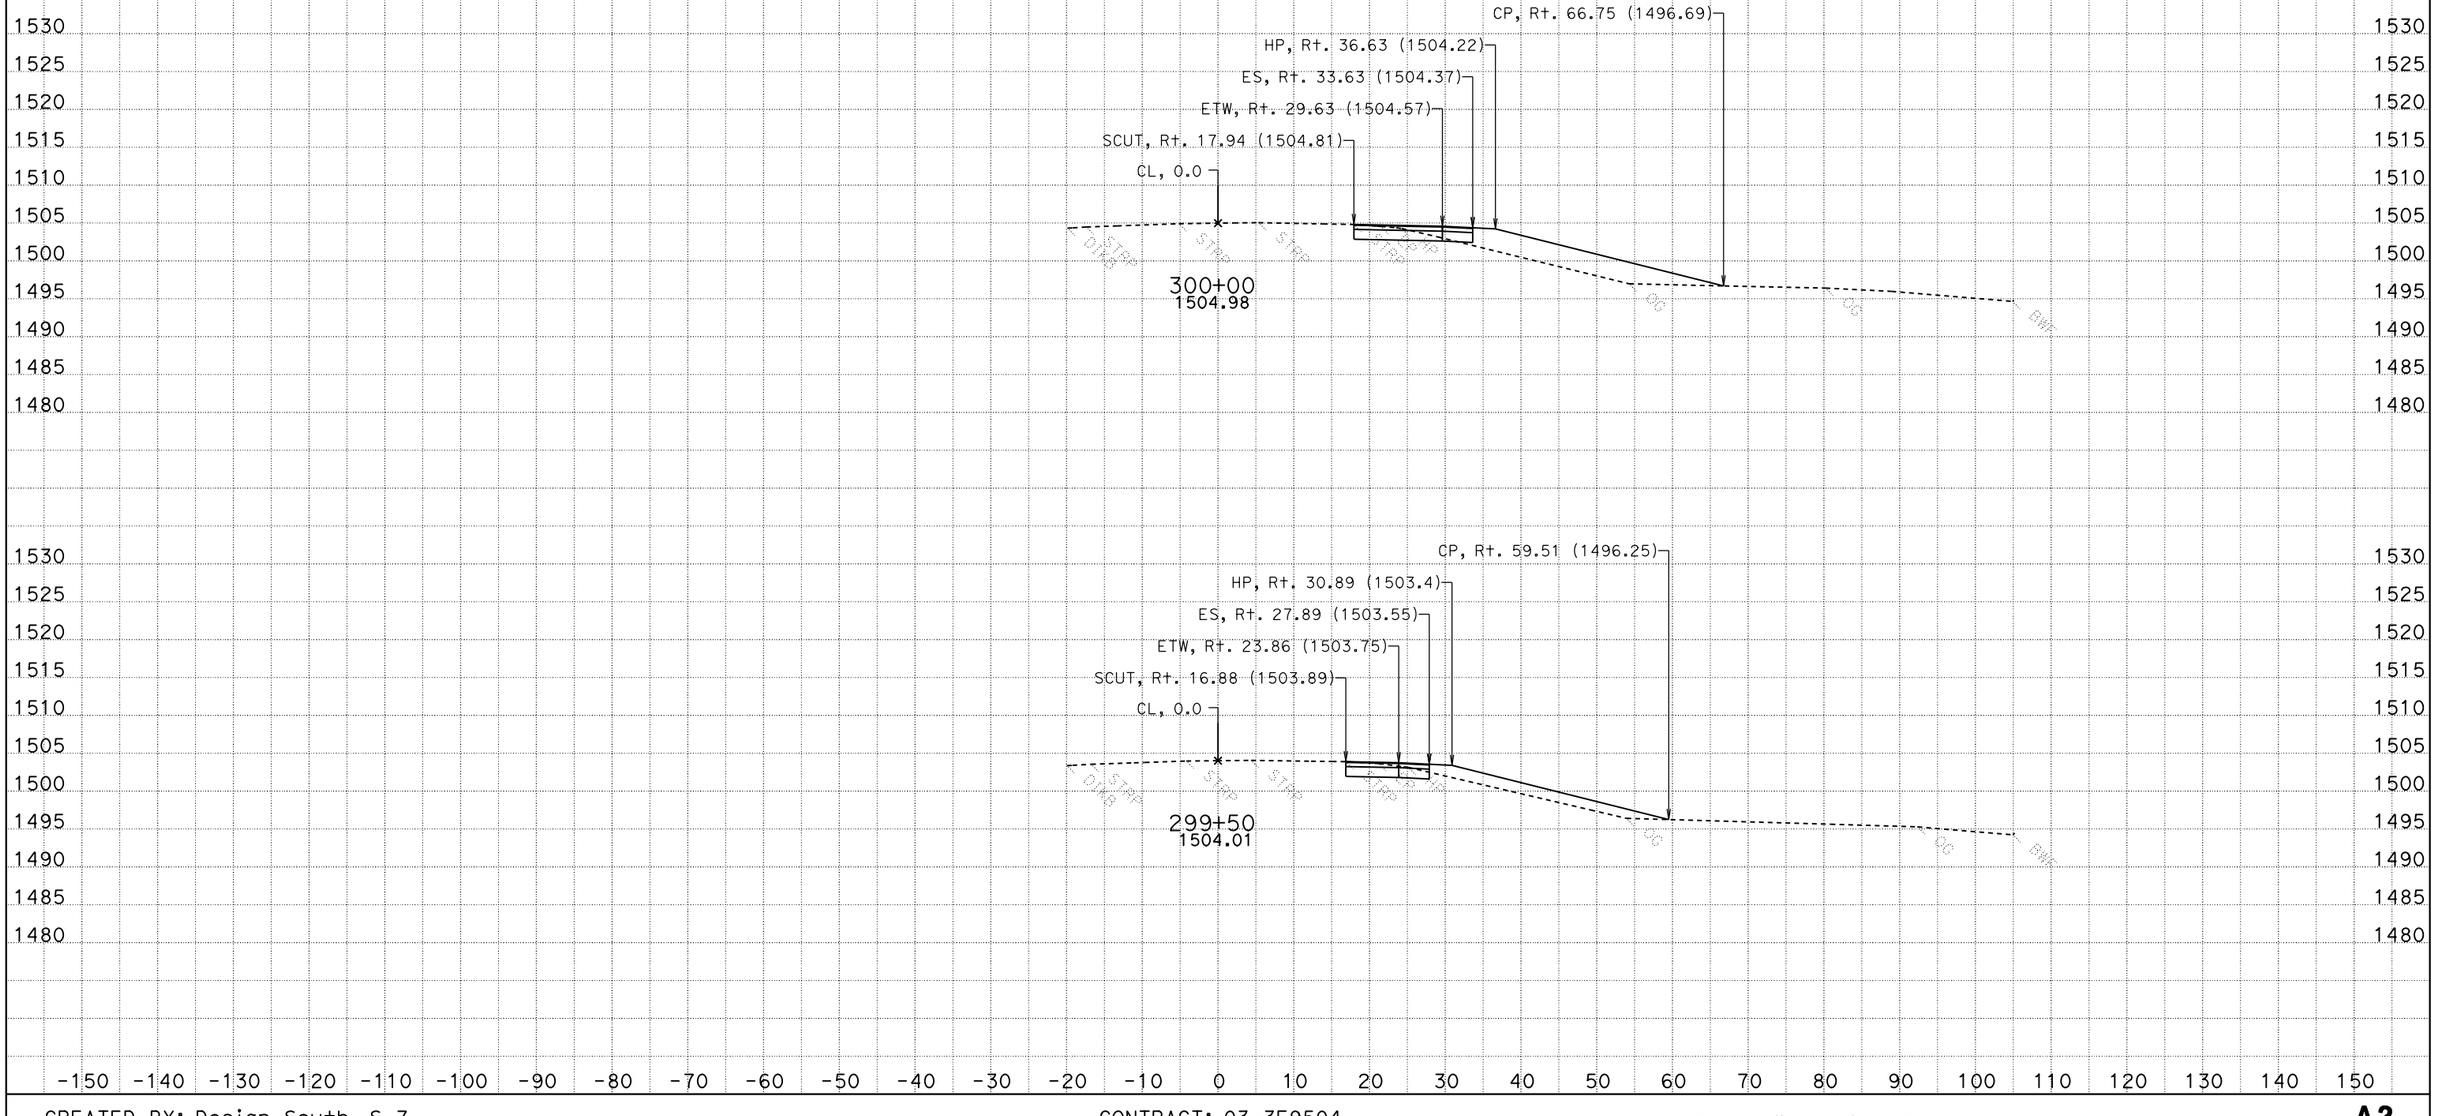

CREATED BY: Design South, S-7
DATE: 7/11/2012
KC Project: 1F910 File: D:\Working_file\BIP*F910\Design_Folder\A2\ear\a2design071012.ear

CONTRACT: 03-3F9504
DIST/CO/RTE/PM: 03-Nev-49-PM 5.6/PM 6.0

SCALE: 1" = 10' Horiz.
1" = 10' Vert.

All Dimensions are US Survey Feet

A2
CROSS SECTIONS
SHEET 2 OF 15

FOR EARTHWORK DEVELOPMENT ONLY

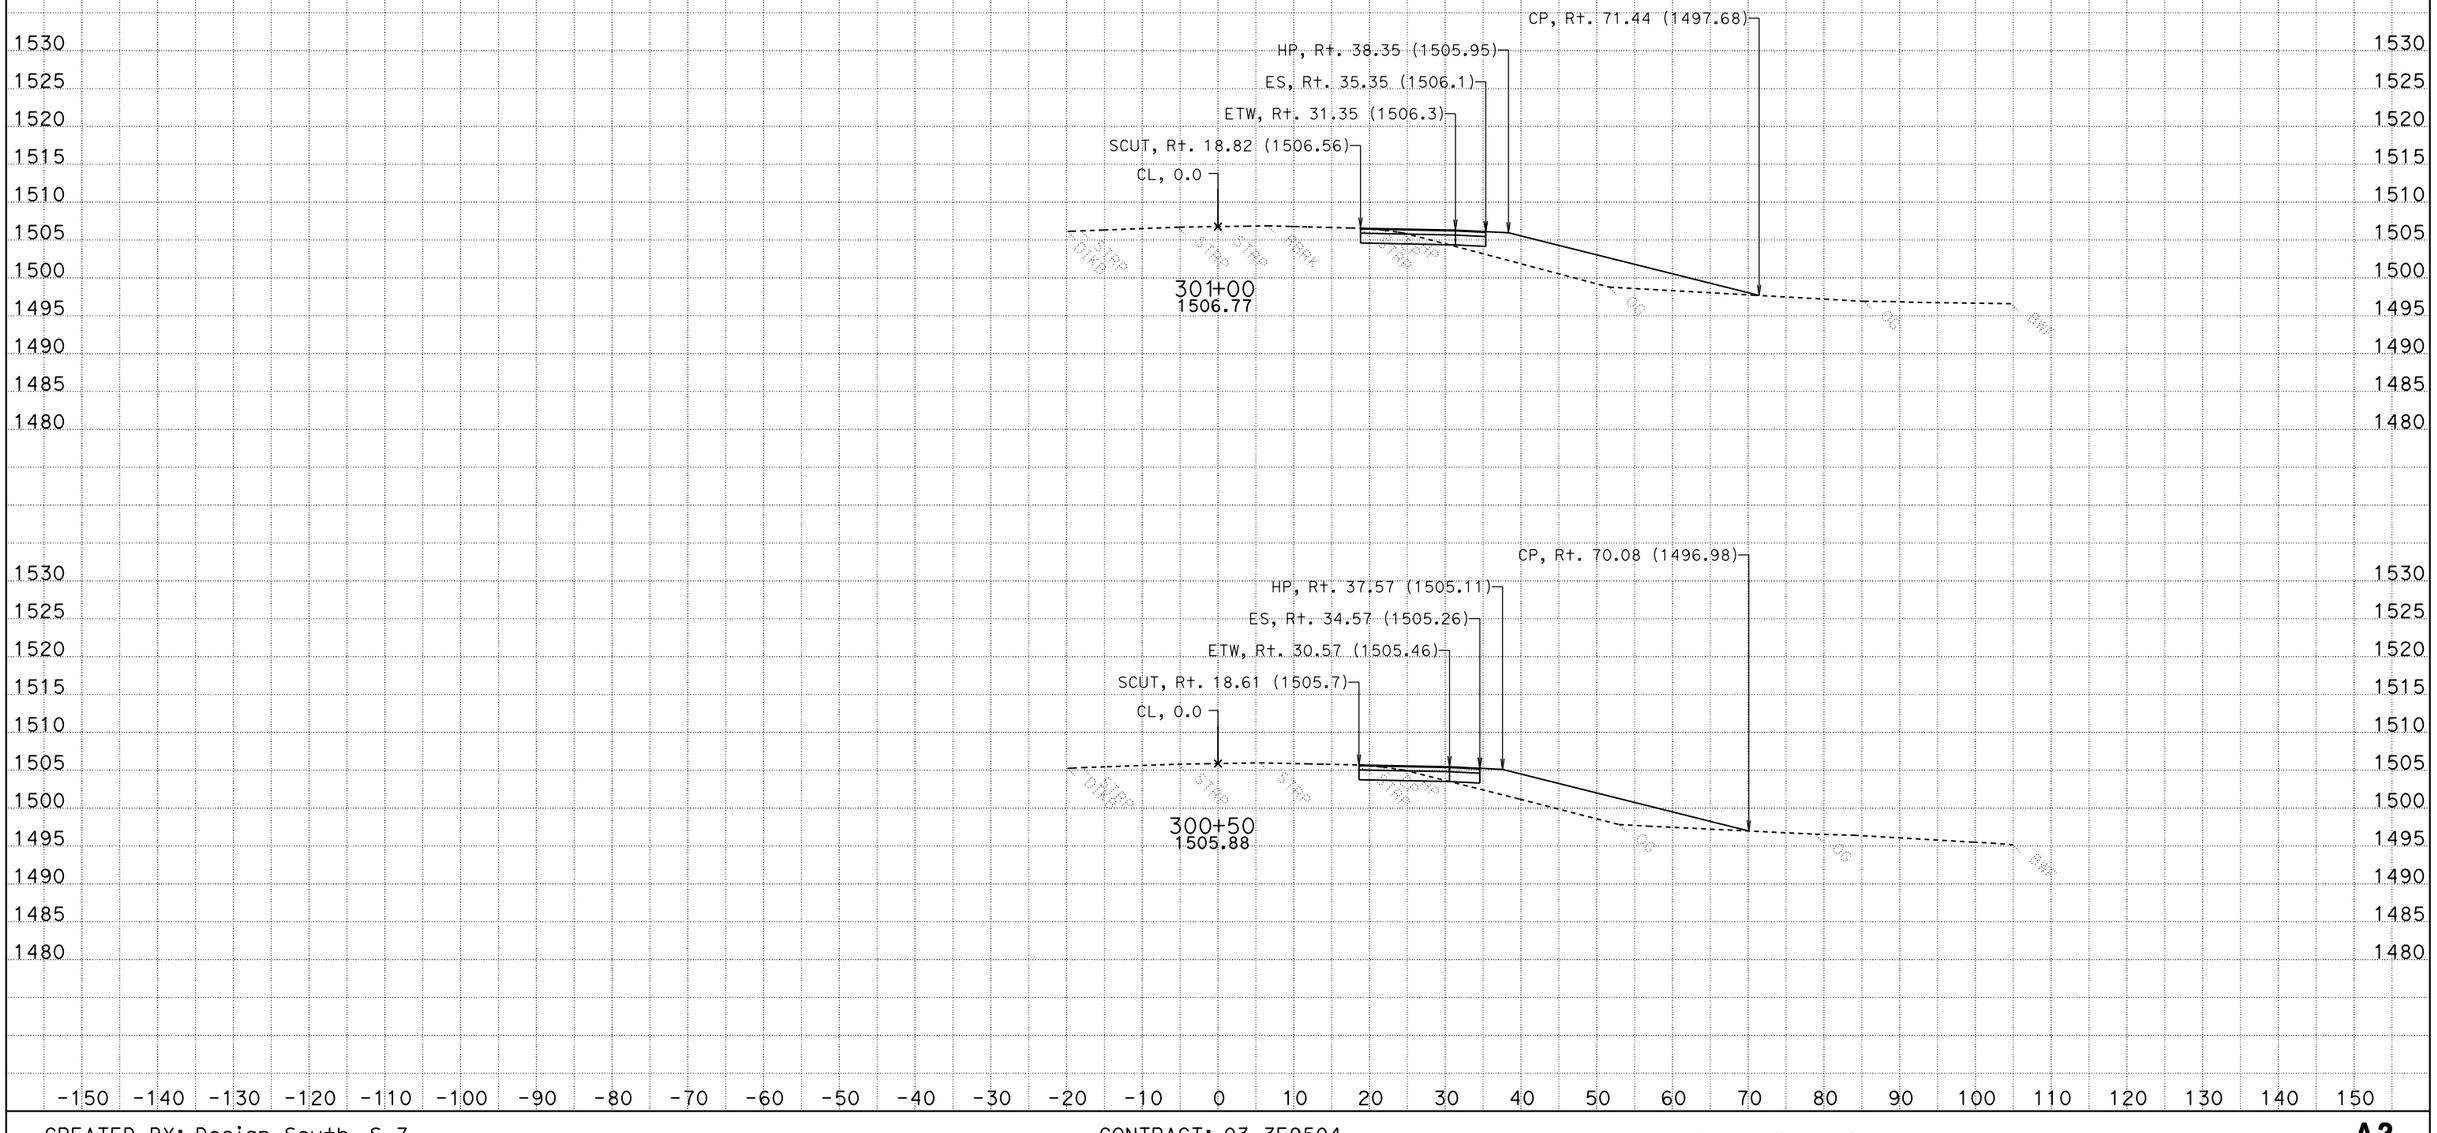

CREATED BY: Design South, S-7
DATE: 7/11/2012
KC Project: 1F910 File: D:\Working_file\BIP*F910\Design_Folder\A2\ear\a2design071012.ear

CONTRACT: 03-3F9504
DIST/CO/RTE/PM: 03-Nev-49-PM 5.6/PM 6.0

SCALE: 1" = 10' Horiz.
1" = 10' Vert.

All Dimensions are US Survey Feet

A2
CROSS SECTIONS
SHEET 3 OF 15

FOR EARTHWORK DEVELOPMENT ONLY

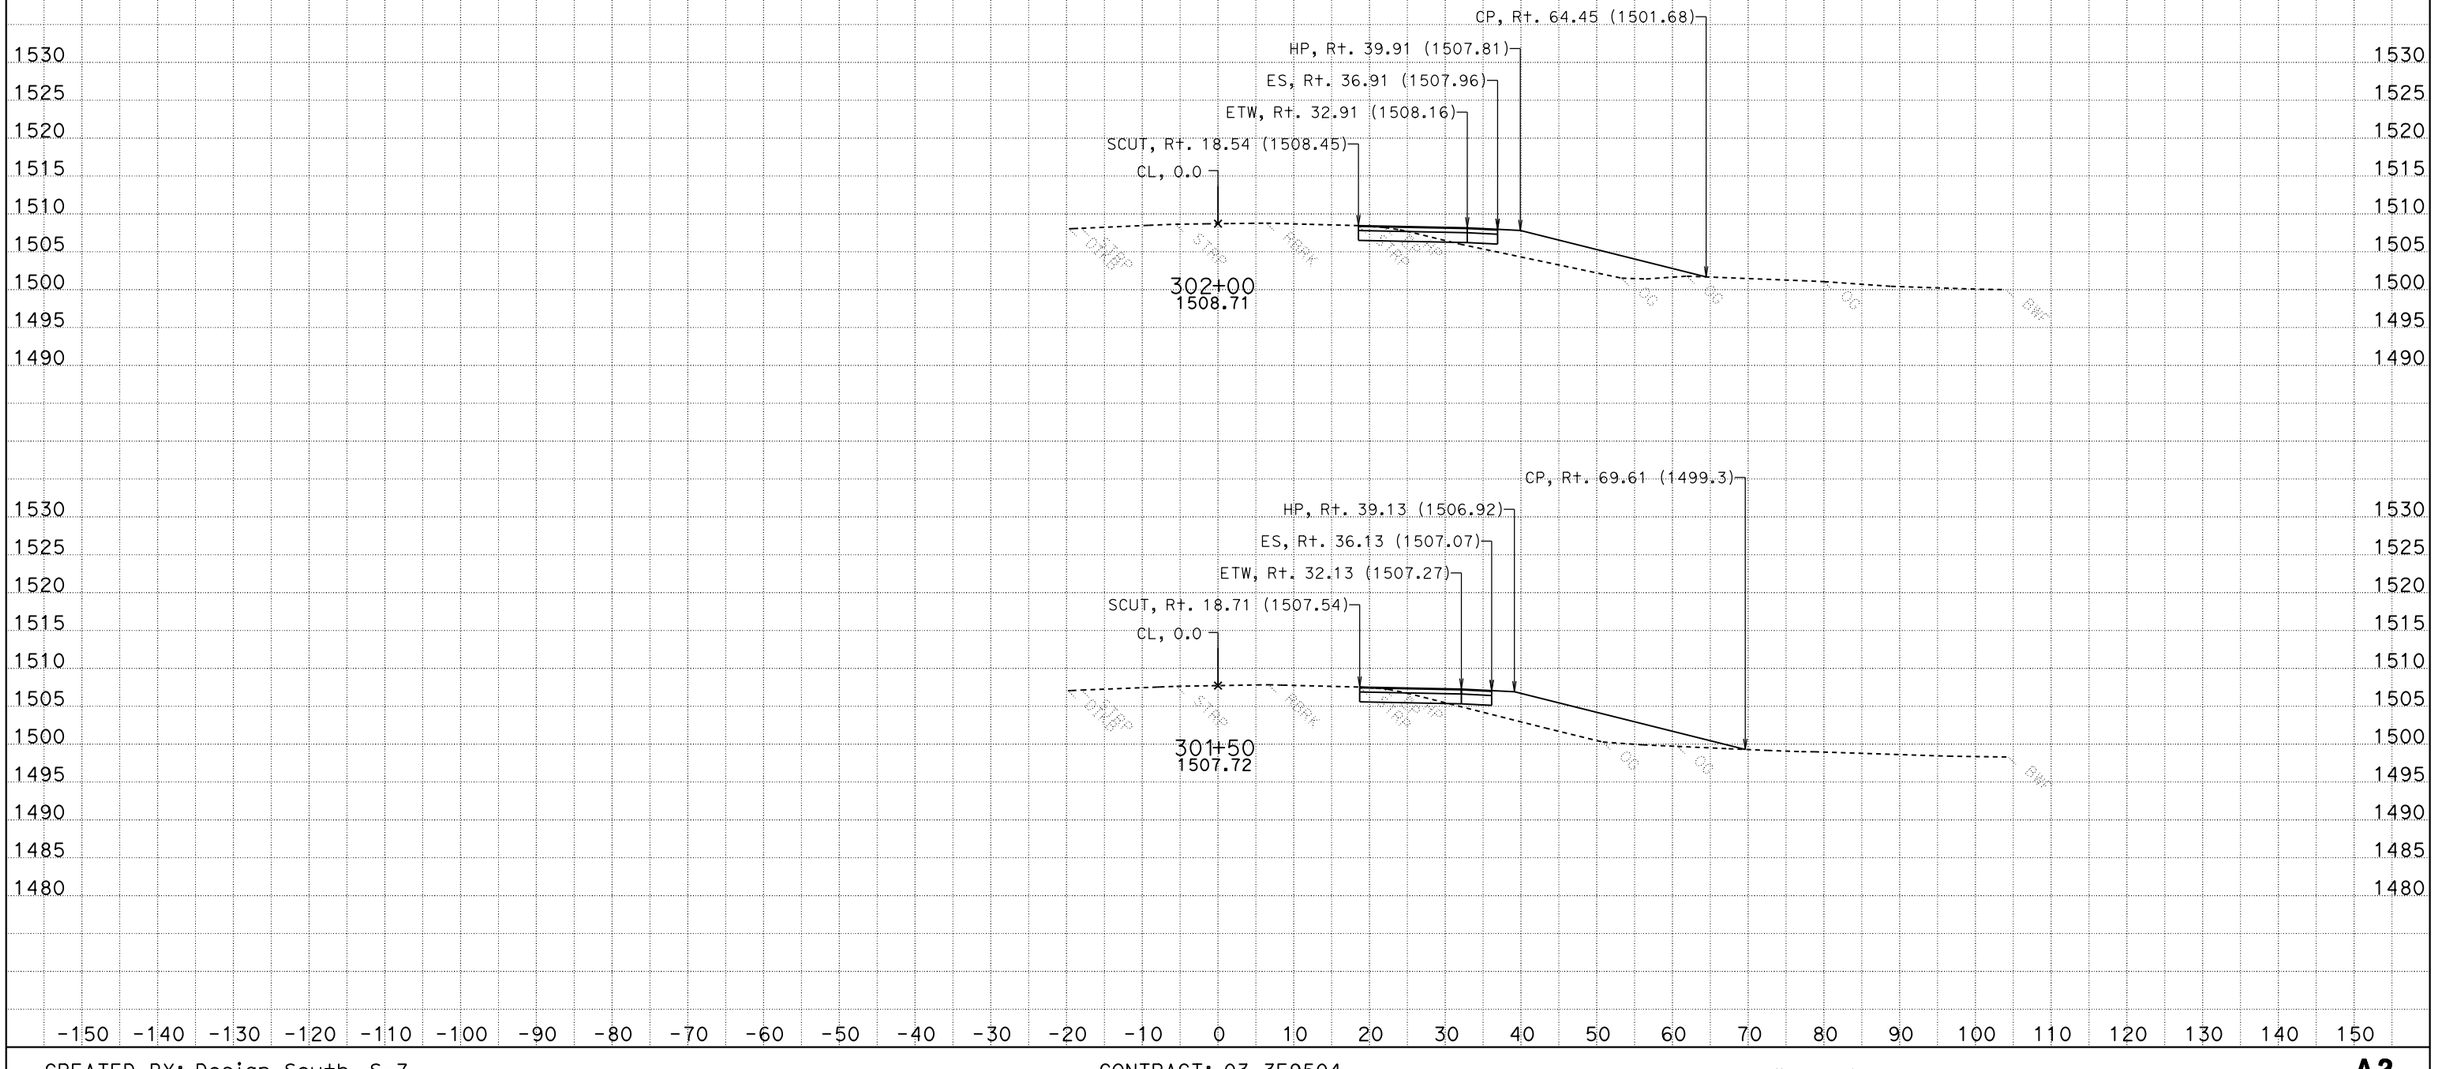

CREATED BY: Design South, S-7
DATE: 7/11/2012
KC Project: 1F910 File: D:\Working_file\BIP*F910\Design_Folder\A2\ear\a2design071012.ear

CONTRACT: 03-3F9504
DIST/CO/RTE/PM: 03-Nev-49-PM 5.6/PM 6.0

SCALE: 1" = 10' Horiz.
1" = 10' Vert.

All Dimensions are US Survey Feet

A2
CROSS SECTIONS
SHEET 4 OF 15

FOR EARTHWORK DEVELOPMENT ONLY

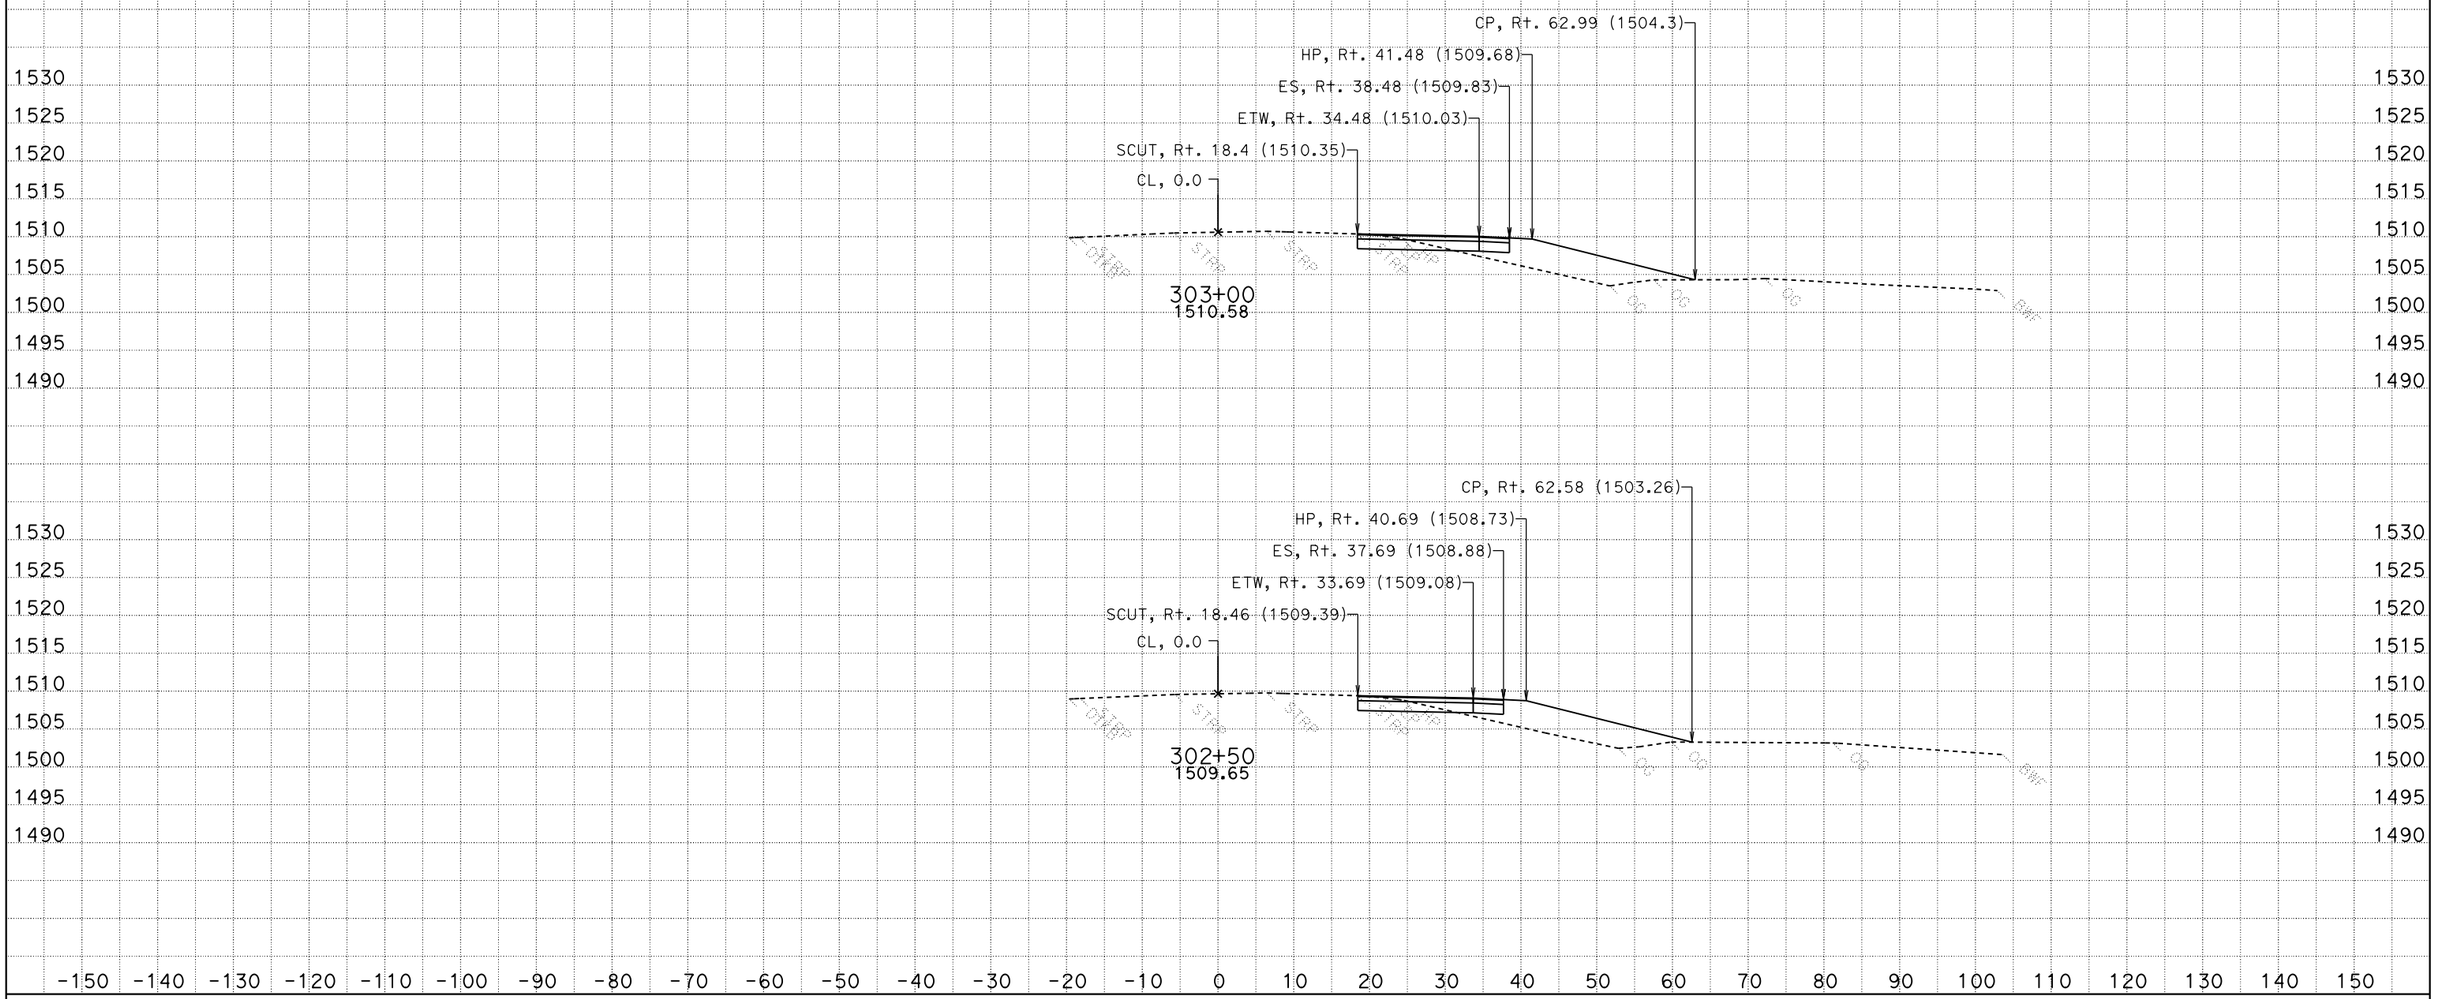

CREATED BY: Design South, S-7
DATE: 7/11/2012
KC Project: 1F910 File: D:\Working_file\BIP*F910\Design_Folder\A2\ear\a2design071012.ear

CONTRACT: 03-3F9504
DIST/CO/RTE/PM: 03-Nev-49-PM 5.6/PM 6.0

SCALE: 1" = 10' Horiz.
1" = 10' Vert.

All Dimensions are US Survey Feet

A2
CROSS SECTIONS

FOR EARTHWORK DEVELOPMENT ONLY

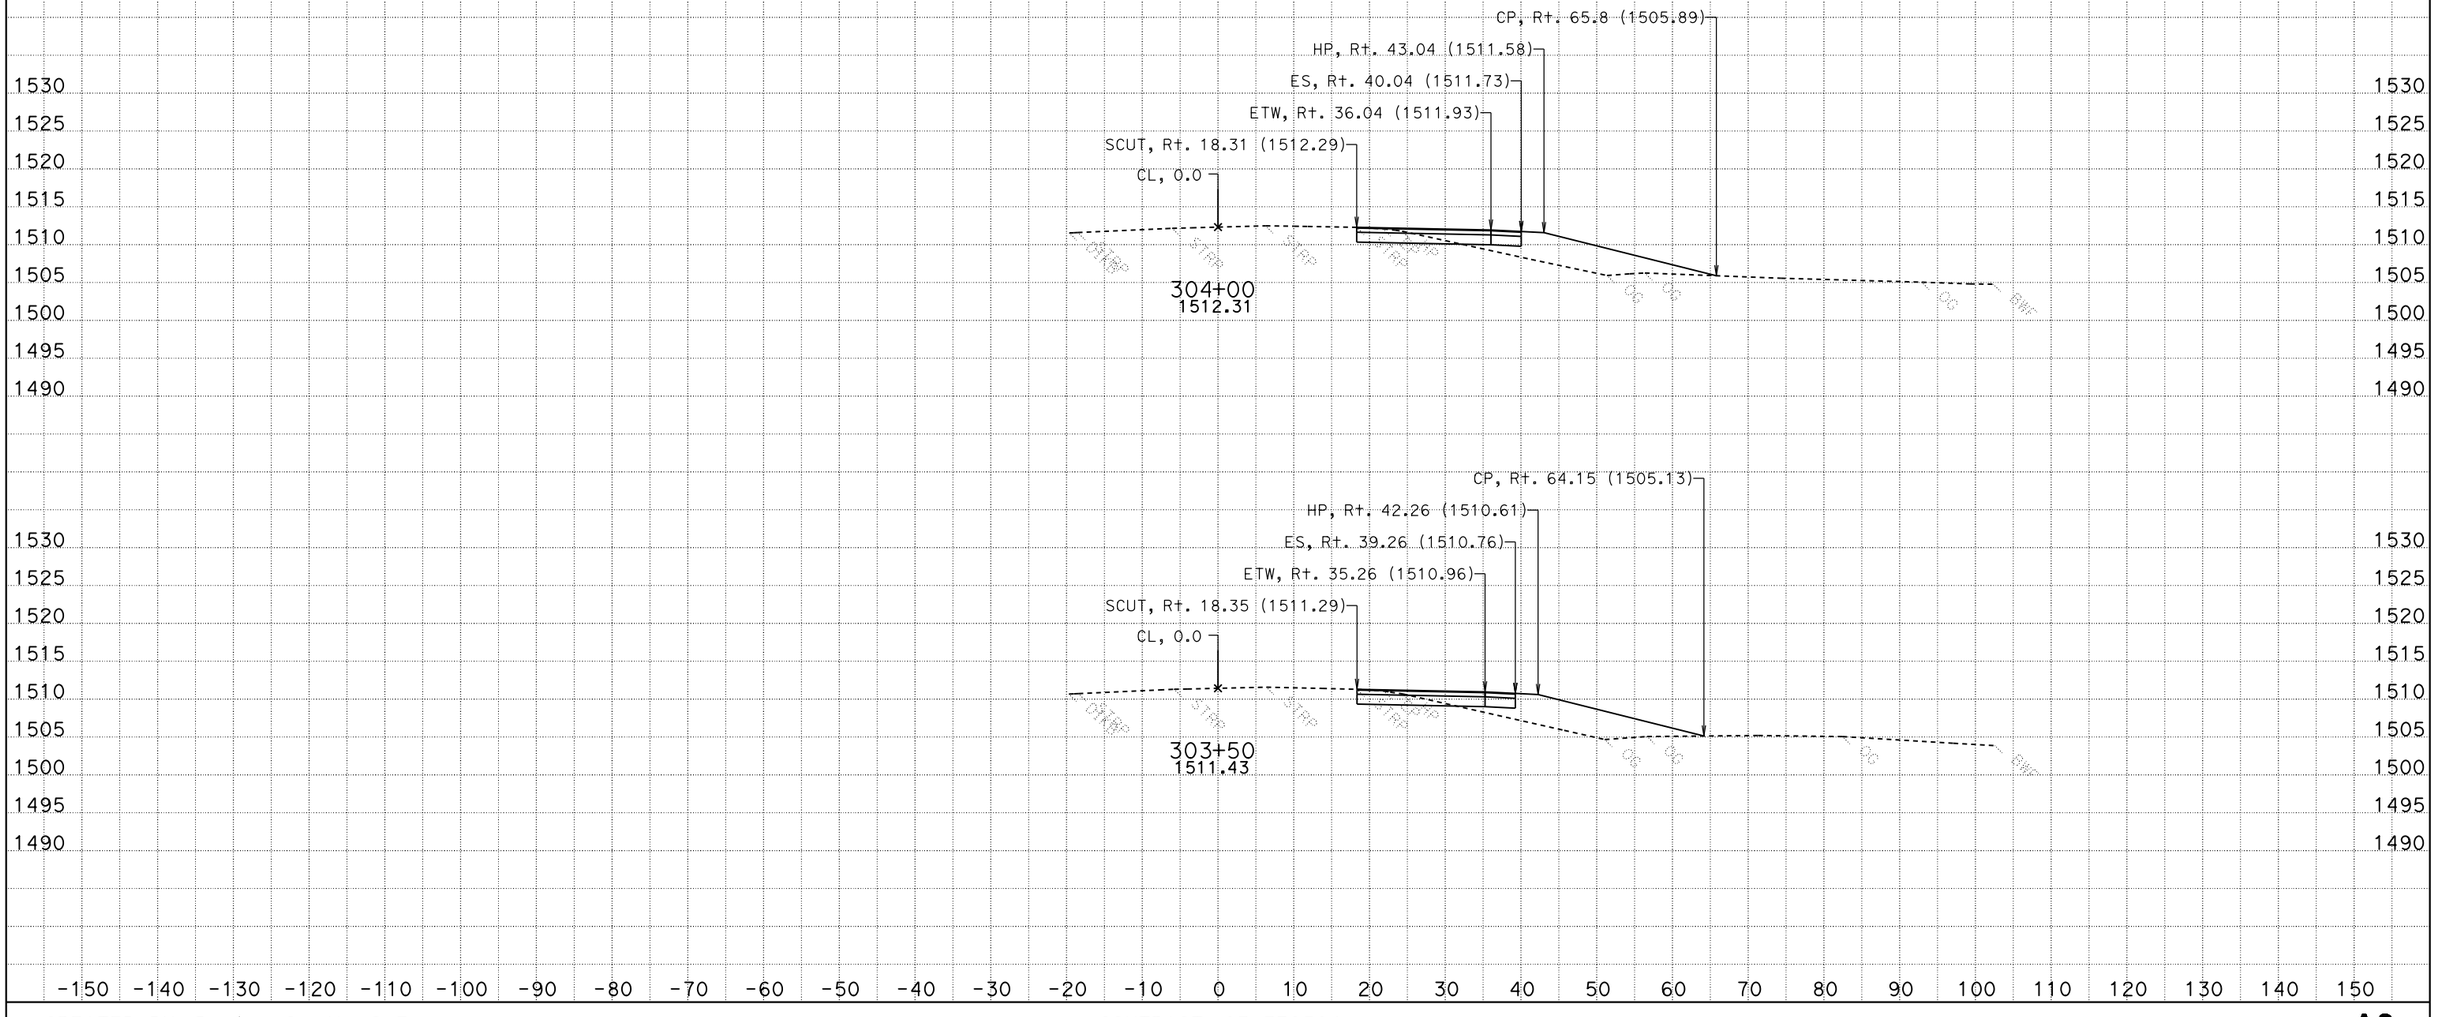

CREATED BY: Design South, S-7
DATE: 7/11/2012
KC Project: 1F910 File: D:\Working_file\BIP*F910\Design_Folder\A2\ear\a2design071012.ear

CONTRACT: 03-3F9504
DIST/CO/RTE/PM: 03-Nev-49-PM 5.6/PM 6.0

SCALE: 1" = 10' Horiz.
1" = 10' Vert.

All Dimensions are US Survey Feet

A2
CROSS SECTIONS
SHEET 6 OF 15

FOR EARTHWORK DEVELOPMENT ONLY

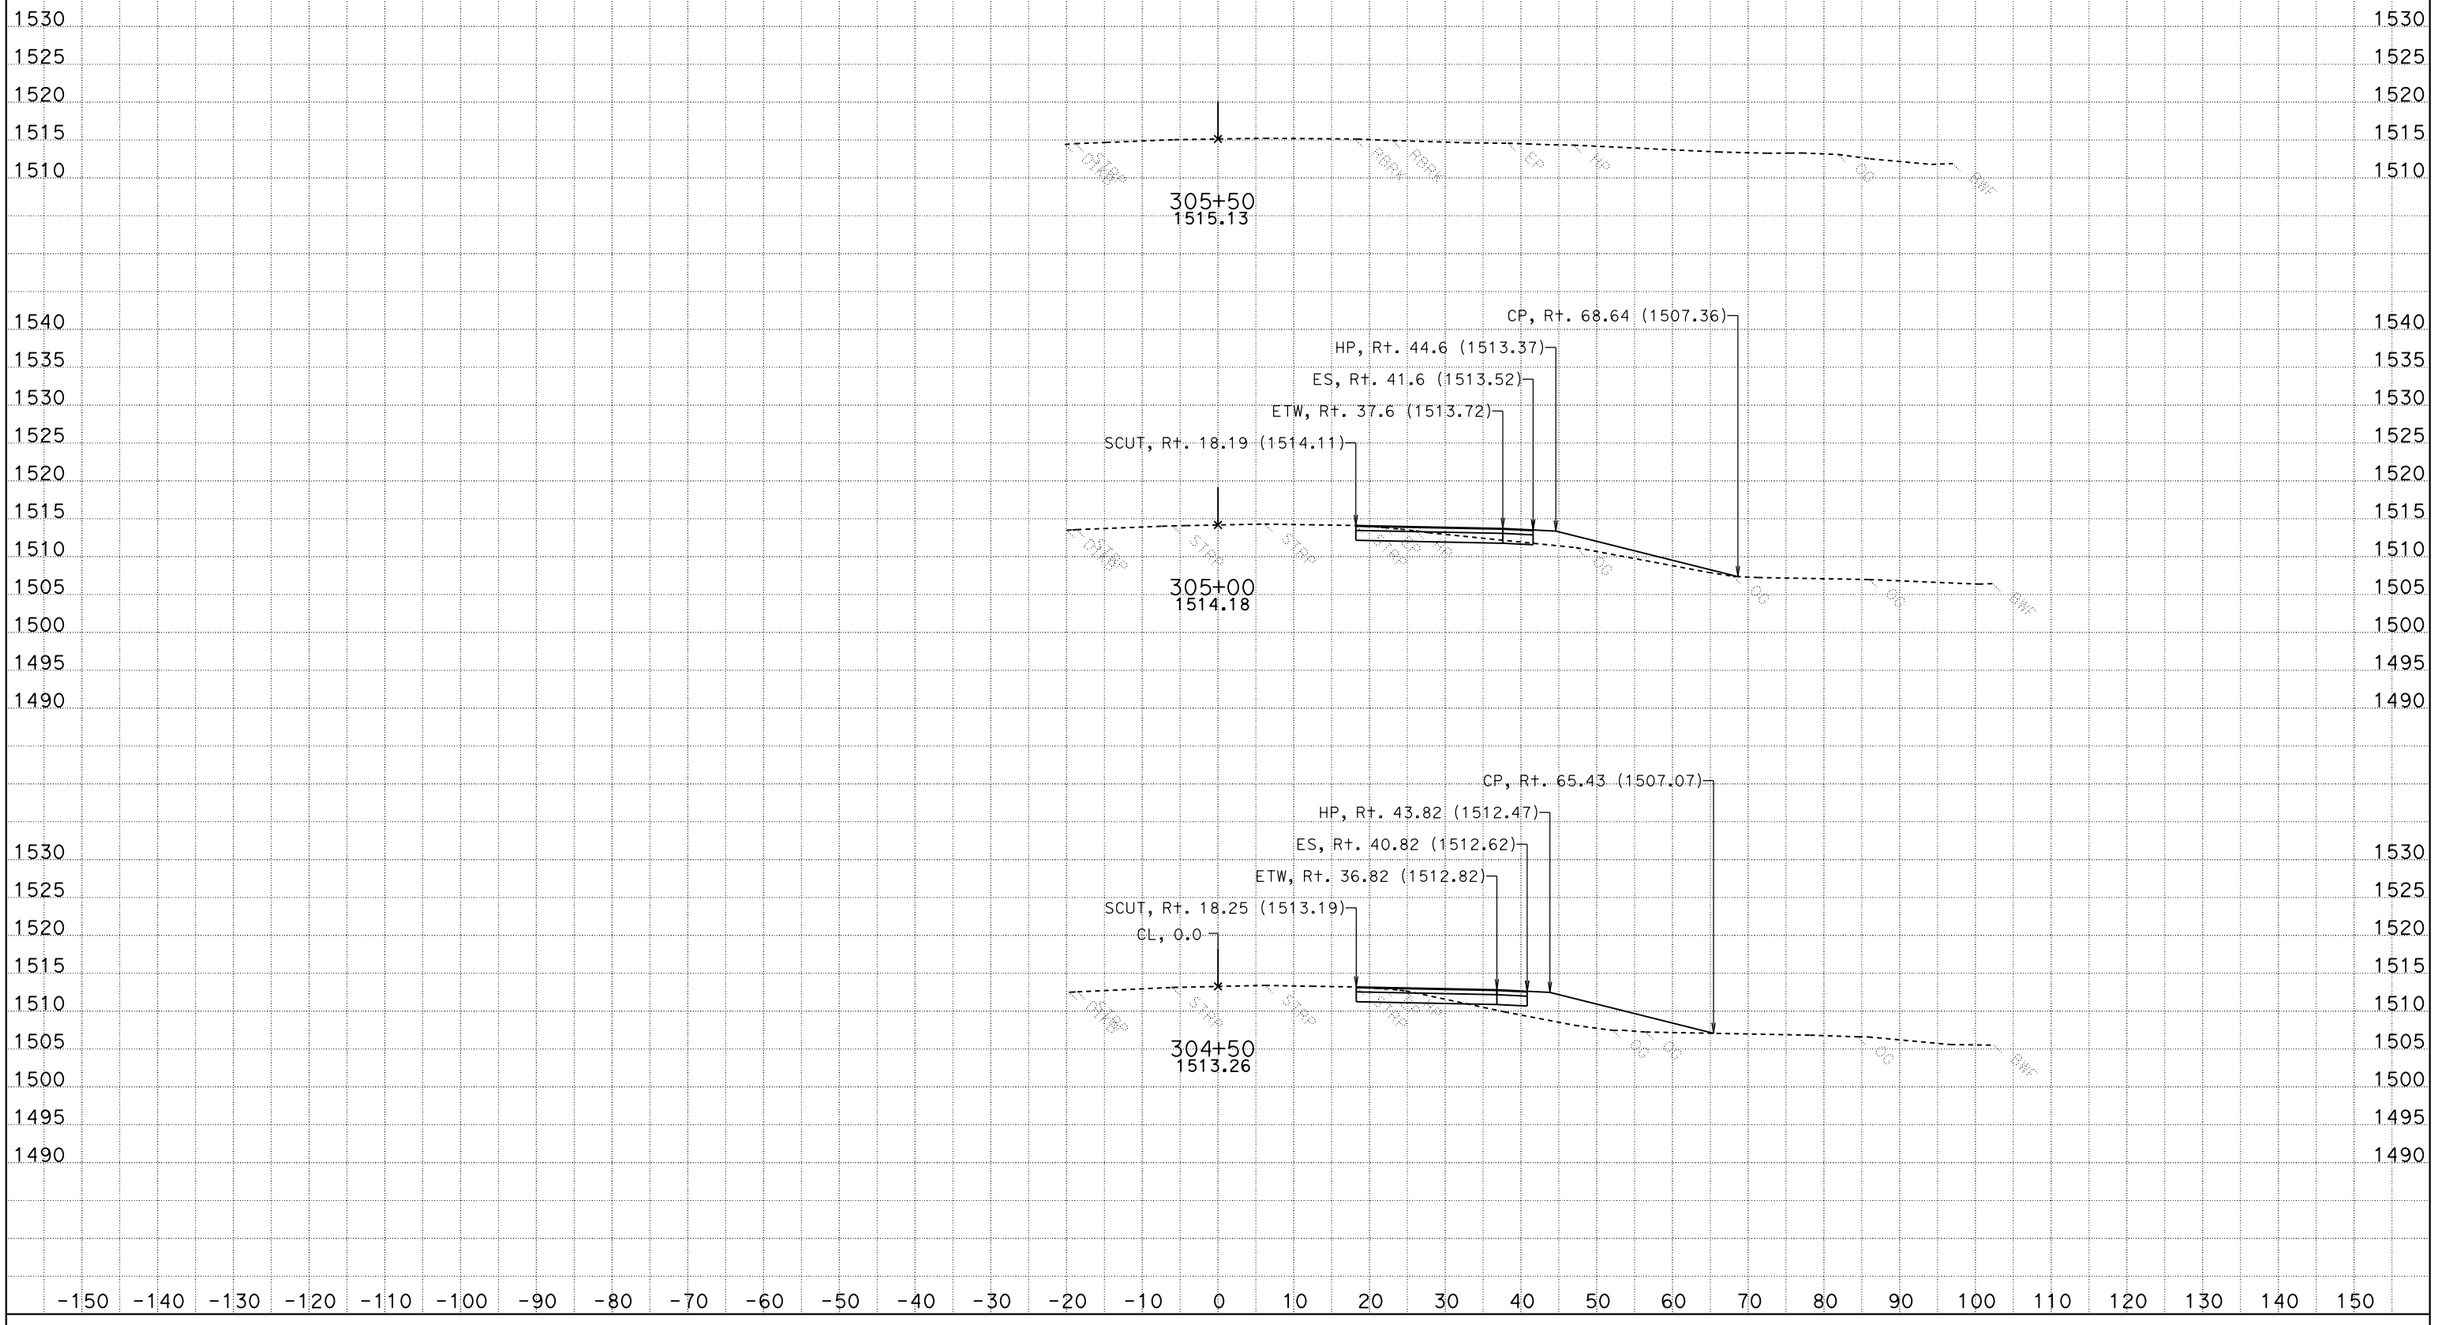

CREATED BY: Design South, S-7
DATE: 7/11/2012
KC Project: 1F910 File: D:\Working_file\BIP*F910\Design_Folder\A2\ear\a2design071012.ear

CONTRACT: 03-3F9504
DIST/CO/RTE/PM: 03-Nev-49-PM 5.6/PM 6.0

SCALE: 1" = 10' Horiz.
1" = 10' Vert.

All Dimensions are US Survey Feet

A2
CROSS SECTIONS
SHEET 7 OF 15

FOR EARTHWORK DEVELOPMENT ONLY

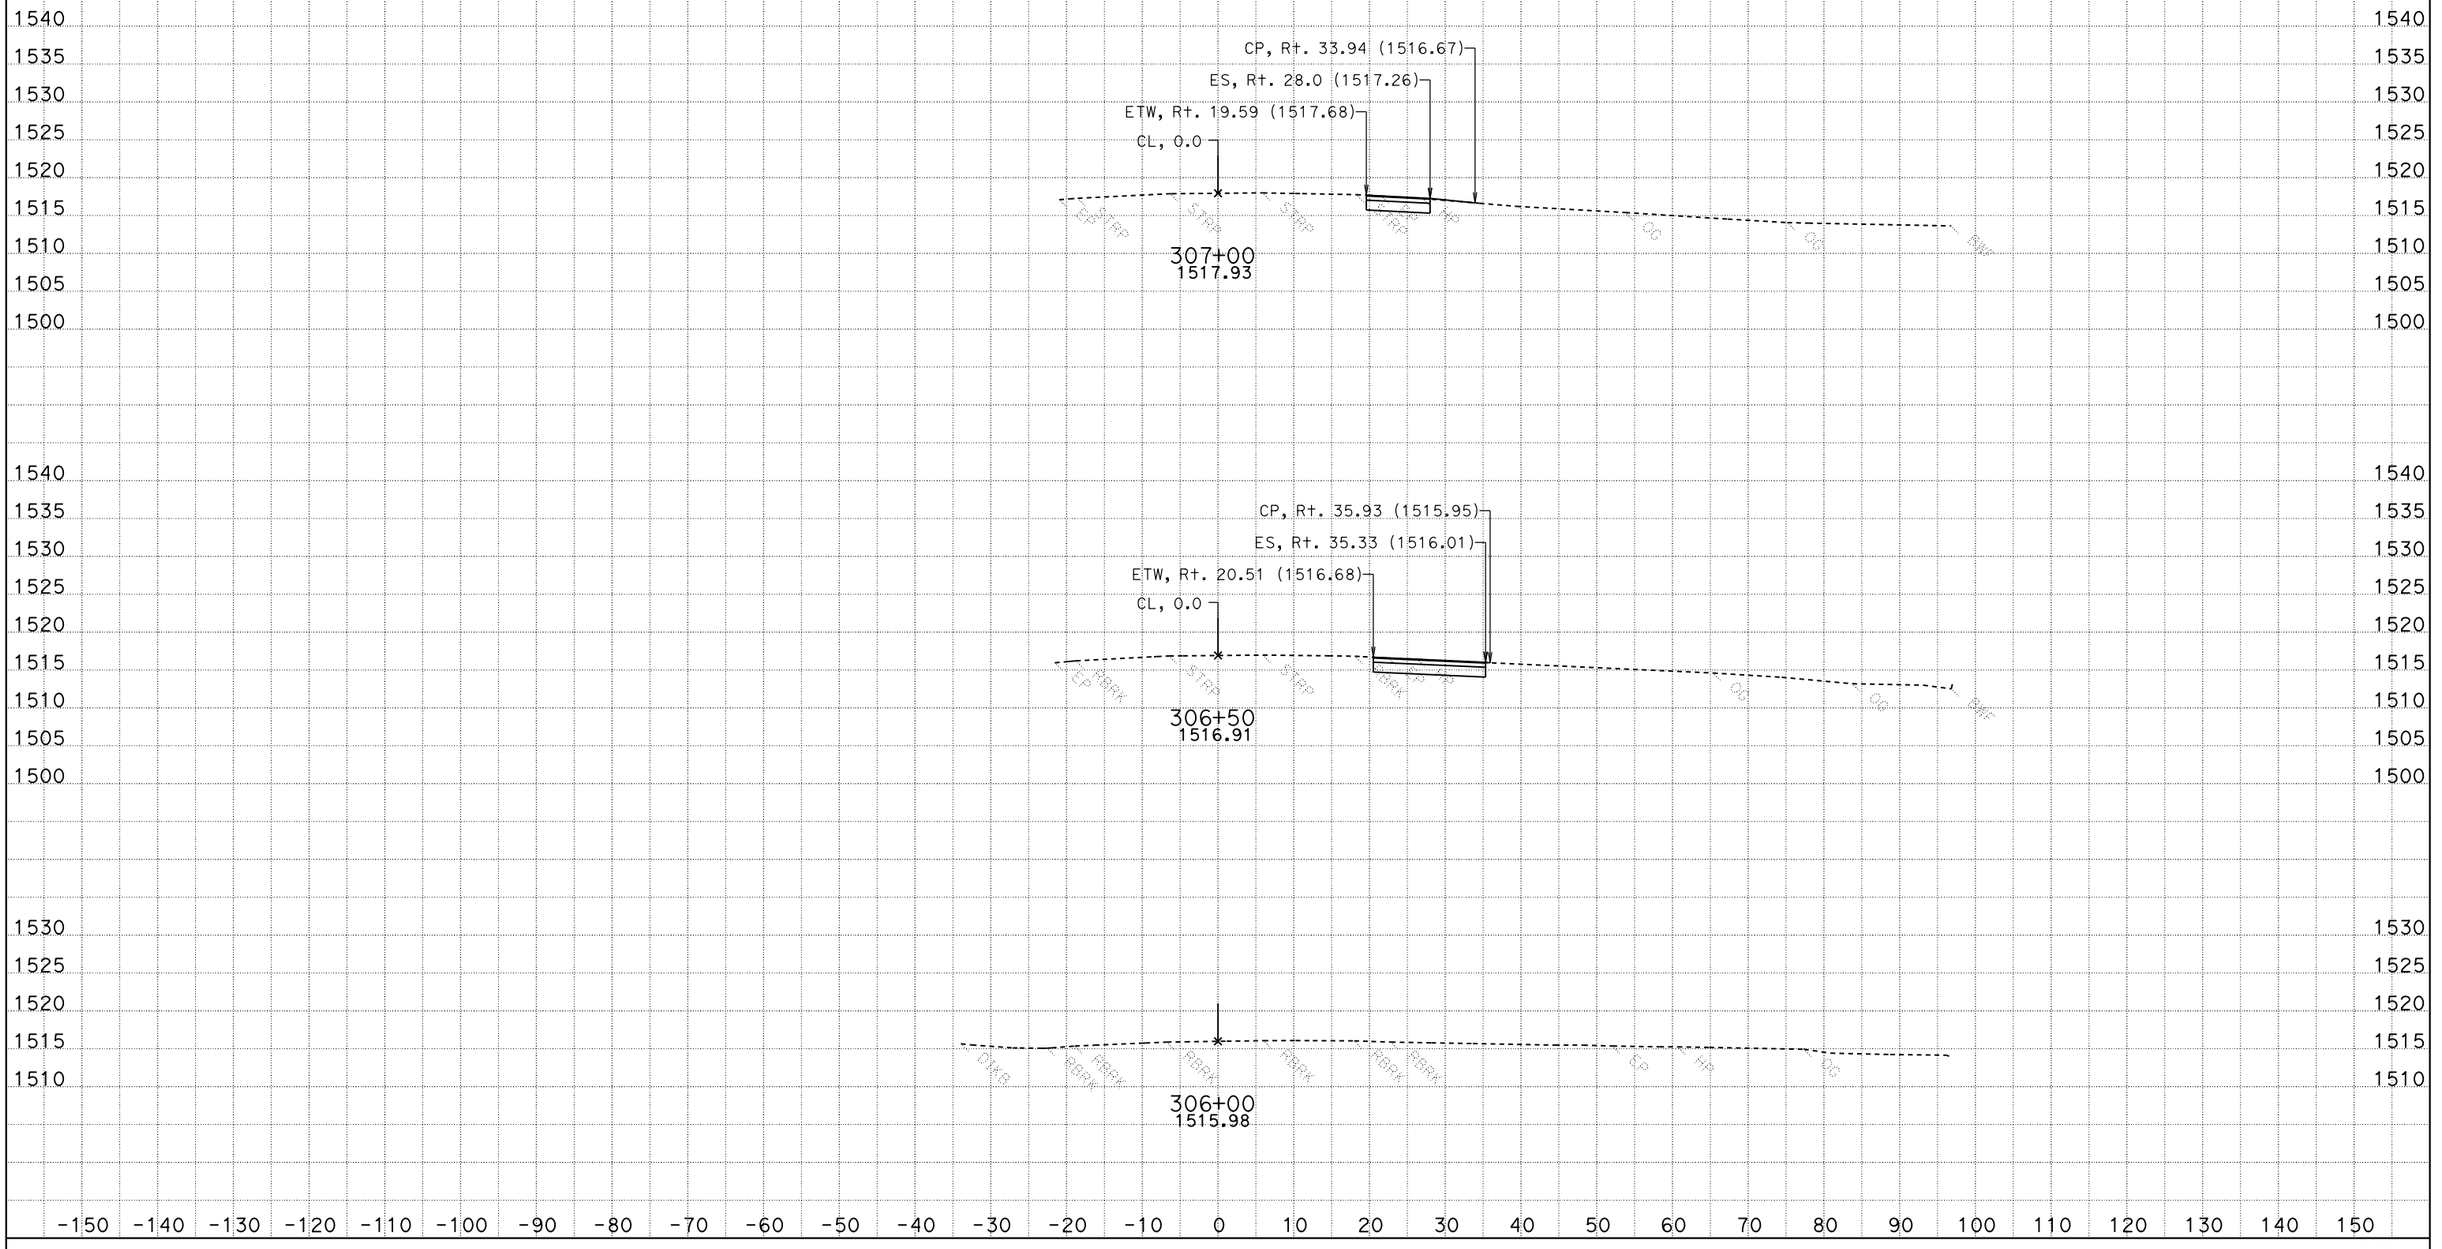

CREATED BY: Design South, S-7
DATE: 7/11/2012
KC Project: 1F910 File: D:\Working_file\BIP*F910\Design_Folder\A2\ear\a2design071012.ear

CONTRACT: 03-3F9504
DIST/CO/RTE/PM: 03-Nev-49-PM 5.6/PM 6.0

SCALE: 1" = 10' Horiz.
1" = 10' Vert.

All Dimensions are US Survey Feet

A2
CROSS SECTIONS
SHEET 8 OF 15

FOR EARTHWORK DEVELOPMENT ONLY

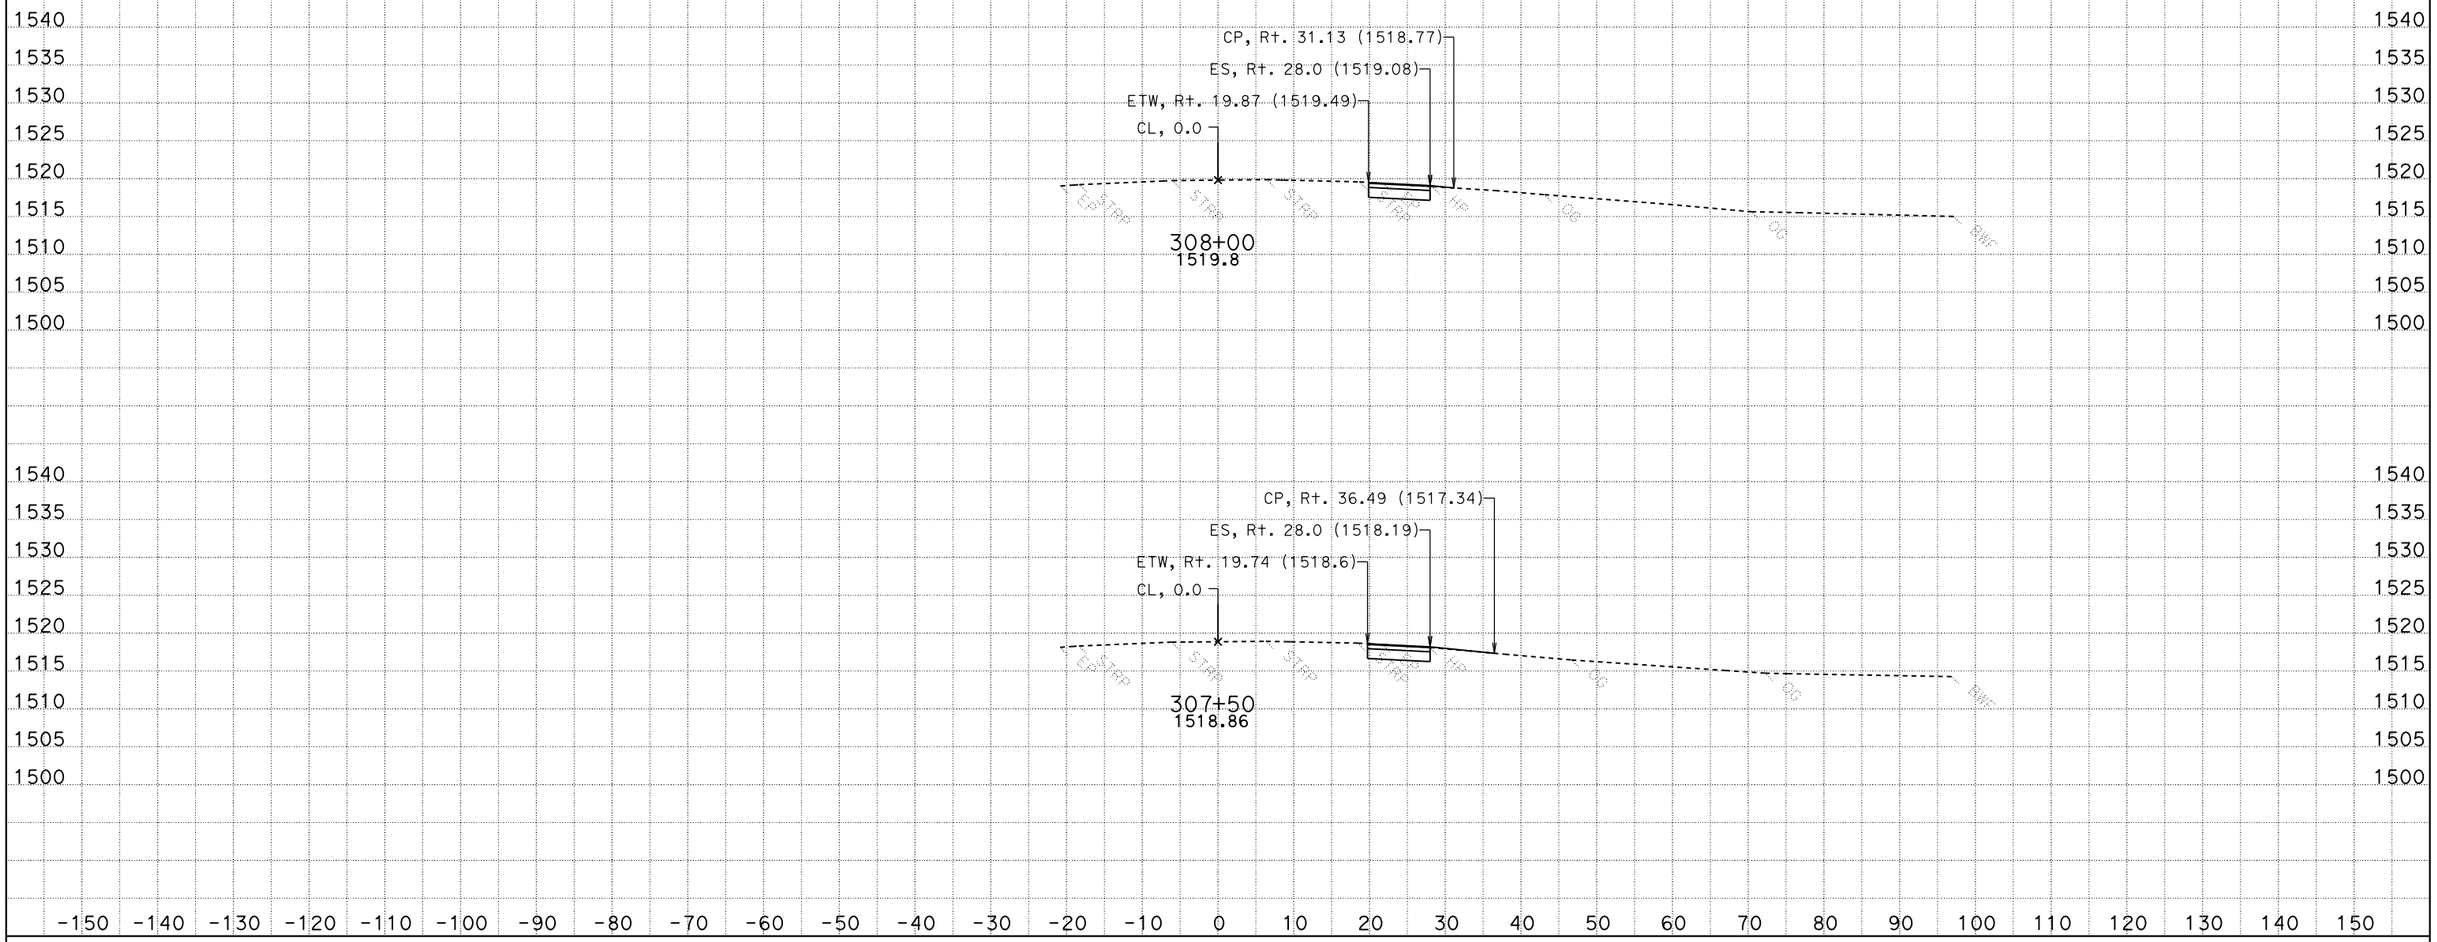

CREATED BY: Design South, S-7
DATE: 7/11/2012
KC Project: 1F910 File: D:\Working_file\BIP*F910\Design_Folder\A2\ear\a2design071012.ear

CONTRACT: 03-3F9504
DIST/CO/RTE/PM: 03-Nev-49-PM 5.6/PM 6.0

SCALE: 1" = 10' Horiz.
1" = 10' Vert.

All Dimensions are US Survey Feet

A2
CROSS SECTIONS
SHEET 9 OF 15

FOR EARTHWORK DEVELOPMENT ONLY

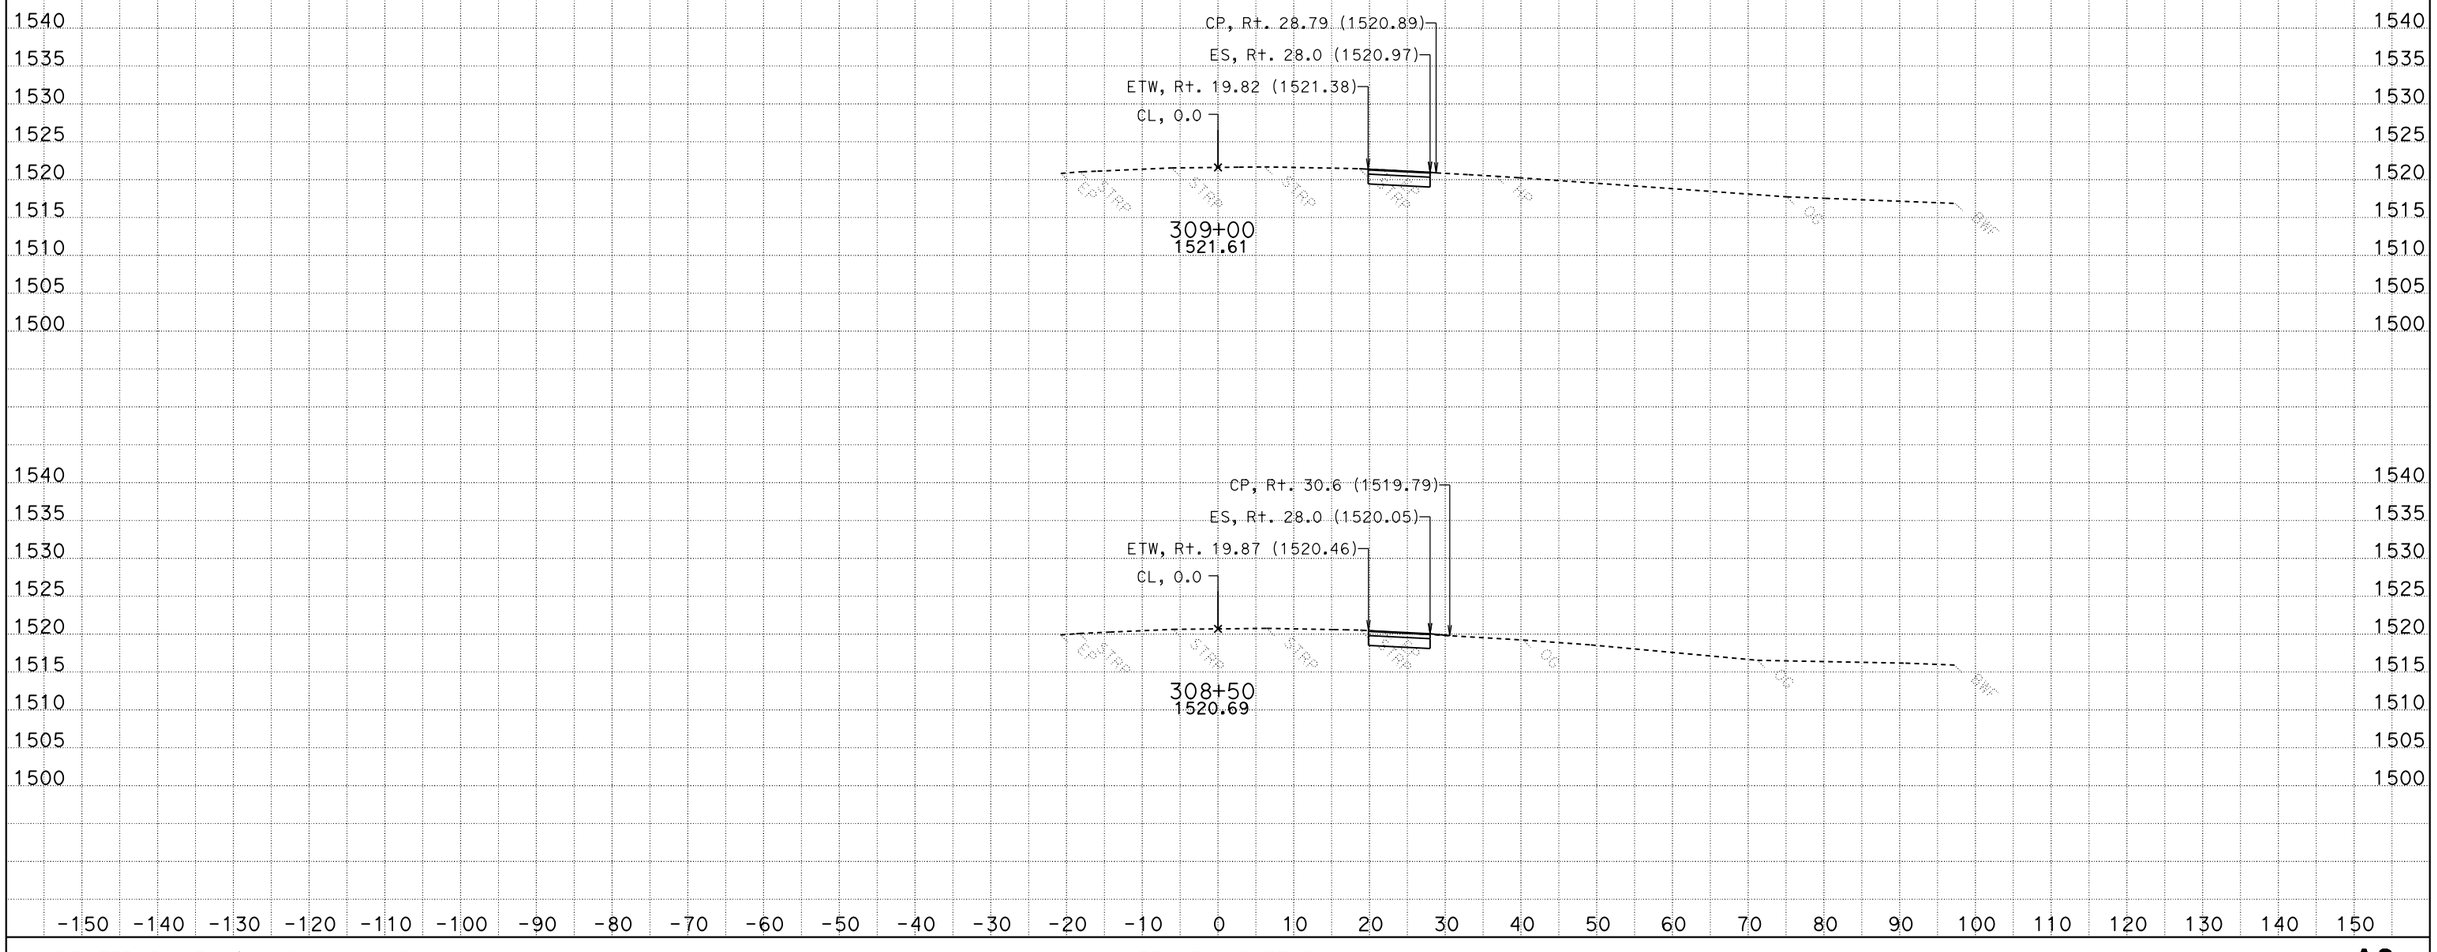

CREATED BY: Design South, S-7
DATE: 7/11/2012
KC Project: 1F910 File: D:\Working_file\BIP*F910\Design_Folder\A2\ear\a2design071012.ear

CONTRACT: 03-3F9504
DIST/CO/RTE/PM: 03-Nev-49-PM 5.6/PM 6.0

SCALE: 1" = 10' Horiz.
1" = 10' Vert.

All Dimensions are US Survey Feet

A2
CROSS SECTIONS
SHEET 10 OF 15

FOR EARTHWORK DEVELOPMENT ONLY

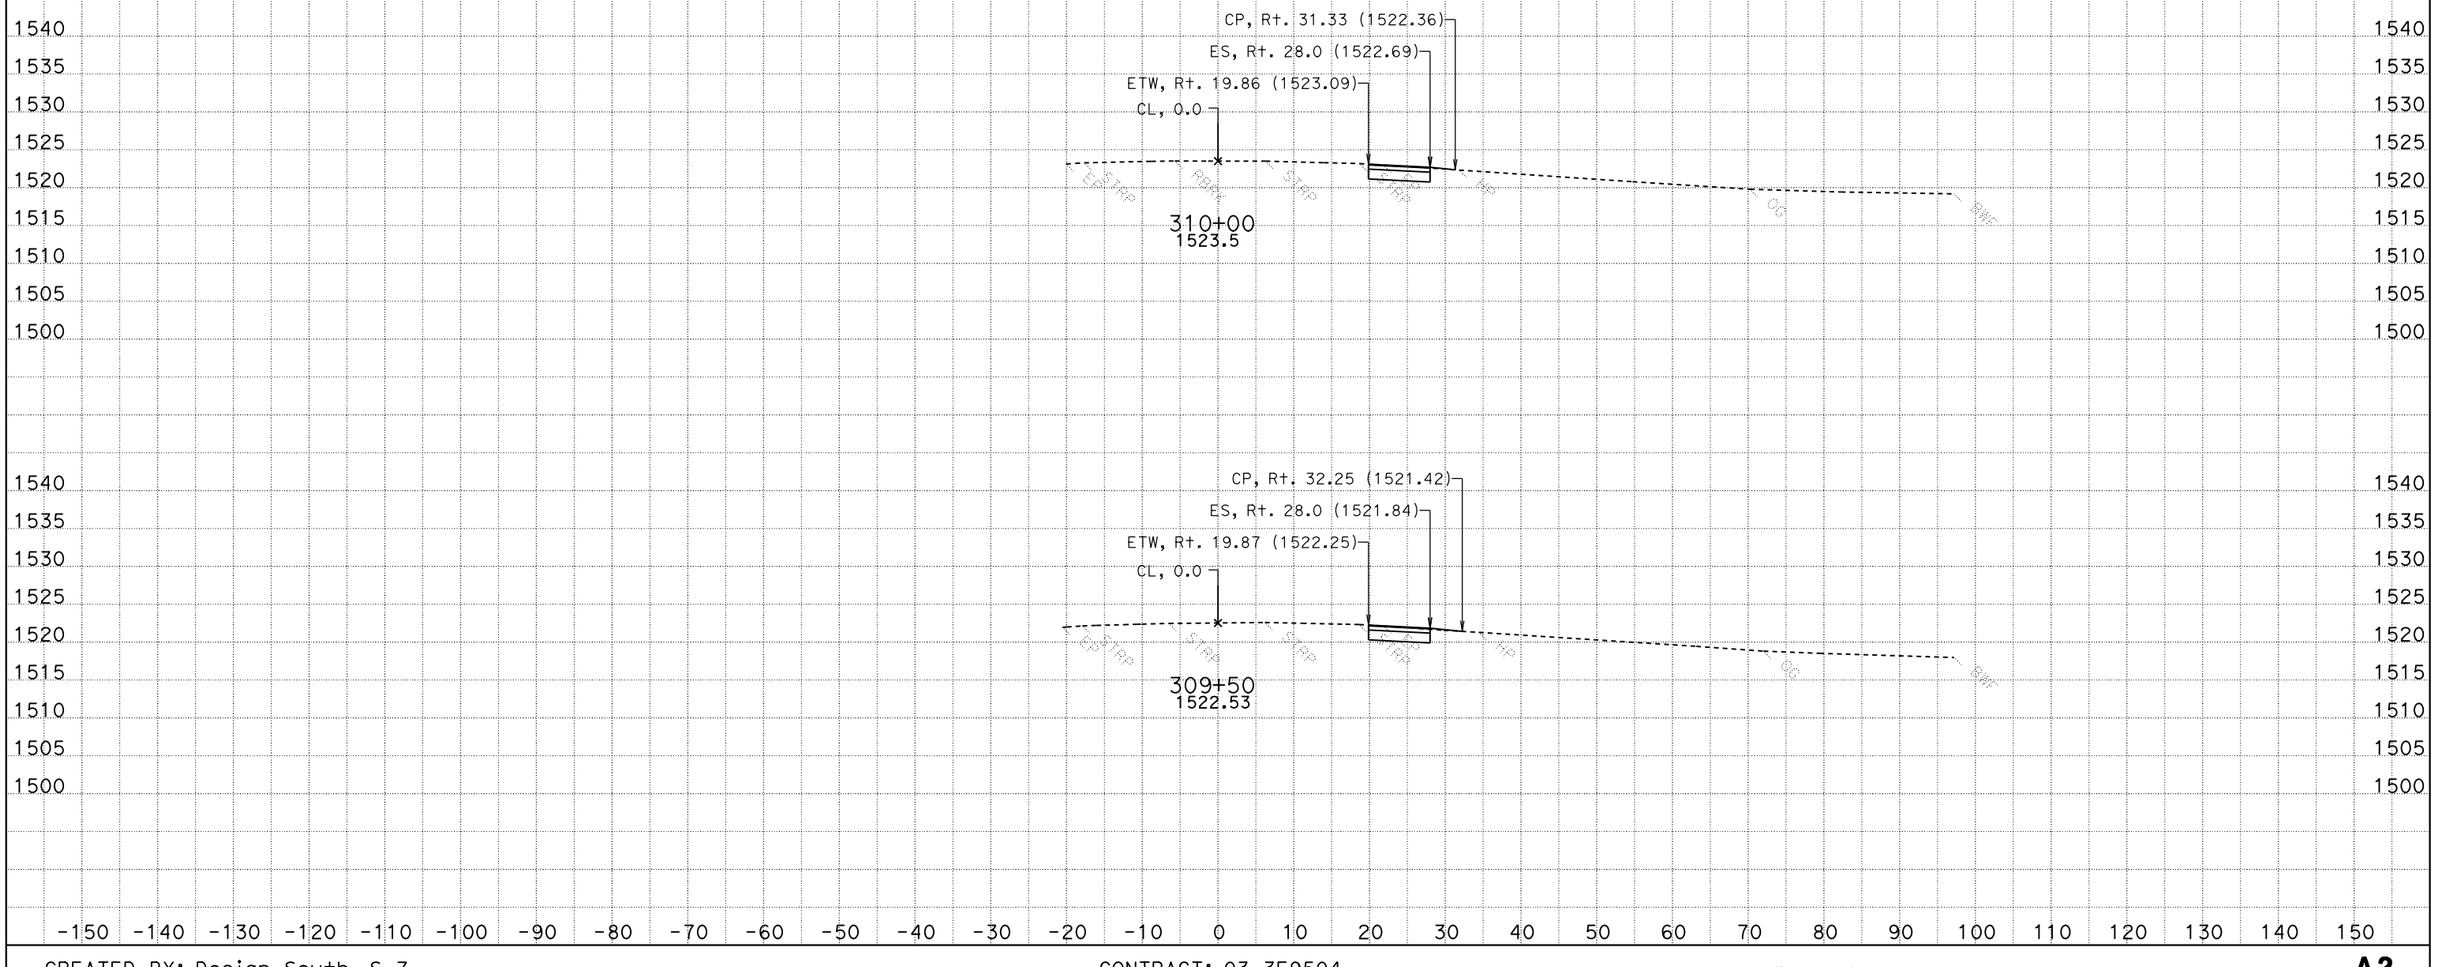

CREATED BY: Design South, S-7
DATE: 7/11/2012
KC Project: 1F910 File: D:\Working_file\BIP*F910\Design_Folder\A2\ear\a2design071012.ear

CONTRACT: 03-3F9504
DIST/CO/RTE/PM: 03-Nev-49-PM 5.6/PM 6.0

SCALE: 1" = 10' Horiz.
1" = 10' Vert.

All Dimensions are US Survey Feet

A2
CROSS SECTIONS
SHEET 11 OF 15

FOR EARTHWORK DEVELOPMENT ONLY

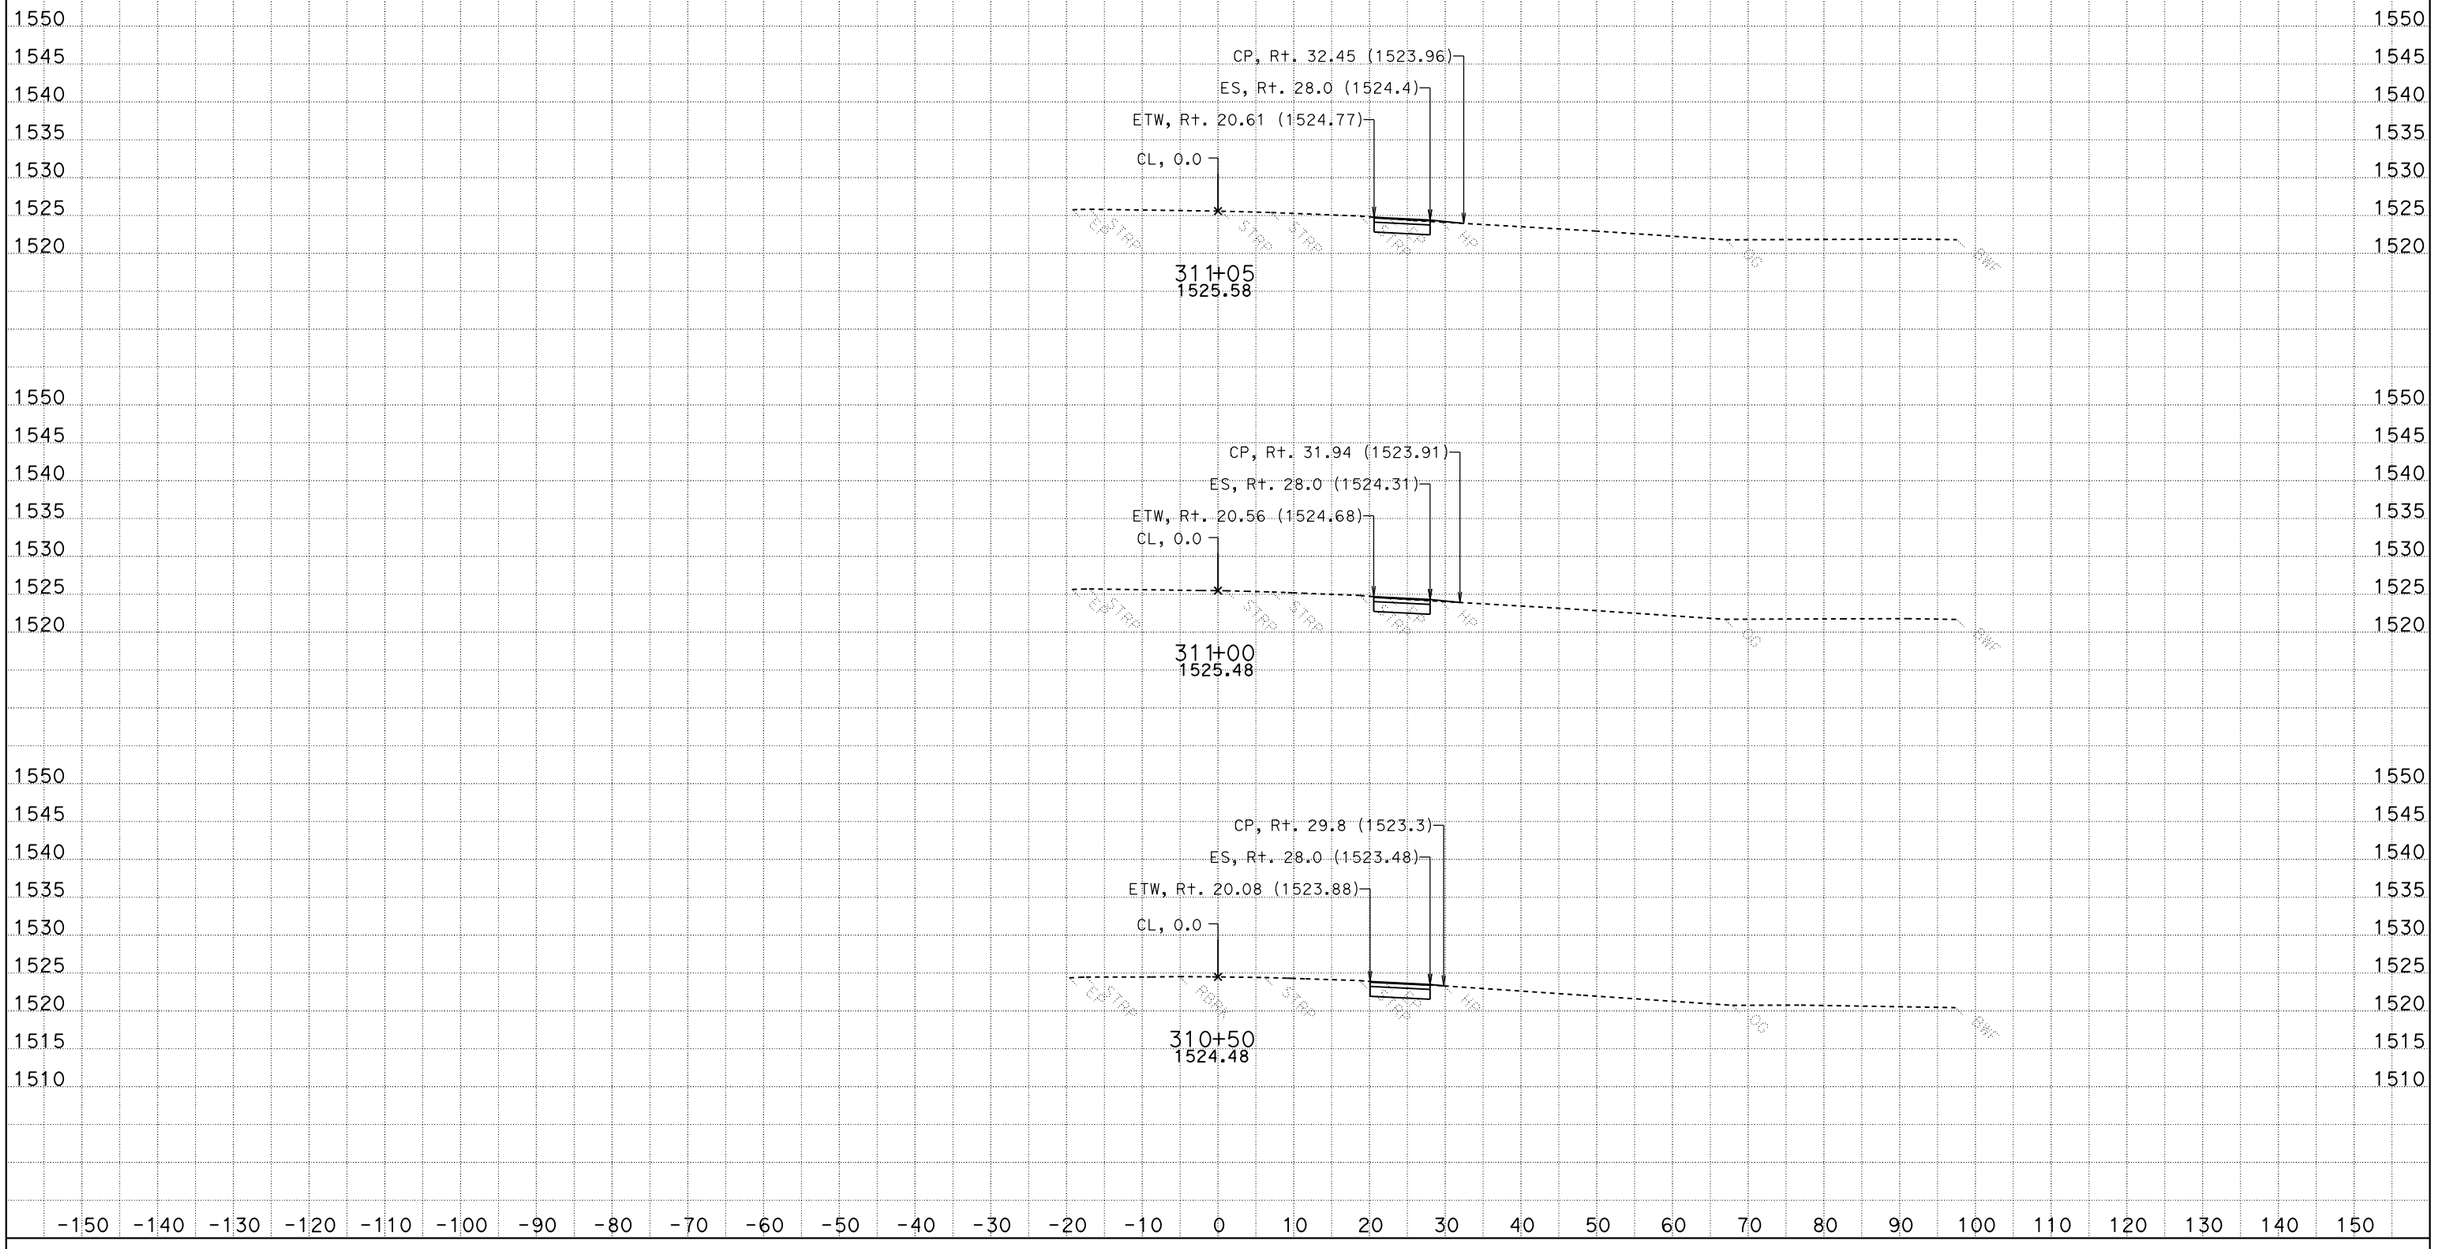

CREATED BY: Design South, S-7
DATE: 7/11/2012
KC Project: 1F910 File: D:\Working_file\BIP*F910\Design_Folder\A2\ear\a2design071012.ear

CONTRACT: 03-3F9504
DIST/CO/RTE/PM: 03-Nev-49-PM 5.6/PM 6.0

SCALE: 1" = 10' Horiz.
1" = 10' Vert.

All Dimensions are US Survey Feet

A2
CROSS SECTIONS
SHEET 12 OF 15

FOR EARTHWORK DEVELOPMENT ONLY

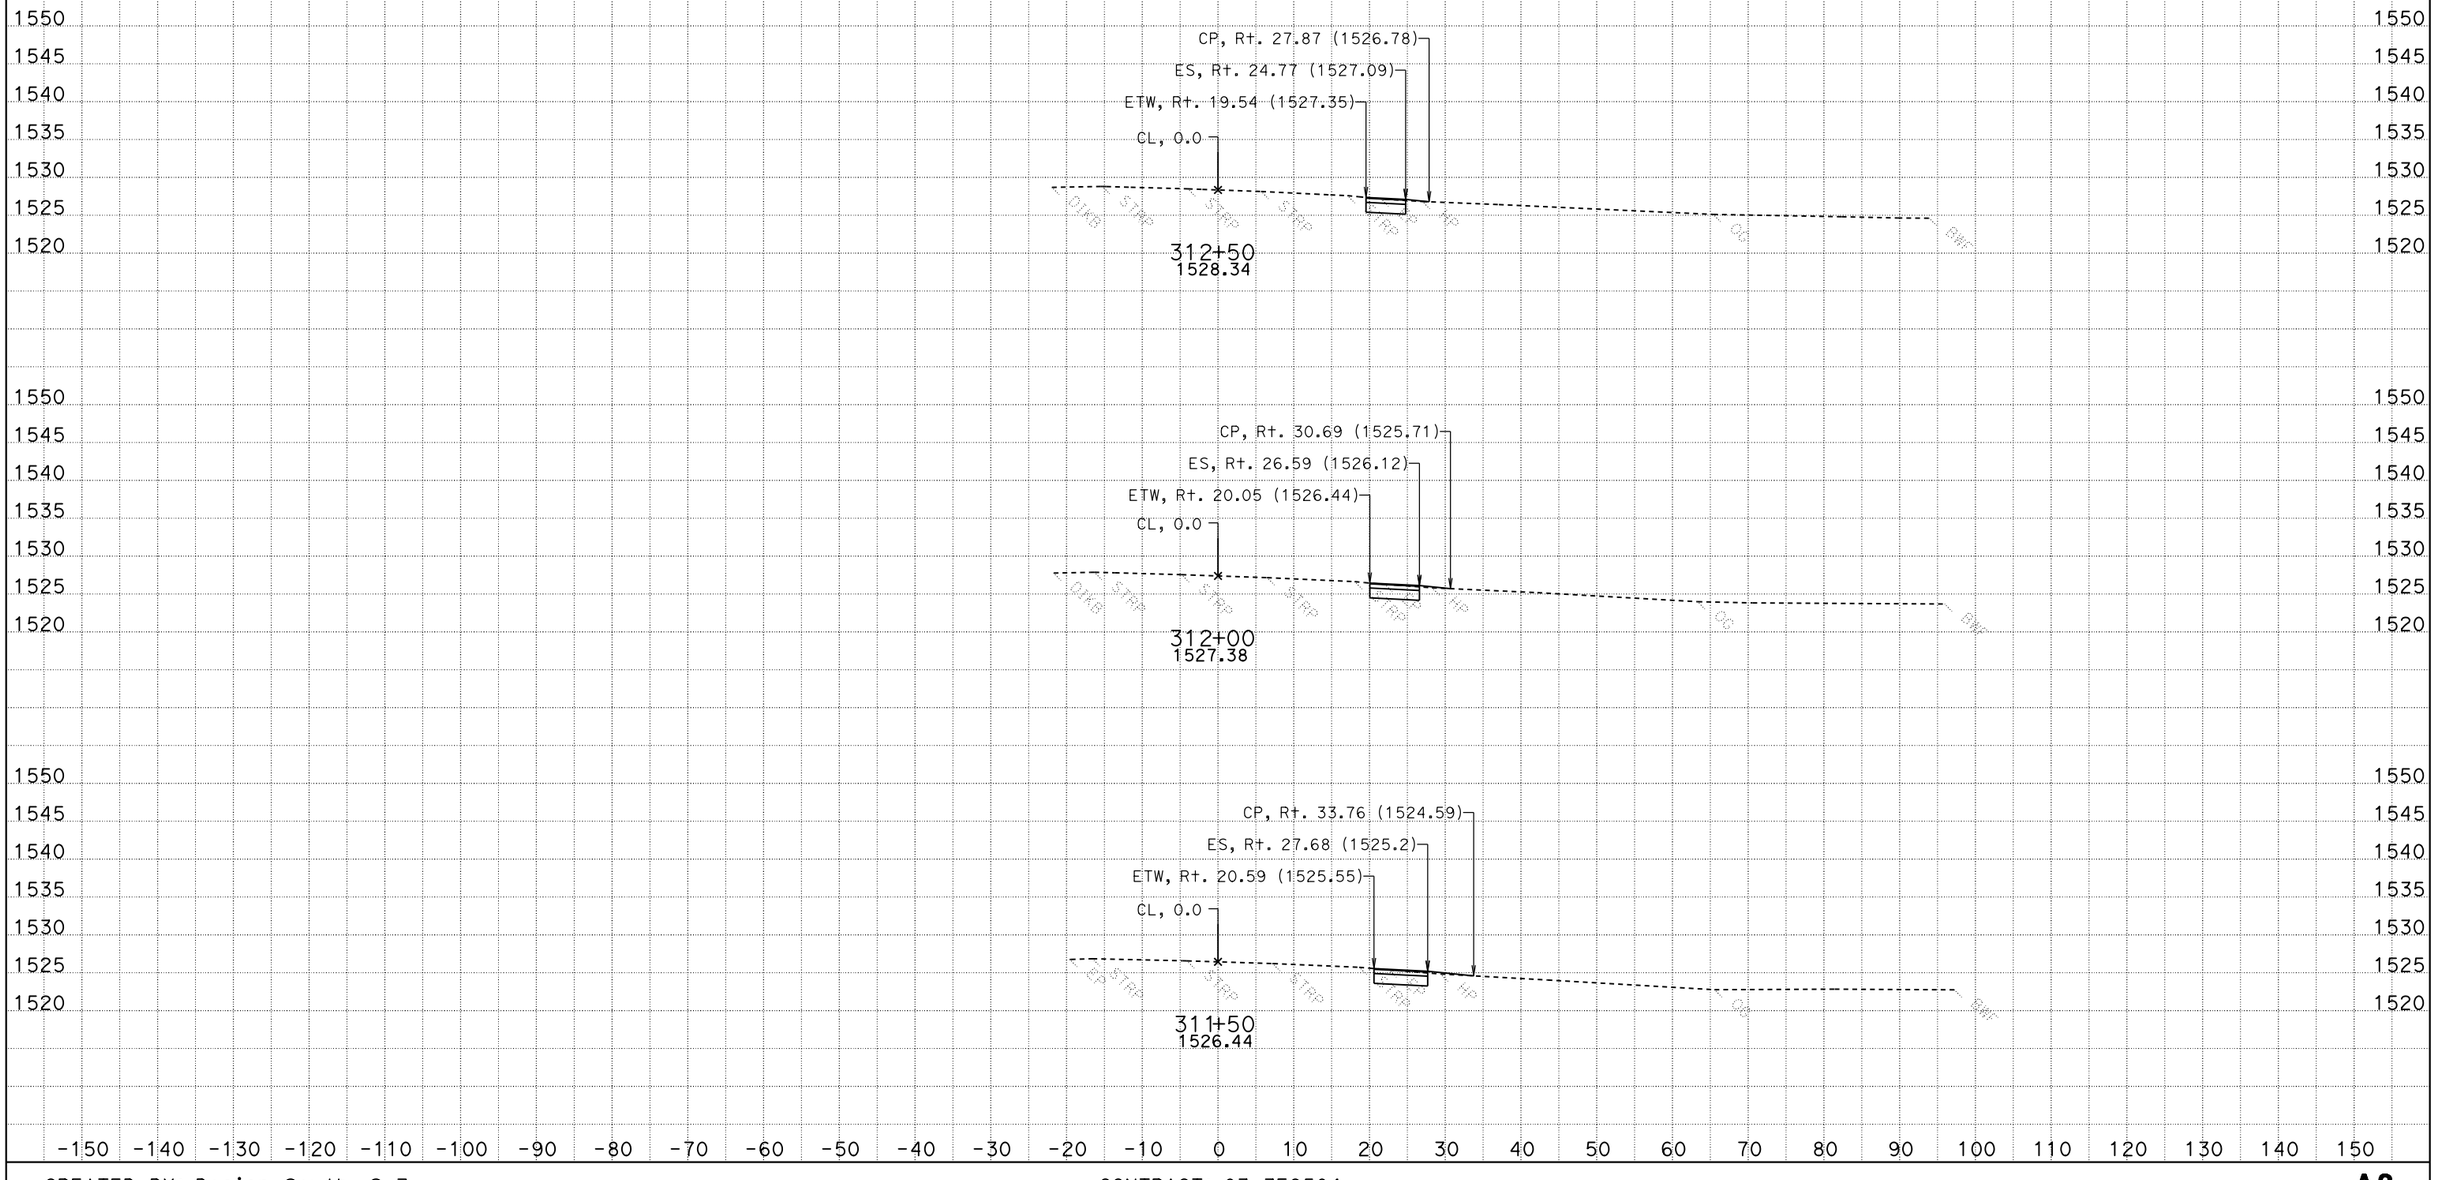

CREATED BY: Design South, S-7
DATE: 7/11/2012
KC Project: 1F910 File: D:\Working_file\BIP*F910\Design_Folder\A2\ear\a2design071012.ear

CONTRACT: 03-3F9504
DIST/CO/RTE/PM: 03-Nev-49-PM 5.6/PM 6.0

SCALE: 1" = 10' Horiz.
1" = 10' Vert.

All Dimensions are US Survey Feet

A2
CROSS SECTIONS
SHEET 13 OF 15

FOR EARTHWORK DEVELOPMENT ONLY

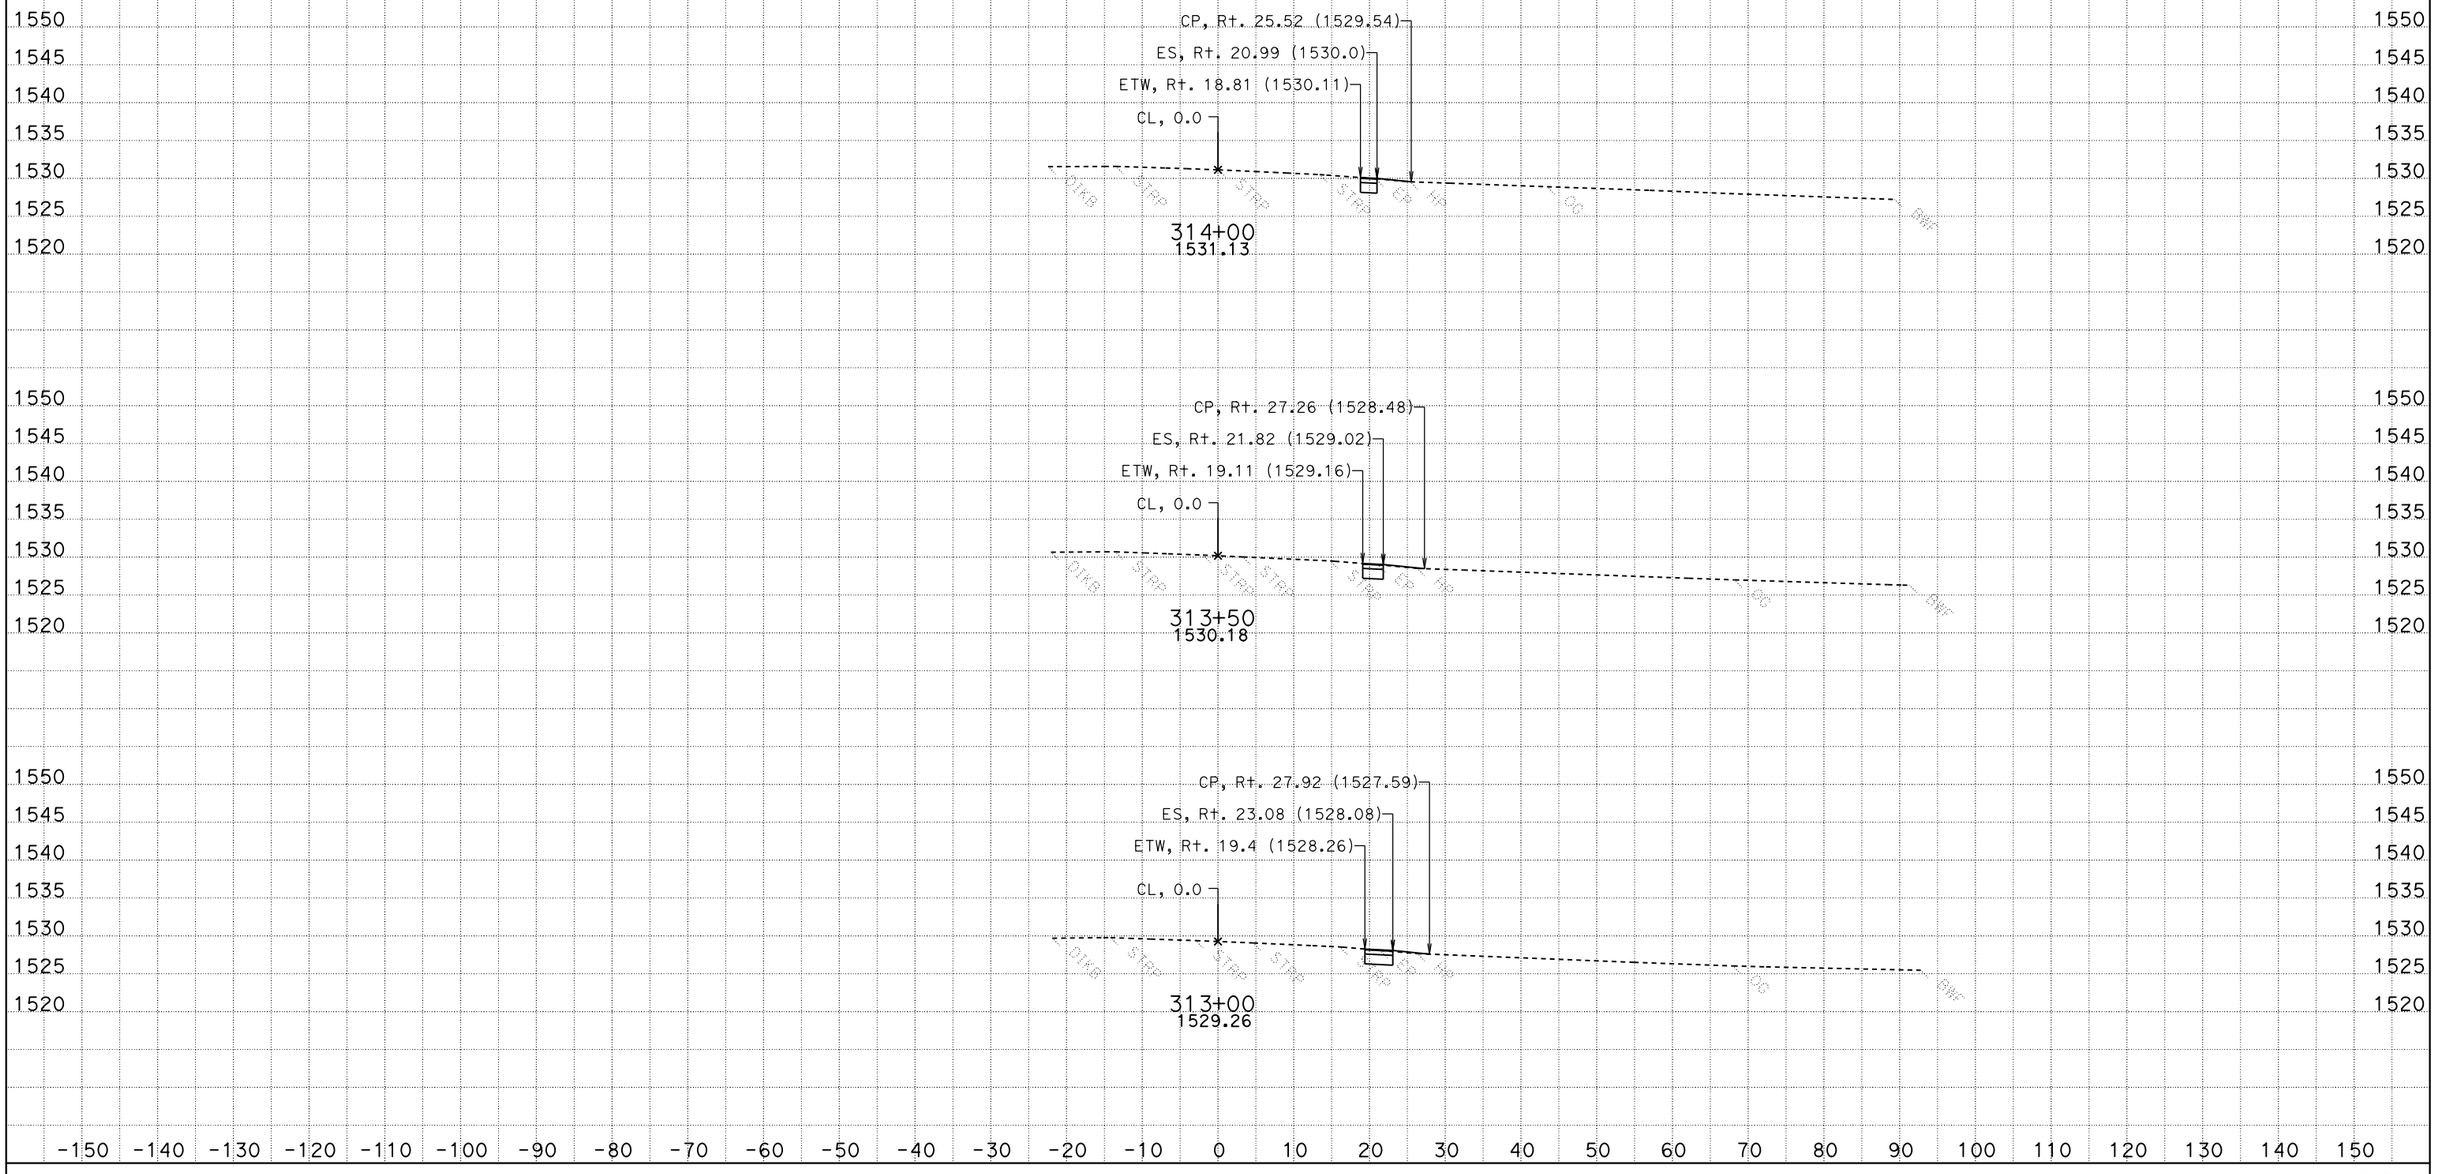

CREATED BY: Design South, S-7
DATE: 7/11/2012
KC Project: 1F910 File: D:\Working_file\BIP*F910\Design_Folder\A2\ear\a2design071012.ear

CONTRACT: 03-3F9504
DIST/CO/RTE/PM: 03-Nev-49-PM 5.6/PM 6.0

SCALE: 1" = 10' Horiz.
1" = 10' Vert.

All Dimensions are US Survey Feet

A2
CROSS SECTIONS
SHEET 14 OF 15

FOR EARTHWORK DEVELOPMENT ONLY

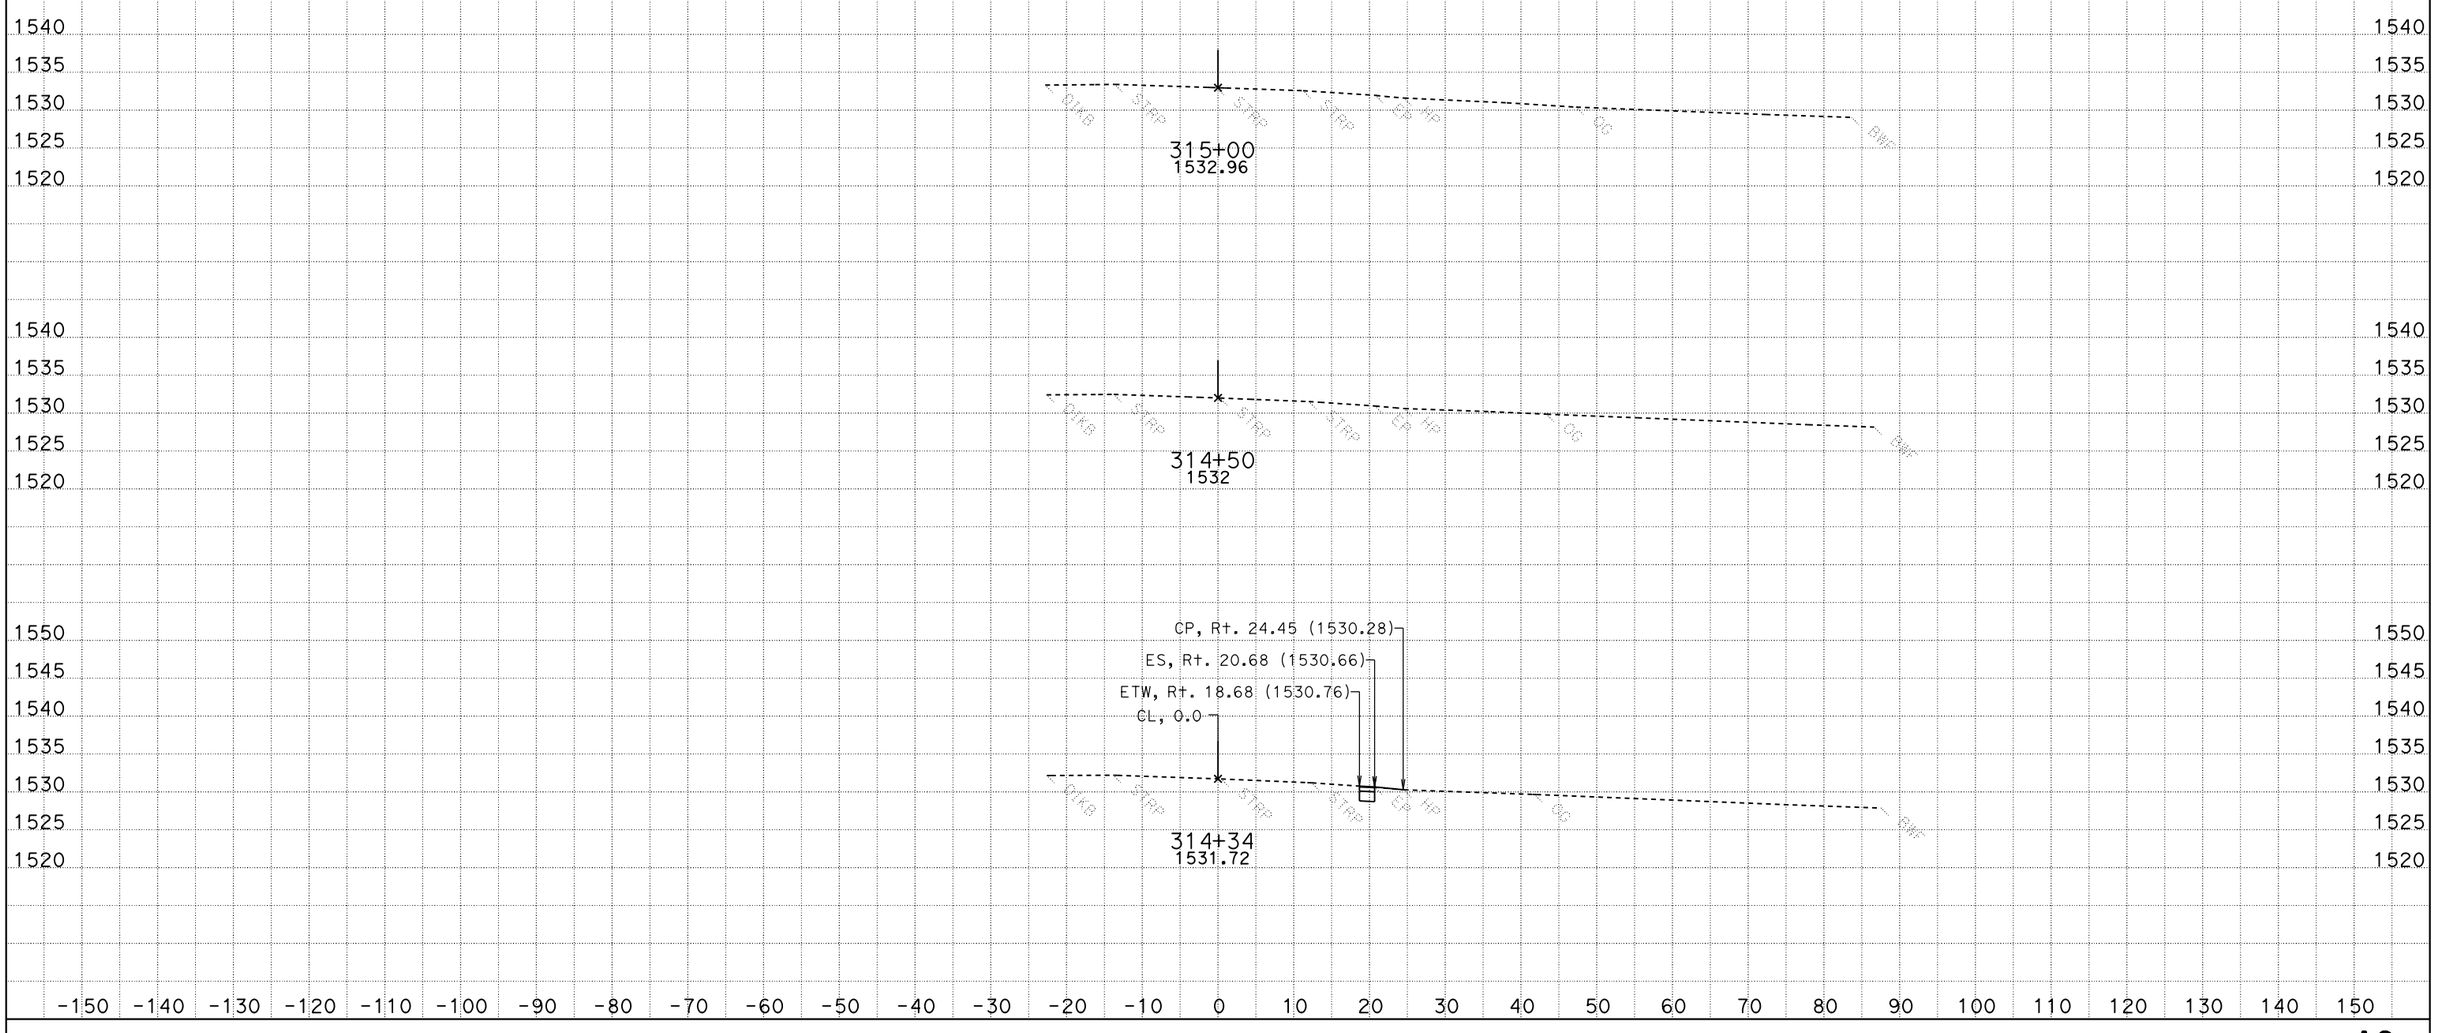

CREATED BY: Design South, S-7
DATE: 7/11/2012
KC Project: 1F910 File: D:\Working_file\BIP*F910\Design_Folder\A2\ear\a2design071012.ear

CONTRACT: 03-3F9504
DIST/CO/RTE/PM: 03-Nev-49-PM 5.6/PM 6.0

SCALE: 1" = 10' Horiz.
1" = 10' Vert.

All Dimensions are US Survey Feet

A2
CROSS SECTIONS
SHEET 15 OF 15