EARTHWORK DEVELOPMENT ONLY

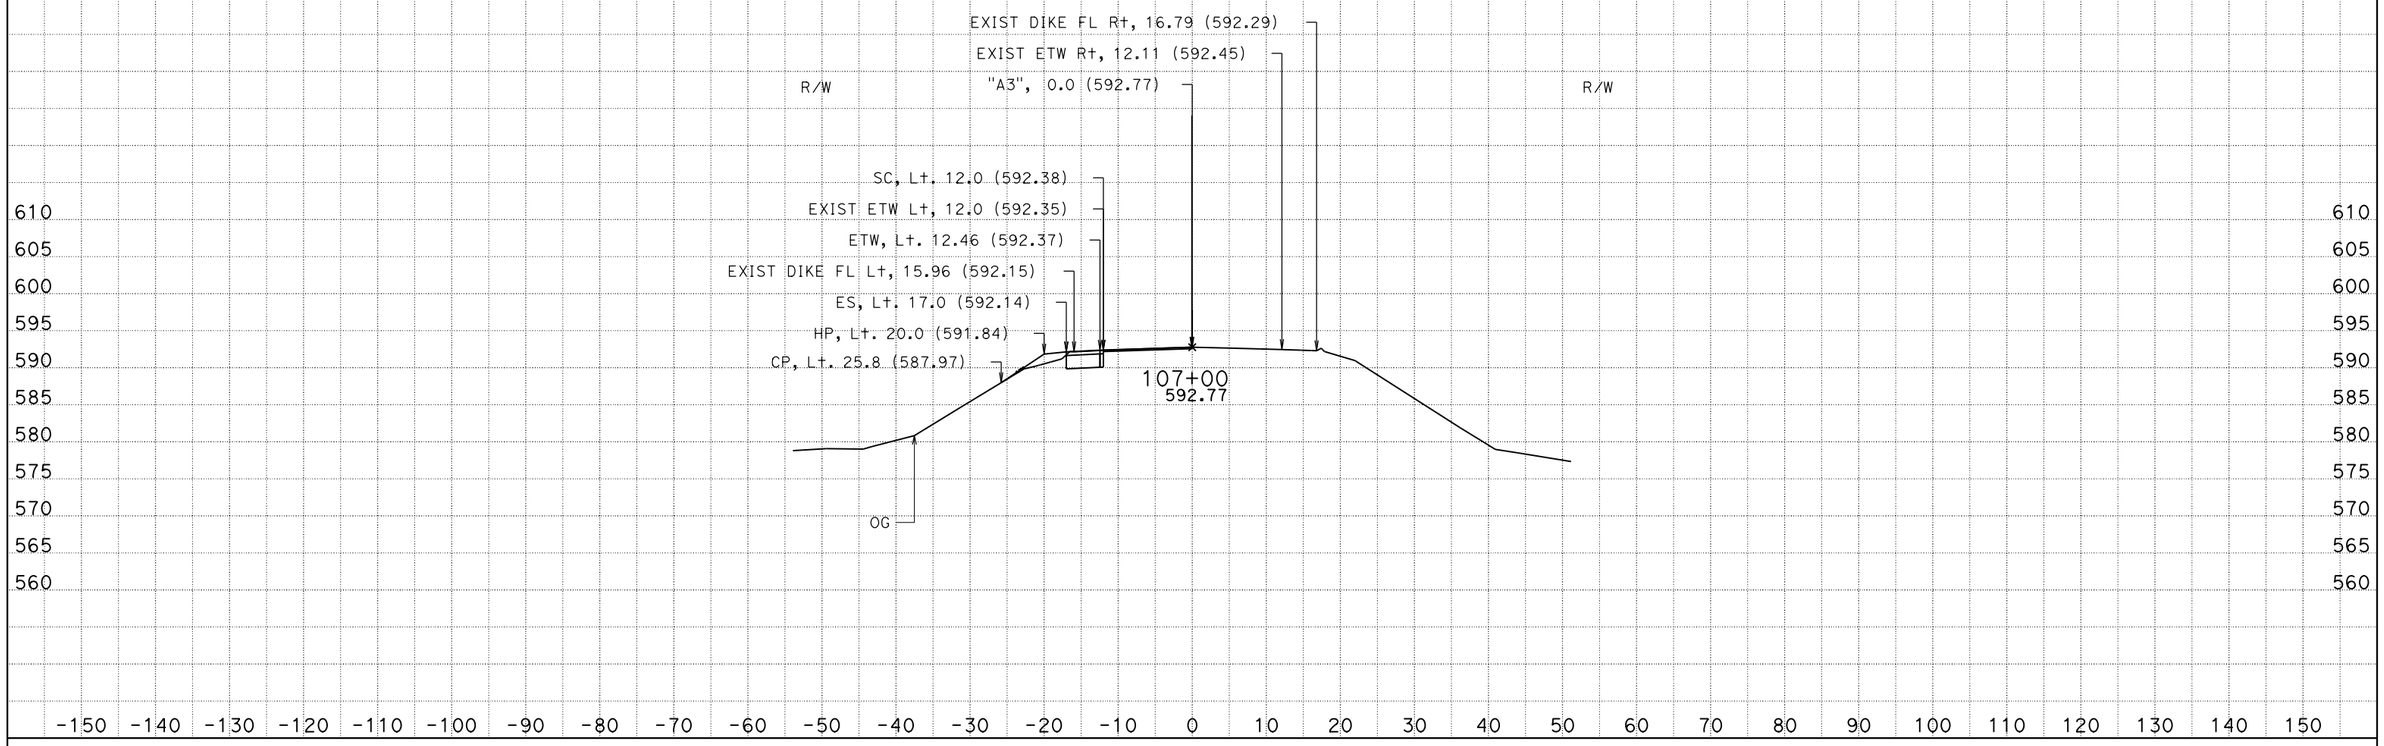

CREATED BY: CT
DATE: 6/4/2013
KC Project: 5120006 File: D:\USERS\projects\5120006\a3_fg_final.ear

CONTRACT: 05-0T9701
DIST/CO/RTE/PM: 05/SB/246/33.2-33.5

SCALE: 1" = 10' Horiz.
1" = 10' Vert.

All Dimensions are US Survey Feet

A3
CROSS SECTIONS
SHEET 5 OF 57

EARTHWORK DEVELOPMENT ONLY

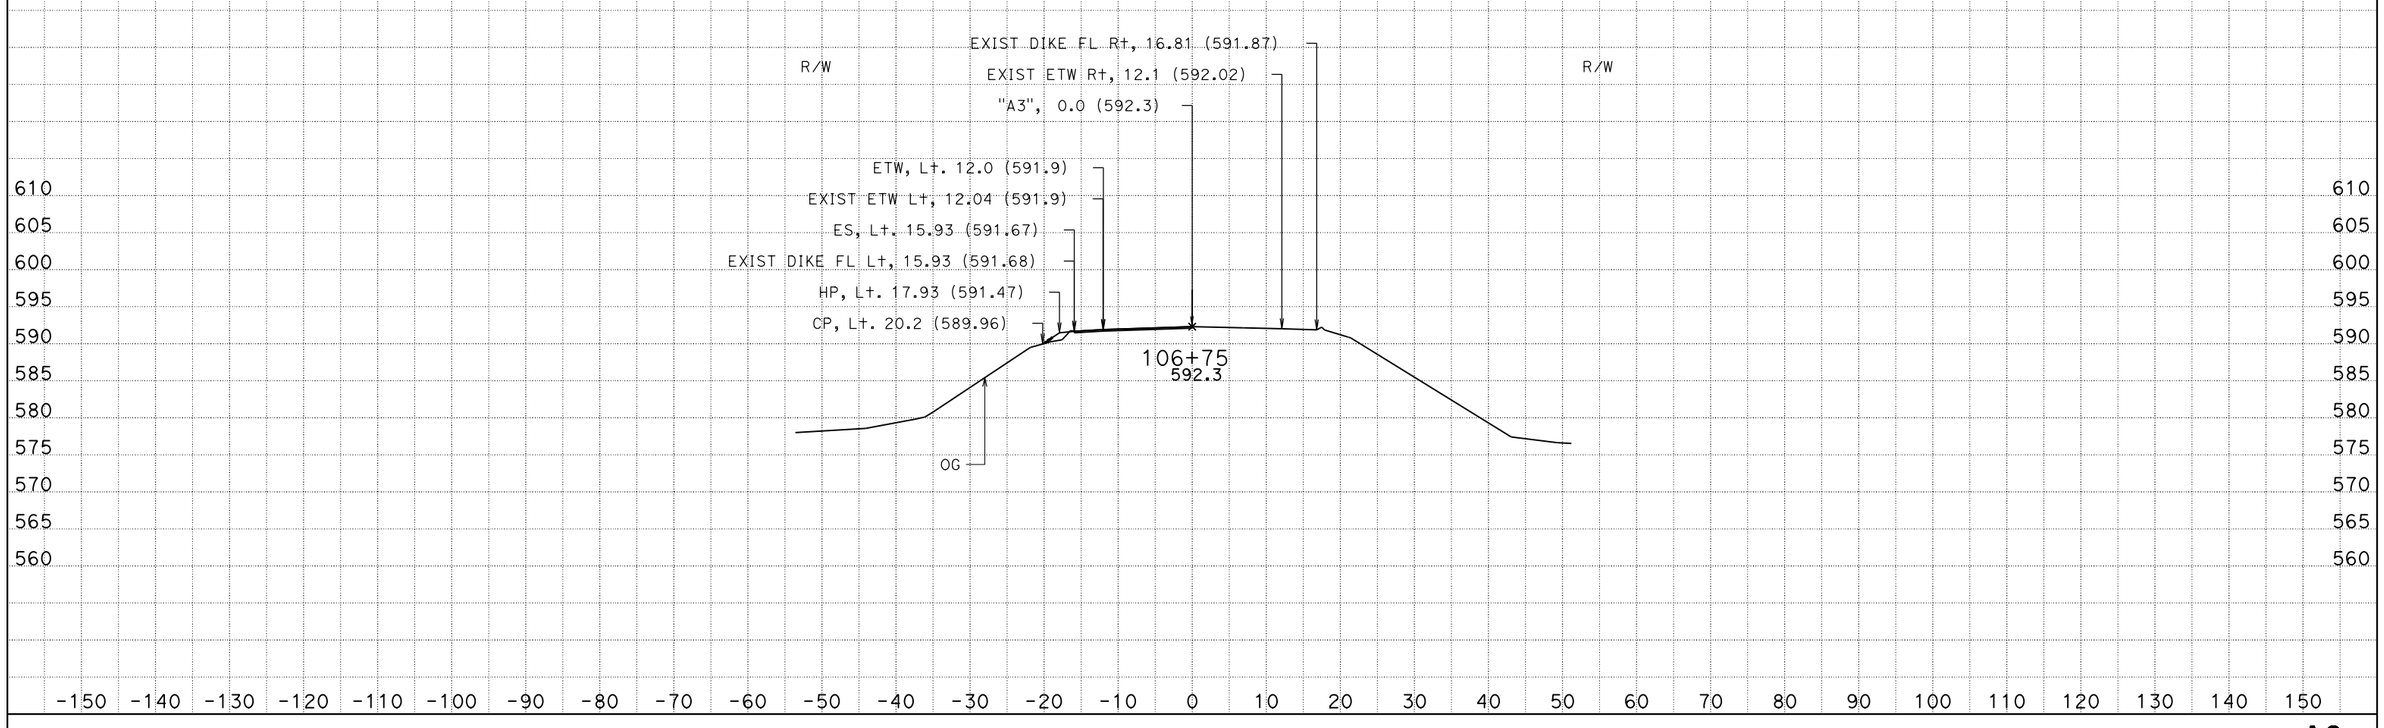

CREATED BY: CT
DATE: 6/4/2013
KC Project: 5120006 File: D:\USERS\projects\5120006\a3_fg_final.ear

CONTRACT: 05-0T9701
DIST/CO/RTE/PM: 05/SB/246/33.2-33.5

SCALE: 1" = 10' Horiz.
1" = 10' Vert.

All Dimensions are US Survey Feet

A3
CROSS SECTIONS
SHEET 4 OF 57

EARTHWORK DEVELOPMENT ONLY

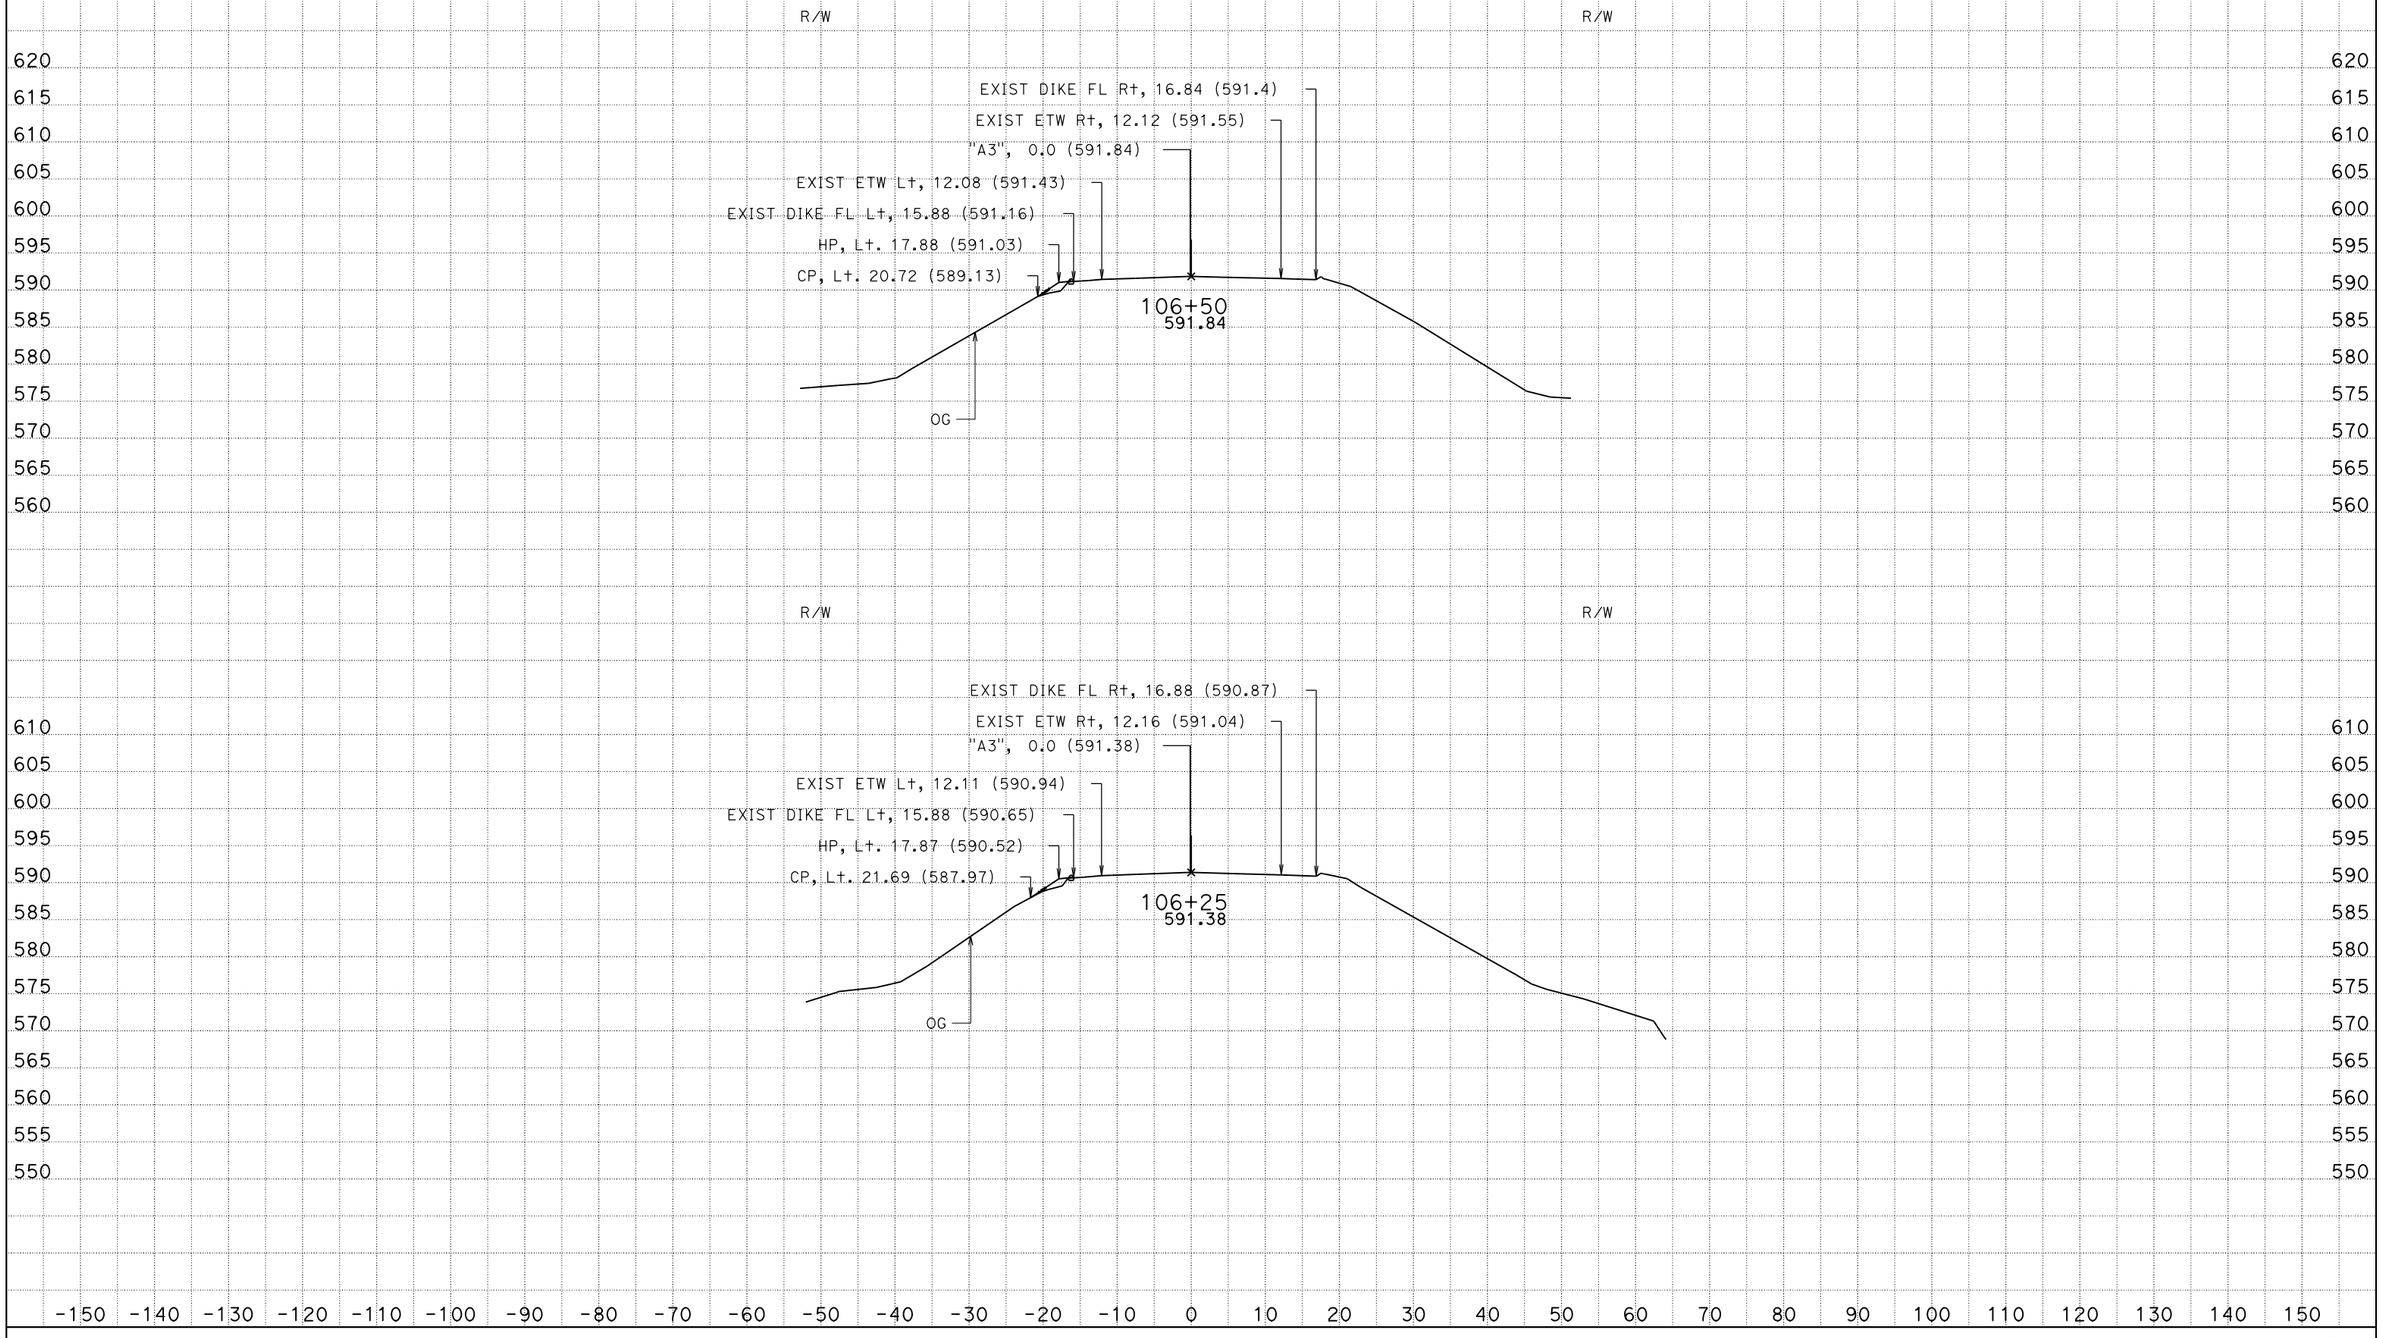

CREATED BY: CT
DATE: 6/4/2013
KC Project: 5120006 File: D:\USERS\projects\5120006\a3_fg_final.ear

CONTRACT: 05-0T9701
DIST/CO/RTE/PM: 05/SB/246/33.2-33.5

SCALE: 1" = 10' Horiz.
1" = 10' Vert.

All Dimensions are US Survey Feet

A3
CROSS SECTIONS
SHEET 3 OF 57

EARTHWORK DEVELOPMENT ONLY

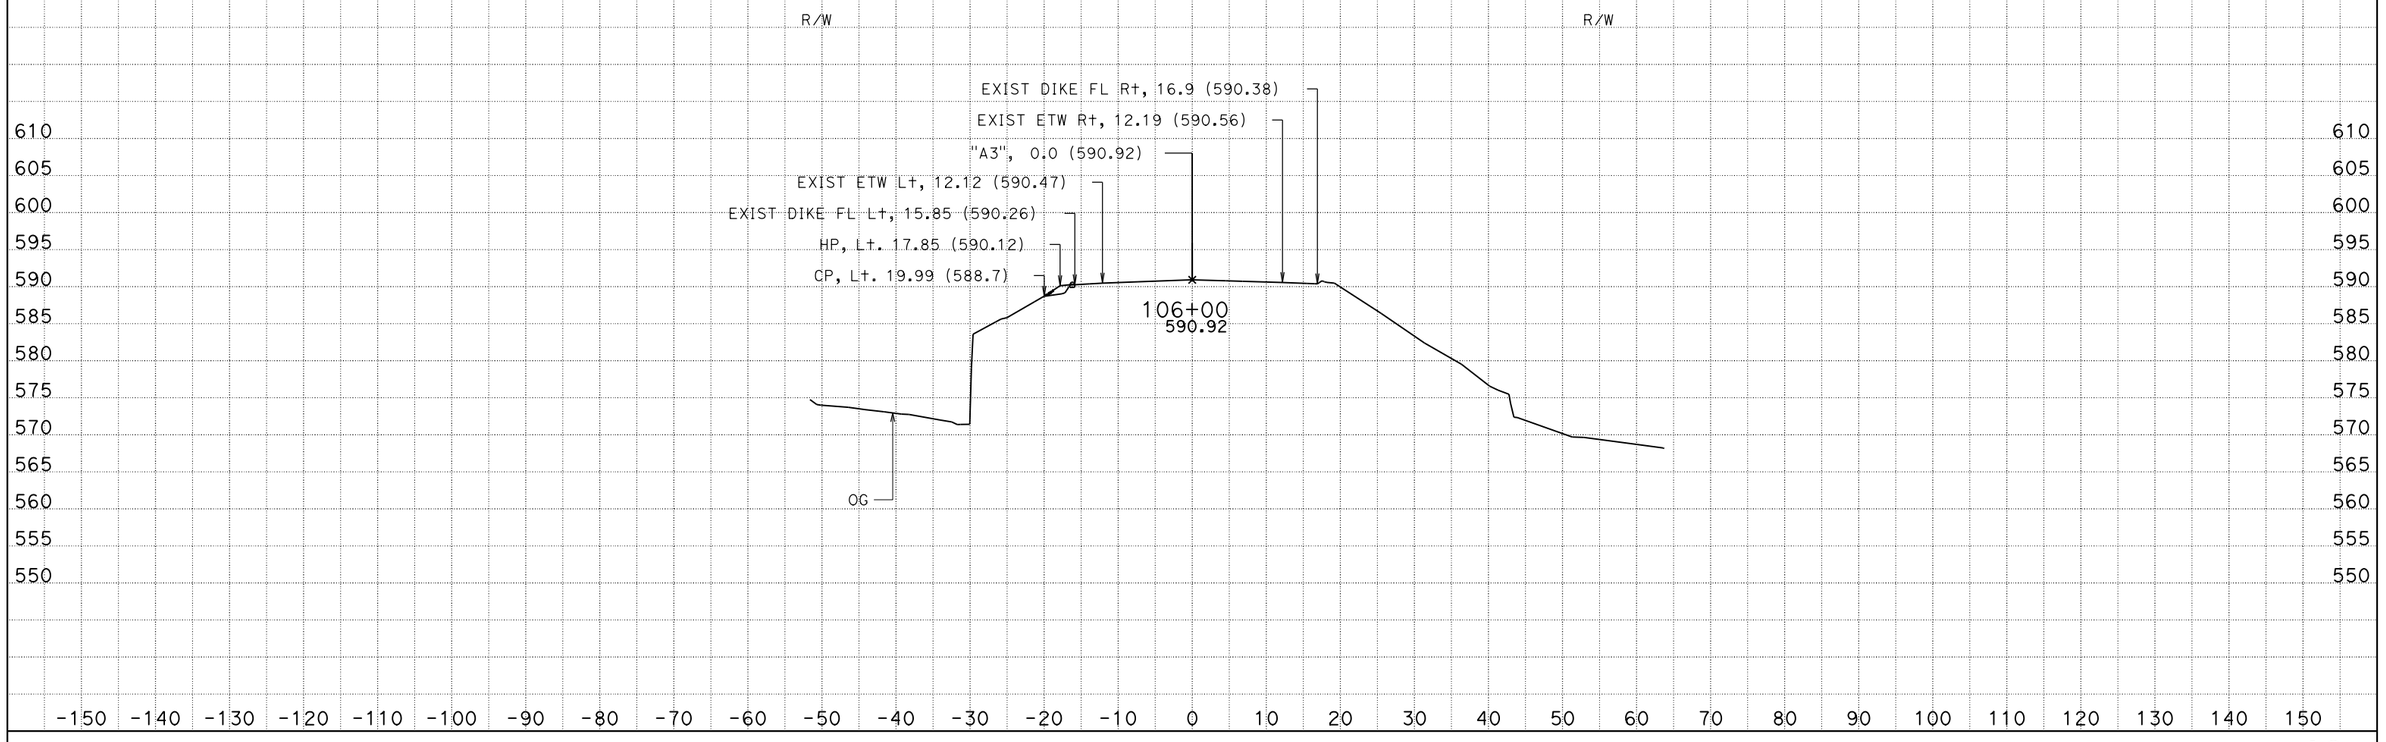

CREATED BY: CT
DATE: 6/4/2013
KC Project: 5120006 File: D:\USERS\projects\5120006\a3_fg_final.ear

CONTRACT: 05-0T9701
DIST/CO/RTE/PM: 05/SB/246/33.2-33.5

SCALE: 1" = 10' Horiz.
1" = 10' Vert.

All Dimensions are US Survey Feet

A3
CROSS SECTIONS
SHEET 2 OF 57

EARTHWORK DEVELOPMENT ONLY

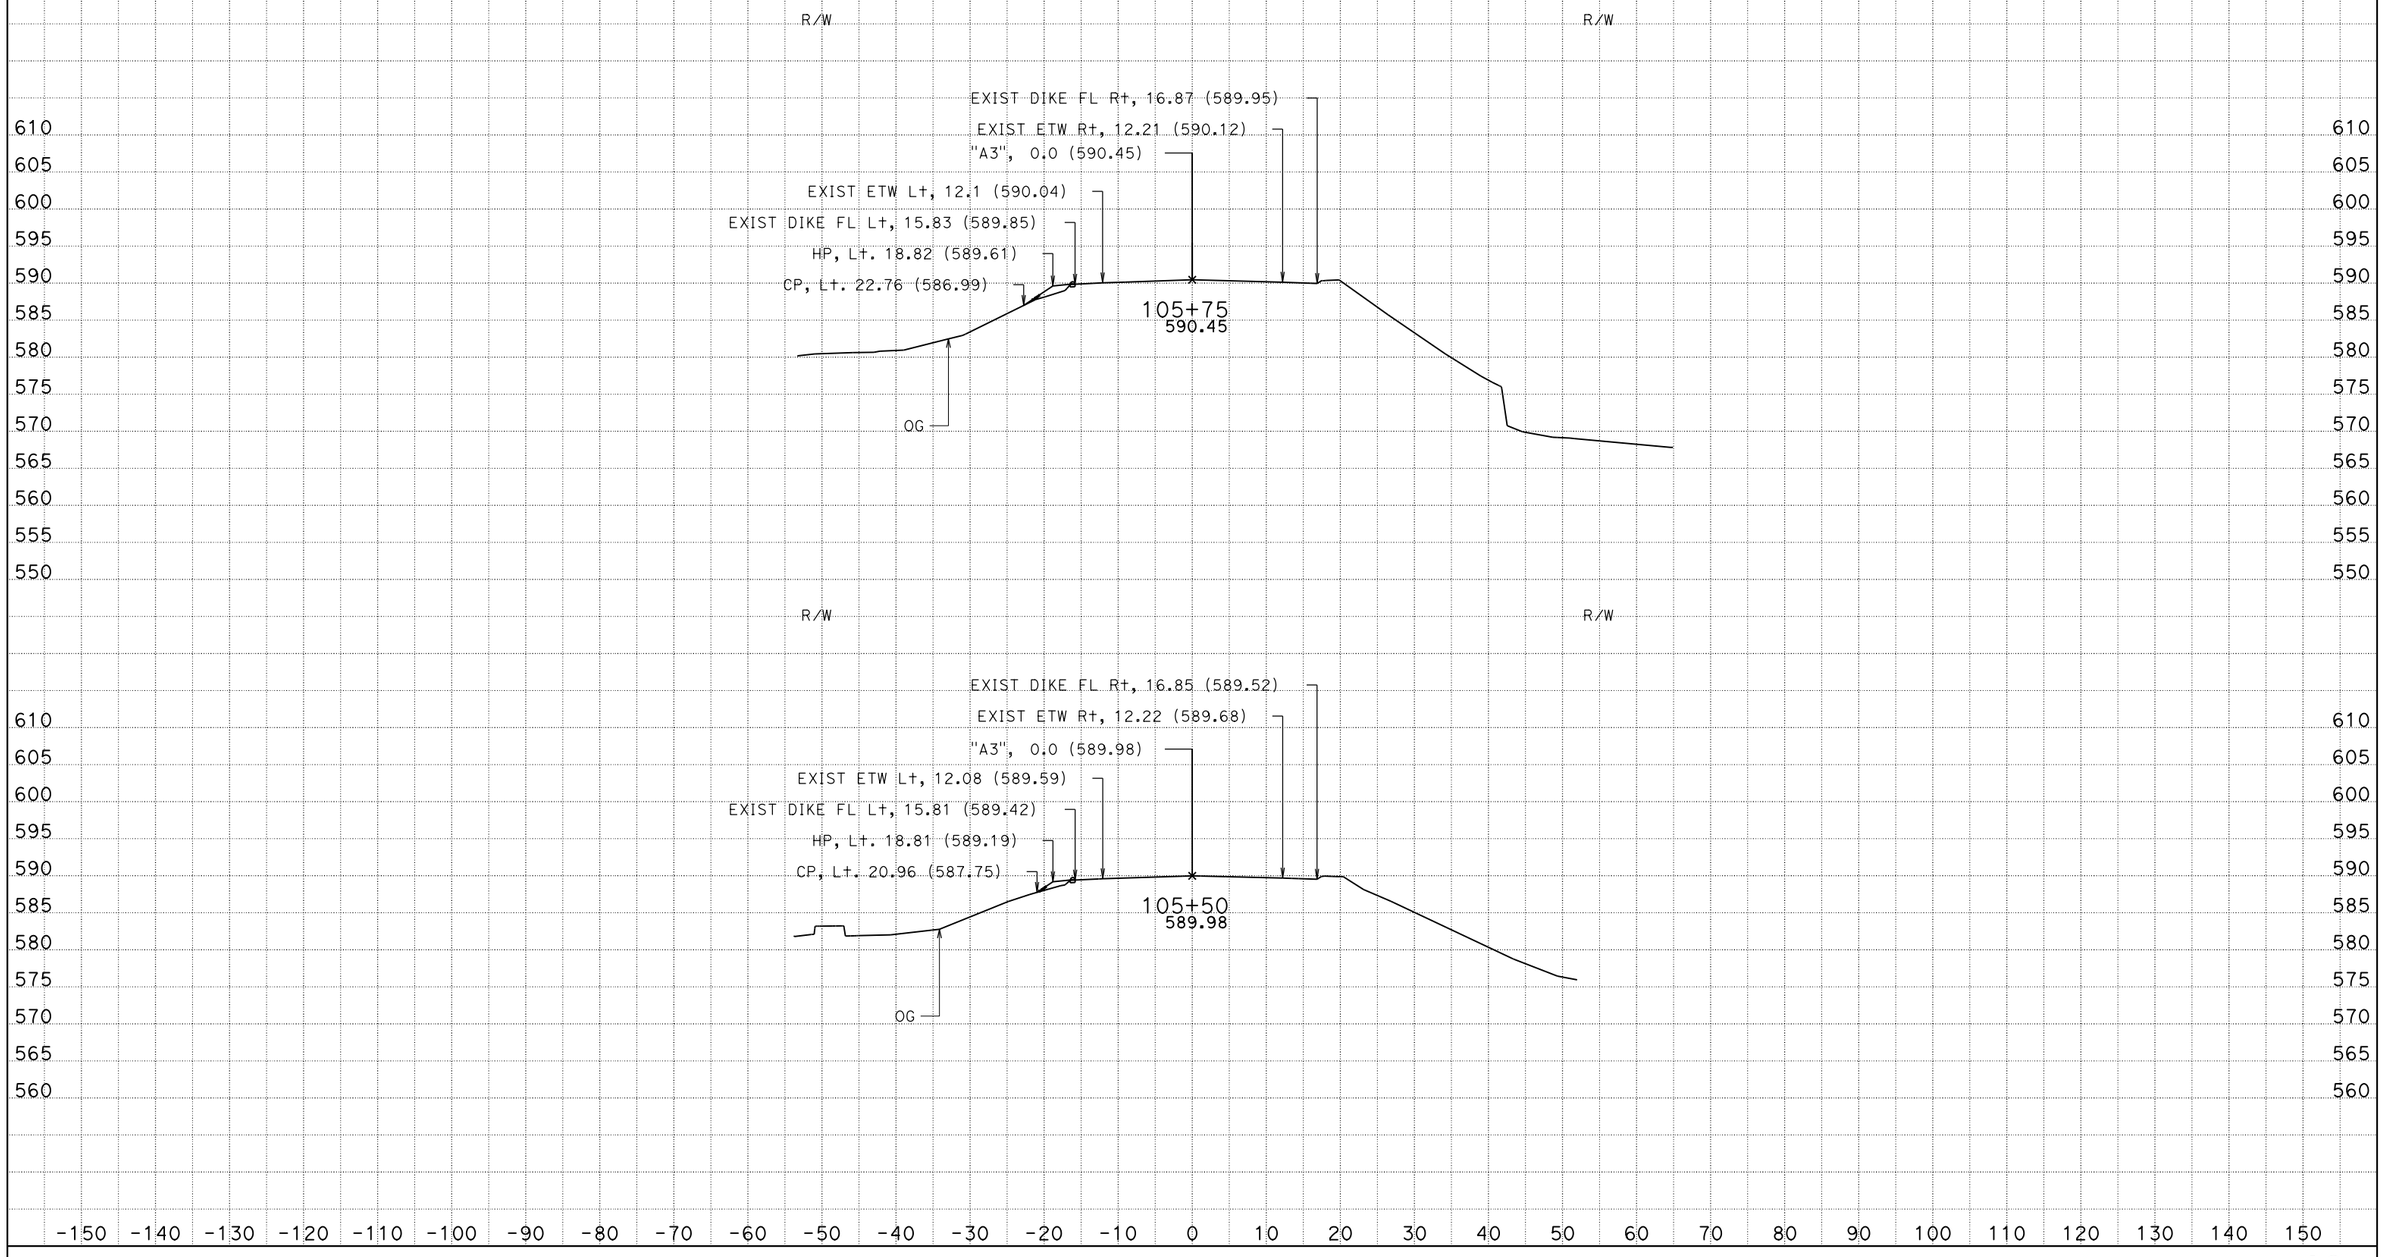

CREATED BY: CT
DATE: 6/4/2013
KC Project: 5120006 File: D:\USERS\projects\5120006\a3_fg_final.ear

CONTRACT: 05-0T9701
DIST/CO/RTE/PM: 05/SB/246/33.2-33.5

SCALE: 1" = 10' Horiz.
1" = 10' Vert.

All Dimensions are US Survey Feet

A3
CROSS SECTIONS
SHEET 1 OF 57

EARTHWORK DEVELOPMENT ONLY

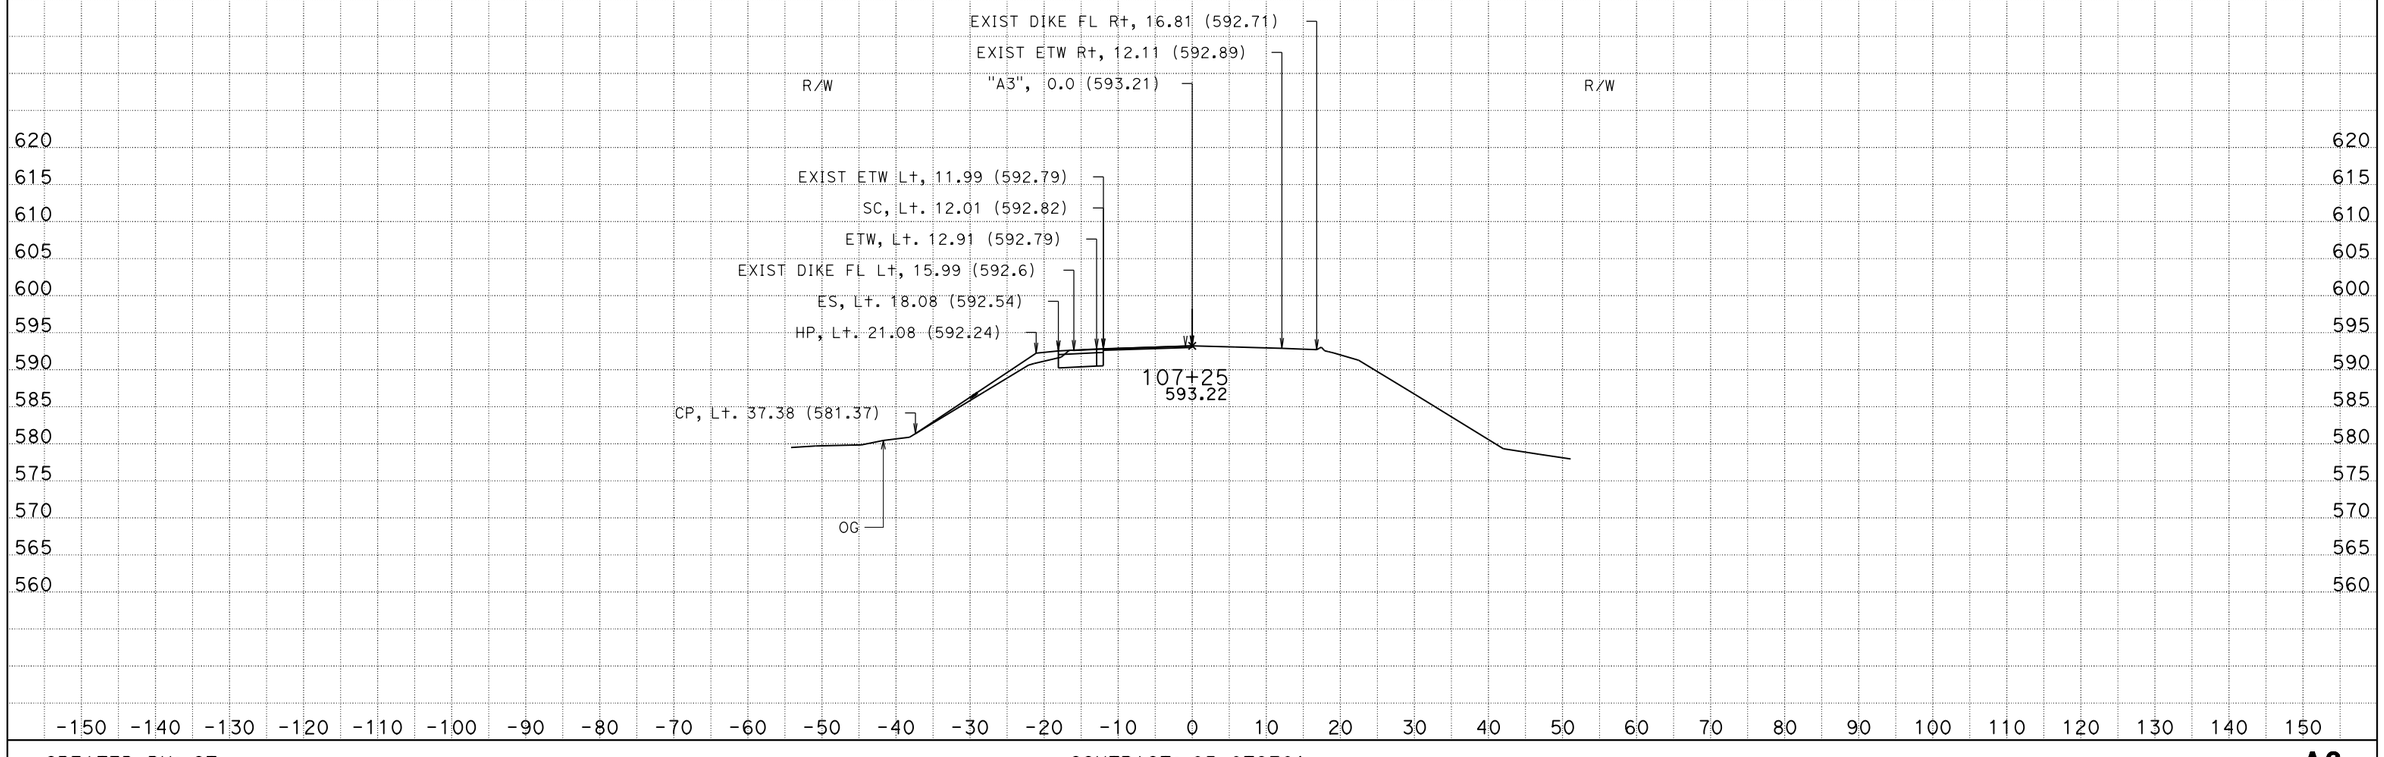

CREATED BY: CT
DATE: 6/4/2013
KC Project: 5120006 File: D:\USERS\projects\5120006\a3_fg_final.ear

CONTRACT: 05-0T9701
DIST/CO/RTE/PM: 05/SB/246/33.2-33.5

SCALE: 1" = 10' Horiz.
1" = 10' Vert.

All Dimensions are US Survey Feet

A3
CROSS SECTIONS
SHEET 6 OF 57

EARTHWORK DEVELOPMENT ONLY

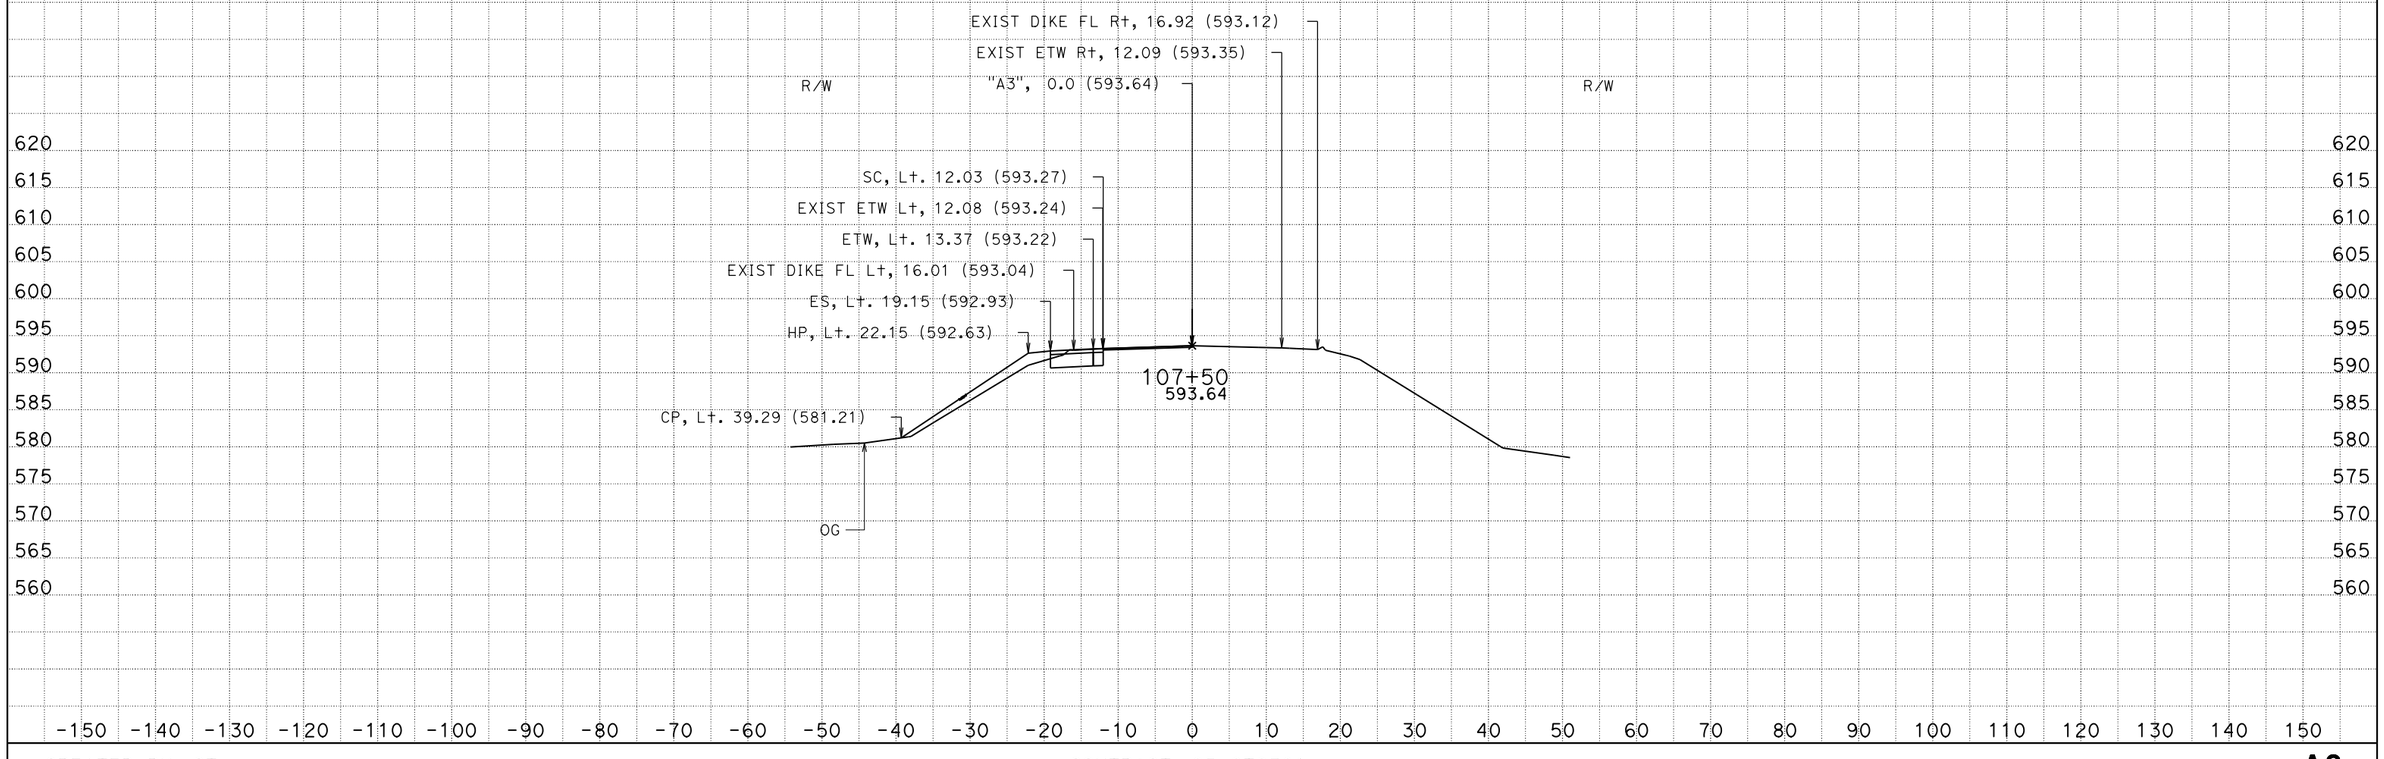

CREATED BY: CT
DATE: 6/4/2013
KC Project: 5120006 File: D:\USERS\projects\5120006\a3_fg_final.ear

CONTRACT: 05-0T9701
DIST/CO/RTE/PM: 05/SB/246/33.2-33.5

SCALE: 1" = 10' Horiz.
1" = 10' Vert.

All Dimensions are US Survey Feet

A3
CROSS SECTIONS
SHEET 7 OF 57

EARTHWORK DEVELOPMENT ONLY

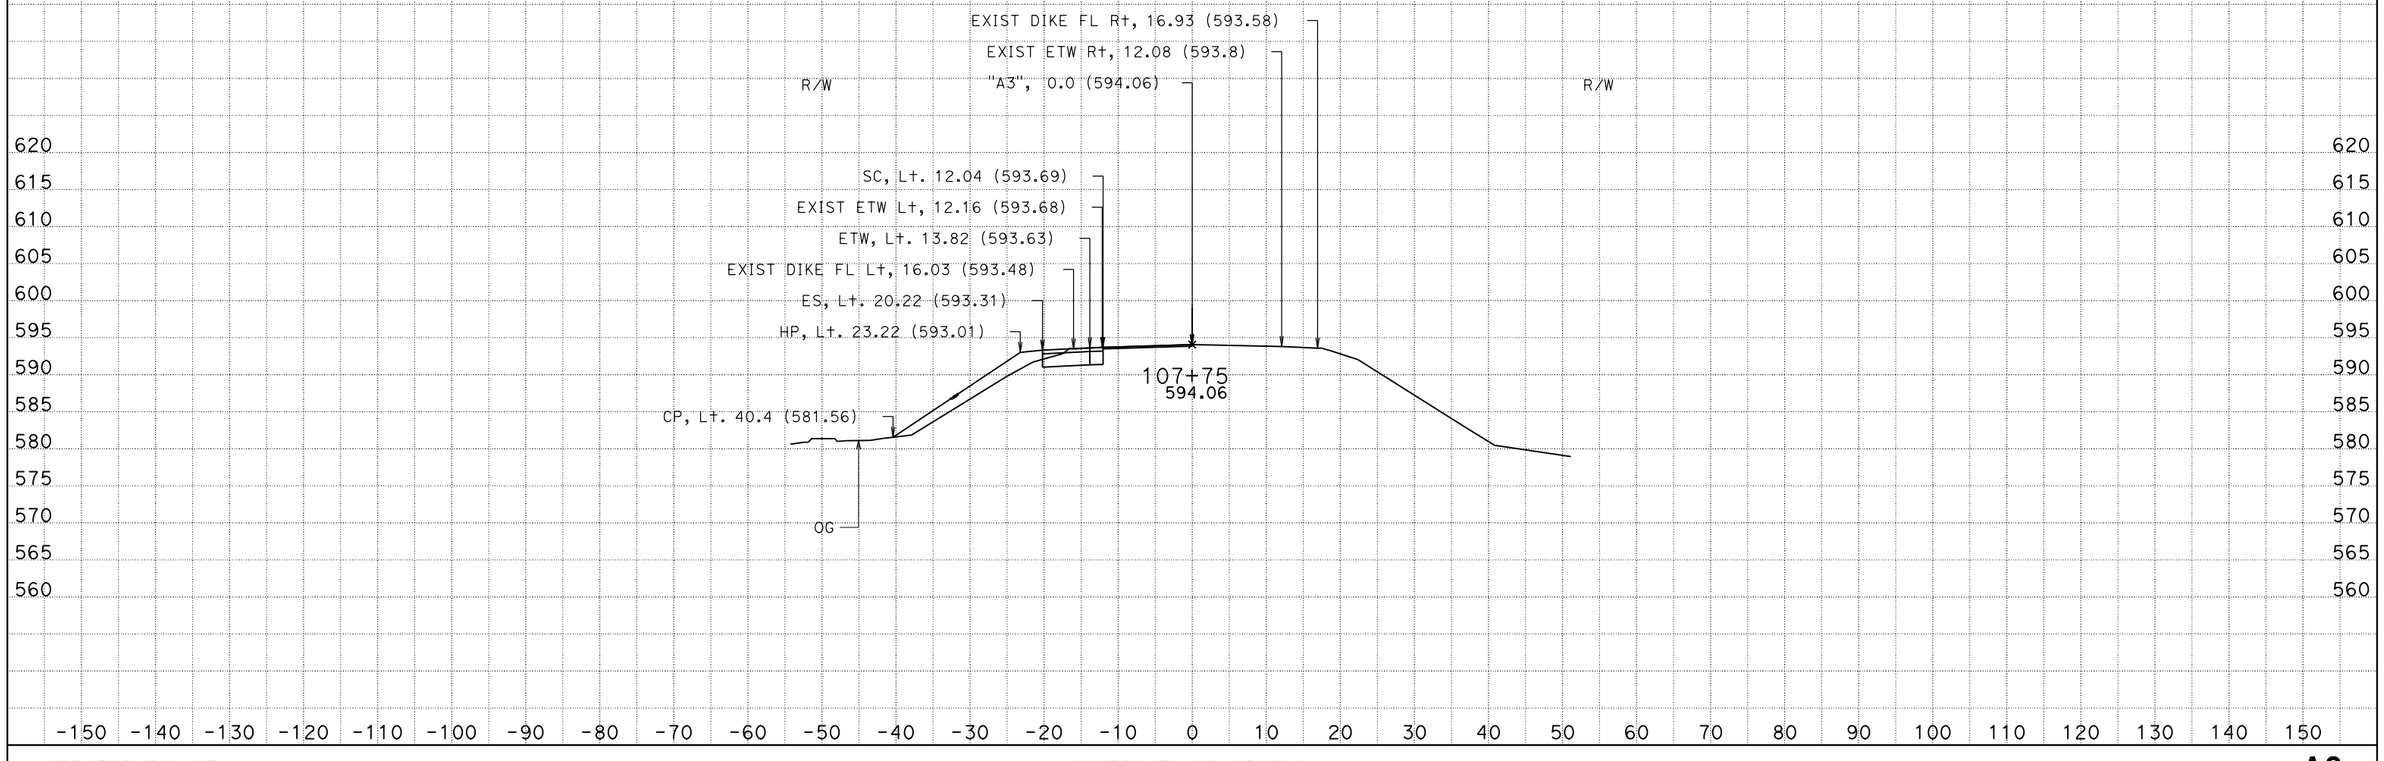

CREATED BY: CT
DATE: 6/4/2013
KC Project: 5120006 File: D:\USERS\projects\5120006\a3_fg_final.ear

CONTRACT: 05-0T9701
DIST/CO/RTE/PM: 05/SB/246/33.2-33.5

SCALE: 1" = 10' Horiz.
1" = 10' Vert.

All Dimensions are US Survey Feet

A3
CROSS SECTIONS
SHEET 8 OF 57

EARTHWORK DEVELOPMENT ONLY

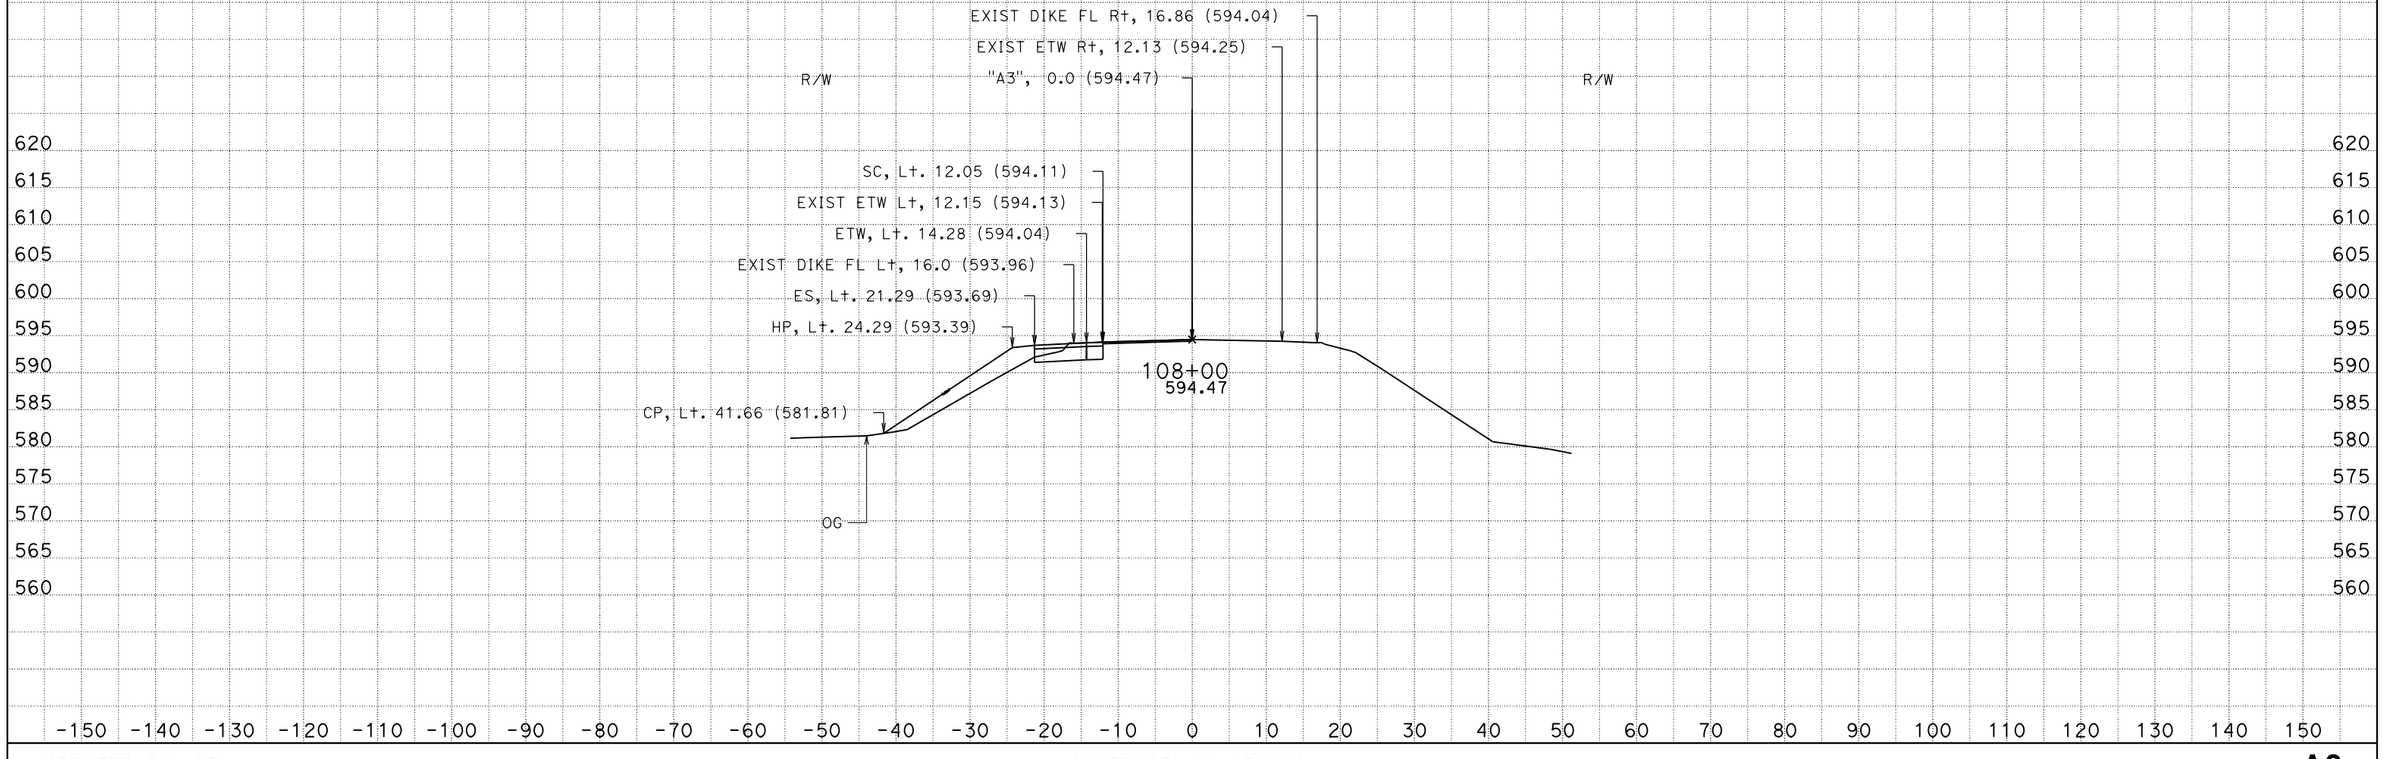

CREATED BY: CT
DATE: 6/4/2013
KC Project: 5120006 File: D:\USERS\projects\5120006\a3_fg_final.ear

CONTRACT: 05-0T9701
DIST/CO/RTE/PM: 05/SB/246/33.2-33.5

SCALE: 1" = 10' Horiz.
1" = 10' Vert.

All Dimensions are US Survey Feet

A3
CROSS SECTIONS
SHEET 9 OF 57

EARTHWORK DEVELOPMENT ONLY

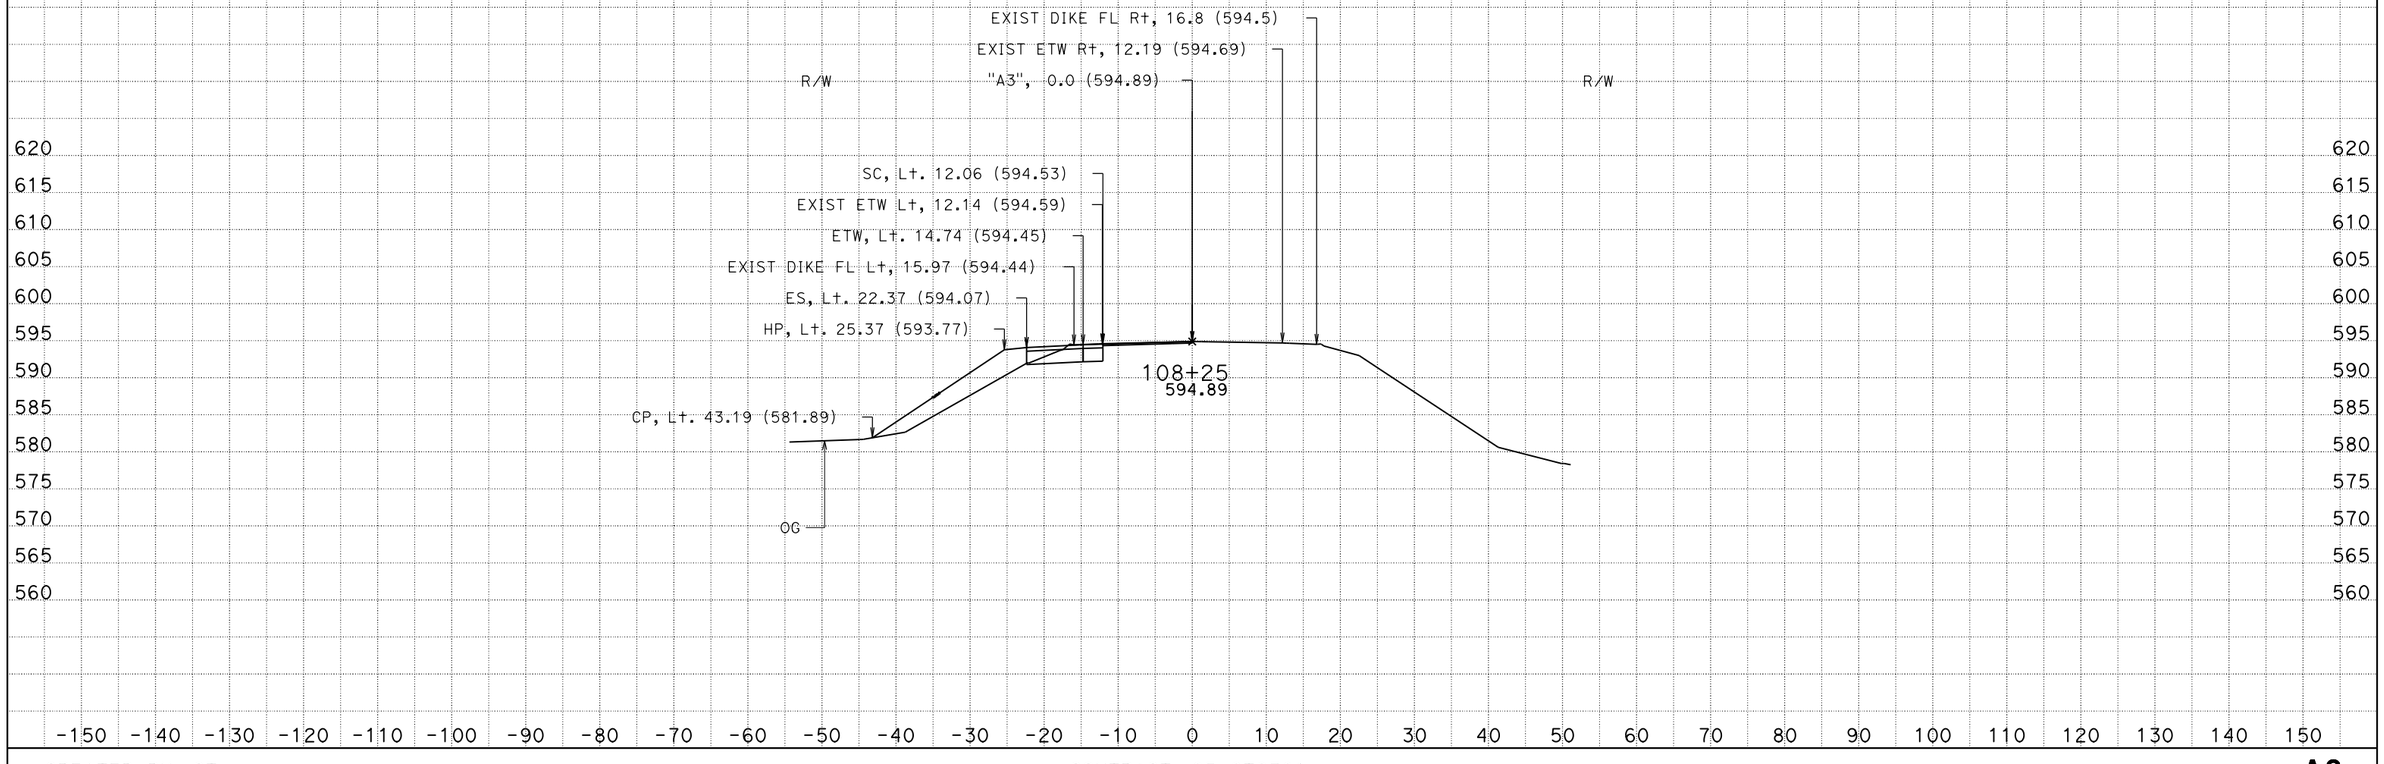

CREATED BY: CT
DATE: 6/4/2013
KC Project: 5120006 File: D:\USERS\projects\5120006\a3_fg_final.ear

CONTRACT: 05-0T9701
DIST/CO/RTE/PM: 05/SB/246/33.2-33.5

SCALE: 1" = 10' Horiz.
1" = 10' Vert.

All Dimensions are US Survey Feet

A3
CROSS SECTIONS
SHEET 10 OF 57

EARTHWORK DEVELOPMENT ONLY

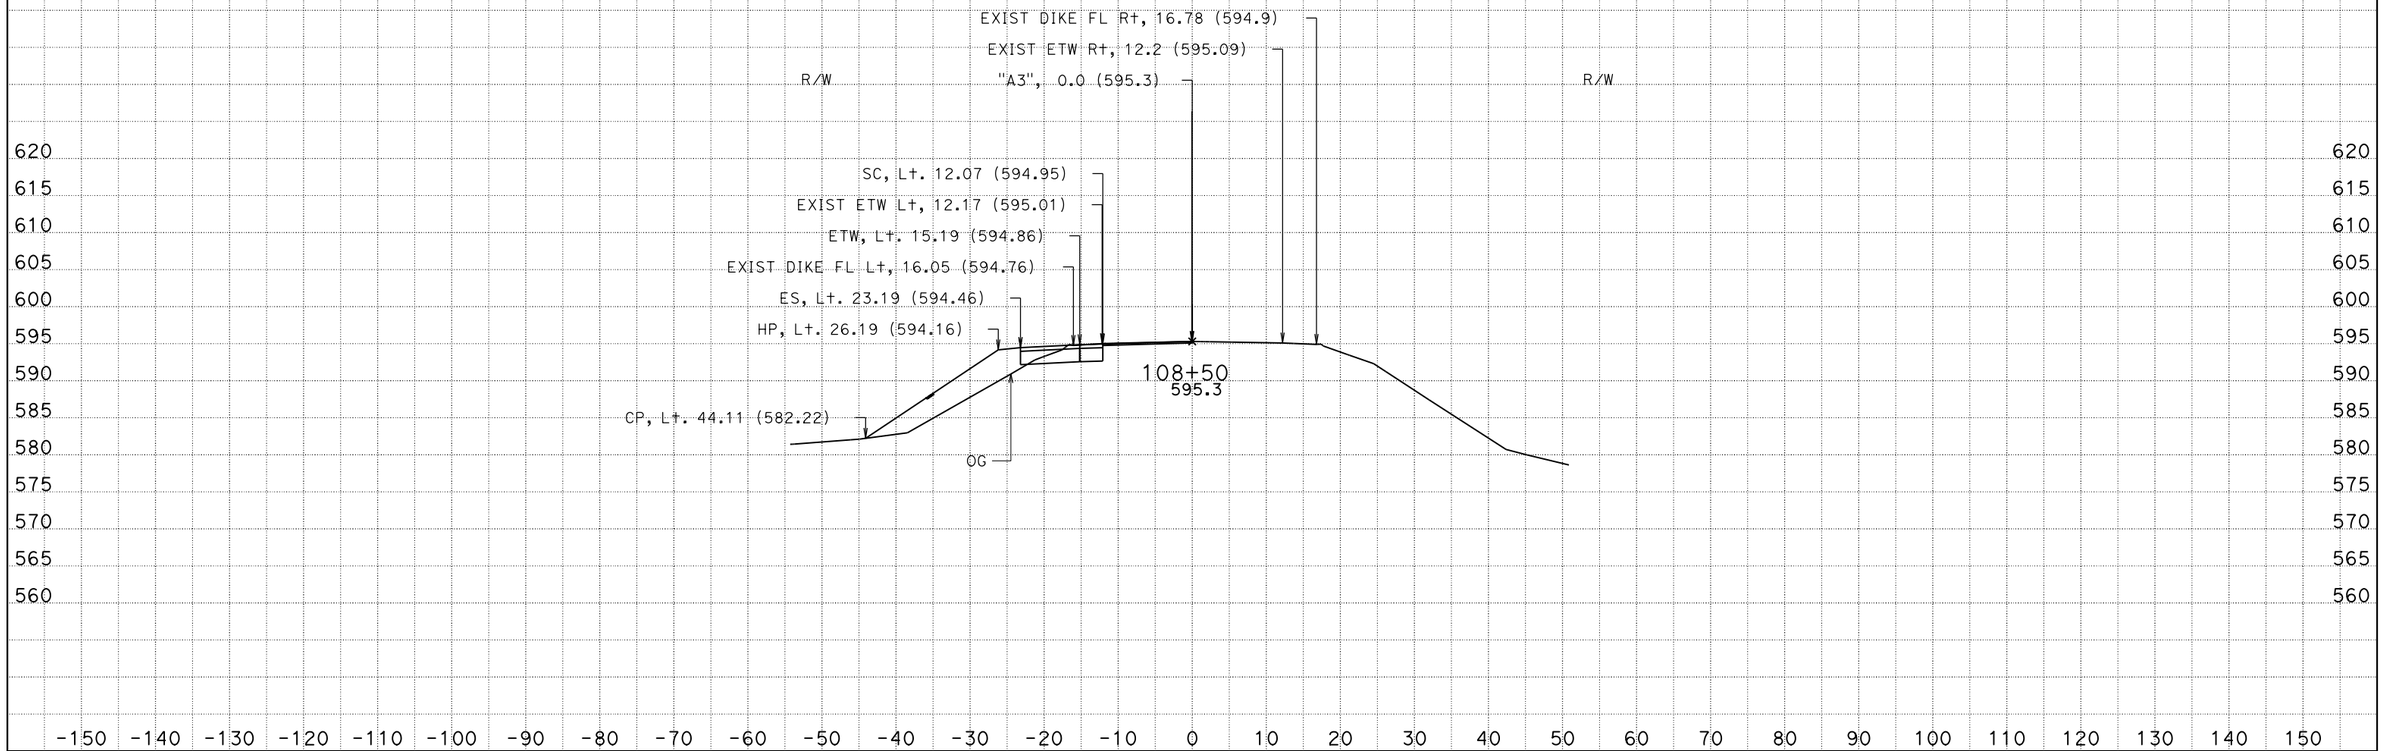

CREATED BY: CT
DATE: 6/4/2013
KC Project: 5120006 File: D:\USERS\projects\5120006\a3_fg_final.ear

CONTRACT: 05-0T9701
DIST/CO/RTE/PM: 05/SB/246/33.2-33.5

SCALE: 1" = 10' Horiz.
1" = 10' Vert.

All Dimensions are US Survey Feet

A3
CROSS SECTIONS
SHEET 11 OF 57

EARTHWORK DEVELOPMENT ONLY

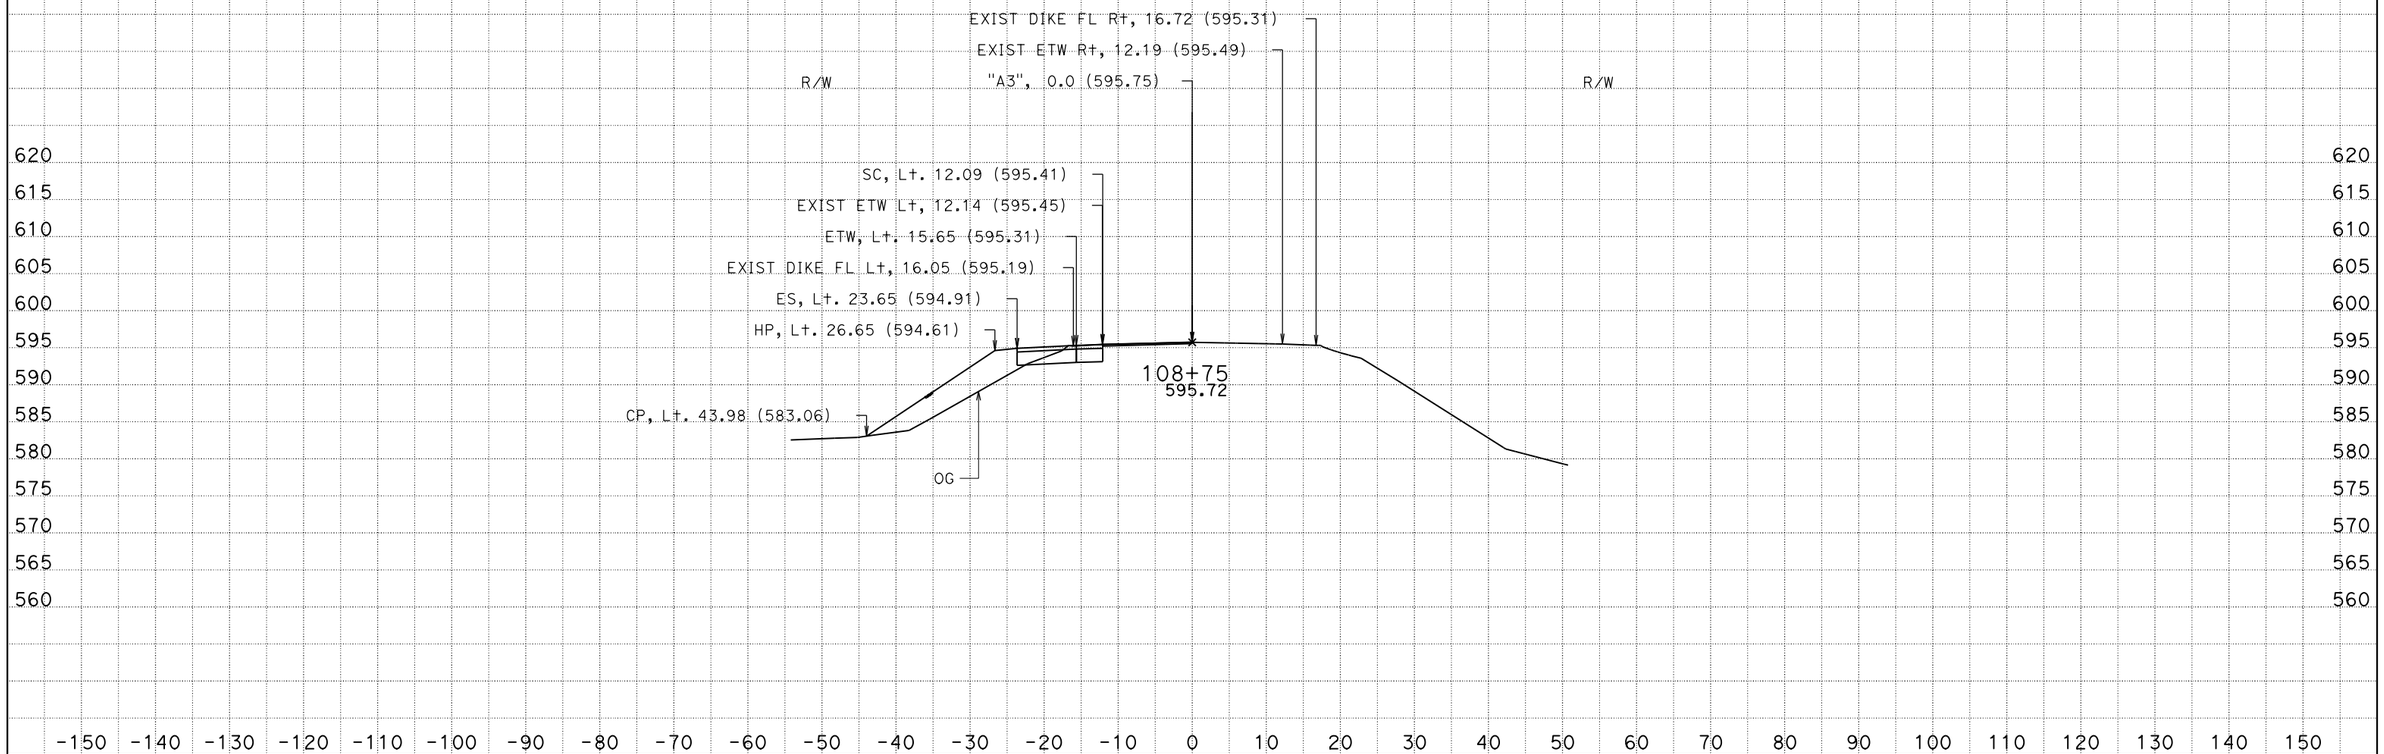

CREATED BY: CT
DATE: 6/4/2013
KC Project: 5120006 File: D:\USERS\projects\5120006\a3_fg_final.ear

CONTRACT: 05-0T9701
DIST/CO/RTE/PM: 05/SB/246/33.2-33.5

SCALE: 1" = 10' Horiz.
1" = 10' Vert.

All Dimensions are US Survey Feet

A3
CROSS SECTIONS
SHEET 12 OF 57

EARTHWORK DEVELOPMENT ONLY

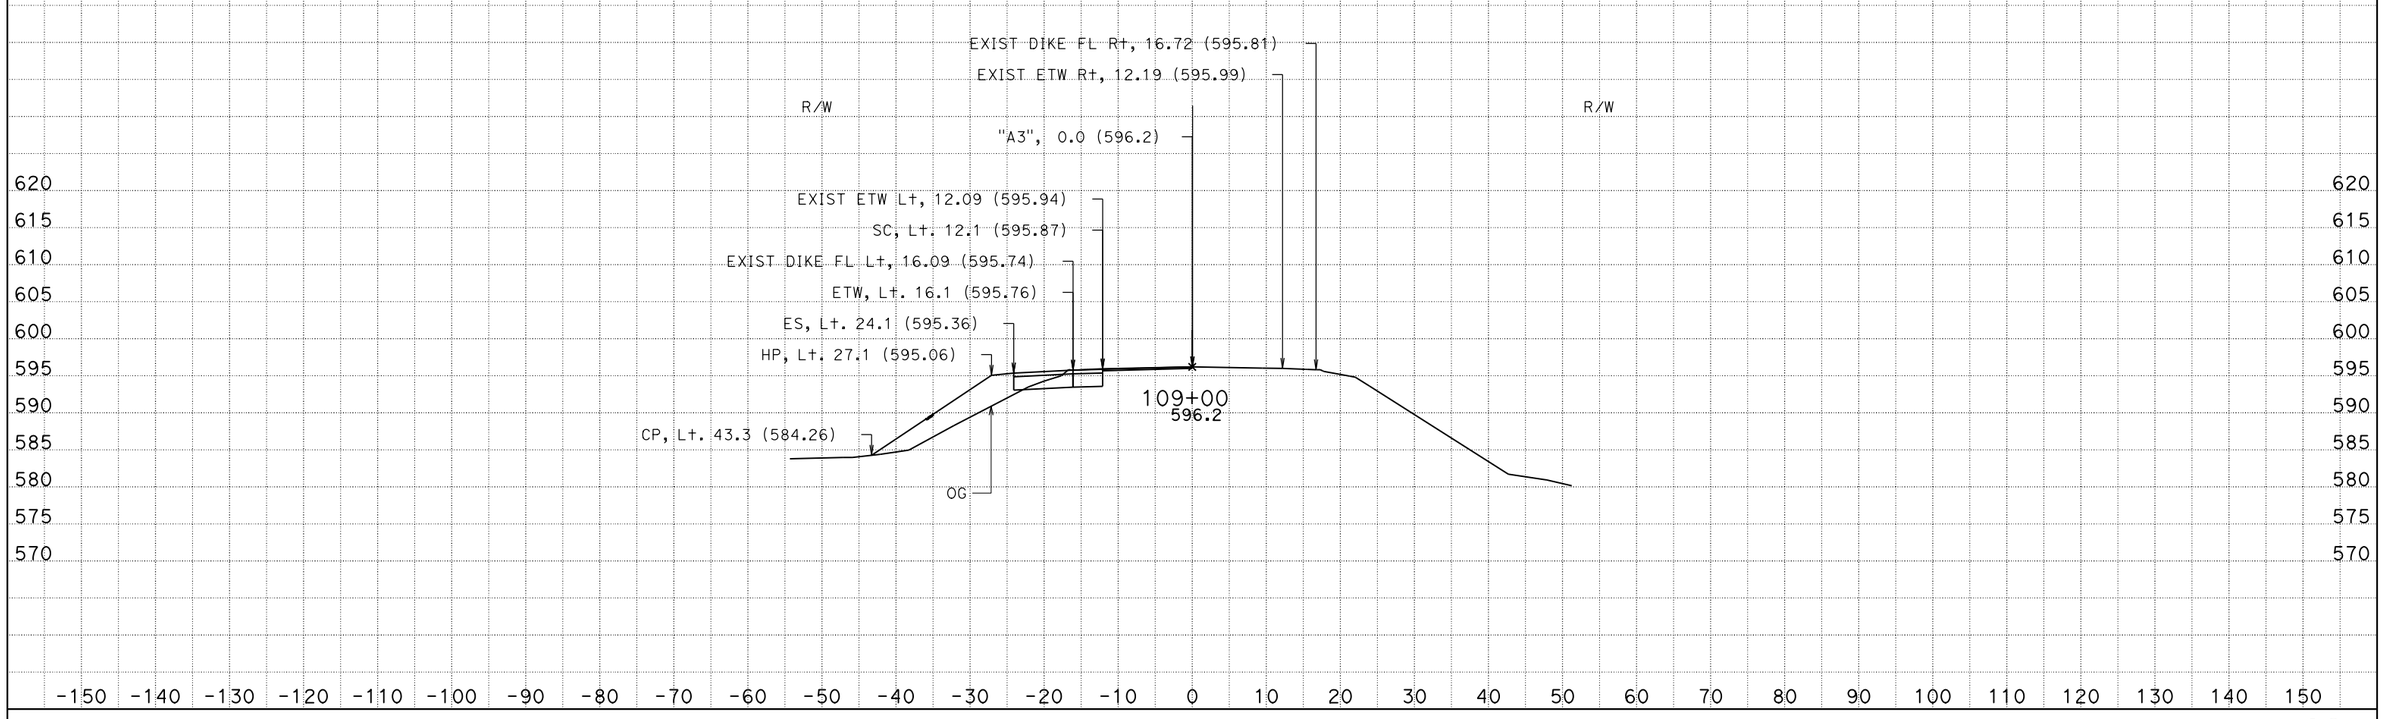

CREATED BY: CT
DATE: 6/4/2013
KC Project: 5120006 File: D:\USERS\projects\5120006\a3_fg_final.ear

CONTRACT: 05-0T9701
DIST/CO/RTE/PM: 05/SB/246/33.2-33.5

SCALE: 1" = 10' Horiz.
1" = 10' Vert.

All Dimensions are US Survey Feet

A3
CROSS SECTIONS
SHEET 13 OF 57

EARTHWORK DEVELOPMENT ONLY

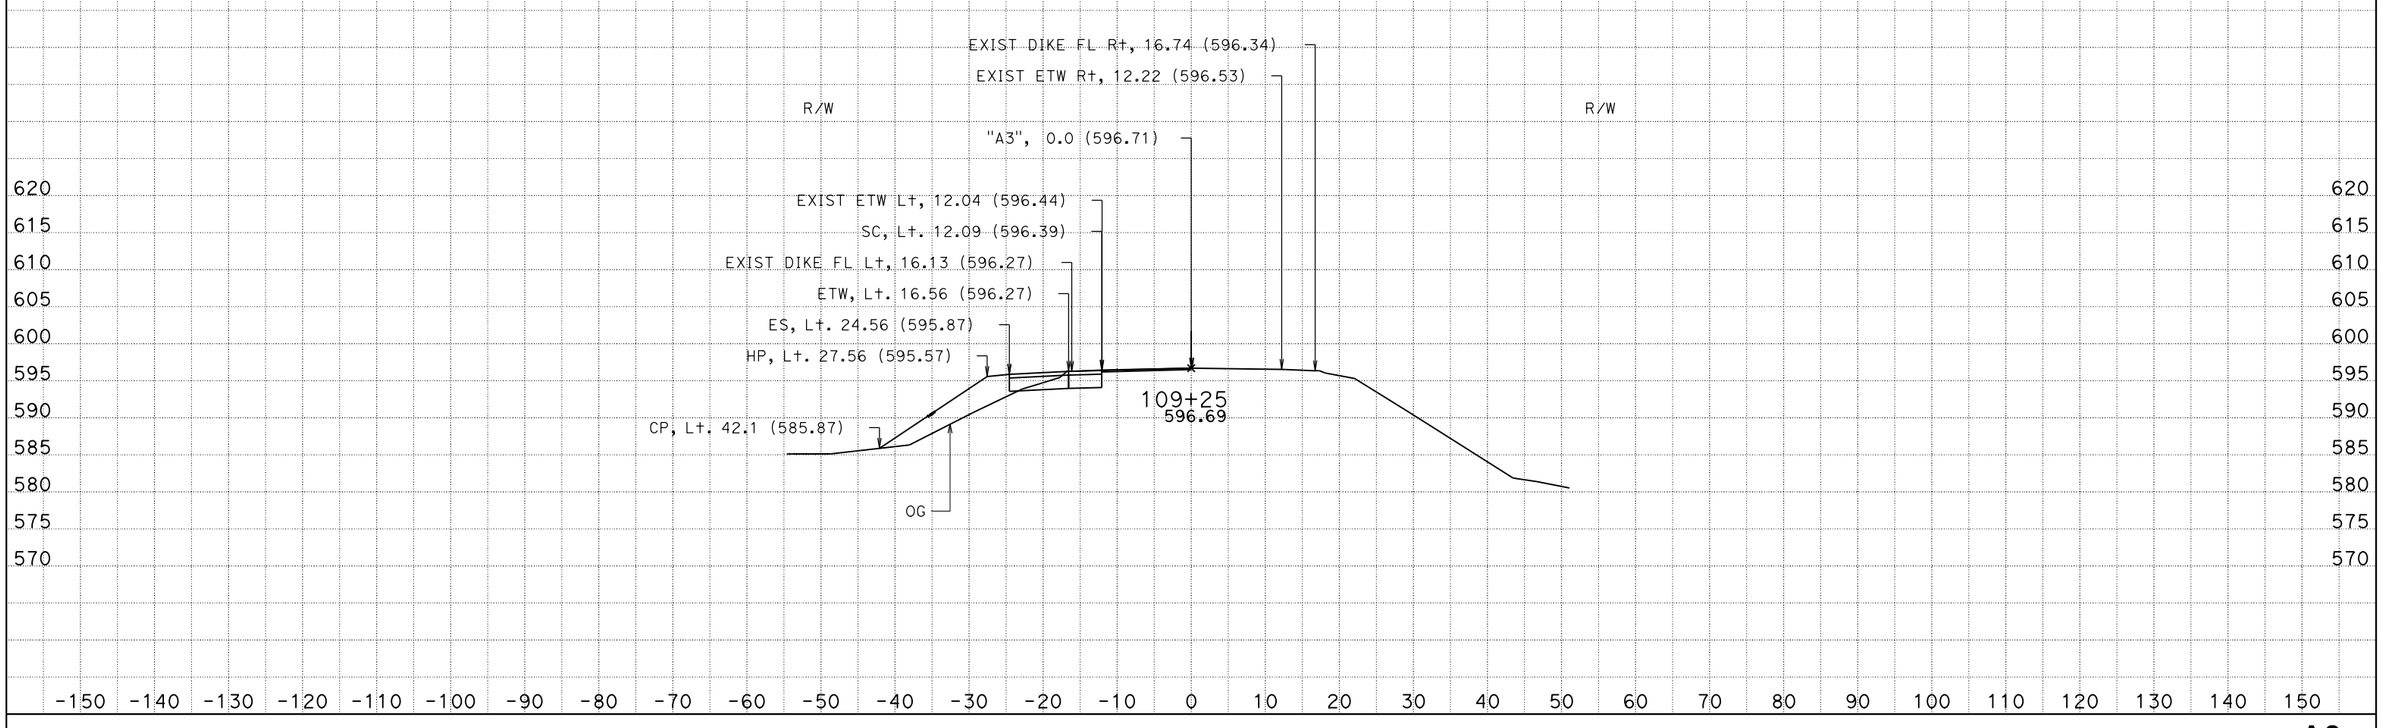

CREATED BY: CT
DATE: 6/4/2013
KC Project: 5120006 File: D:\USERS\projects\5120006\a3_fg_final.ear

CONTRACT: 05-0T9701
DIST/CO/RTE/PM: 05/SB/246/33.2-33.5

SCALE: 1" = 10' Horiz.
1" = 10' Vert.

All Dimensions are US Survey Feet

A3
CROSS SECTIONS
SHEET 14 OF 57

EARTHWORK DEVELOPMENT ONLY

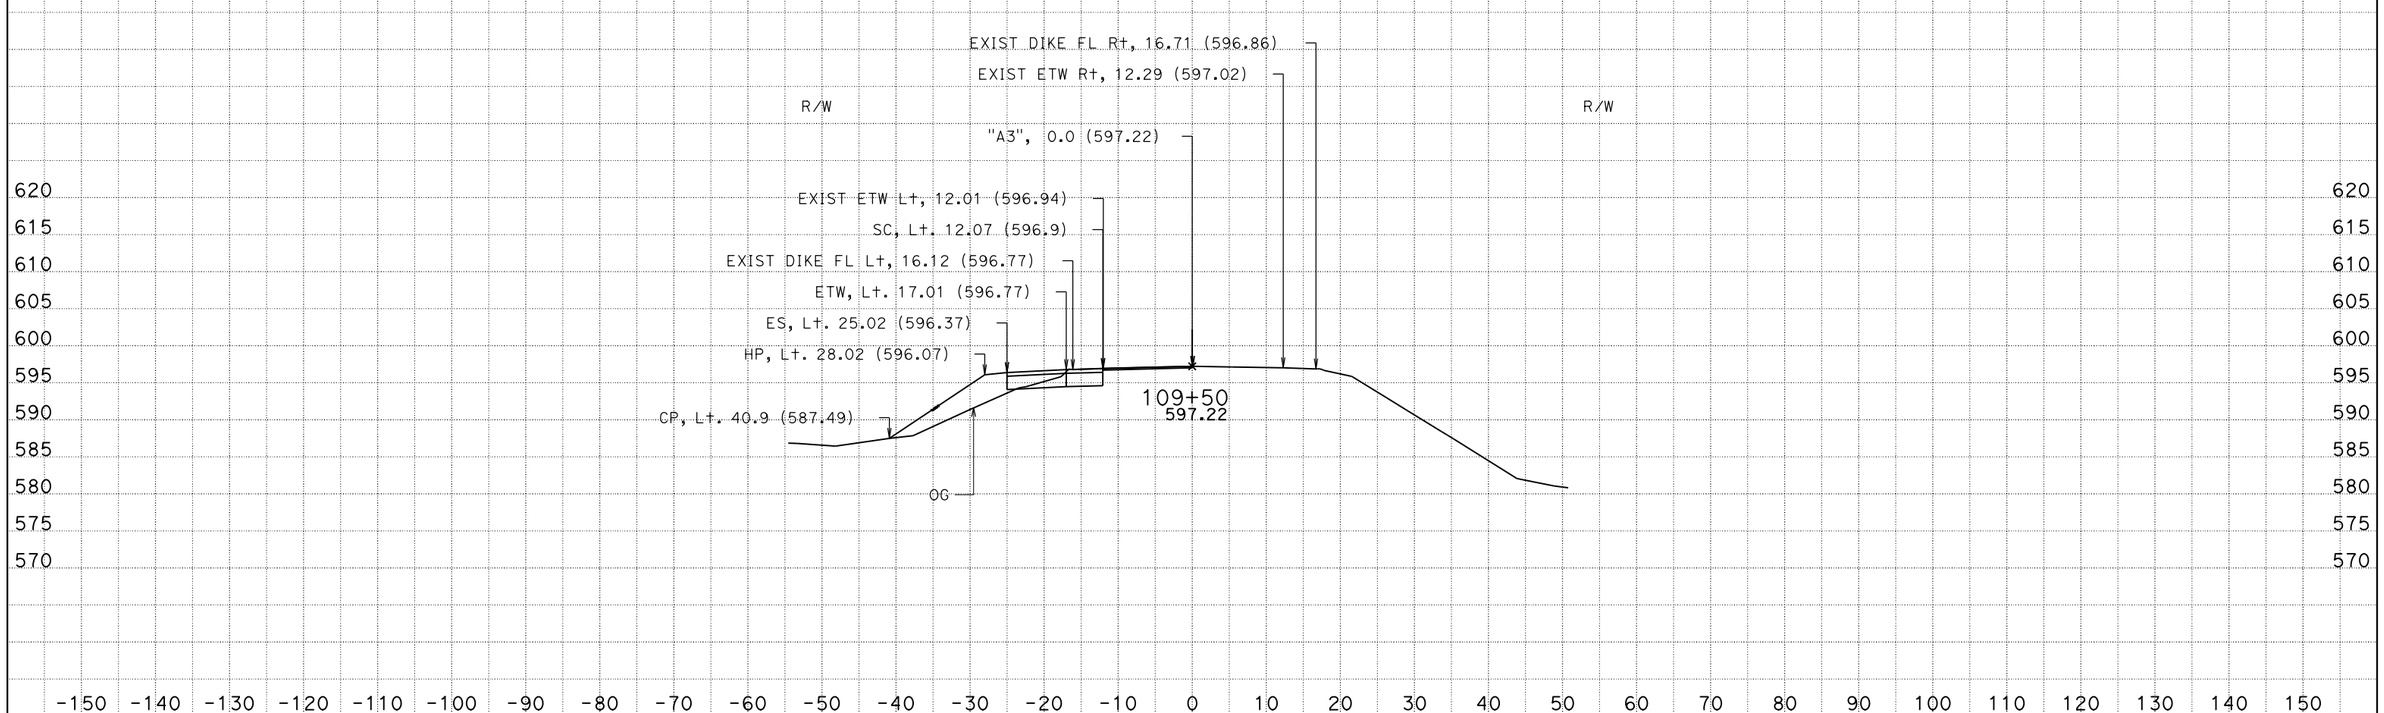

CREATED BY: CT
DATE: 6/4/2013
KC Project: 5120006 File: D:\USERS\projects\5120006\a3_fg_final.ear

CONTRACT: 05-0T9701
DIST/CO/RTE/PM: 05/SB/246/33.2-33.5

SCALE: 1" = 10' Horiz.
1" = 10' Vert.

All Dimensions are US Survey Feet

A3
CROSS SECTIONS
SHEET 15 OF 57

EARTHWORK DEVELOPMENT ONLY

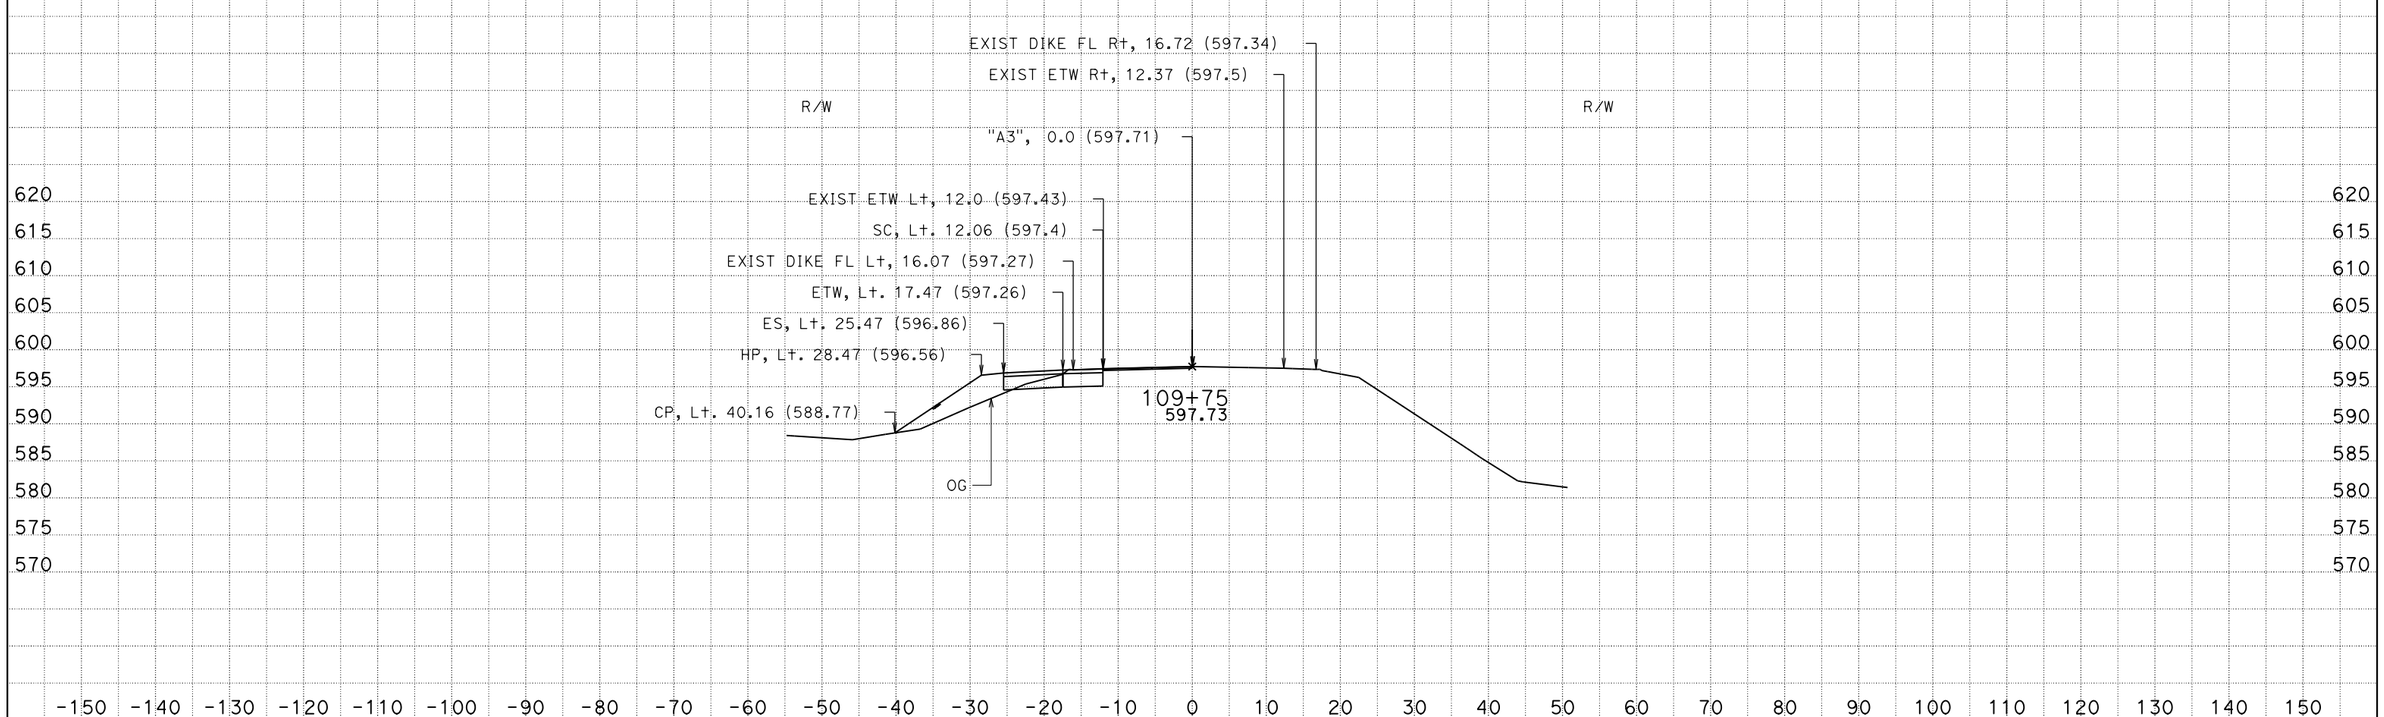

CREATED BY: CT
DATE: 6/4/2013
KC Project: 5120006 File: D:\USERS\projects\5120006\a3_fg_final.ear

CONTRACT: 05-0T9701
DIST/CO/RTE/PM: 05/SB/246/33.2-33.5

SCALE: 1" = 10' Horiz.
1" = 10' Vert.

All Dimensions are US Survey Feet

A3
CROSS SECTIONS
SHEET 16 OF 57

EARTHWORK DEVELOPMENT ONLY

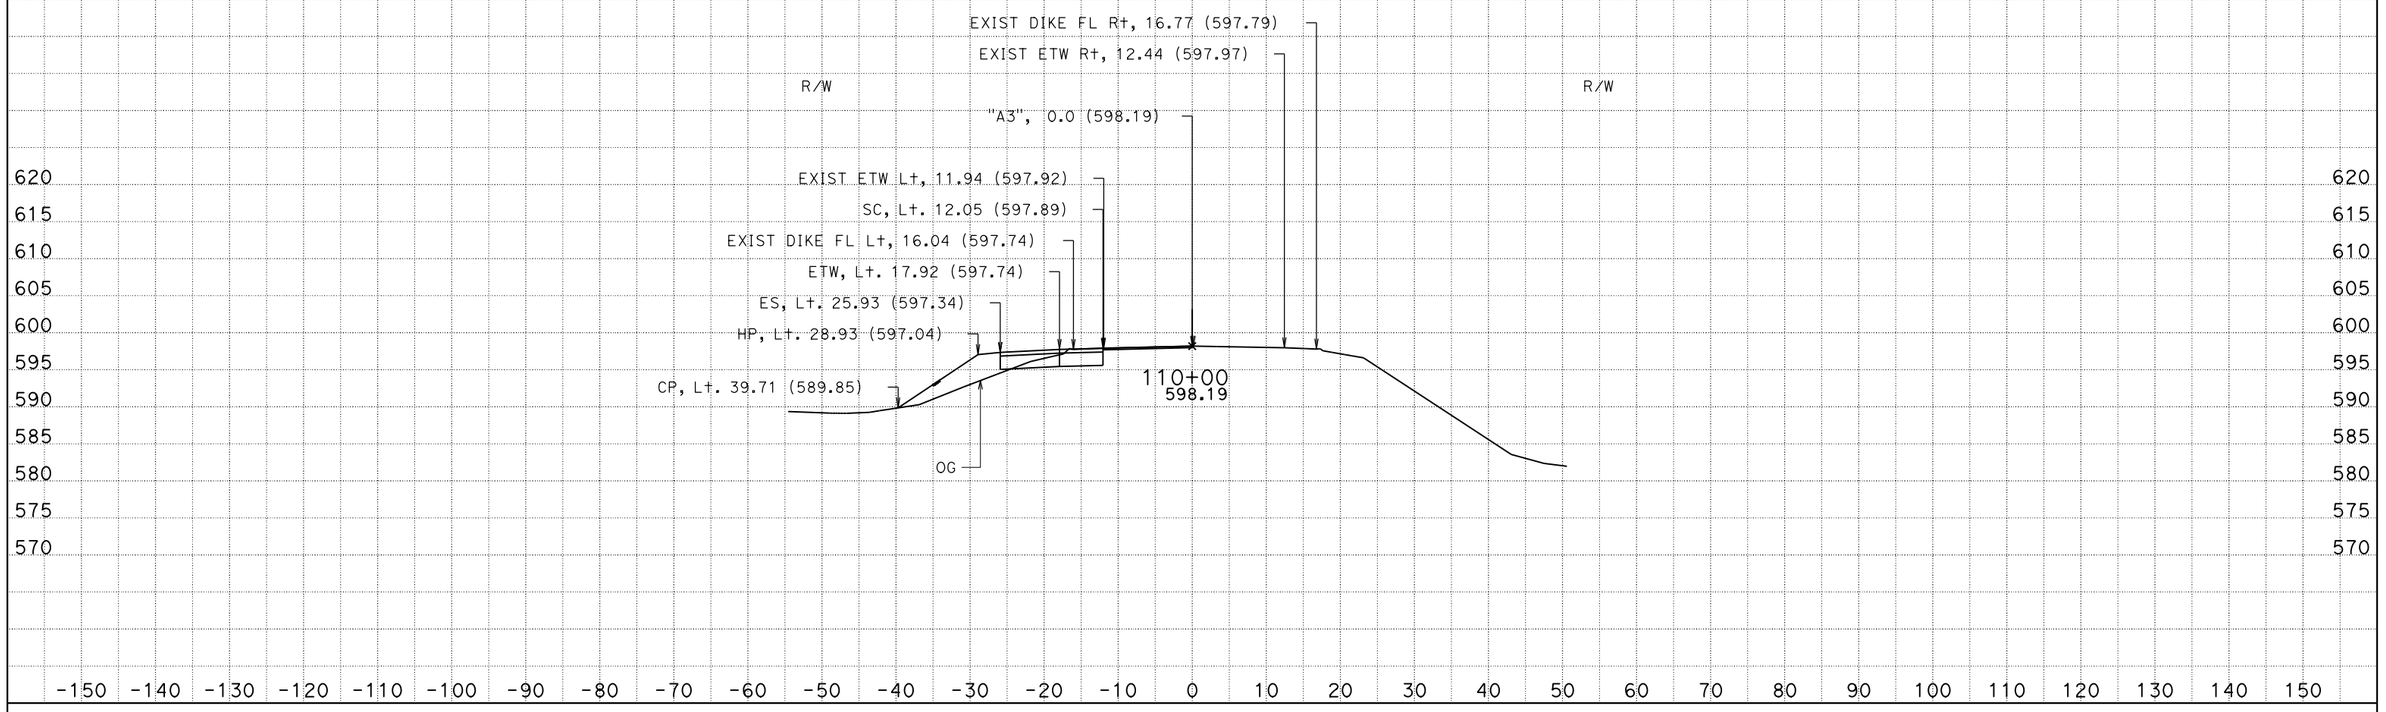

CREATED BY: CT
DATE: 6/4/2013
KC Project: 5120006 File: D:\USERS\projects\5120006\a3_fg_final.ear

CONTRACT: 05-0T9701
DIST/CO/RTE/PM: 05/SB/246/33.2-33.5

SCALE: 1" = 10' Horiz.
1" = 10' Vert.

All Dimensions are US Survey Feet

A3
CROSS SECTIONS
SHEET 17 OF 57

EARTHWORK DEVELOPMENT ONLY

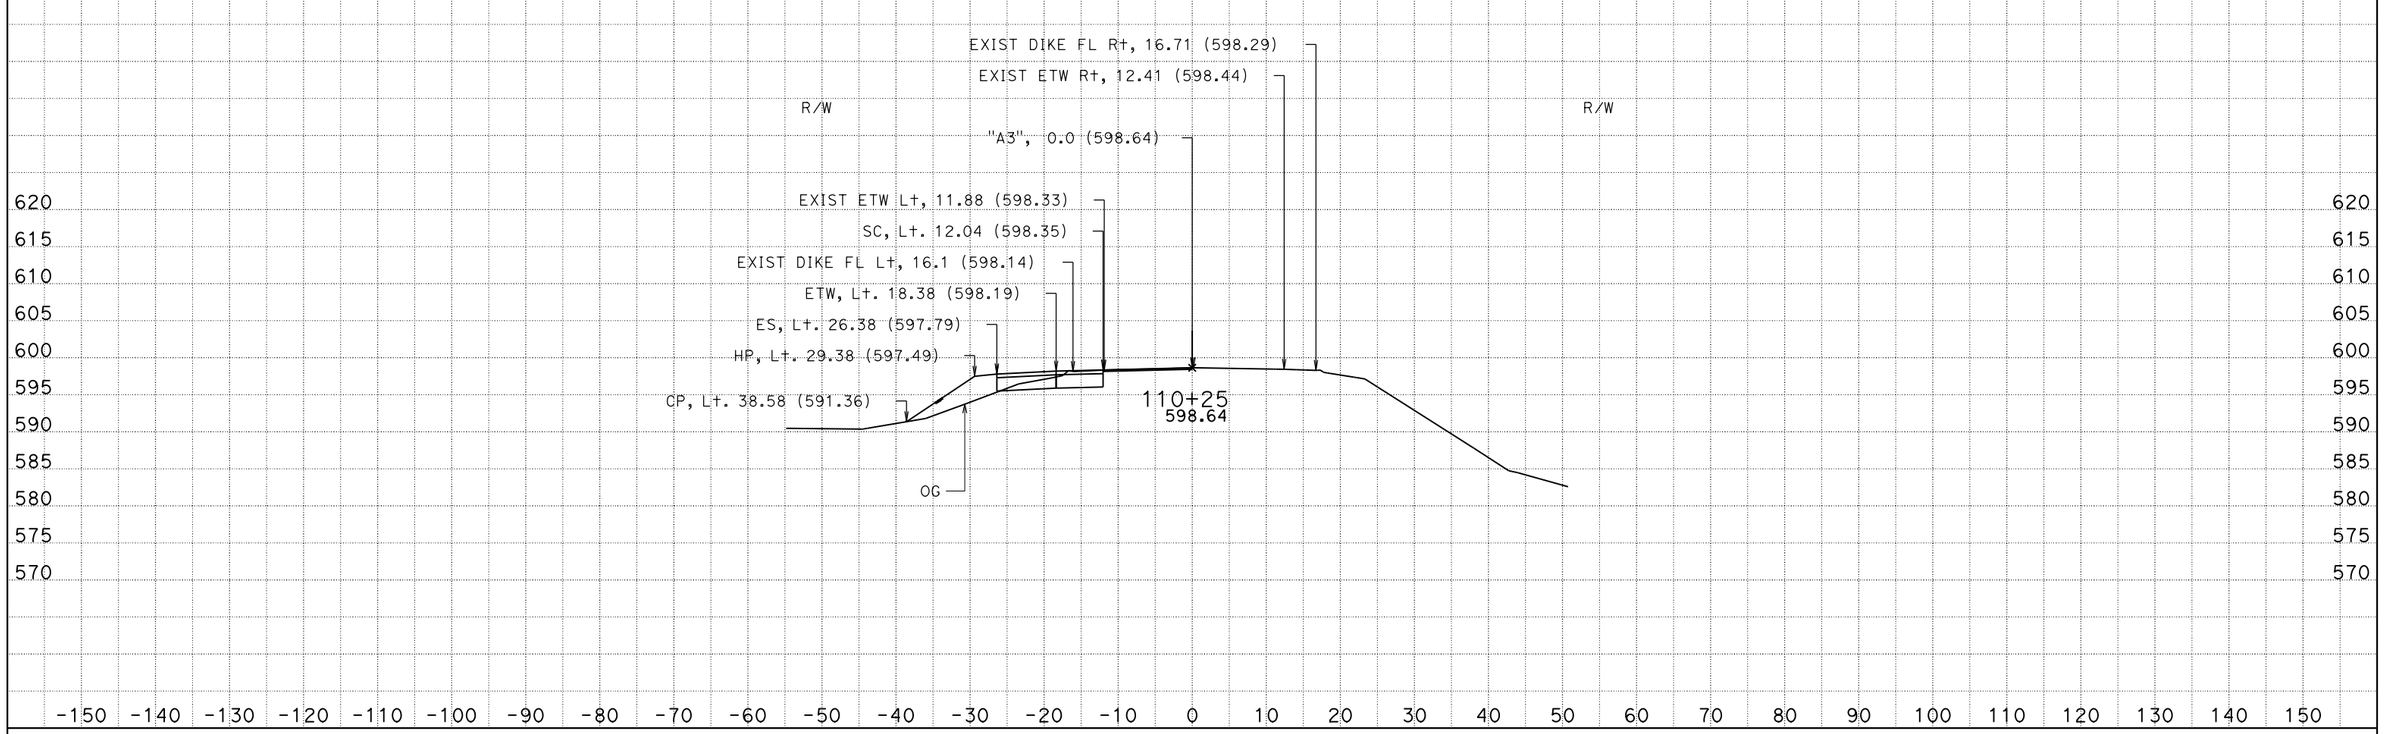

CREATED BY: CT
DATE: 6/4/2013
KC Project: 5120006 File: D:\USERS\projects\5120006\a3_fg_final.ear

CONTRACT: 05-0T9701
DIST/CO/RTE/PM: 05/SB/246/33.2-33.5

SCALE: 1" = 10' Horiz.
1" = 10' Vert.

All Dimensions are US Survey Feet

A3
CROSS SECTIONS
SHEET 18 OF 57

EARTHWORK DEVELOPMENT ONLY

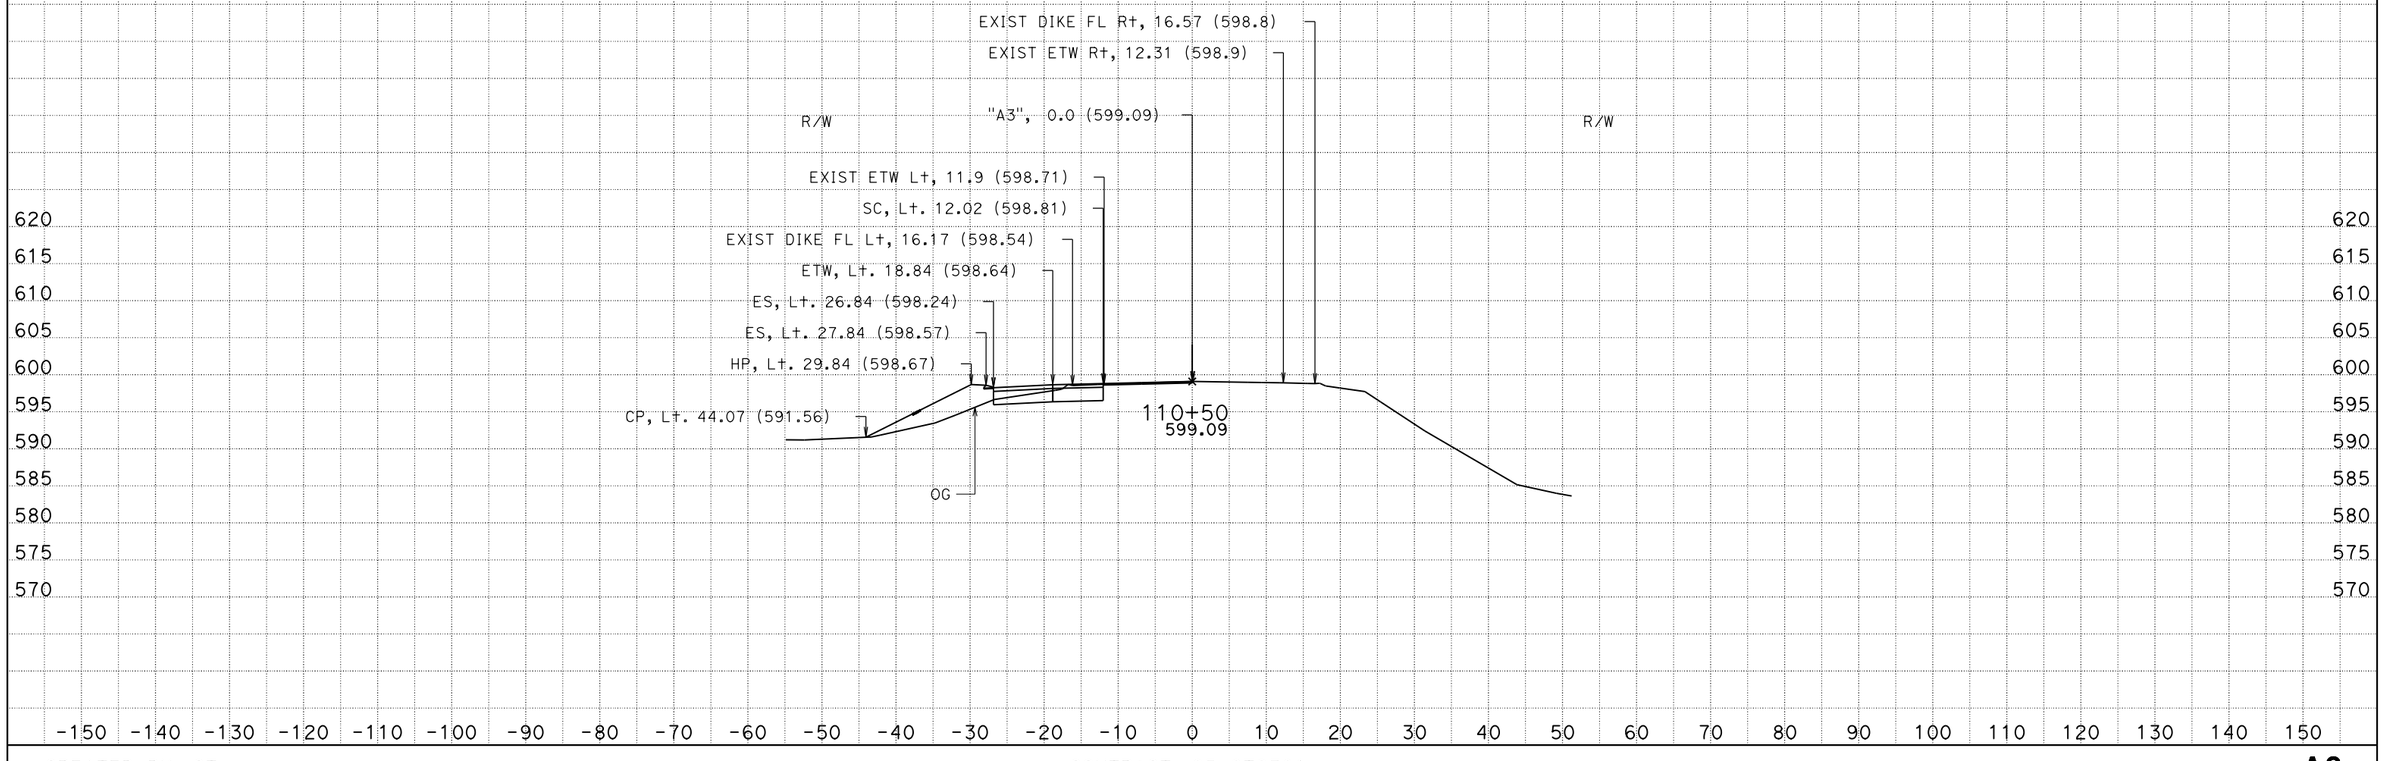

CREATED BY: CT
DATE: 6/4/2013
KC Project: 5120006 File: D:\USERS\projects\5120006\a3_fg_final.ear

CONTRACT: 05-0T9701
DIST/CO/RTE/PM: 05/SB/246/33.2-33.5

SCALE: 1" = 10' Horiz.
1" = 10' Vert.

All Dimensions are US Survey Feet

A3
CROSS SECTIONS
SHEET 19 OF 57

EARTHWORK DEVELOPMENT ONLY

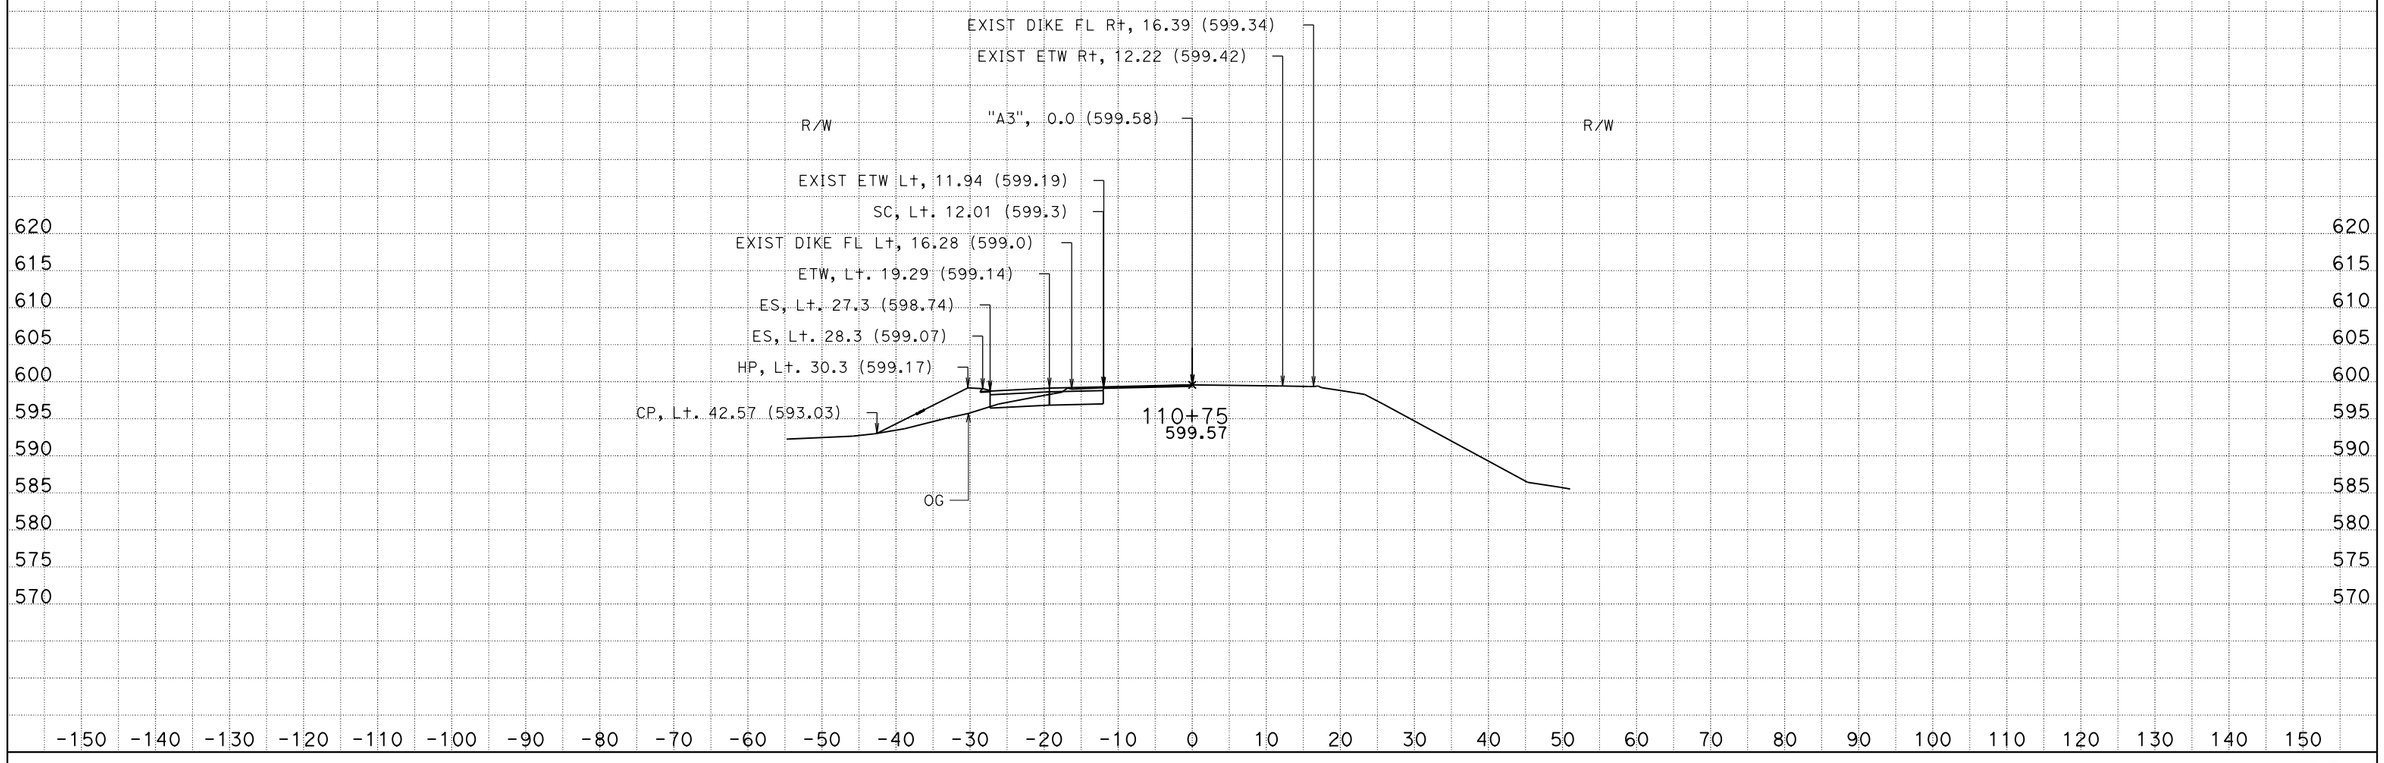

CREATED BY: CT
DATE: 6/4/2013
KC Project: 5120006 File: D:\USERS\projects\5120006\a3_fg_final.ear

CONTRACT: 05-0T9701
DIST/CO/RTE/PM: 05/SB/246/33.2-33.5

SCALE: 1" = 10' Horiz.
1" = 10' Vert.

All Dimensions are US Survey Feet

A3
CROSS SECTIONS
SHEET 20 OF 57

EARTHWORK DEVELOPMENT ONLY

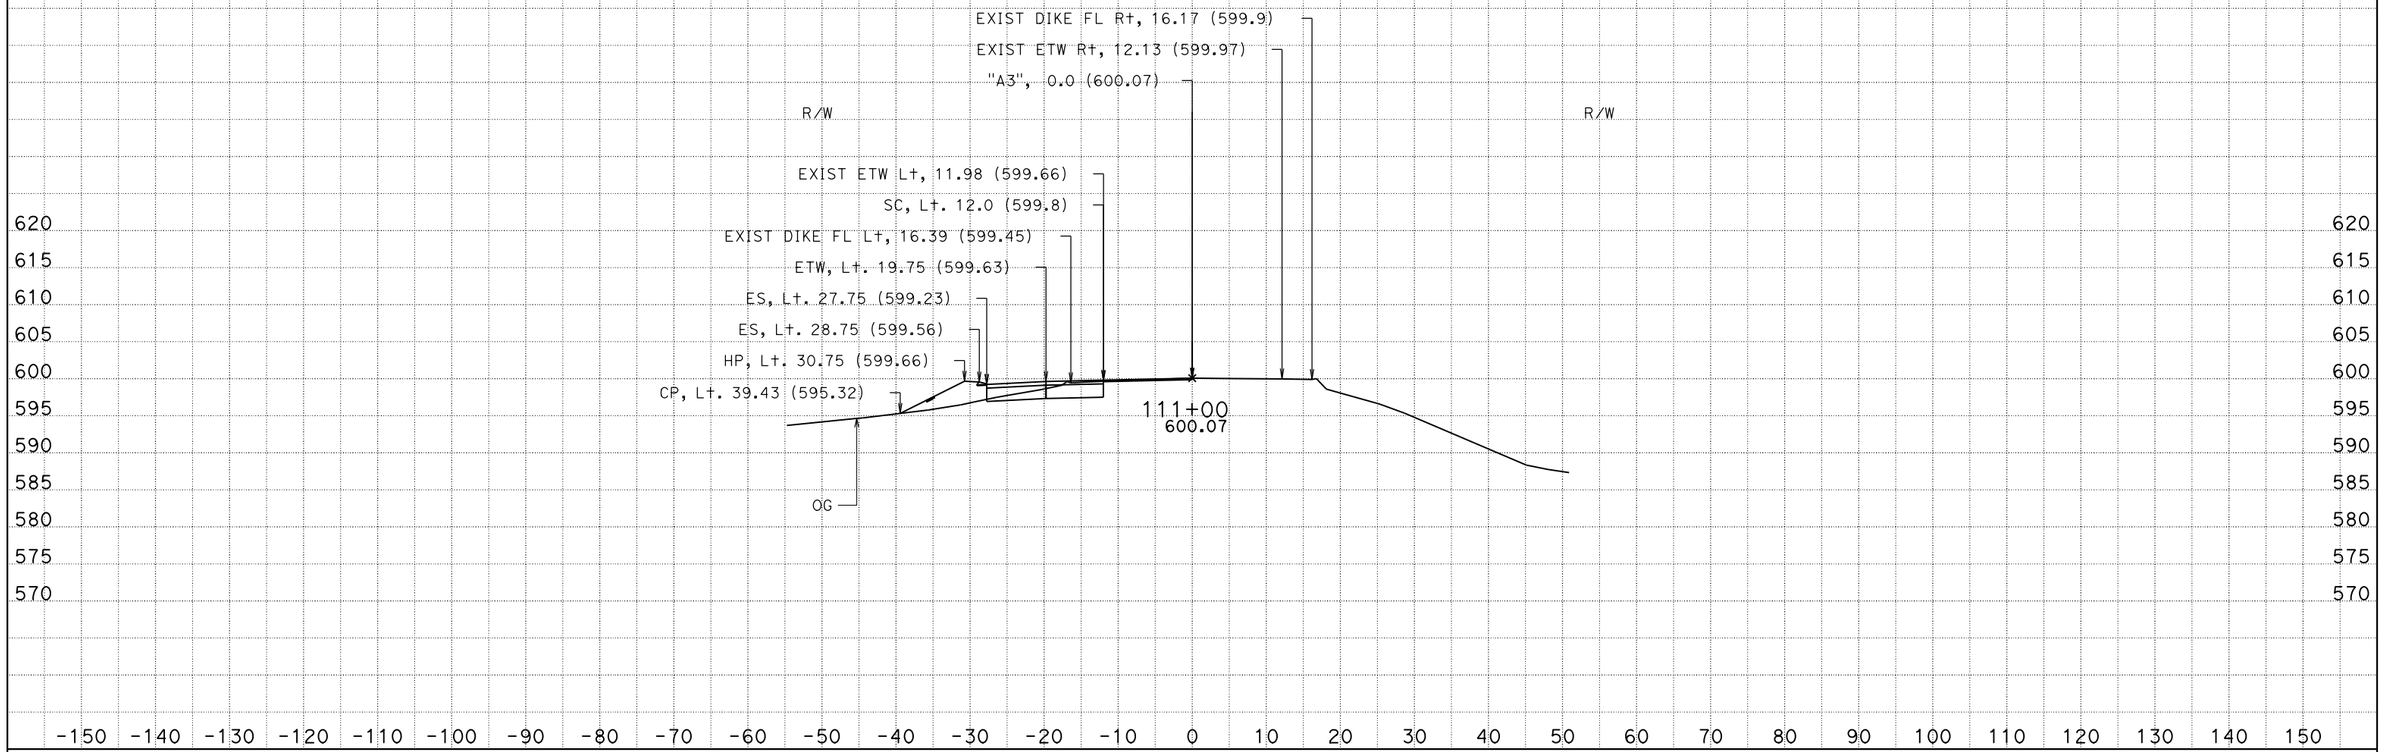

CREATED BY: CT
DATE: 6/4/2013
KC Project: 5120006 File: D:\USERS\projects\5120006\a3_fg_final.ear

CONTRACT: 05-0T9701
DIST/CO/RTE/PM: 05/SB/246/33.2-33.5

SCALE: 1" = 10' Horiz.
1" = 10' Vert.

All Dimensions are US Survey Feet

A3
CROSS SECTIONS
SHEET 21 OF 57

EARTHWORK DEVELOPMENT ONLY

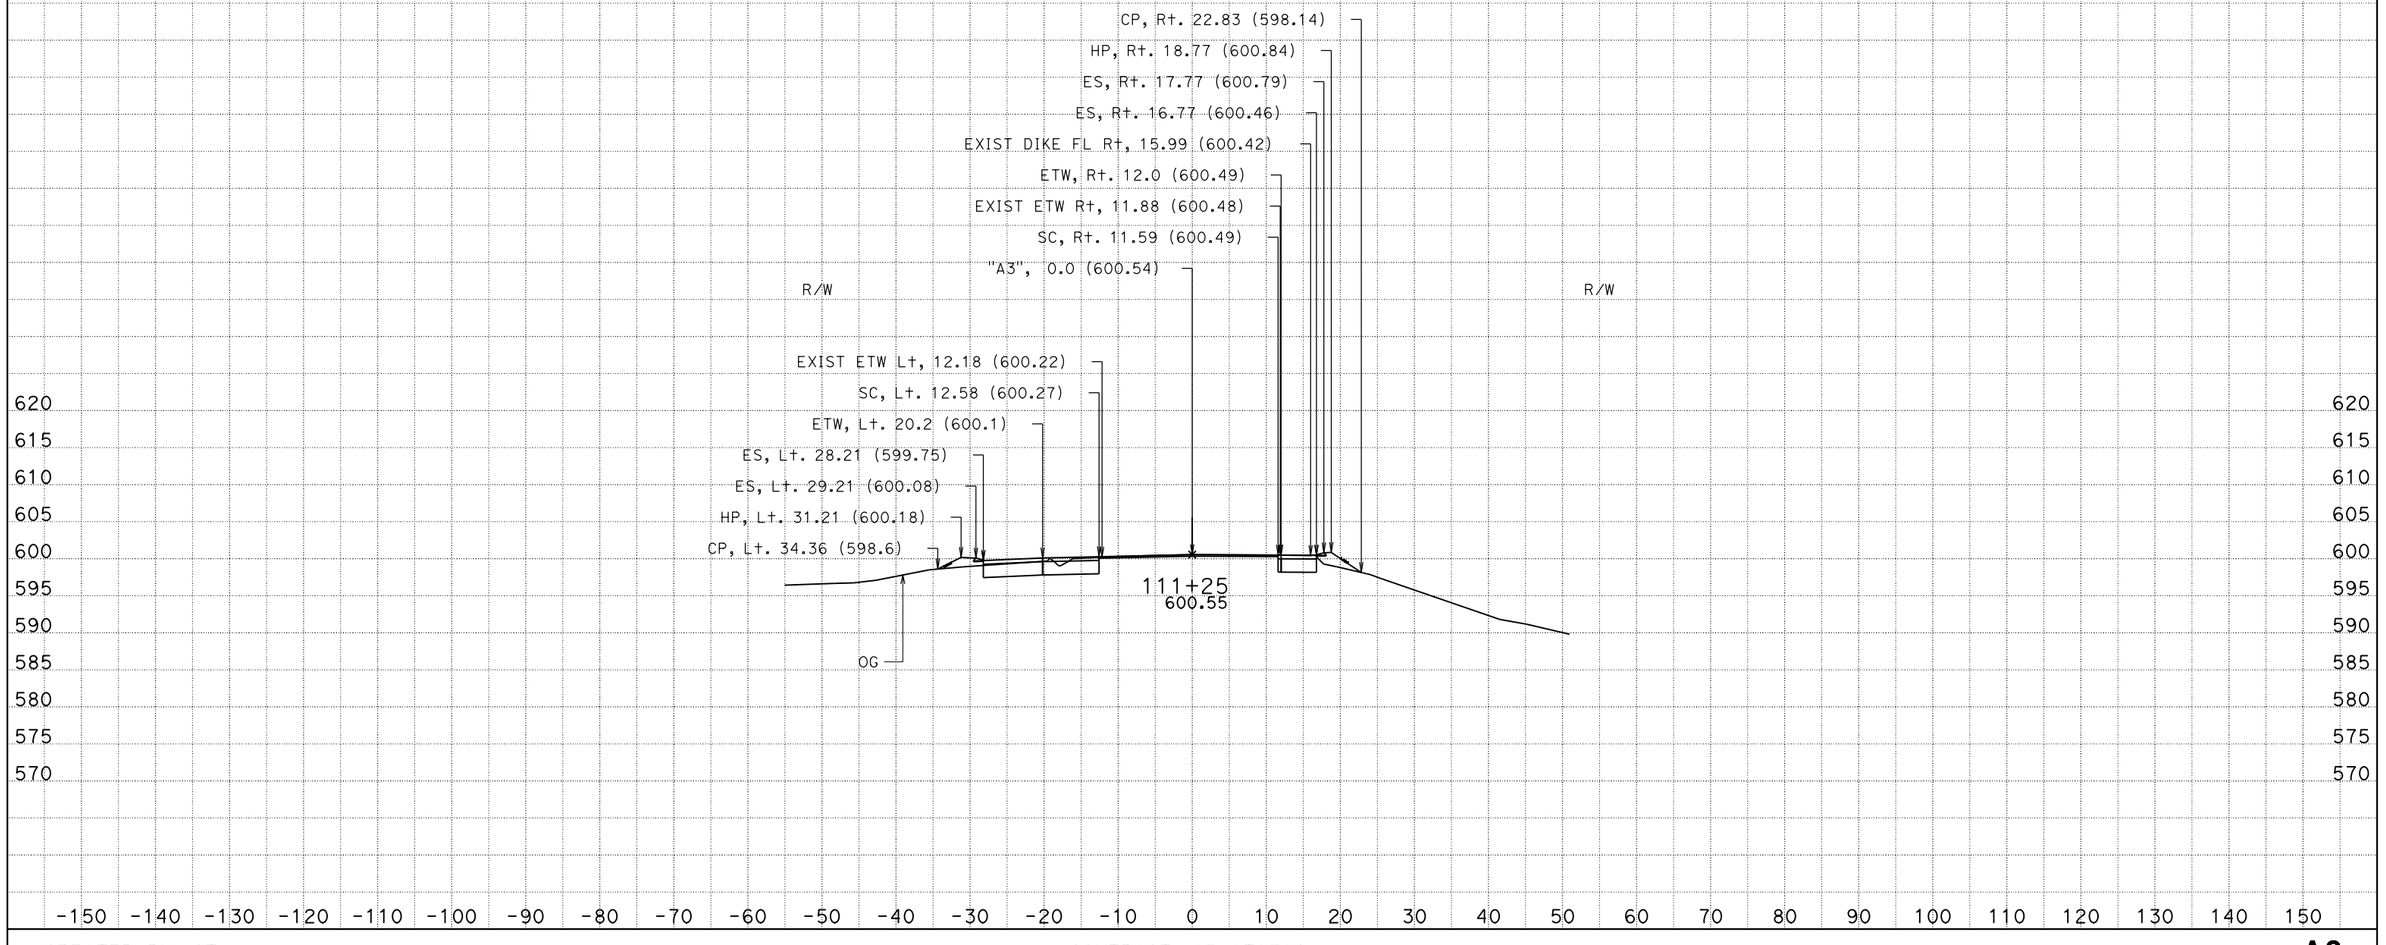

CREATED BY: CT
DATE: 6/4/2013
KC Project: 5120006 File: D:\USERS\projects\5120006\a3_fg_final.ear

CONTRACT: 05-0T9701
DIST/CO/RTE/PM: 05/SB/246/33.2-33.5

SCALE: 1" = 10' Horiz.
1" = 10' Vert.

All Dimensions are US Survey Feet

A3
CROSS SECTIONS
SHEET 22 OF 57

EARTHWORK DEVELOPMENT ONLY

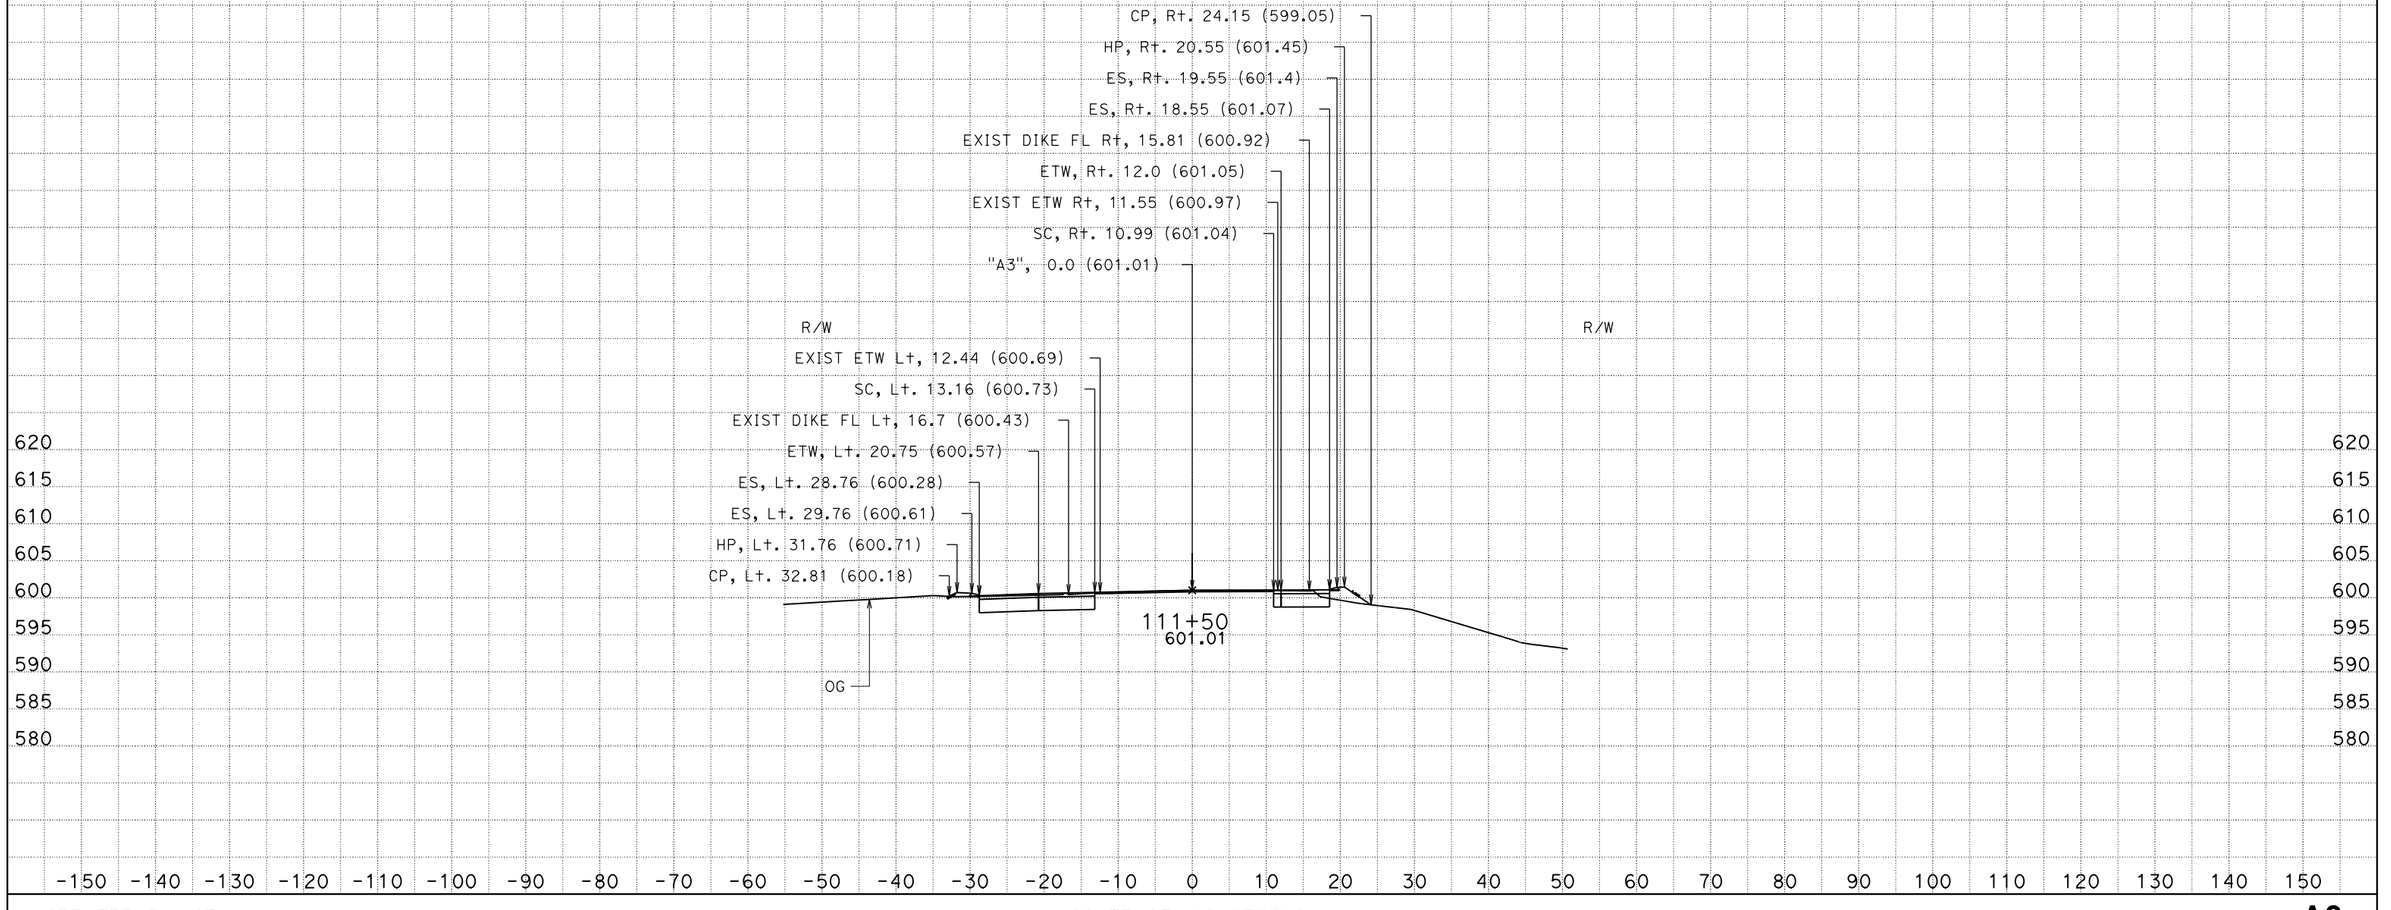

CREATED BY: CT
DATE: 6/4/2013
KC Project: 5120006 File: D:\USERS\projects\5120006\a3_fg_final.ear

CONTRACT: 05-0T9701
DIST/CO/RTE/PM: 05/SB/246/33.2-33.5

SCALE: 1" = 10' Horiz.
1" = 10' Vert.

All Dimensions are US Survey Feet

A3
CROSS SECTIONS
SHEET 23 OF 57

EARTHWORK DEVELOPMENT ONLY

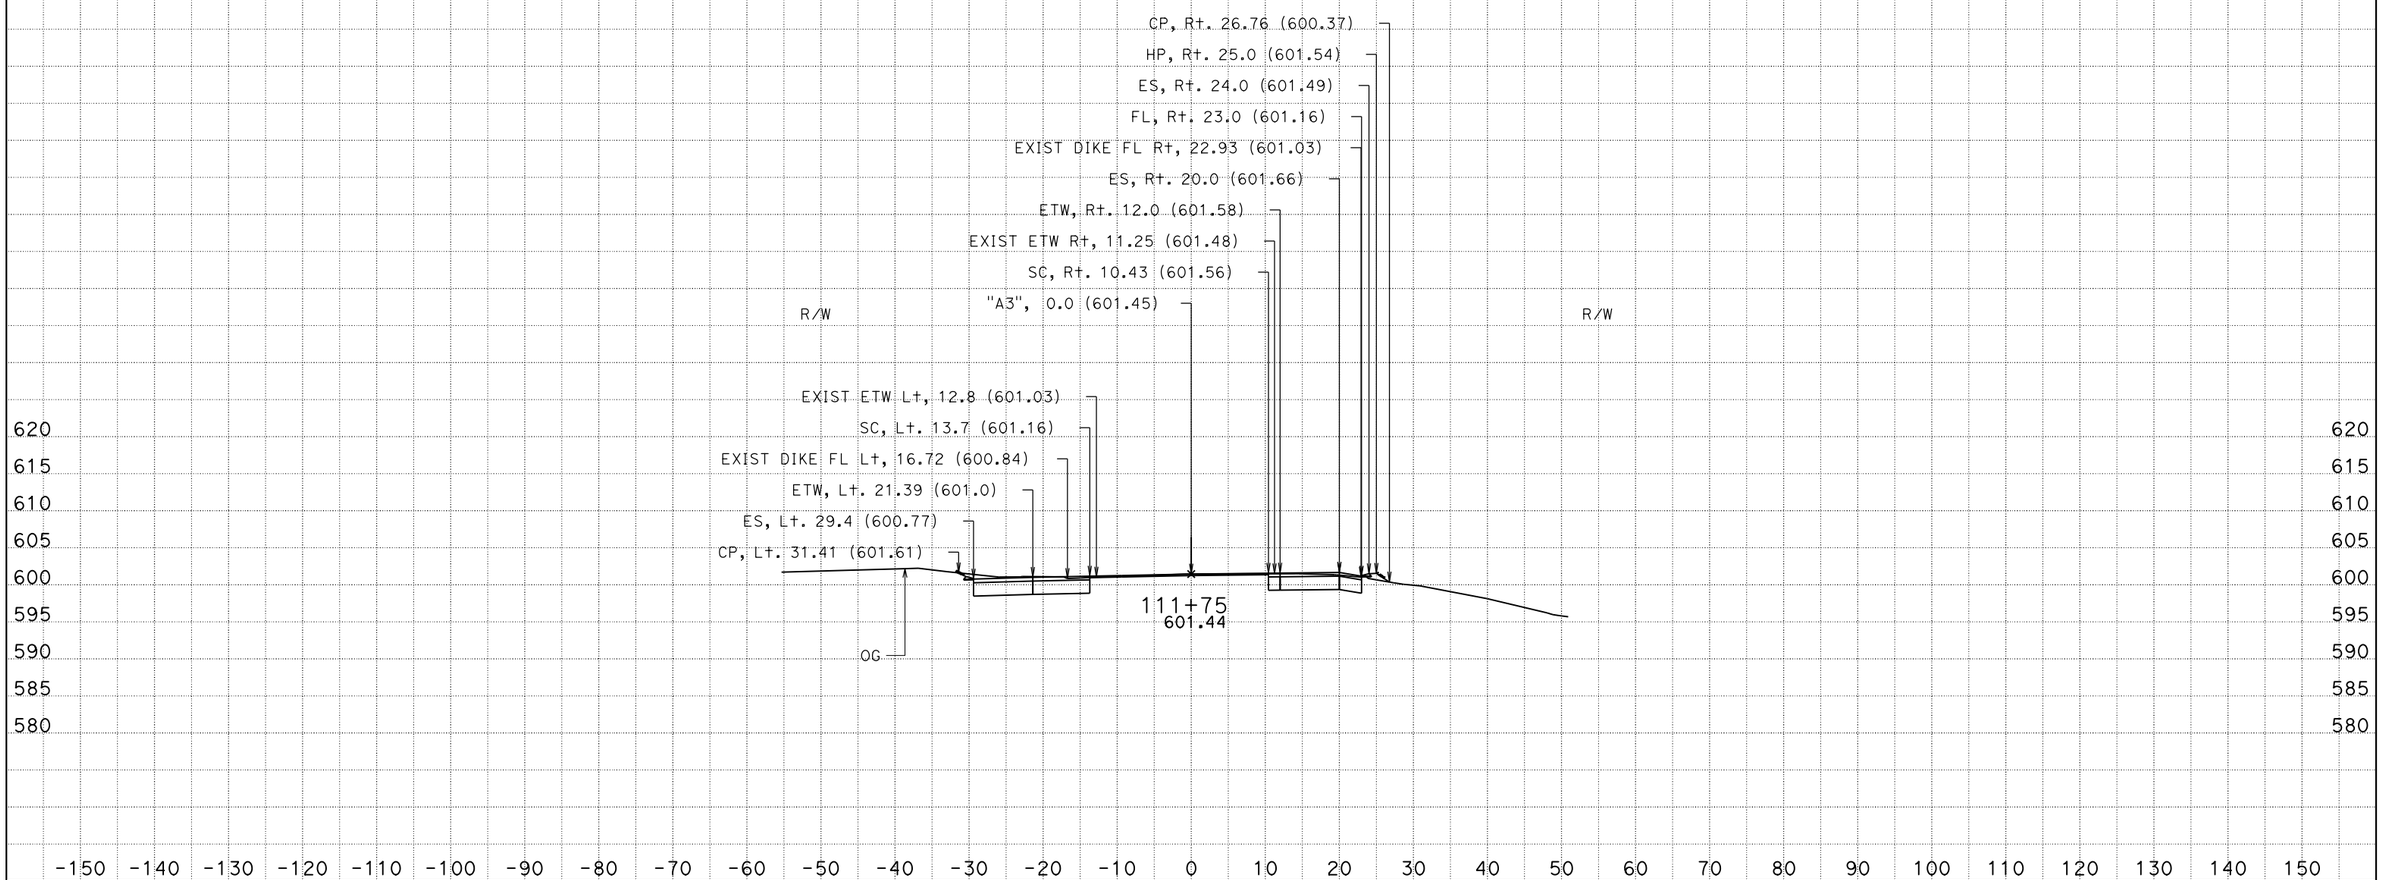

CREATED BY: CT
DATE: 6/4/2013
KC Project: 5120006 File: D:\USERS\projects\5120006\a3_fg_final.ear

CONTRACT: 05-0T9701
DIST/CO/RTE/PM: 05/SB/246/33.2-33.5

SCALE: 1" = 10' Horiz.
1" = 10' Vert.

All Dimensions are US Survey Feet

A3
CROSS SECTIONS
SHEET 24 OF 57

EARTHWORK DEVELOPMENT ONLY

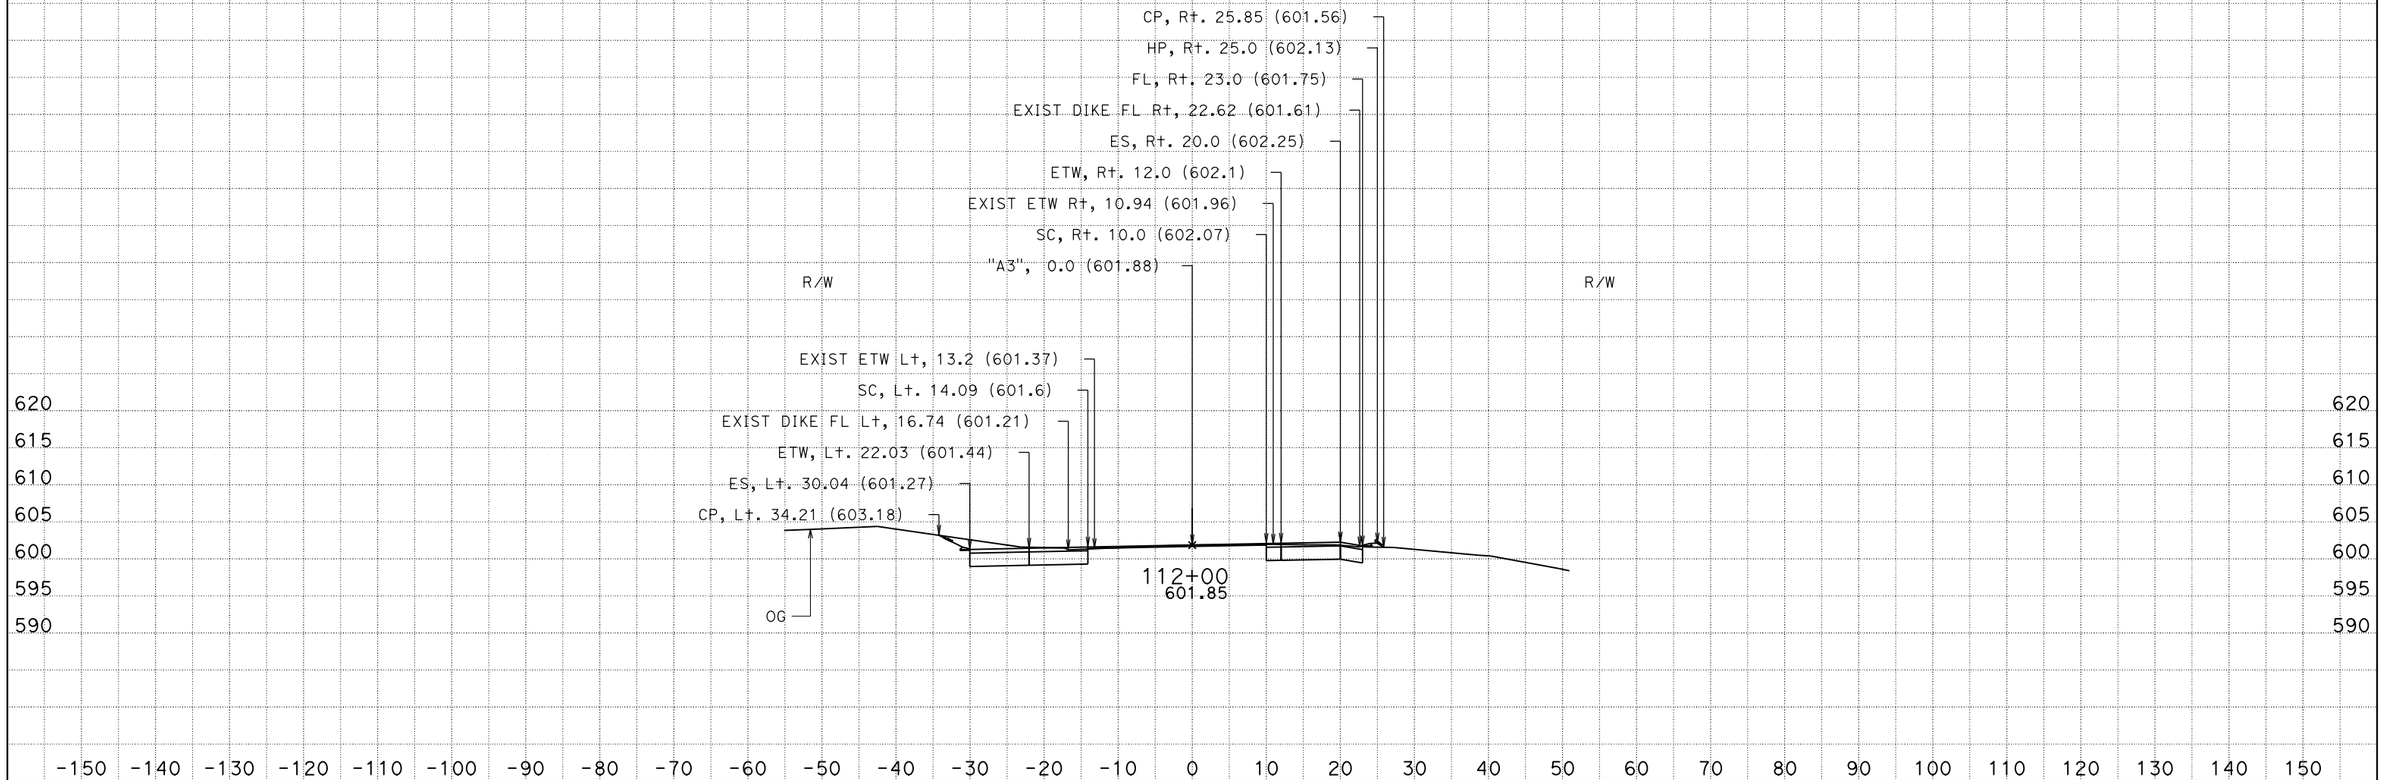

CREATED BY: CT
DATE: 6/4/2013
KC Project: 5120006 File: D:\USERS\projects\5120006\a3_fg_final.ear

CONTRACT: 05-0T9701
DIST/CO/RTE/PM: 05/SB/246/33.2-33.5

SCALE: 1" = 10' Horiz.
1" = 10' Vert.

All Dimensions are US Survey Feet

A3
CROSS SECTIONS
SHEET 25 OF 57

EARTHWORK DEVELOPMENT ONLY

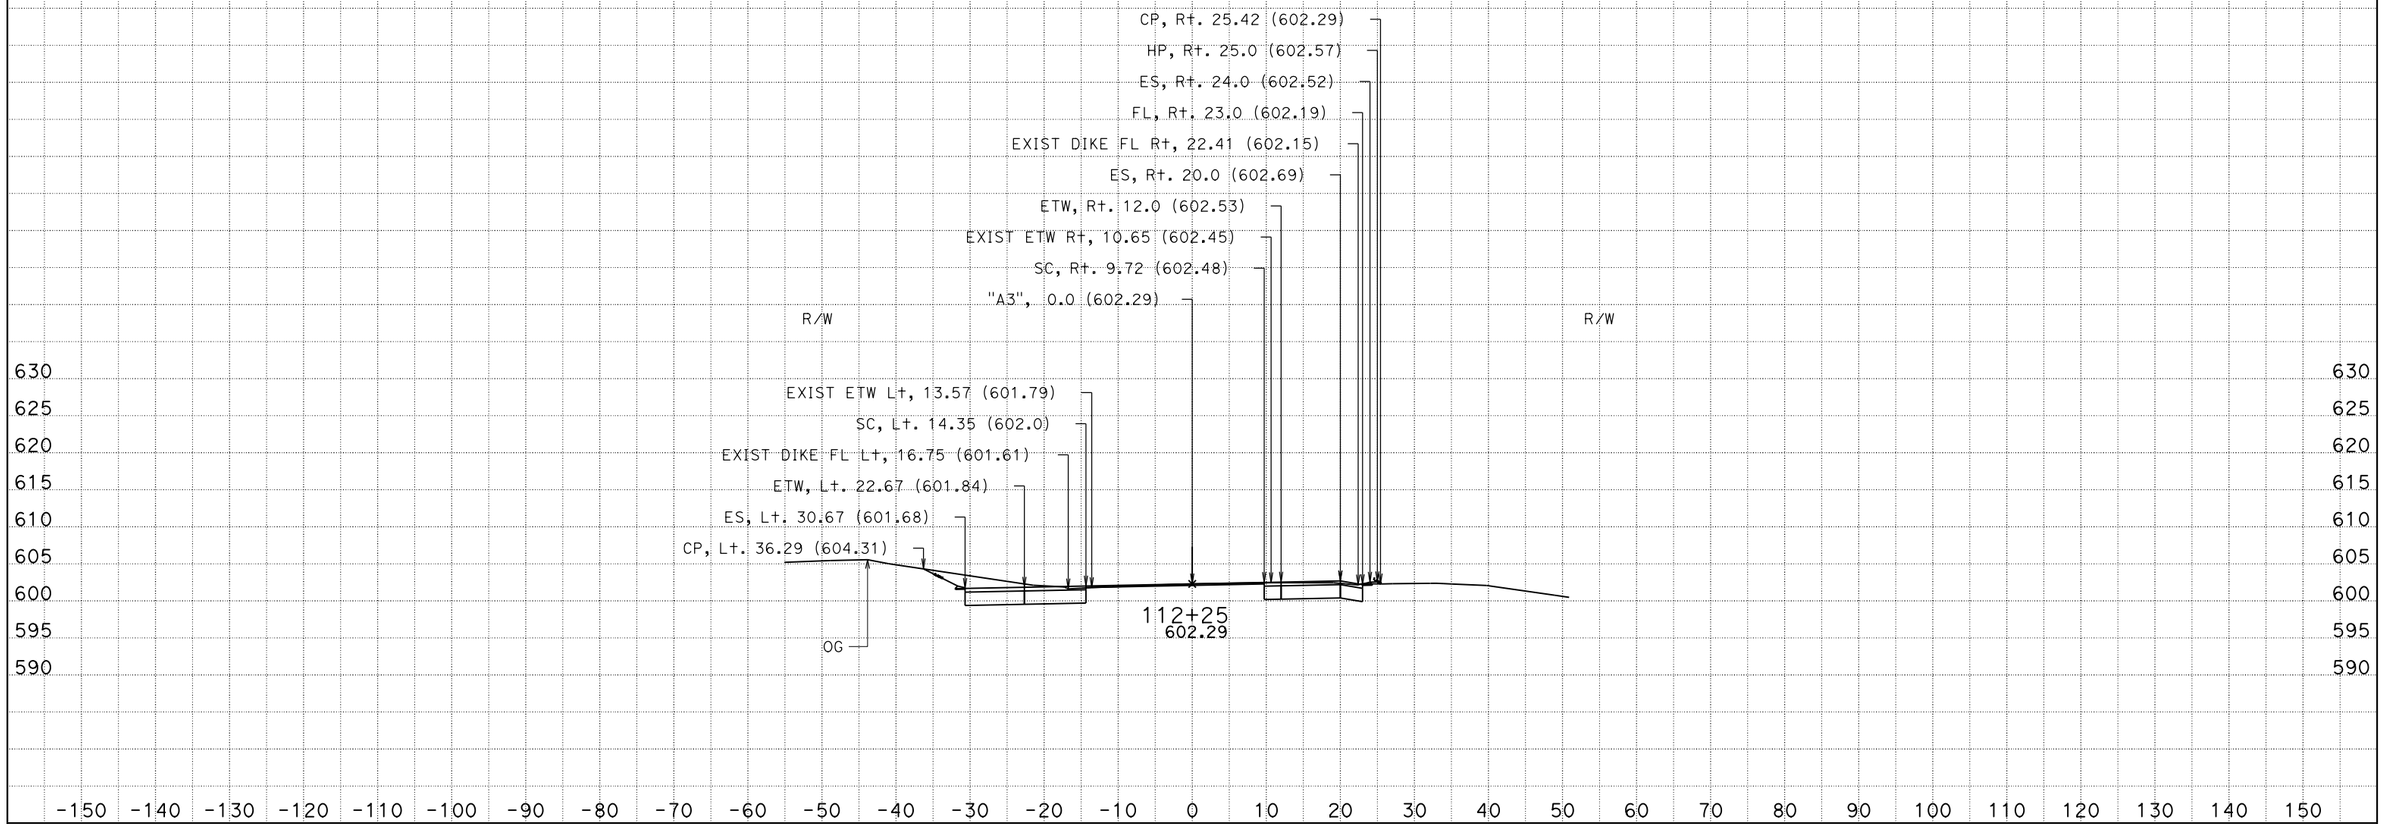

CREATED BY: CT
DATE: 6/4/2013
KC Project: 5120006 File: D:\USERS\projects\5120006\a3_fg_final.ear

CONTRACT: 05-0T9701
DIST/CO/RTE/PM: 05/SB/246/33.2-33.5

SCALE: 1" = 10' Horiz.
1" = 10' Vert.

All Dimensions are US Survey Feet

A3
CROSS SECTIONS
SHEET 26 OF 57

EARTHWORK DEVELOPMENT ONLY

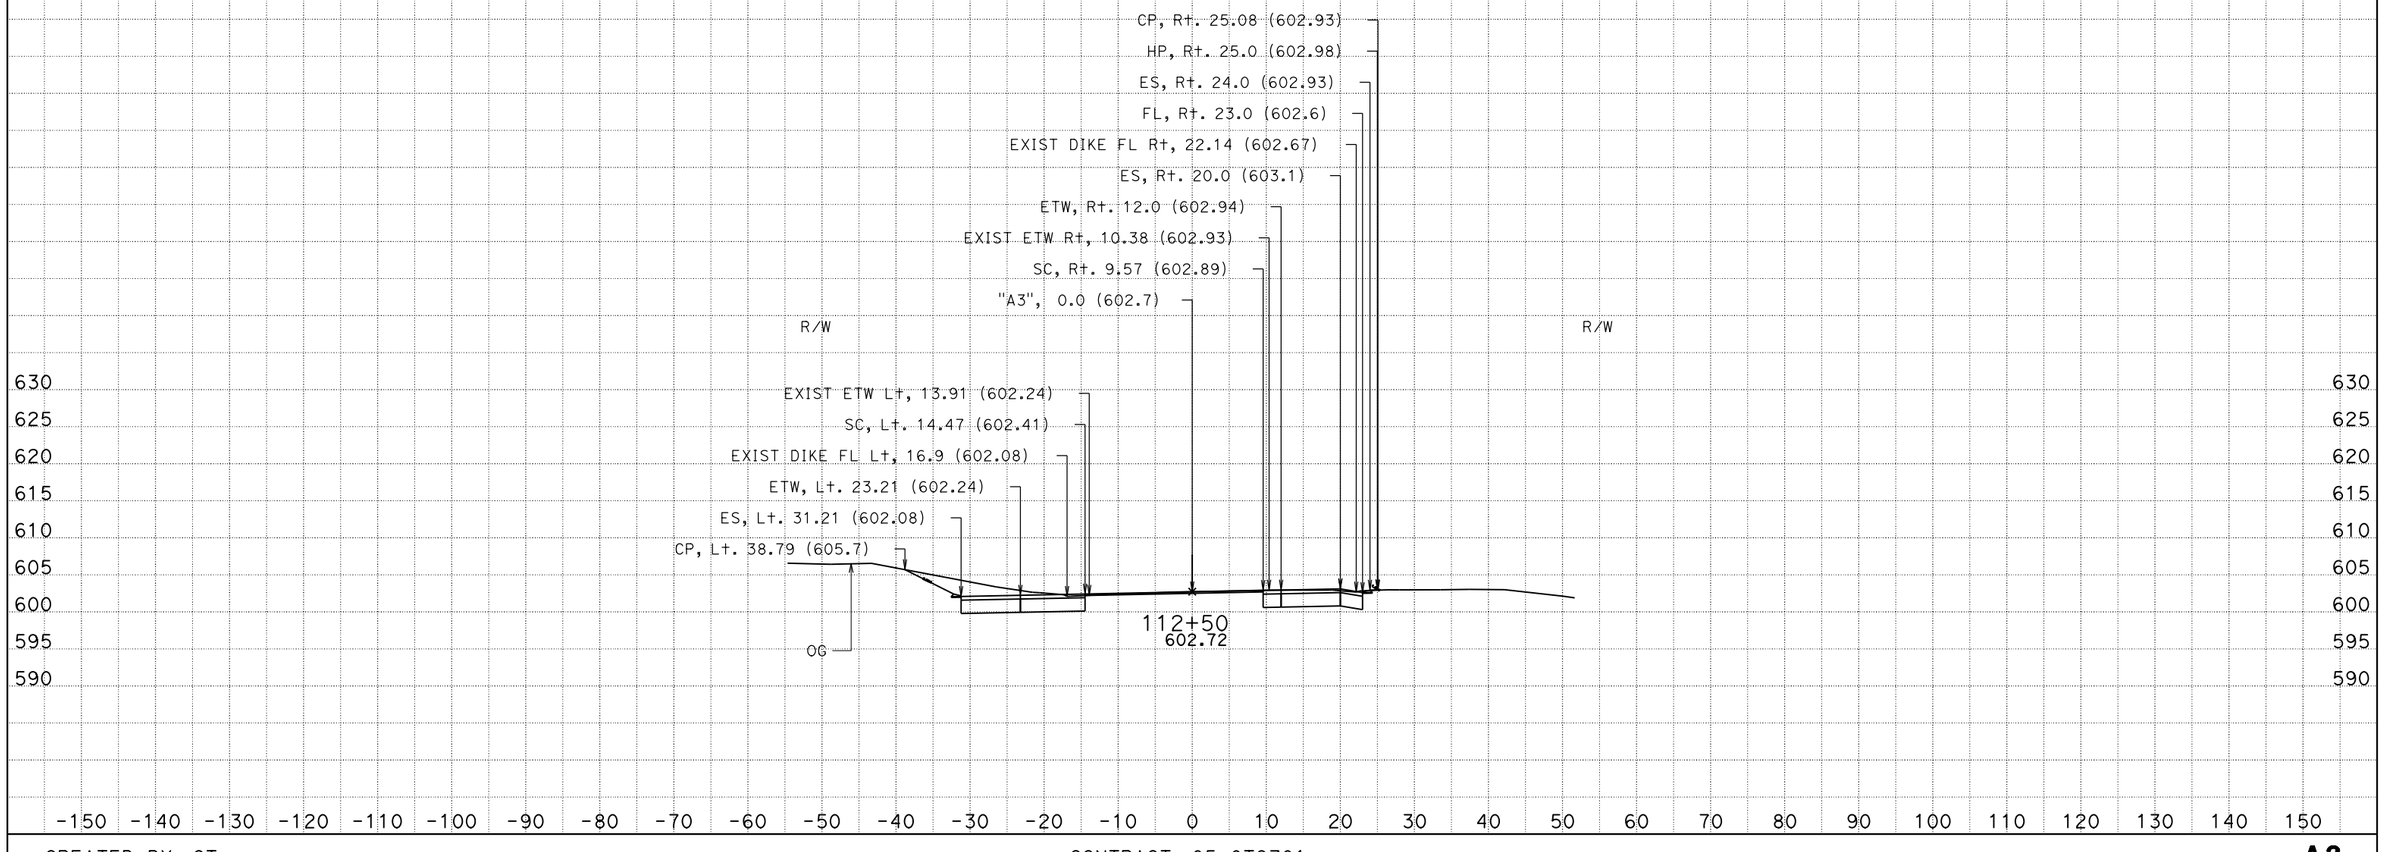

CREATED BY: CT
DATE: 6/4/2013
KC Project: 5120006 File: D:\USERS\projects\5120006\a3_fg_final.ear

CONTRACT: 05-0T9701
DIST/CO/RTE/PM: 05/SB/246/33.2-33.5

SCALE: 1" = 10' Horiz.
1" = 10' Vert.

All Dimensions are US Survey Feet

A3
CROSS SECTIONS
SHEET 27 OF 57

EARTHWORK DEVELOPMENT ONLY

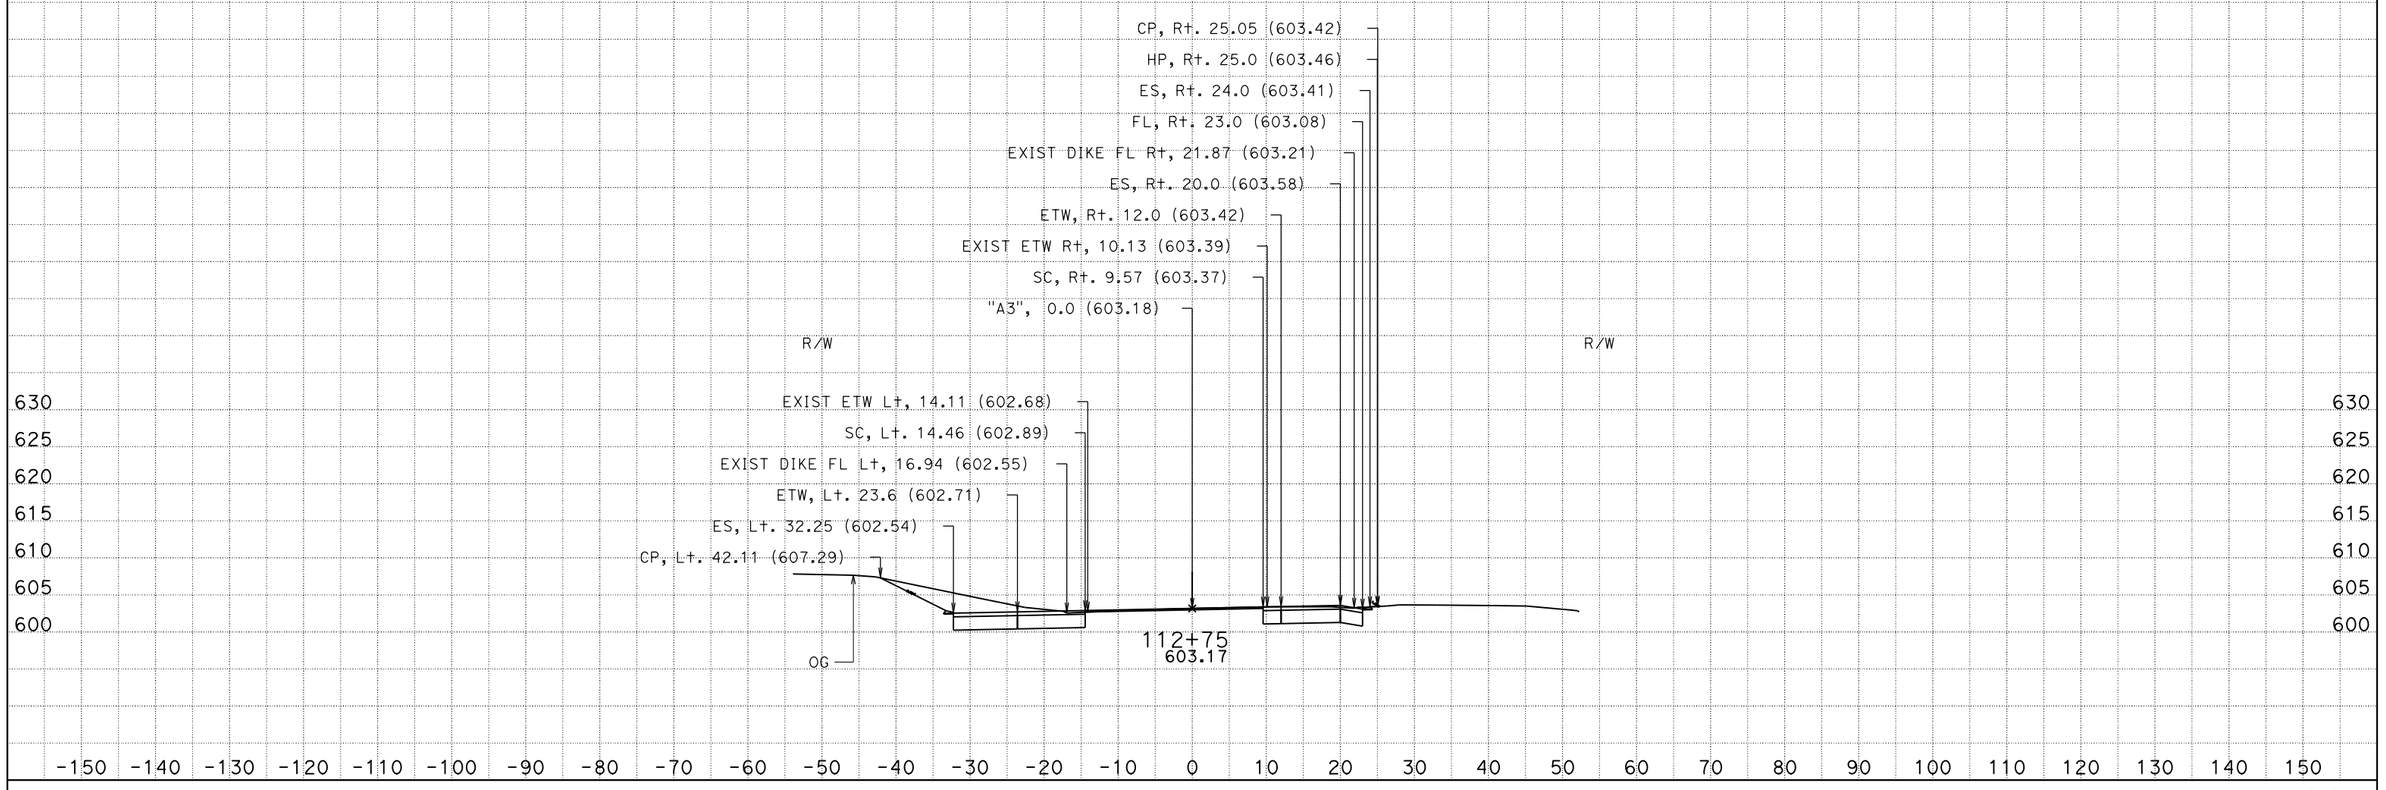

CREATED BY: CT
DATE: 6/4/2013
KC Project: 5120006 File: D:\USERS\projects\5120006\a3_fg_final.ear

CONTRACT: 05-0T9701
DIST/CO/RTE/PM: 05/SB/246/33.2-33.5

SCALE: 1" = 10' Horiz.
1" = 10' Vert.

All Dimensions are US Survey Feet

A3
CROSS SECTIONS
SHEET 28 OF 57

EARTHWORK DEVELOPMENT ONLY

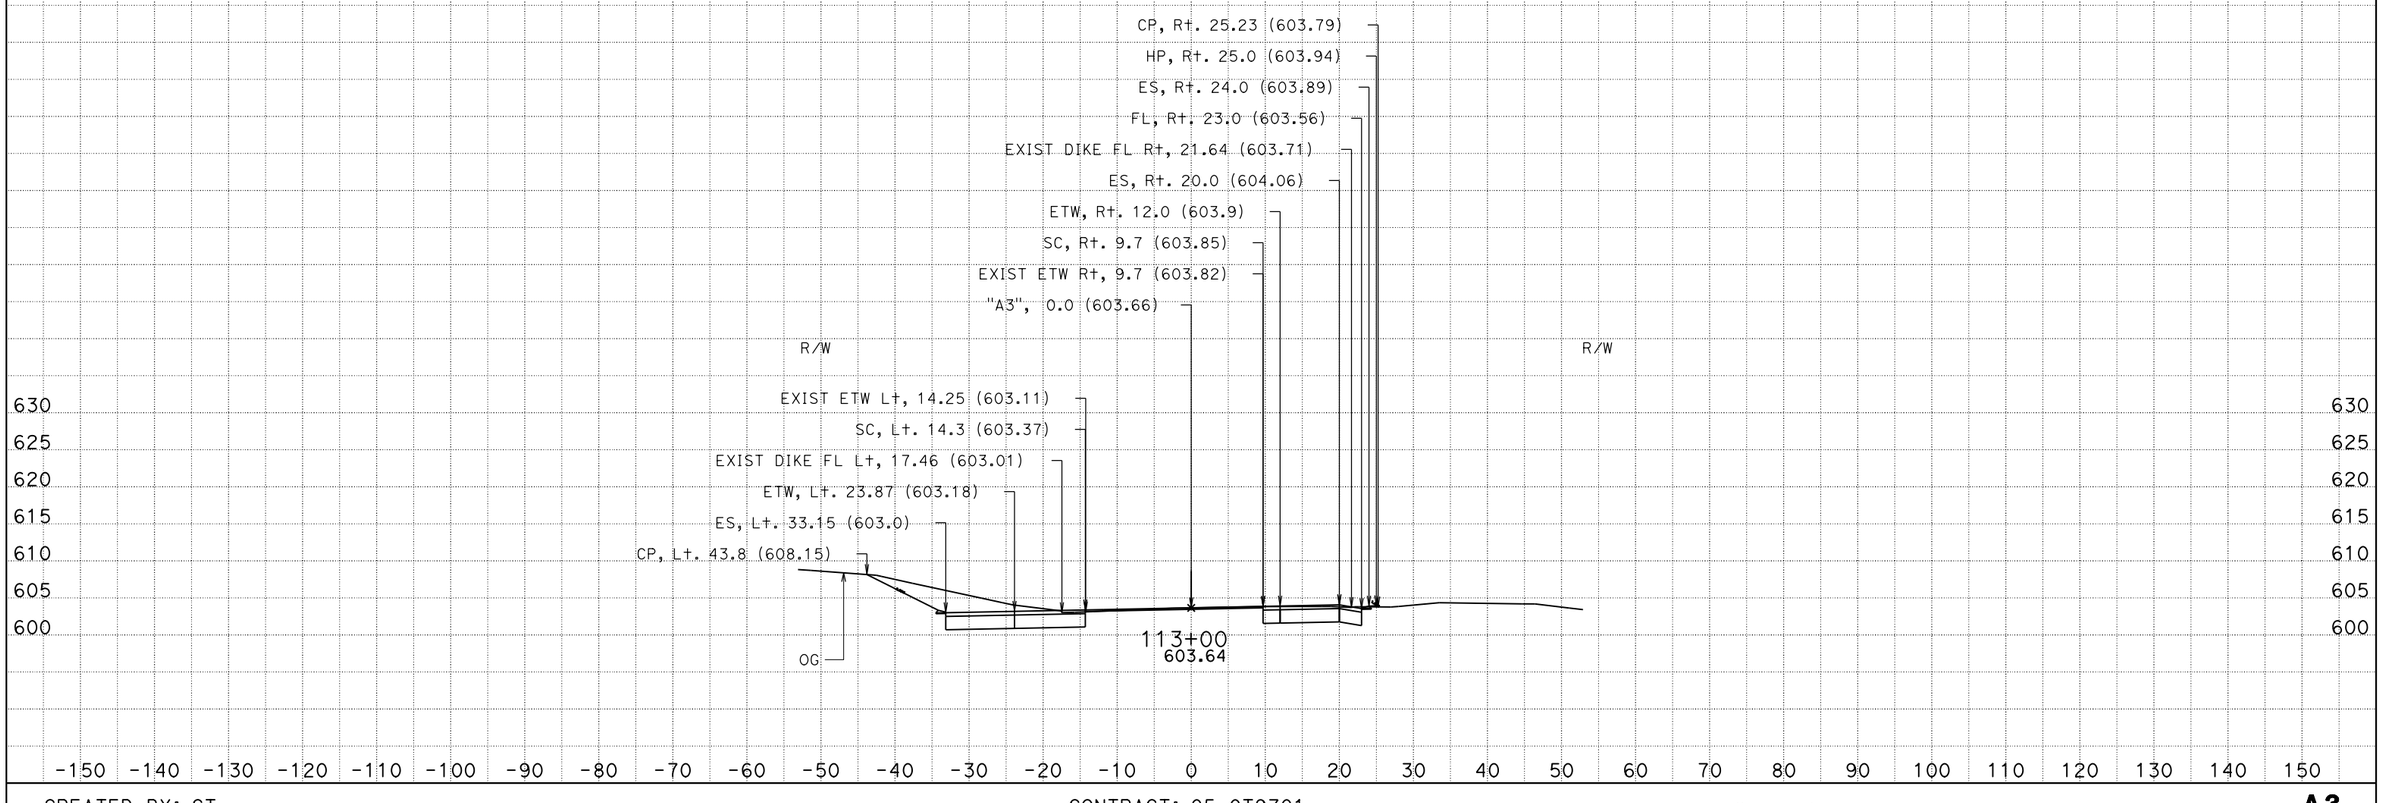

CREATED BY: CT
DATE: 6/4/2013
KC Project: 5120006 File: D:\USERS\projects\5120006\a3_fg_final.ear

CONTRACT: 05-0T9701
DIST/CO/RTE/PM: 05/SB/246/33.2-33.5

SCALE: 1" = 10' Horiz.
1" = 10' Vert.

All Dimensions are US Survey Feet

A3
CROSS SECTIONS
SHEET 29 OF 57

EARTHWORK DEVELOPMENT ONLY

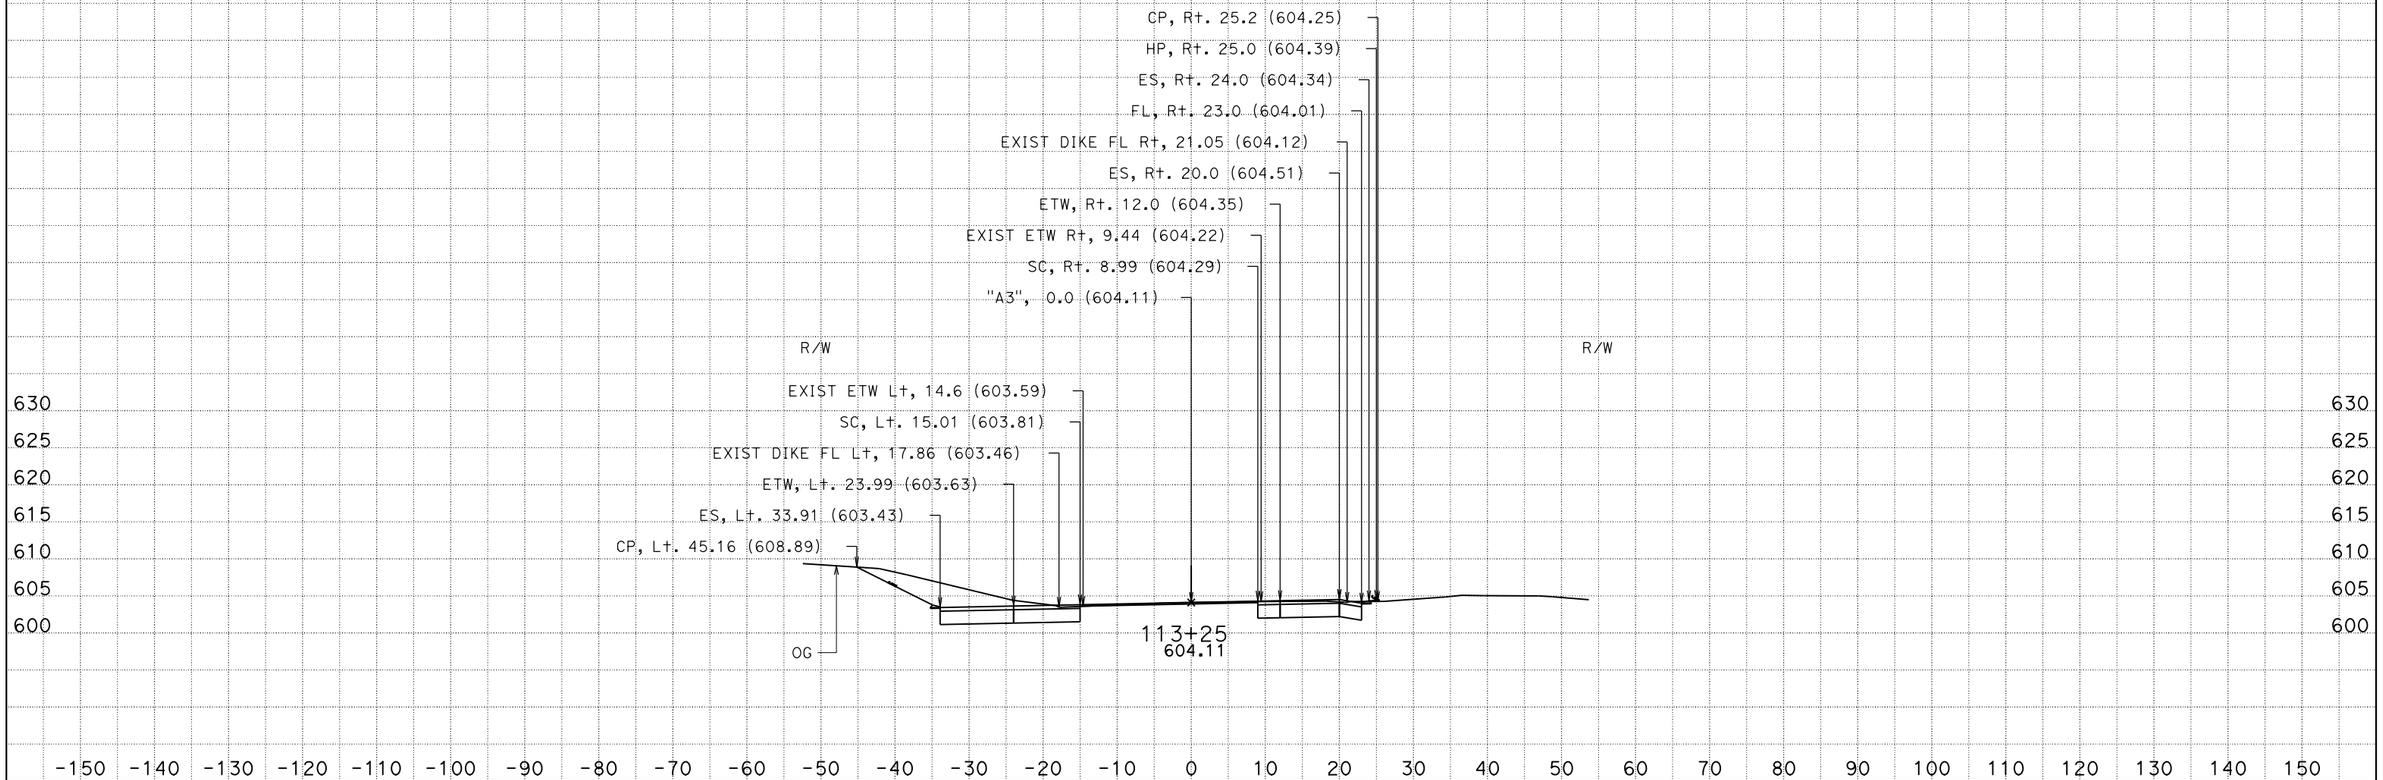

CREATED BY: CT
DATE: 6/4/2013
KC Project: 5120006 File: D:\USERS\projects\5120006\a3_fg_final.ear

CONTRACT: 05-0T9701
DIST/CO/RTE/PM: 05/SB/246/33.2-33.5

SCALE: 1" = 10' Horiz.
1" = 10' Vert.

All Dimensions are US Survey Feet

A3
CROSS SECTIONS
SHEET 30 OF 57

EARTHWORK DEVELOPMENT ONLY

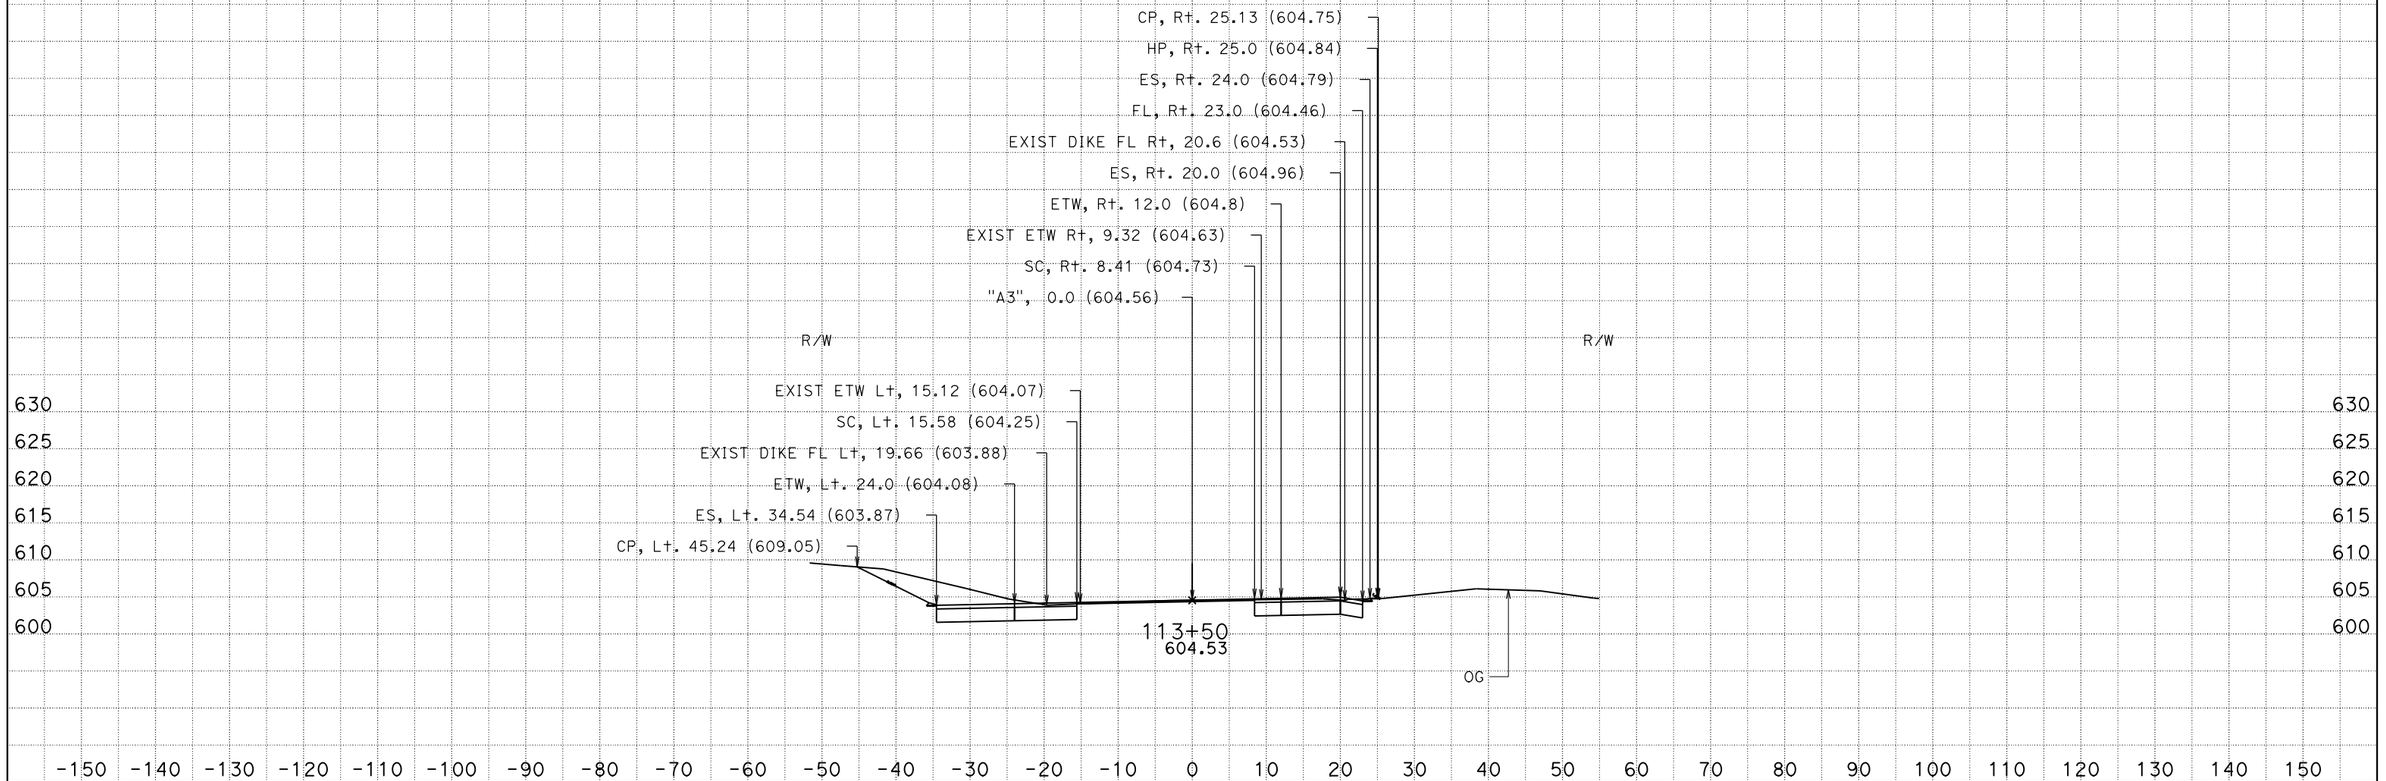

CREATED BY: CT
DATE: 6/4/2013
KC Project: 5120006 File: D:\USERS\projects\5120006\a3_fg_final.ear

CONTRACT: 05-0T9701
DIST/CO/RTE/PM: 05/SB/246/33.2-33.5

SCALE: 1" = 10' Horiz.
1" = 10' Vert.

All Dimensions are US Survey Feet

A3
CROSS SECTIONS
SHEET 31 OF 57

EARTHWORK DEVELOPMENT ONLY

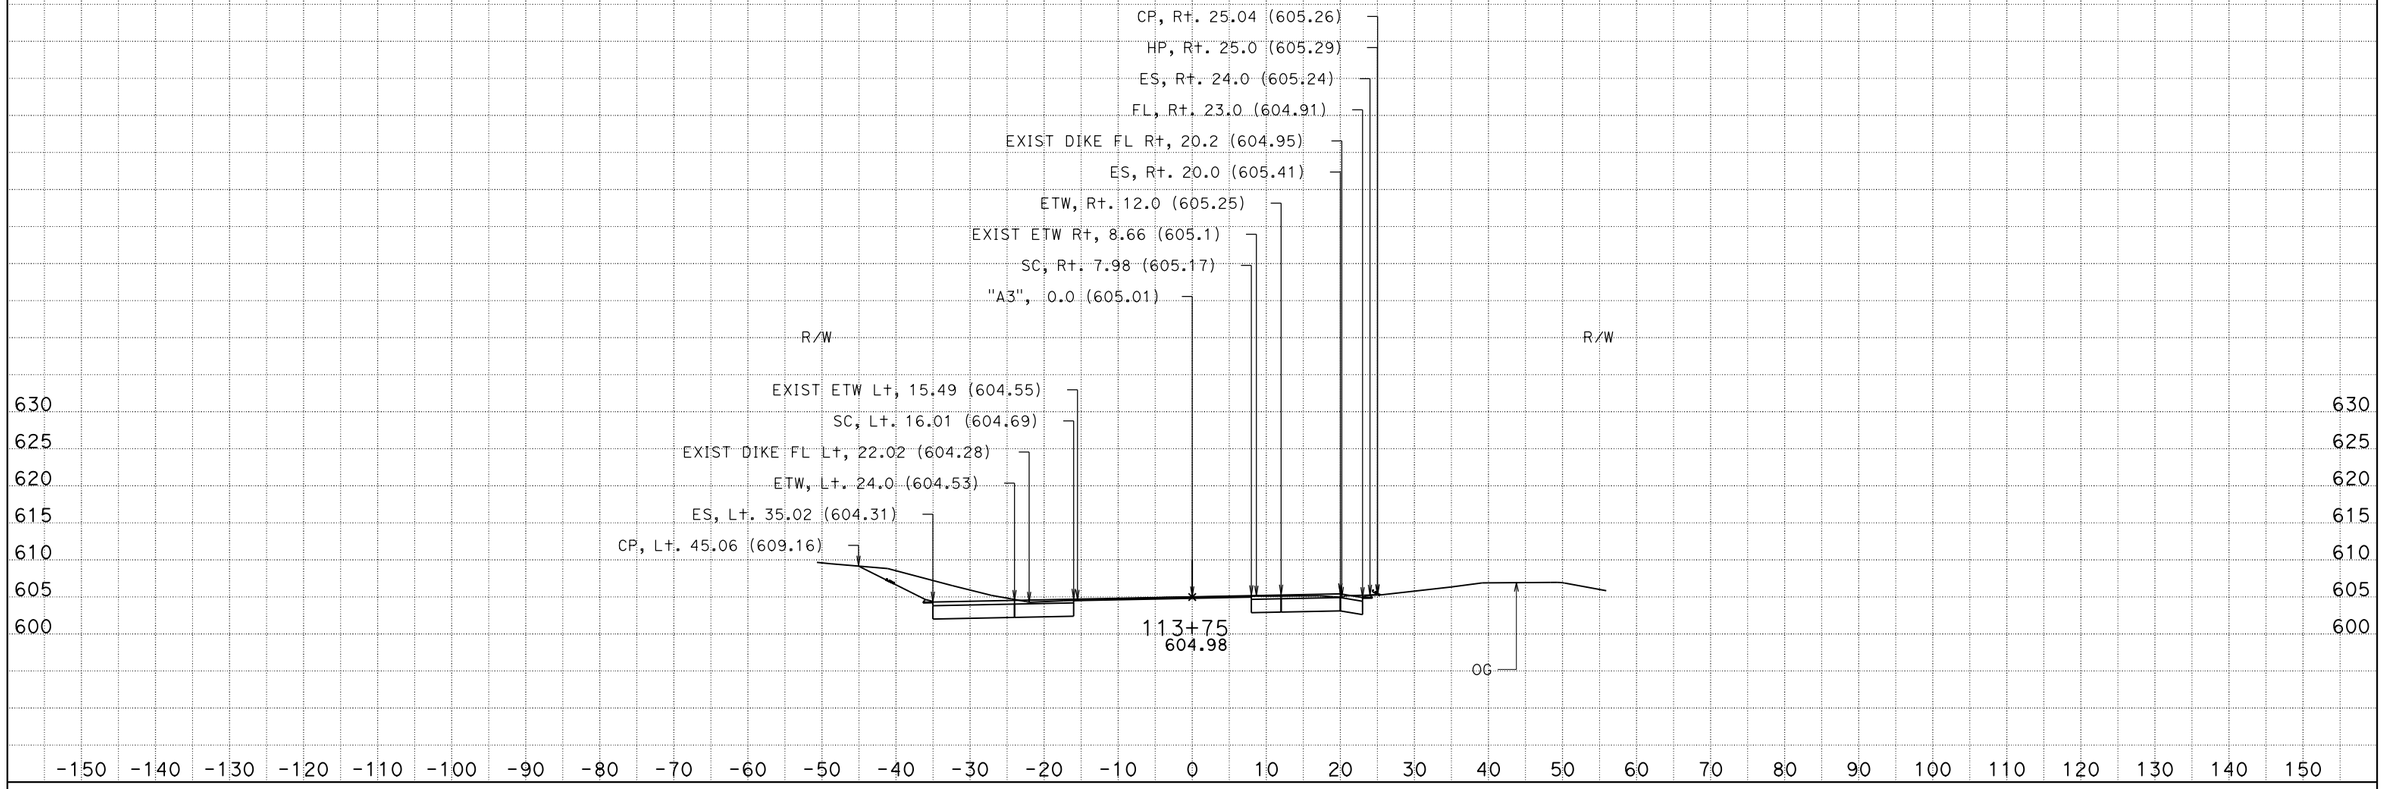

CREATED BY: CT
DATE: 6/4/2013
KC Project: 5120006 File: D:\USERS\projects\5120006\a3_fg_final.ear

CONTRACT: 05-0T9701
DIST/CO/RTE/PM: 05/SB/246/33.2-33.5

SCALE: 1" = 10' Horiz.
1" = 10' Vert.

All Dimensions are US Survey Feet

A3
CROSS SECTIONS
SHEET 32 OF 57

EARTHWORK DEVELOPMENT ONLY

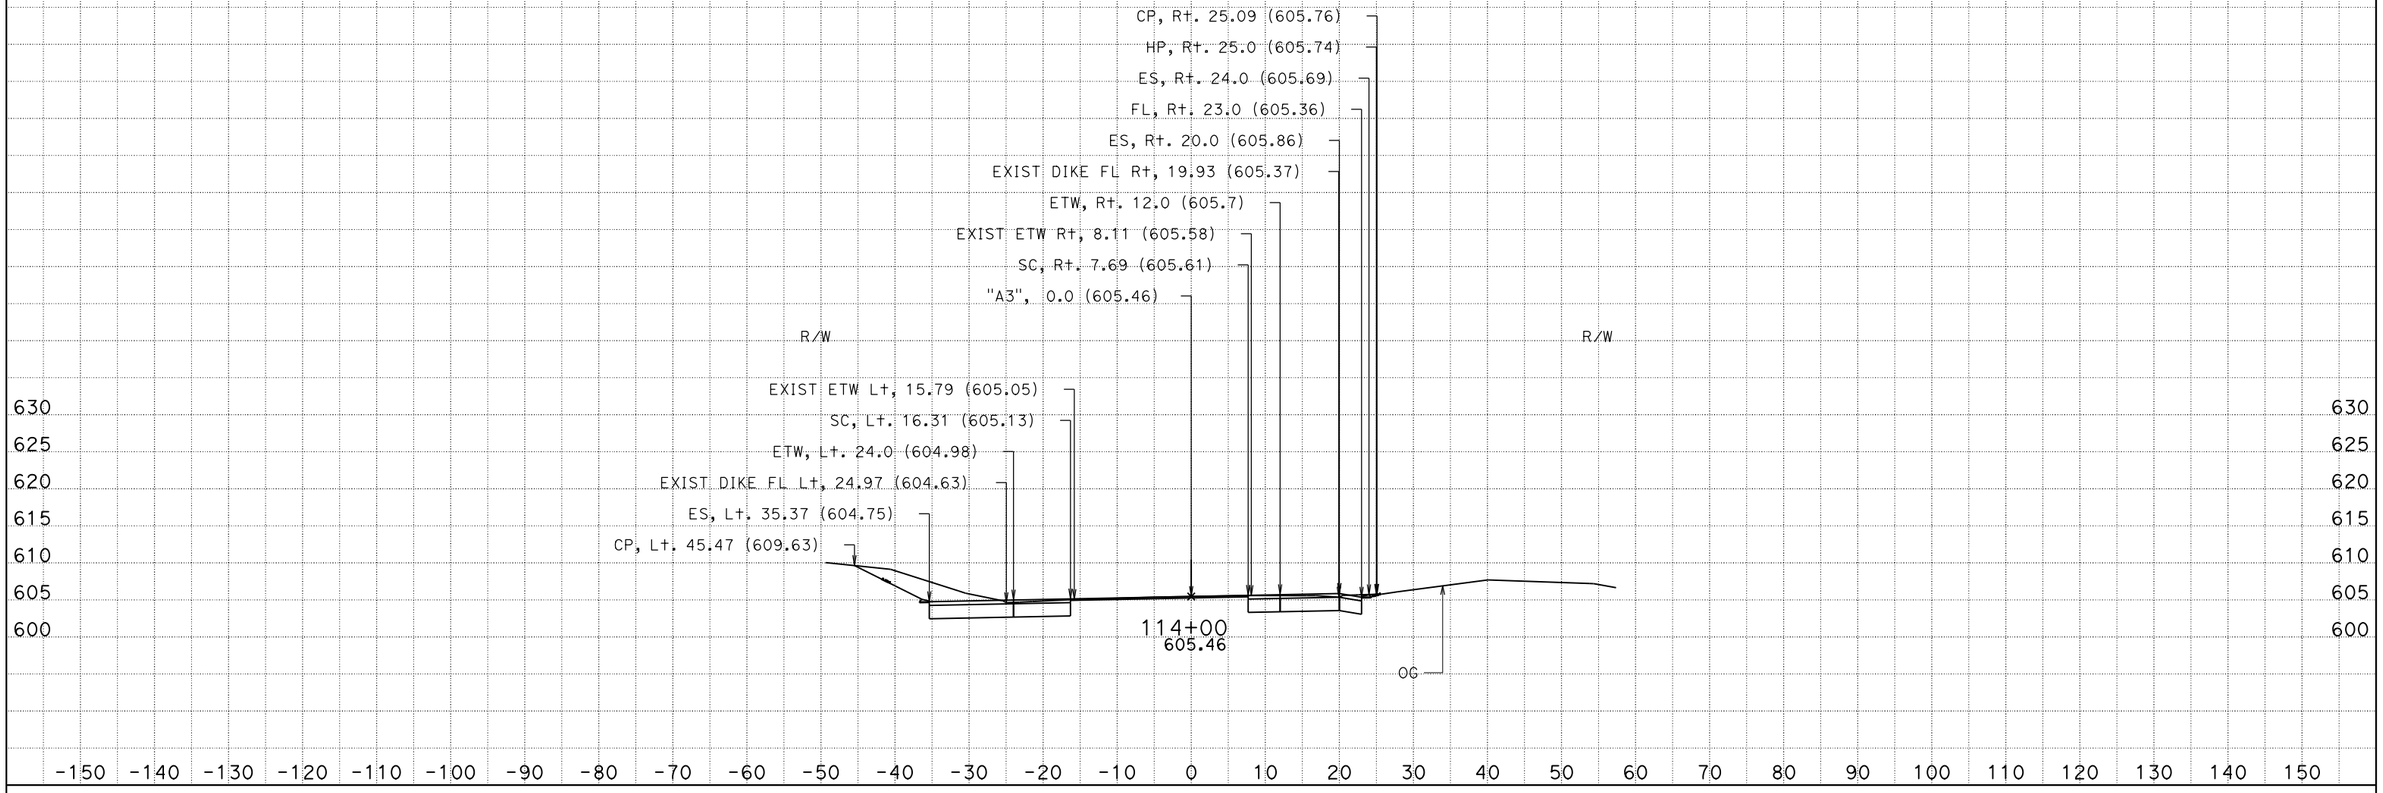

CREATED BY: CT
DATE: 6/4/2013
KC Project: 5120006 File: D:\USERS\projects\5120006\a3_fg_final.ear

CONTRACT: 05-0T9701
DIST/CO/RTE/PM: 05/SB/246/33.2-33.5

SCALE: 1" = 10' Horiz.
1" = 10' Vert.

All Dimensions are US Survey Feet

A3
CROSS SECTIONS
SHEET 33 OF 57

EARTHWORK DEVELOPMENT ONLY

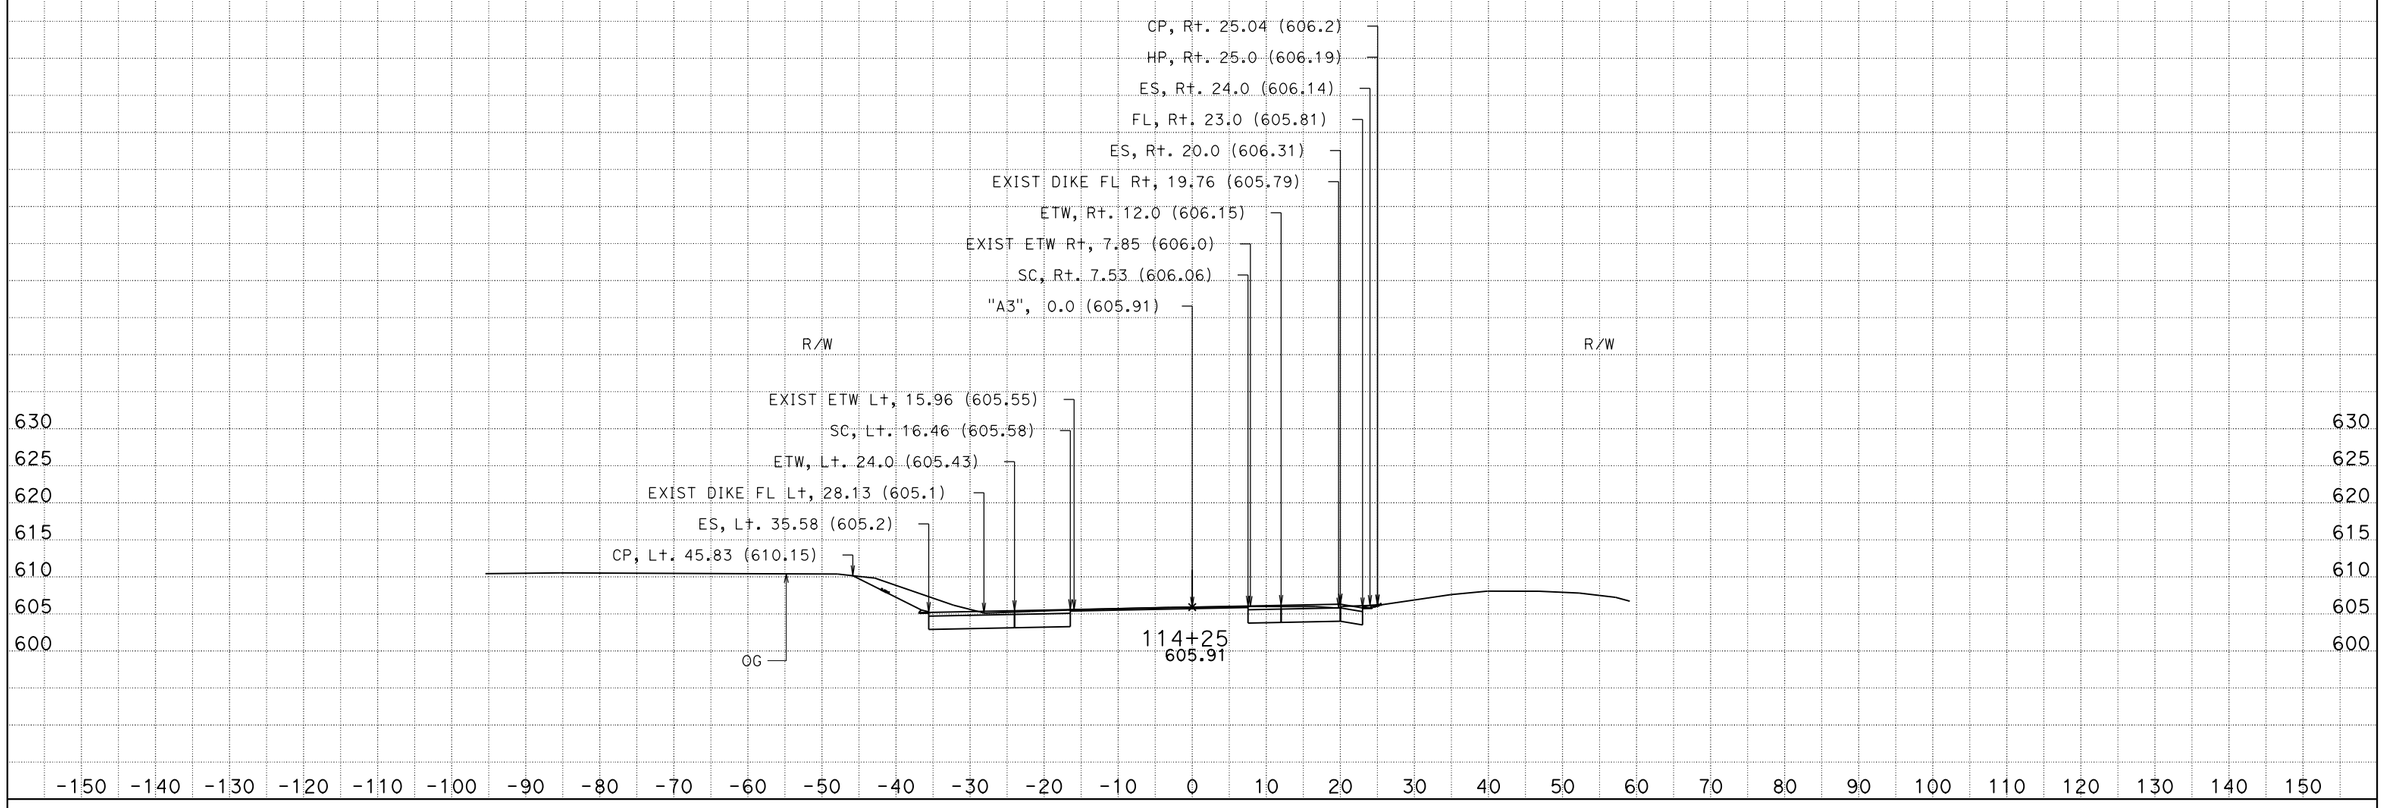

CREATED BY: CT
DATE: 6/4/2013
KC Project: 5120006 File: D:\USERS\projects\5120006\a3_fg_final.ear

CONTRACT: 05-0T9701
DIST/CO/RTE/PM: 05/SB/246/33.2-33.5

SCALE: 1" = 10' Horiz.
1" = 10' Vert.

All Dimensions are US Survey Feet

A3
CROSS SECTIONS
SHEET 34 OF 57

EARTHWORK DEVELOPMENT ONLY

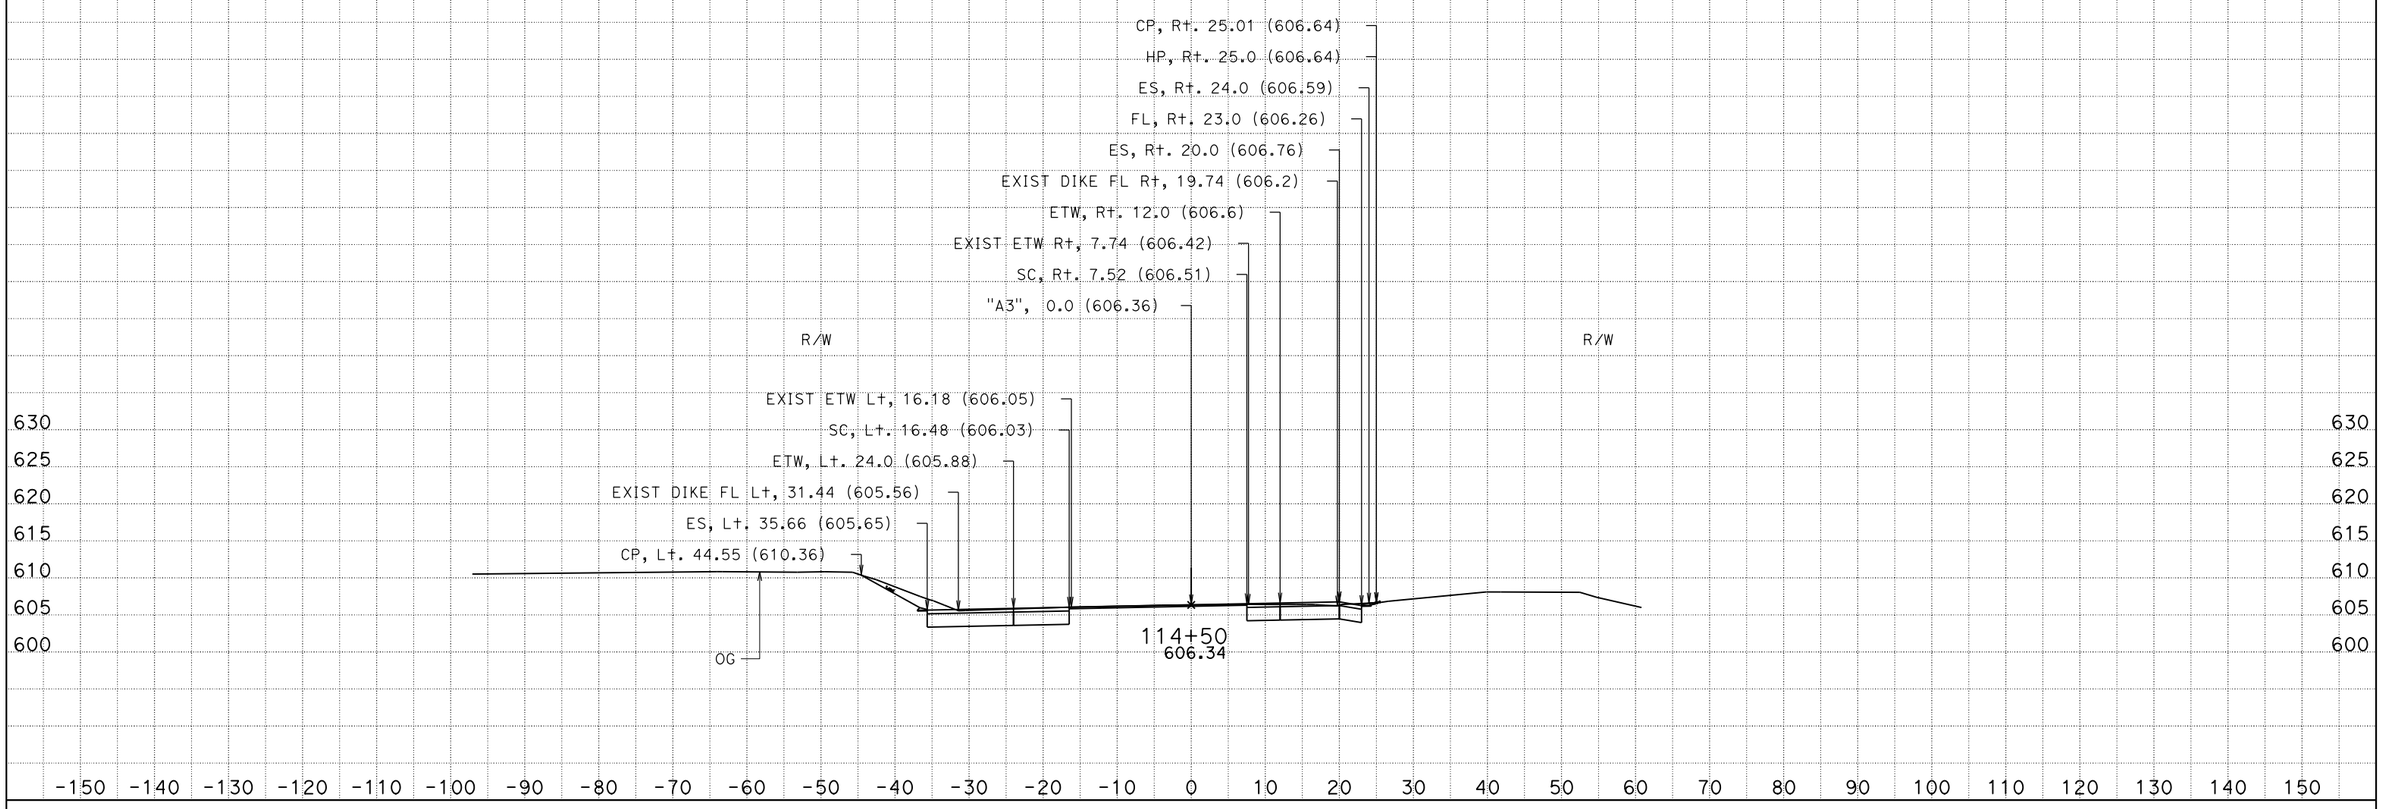

CREATED BY: CT
DATE: 6/4/2013
KC Project: 5120006 File: D:\USERS\projects\5120006\a3_fg_final.ear

CONTRACT: 05-0T9701
DIST/CO/RTE/PM: 05/SB/246/33.2-33.5

SCALE: 1" = 10' Horiz.
1" = 10' Vert.

All Dimensions are US Survey Feet

A3
CROSS SECTIONS
SHEET 35 OF 57

EARTHWORK DEVELOPMENT ONLY

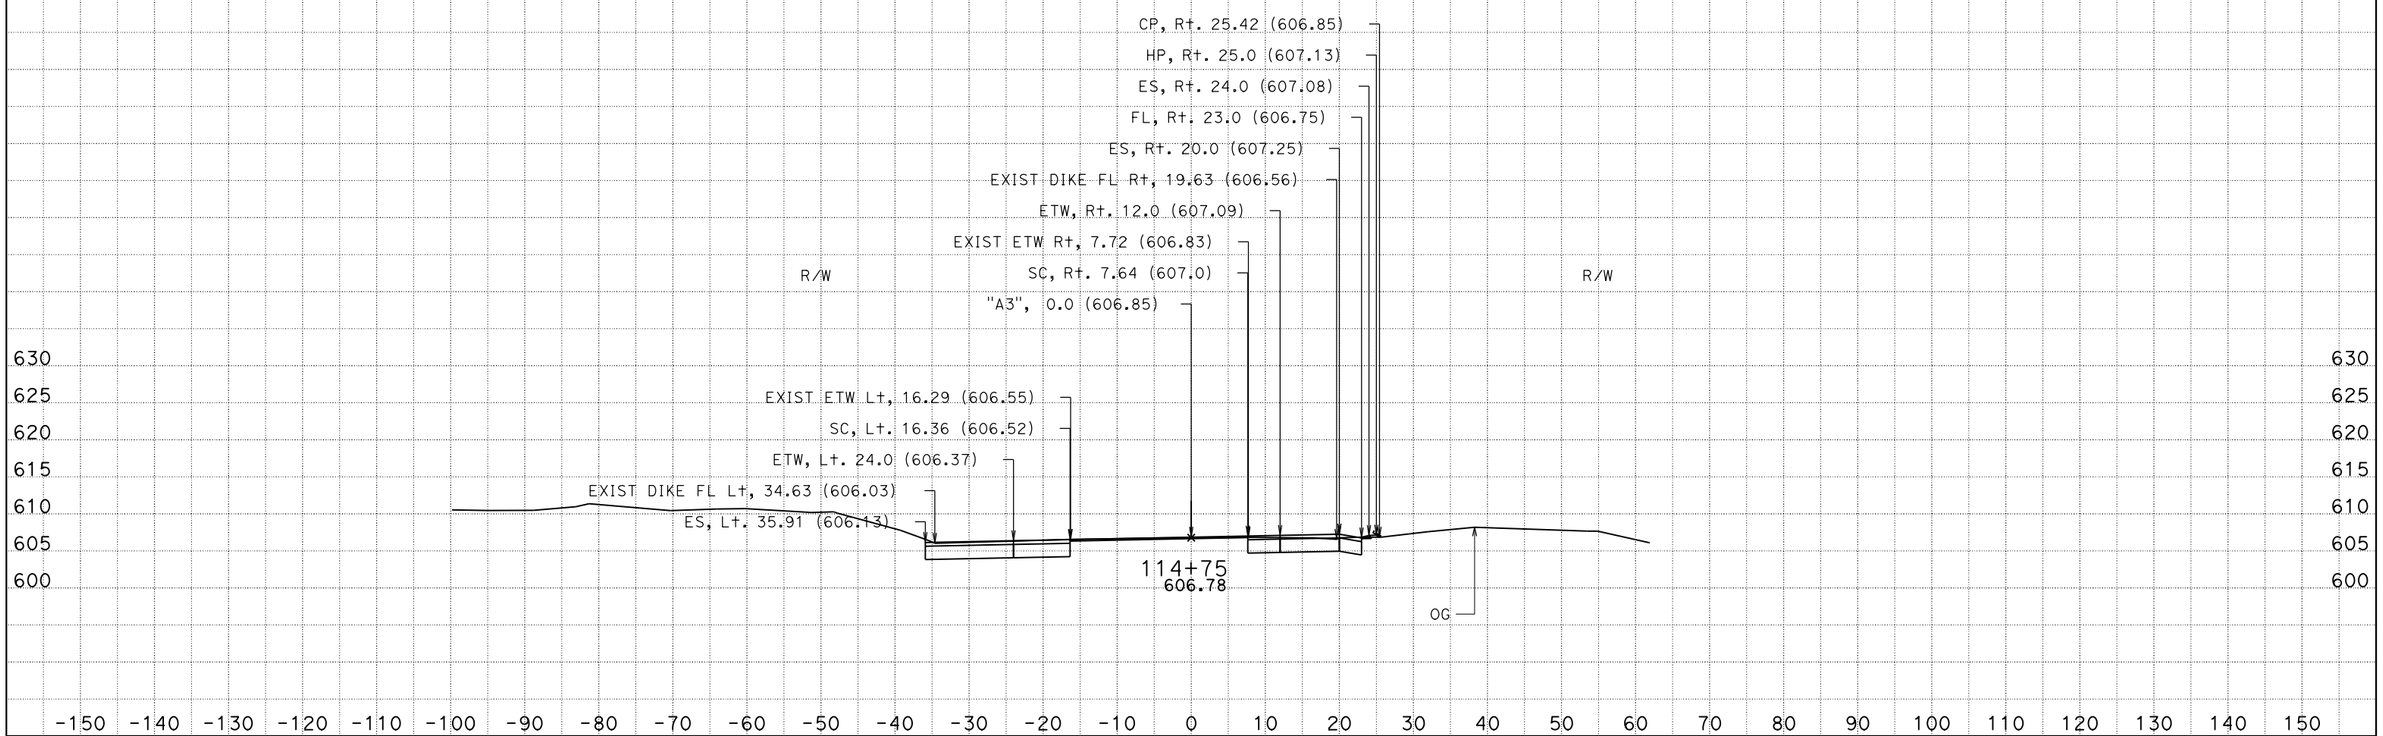

CREATED BY: CT
DATE: 6/4/2013
KC Project: 5120006 File: D:\USERS\projects\5120006\a3_fg_final.ear

CONTRACT: 05-0T9701
DIST/CO/RTE/PM: 05/SB/246/33.2-33.5

SCALE: 1" = 10' Horiz.
1" = 10' Vert.

All Dimensions are US Survey Feet

A3
CROSS SECTIONS
SHEET 36 OF 57

EARTHWORK DEVELOPMENT ONLY

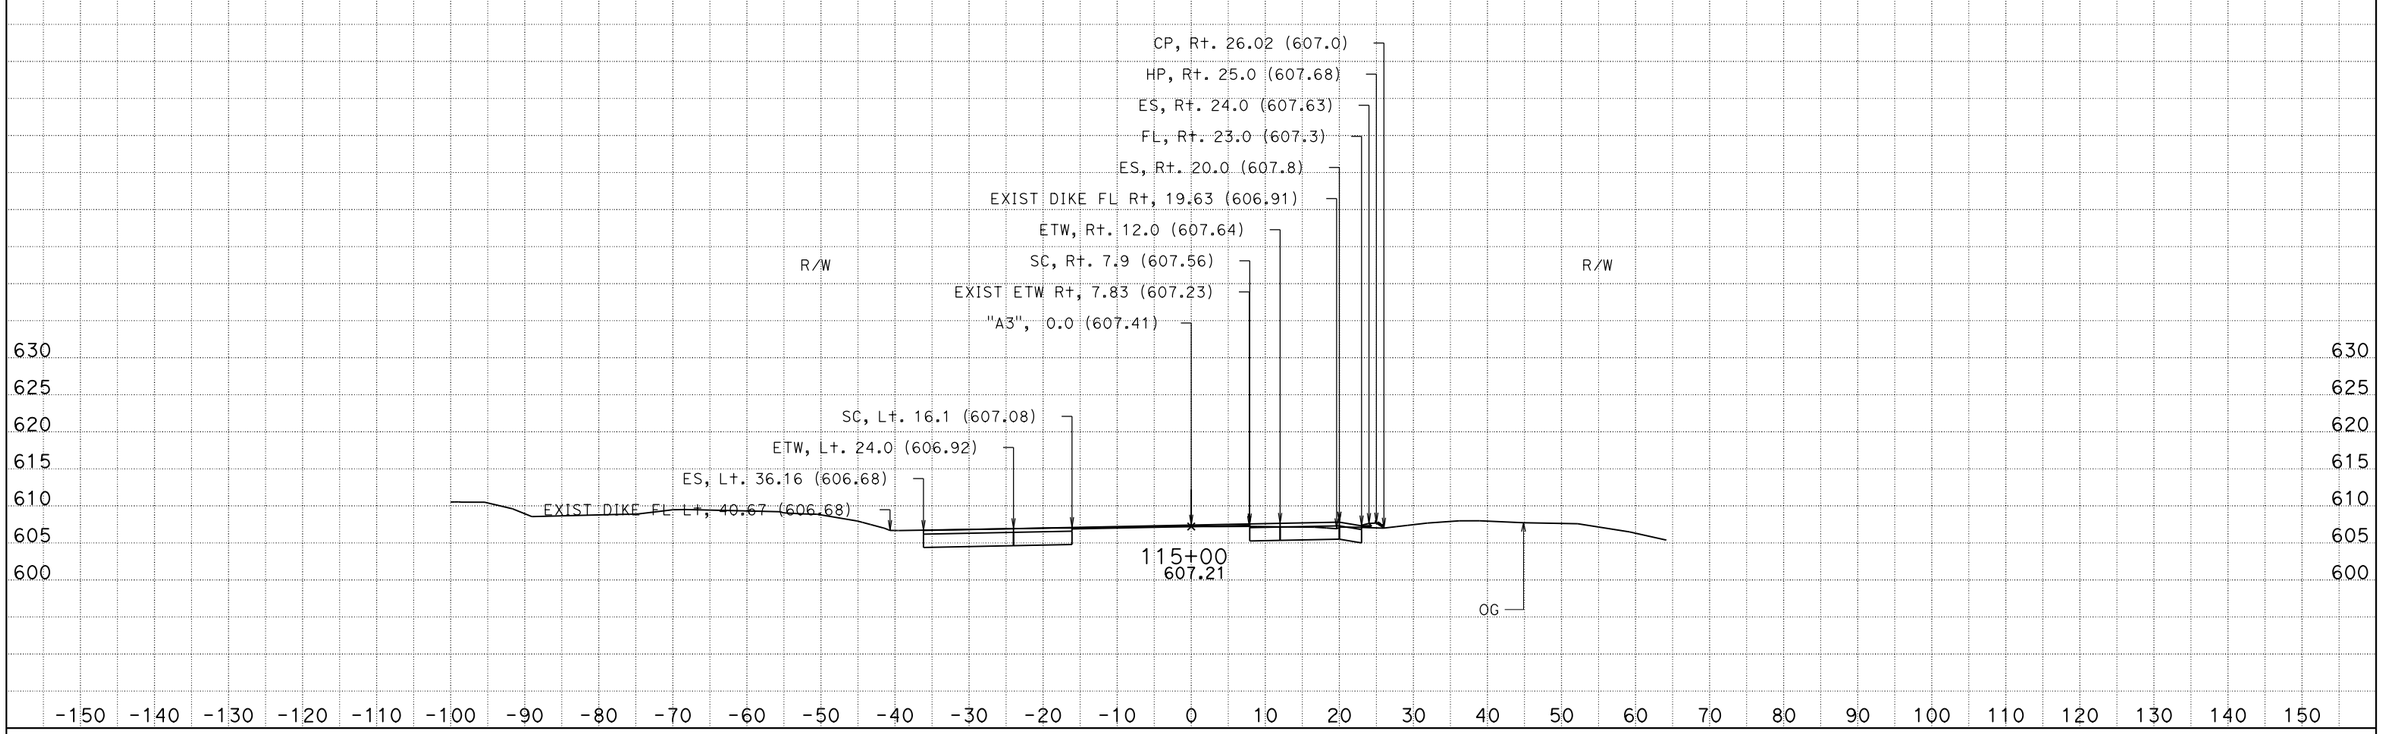

CREATED BY: CT
DATE: 6/4/2013
KC Project: 5120006 File: D:\USERS\projects\5120006\a3_fg_final.ear

CONTRACT: 05-0T9701
DIST/CO/RTE/PM: 05/SB/246/33.2-33.5

SCALE: 1" = 10' Horiz.
1" = 10' Vert.

All Dimensions are US Survey Feet

A3
CROSS SECTIONS
SHEET 37 OF 57

EARTHWORK DEVELOPMENT ONLY

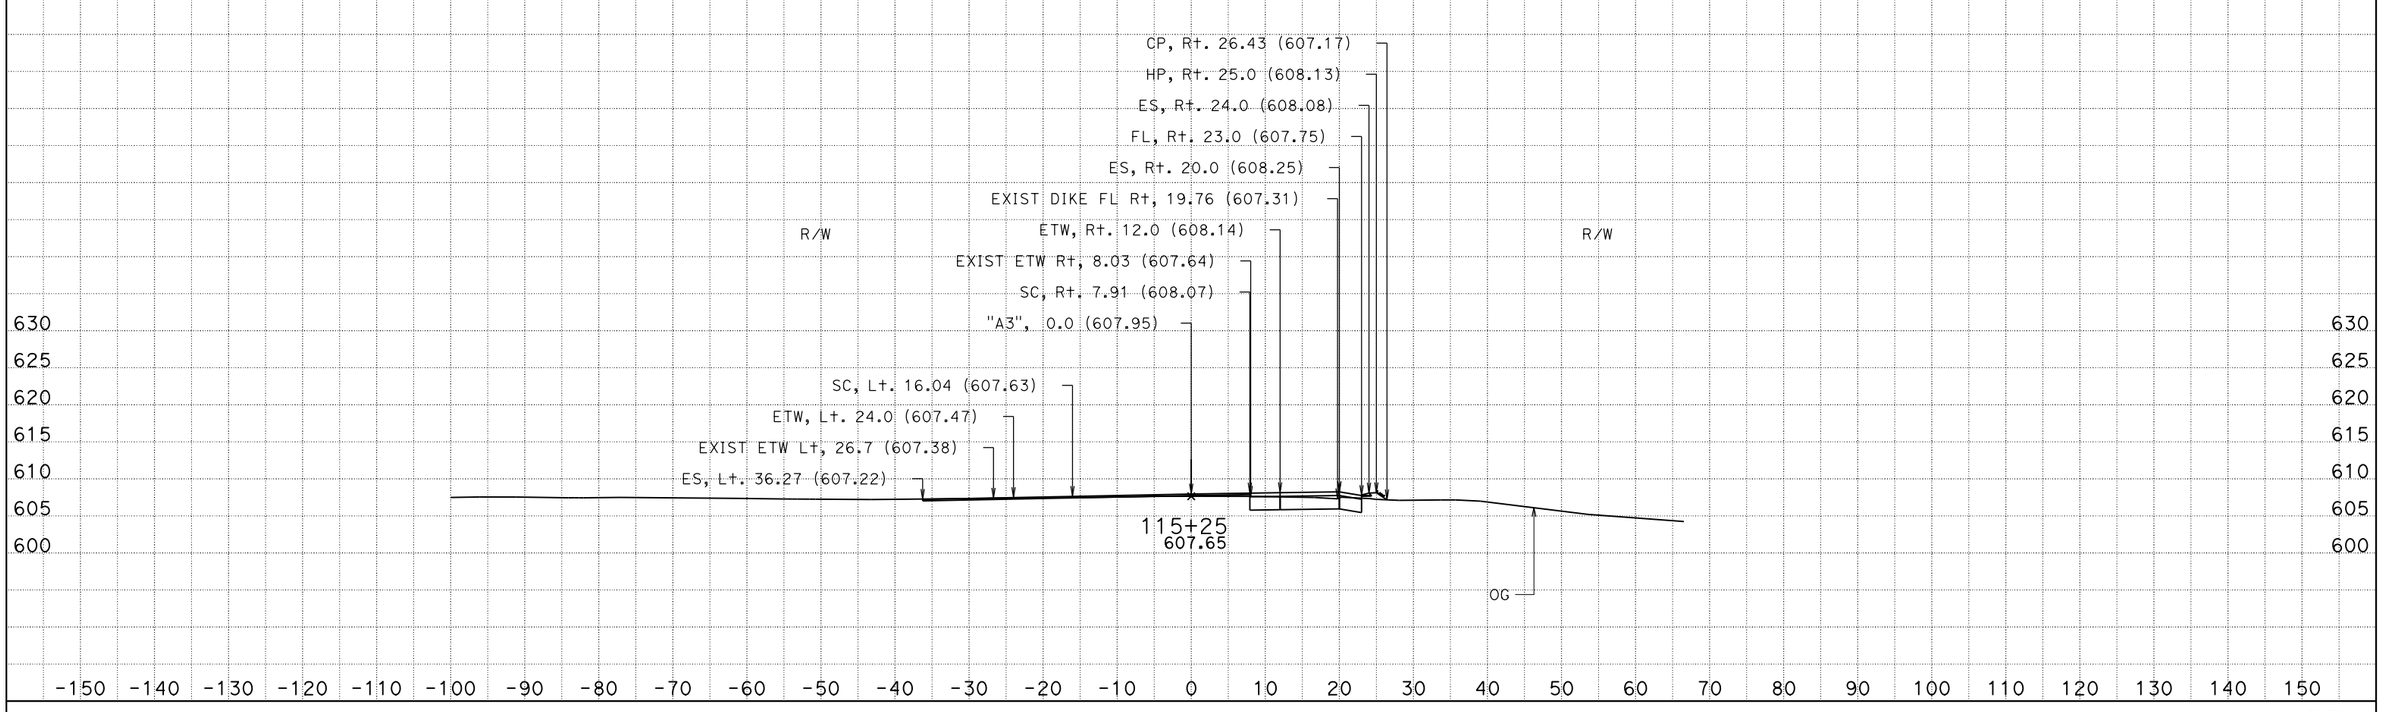

CREATED BY: CT
DATE: 6/4/2013
KC Project: 5120006 File: D:\USERS\projects\5120006\a3_fg_final.ear

CONTRACT: 05-0T9701
DIST/CO/RTE/PM: 05/SB/246/33.2-33.5

SCALE: 1" = 10' Horiz.
1" = 10' Vert.

All Dimensions are US Survey Feet

A3
CROSS SECTIONS
SHEET 38 OF 57

EARTHWORK DEVELOPMENT ONLY

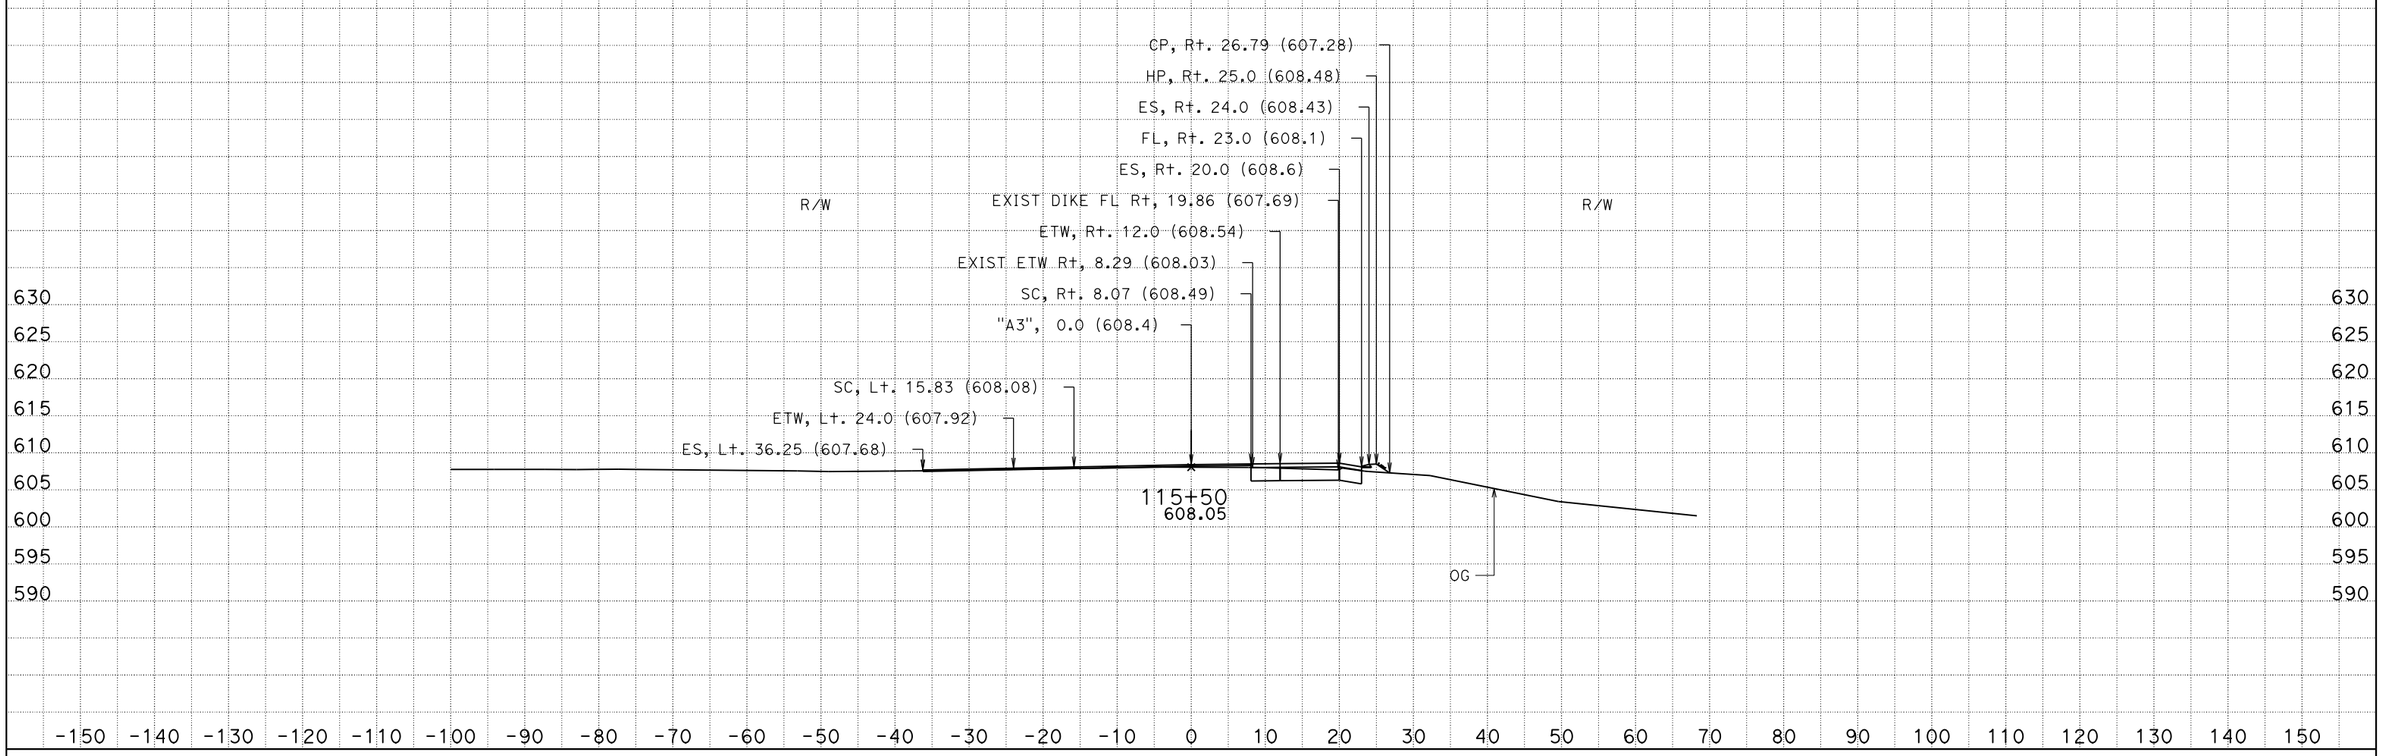

CREATED BY: CT
DATE: 6/4/2013
KC Project: 5120006 File: D:\USERS\projects\5120006\a3_fg_final.ear

CONTRACT: 05-0T9701
DIST/CO/RTE/PM: 05/SB/246/33.2-33.5

SCALE: 1" = 10' Horiz.
1" = 10' Vert.

All Dimensions are US Survey Feet

A3
CROSS SECTIONS
SHEET 39 OF 57

EARTHWORK

DEVELOPMENT ONLY

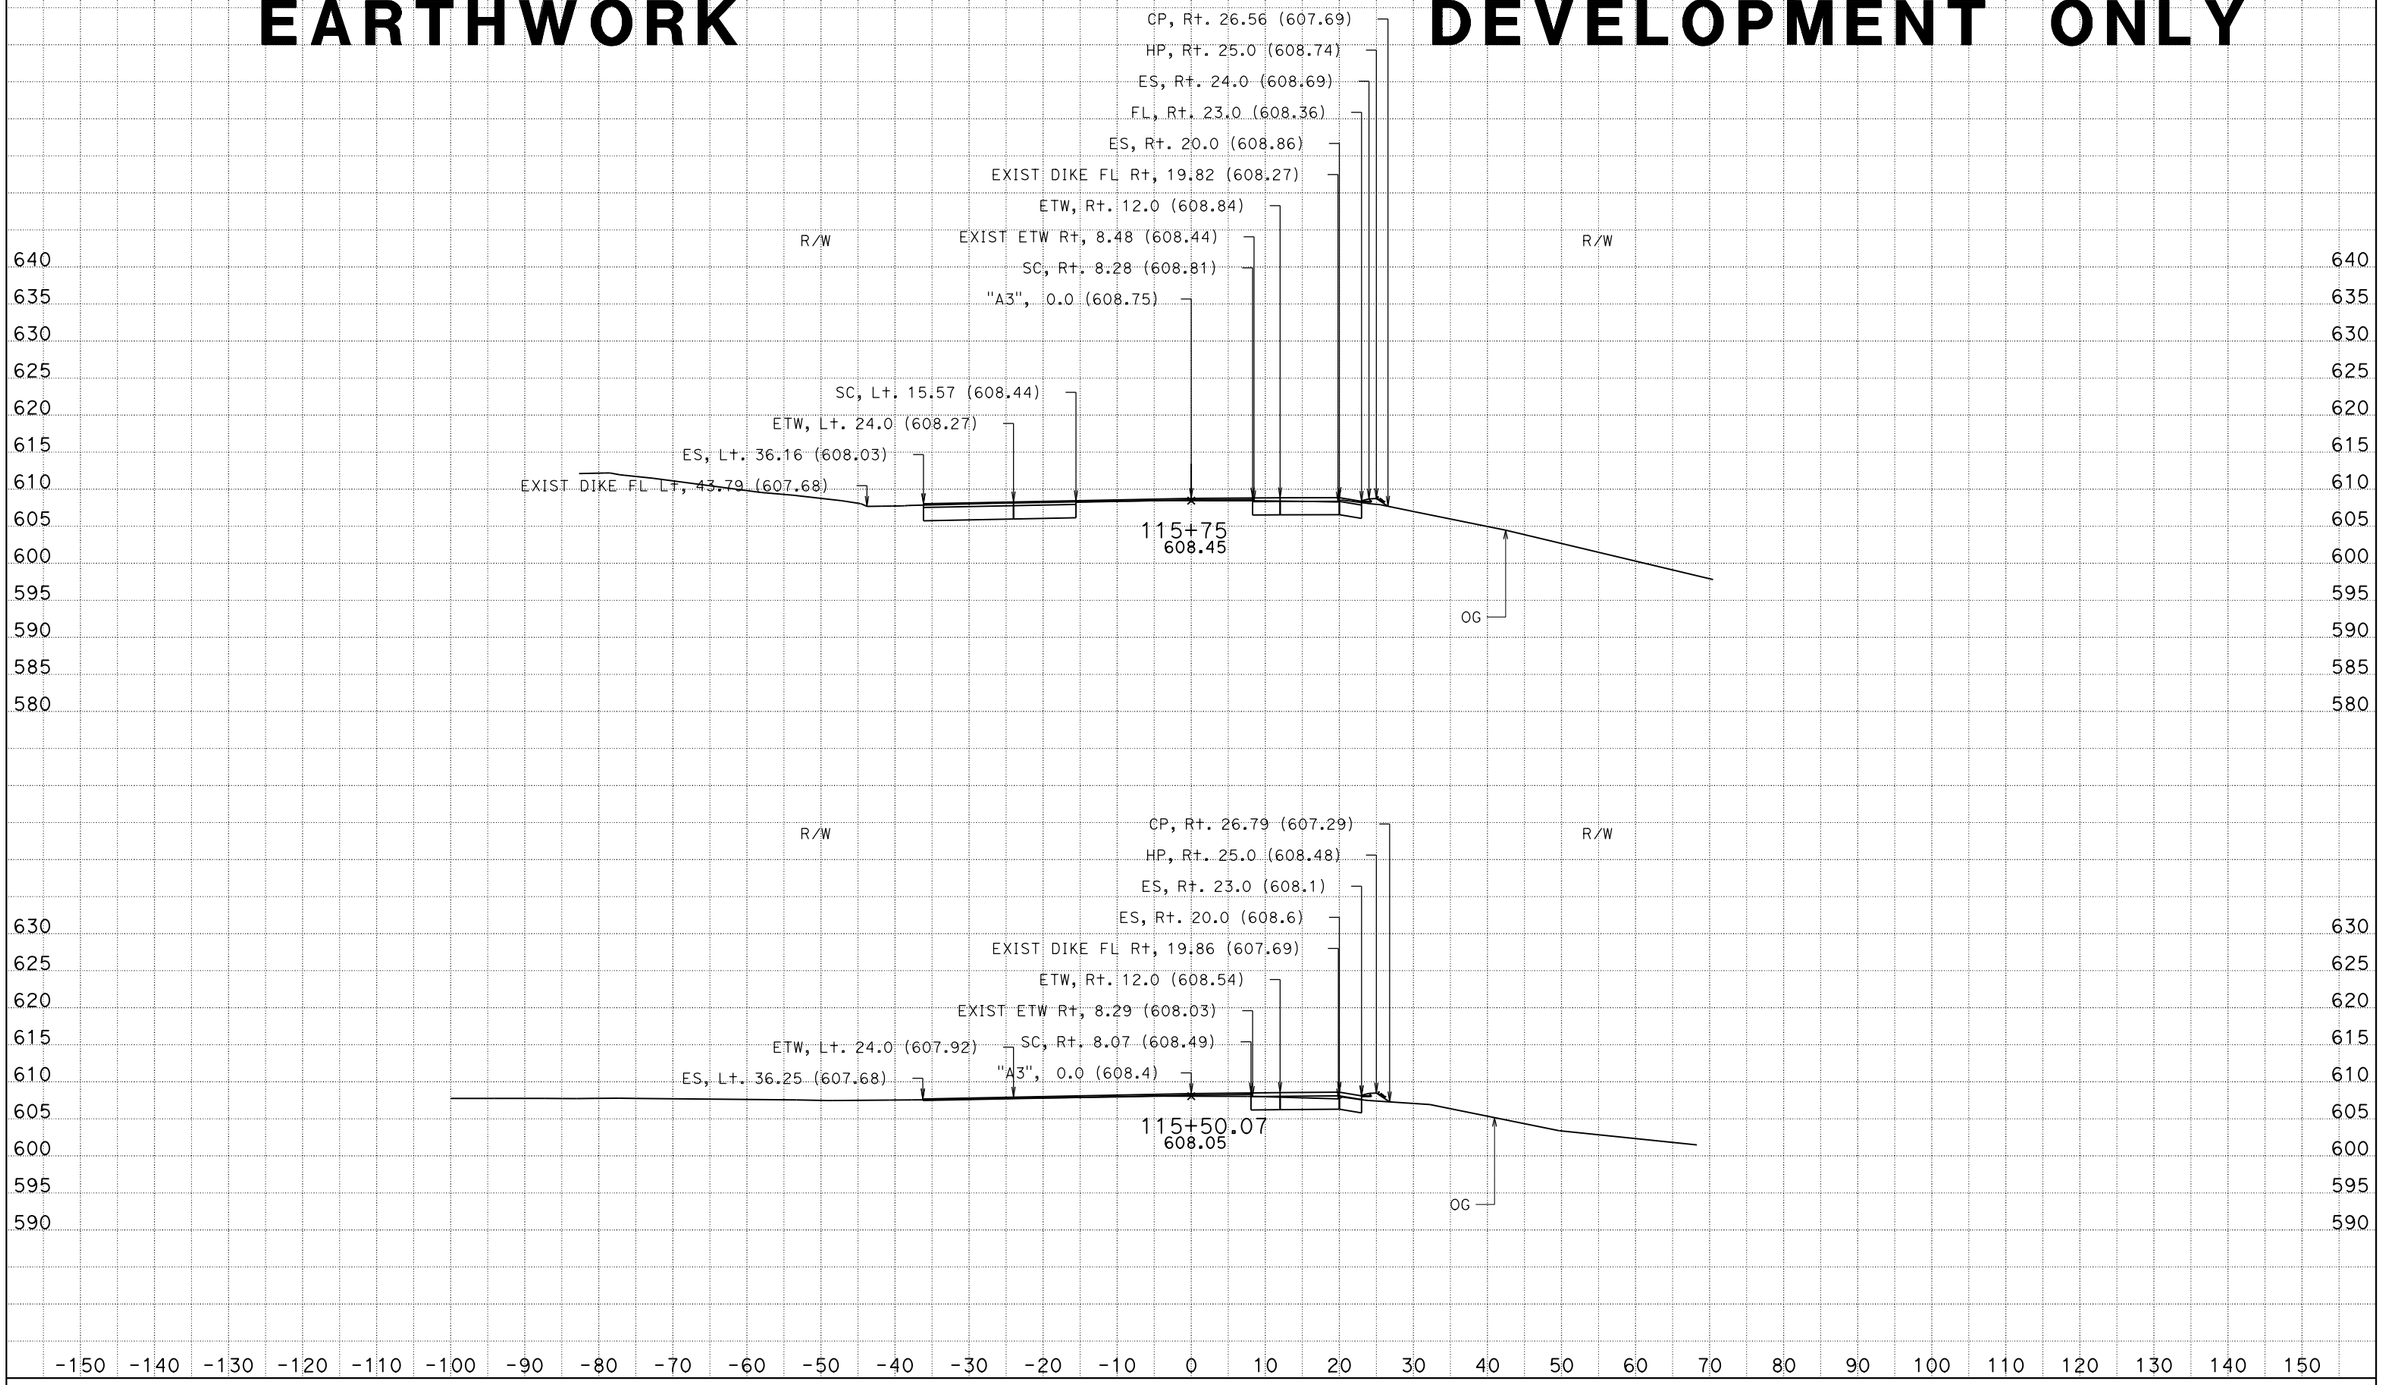

CREATED BY: CT
DATE: 6/4/2013
KC Project: 5120006 File: D:\USERS\projects\5120006\a3_fg_final.ear

CONTRACT: 05-0T9701
DIST/CO/RTE/PM: 05/SB/246/33.2-33.5

SCALE: 1" = 10' Horiz.
1" = 10' Vert.

All Dimensions are US Survey Feet

A3
CROSS SECTIONS
SHEET 40 OF 57

EARTHWORK DEVELOPMENT ONLY

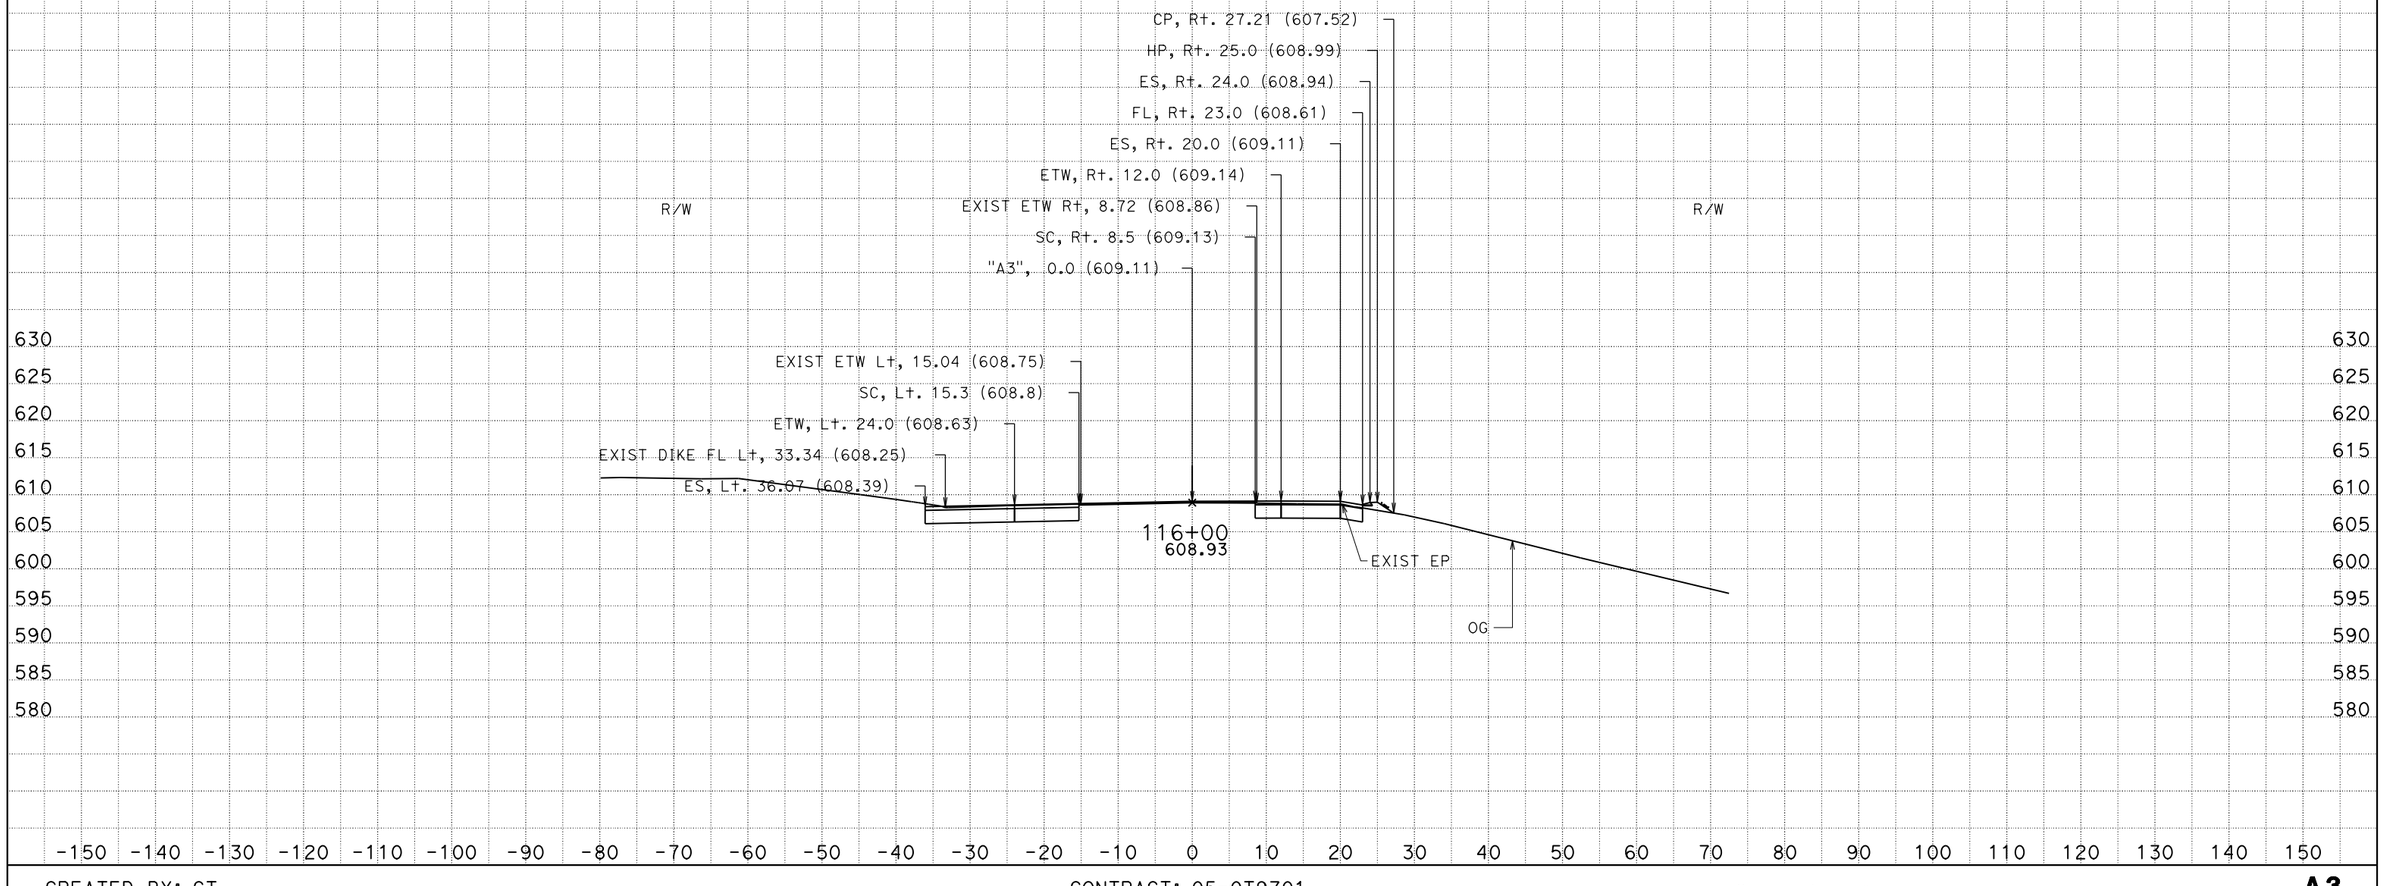

CREATED BY: CT
DATE: 6/4/2013
KC Project: 5120006 File: D:\USERS\projects\5120006\a3_fg_final.ear

CONTRACT: 05-0T9701
DIST/CO/RTE/PM: 05/SB/246/33.2-33.5

SCALE: 1" = 10' Horiz.
1" = 10' Vert.

All Dimensions are US Survey Feet

A3
CROSS SECTIONS
SHEET 41 OF 57

EARTHWORK DEVELOPMENT ONLY

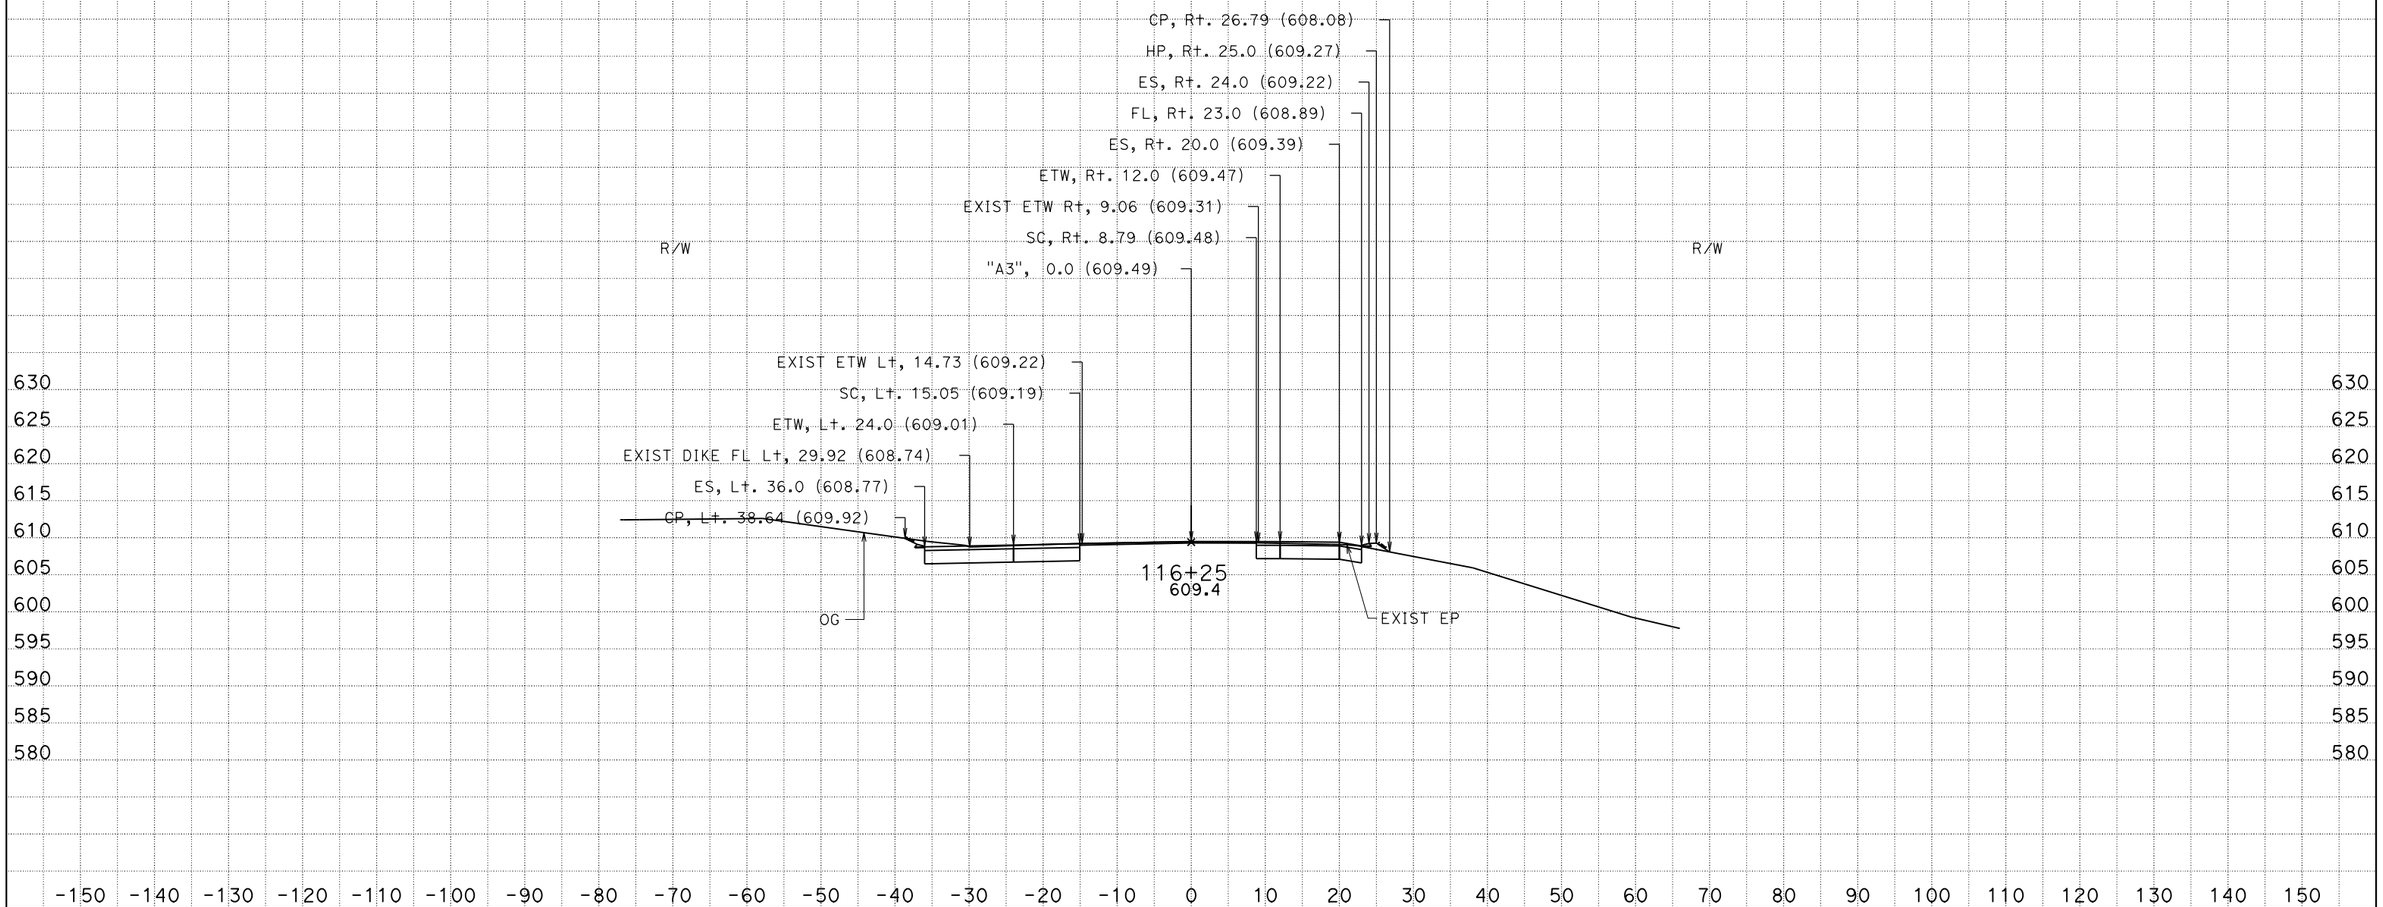

CREATED BY: CT
DATE: 6/4/2013
KC Project: 5120006 File: D:\USERS\projects\5120006\a3_fg_final.ear

CONTRACT: 05-0T9701
DIST/CO/RTE/PM: 05/SB/246/33.2-33.5

SCALE: 1" = 10' Horiz.
1" = 10' Vert.

All Dimensions are US Survey Feet

A3
CROSS SECTIONS
SHEET 42 OF 57

EARTHWORK DEVELOPMENT ONLY

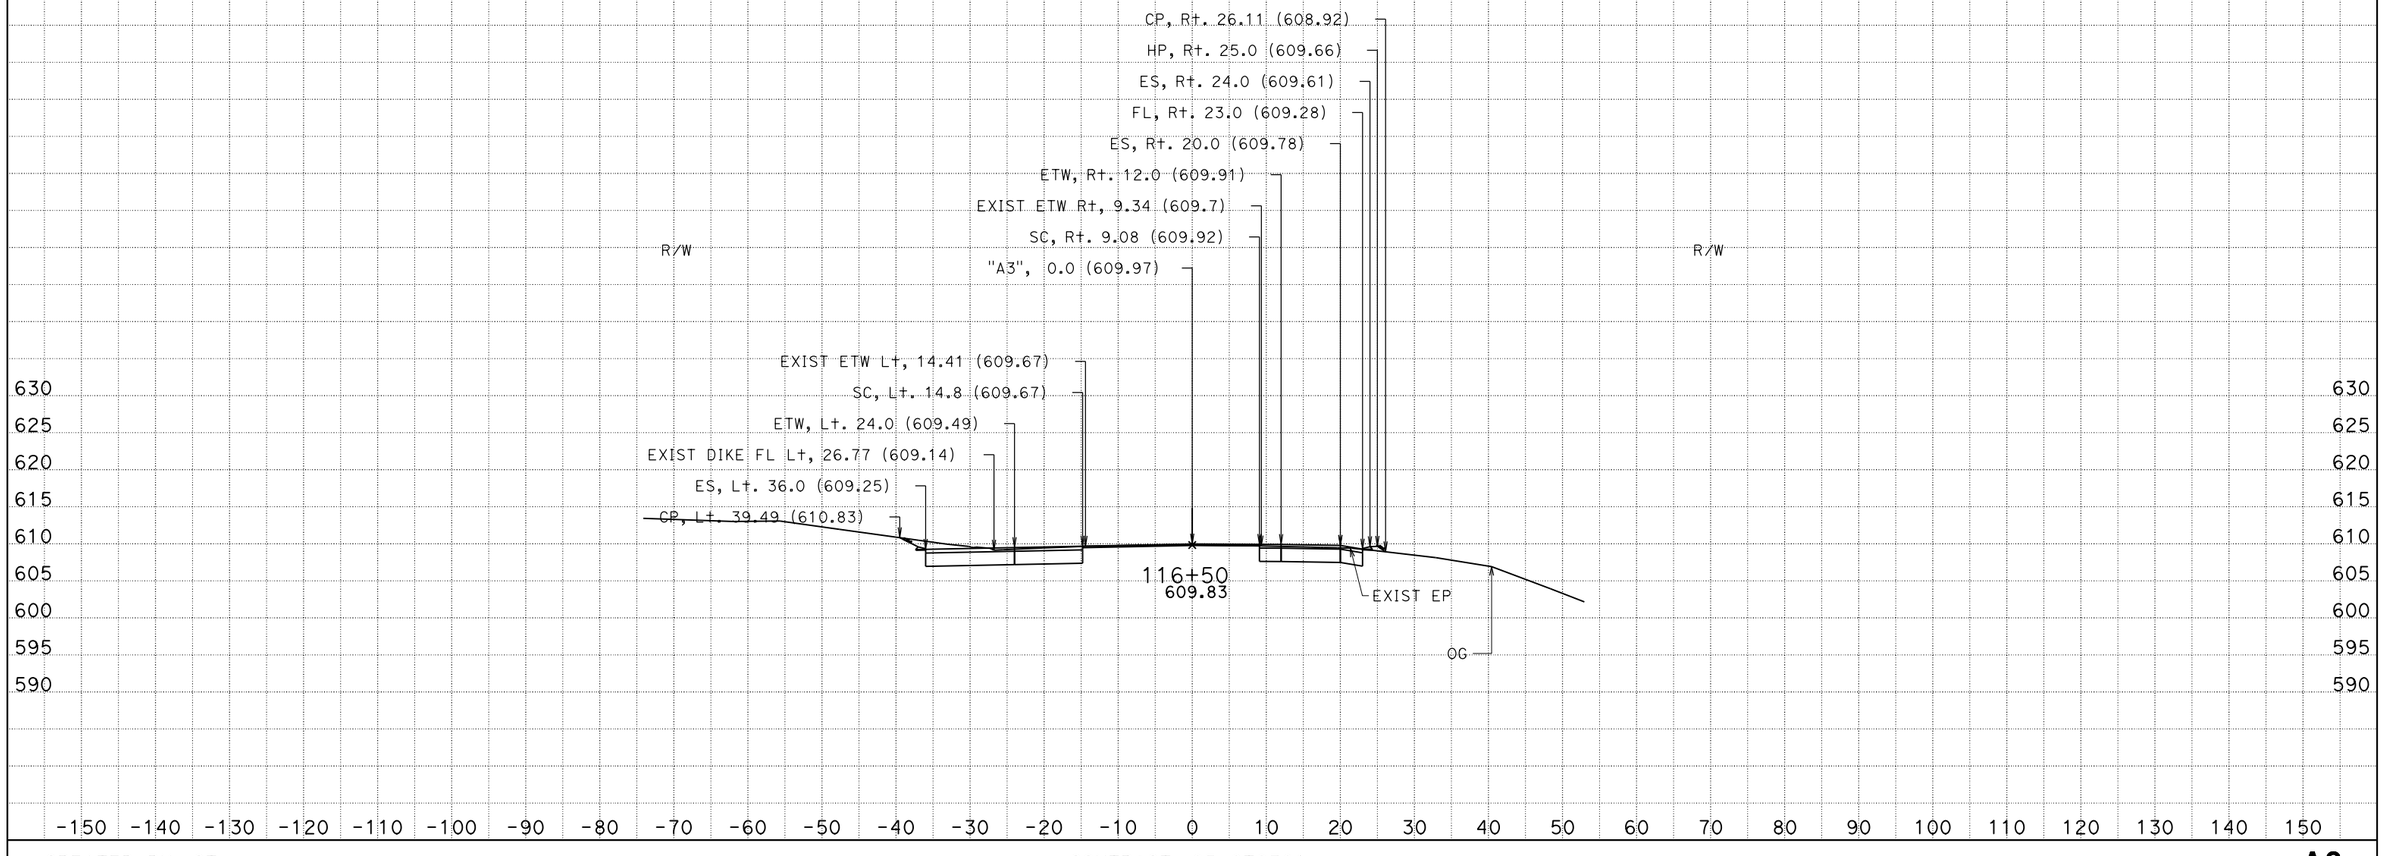

CREATED BY: CT
DATE: 6/4/2013
KC Project: 5120006 File: D:\USERS\projects\5120006\a3_fg_final.ear

CONTRACT: 05-0T9701
DIST/CO/RTE/PM: 05/SB/246/33.2-33.5

SCALE: 1" = 10' Horiz.
1" = 10' Vert.

All Dimensions are US Survey Feet

A3
CROSS SECTIONS
SHEET 43 OF 57

EARTHWORK DEVELOPMENT ONLY

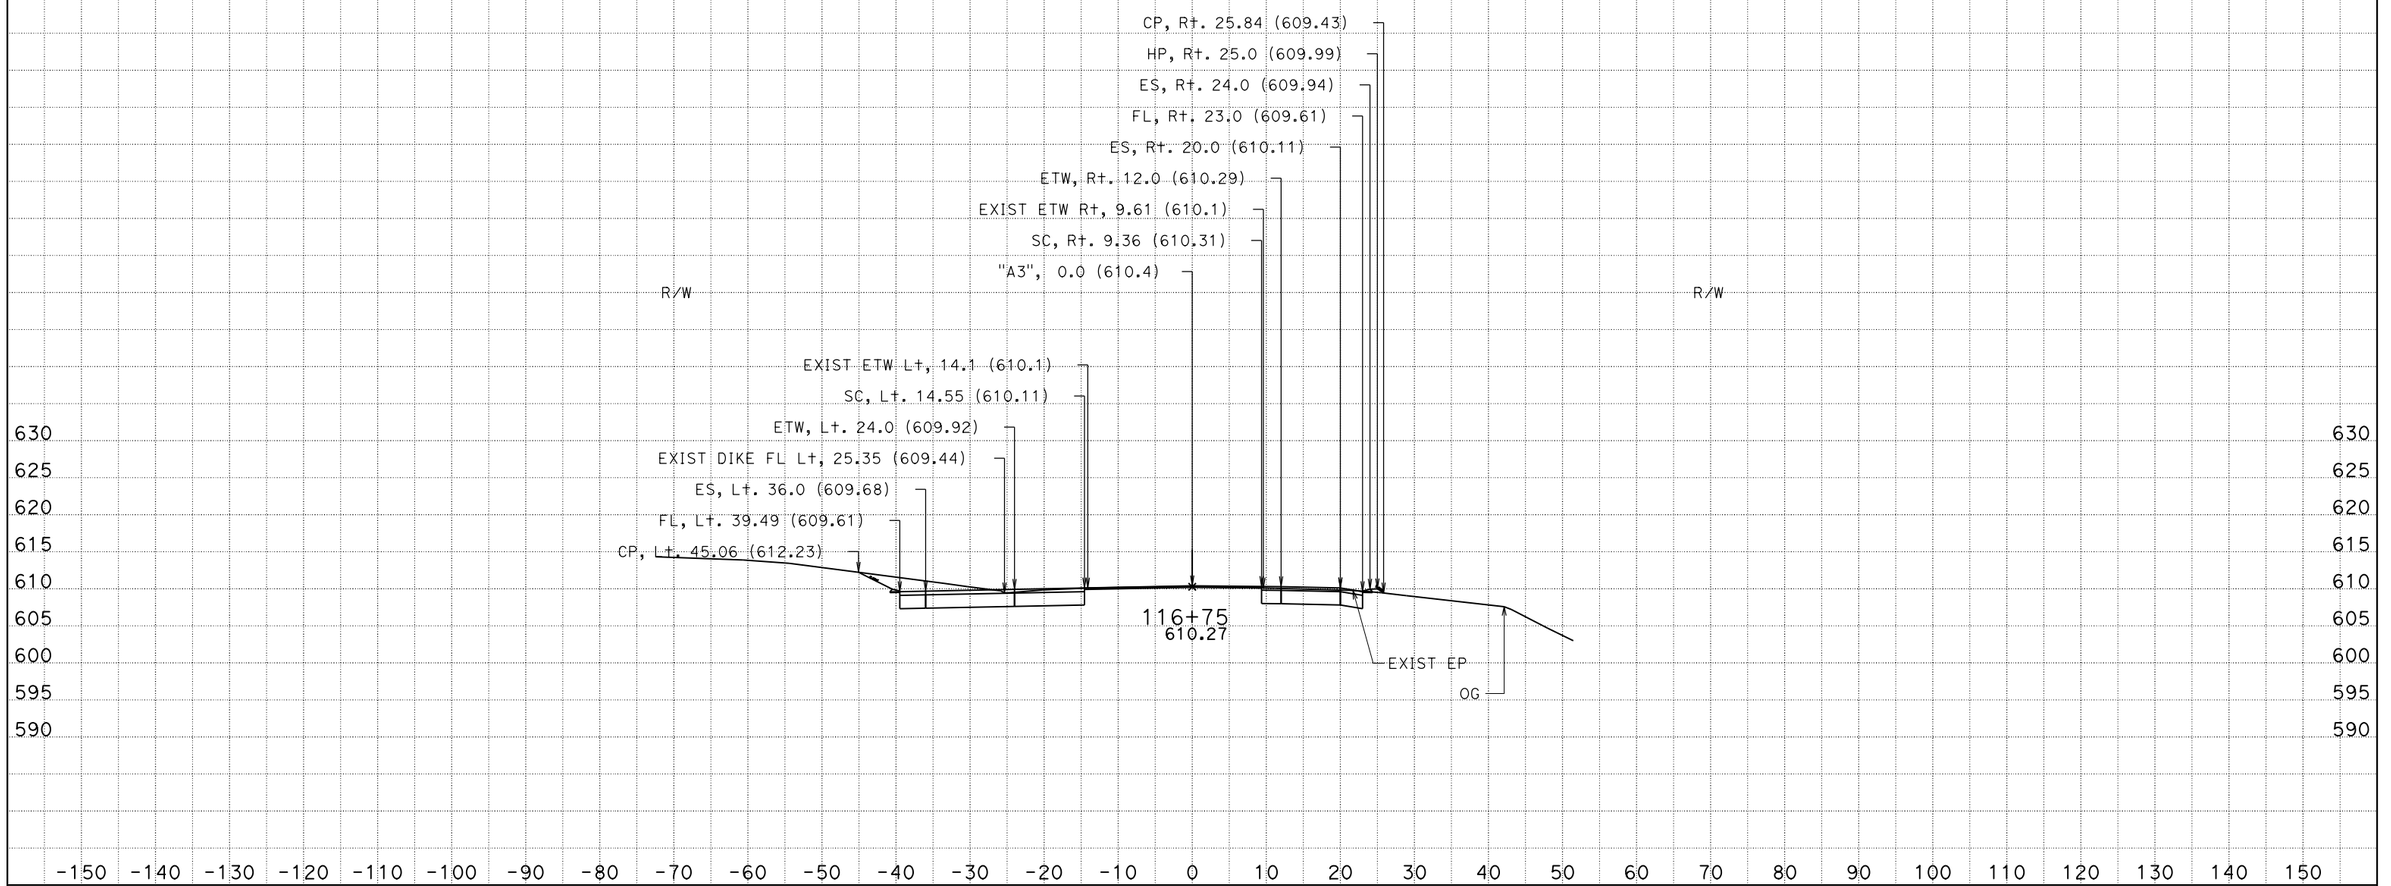

CREATED BY: CT
DATE: 6/4/2013
KC Project: 5120006 File: D:\USERS\projects\5120006\a3_fg_final.ear

CONTRACT: 05-0T9701
DIST/CO/RTE/PM: 05/SB/246/33.2-33.5

SCALE: 1" = 10' Horiz.
1" = 10' Vert.

All Dimensions are US Survey Feet

A3
CROSS SECTIONS
SHEET 44 OF 57

EARTHWORK DEVELOPMENT ONLY

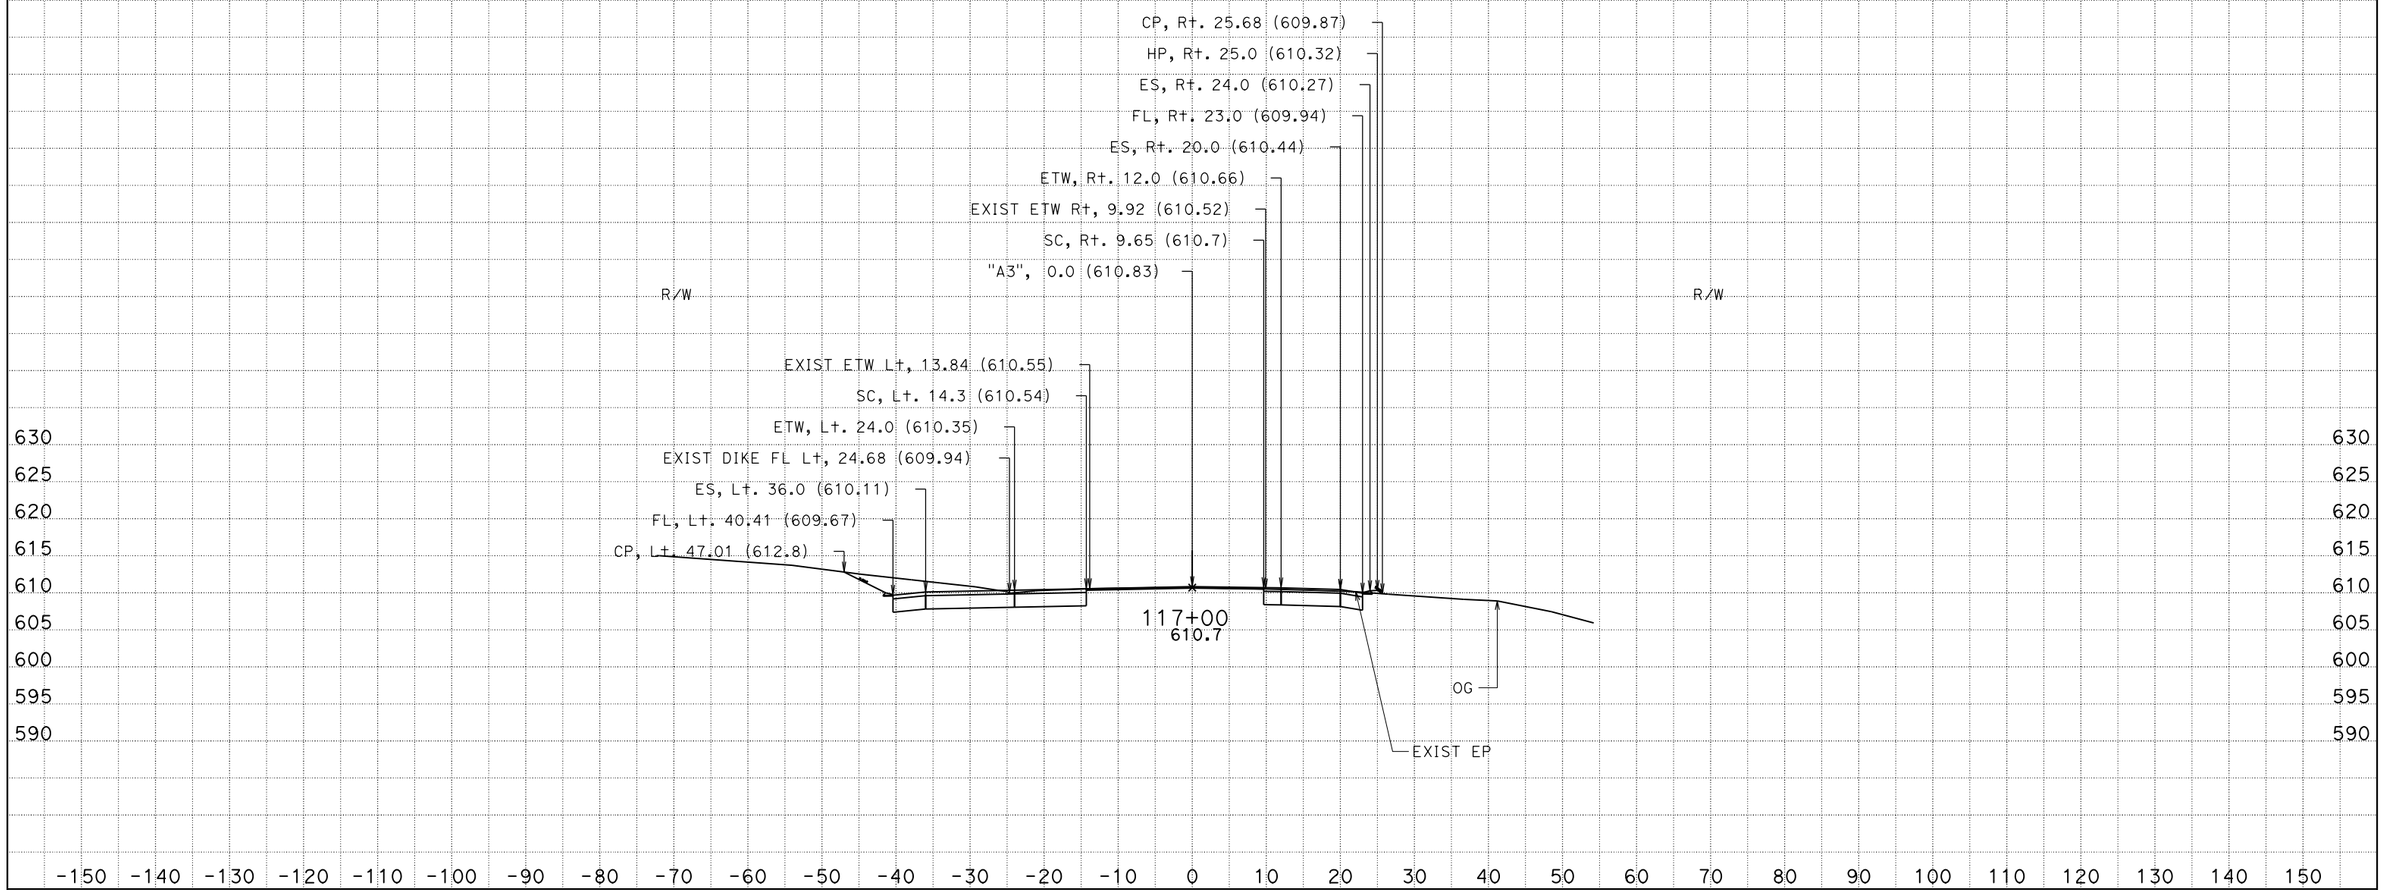

CREATED BY: CT
DATE: 6/4/2013
KC Project: 5120006 File: D:\USERS\projects\5120006\a3_fg_final.ear

CONTRACT: 05-0T9701
DIST/CO/RTE/PM: 05/SB/246/33.2-33.5

SCALE: 1" = 10' Horiz.
1" = 10' Vert.

All Dimensions are US Survey Feet

A3
CROSS SECTIONS
SHEET 45 OF 57

EARTHWORK DEVELOPMENT ONLY

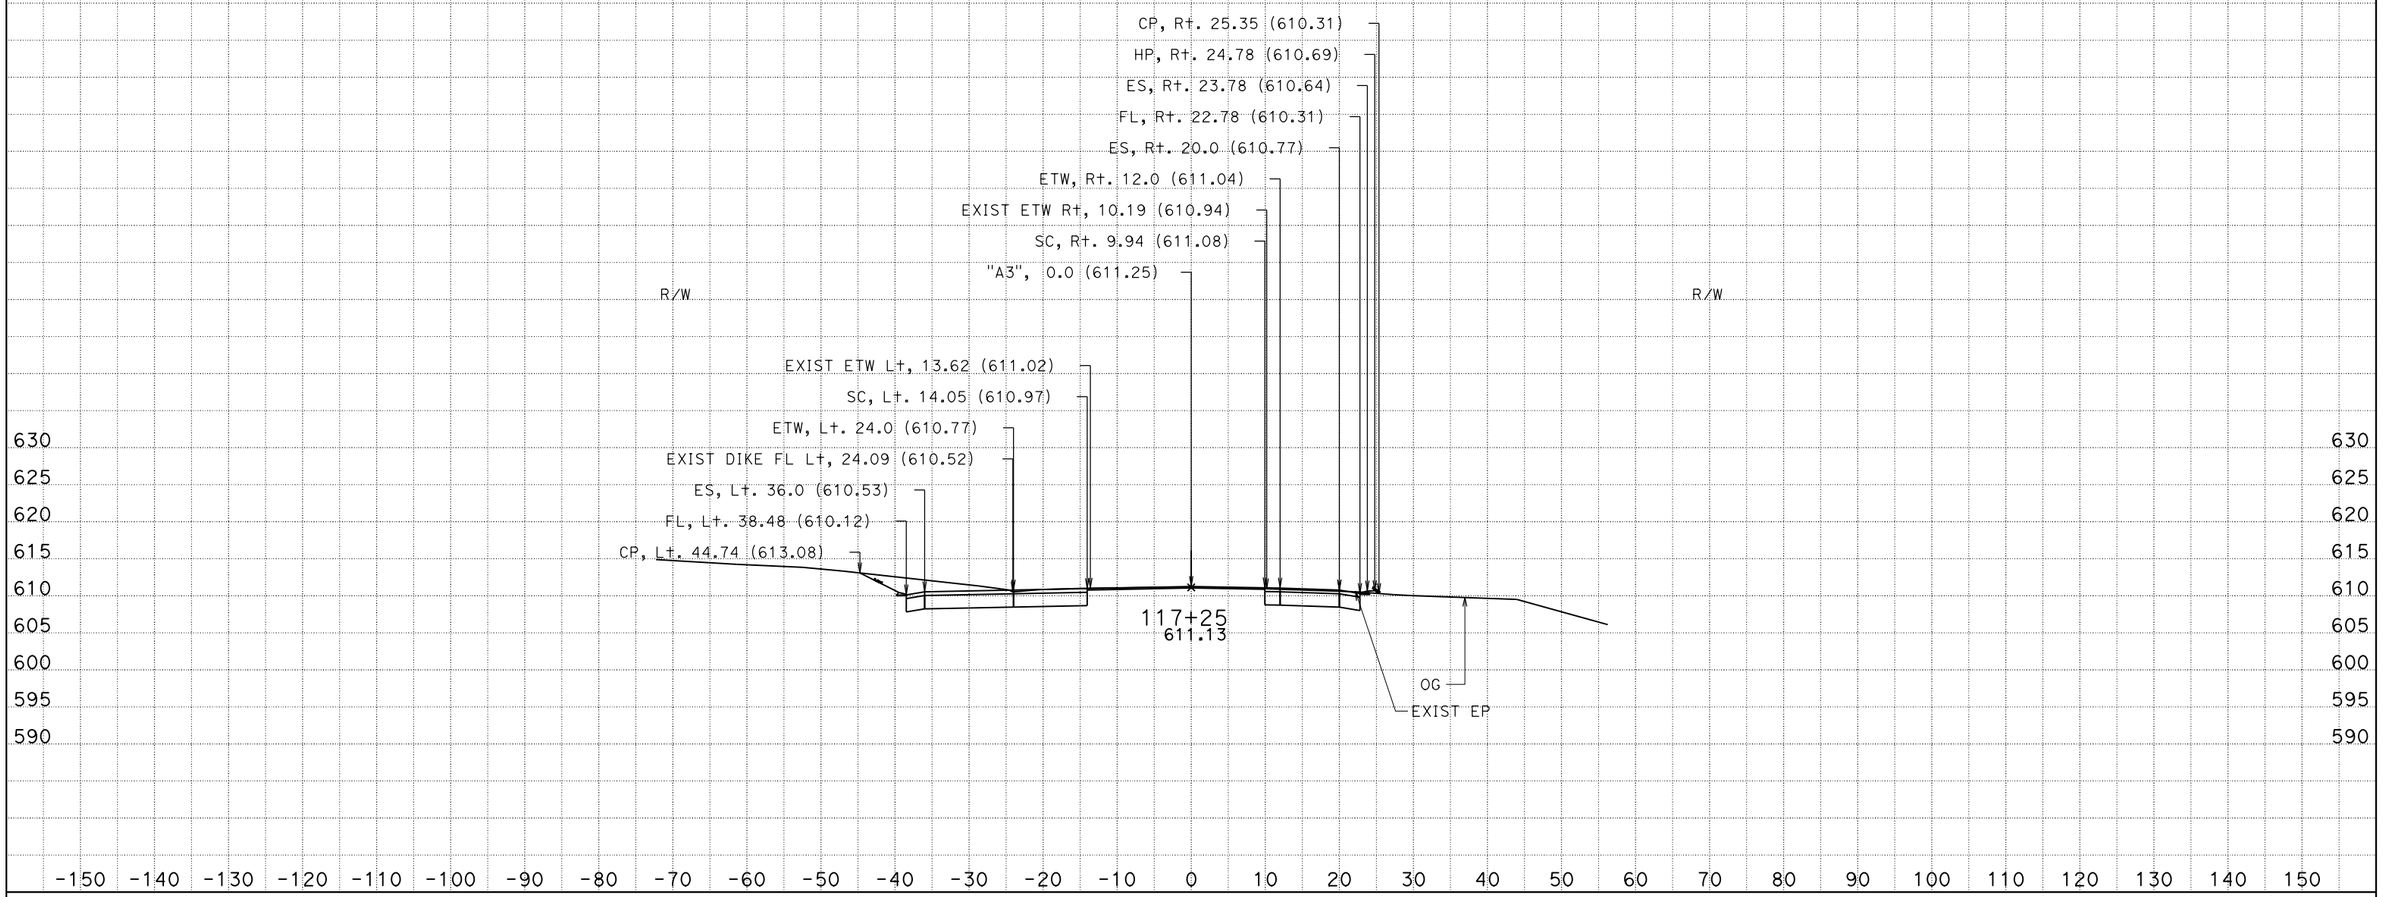

CREATED BY: CT
DATE: 6/4/2013
KC Project: 5120006 File: D:\USERS\projects\5120006\a3_fg_final.ear

CONTRACT: 05-0T9701
DIST/CO/RTE/PM: 05/SB/246/33.2-33.5

SCALE: 1" = 10' Horiz.
1" = 10' Vert.

All Dimensions are US Survey Feet

A3
CROSS SECTIONS
SHEET 46 OF 57

EARTHWORK DEVELOPMENT ONLY

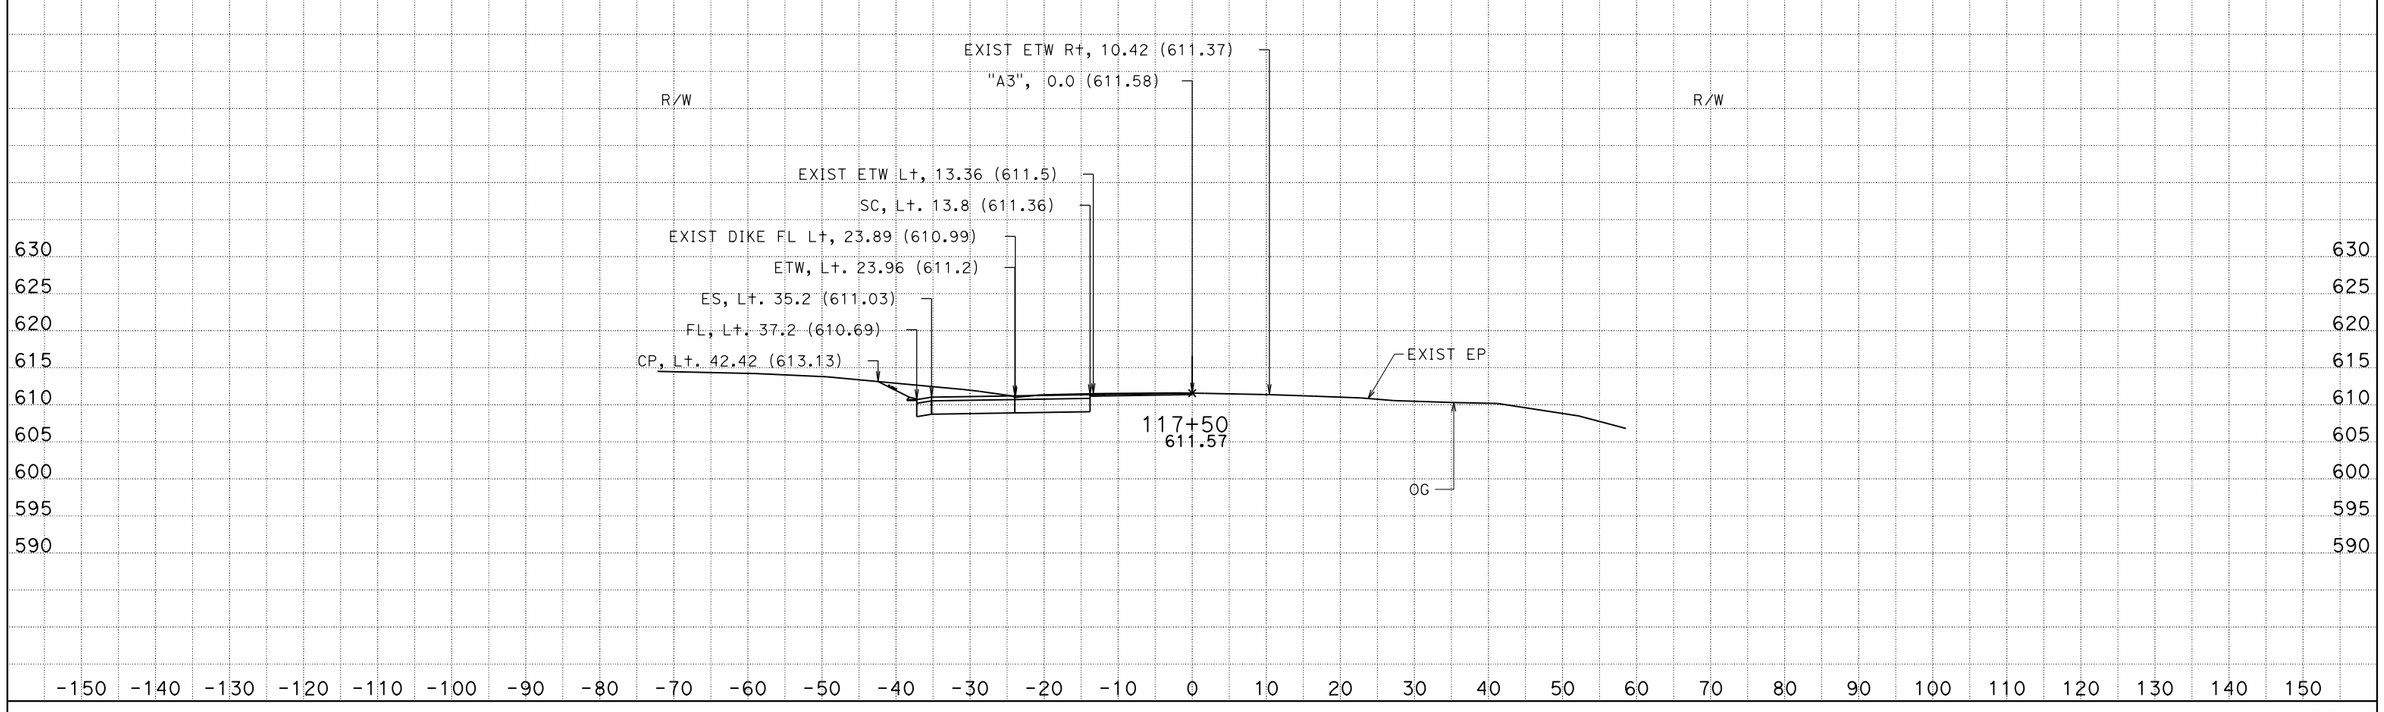

CREATED BY: CT
DATE: 6/4/2013
KC Project: 5120006 File: D:\USERS\projects\5120006\a3_fg_final.ear

CONTRACT: 05-0T9701
DIST/CO/RTE/PM: 05/SB/246/33.2-33.5

SCALE: 1" = 10' Horiz.
1" = 10' Vert.

All Dimensions are US Survey Feet

A3
CROSS SECTIONS
SHEET 47 OF 57

EARTHWORK DEVELOPMENT ONLY

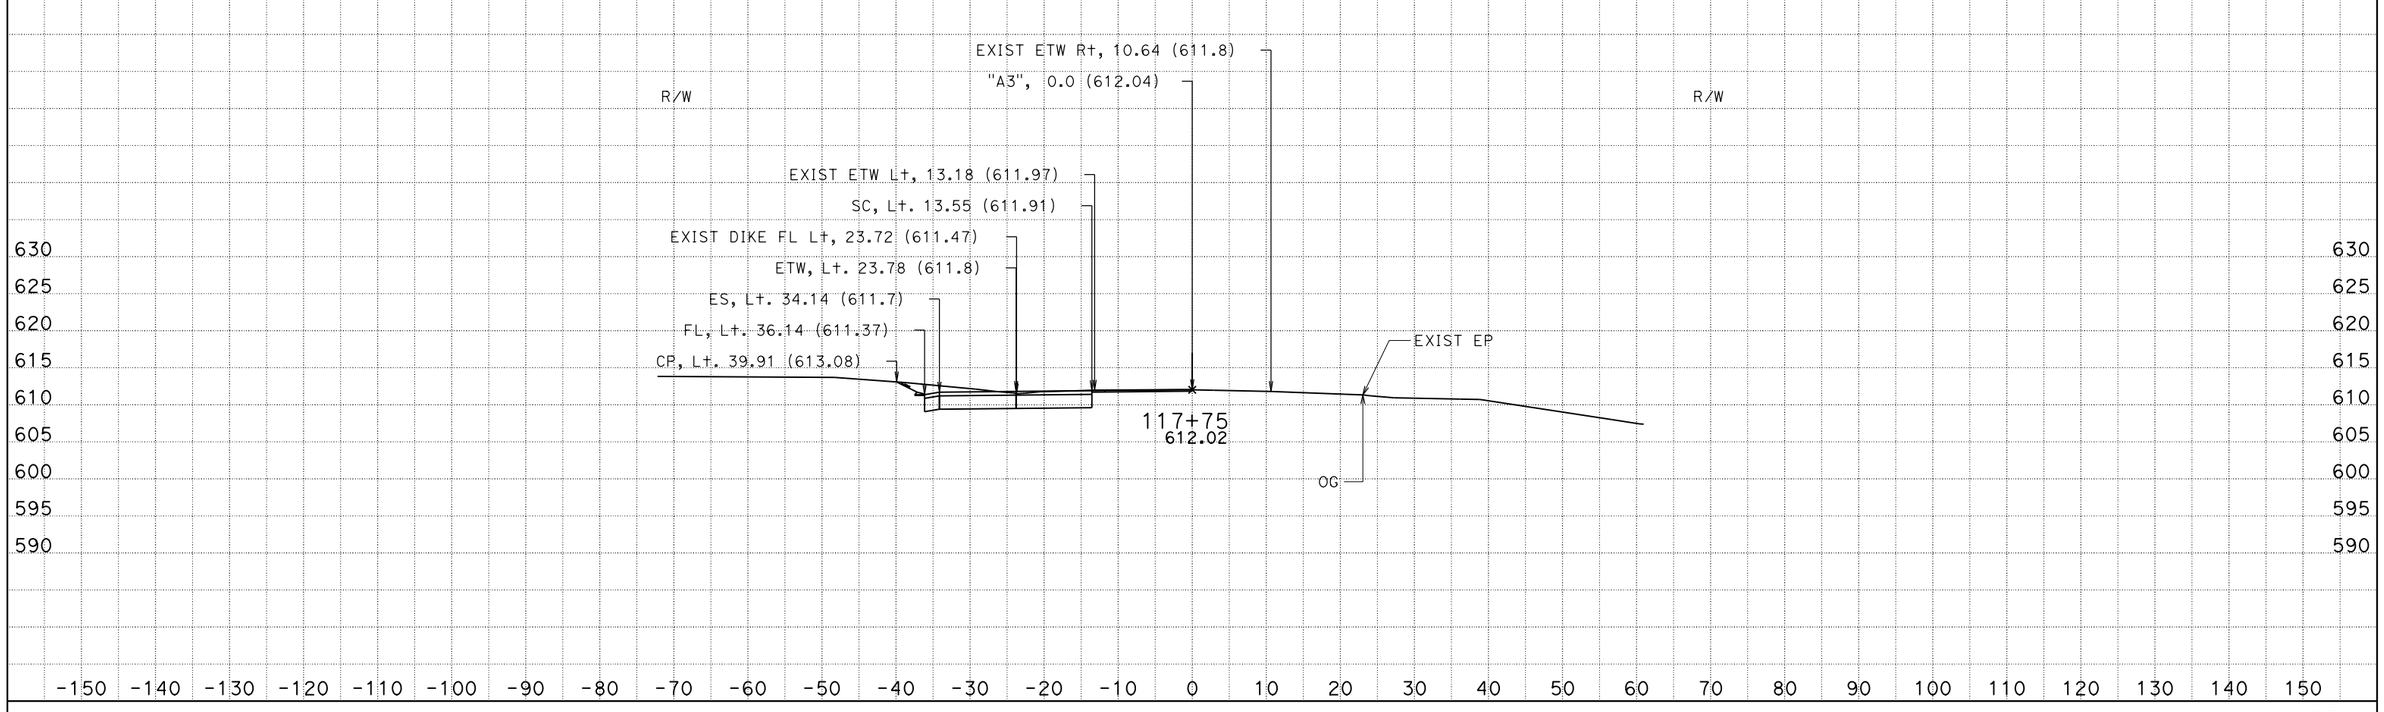

CREATED BY: CT
DATE: 6/4/2013
KC Project: 5120006 File: D:\USERS\projects\5120006\a3_fg_final.ear

CONTRACT: 05-0T9701
DIST/CO/RTE/PM: 05/SB/246/33.2-33.5

SCALE: 1" = 10' Horiz.
1" = 10' Vert.

All Dimensions are US Survey Feet

A3
CROSS SECTIONS
SHEET 48 OF 57

EARTHWORK DEVELOPMENT ONLY

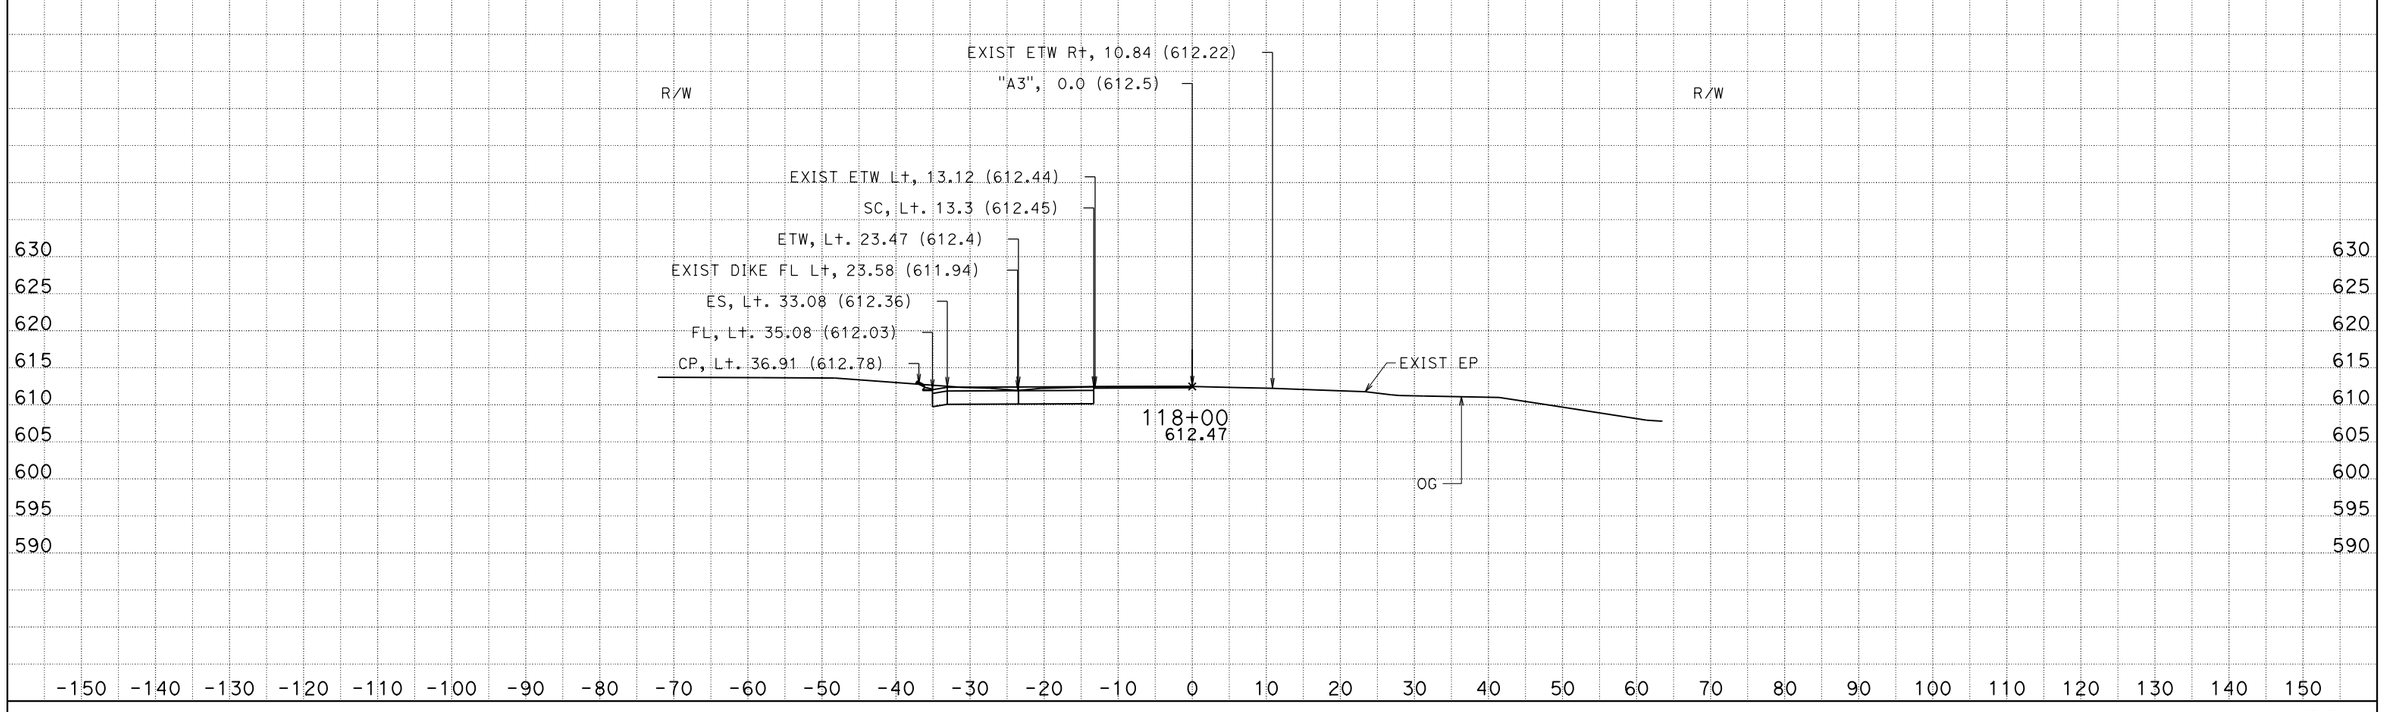

CREATED BY: CT
DATE: 6/4/2013
KC Project: 5120006 File: D:\USERS\projects\5120006\a3_fg_final.ear

CONTRACT: 05-0T9701
DIST/CO/RTE/PM: 05/SB/246/33.2-33.5

SCALE: 1" = 10' Horiz.
1" = 10' Vert.

All Dimensions are US Survey Feet

A3
CROSS SECTIONS
SHEET 49 OF 57

EARTHWORK DEVELOPMENT ONLY

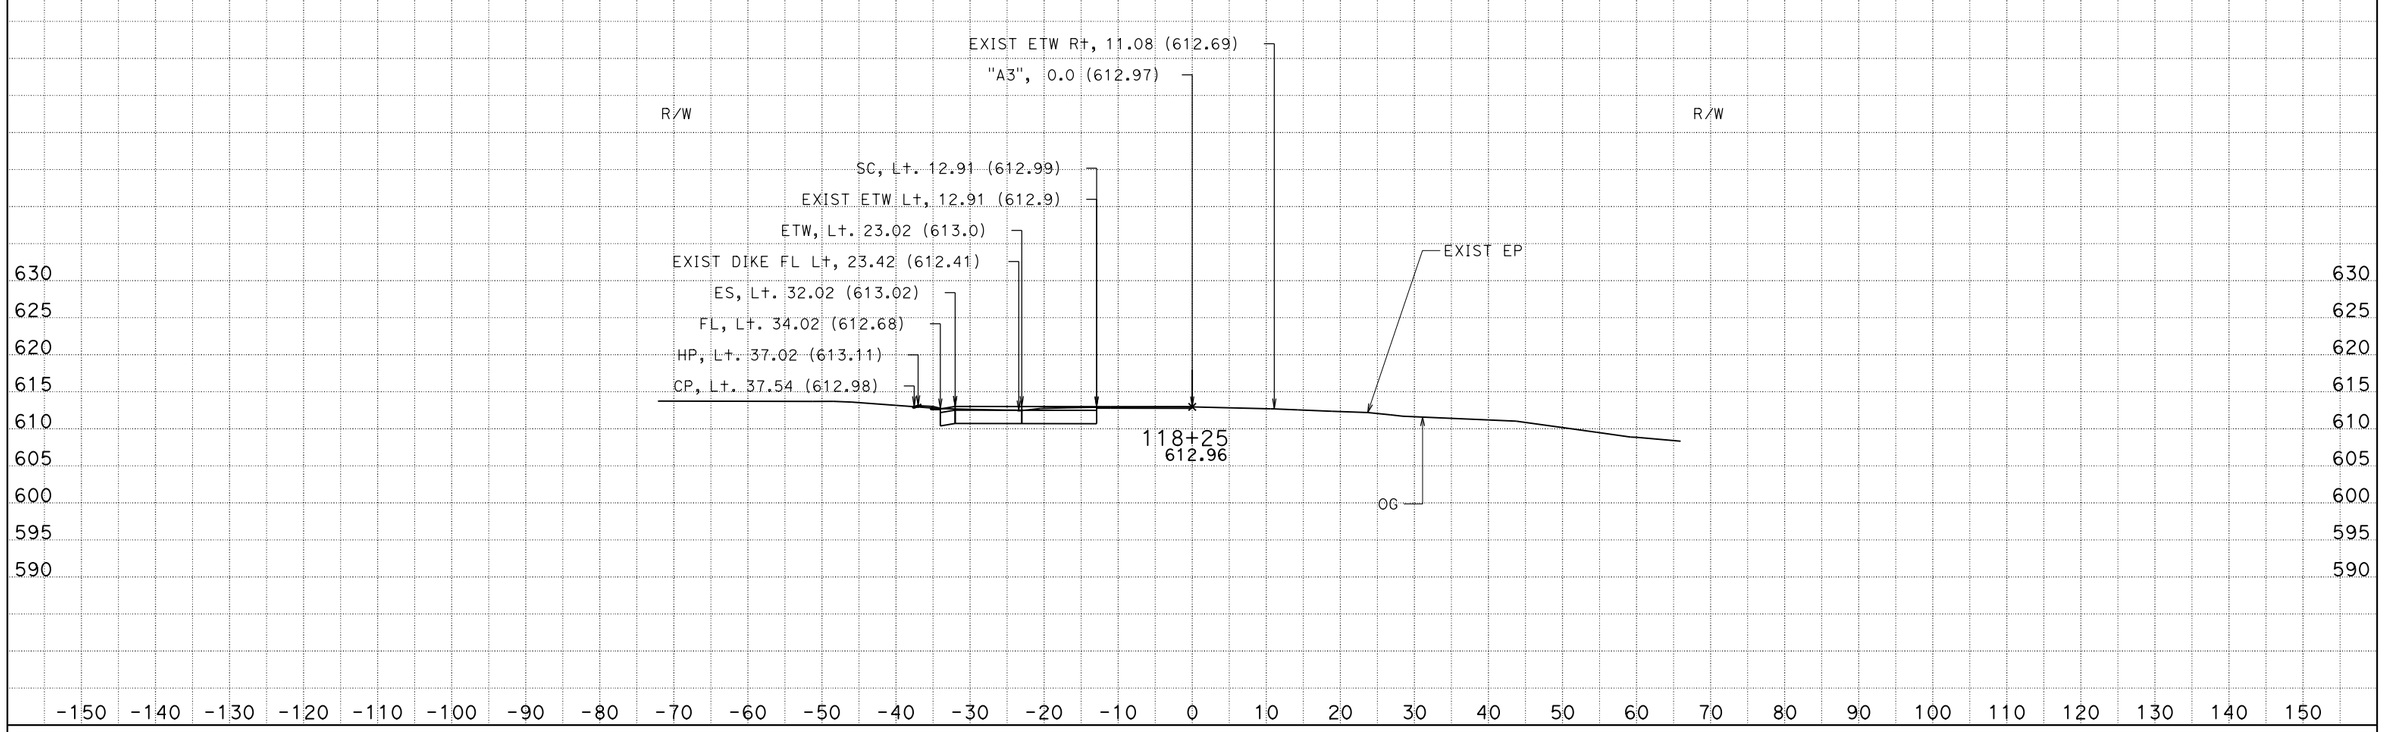

CREATED BY: CT
DATE: 6/4/2013
KC Project: 5120006 File: D:\USERS\projects\5120006\a3_fg_final.ear

CONTRACT: 05-0T9701
DIST/CO/RTE/PM: 05/SB/246/33.2-33.5

SCALE: 1" = 10' Horiz.
1" = 10' Vert.

All Dimensions are US Survey Feet

A3
CROSS SECTIONS
SHEET 50 OF 57

EARTHWORK DEVELOPMENT ONLY

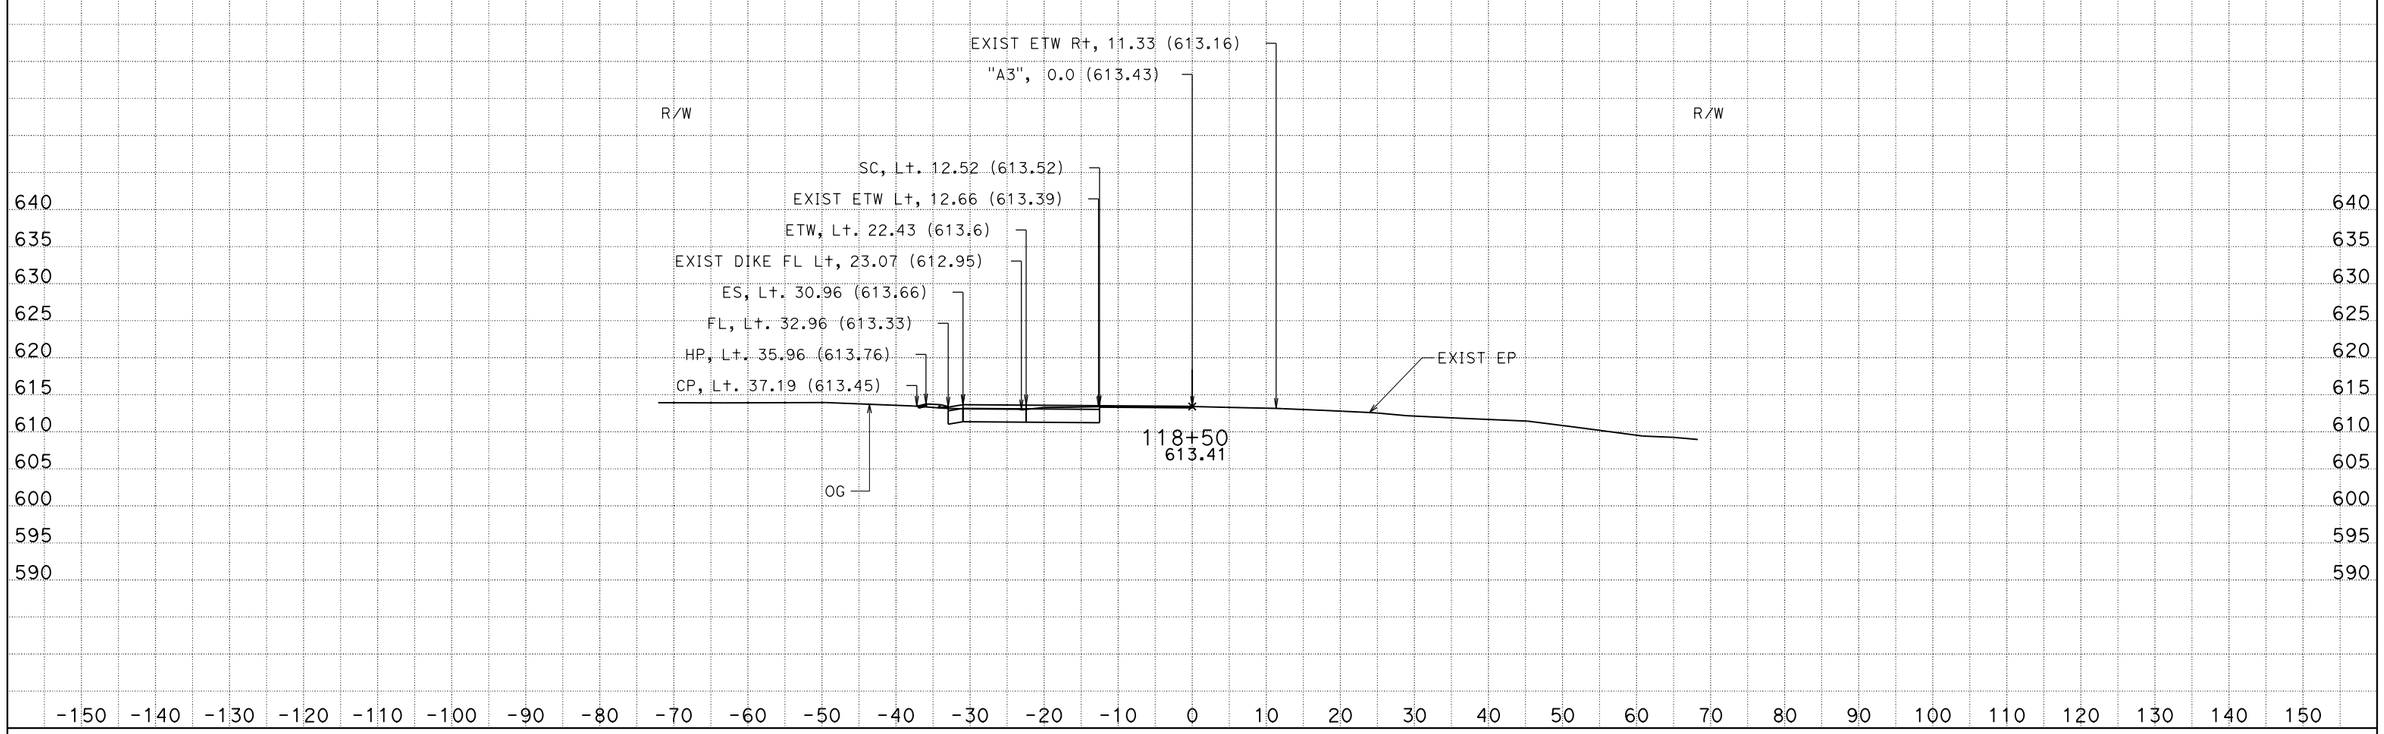

CREATED BY: CT
DATE: 6/4/2013
KC Project: 5120006 File: D:\USERS\projects\5120006\a3_fg_final.ear

CONTRACT: 05-0T9701
DIST/CO/RTE/PM: 05/SB/246/33.2-33.5

SCALE: 1" = 10' Horiz.
1" = 10' Vert.

All Dimensions are US Survey Feet

A3
CROSS SECTIONS
SHEET 51 OF 57

EARTHWORK DEVELOPMENT ONLY

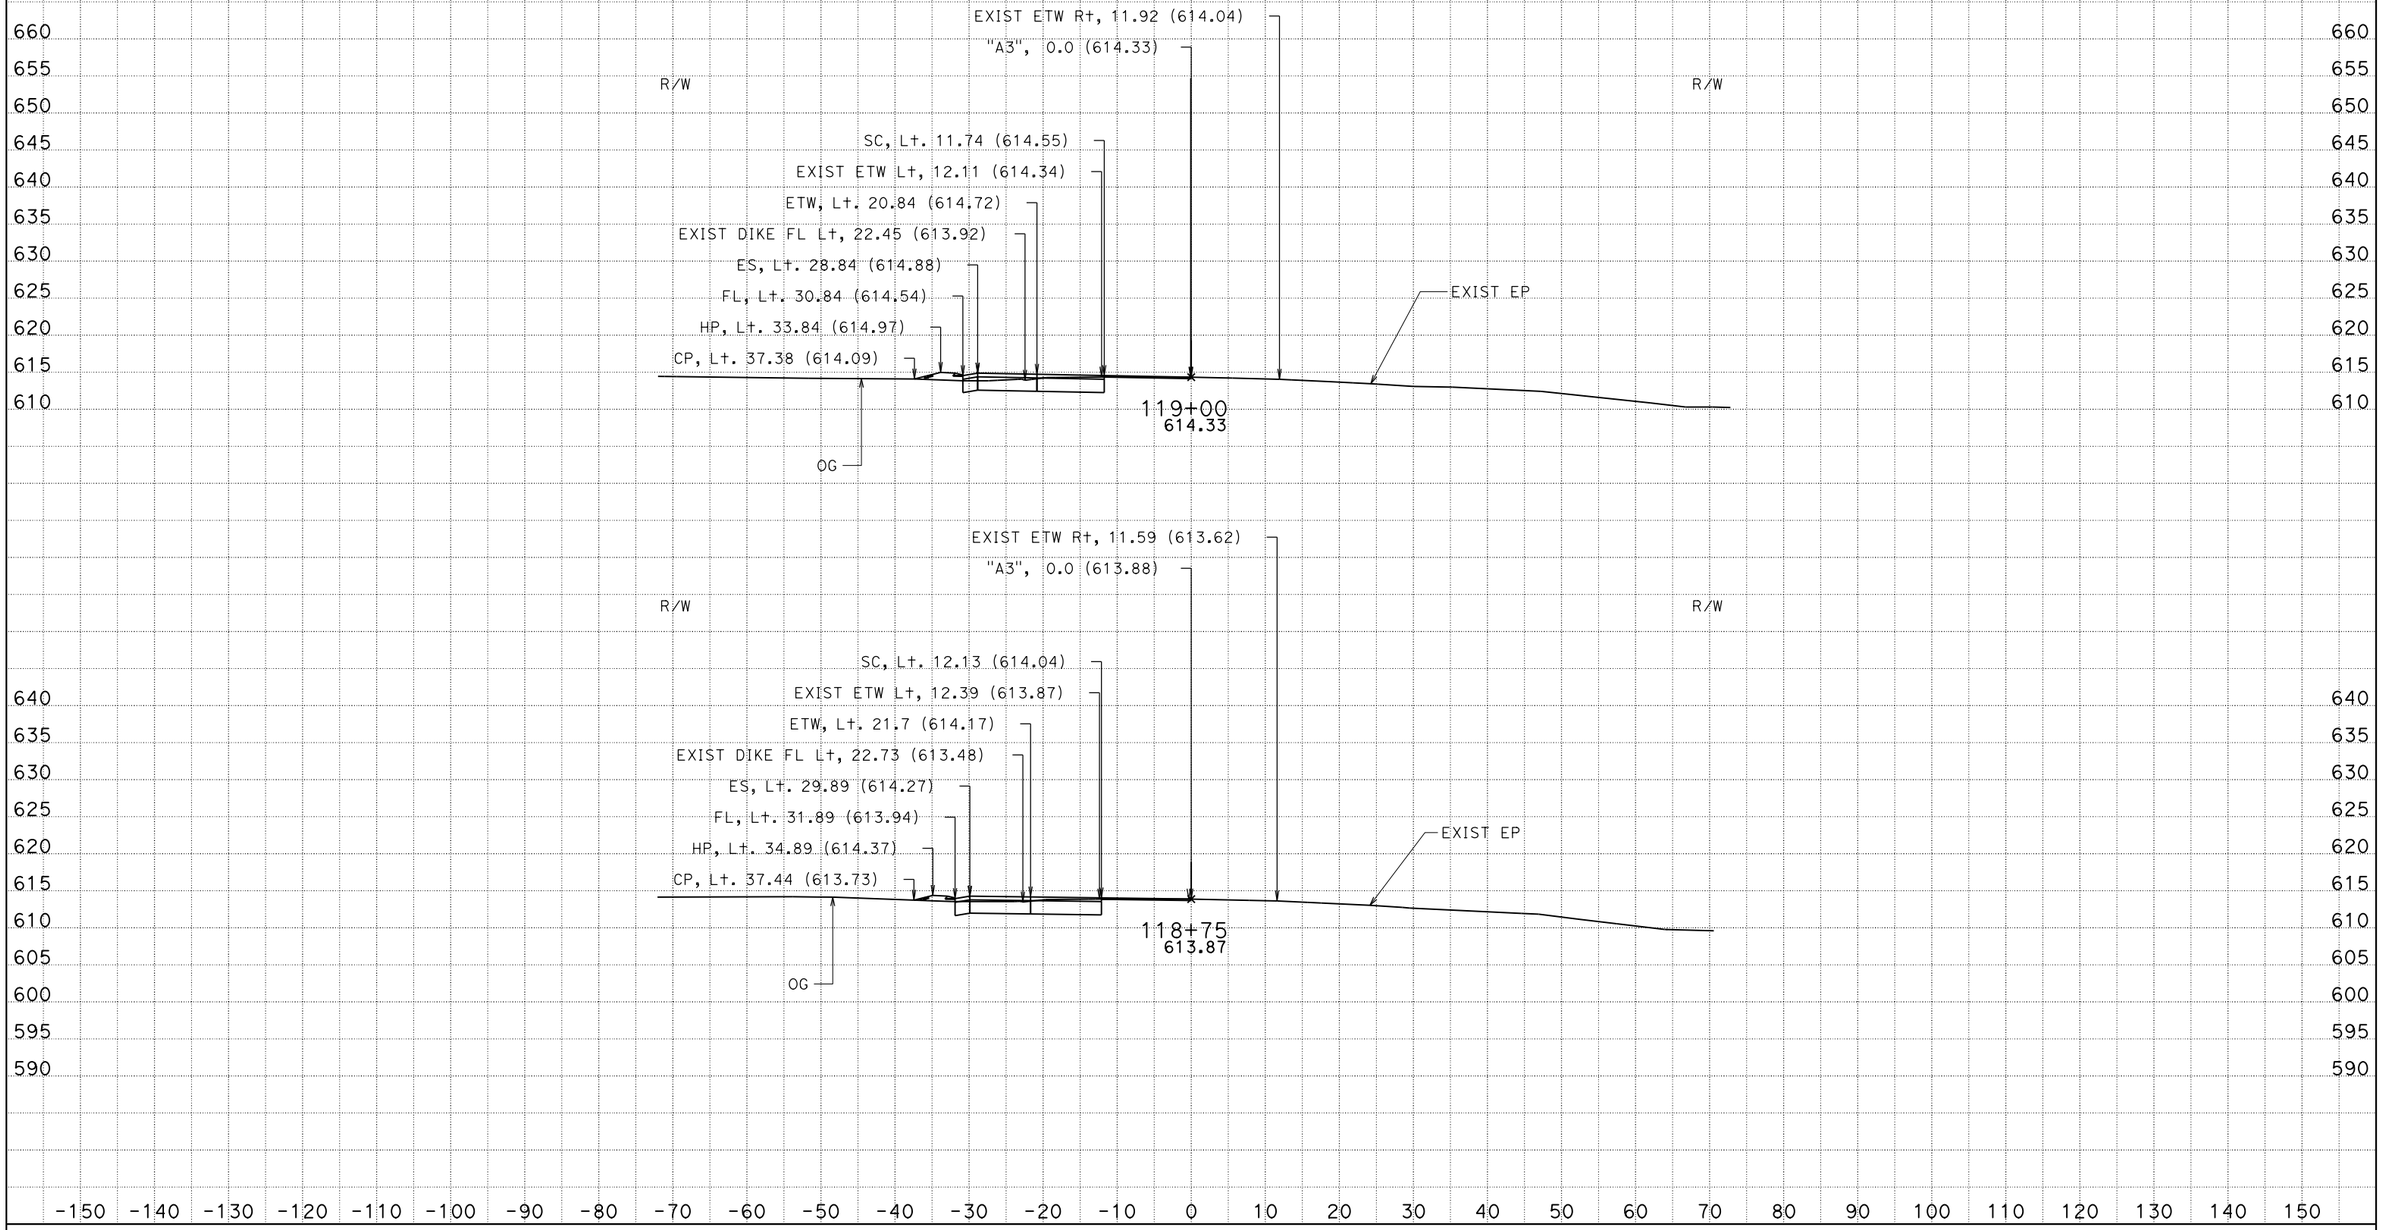

CREATED BY: CT
DATE: 6/4/2013
KC Project: 5120006 File: D:\USERS\projects\5120006\a3_fg_final.ear

CONTRACT: 05-0T9701
DIST/CO/RTE/PM: 05/SB/246/33.2-33.5

SCALE: 1" = 10' Horiz.
1" = 10' Vert.

All Dimensions are US Survey Feet

A3
CROSS SECTIONS
SHEET 52 OF 57

EARTHWORK DEVELOPMENT ONLY

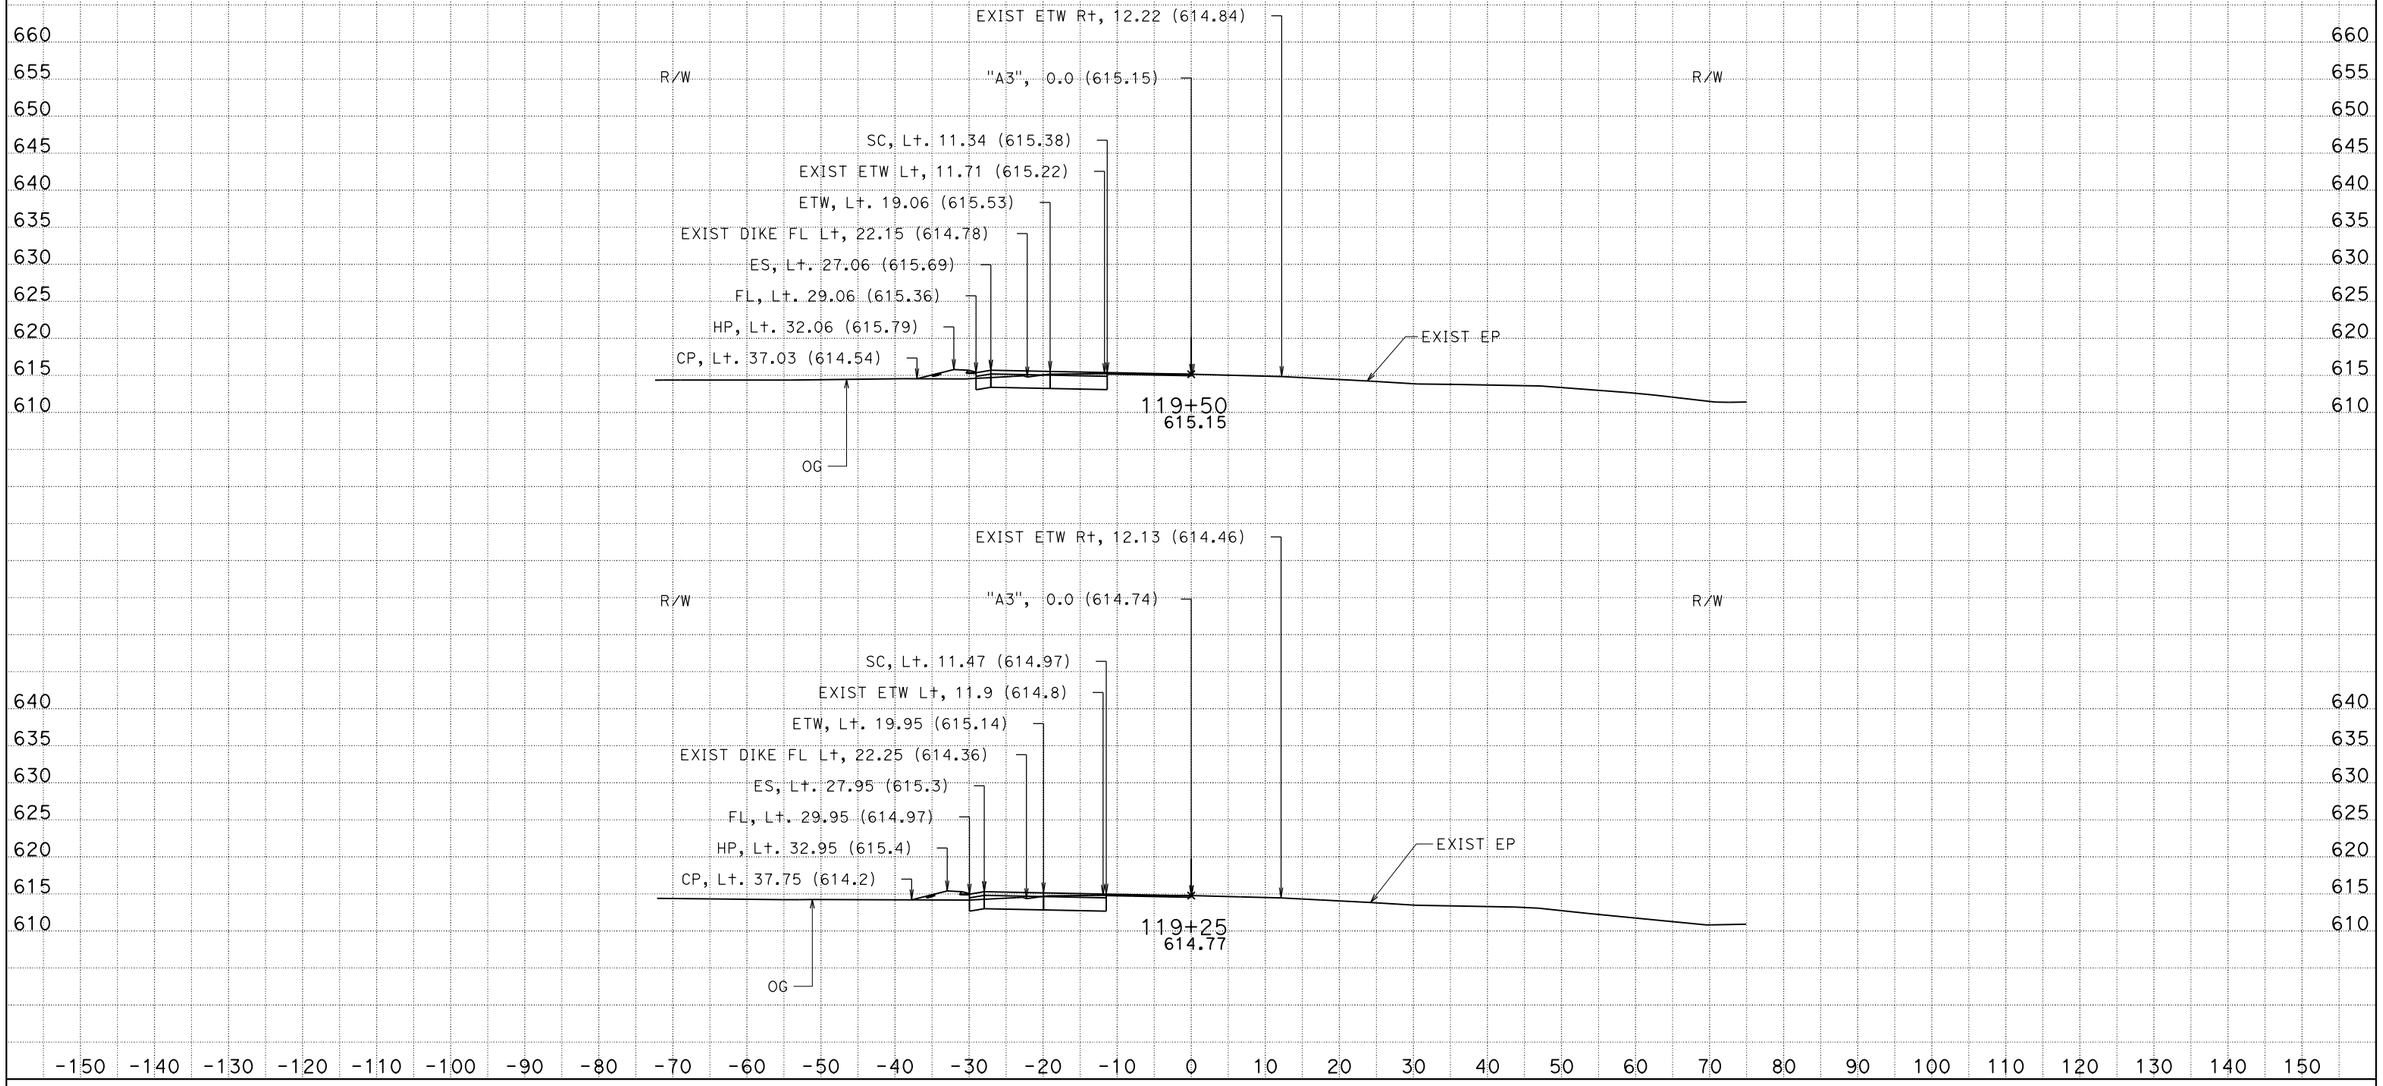

CREATED BY: CT
DATE: 6/4/2013
KC Project: 5120006 File: D:\USERS\projects\5120006\a3_fg_final.ear

CONTRACT: 05-0T9701
DIST/CO/RTE/PM: 05/SB/246/33.2-33.5

SCALE: 1" = 10' Horiz.
1" = 10' Vert.

All Dimensions are US Survey Feet

A3
CROSS SECTIONS
SHEET 53 OF 57

EARTHWORK DEVELOPMENT ONLY

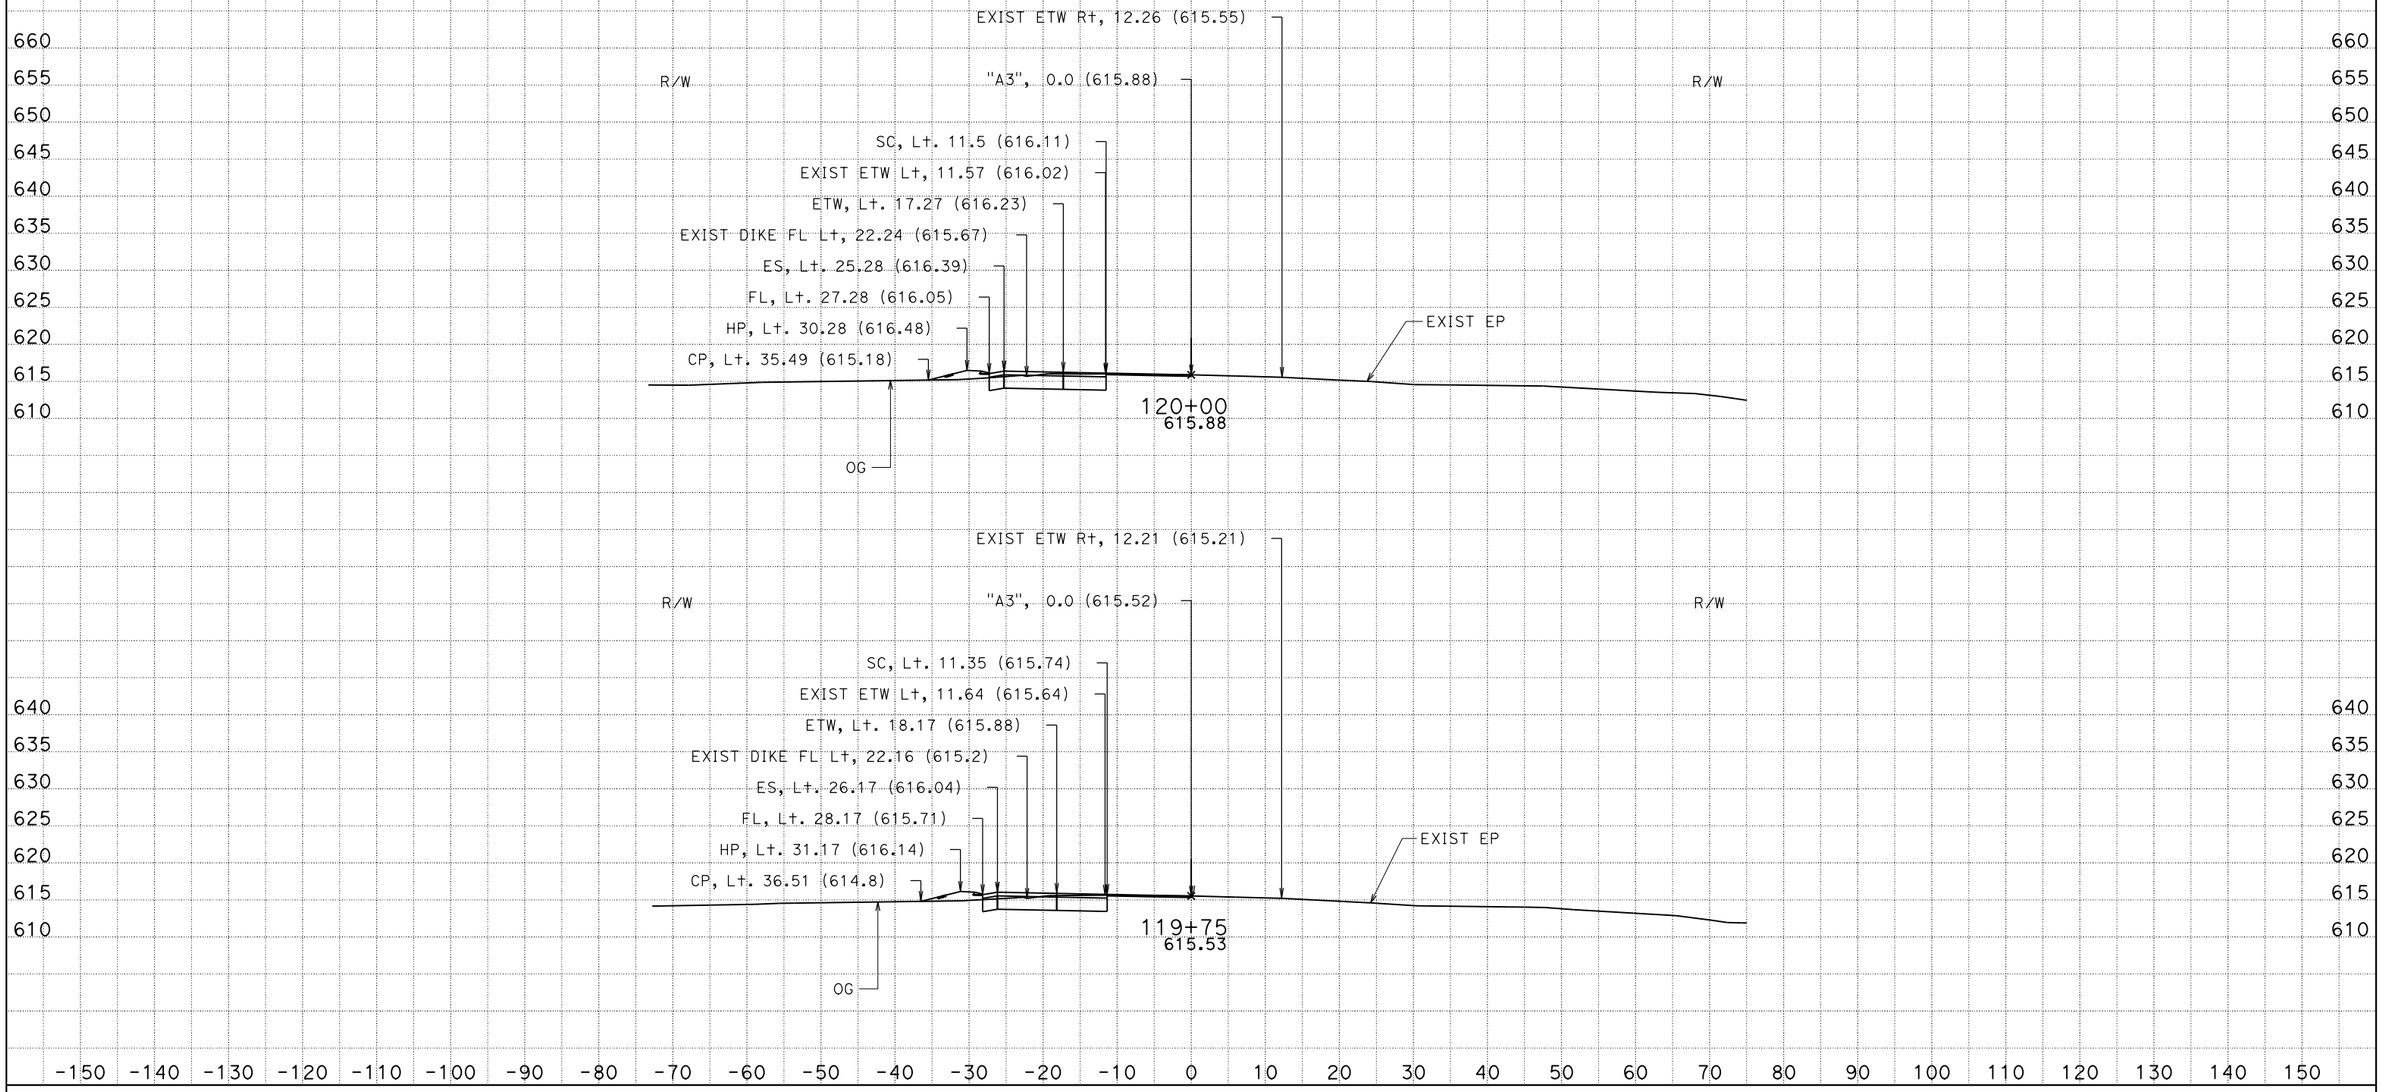

CREATED BY: CT
DATE: 6/4/2013
KC Project: 5120006 File: D:\USERS\projects\5120006\a3_fg_final.ear

CONTRACT: 05-0T9701
DIST/CO/RTE/PM: 05/SB/246/33.2-33.5

SCALE: 1" = 10' Horiz.
1" = 10' Vert.

All Dimensions are US Survey Feet

A3
CROSS SECTIONS
SHEET 54 OF 57

EARTHWORK DEVELOPMENT ONLY

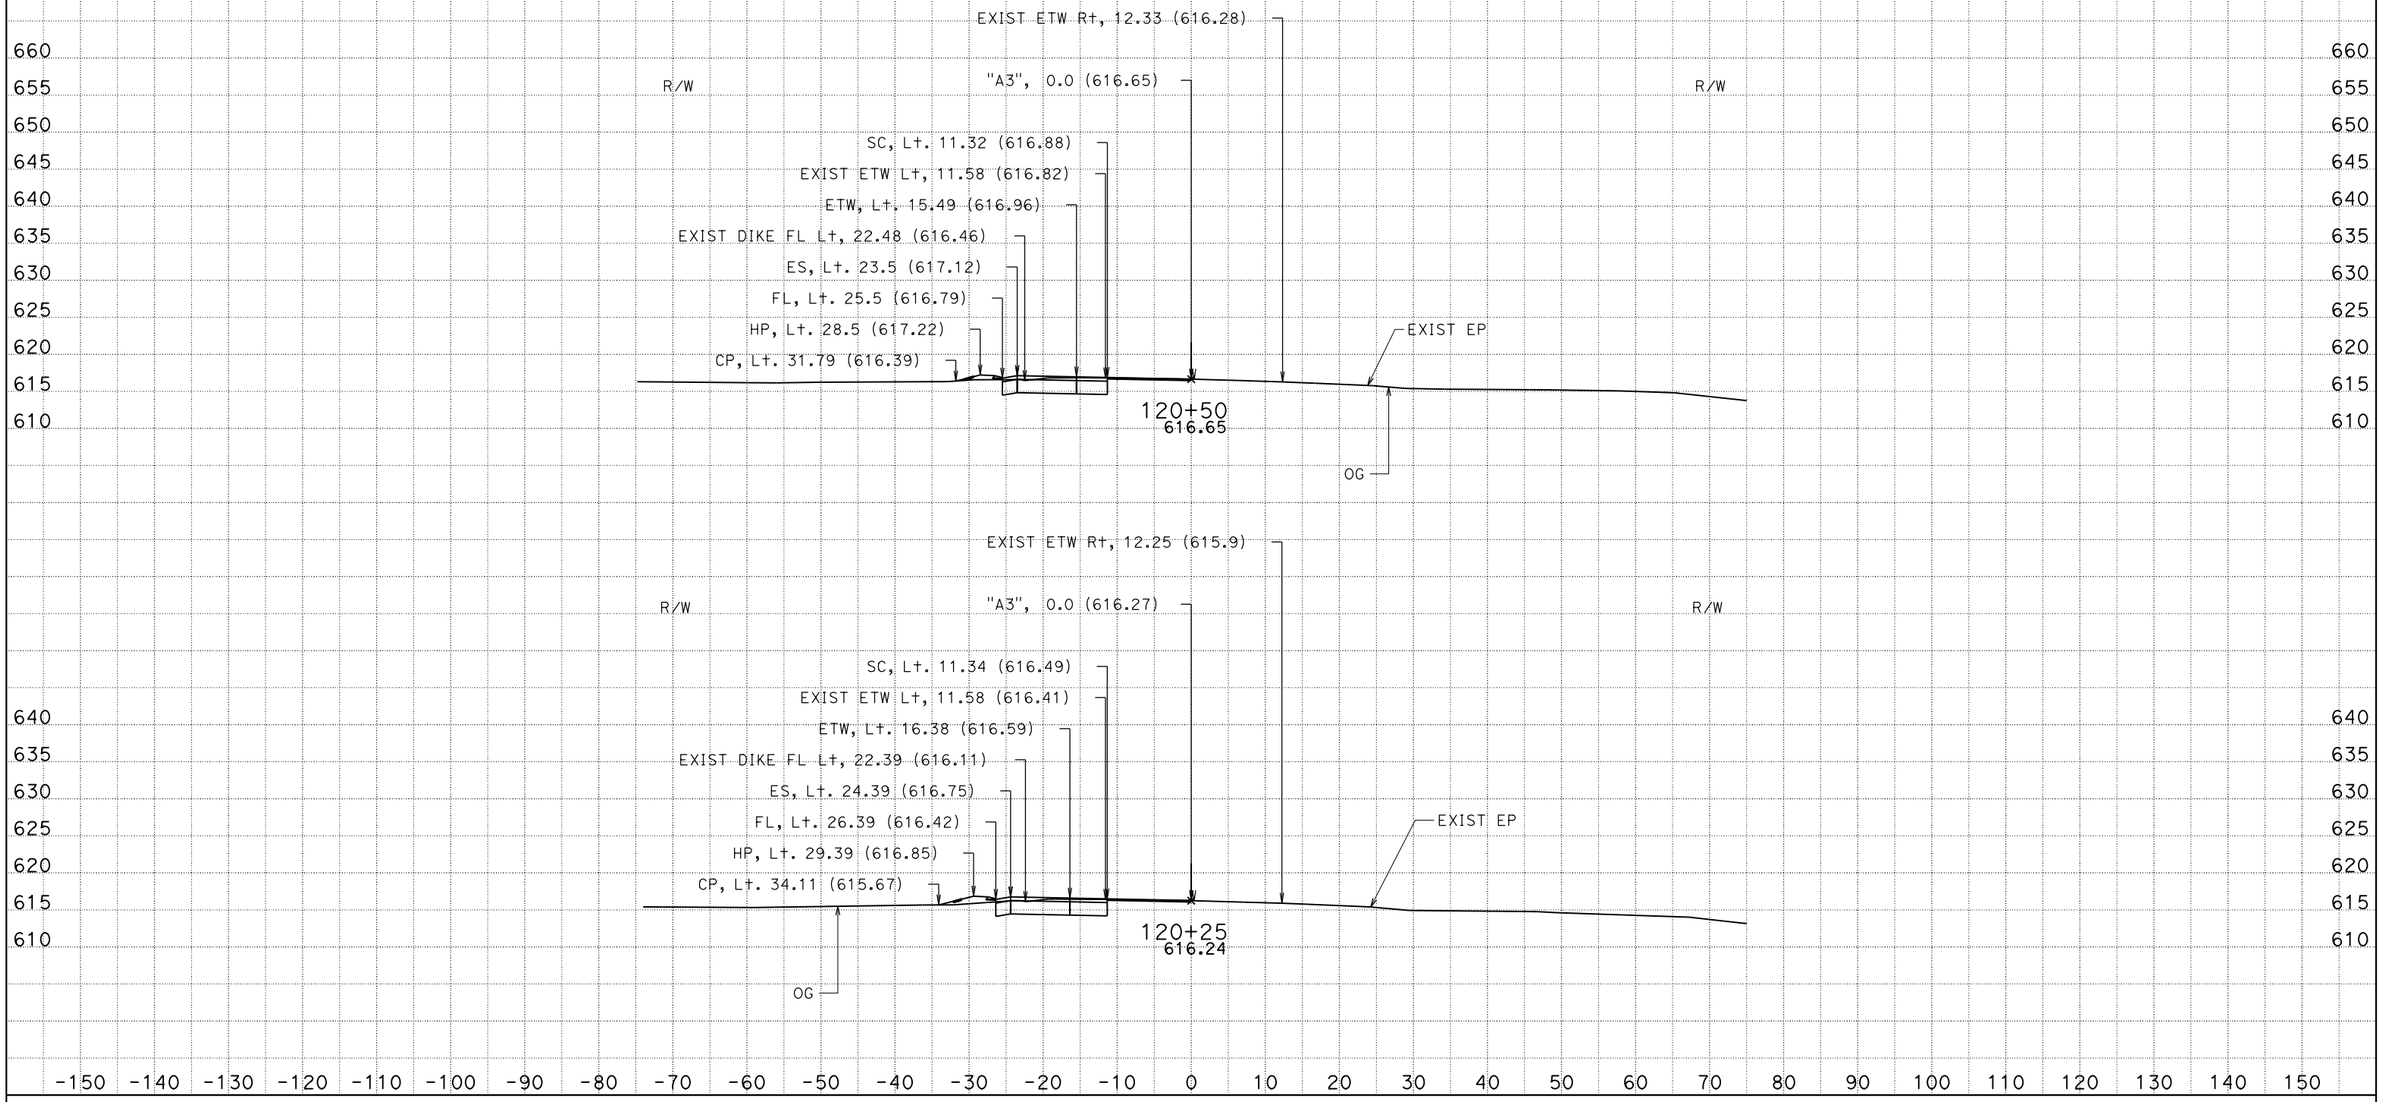

CREATED BY: CT
DATE: 6/4/2013
KC Project: 5120006 File: D:\USERS\projects\5120006\a3_fg_final.ear

CONTRACT: 05-0T9701
DIST/CO/RTE/PM: 05/SB/246/33.2-33.5

SCALE: 1" = 10' Horiz.
1" = 10' Vert.

All Dimensions are US Survey Feet

A3
CROSS SECTIONS
SHEET 55 OF 57

EARTHWORK DEVELOPMENT ONLY

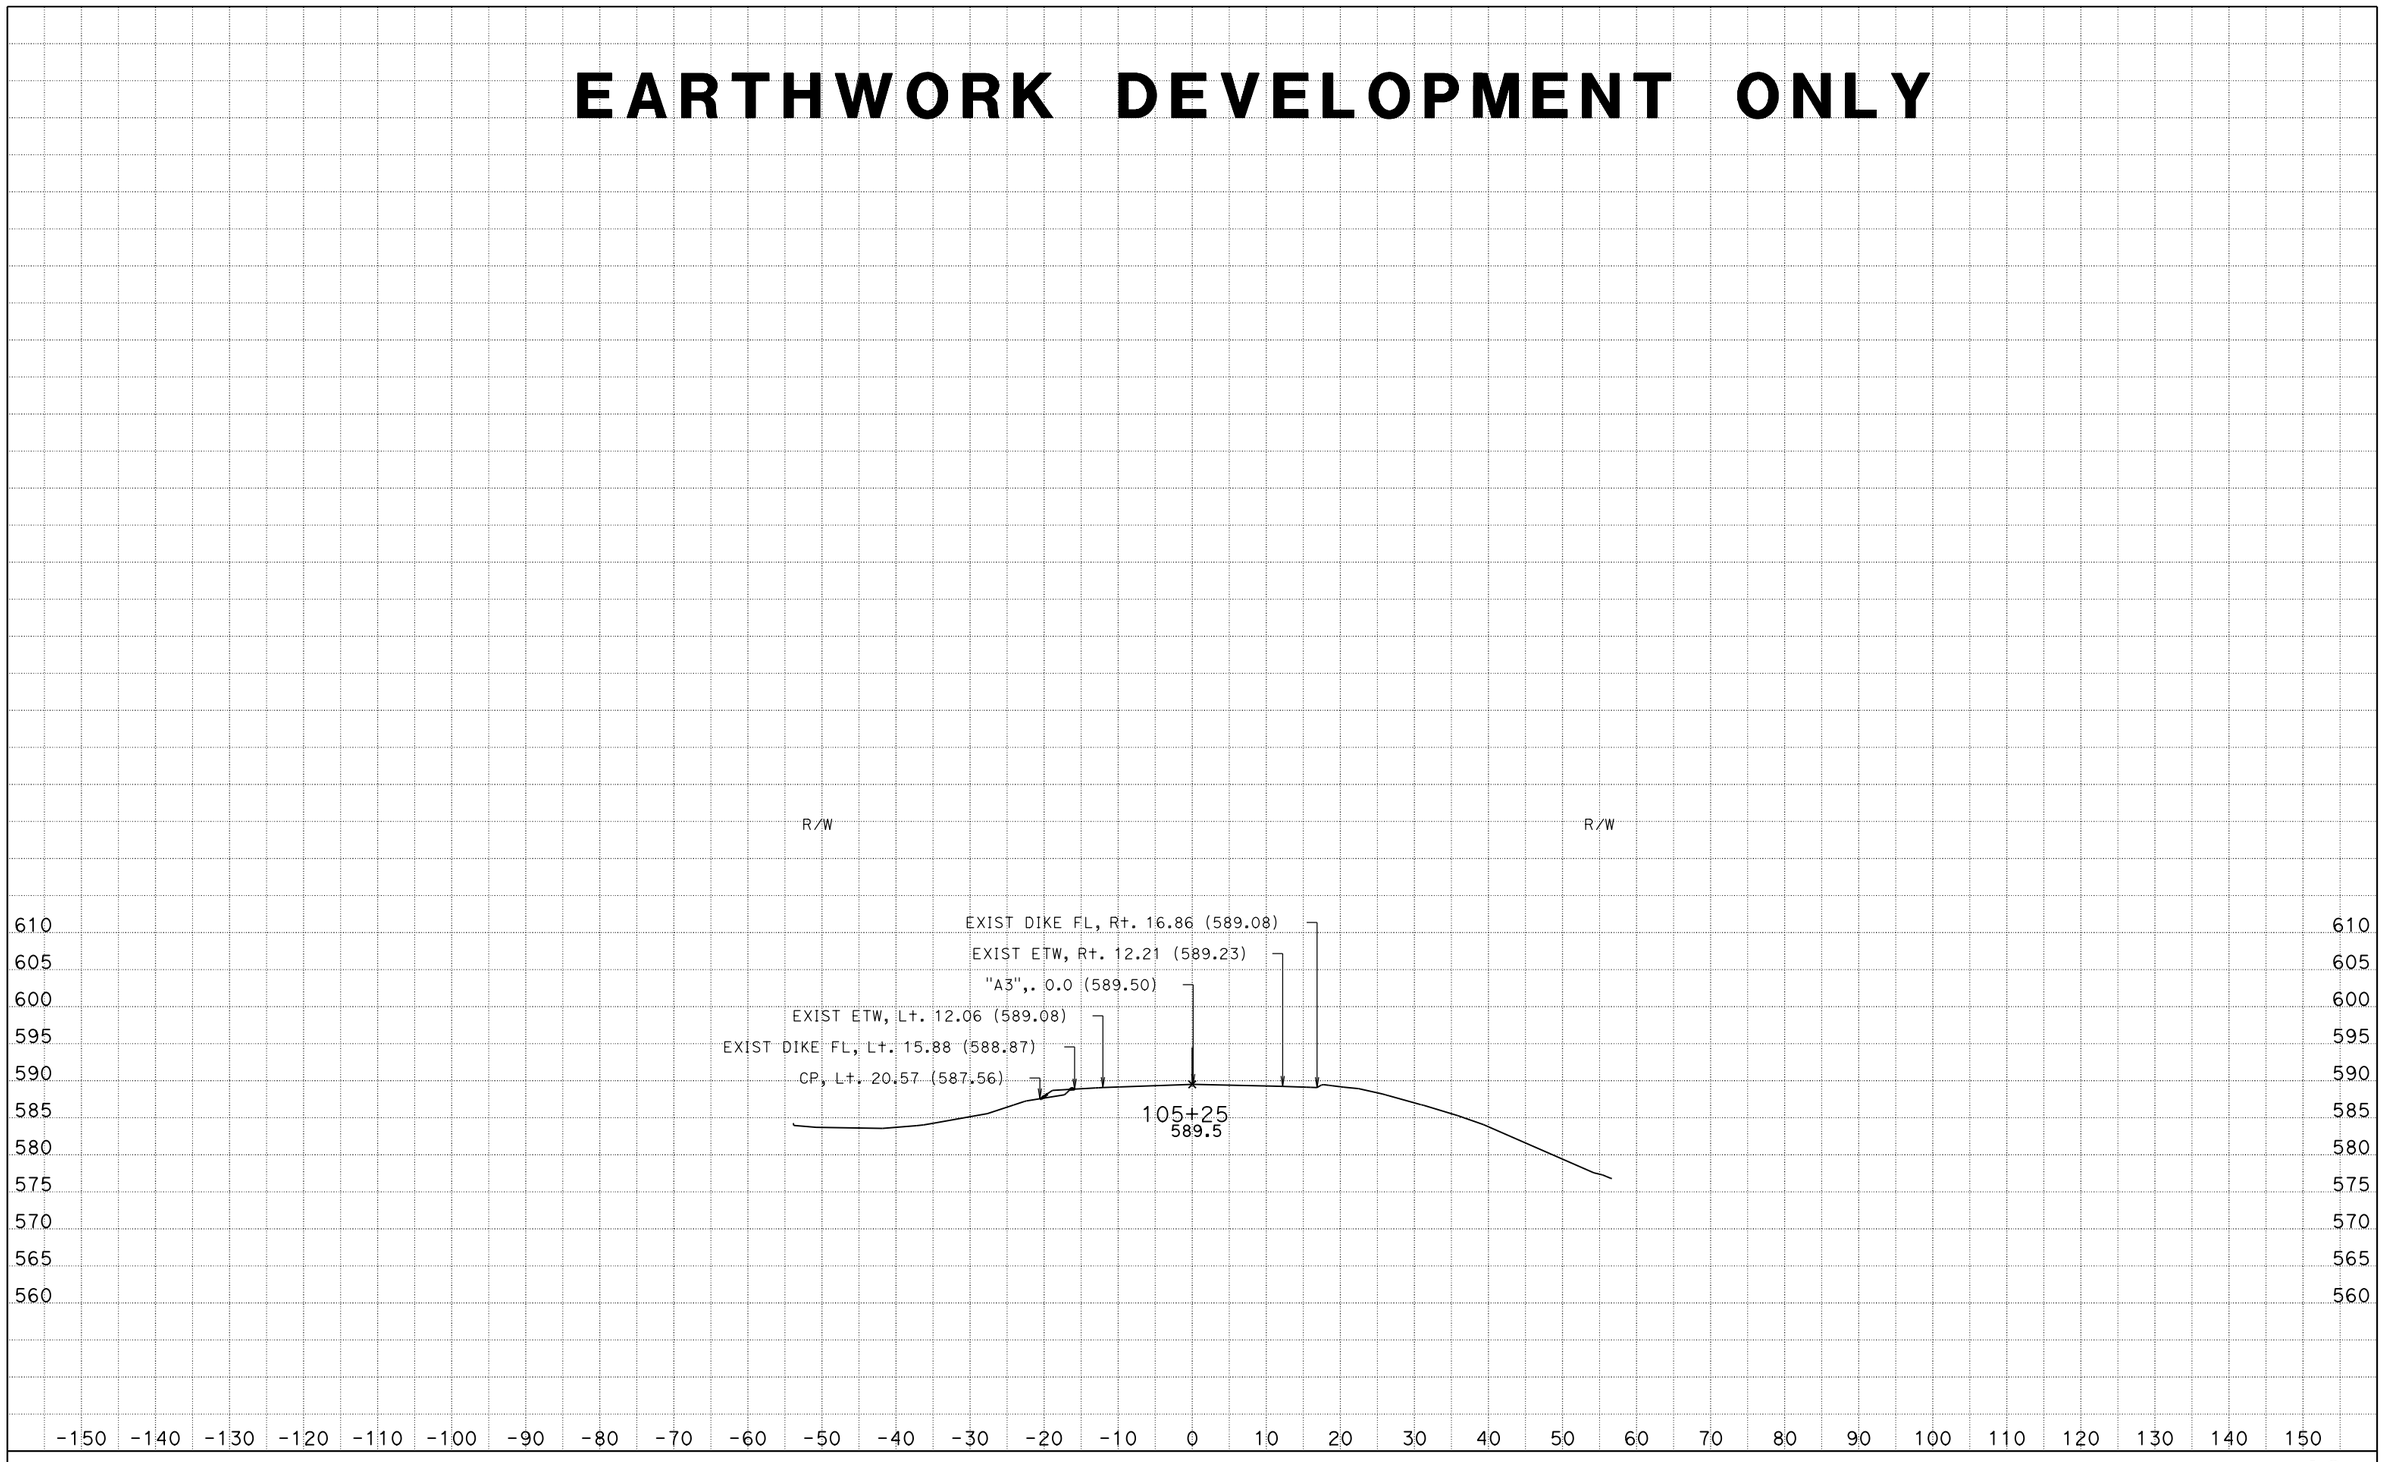

CREATED BY: CT
DATE: 6/4/2013
KC Project: 5120006 File: D:\USERS\projects\5120006\a3_fg_final.ear

CONTRACT: 05-0T9701
DIST/CO/RTE/PM: 05/SB/246/33.2-33.5

SCALE: 1" = 10' Horiz.
1" = 10' Vert.

All Dimensions are US Survey Feet

A3
CROSS SECTIONS
SHEET 0 OF 57

EARTHWORK DEVELOPMENT ONLY

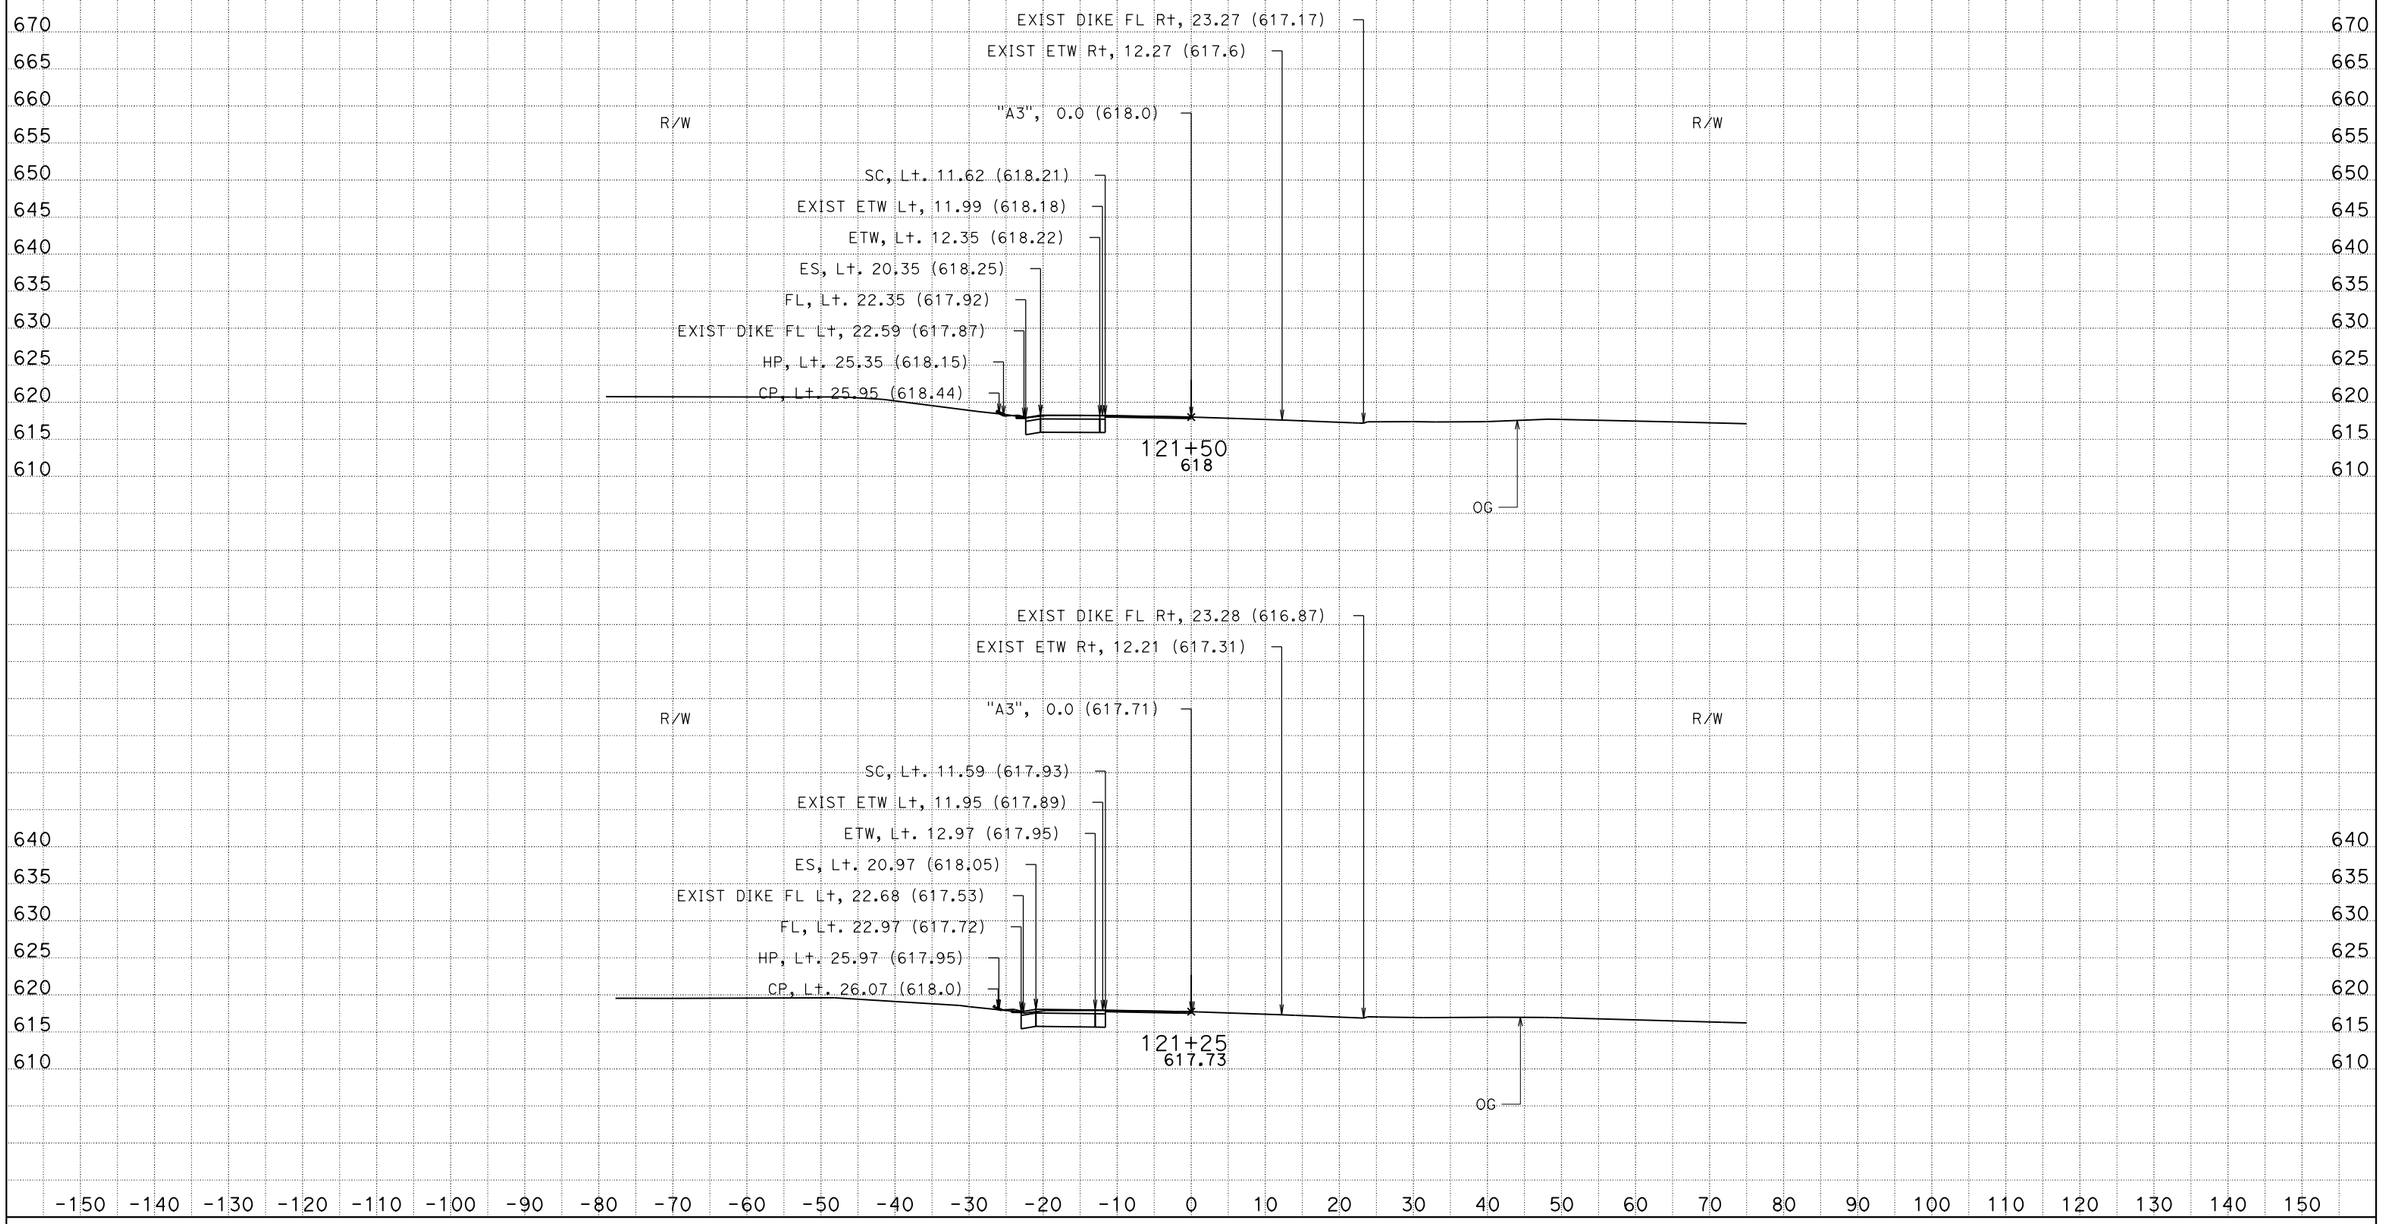

CREATED BY: CT
DATE: 6/4/2013
KC Project: 5120006 File: D:\USERS\projects\5120006\a3_fg_final.ear

CONTRACT: 05-0T9701
DIST/CO/RTE/PM: 05/SB/246/33.2-33.5

SCALE: 1" = 10' Horiz.
1" = 10' Vert.

All Dimensions are US Survey Feet

A3
CROSS SECTIONS
SHEET 57 OF 57

EARTHWORK DEVELOPMENT ONLY

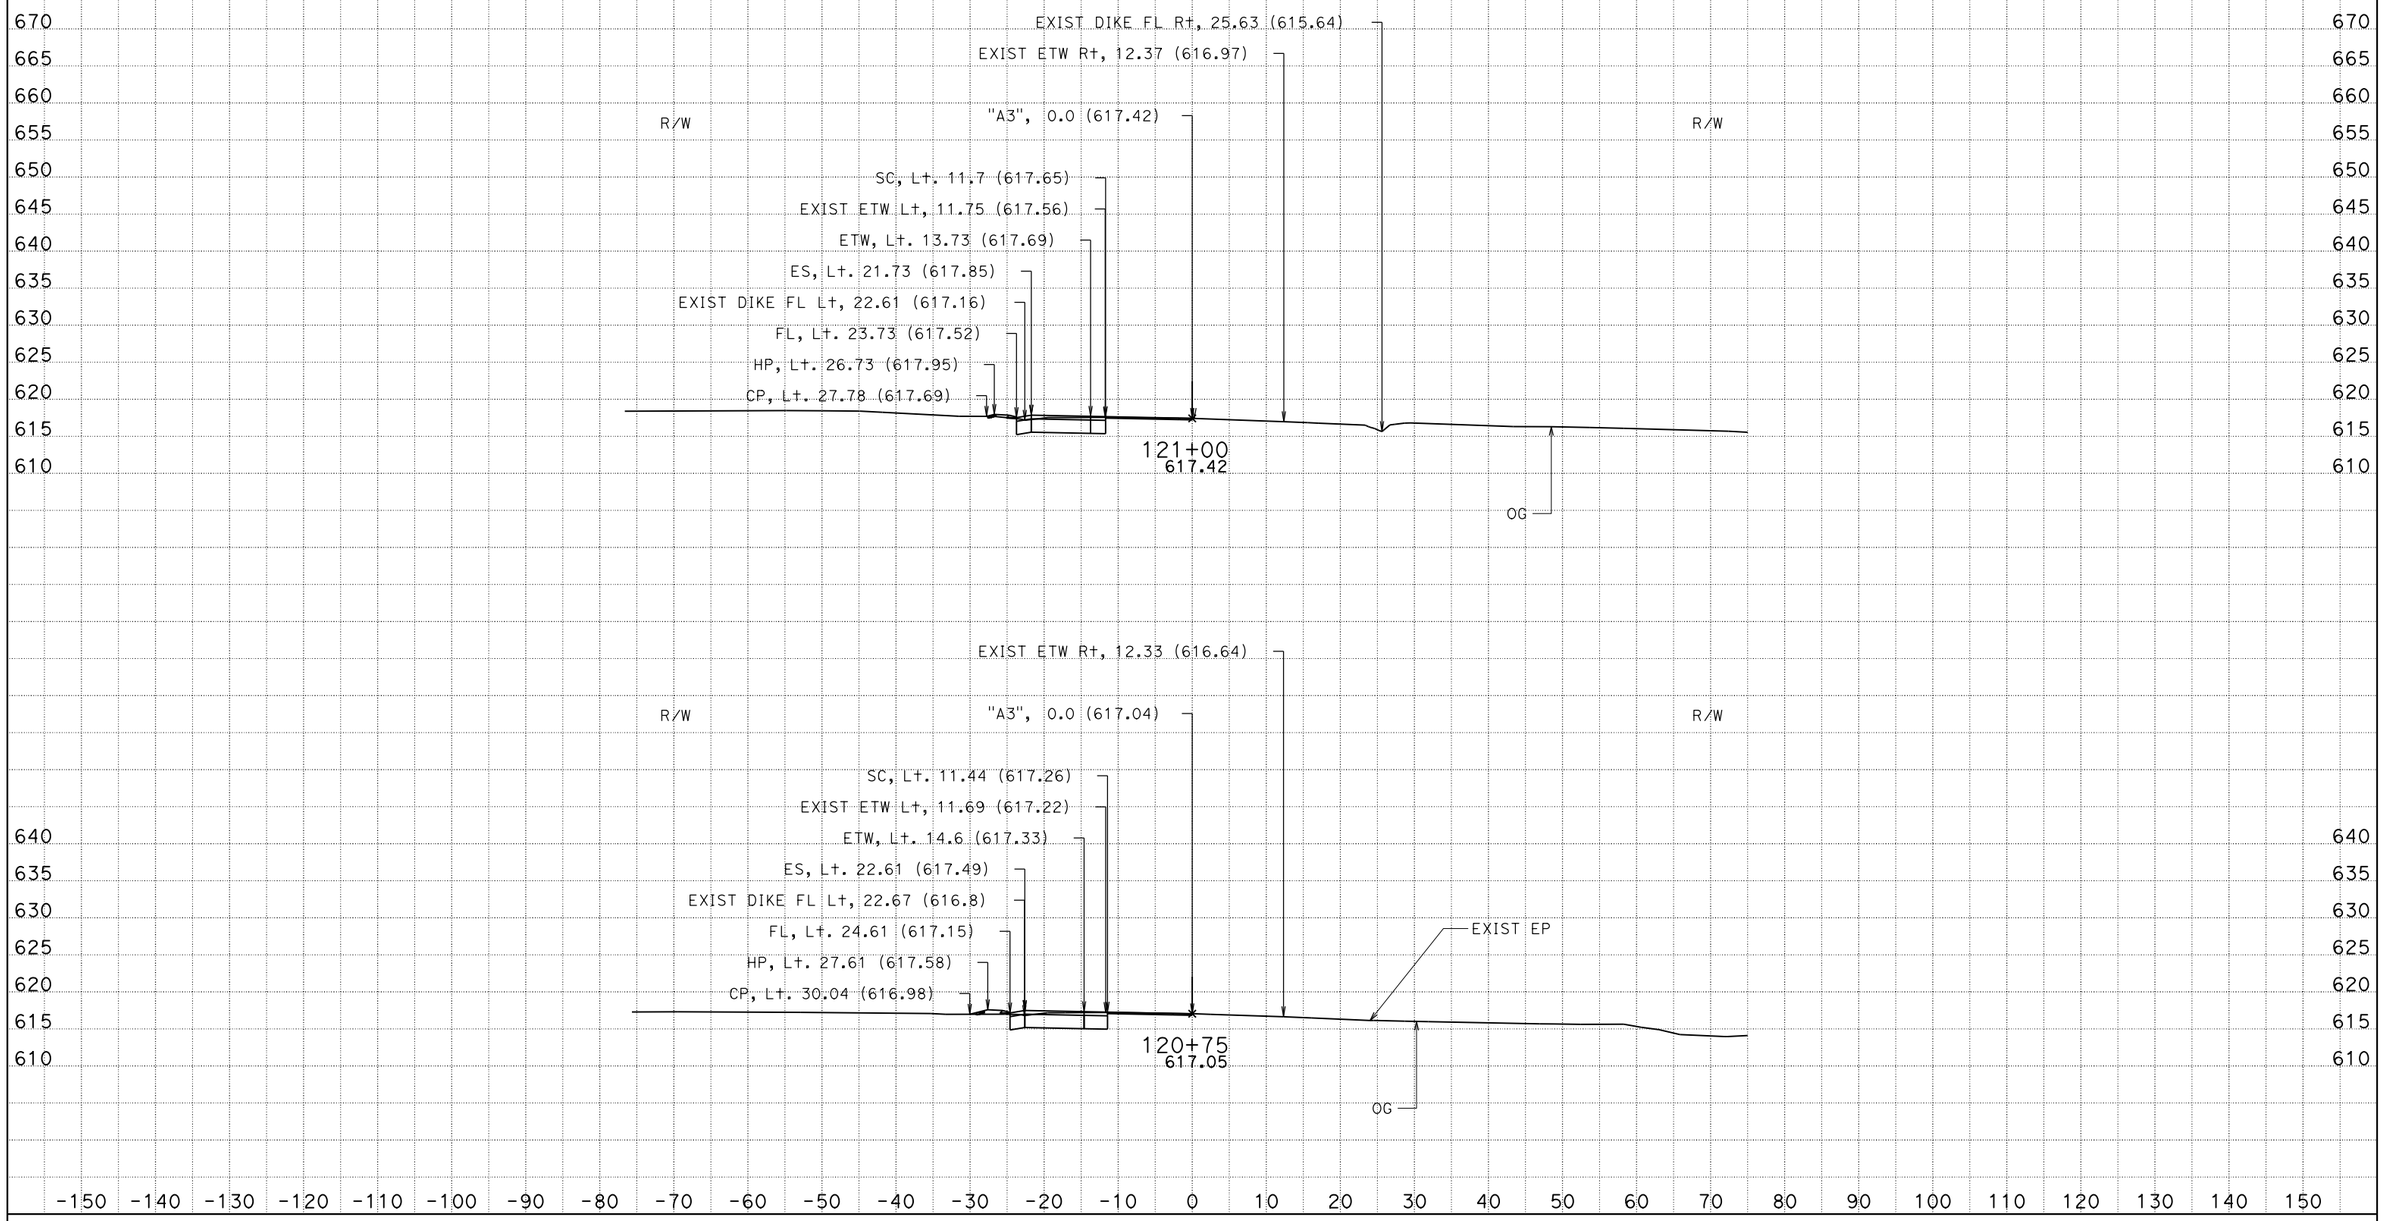

CREATED BY: CT
DATE: 6/4/2013
KC Project: 5120006 File: D:\USERS\projects\5120006\a3_fg_final.ear

CONTRACT: 05-0T9701
DIST/CO/RTE/PM: 05/SB/246/33.2-33.5

SCALE: 1" = 10' Horiz.
1" = 10' Vert.

All Dimensions are US Survey Feet

A3
CROSS SECTIONS
SHEET 56 OF 57