DESIGN STUDY ONLY

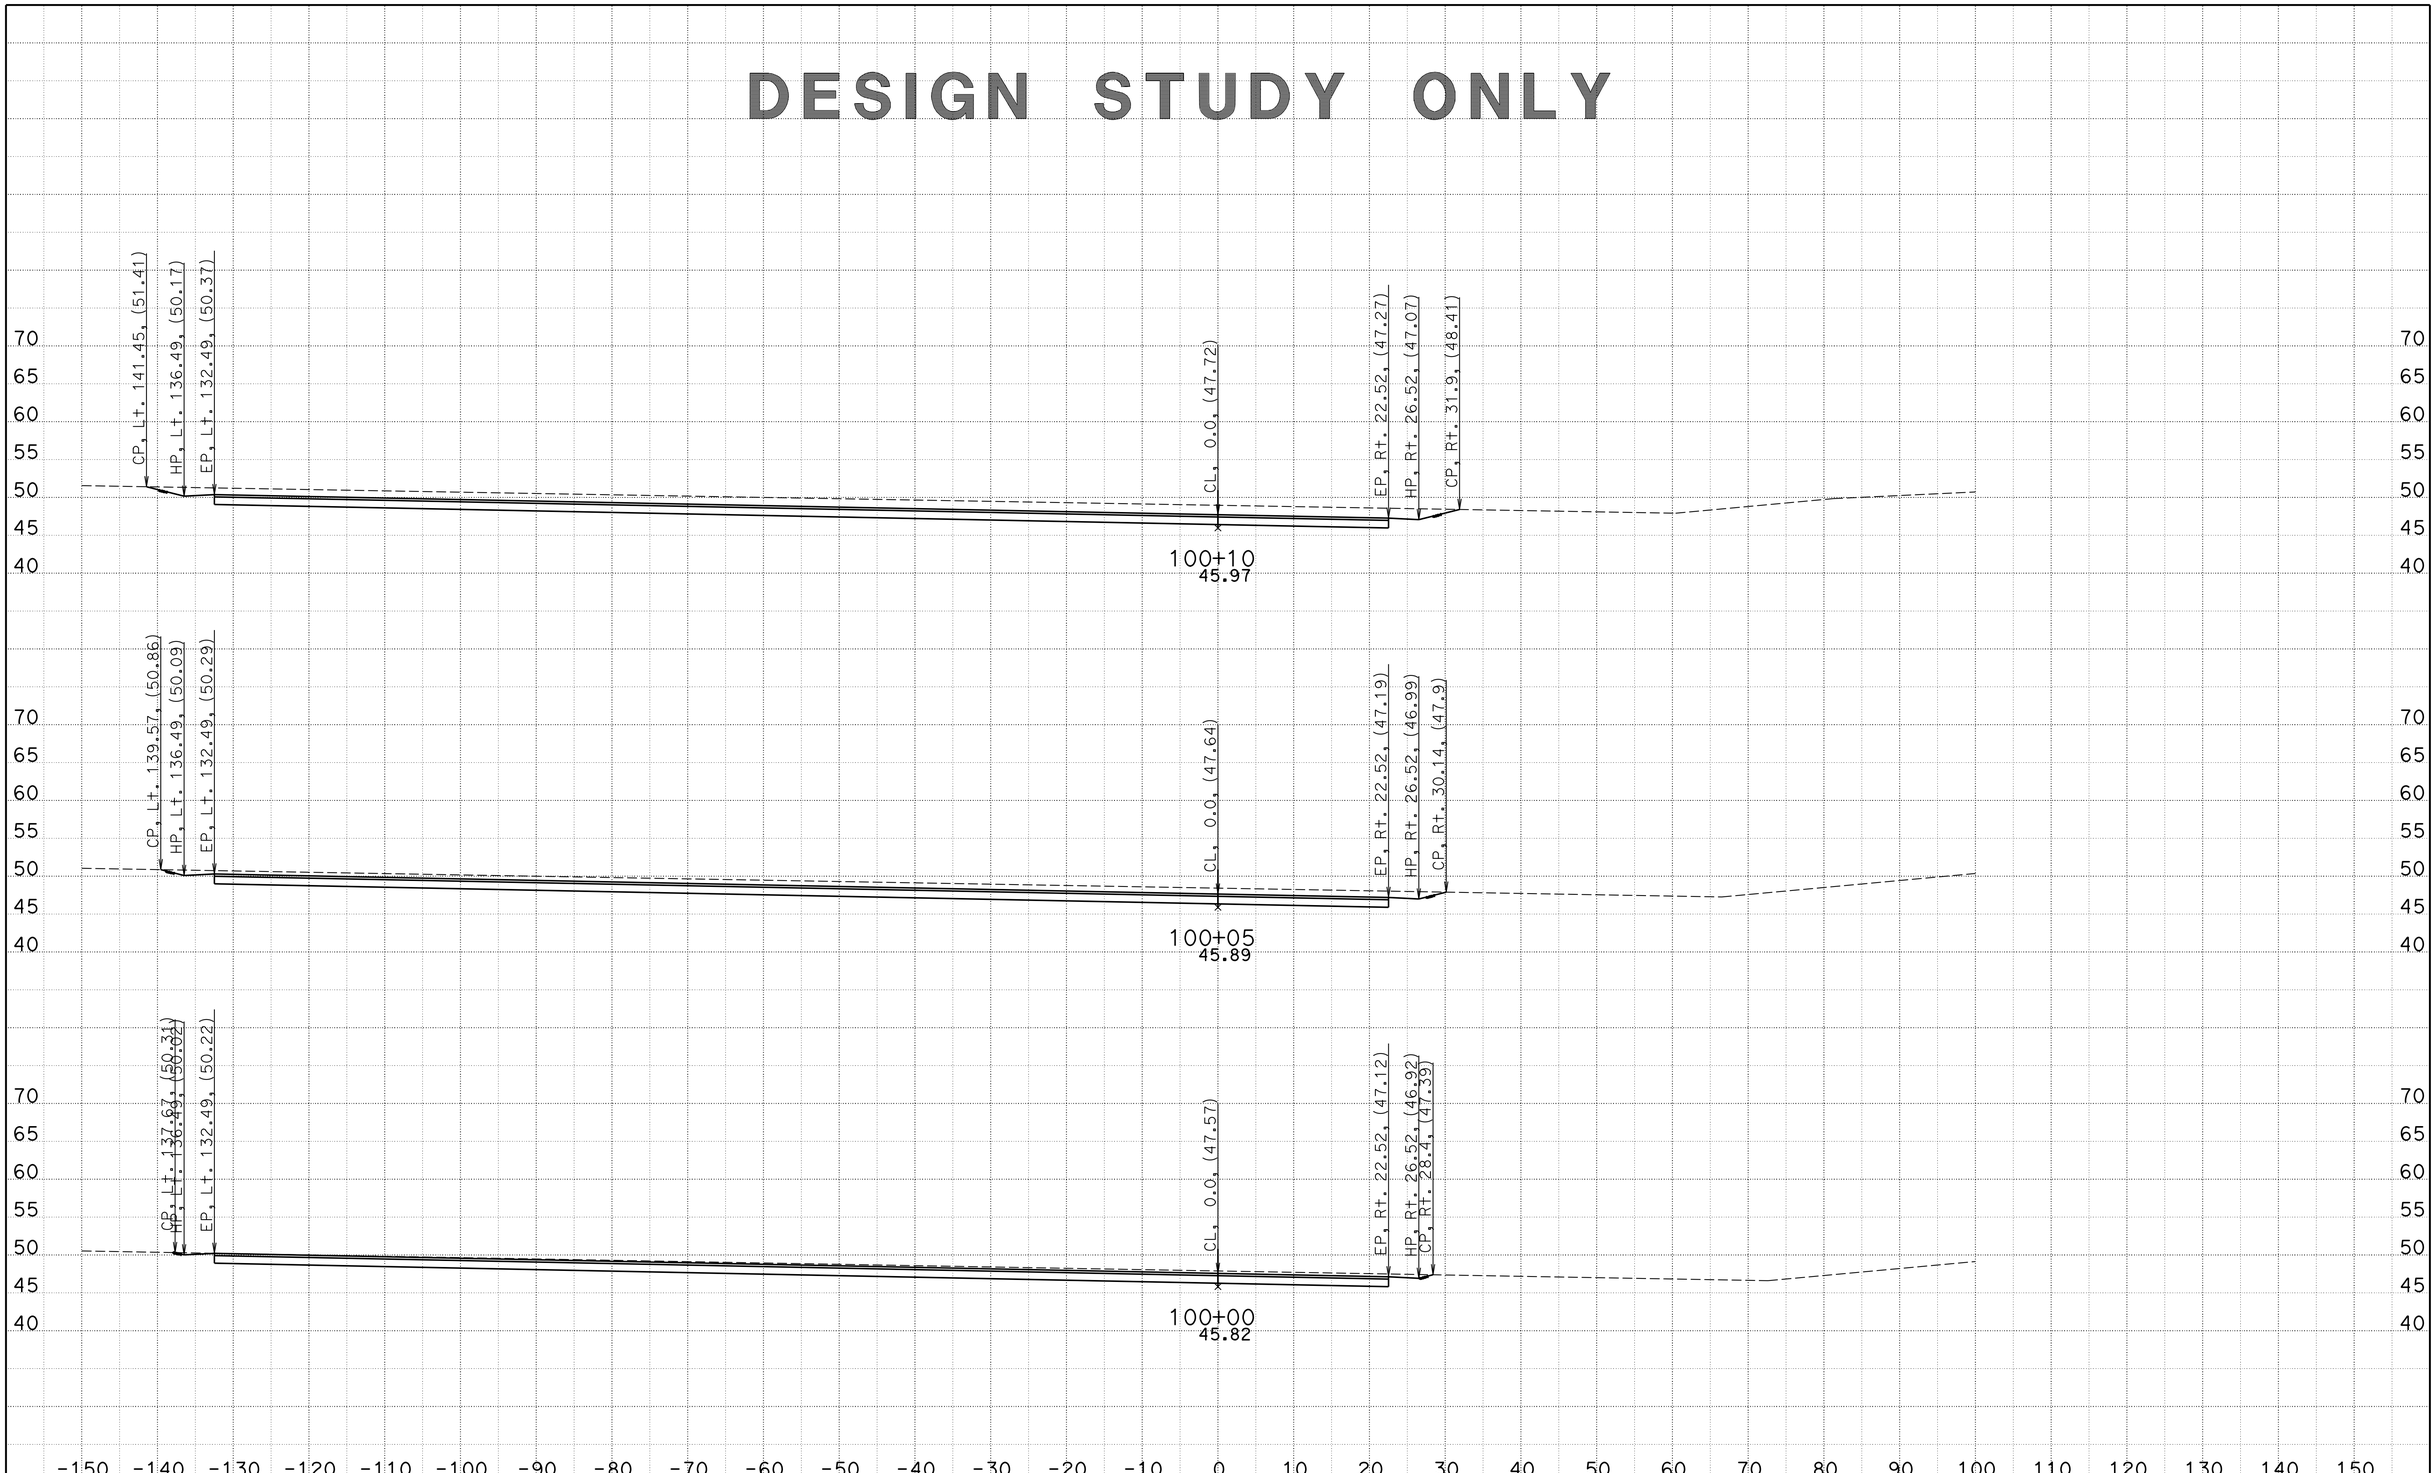

CREATED BY: RR
DATE: 12/10/2014
KC Project: 0024F File: D:\USERS\projects*4F04 PS&E\S1\S1fg.ear

CONTRACT: 05-492801
DIST/CO/RTE/PM: 5/SLO/1/64.0-R66.9
PROJECT ID: 0500000576

SCALE: 1" = 10' Horiz.
1" = 10' Vert.

All Dimensions are US Survey Feet

S1
CROSS SECTIONS
SHEET 1 OF 9

DESIGN STUDY ONLY

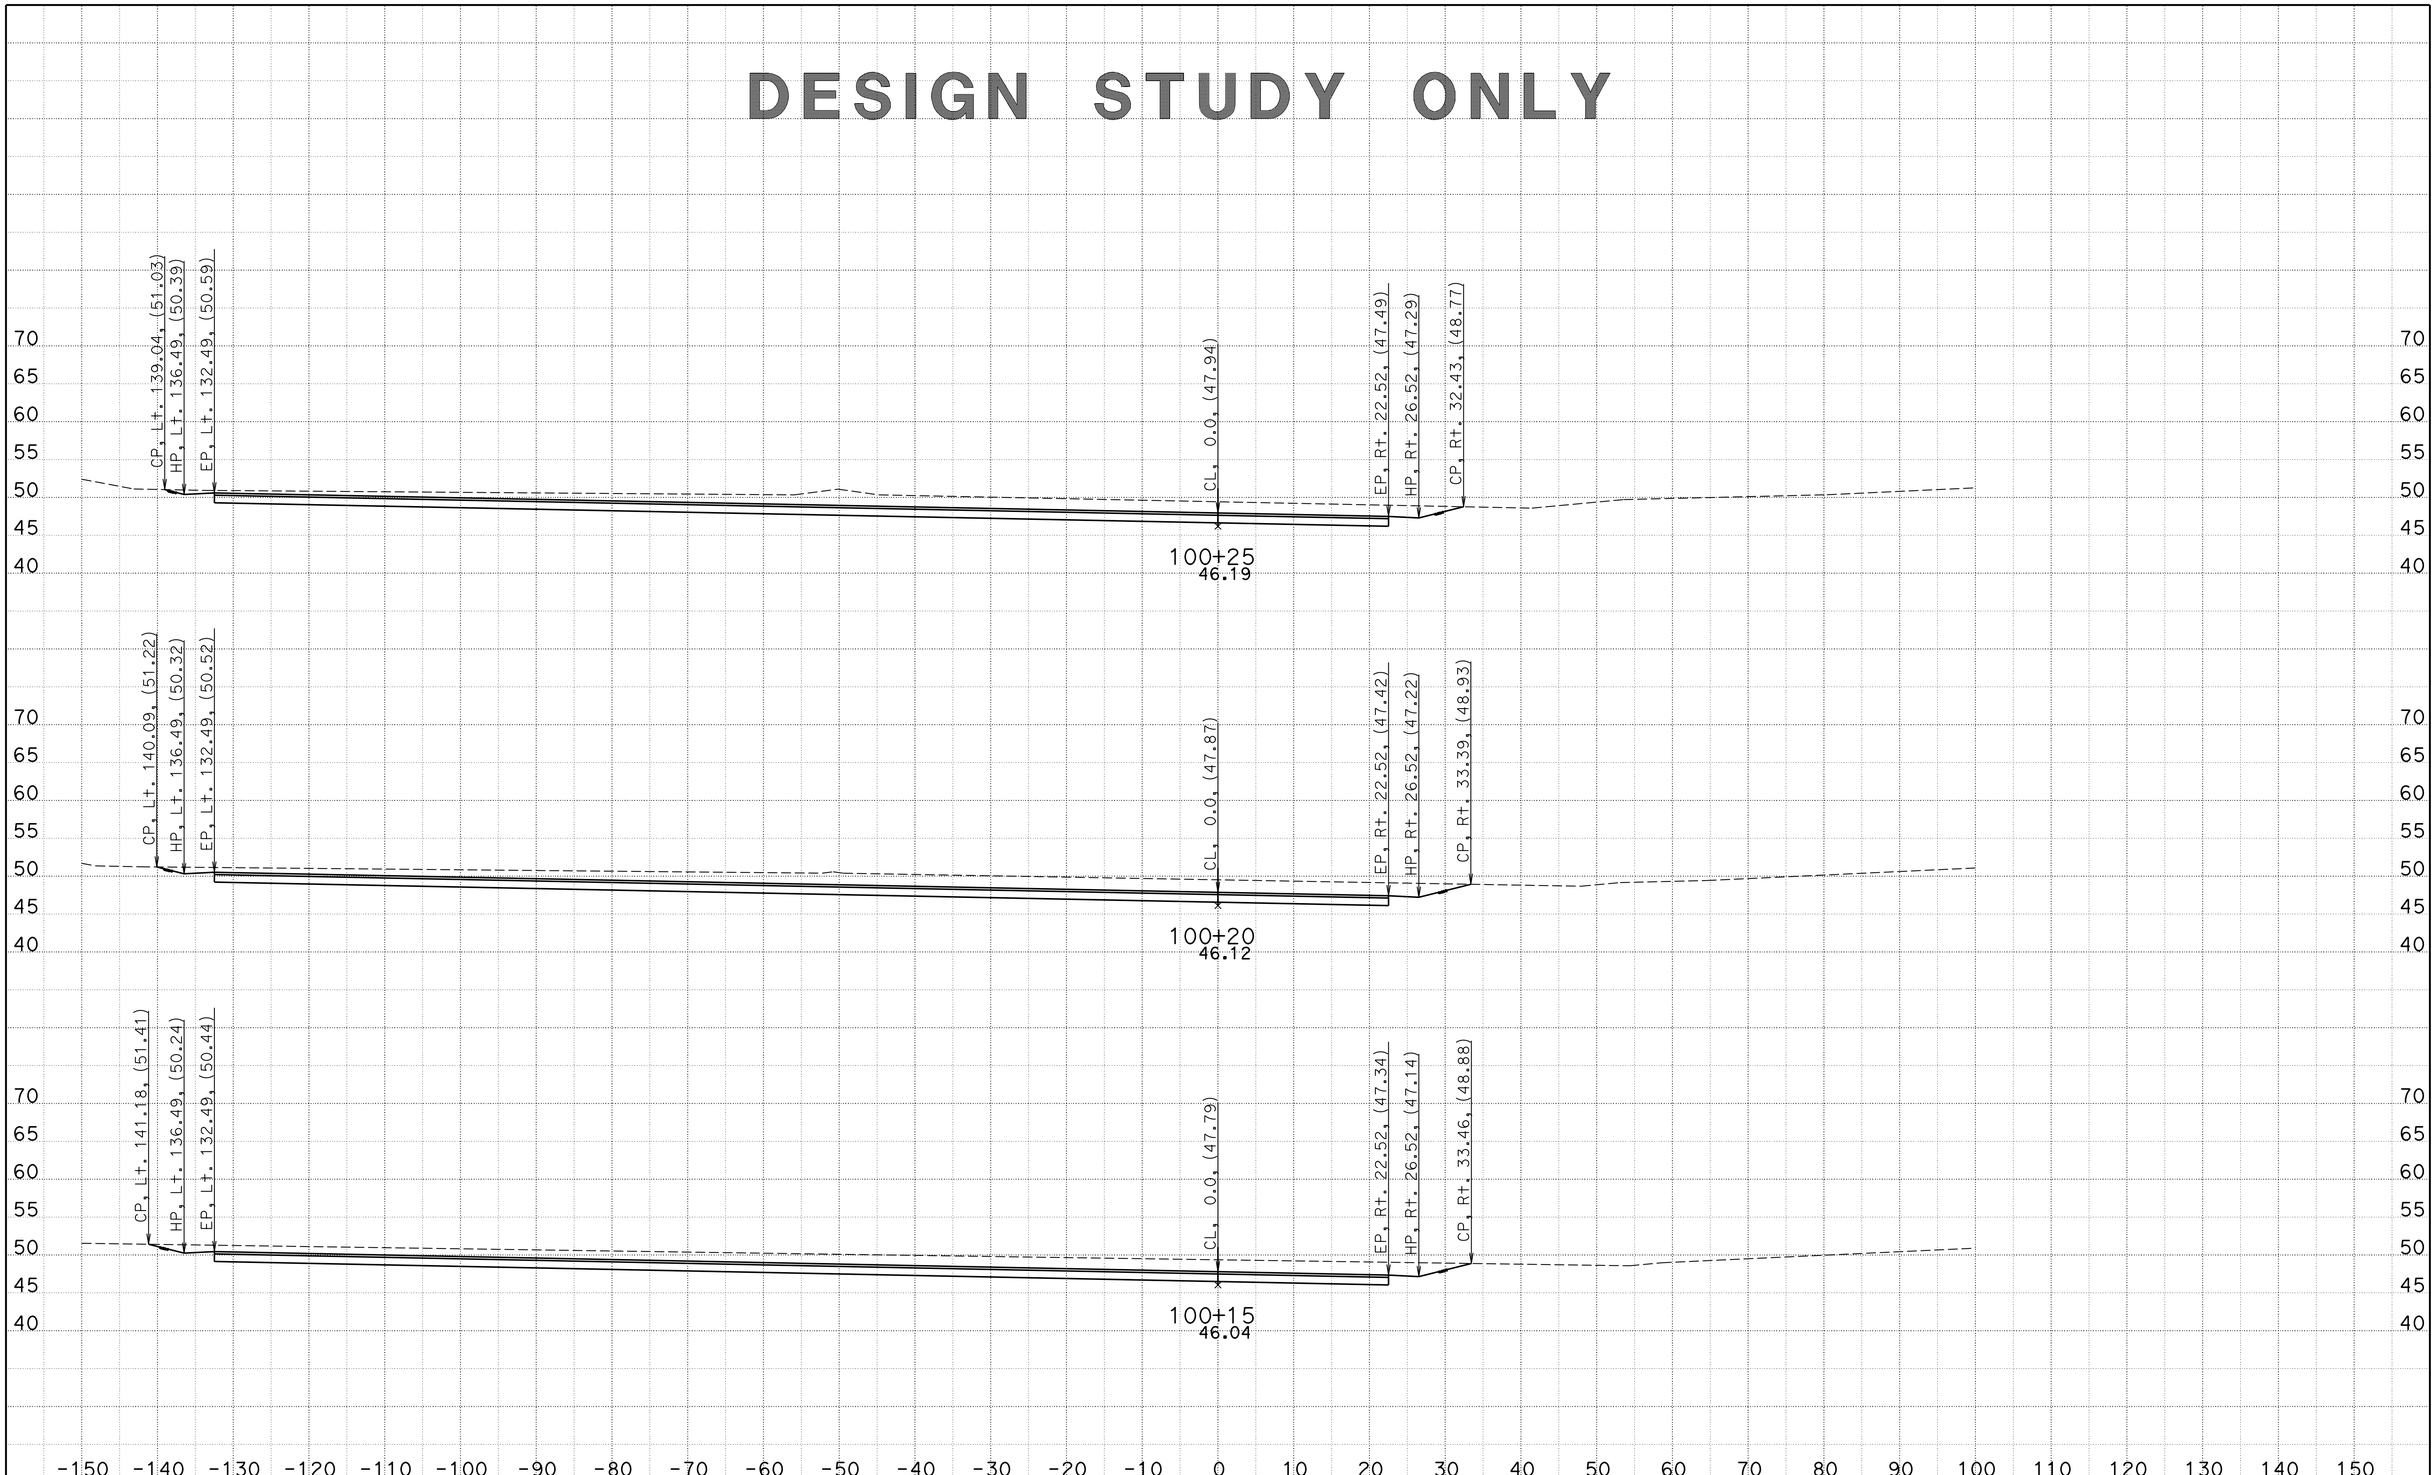

CREATED BY: RR
DATE: 12/10/2014
KC Project: 0024F File: D:\USERS\projects*4F04 PS&E\S1\S1fg.ear

CONTRACT: 05-492801
DIST/CO/RTE/PM: 5/SLO/1/64.0-R66.9
PROJECT ID: 0500000576

SCALE: 1" = 10' Horiz.
1" = 10' Vert.

All Dimensions are US Survey Feet

S1
CROSS SECTIONS
SHEET 2 OF 9

DESIGN STUDY ONLY

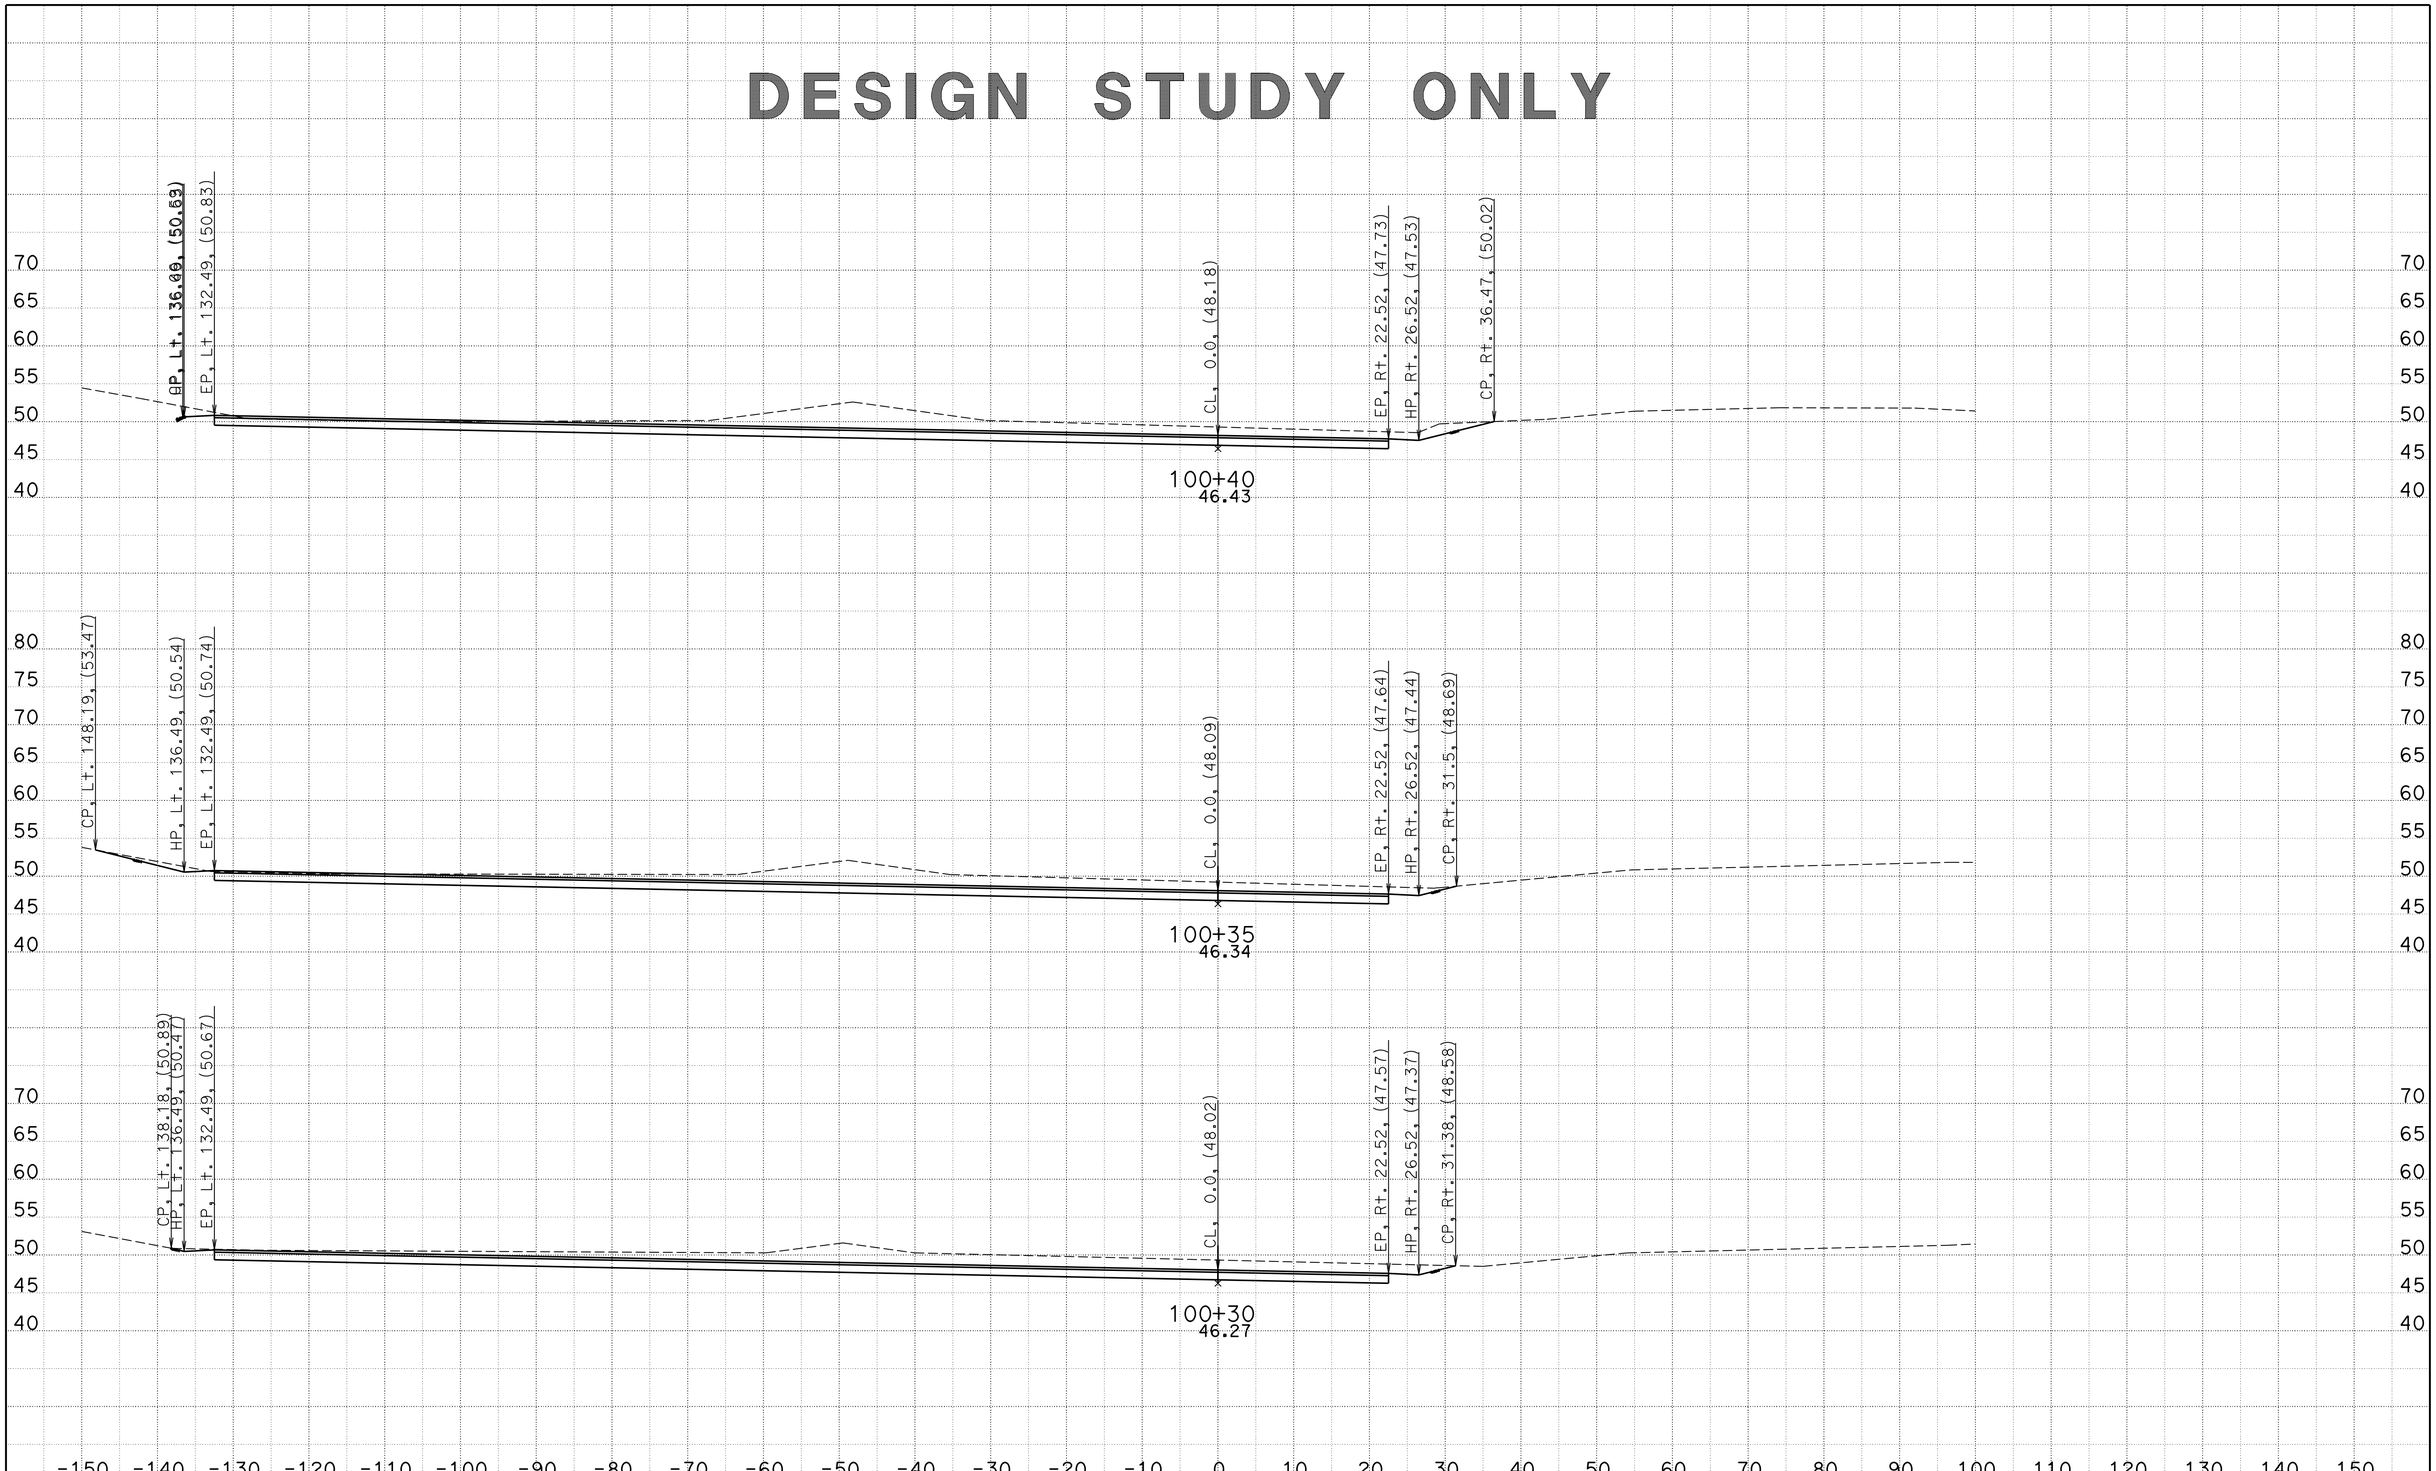

CREATED BY: RR
DATE: 12/10/2014
KC Project: 0024F File: D:\USERS\projects*4F04 PS&E\S1\S1fg.ear

CONTRACT: 05-492801
DIST/CO/RTE/PM: 5/SLO/1/64.0-R66.9
PROJECT ID: 0500000576

SCALE: 1" = 10' Horiz.
1" = 10' Vert.

All Dimensions are US Survey Feet

S1
CROSS SECTIONS
SHEET 3 OF 9

DESIGN STUDY ONLY

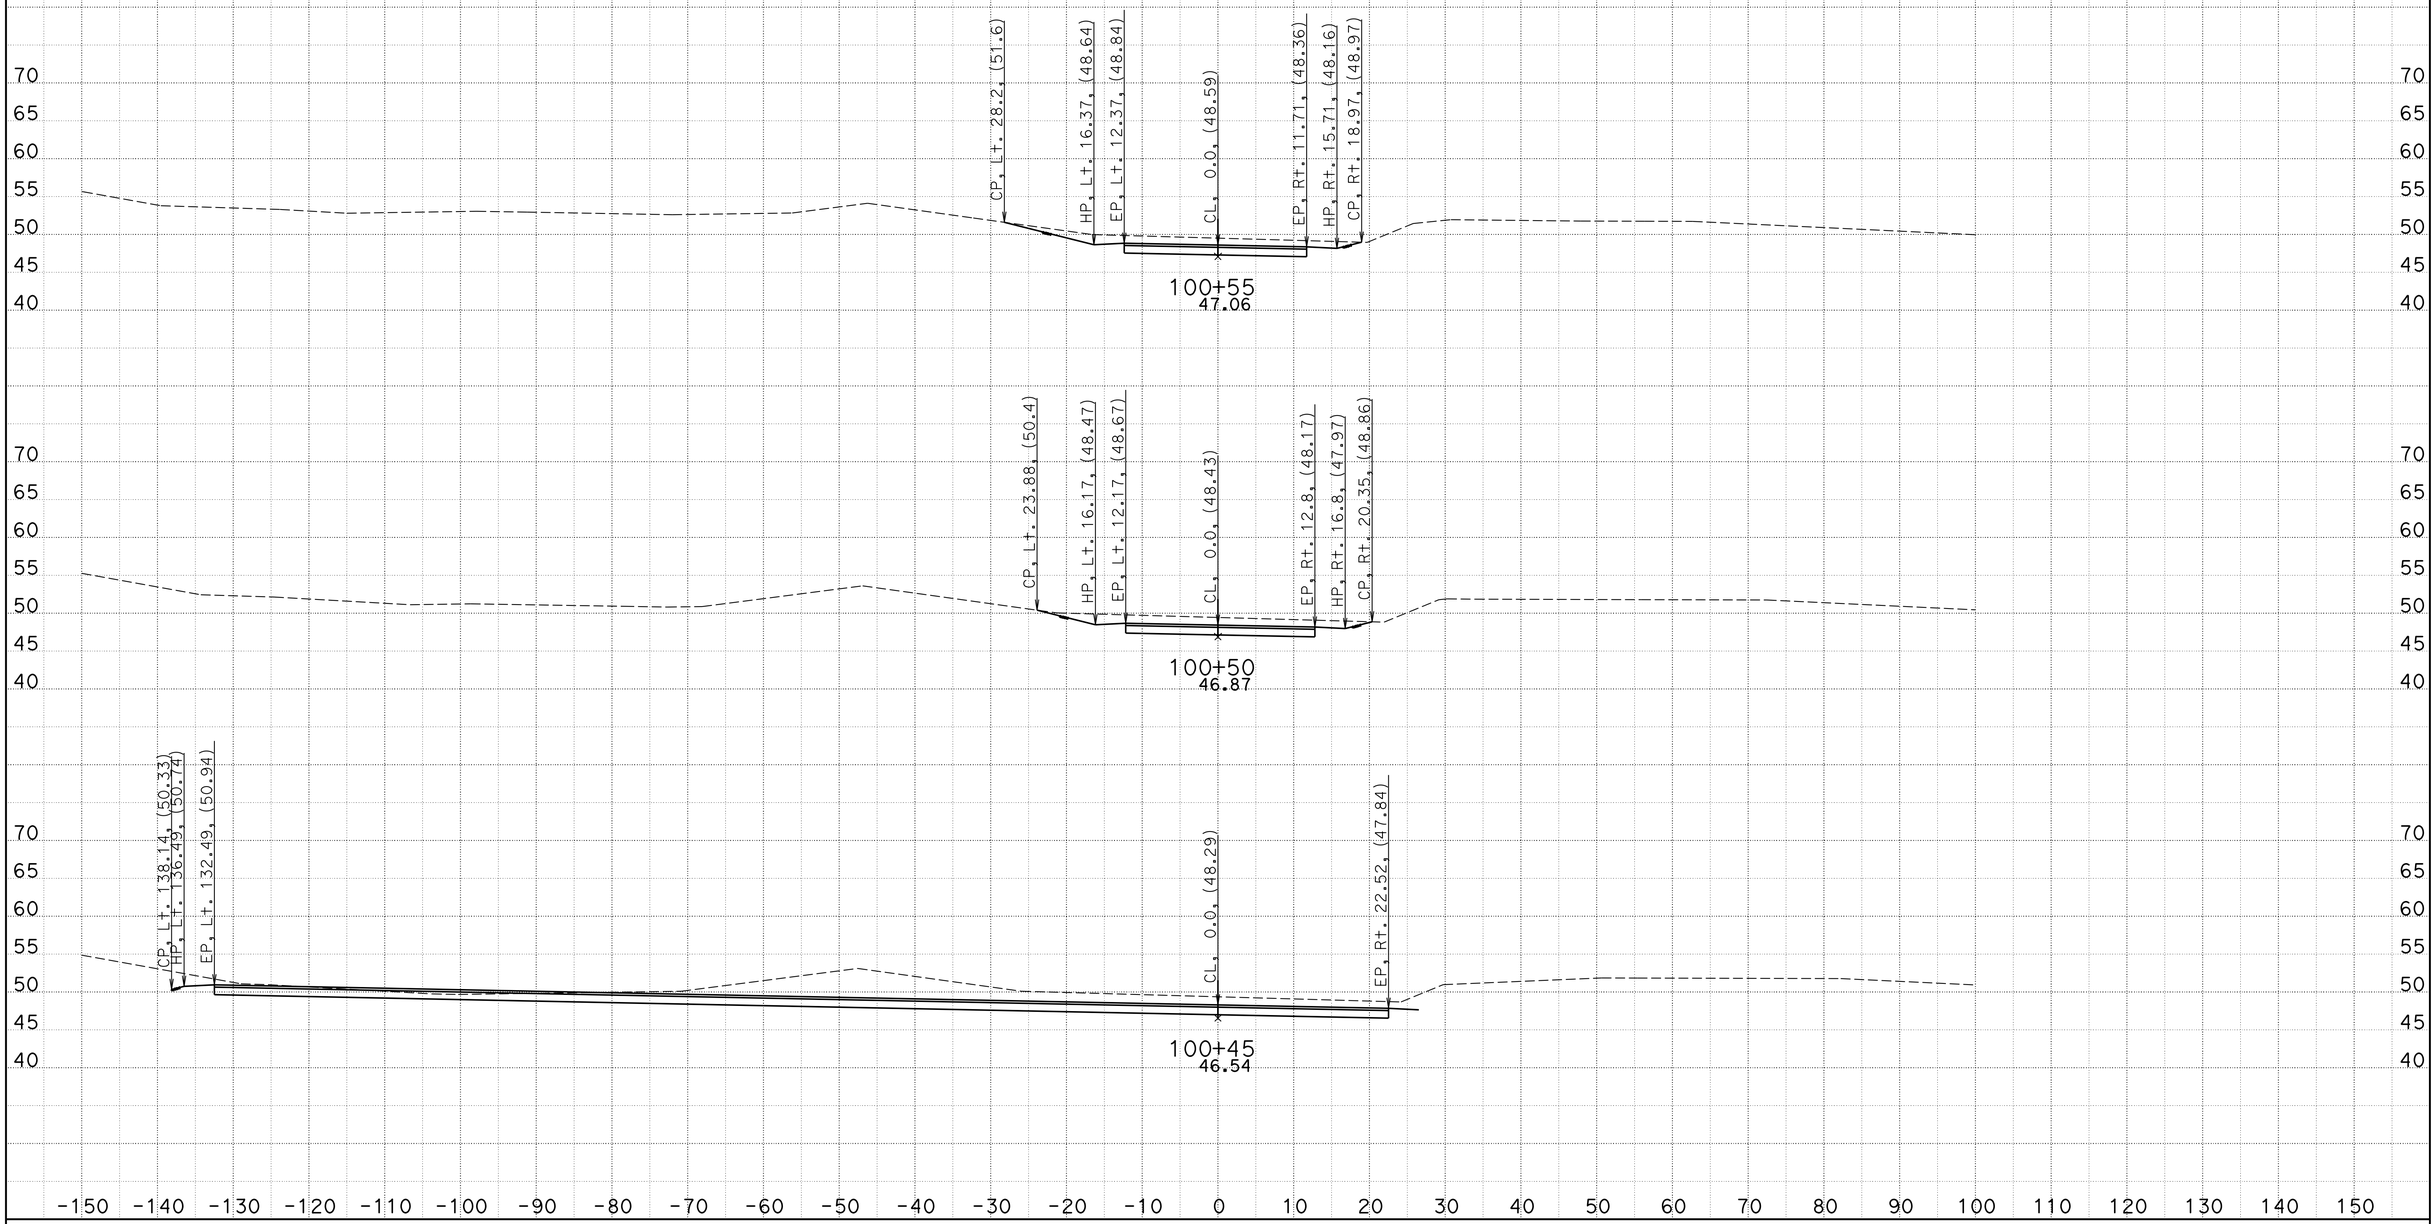

CREATED BY: RR
DATE: 12/10/2014
KC Project: 0024F File: D:\USERS\projects*4F04 PS&E\S1\S1fg.ear

CONTRACT: 05-492801
DIST/CO/RTE/PM: 5/SLO/1/64.0-R66.9
PROJECT ID: 0500000576

SCALE: 1" = 10' Horiz.
1" = 10' Vert.

All Dimensions are US Survey Feet

S1
CROSS SECTIONS
SHEET 4 OF 9

DESIGN STUDY ONLY

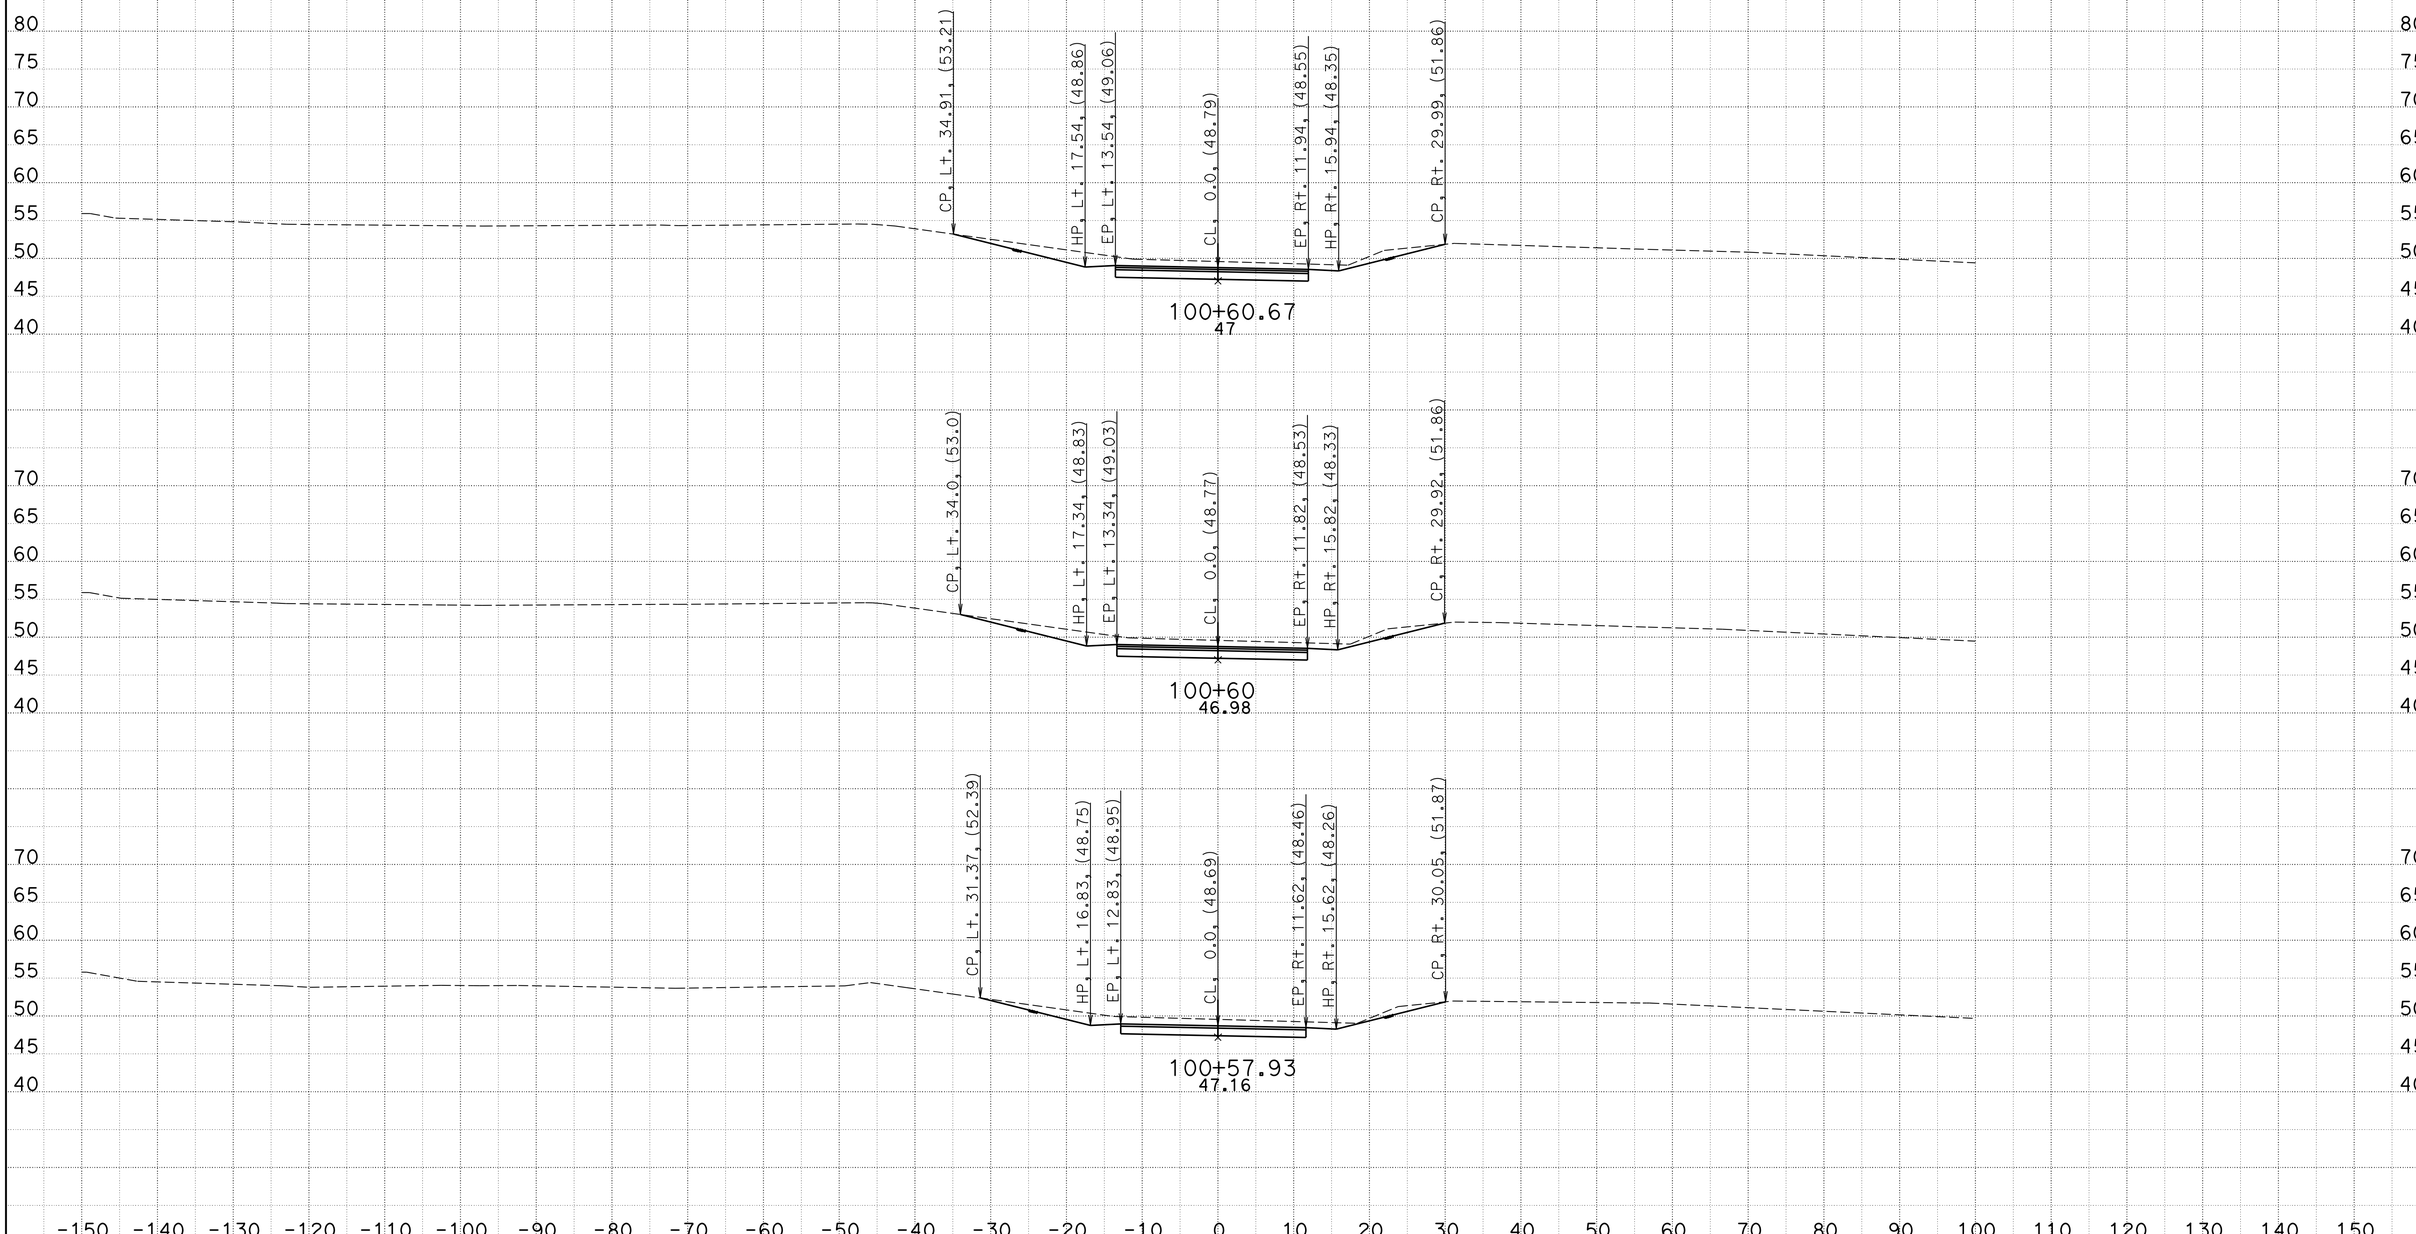

CREATED BY: RR
DATE: 12/10/2014
KC Project: 0024F File: D:\USERS\projects*4F04 PS&E\S1\S1fg.ear

CONTRACT: 05-492801
DIST/CO/RTE/PM: 5/SLO/1/64.0-R66.9
PROJECT ID: 0500000576

SCALE: 1" = 10' Horiz.
1" = 10' Vert.

All Dimensions are US Survey Feet

S1
CROSS SECTIONS
SHEET 5 OF 9

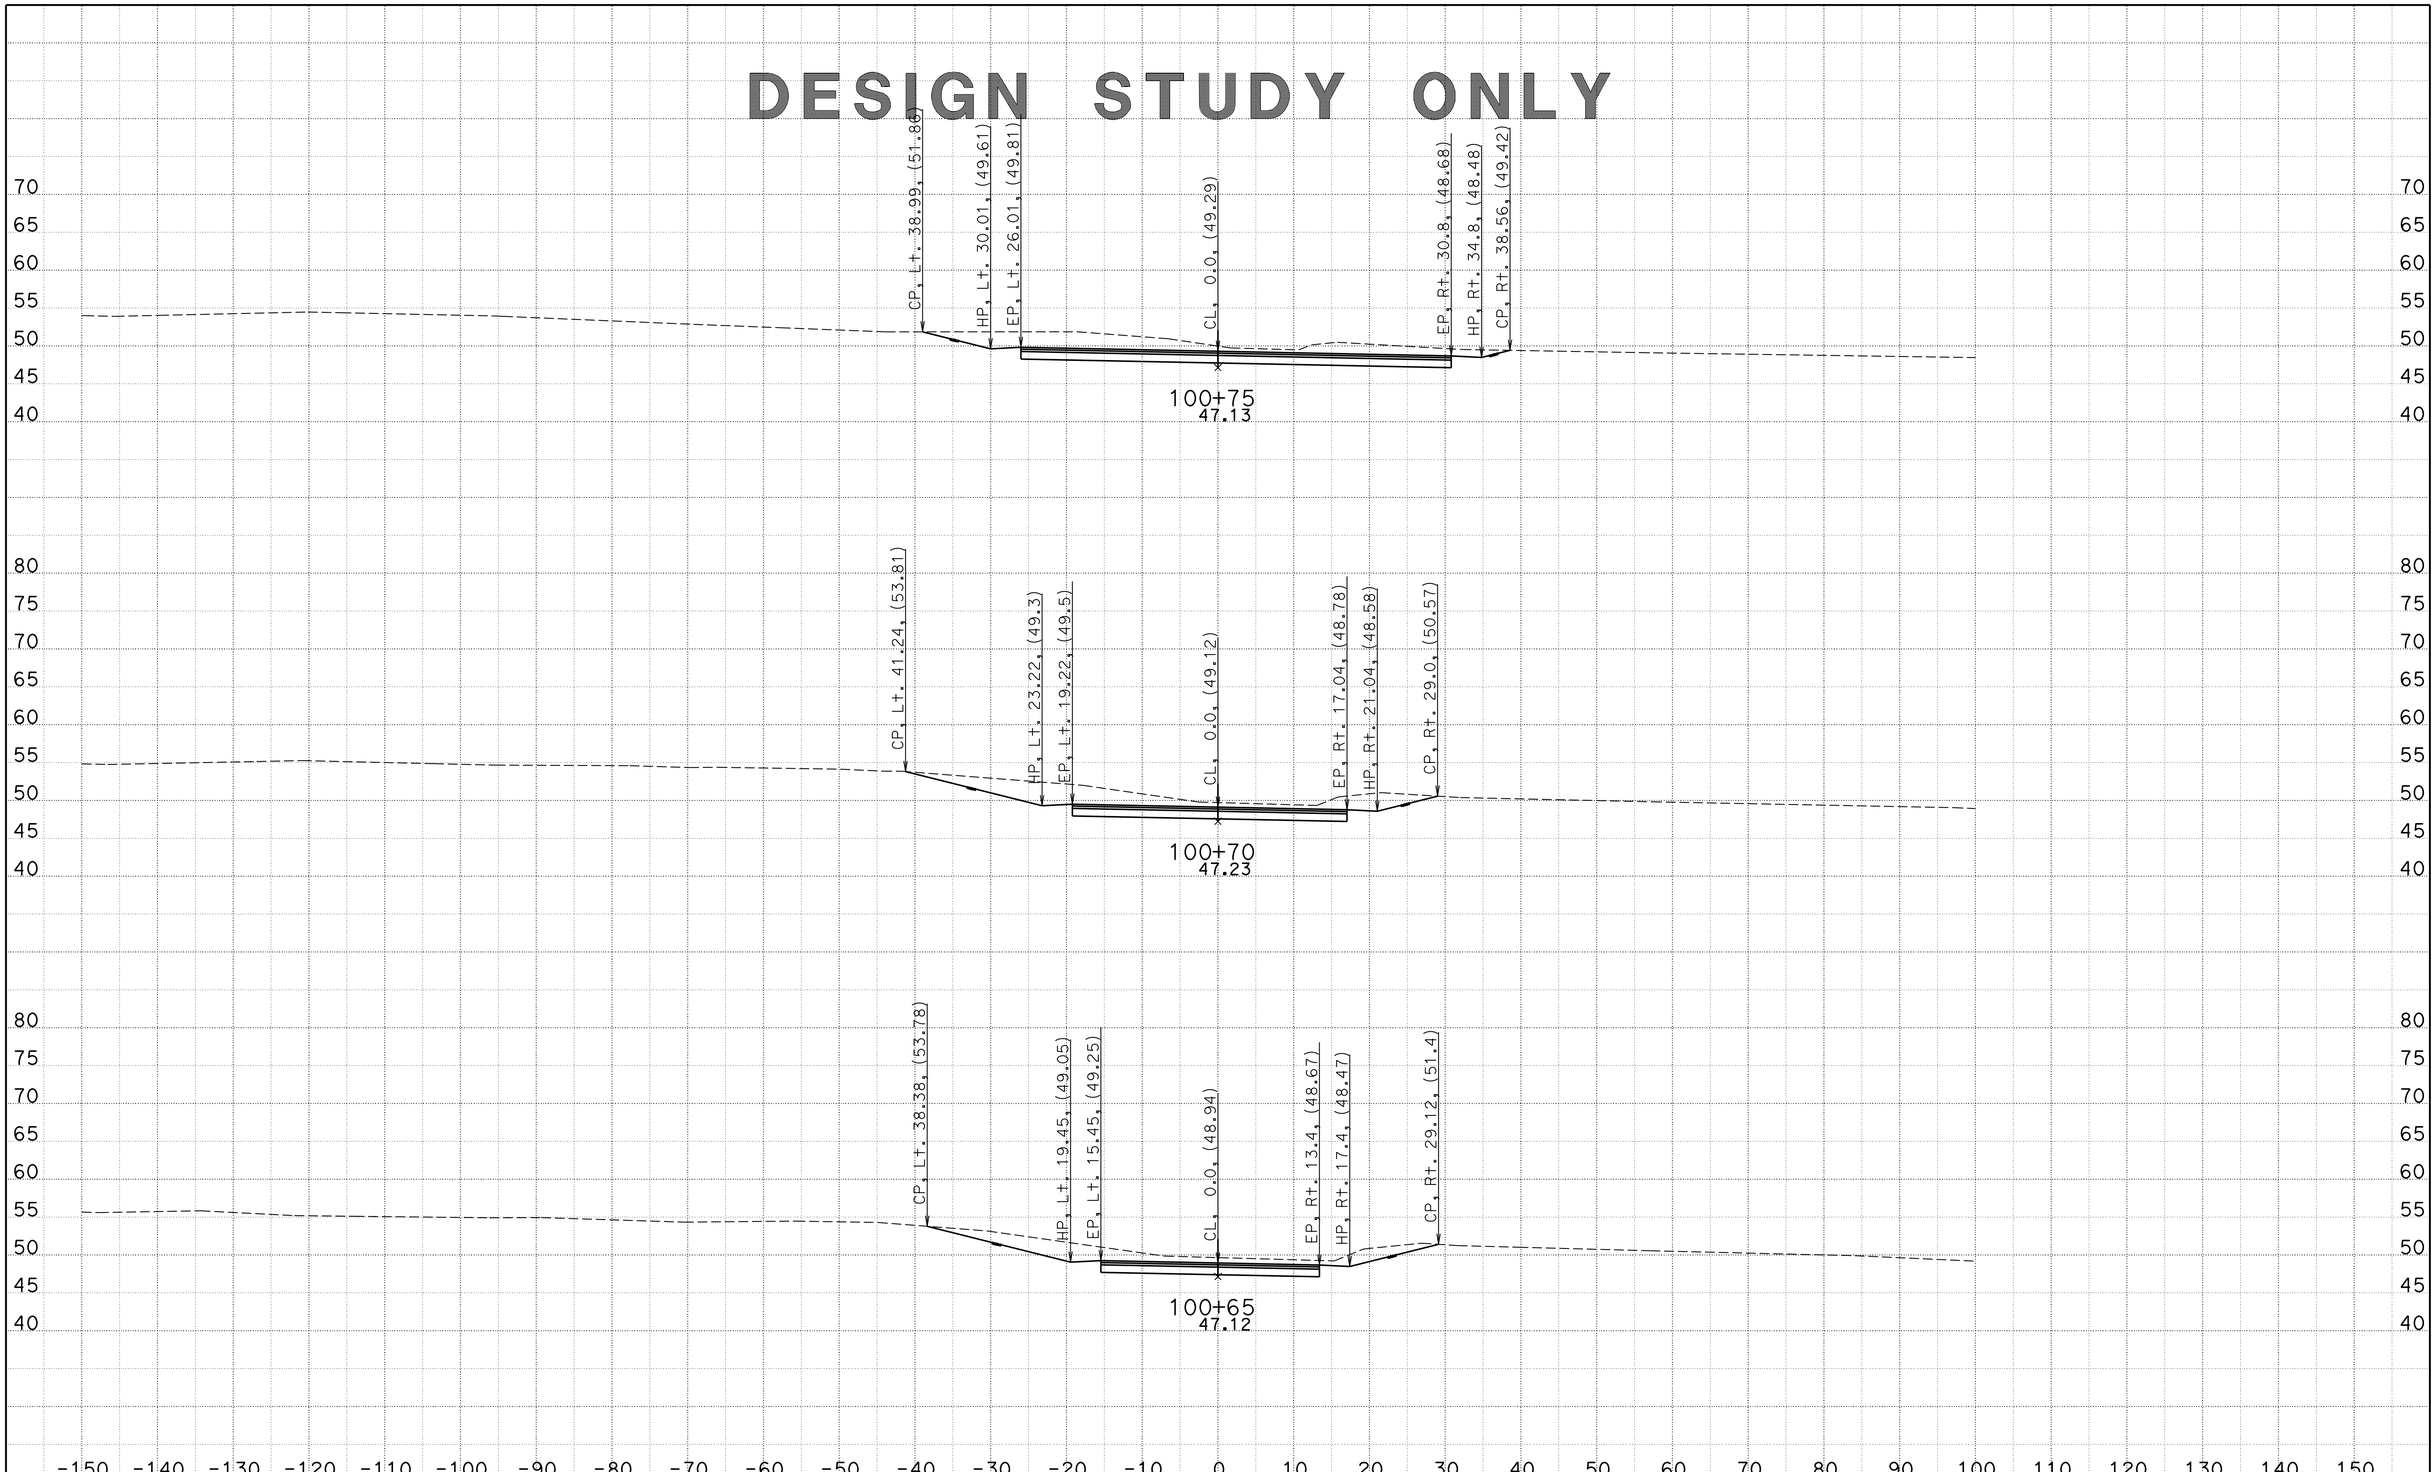

CREATED BY: RR
DATE: 12/10/2014
KC Project: 0024F File: D:\USERS\projects*4F04 PS&E\S1\S1fg.ear

CONTRACT: 05-492801
DIST/CO/RTE/PM: 5/SLO/1/64.0-R66.9
PROJECT ID: 0500000576

SCALE: 1" = 10' Horiz.
1" = 10' Vert.

All Dimensions are US Survey Feet

S1
CROSS SECTIONS
SHEET 6 OF 9

DESIGN STUDY ONLY

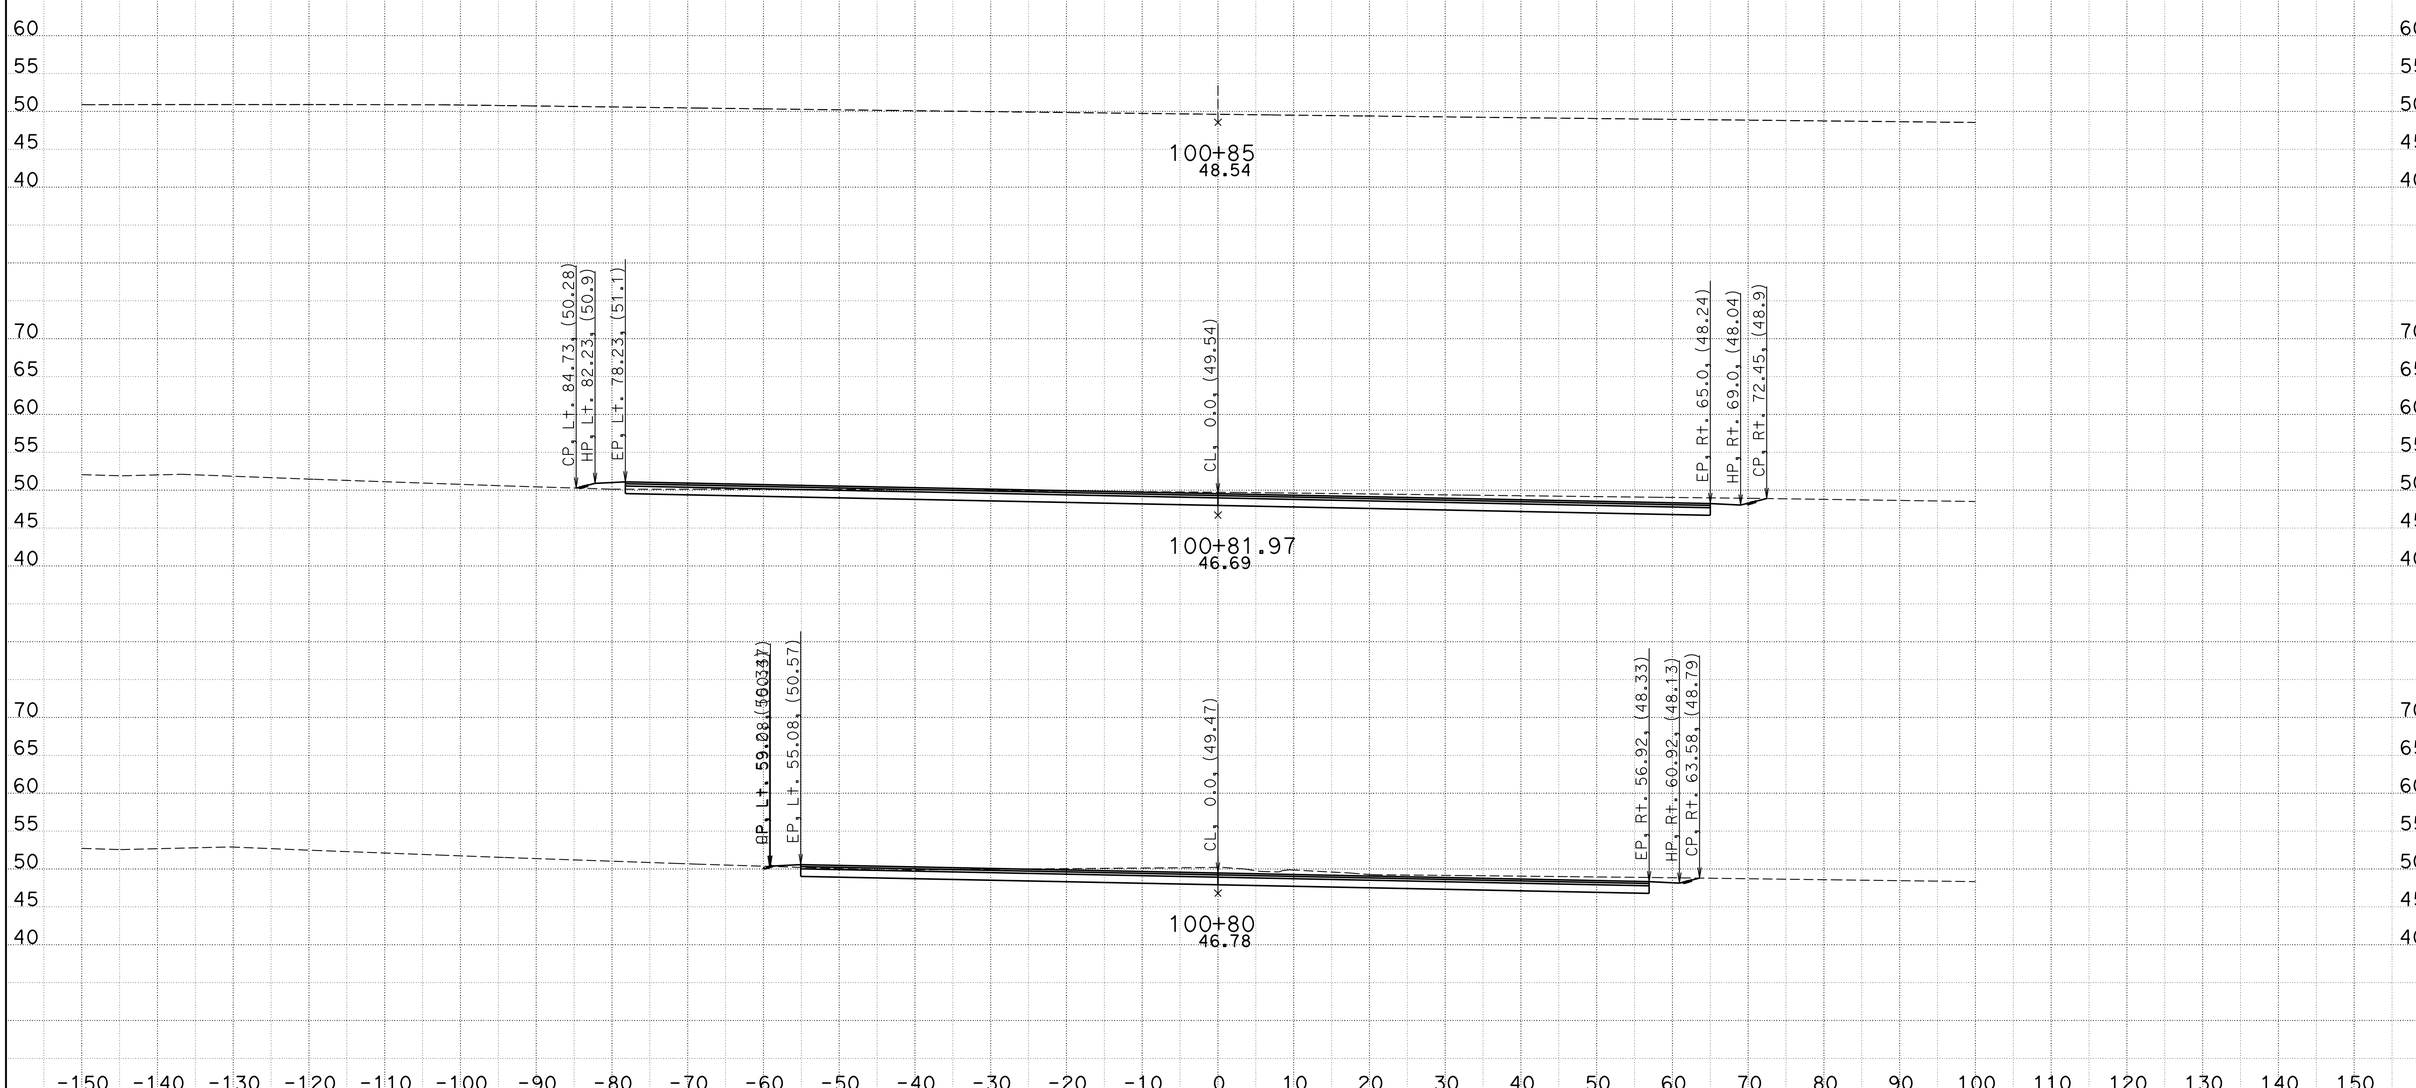

CREATED BY: RR
DATE: 12/10/2014
KC Project: 0024F File: D:\USERS\projects*4F04 PS&E\S1\S1fg.ear

CONTRACT: 05-492801
DIST/CO/RTE/PM: 5/SLO/1/64.0-R66.9
PROJECT ID: 0500000576

SCALE: 1" = 10' Horiz.
1" = 10' Vert.

All Dimensions are US Survey Feet

S1
CROSS SECTIONS
SHEET 7 OF 9

DESIGN STUDY ONLY

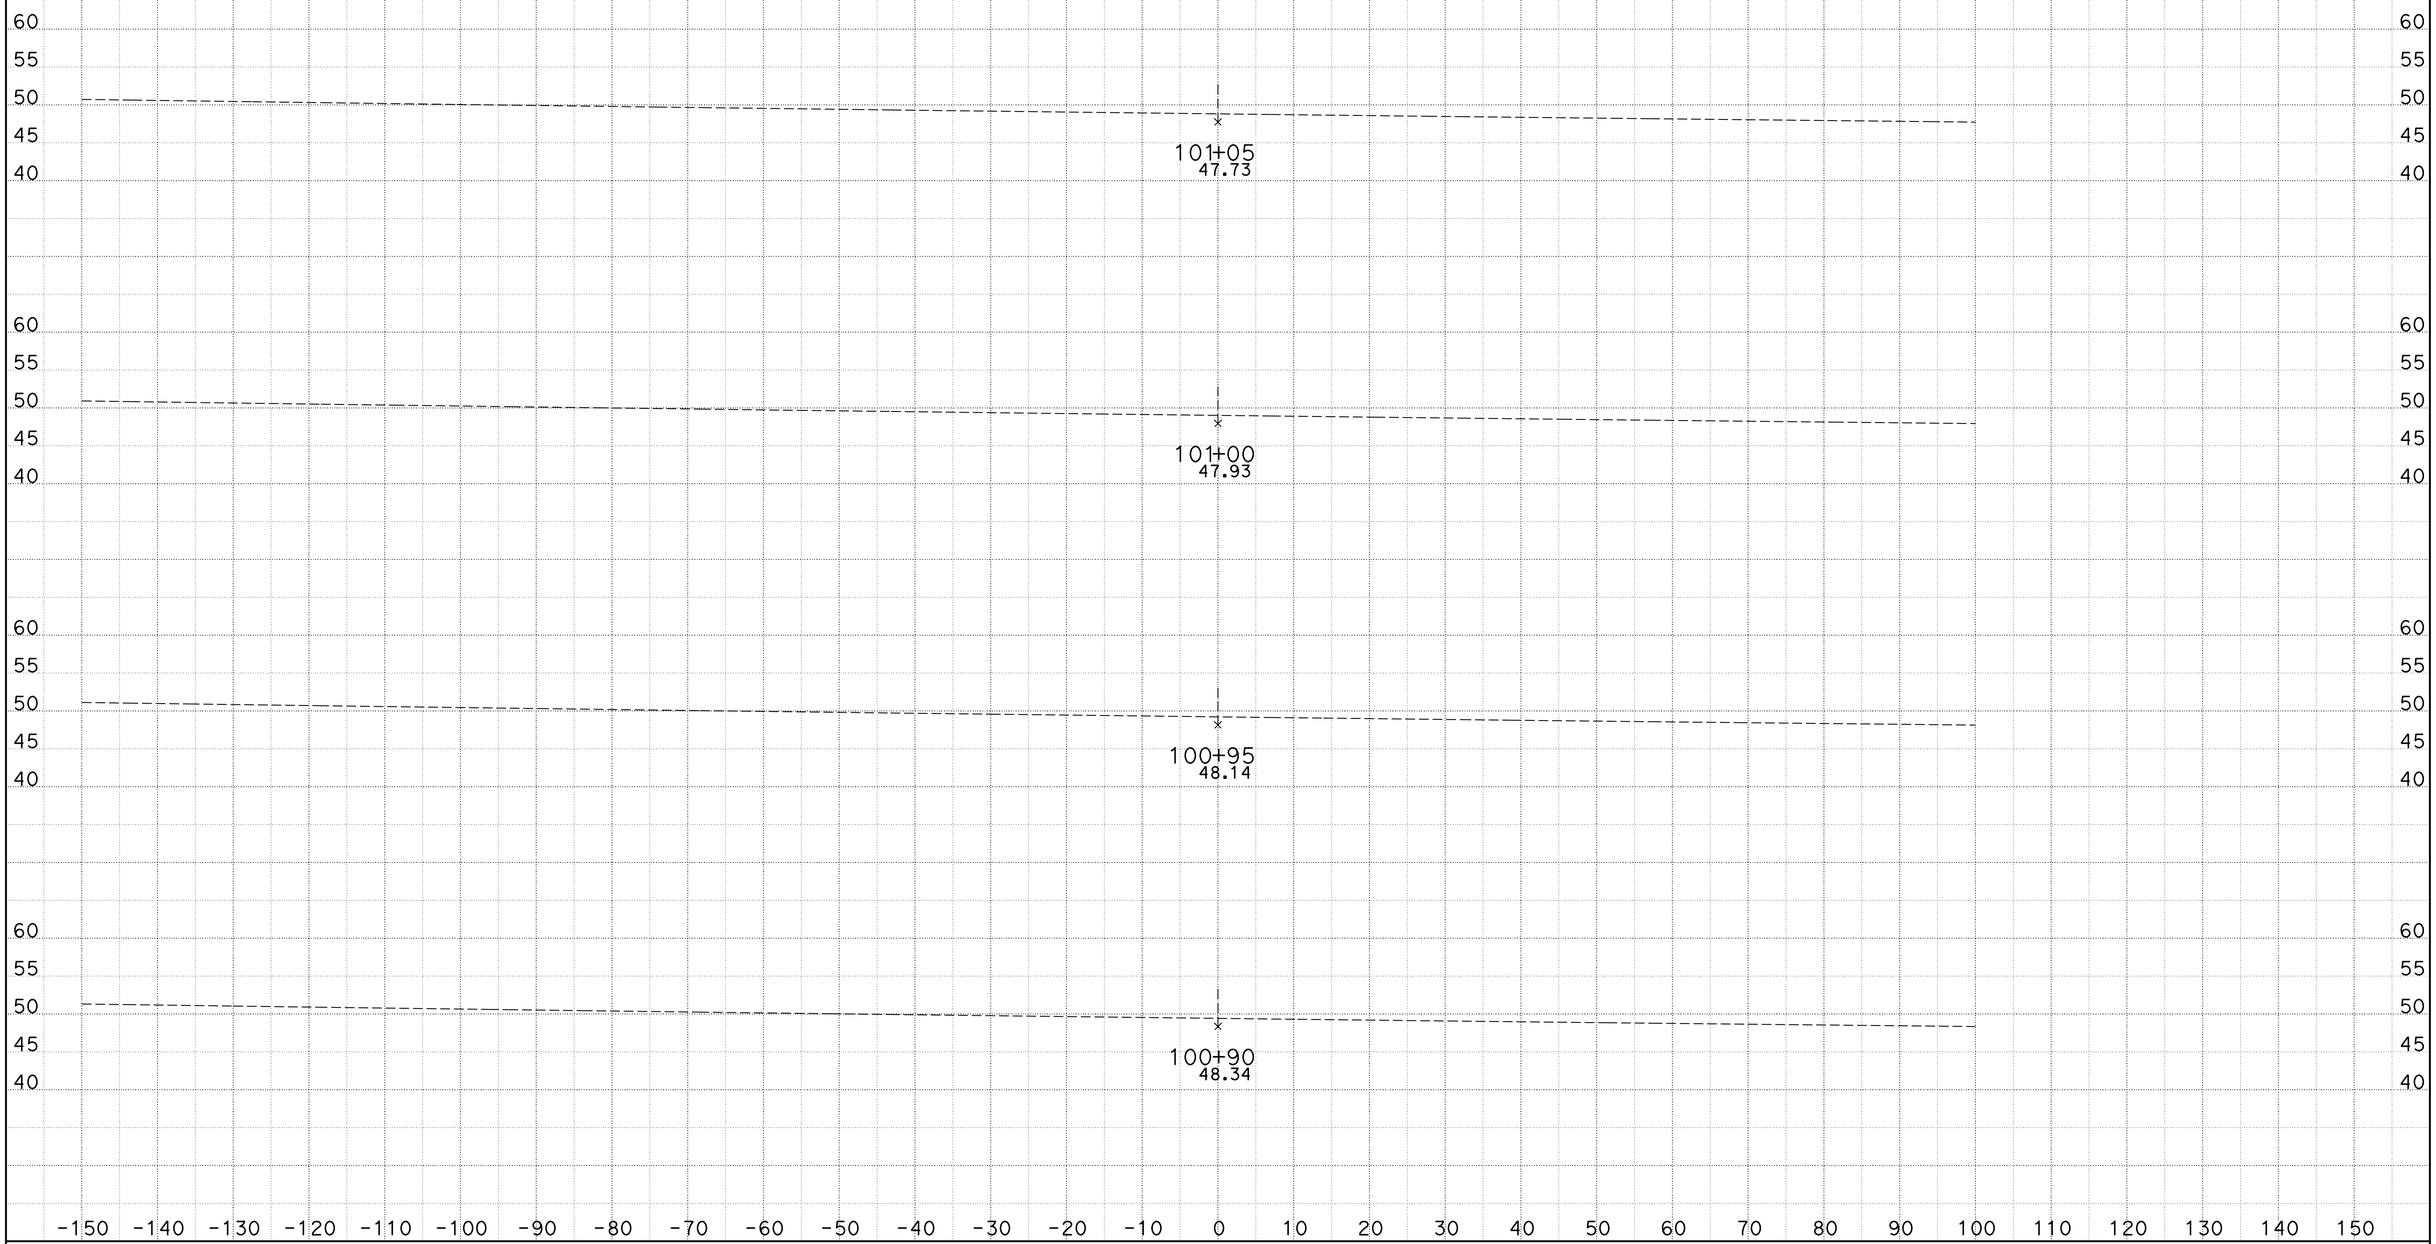

CREATED BY: RR
DATE: 12/10/2014
KC Project: 0024F File: D:\USERS\projects*4F04 PS&E\S1\S1fg.ear

CONTRACT: 05-492801
DIST/CO/RTE/PM: 5/SLO/1/64.0-R66.9
PROJECT ID: 0500000576

SCALE: 1" = 10' Horiz.
1" = 10' Vert.

All Dimensions are US Survey Feet

S1
CROSS SECTIONS
SHEET 8 OF 9

DESIGN STUDY ONLY

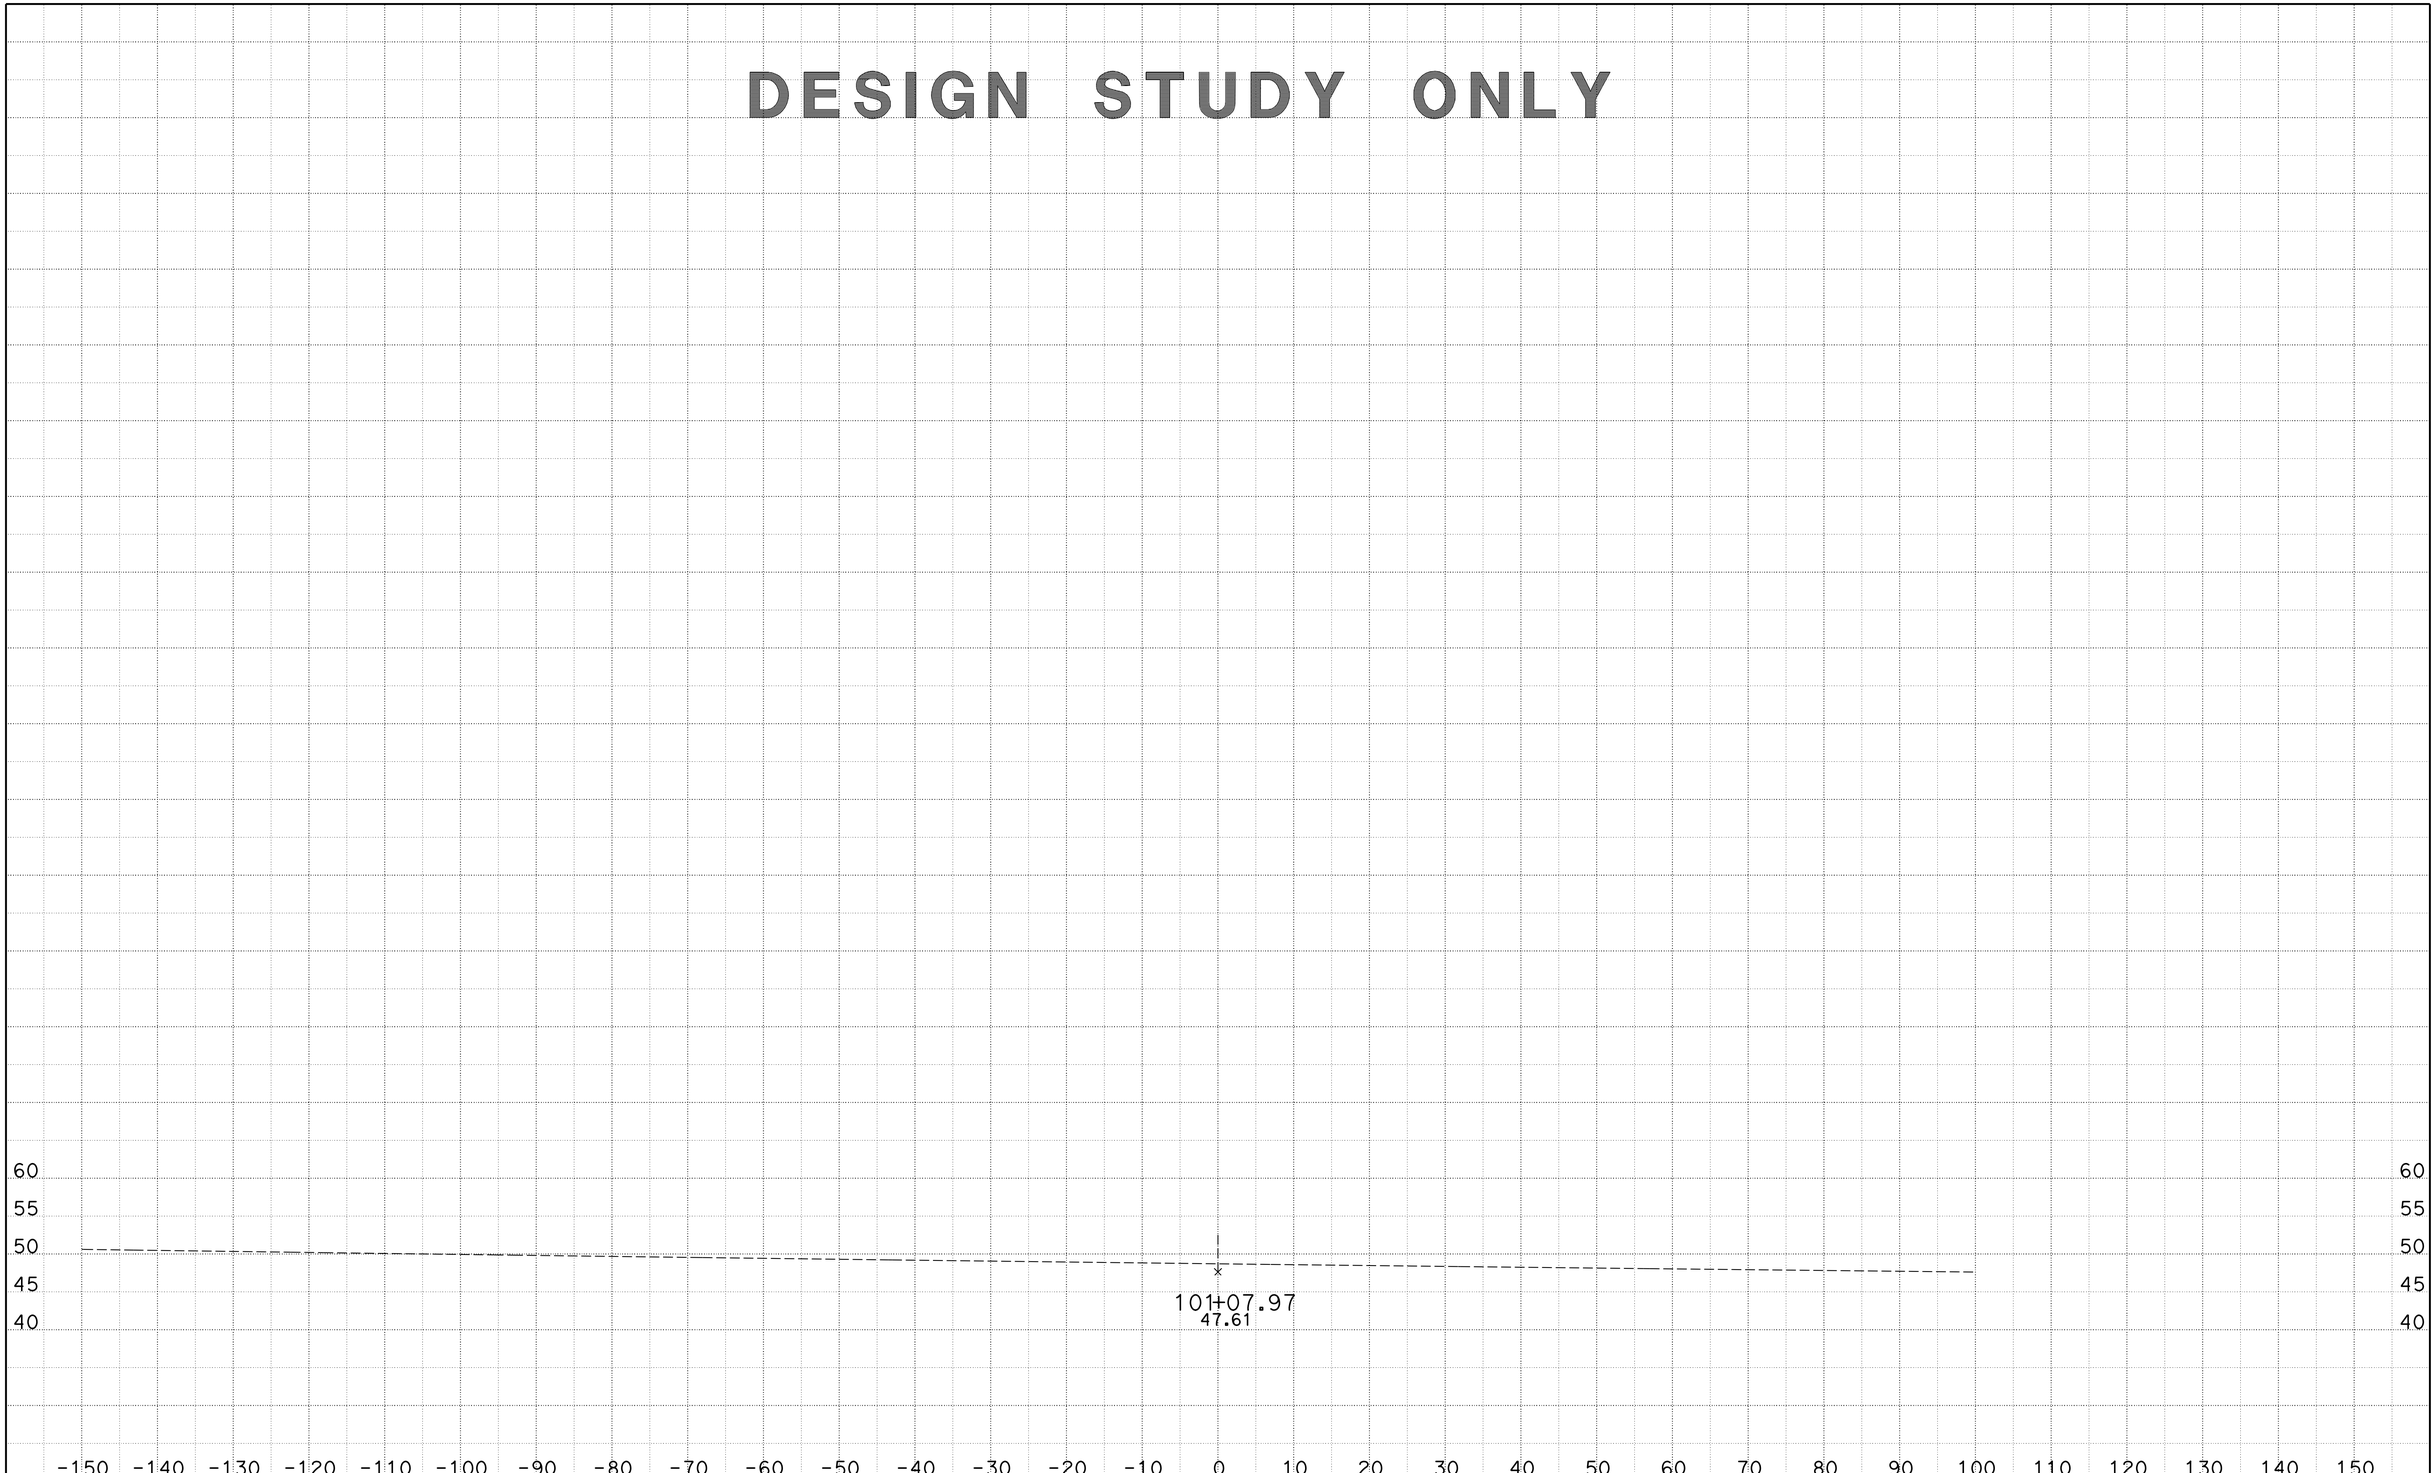

CREATED BY: RR
DATE: 12/10/2014
KC Project: 0024F File: D:\USERS\projects*4F04 PS&E\S1\S1fg.ear

CONTRACT: 05-492801
DIST/CO/RTE/PM: 5/SLO/1/64.0-R66.9
PROJECT ID: 0500000576

SCALE: 1" = 10' Horiz.
1" = 10' Vert.

All Dimensions are US Survey Feet

S1
CROSS SECTIONS
SHEET 9 OF 9