| Dist | COUNTY | ROUTE | POST MILES TOTAL PROJECT | SHEET No. | TOTAL SHEETS |
|---|---|---|---|---|---|
| 08 | SBd | 5714 | | 3 | 5 |

REGISTERED CIVIL ENGINEER 11-12-08 DATE

1-5-09
PLANS APPROVAL DATE

REGISTERED PROFESSIONAL ENGINEER
NADER GOBRAN
No. C62170
Exp. 9/30/09
CIVIL
STATE OF CALIFORNIA

*THE STATE OF CALIFORNIA OR ITS OFFICERS OR AGENTS SHALL NOT BE RESPONSIBLE FOR THE ACCURACY OR COMPLETENESS OF SCANNED COPIES OF THIS PLAN SHEET.*

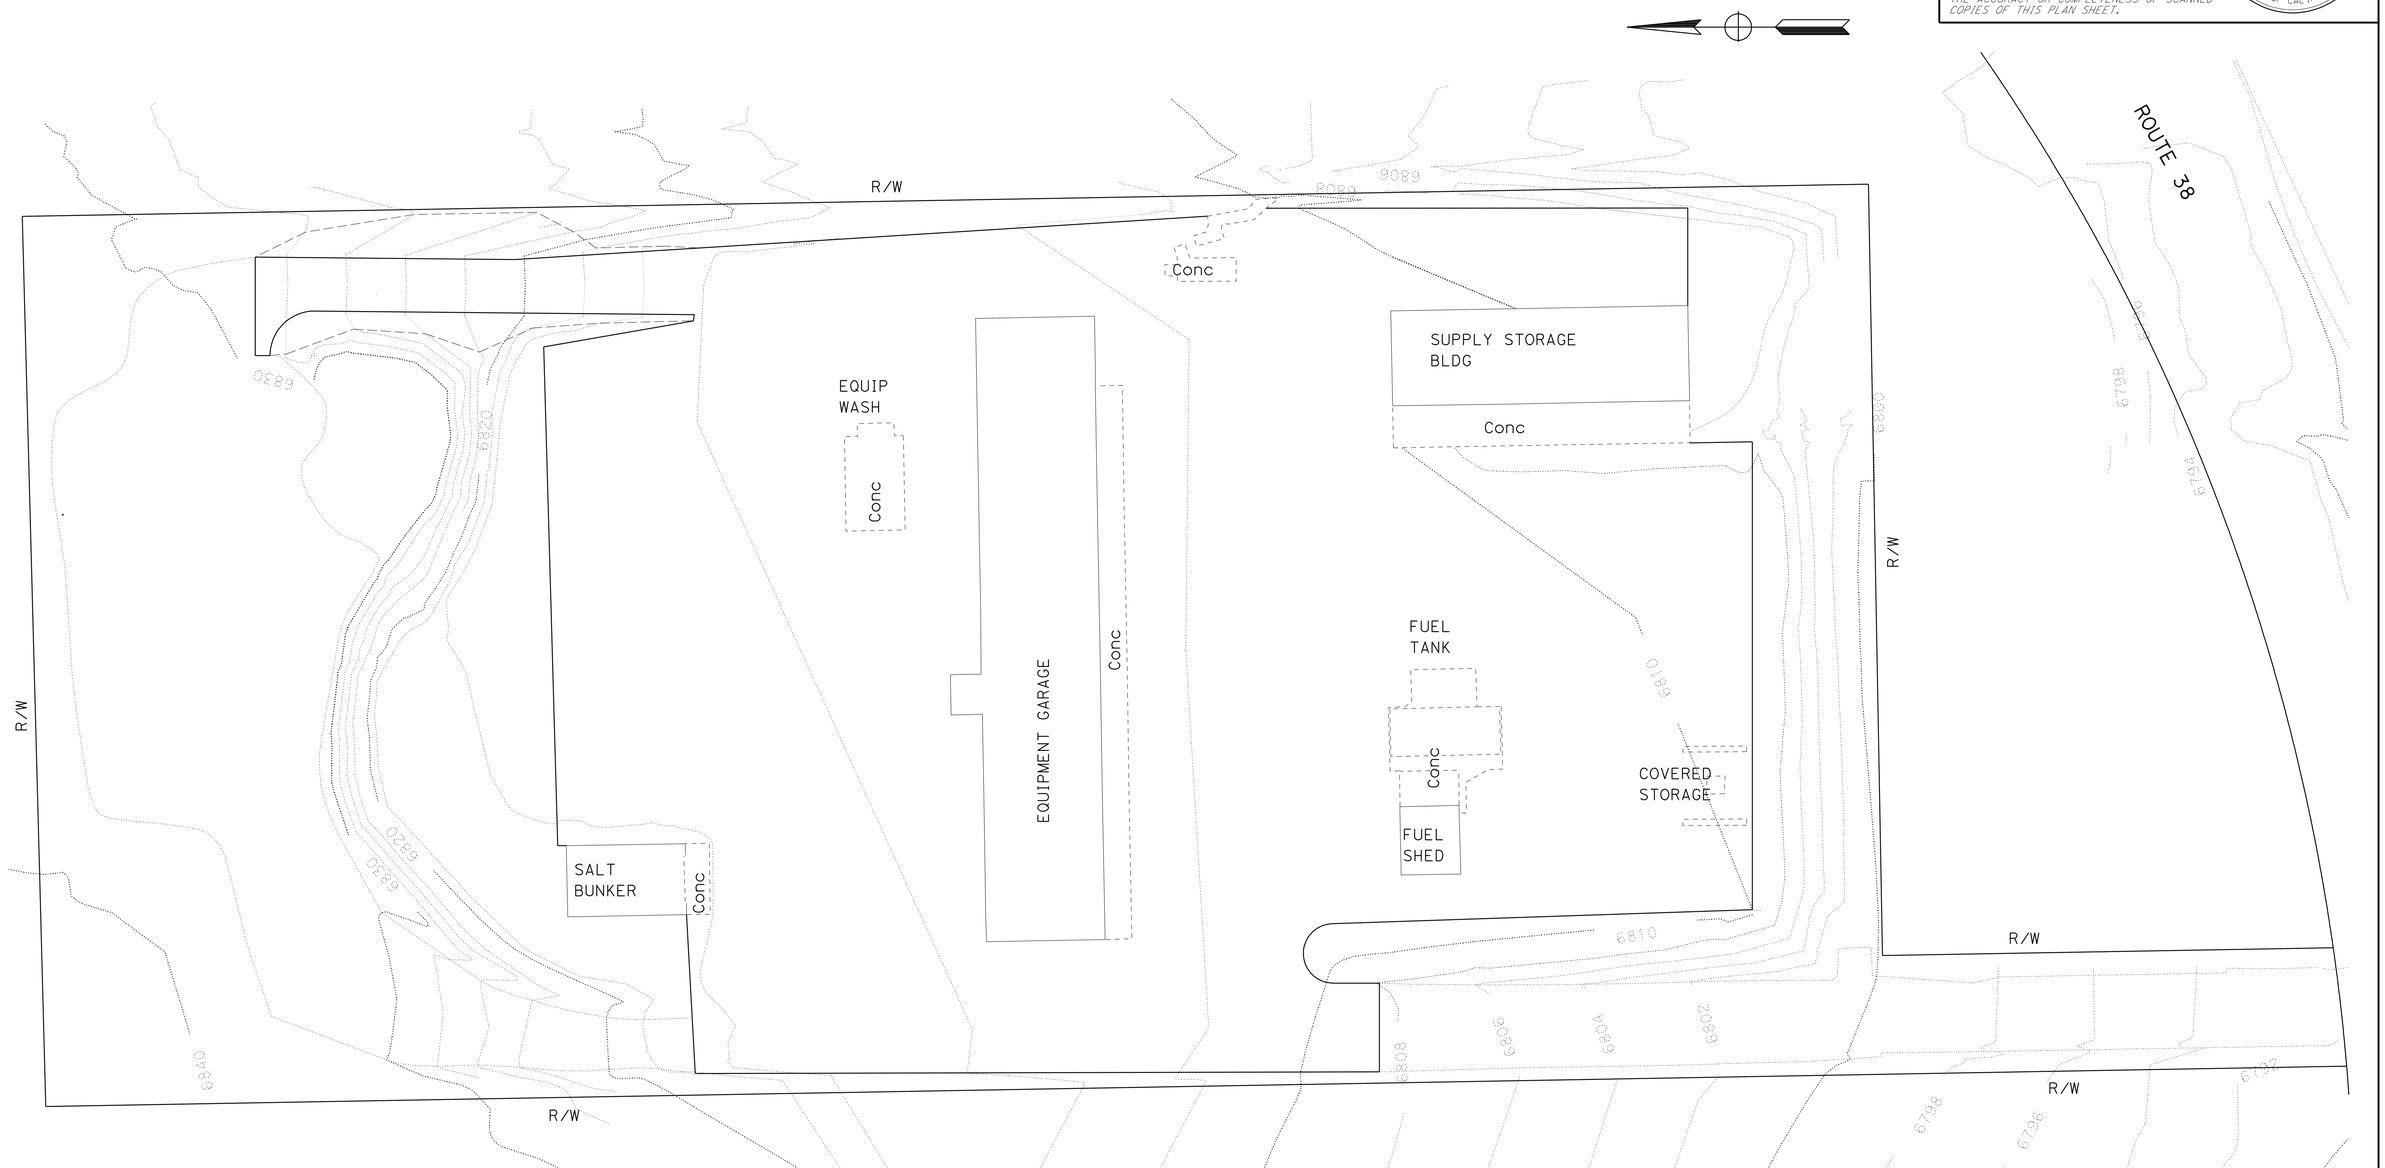


# CONTOUR GRADING

NO SCALE

**G-1**

THIS PLAN ACCURATE FOR CONTOUR GRADING WORK ONLY.

STATE OF CALIFORNIA - DEPARTMENT OF TRANSPORTATION
Caltrans® **MAINTENANCE DESIGN**

FUNCTIONAL SUPERVISOR: CATALINO PINING
CALCULATED-DESIGNED BY: NADER GOBRAN
CHECKED BY:
REVISED BY:
DATE REVISED:
CATALINO PINING

LAST REVISION 11-12-08
DATE PLOTTED => 07-JAN-2009
TIME PLOTTED => 08:38