DESIGN STUDY ONLY

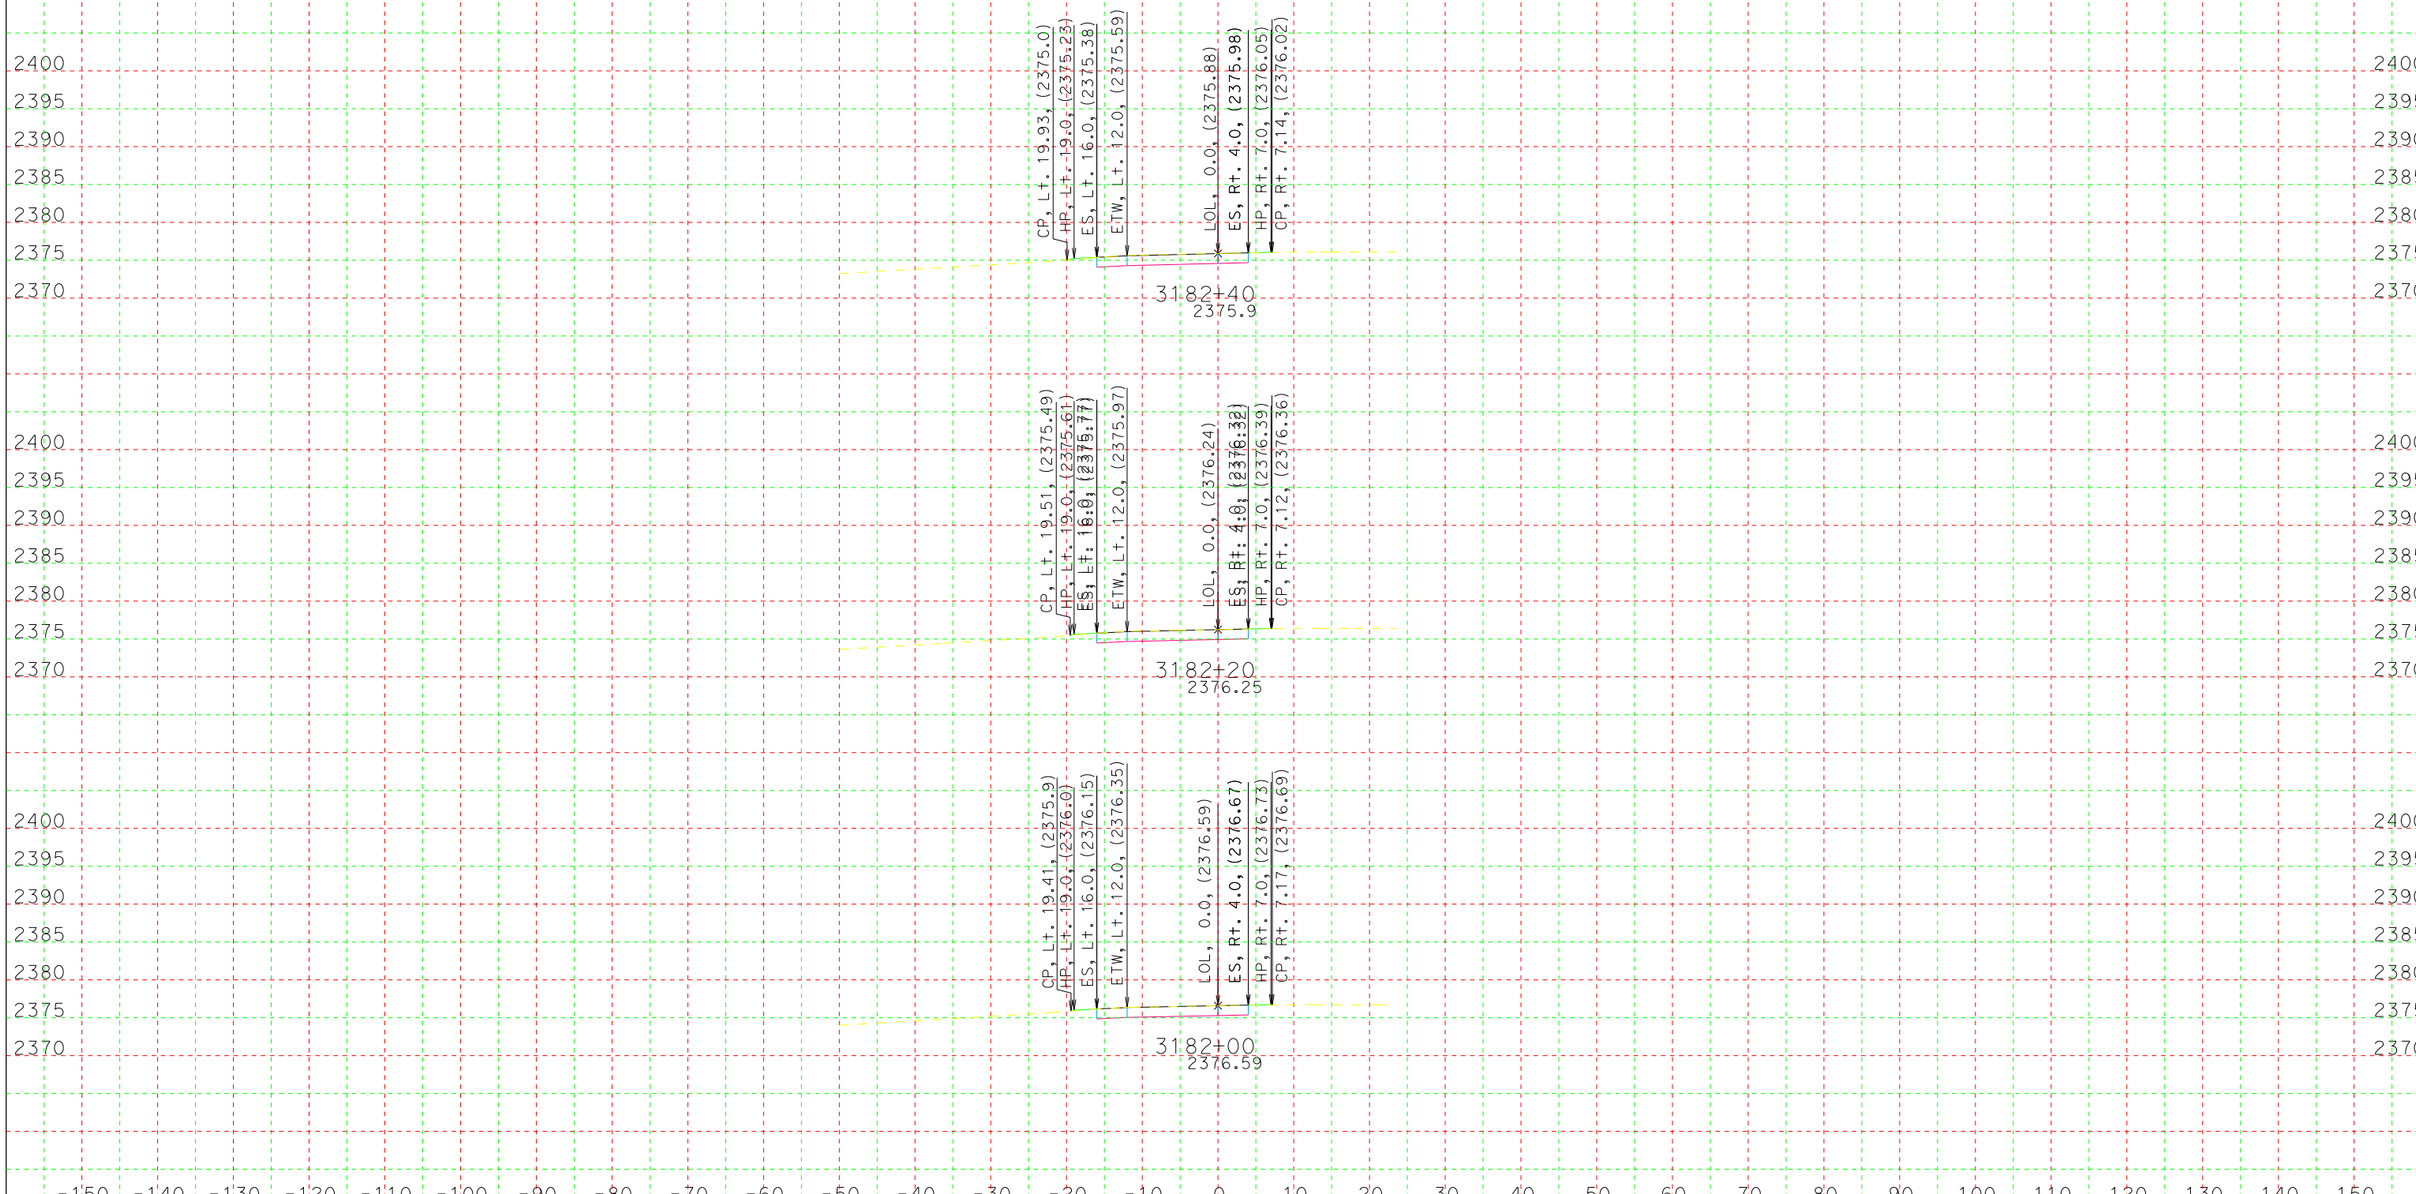

CREATED BY: Marc Chavoushi
DATE: 11/2/2015
KC Project: 5792 File: D:\file\Train\caice\5792\wbdet4out.ear

CONTRACT: 0Q790
DIST/CO/RTE/PM: 08/SBd/40/PM R93.1/R94.2
PROJECT ID: 080002000481

SCALE: 1" = 10' Horiz.
1" = 10' Vert.

All Dimensions are US Survey Feet

WBDET4
CROSS SECTIONS
SHEET 1 OF 22

DESIGN STUDY ONLY

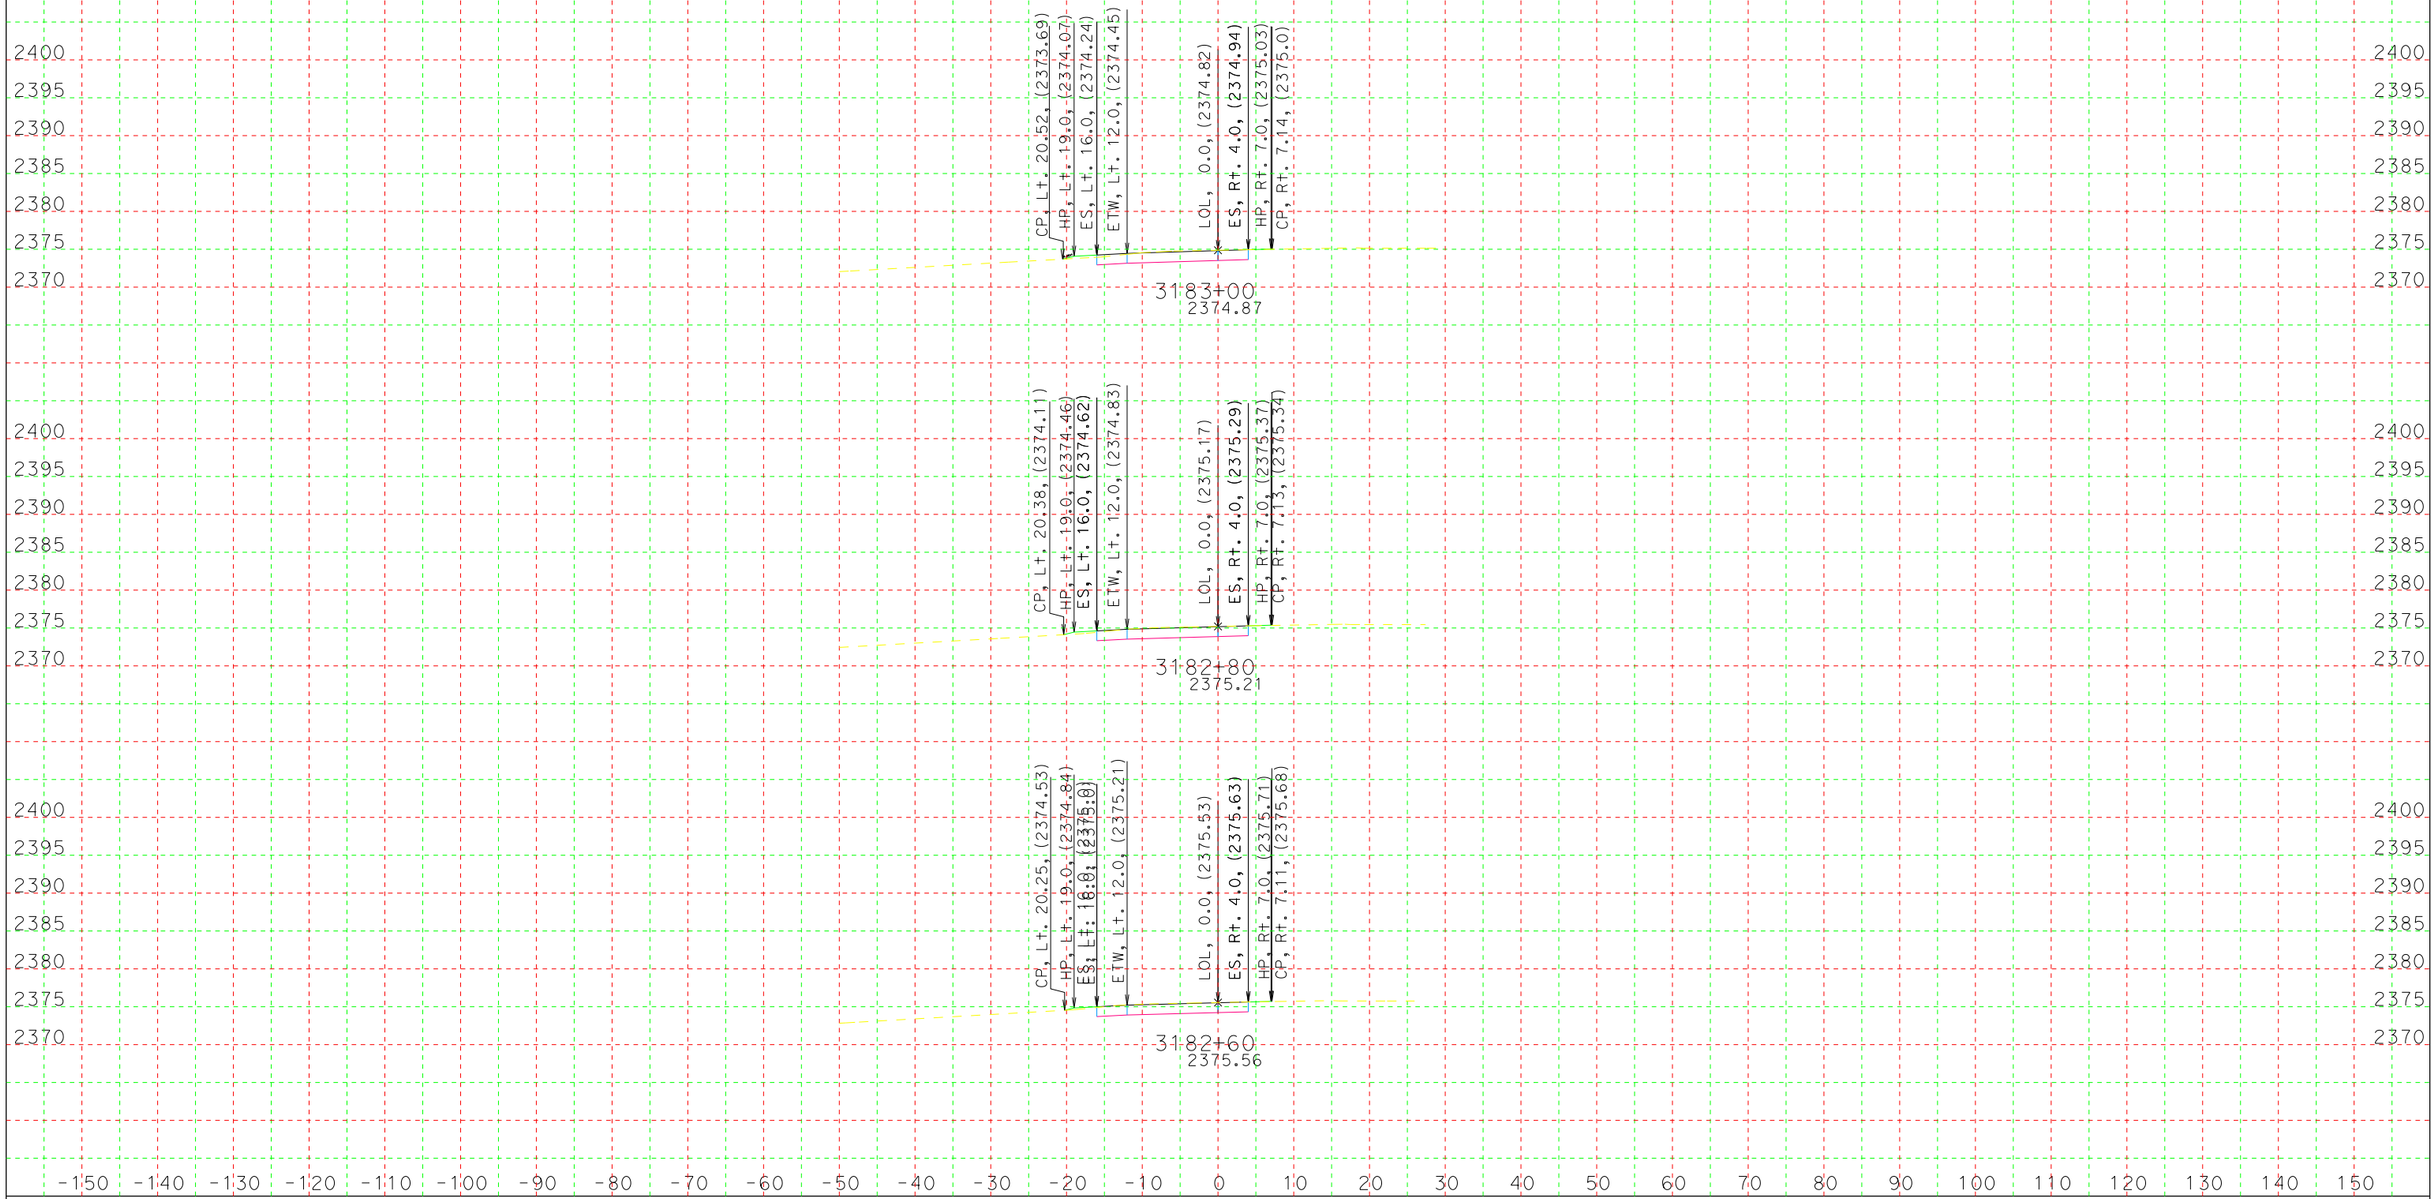

CREATED BY: Marc Chavoushi
DATE: 11/2/2015
KC Project: 5792 File: D:\file\Train\caice\5792\wbdet4out.ear

CONTRACT: 0Q790
DIST/CO/RTE/PM: 08/SBd/40/PM R93.1/R94.2
PROJECT ID: 080002000481

SCALE: 1" = 10' Horiz.
1" = 10' Vert.

All Dimensions are US Survey Feet

WBDET4
CROSS SECTIONS
SHEET 2 OF 22

DESIGN STUDY ONLY

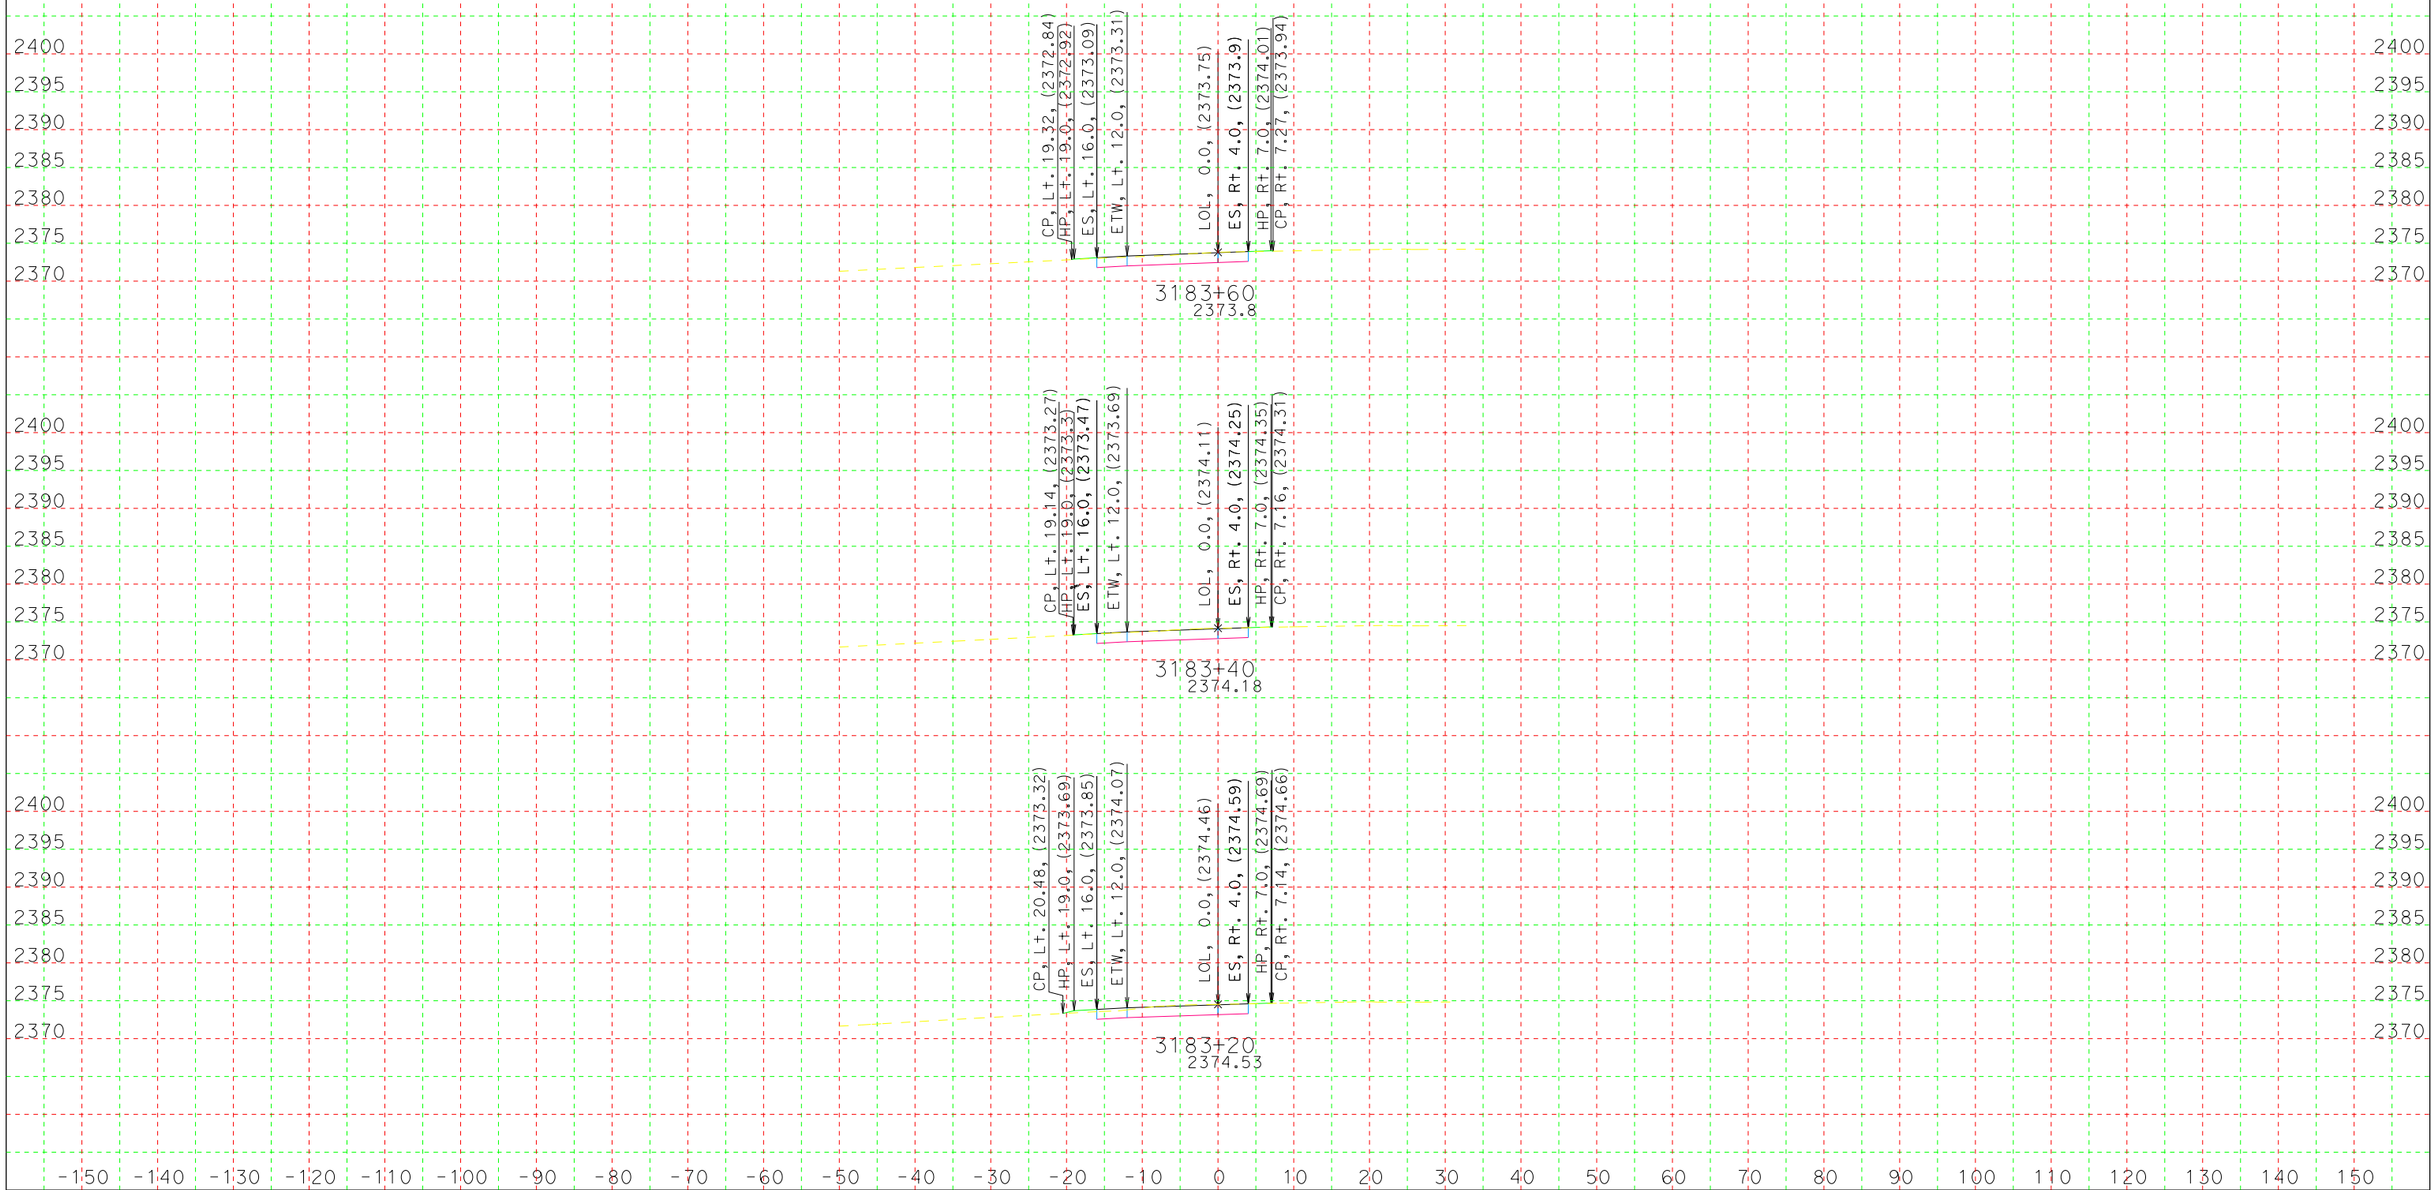

CREATED BY: Marc Chavoushi
DATE: 11/2/2015
KC Project: 5792 File: D:\file\Train\caice\5792\wbdet4out.ear

CONTRACT: 0Q790
DIST/CO/RTE/PM: 08/SBd/40/PM R93.1/R94.2
PROJECT ID: 080002000481

SCALE: 1" = 10' Horiz.
1" = 10' Vert.

All Dimensions are US Survey Feet

WBDET4
CROSS SECTIONS
SHEET 3 OF 22

DESIGN STUDY ONLY

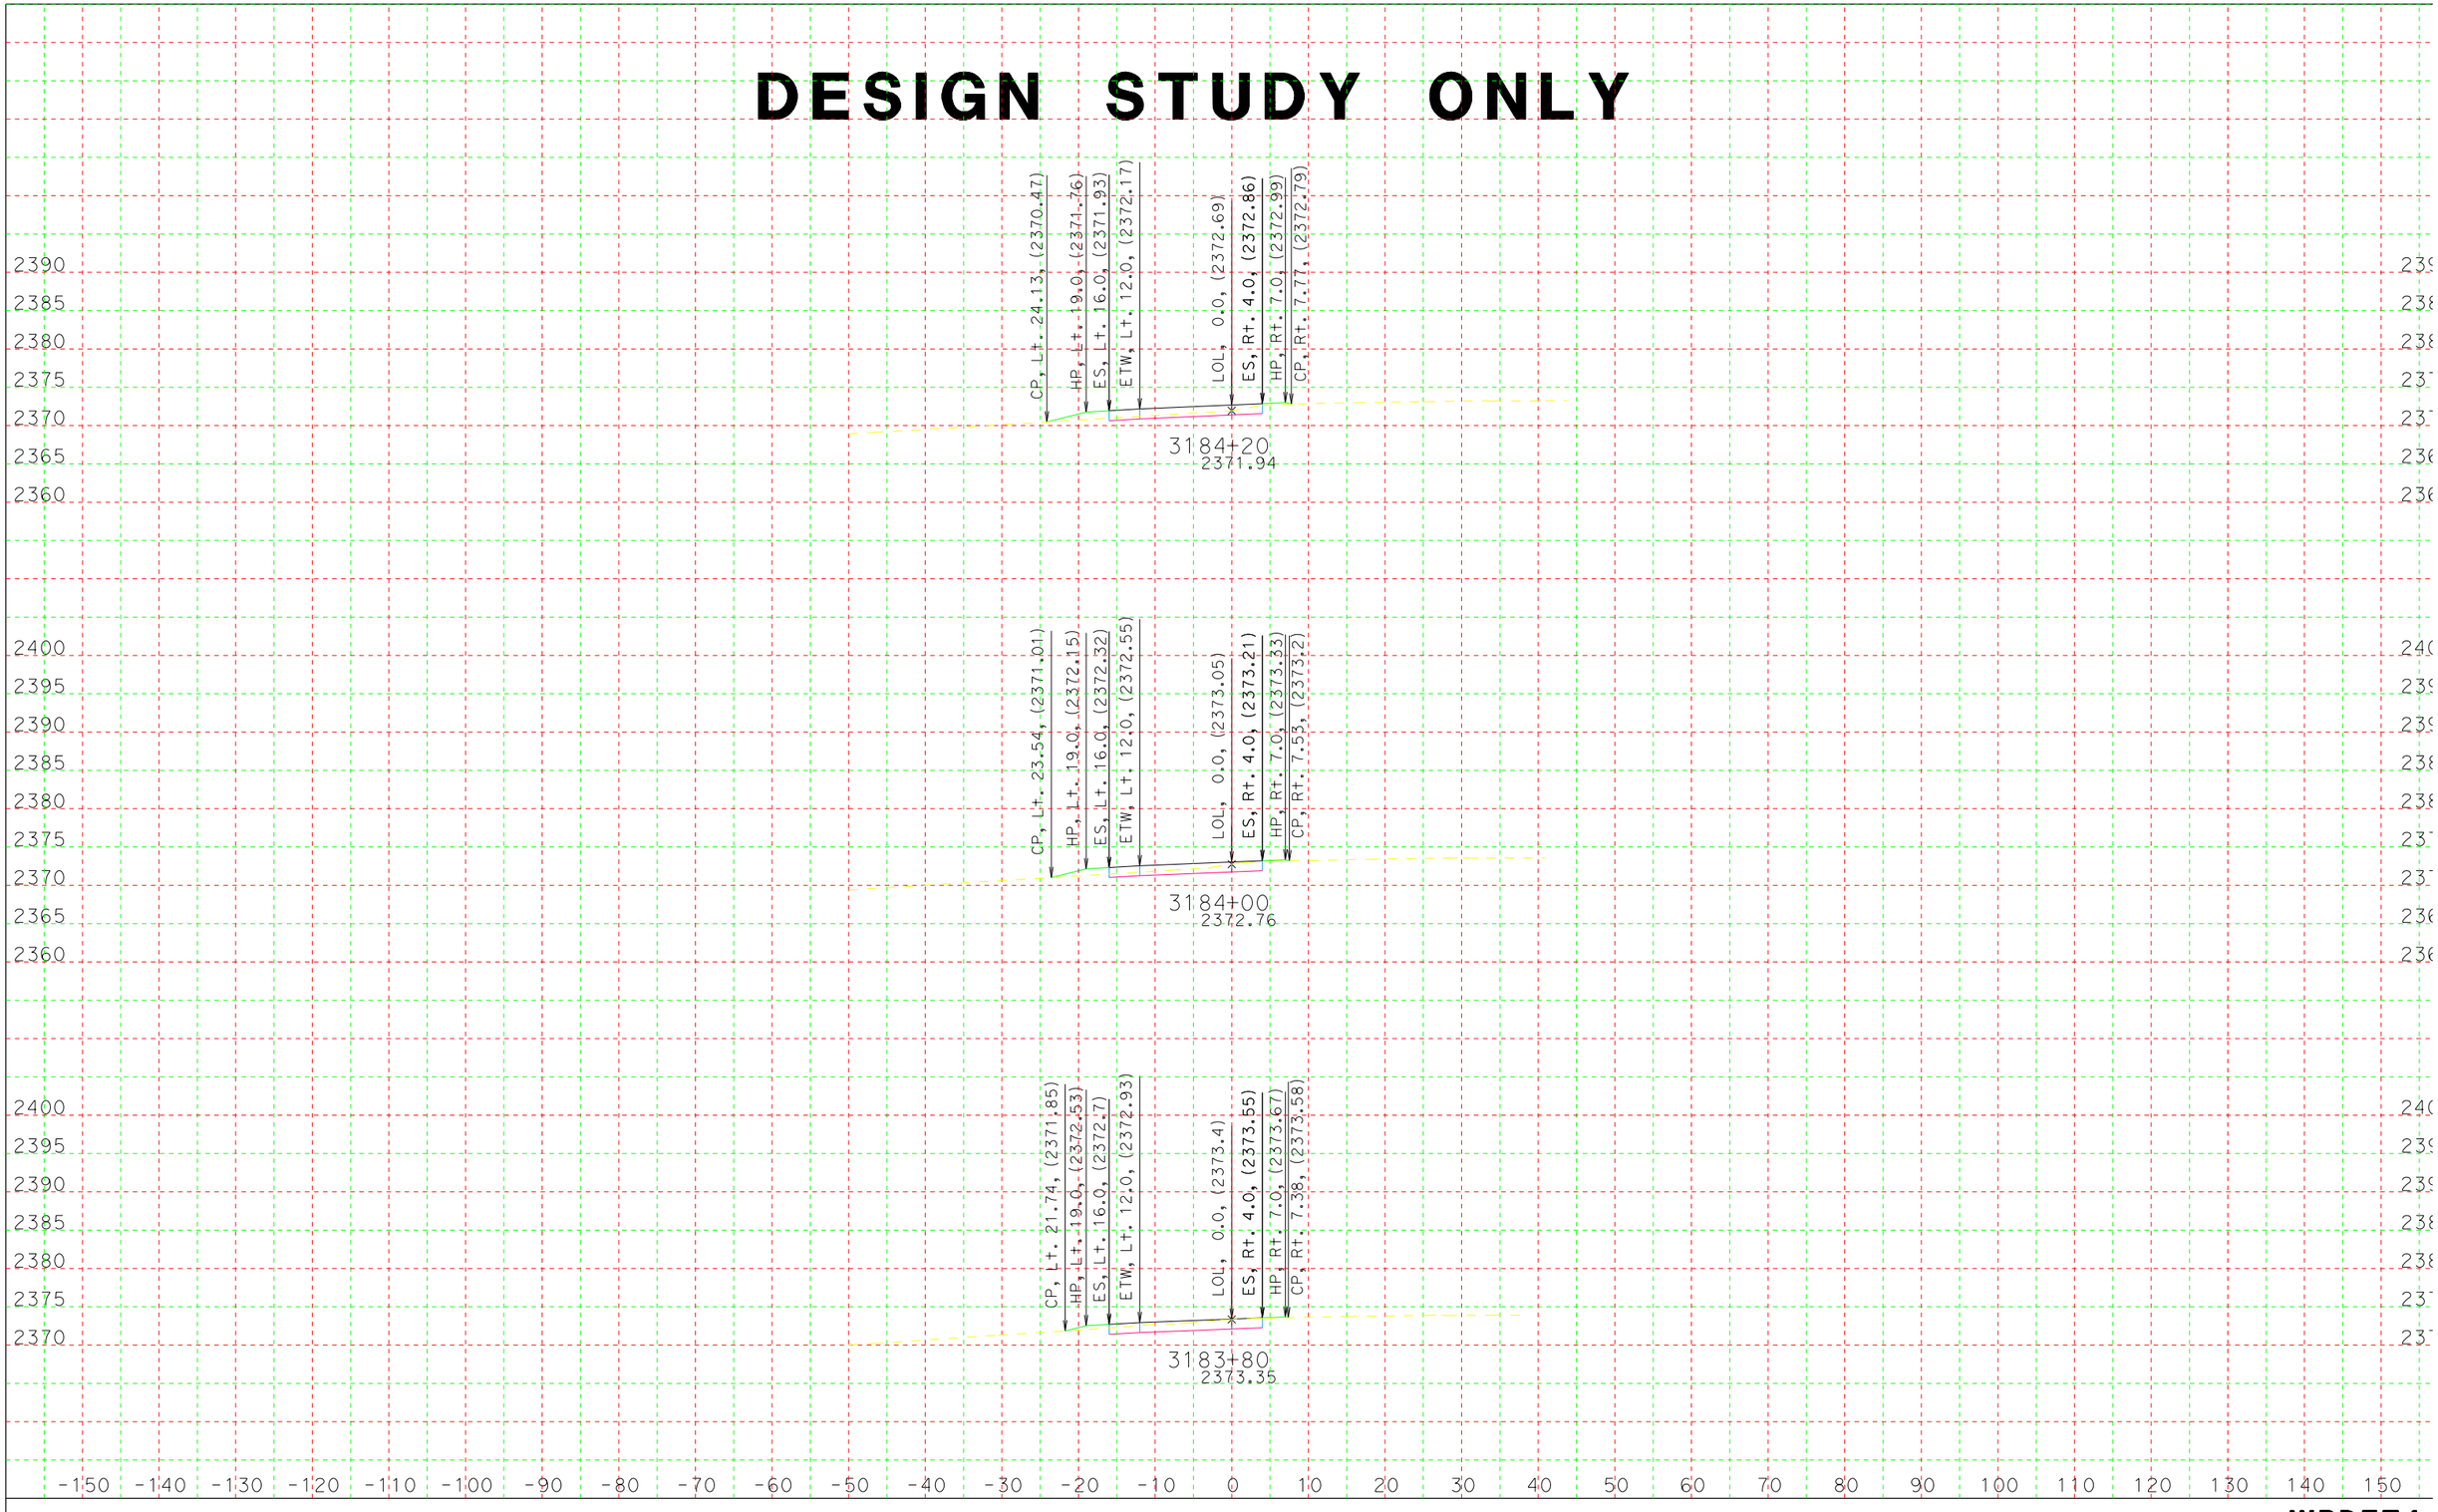

CREATED BY: Marc Chavoushi
DATE: 11/2/2015
KC Project: 5792 File: D:\file\Train\cgice\5792\wbdet4out.egr

CONTRACT: 00790
DIST/CO/RTE/PM: 08/SBd/40/PM R93.1/R94.2
PROJECT ID: 080002000481

SCALE: 1" = 10' Horiz.
1" = 10' Vert.

All Dimensions are US Survey Feet

WBDET4
CROSS SECTIONS

DESIGN STUDY ONLY

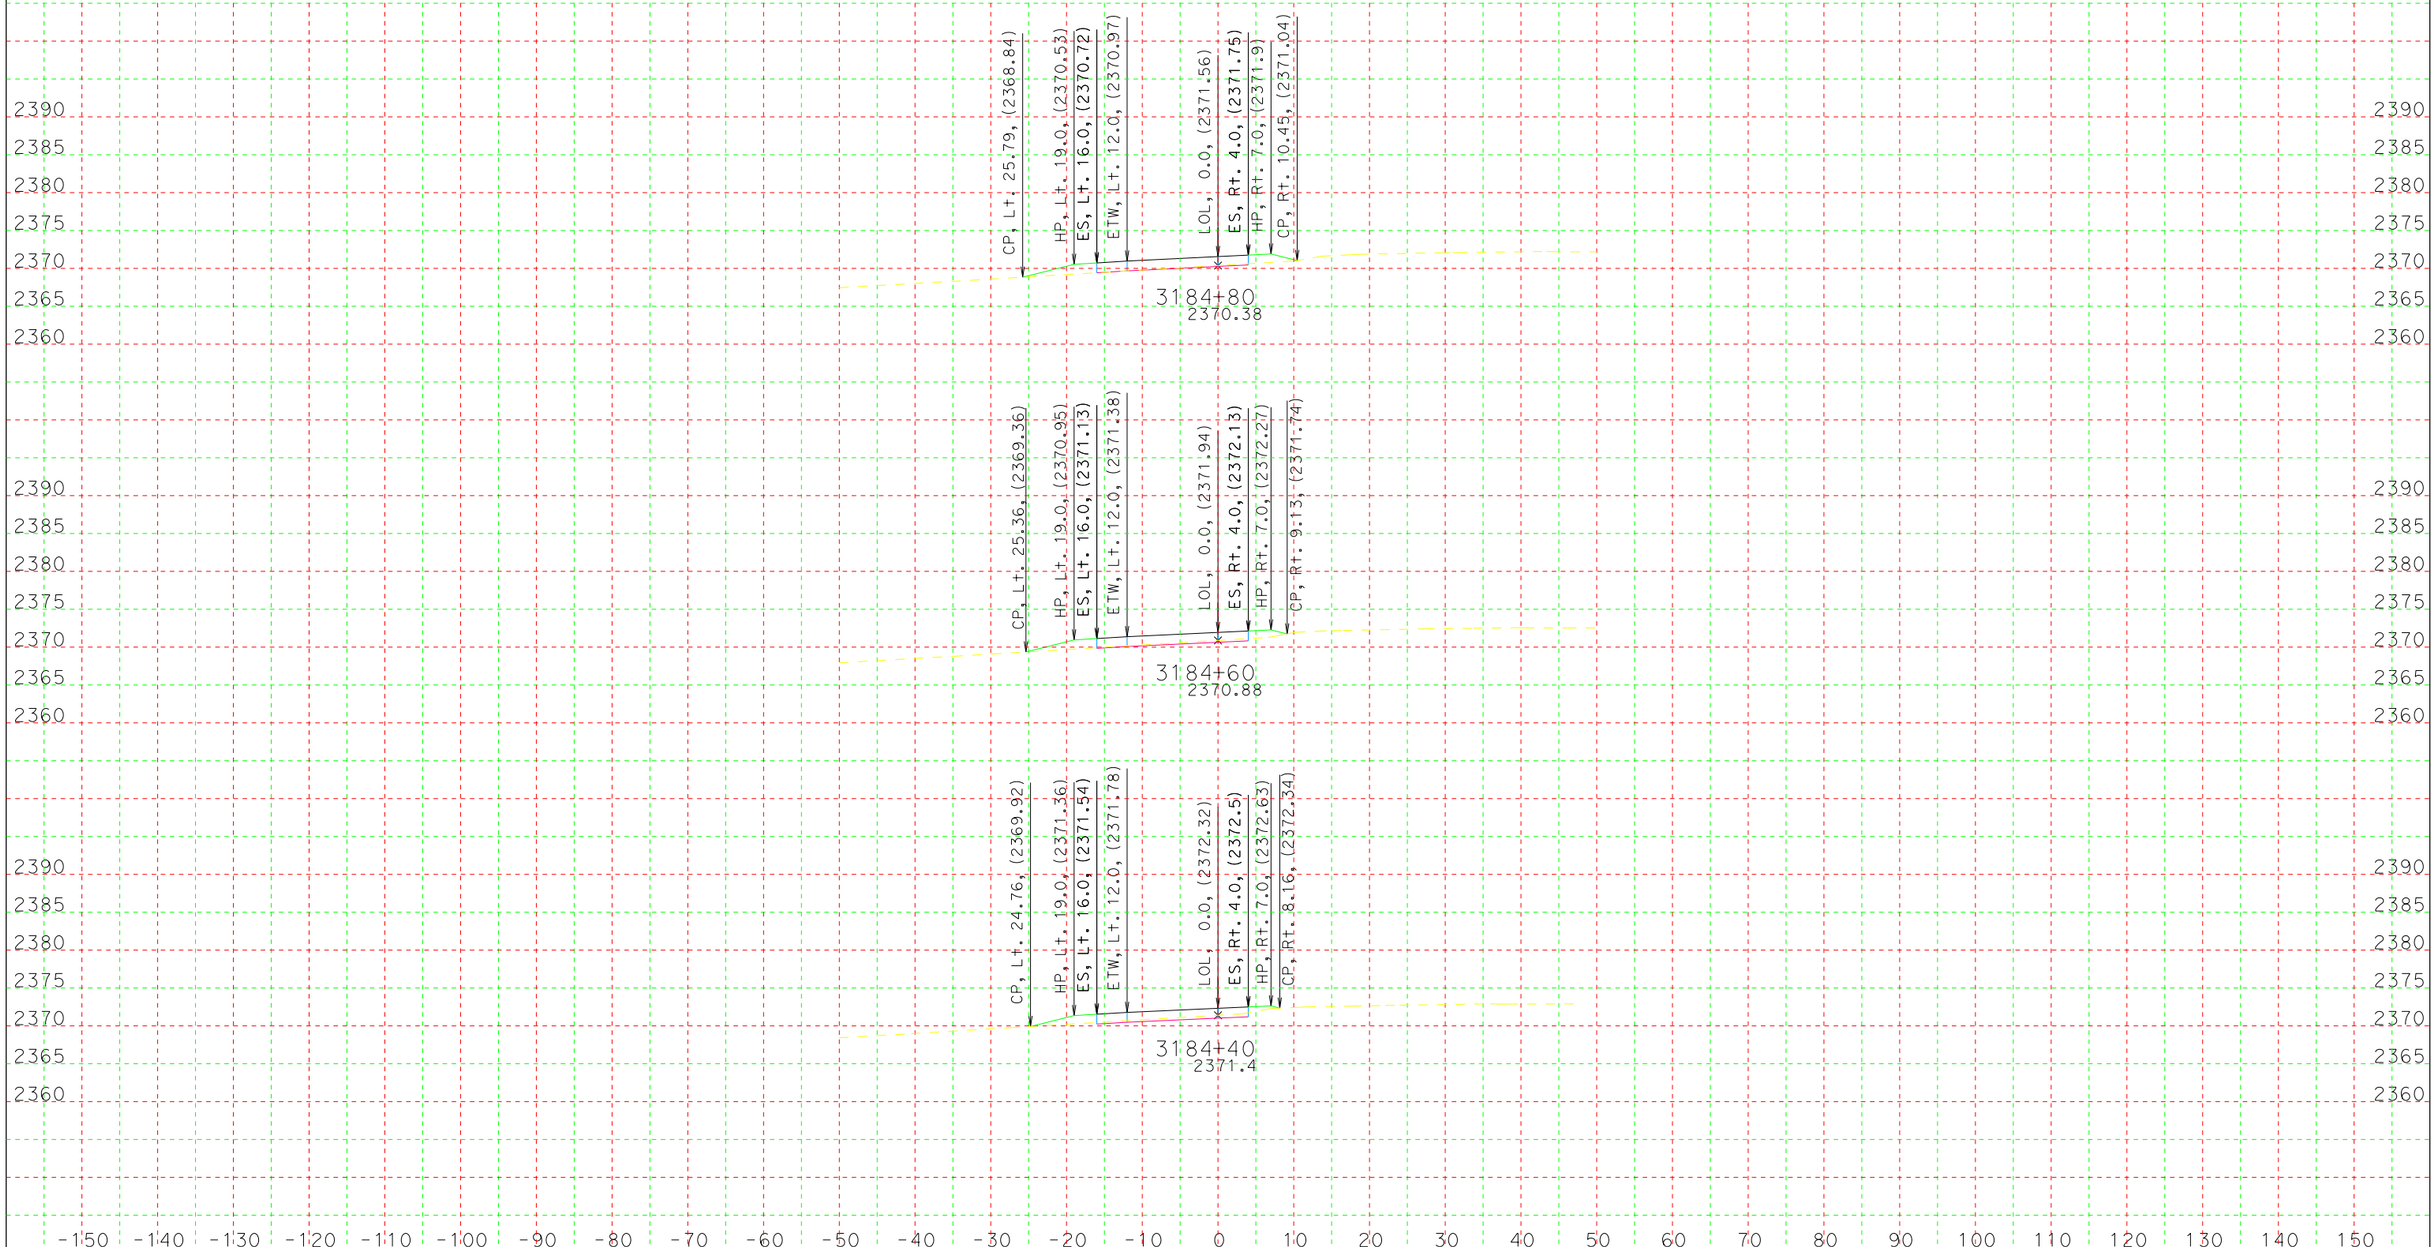

CREATED BY: Marc Chavoushi
DATE: 11/2/2015
KC Project: 5792 File: D:\file\Train\caice\5792\wbdet4out.ear

CONTRACT: 0Q790
DIST/CO/RTE/PM: 08/SBd/40/PM R93.1/R94.2
PROJECT ID: 080002000481

SCALE: 1" = 10' Horiz.
1" = 10' Vert.

All Dimensions are US Survey Feet

WBDET4
CROSS SECTIONS
SHEET 5 OF 22

DESIGN STUDY ONLY

CREATED BY: Marc Chavoushi
DATE: 11/2/2015
KC Project: 5792 File: D:\file\Train\caice\5792\wbdet4out.ear

CONTRACT: 0Q790
DIST/CO/RTE/PM: 08/SBd/40/PM R93.1/R94.2
PROJECT ID: 080002000481

SCALE: 1" = 10' Horiz.
1" = 10' Vert.

All Dimensions are US Survey Feet

WBDET4
CROSS SECTIONS

DESIGN STUDY ONLY

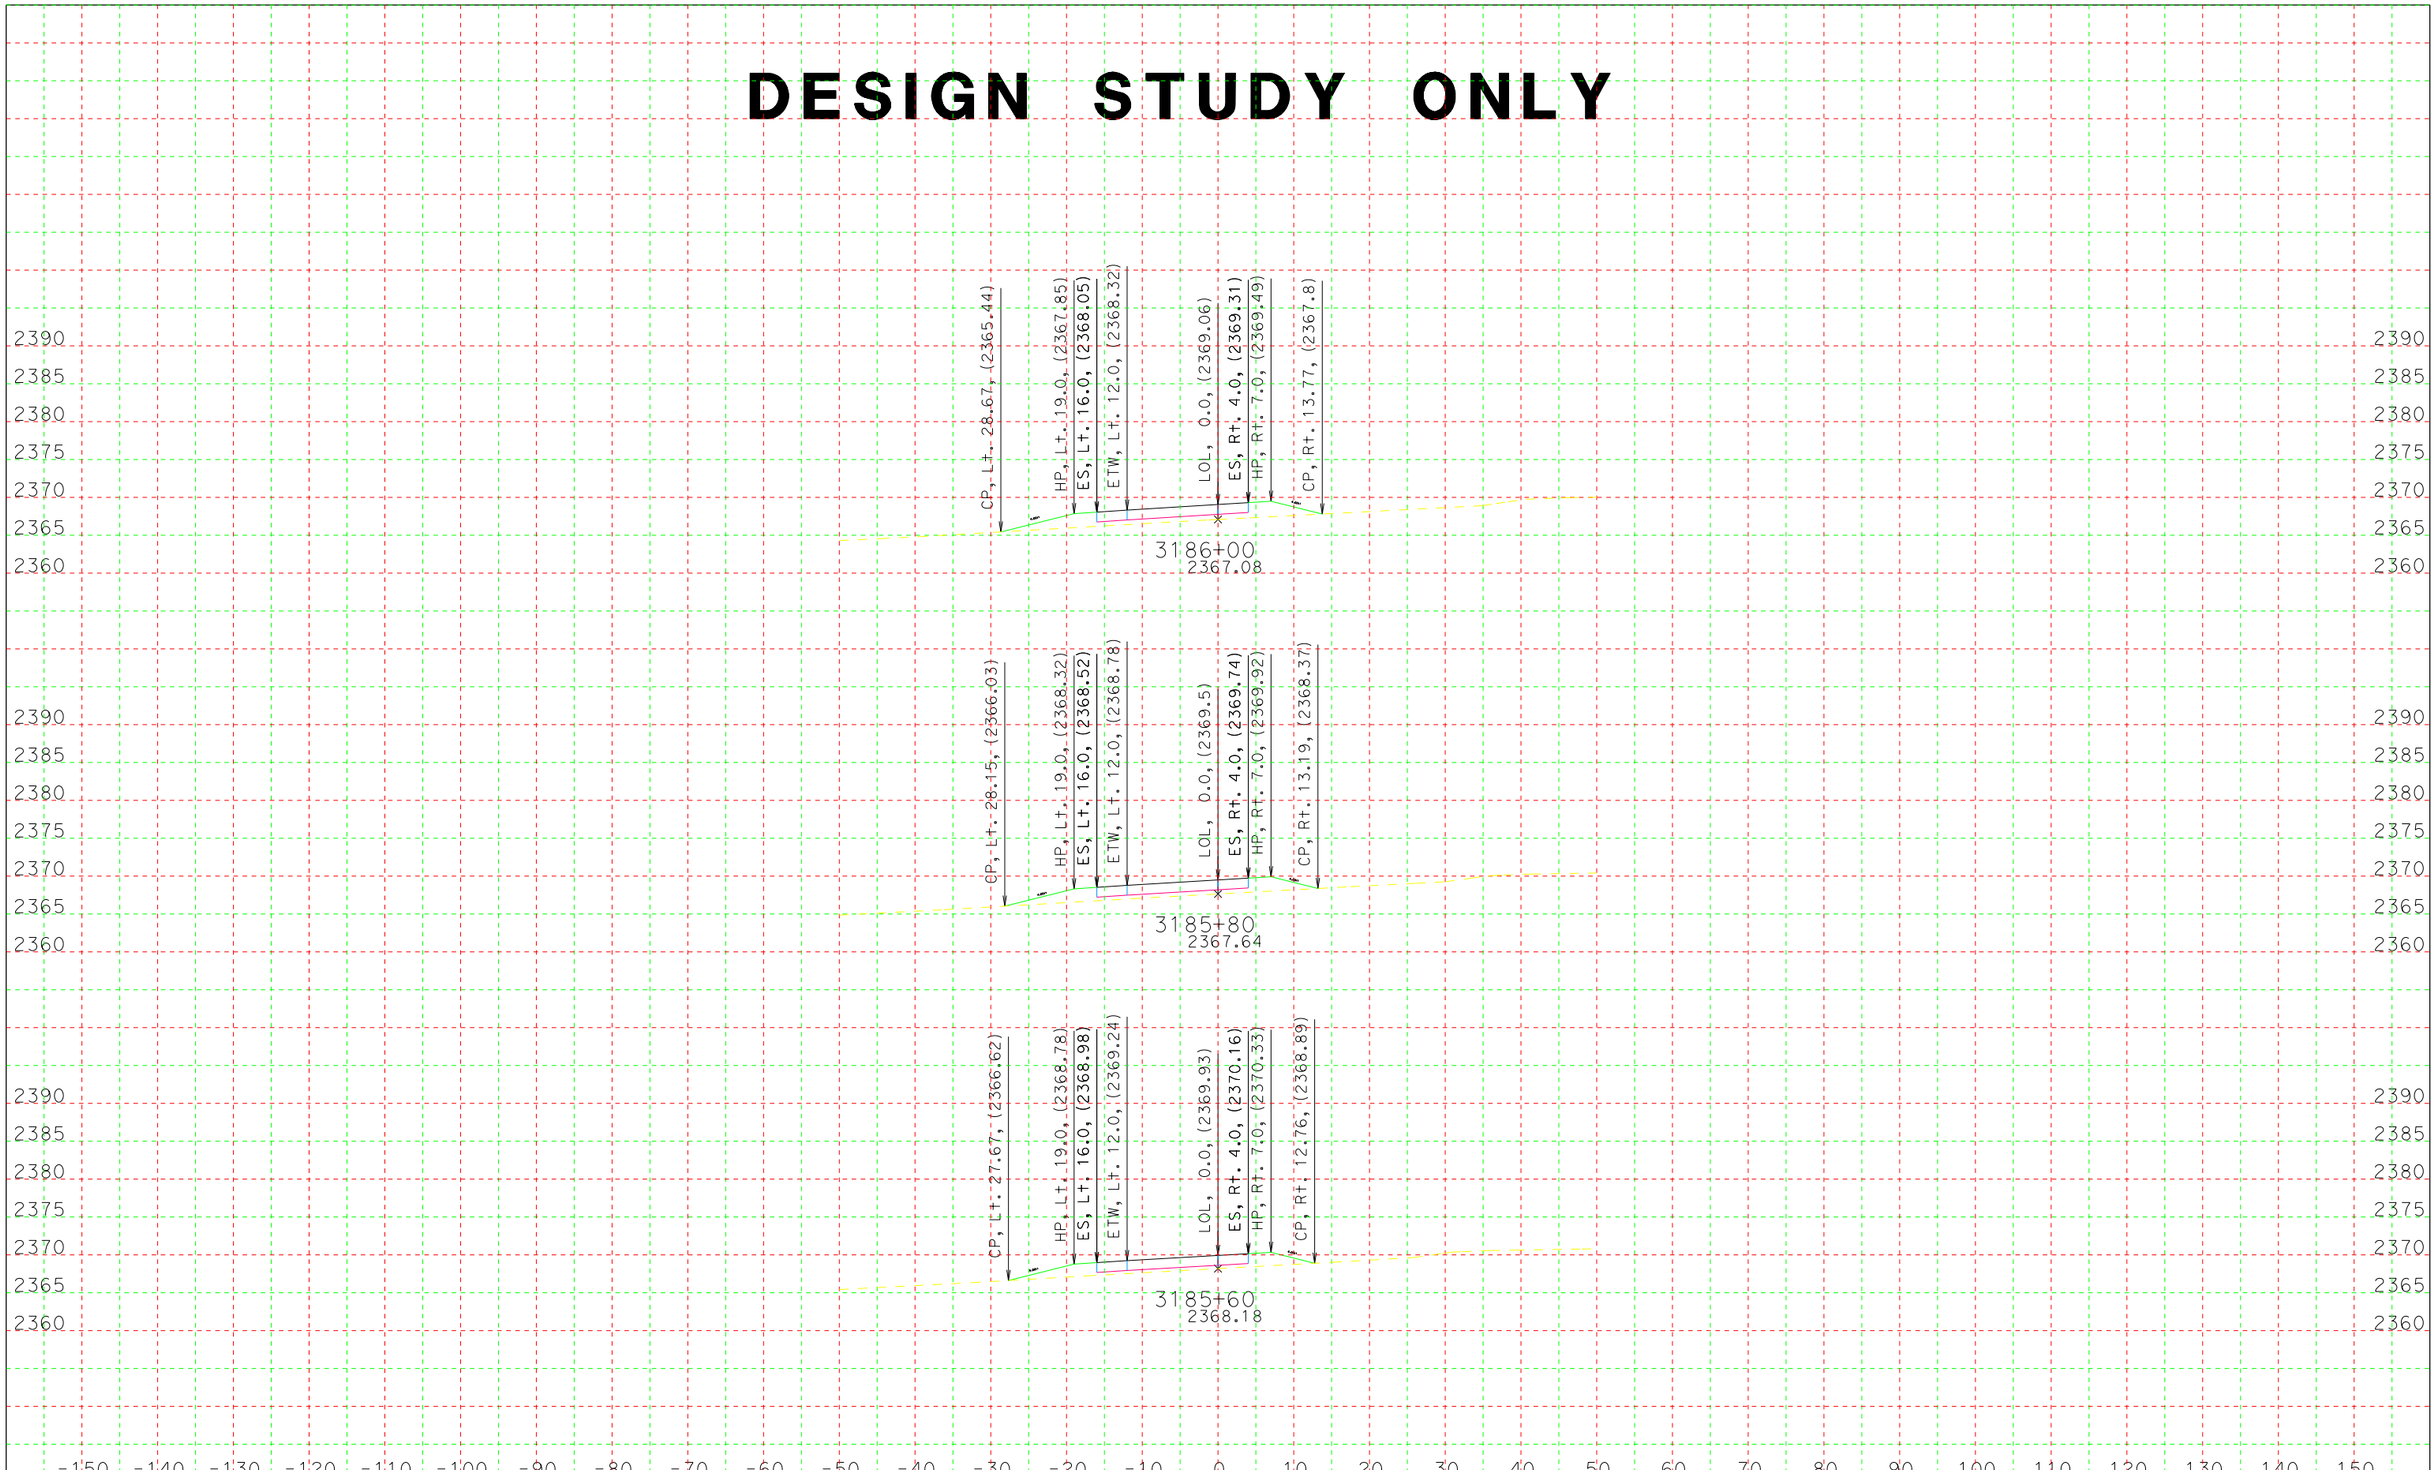

CREATED BY: Marc Chavoushi
DATE: 11/2/2015
KC Project: 5792 File: D:\file\Train\caice\5792\wbdet4out.ear

CONTRACT: 0Q790
DIST/CO/RTE/PM: 08/SBd/40/PM R93.1/R94.2
PROJECT ID: 080002000481

SCALE: 1" = 10' Horiz.
1" = 10' Vert.

All Dimensions are US Survey Feet

WBDET4
CROSS SECTIONS
SHEET 7 OF 22

DESIGN STUDY ONLY

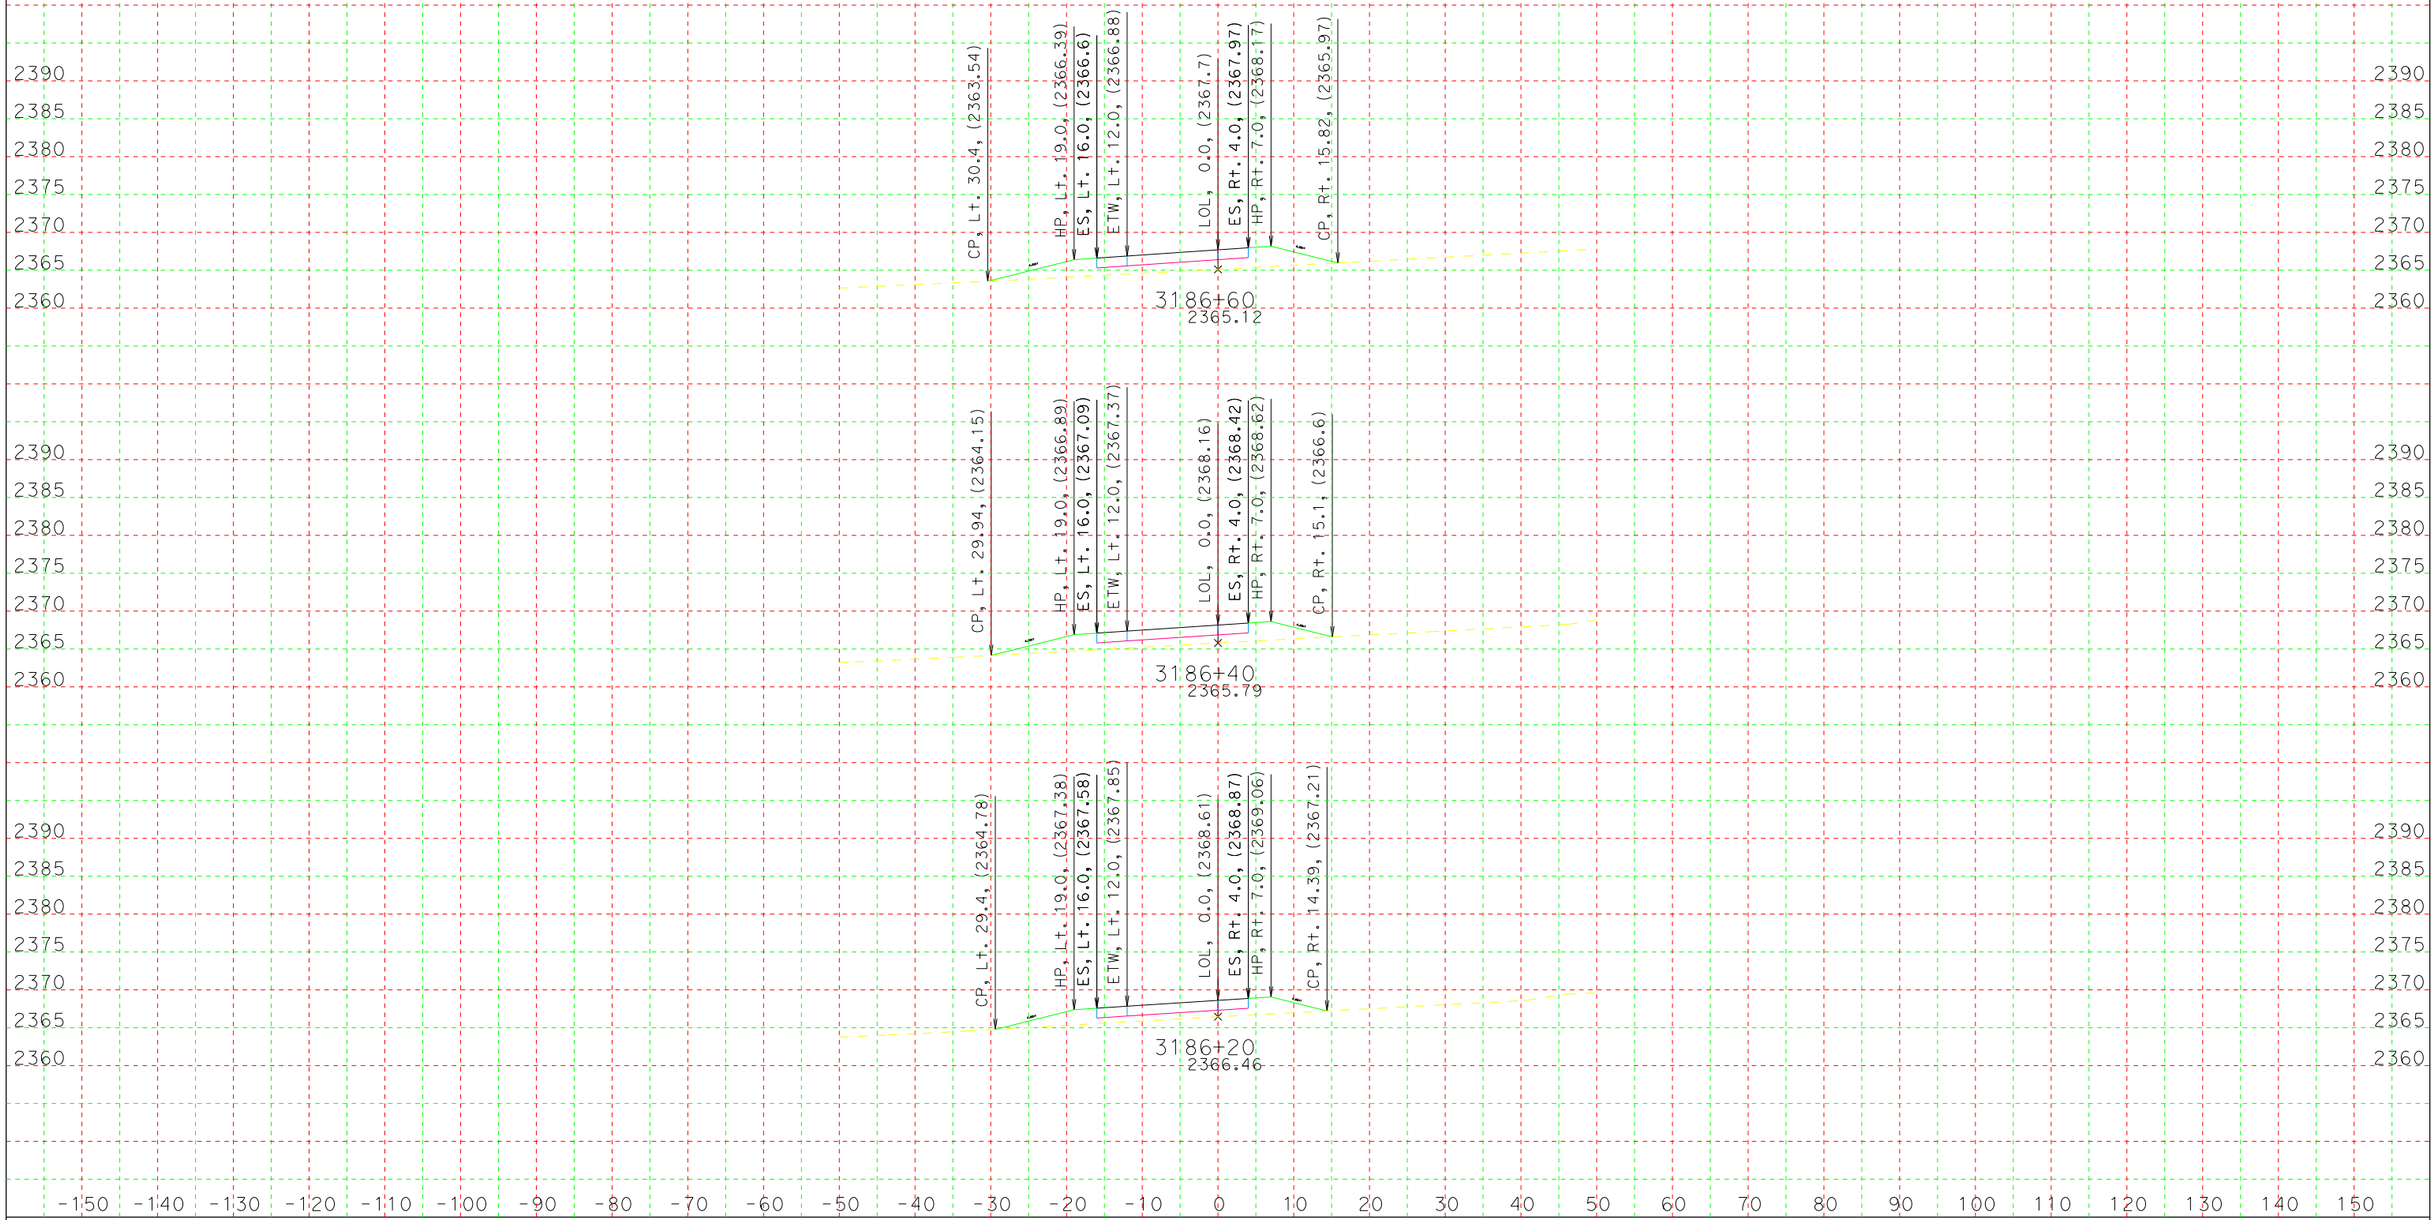

CREATED BY: Marc Chavoushi
DATE: 11/2/2015
KC Project: 5792 File: D:\file\Train\caice\5792\wbdet4out.ear

CONTRACT: 0Q790
DIST/CO/RTE/PM: 08/SBd/40/PM R93.1/R94.2
PROJECT ID: 080002000481

SCALE: 1" = 10' Horiz.
1" = 10' Vert.

All Dimensions are US Survey Feet

WBDET4
CROSS SECTIONS

DESIGN STUDY ONLY

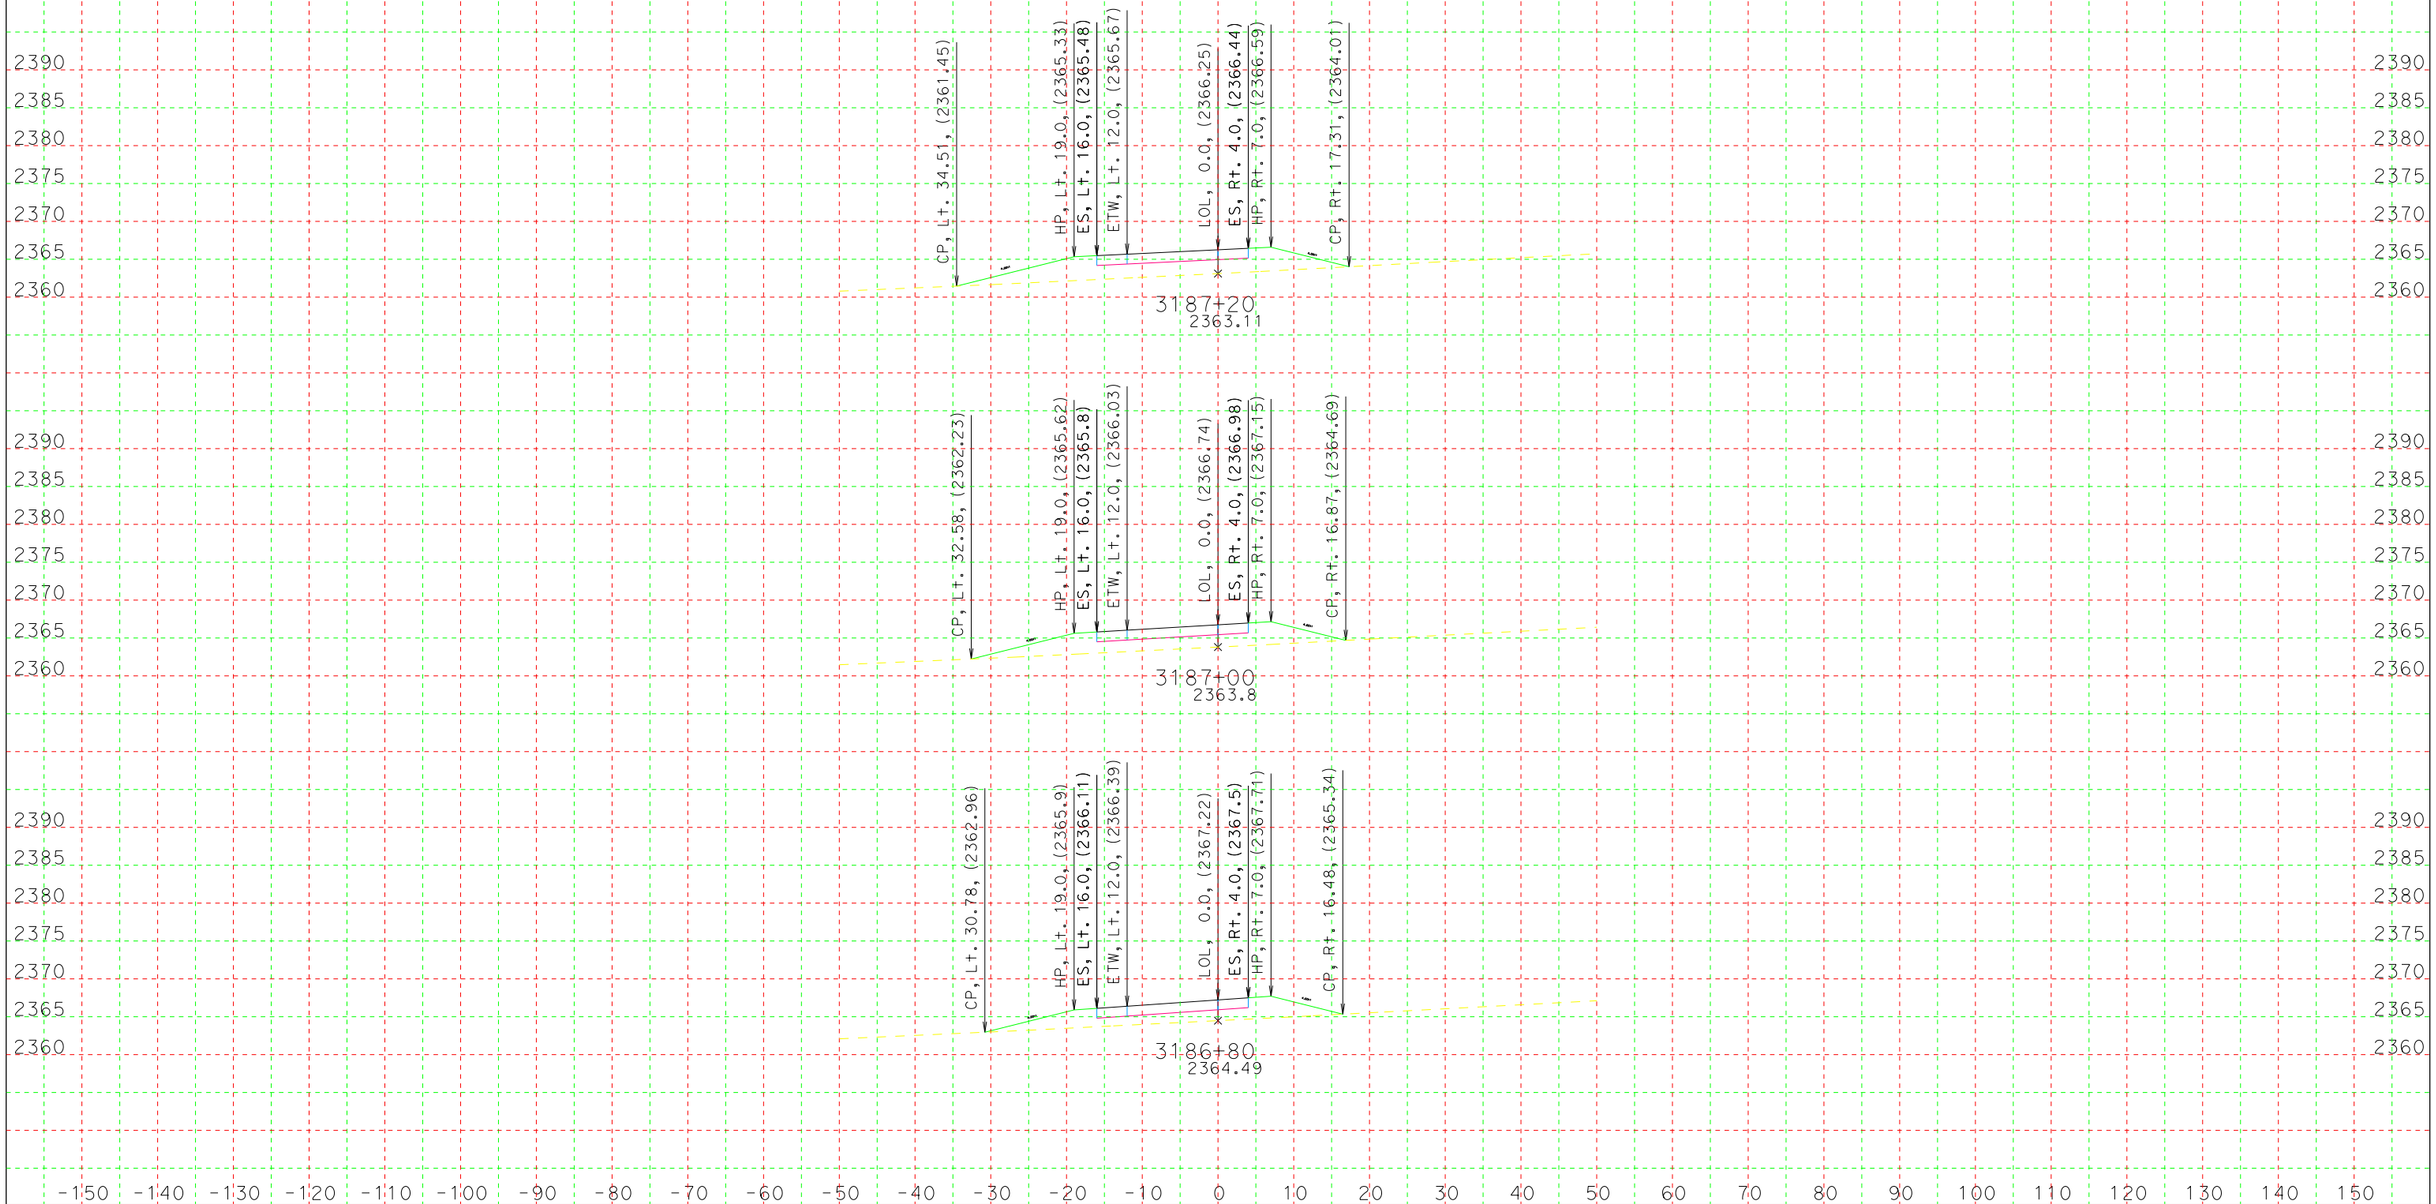

CREATED BY: Marc Chavoushi
DATE: 11/2/2015
KC Project: 5792 File: D:\file\Train\caice\5792\wbdet4out.ear

CONTRACT: 0Q790
DIST/CO/RTE/PM: 08/SBd/40/PM R93.1/R94.2
PROJECT ID: 080002000481

SCALE: 1" = 10' Horiz.
1" = 10' Vert.

All Dimensions are US Survey Feet

WBDET4
CROSS SECTIONS
SHEET 9 OF 22

DESIGN STUDY ONLY

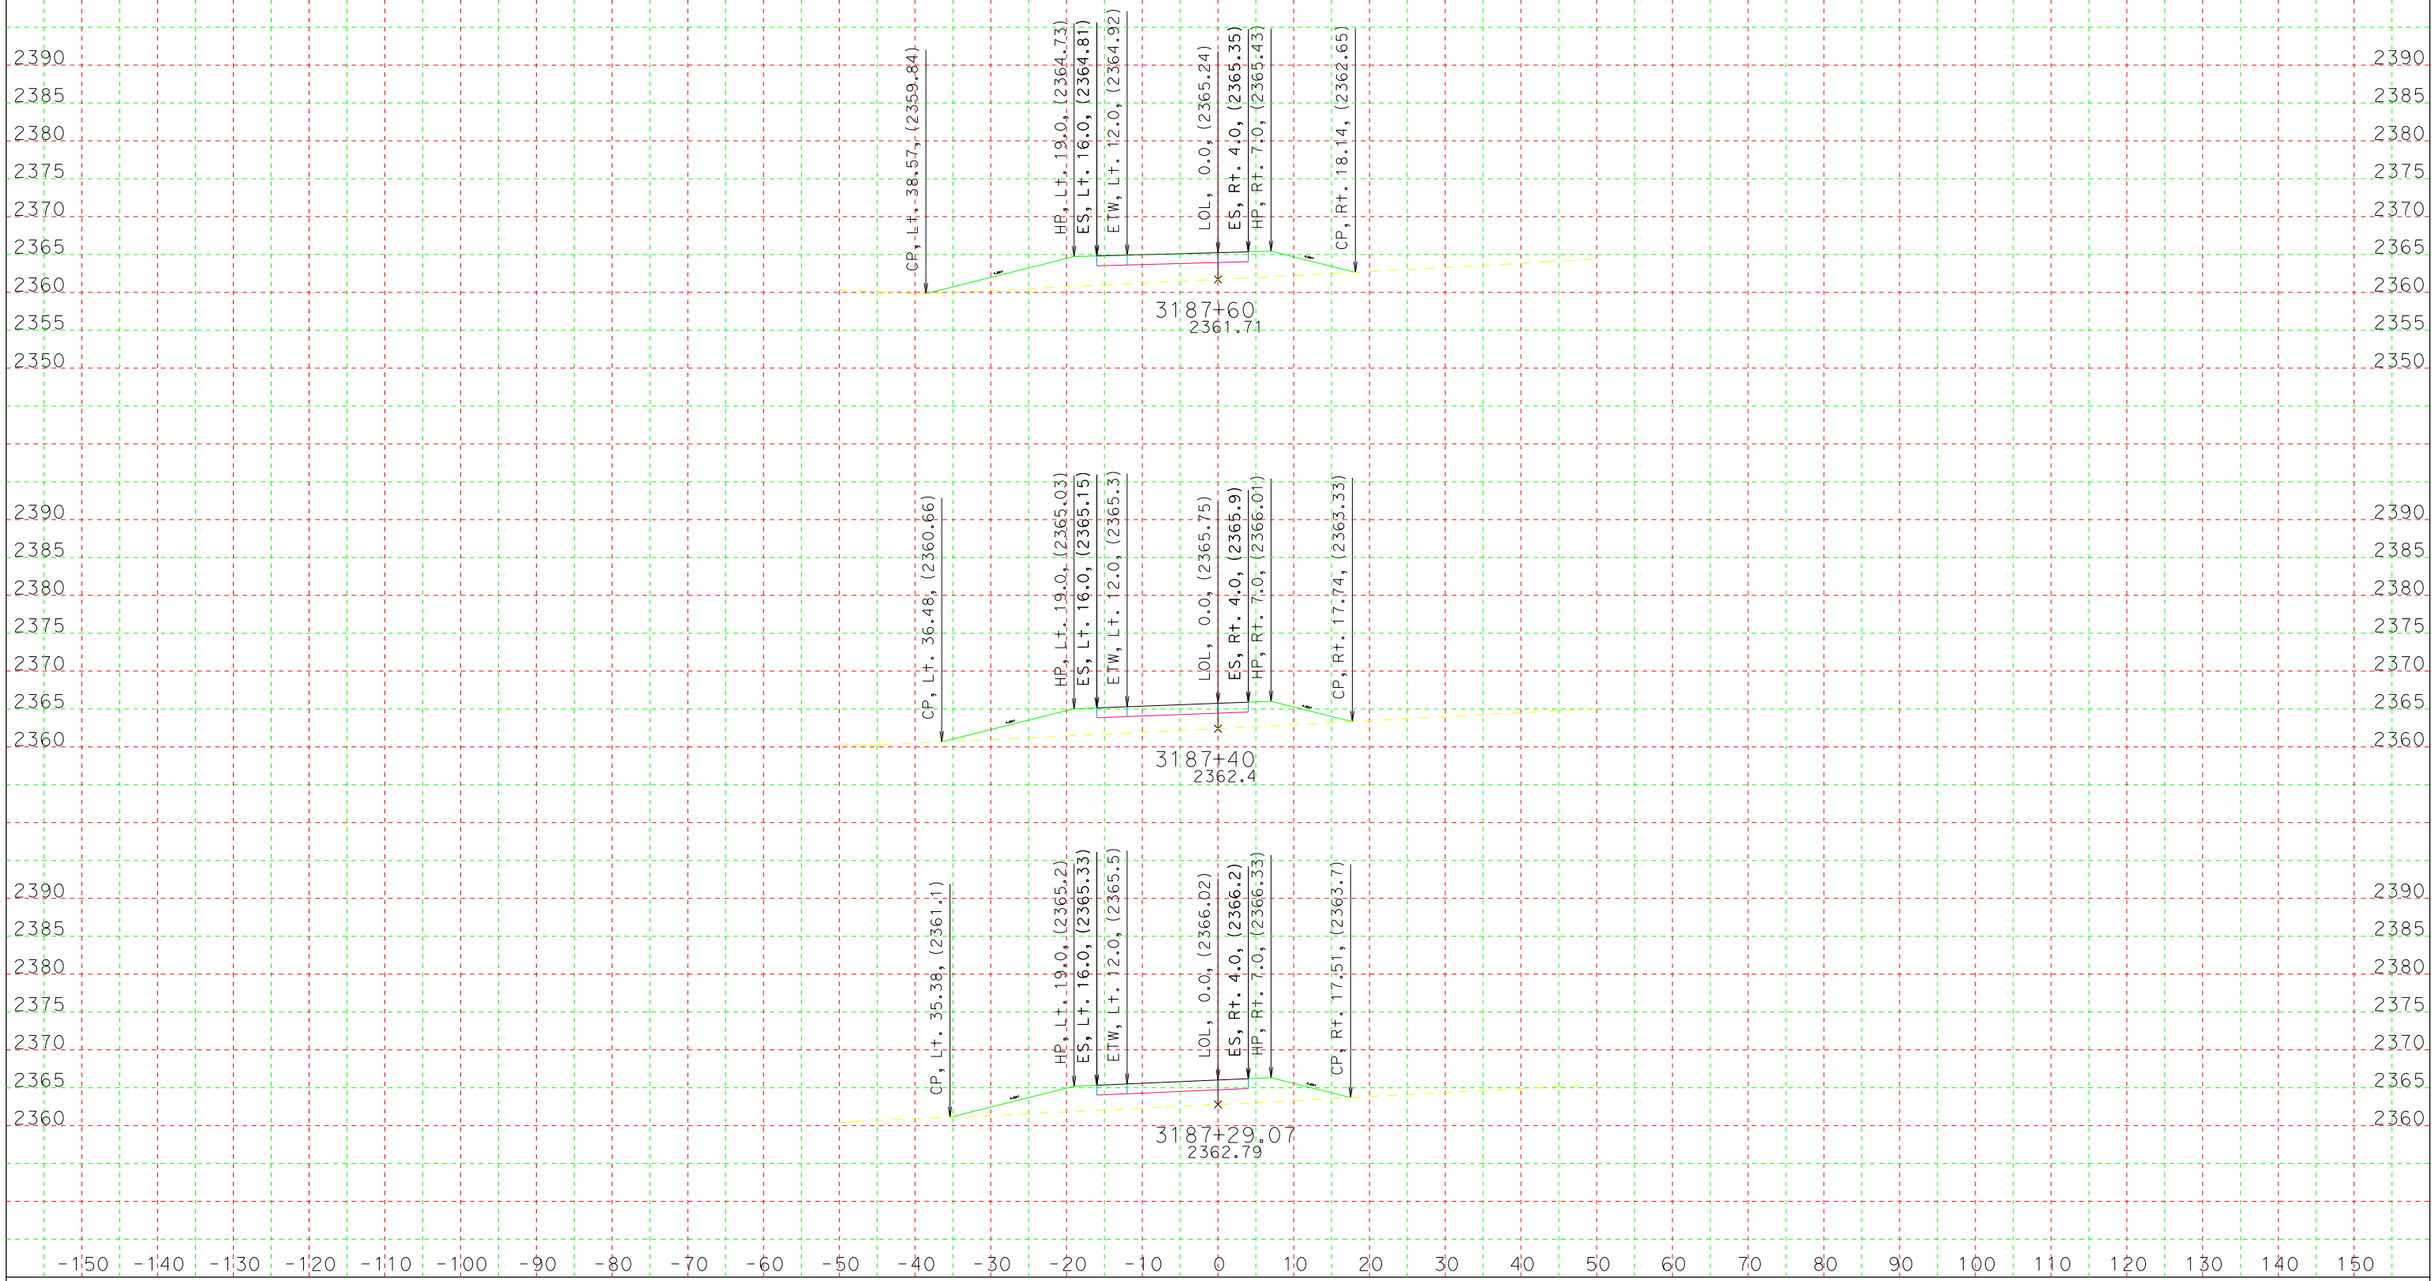

CREATED BY: Marc Chavoushi
DATE: 11/2/2015
KC Project: 5792 File: D:\file\Train\caice\5792\wbdet4out.ear

CONTRACT: 0Q790
DIST/CO/RTE/PM: 08/SBd/40/PM R93.1/R94.2
PROJECT ID: 080002000481

SCALE: 1" = 10' Horiz.
1" = 10' Vert.

All Dimensions are US Survey Feet

WBDET4
CROSS SECTIONS

DESIGN STUDY ONLY

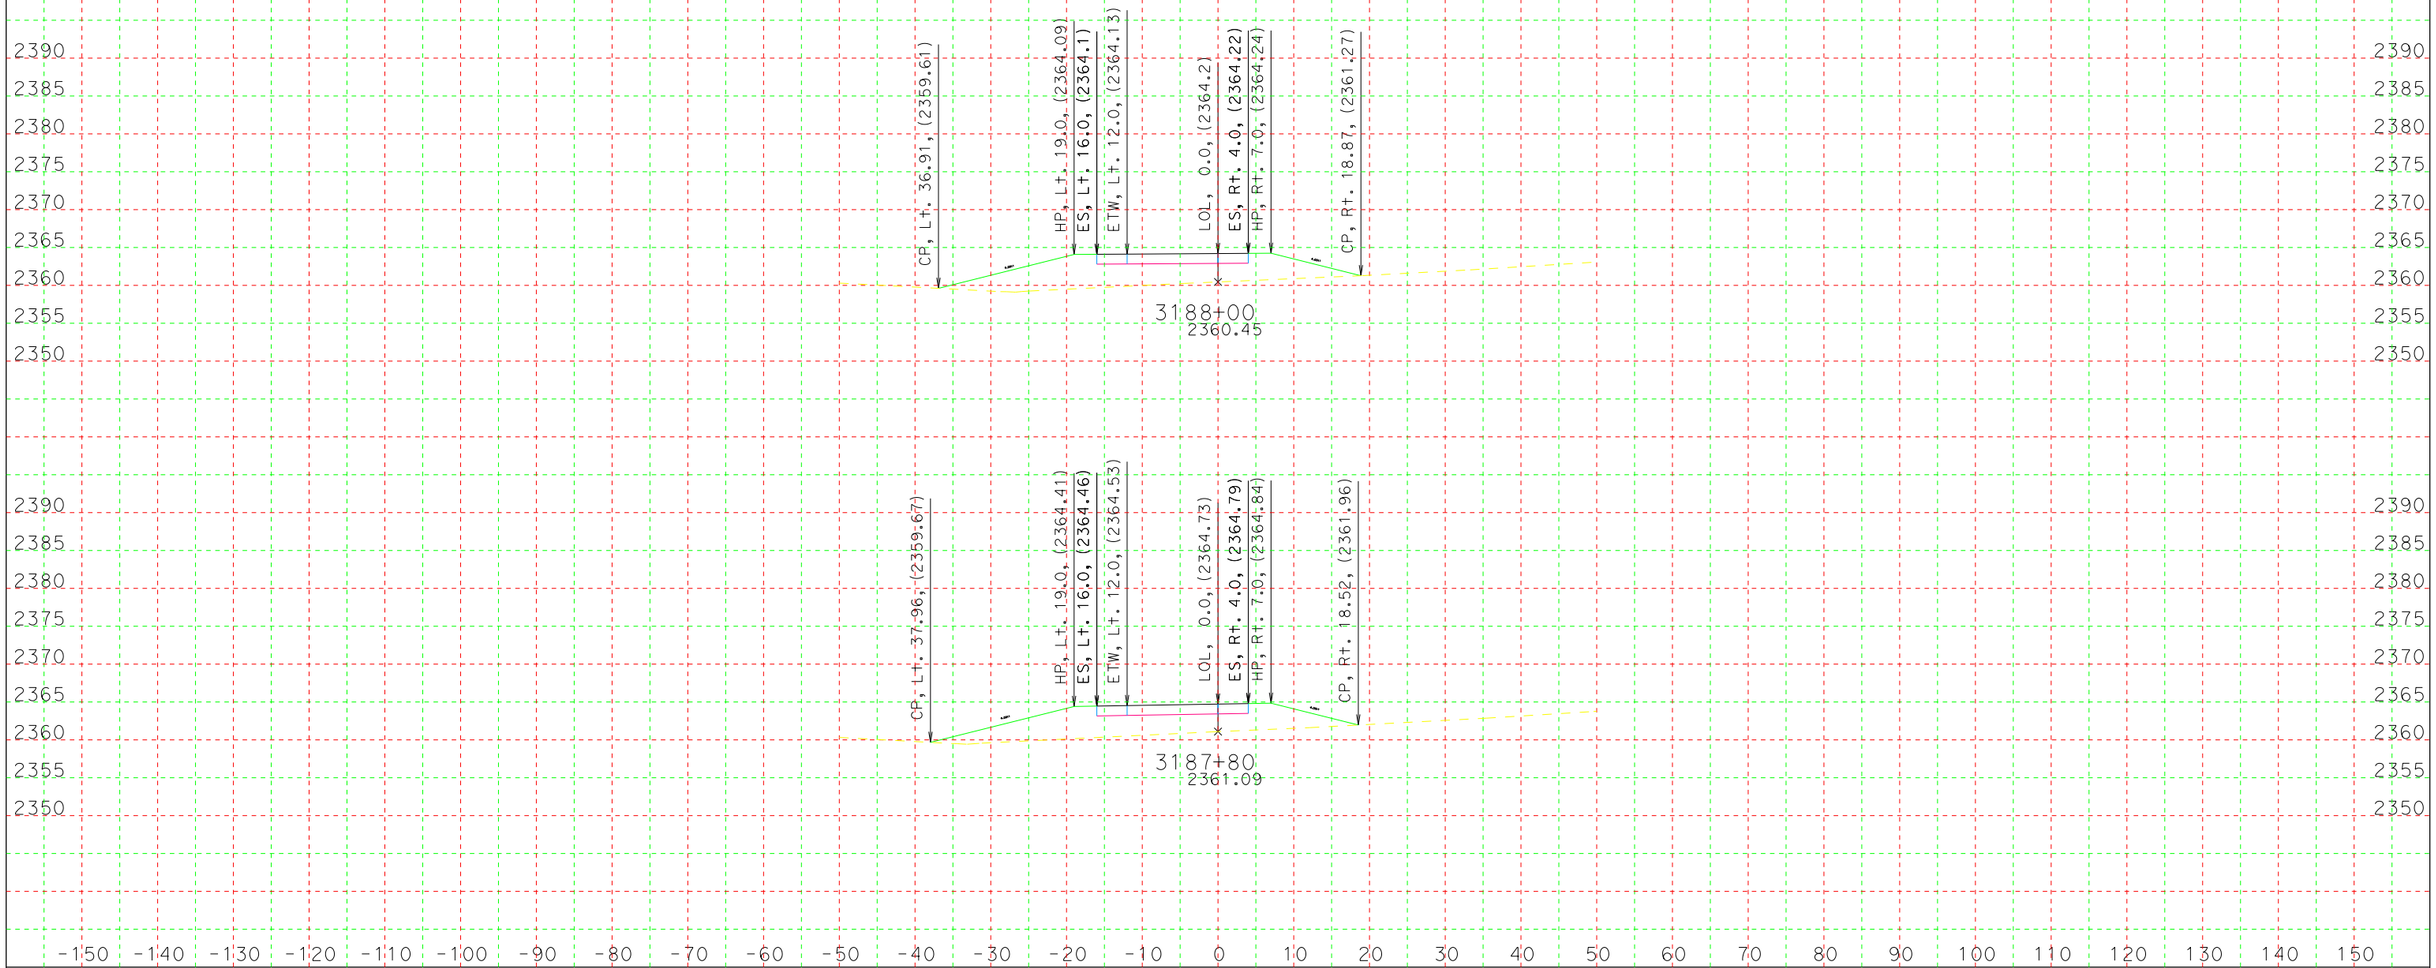

CREATED BY: Marc Chavoushi
DATE: 11/2/2015
KC Project: 5792 File: D:\file\Train\caice\5792\wbdet4out.ear

CONTRACT: 0Q790
DIST/CO/RTE/PM: 08/SBd/40/PM R93.1/R94.2
PROJECT ID: 080002000481

SCALE: 1" = 10' Horiz.
1" = 10' Vert.

All Dimensions are US Survey Feet

WBDET4
CROSS SECTIONS
SHEET 11 OF 22

DESIGN STUDY ONLY

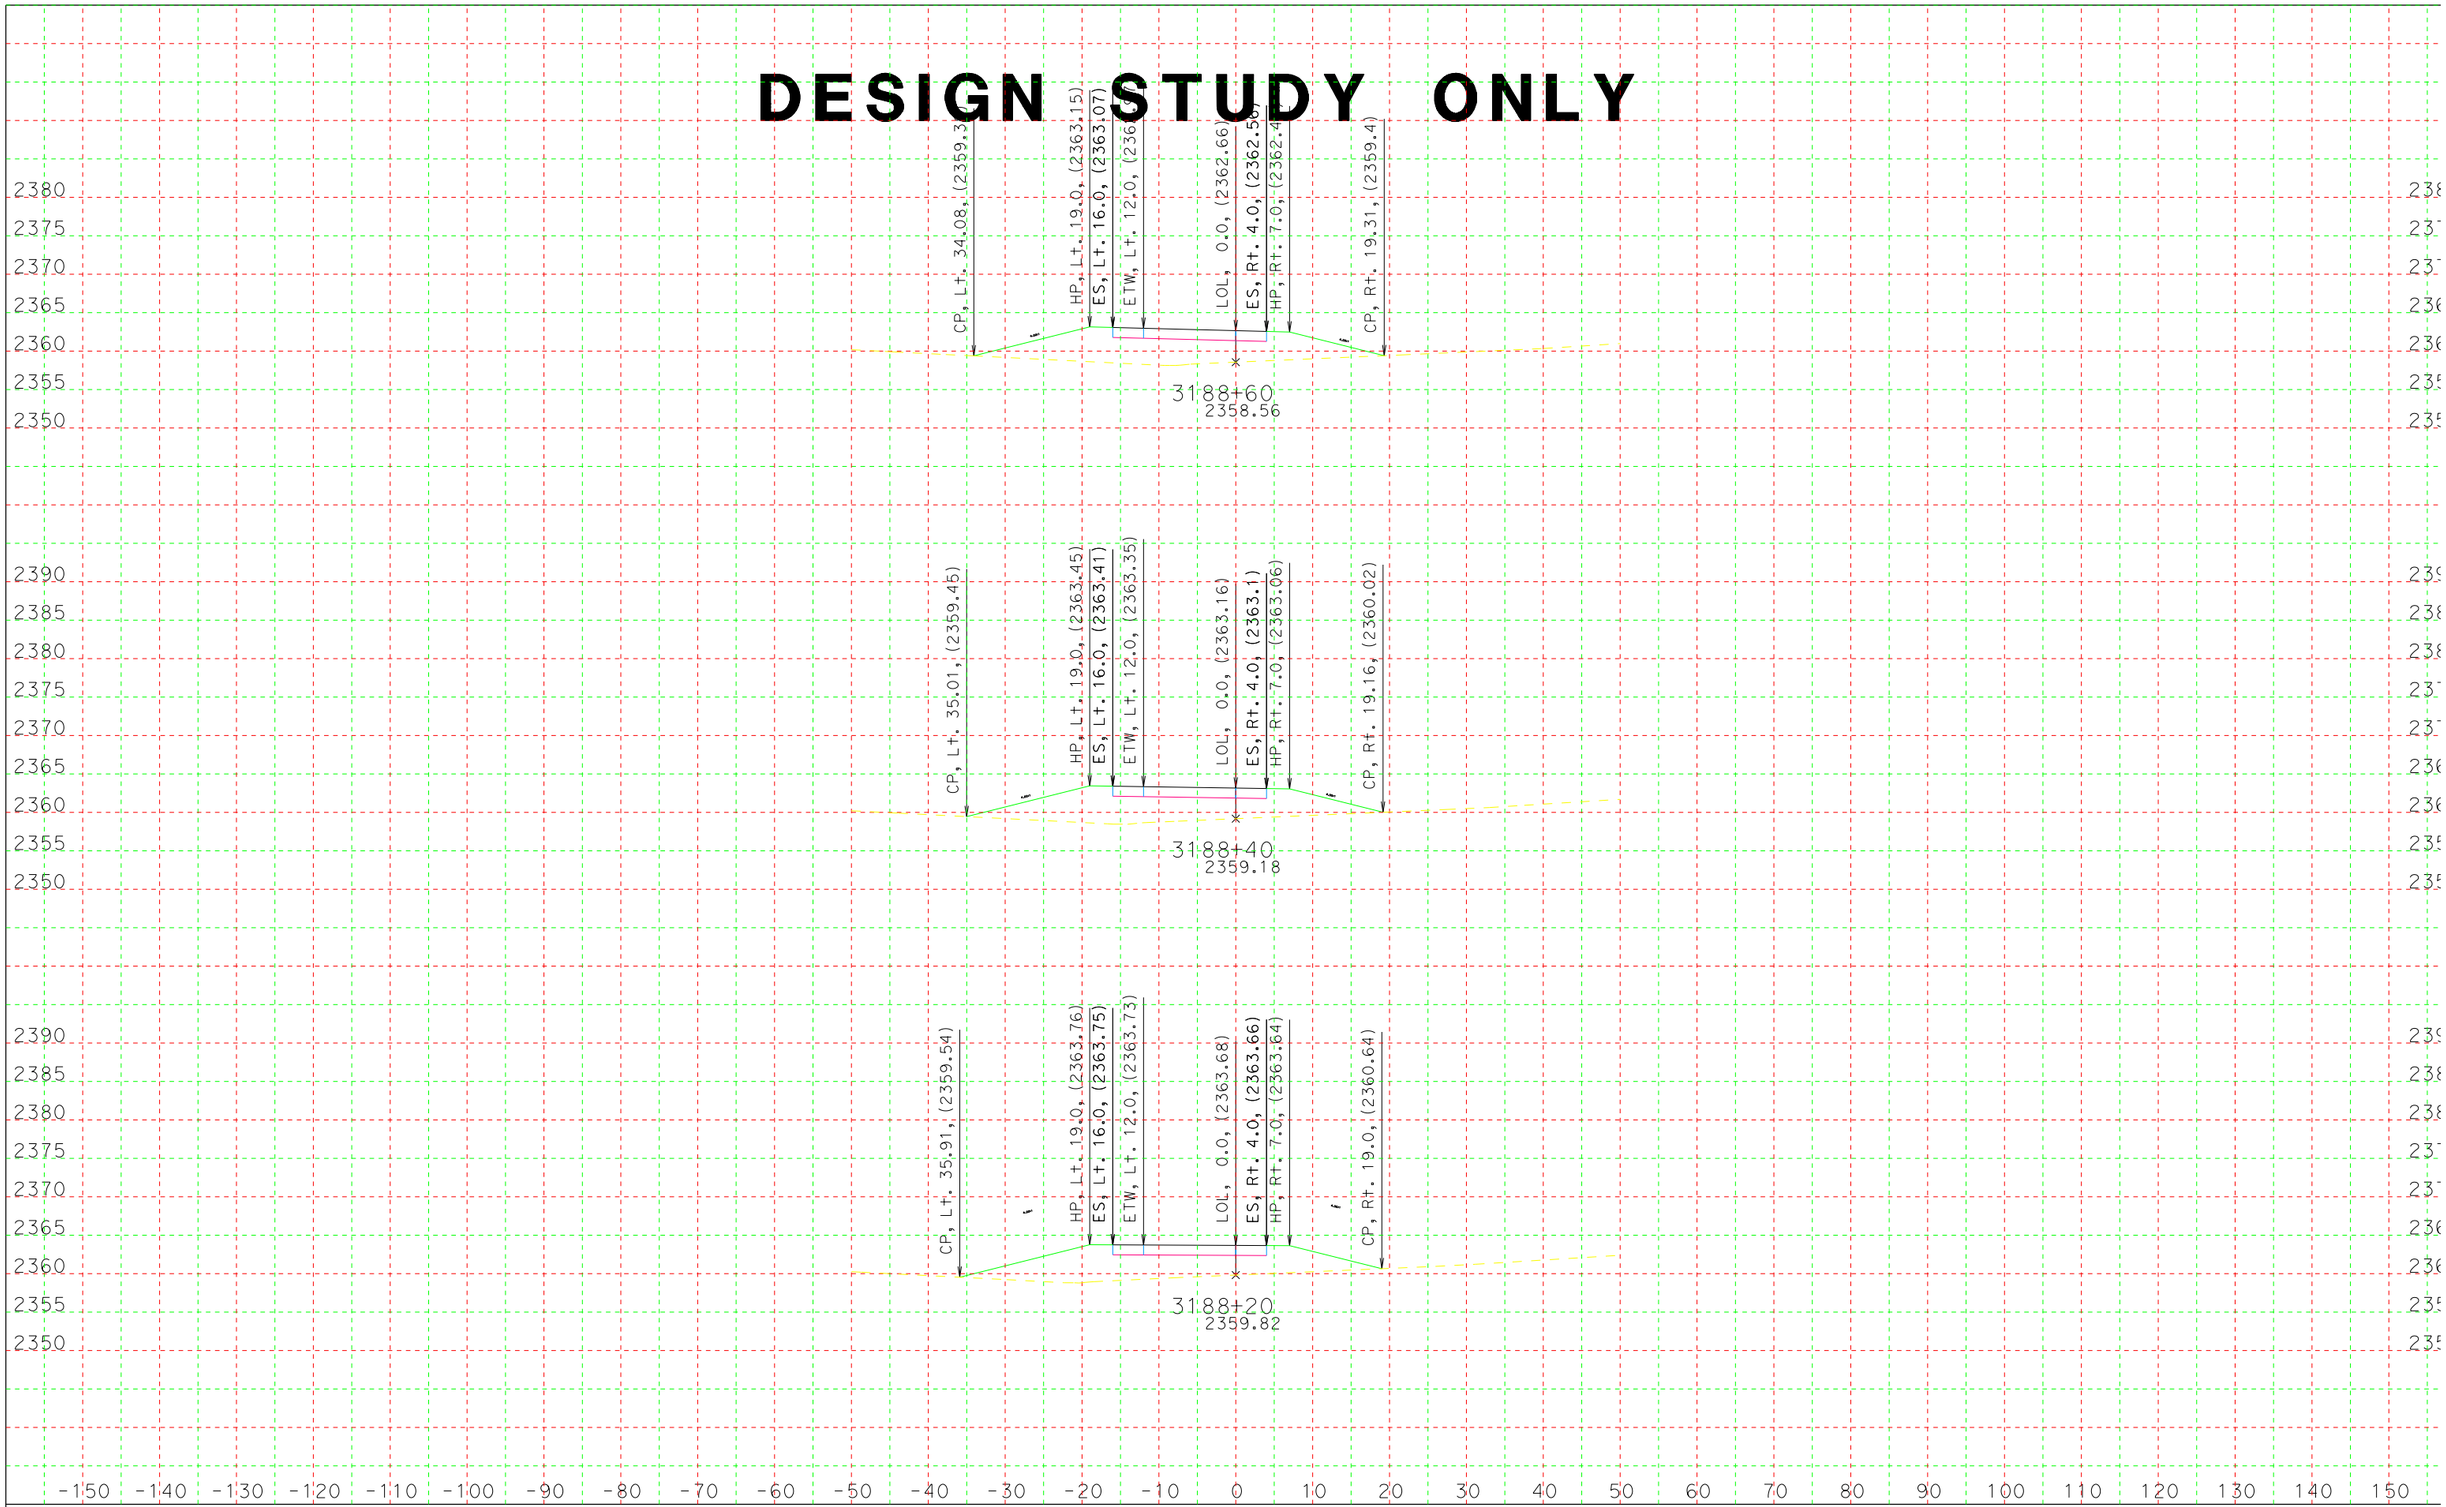

CREATED BY: Marc Chavoushi
DATE: 11/2/2015
KC Project: 5792 File: D:\file\Train\cgice\5792\wbdet4out.egr

CONTRACT: 0Q790
DIST/CO/RTE/PM: 08/SBd/40/PM R93.1/R94.2
PROJECT ID: 080002000481

SCALE: 1" = 10' Horiz.
1" = 10' Vert.

All Dimensions are US Survey Feet

WBDET4
CROSS SECTIONS

DESIGN STUDY ONLY

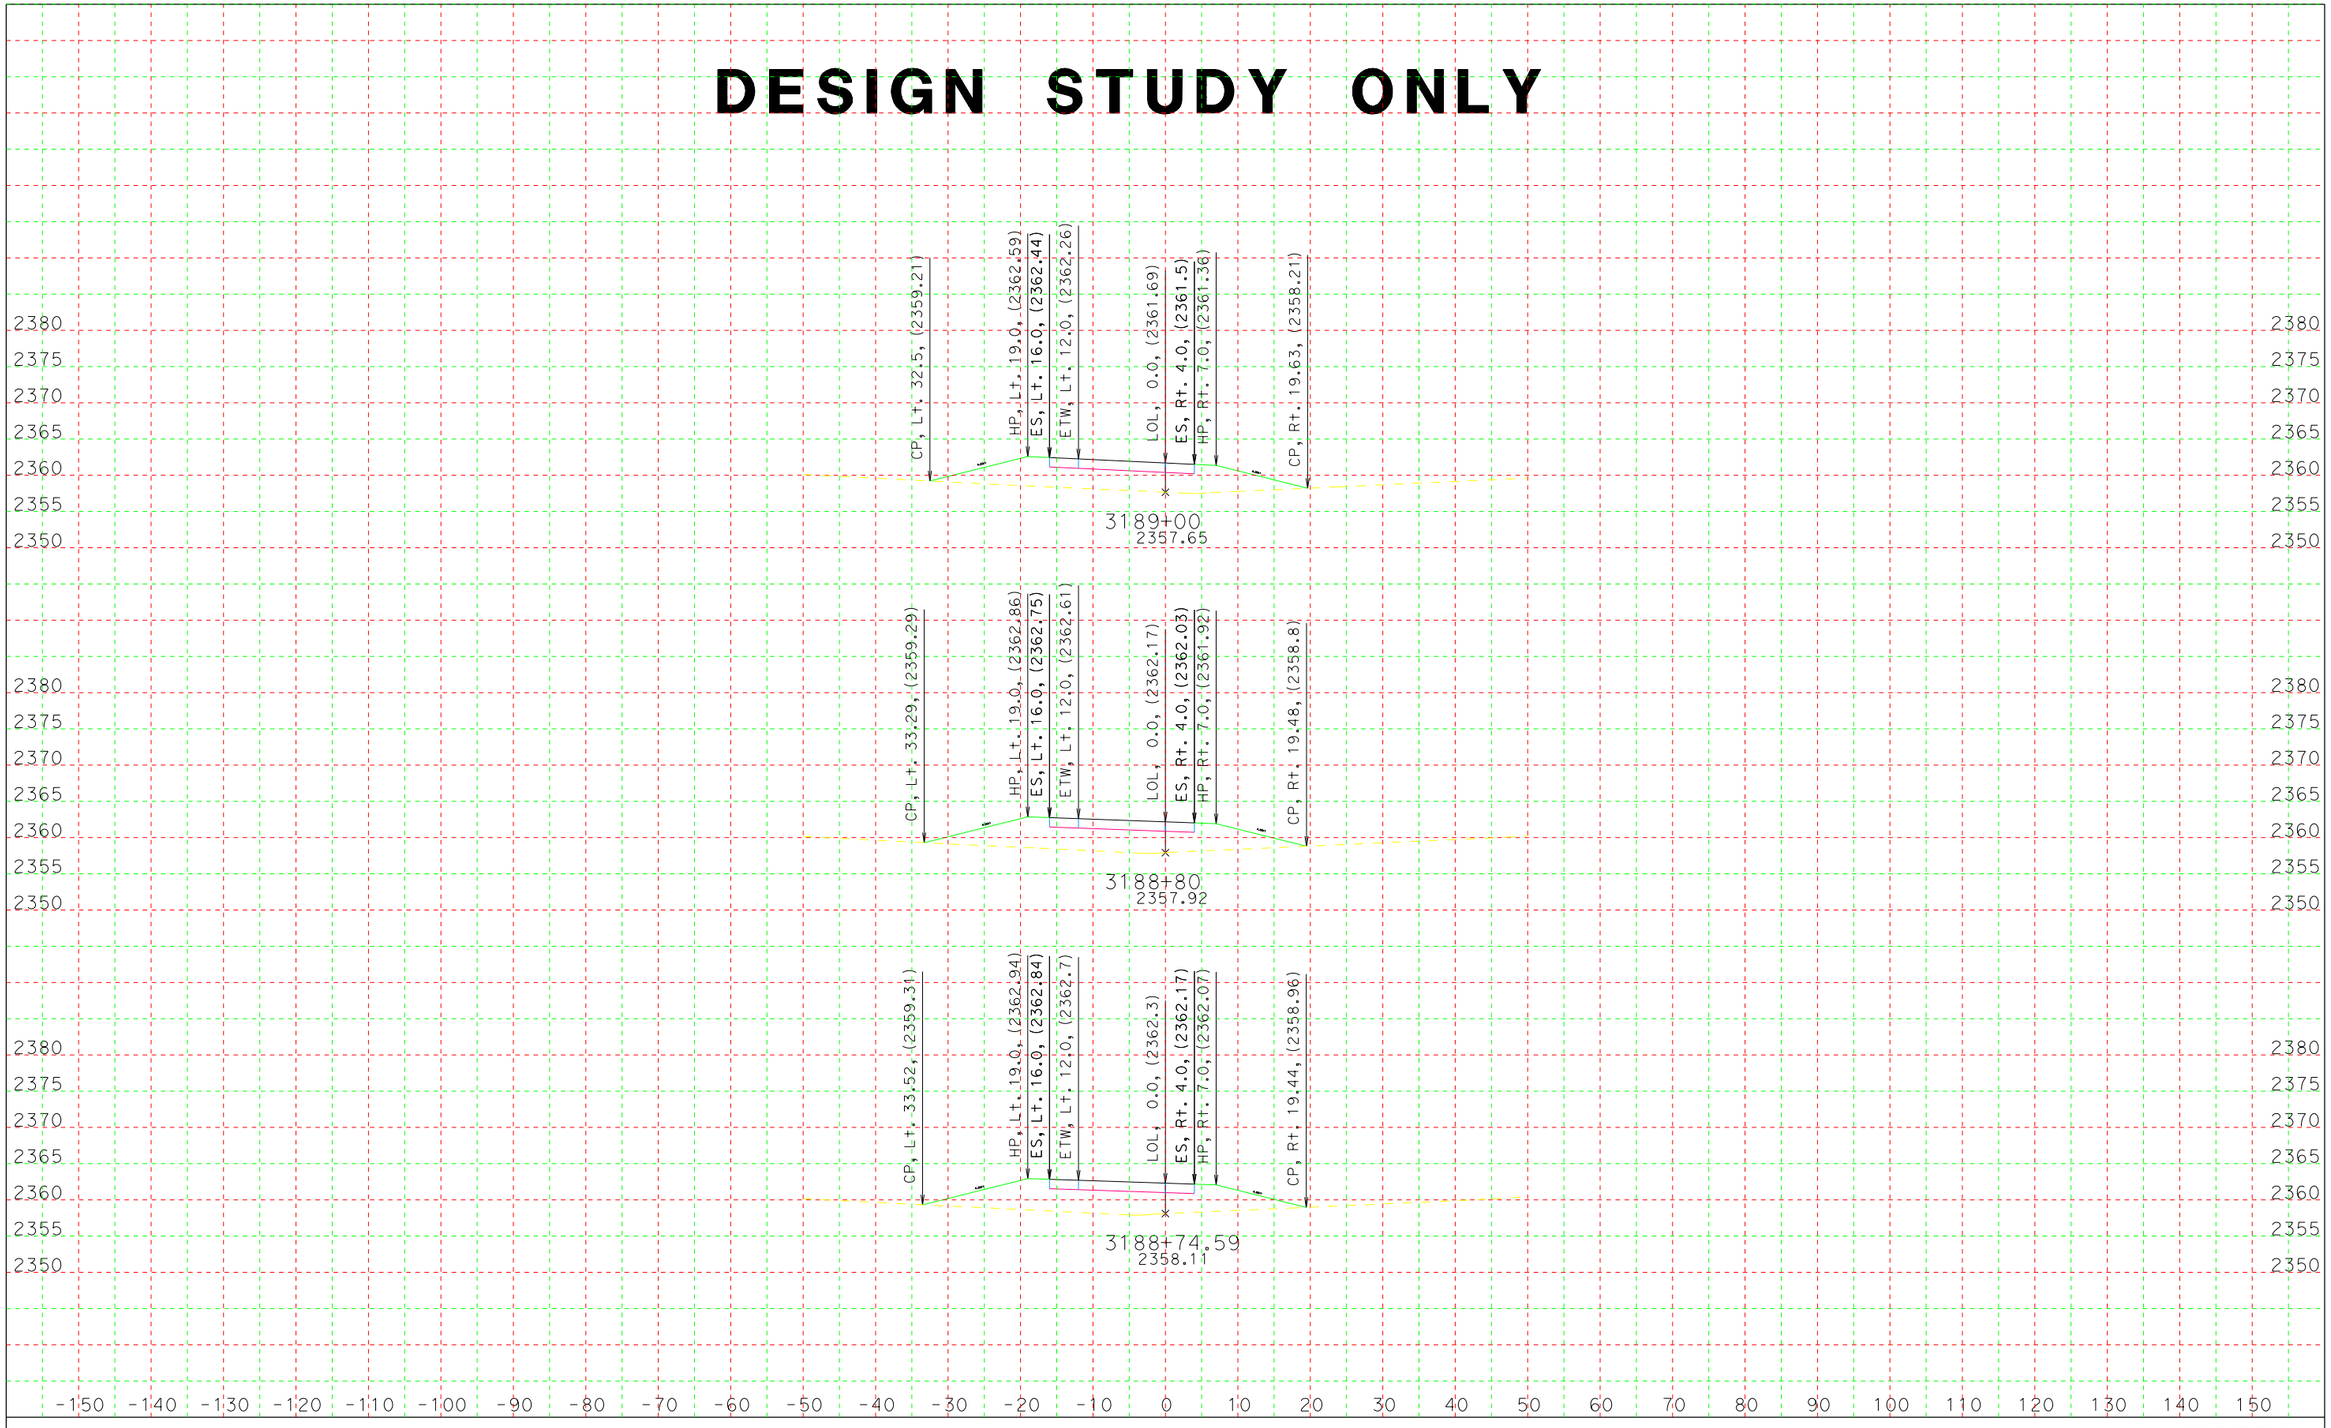

CREATED BY: Marc Chavoushi
DATE: 11/2/2015
KC Project: 5792 File: D:\file\Train\caice\5792\wbdet4out.ear

CONTRACT: 0Q790
DIST/CO/RTE/PM: 08/SBd/40/PM R93.1/R94.2
PROJECT ID: 080002000481

SCALE: 1" = 10' Horiz.
1" = 10' Vert.

All Dimensions are US Survey Feet

WBDET4
CROSS SECTIONS

DESIGN STUDY ONLY

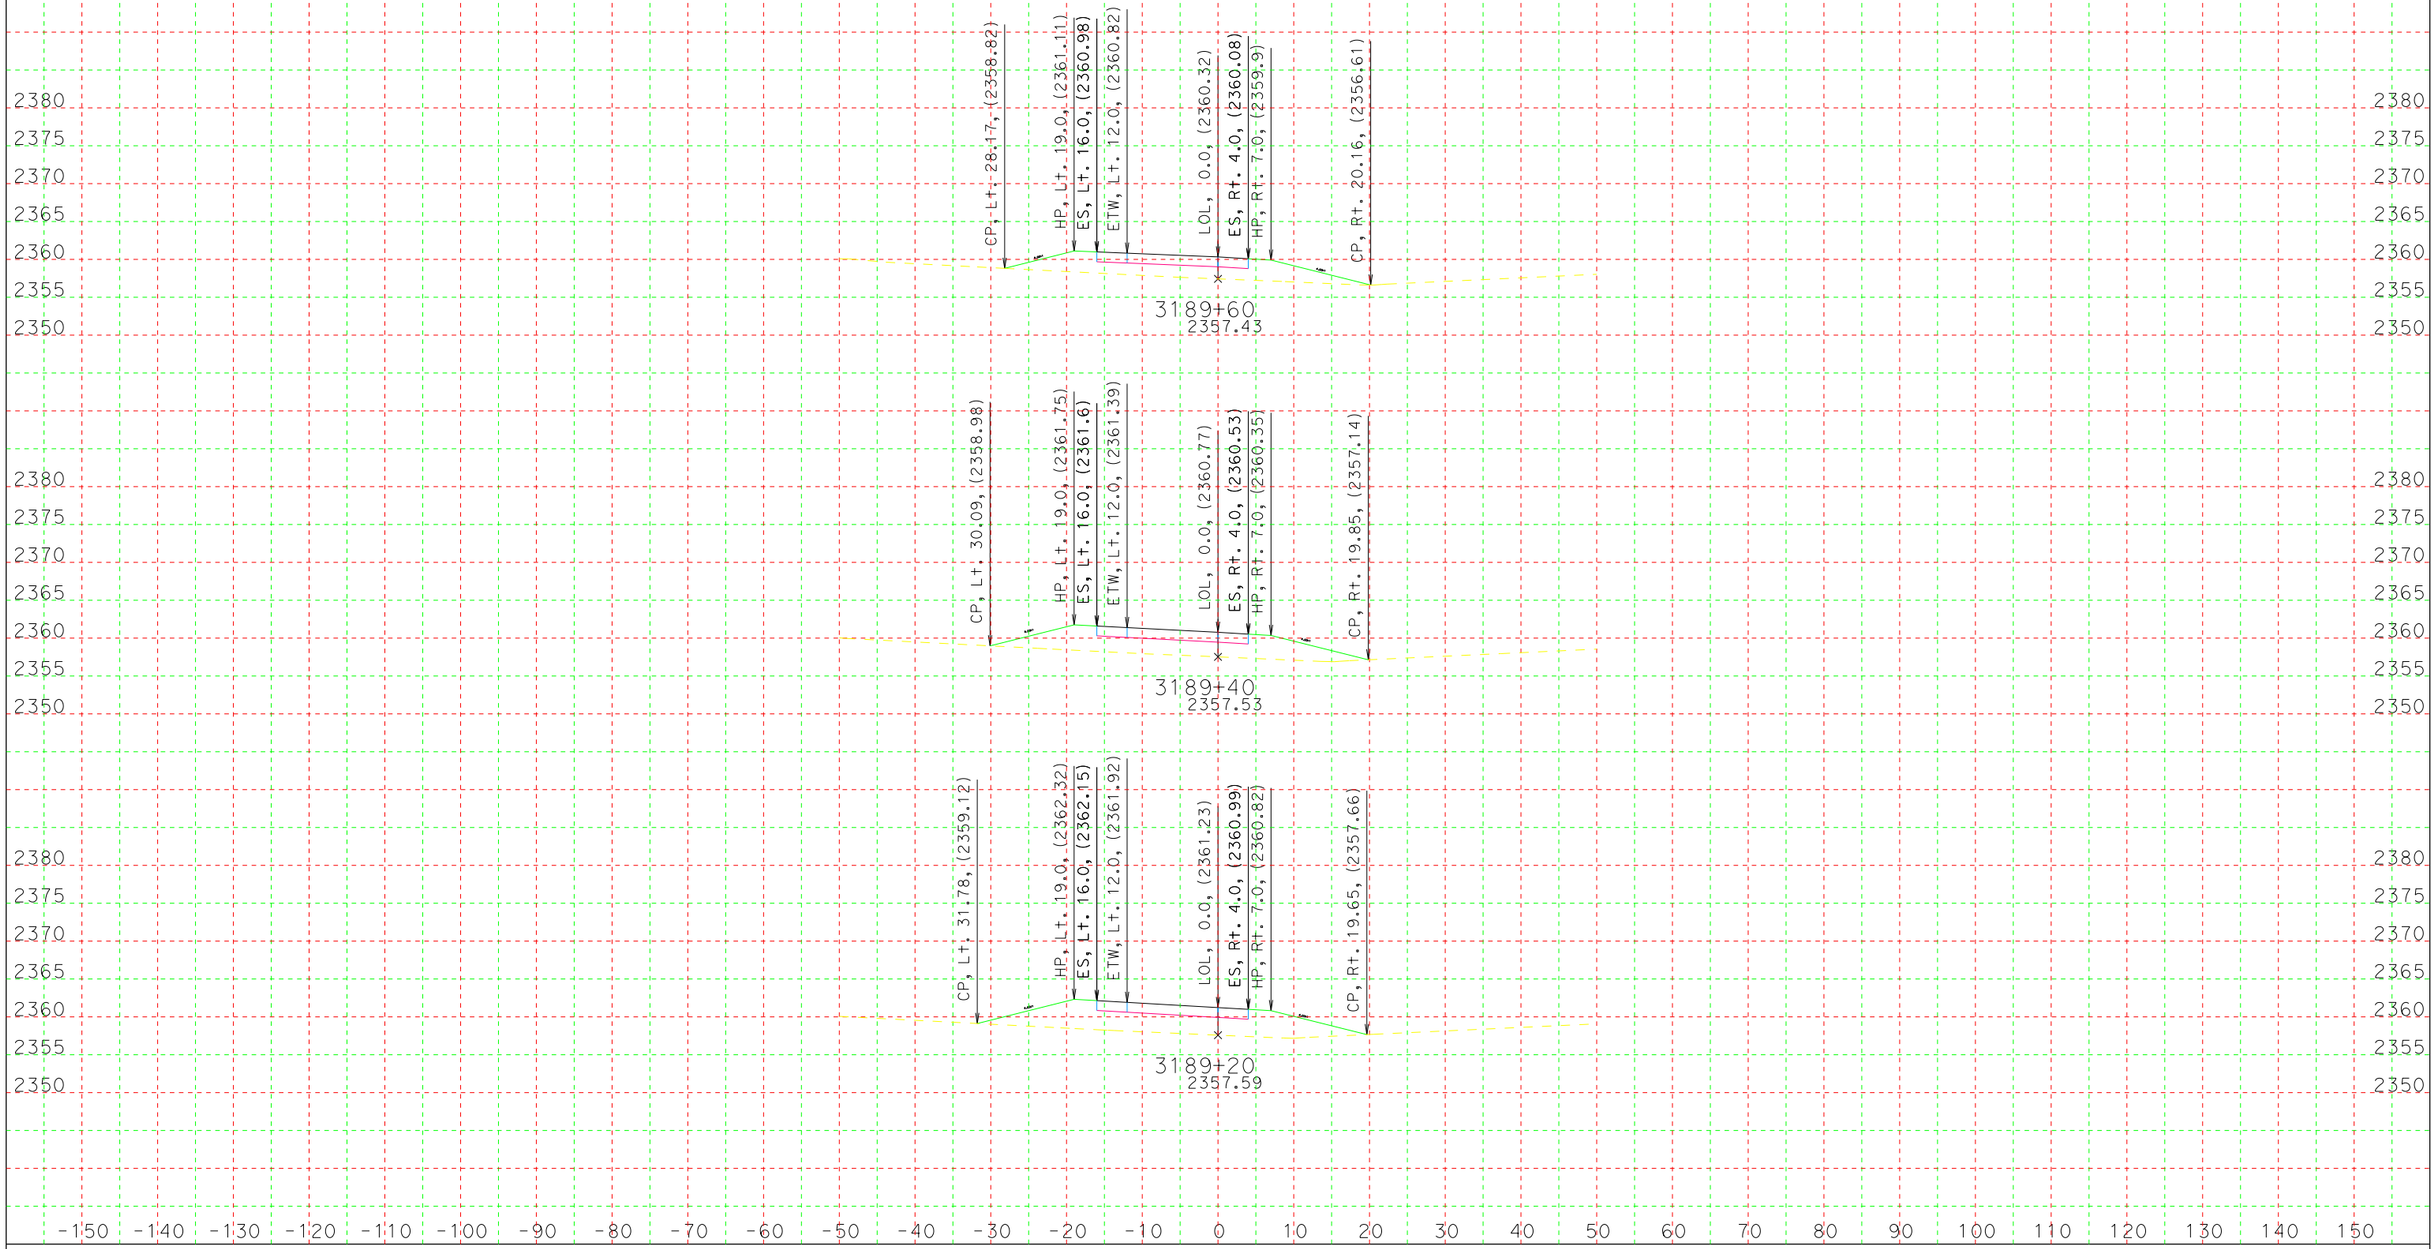

CREATED BY: Marc Chavoushi
DATE: 11/2/2015
KC Project: 5792 File: D:\file\Train\caice\5792\wbdet4out.ear

CONTRACT: 0Q790
DIST/CO/RTE/PM: 08/SBd/40/PM R93.1/R94.2
PROJECT ID: 080002000481

SCALE: 1" = 10' Horiz.
1" = 10' Vert.

All Dimensions are US Survey Feet

WBDET4
CROSS SECTIONS

DESIGN STUDY ONLY

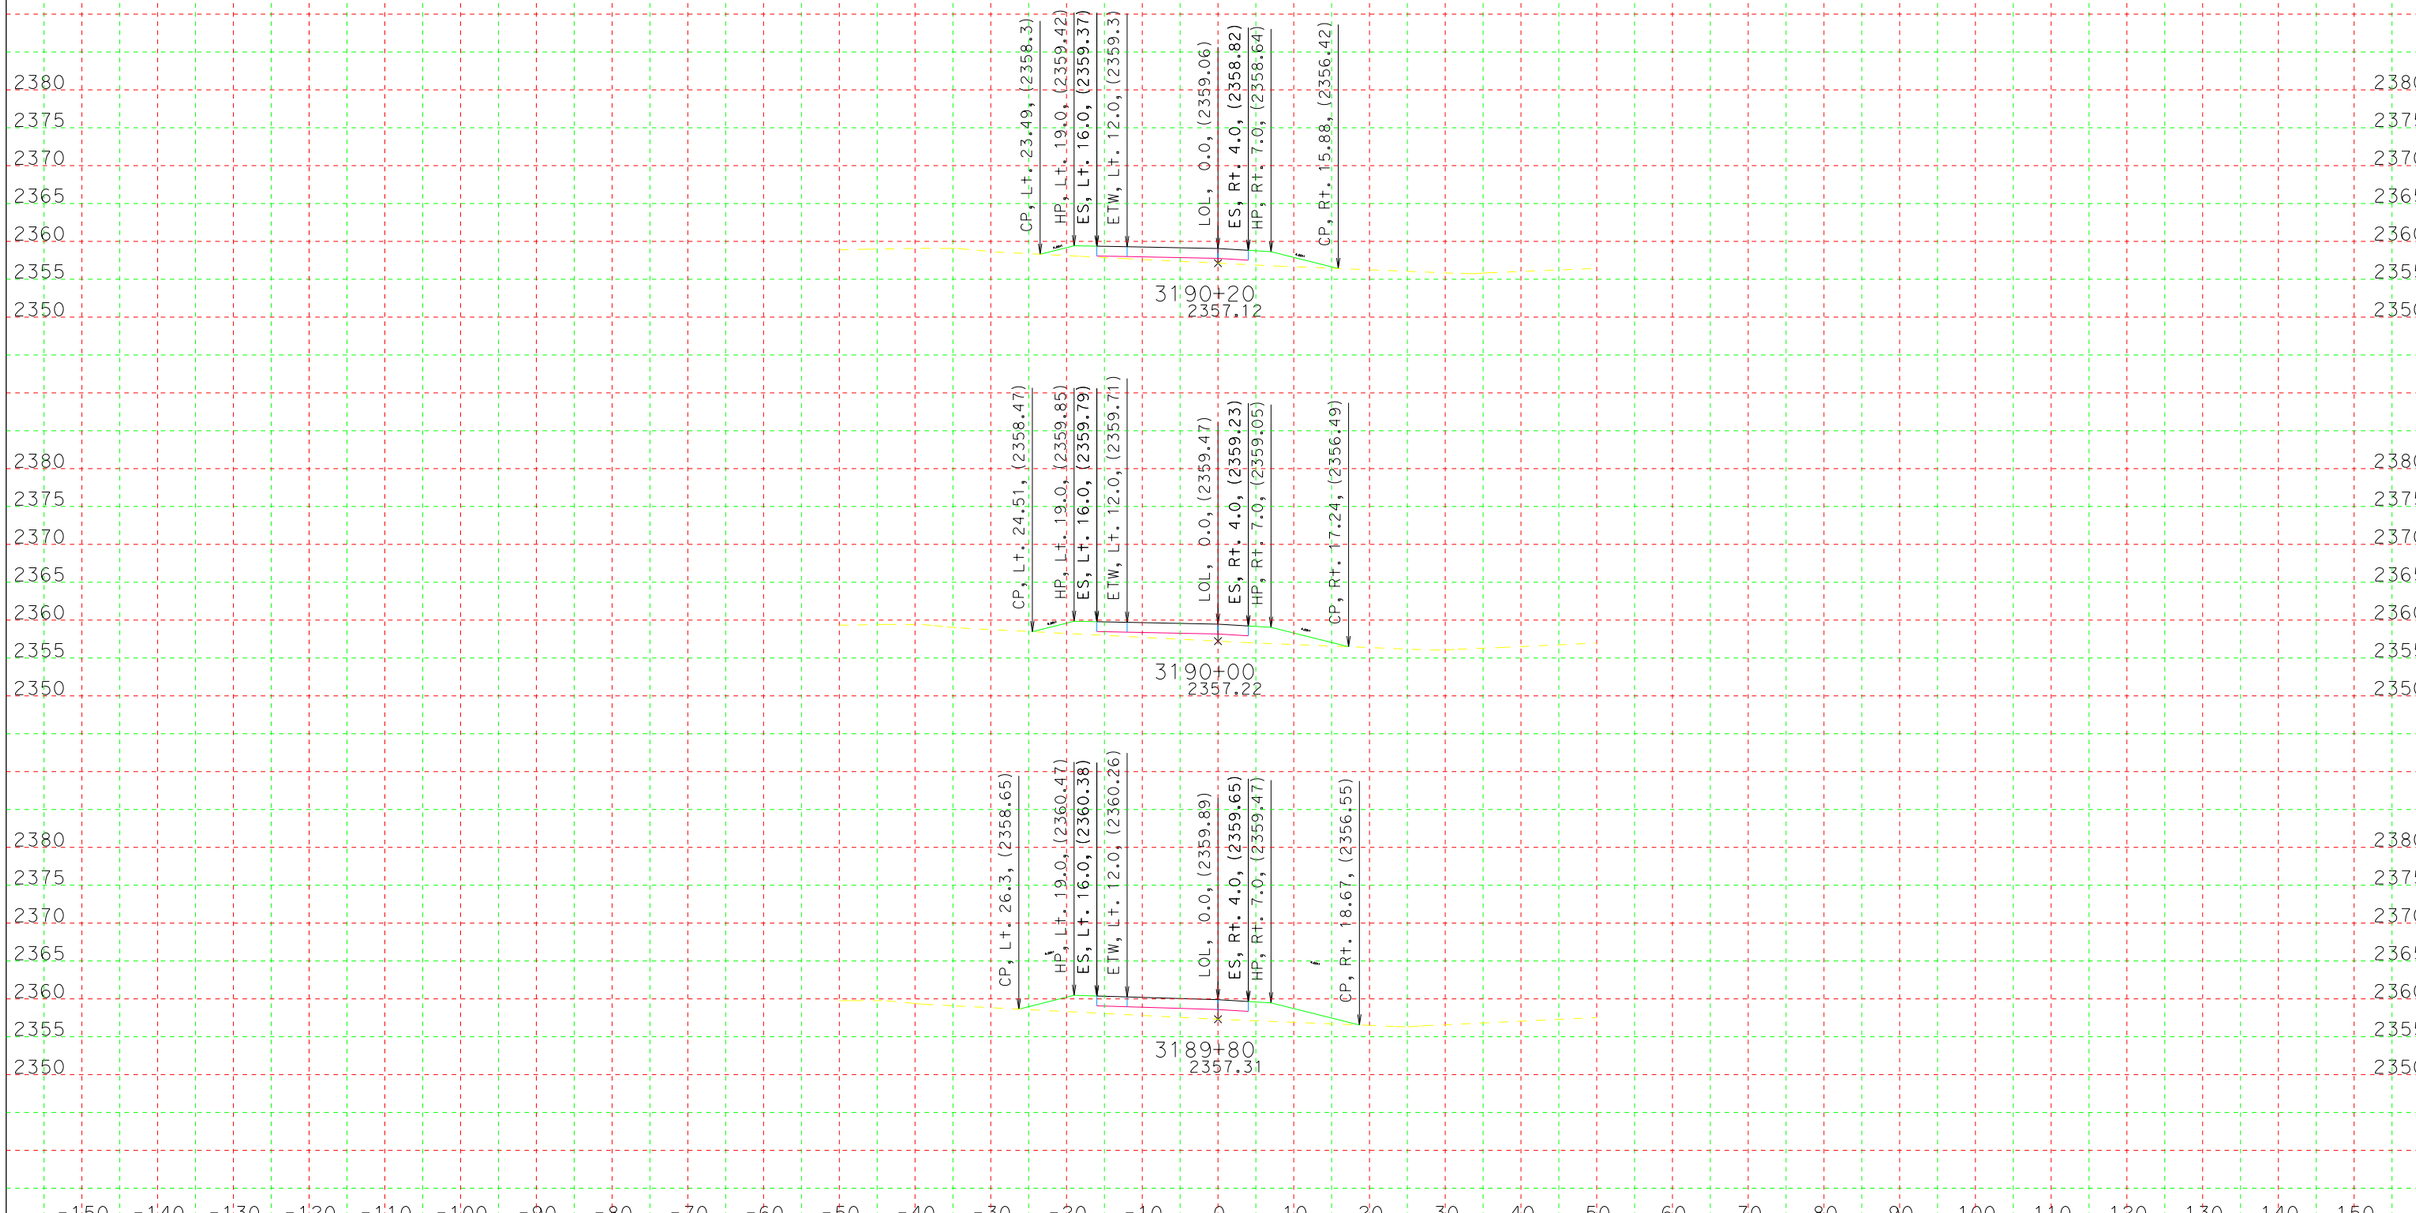

CREATED BY: Marc Chavoushi
DATE: 11/2/2015
KC Project: 5792 File: D:\file\Train\caice\5792\wbdet4out.ear

CONTRACT: 0Q790
DIST/CO/RTE/PM: 08/SBd/40/PM R93.1/R94.2
PROJECT ID: 080002000481

SCALE: 1" = 10' Horiz.
1" = 10' Vert.

All Dimensions are US Survey Feet

WBDET4
CROSS SECTIONS

DESIGN STUDY ONLY

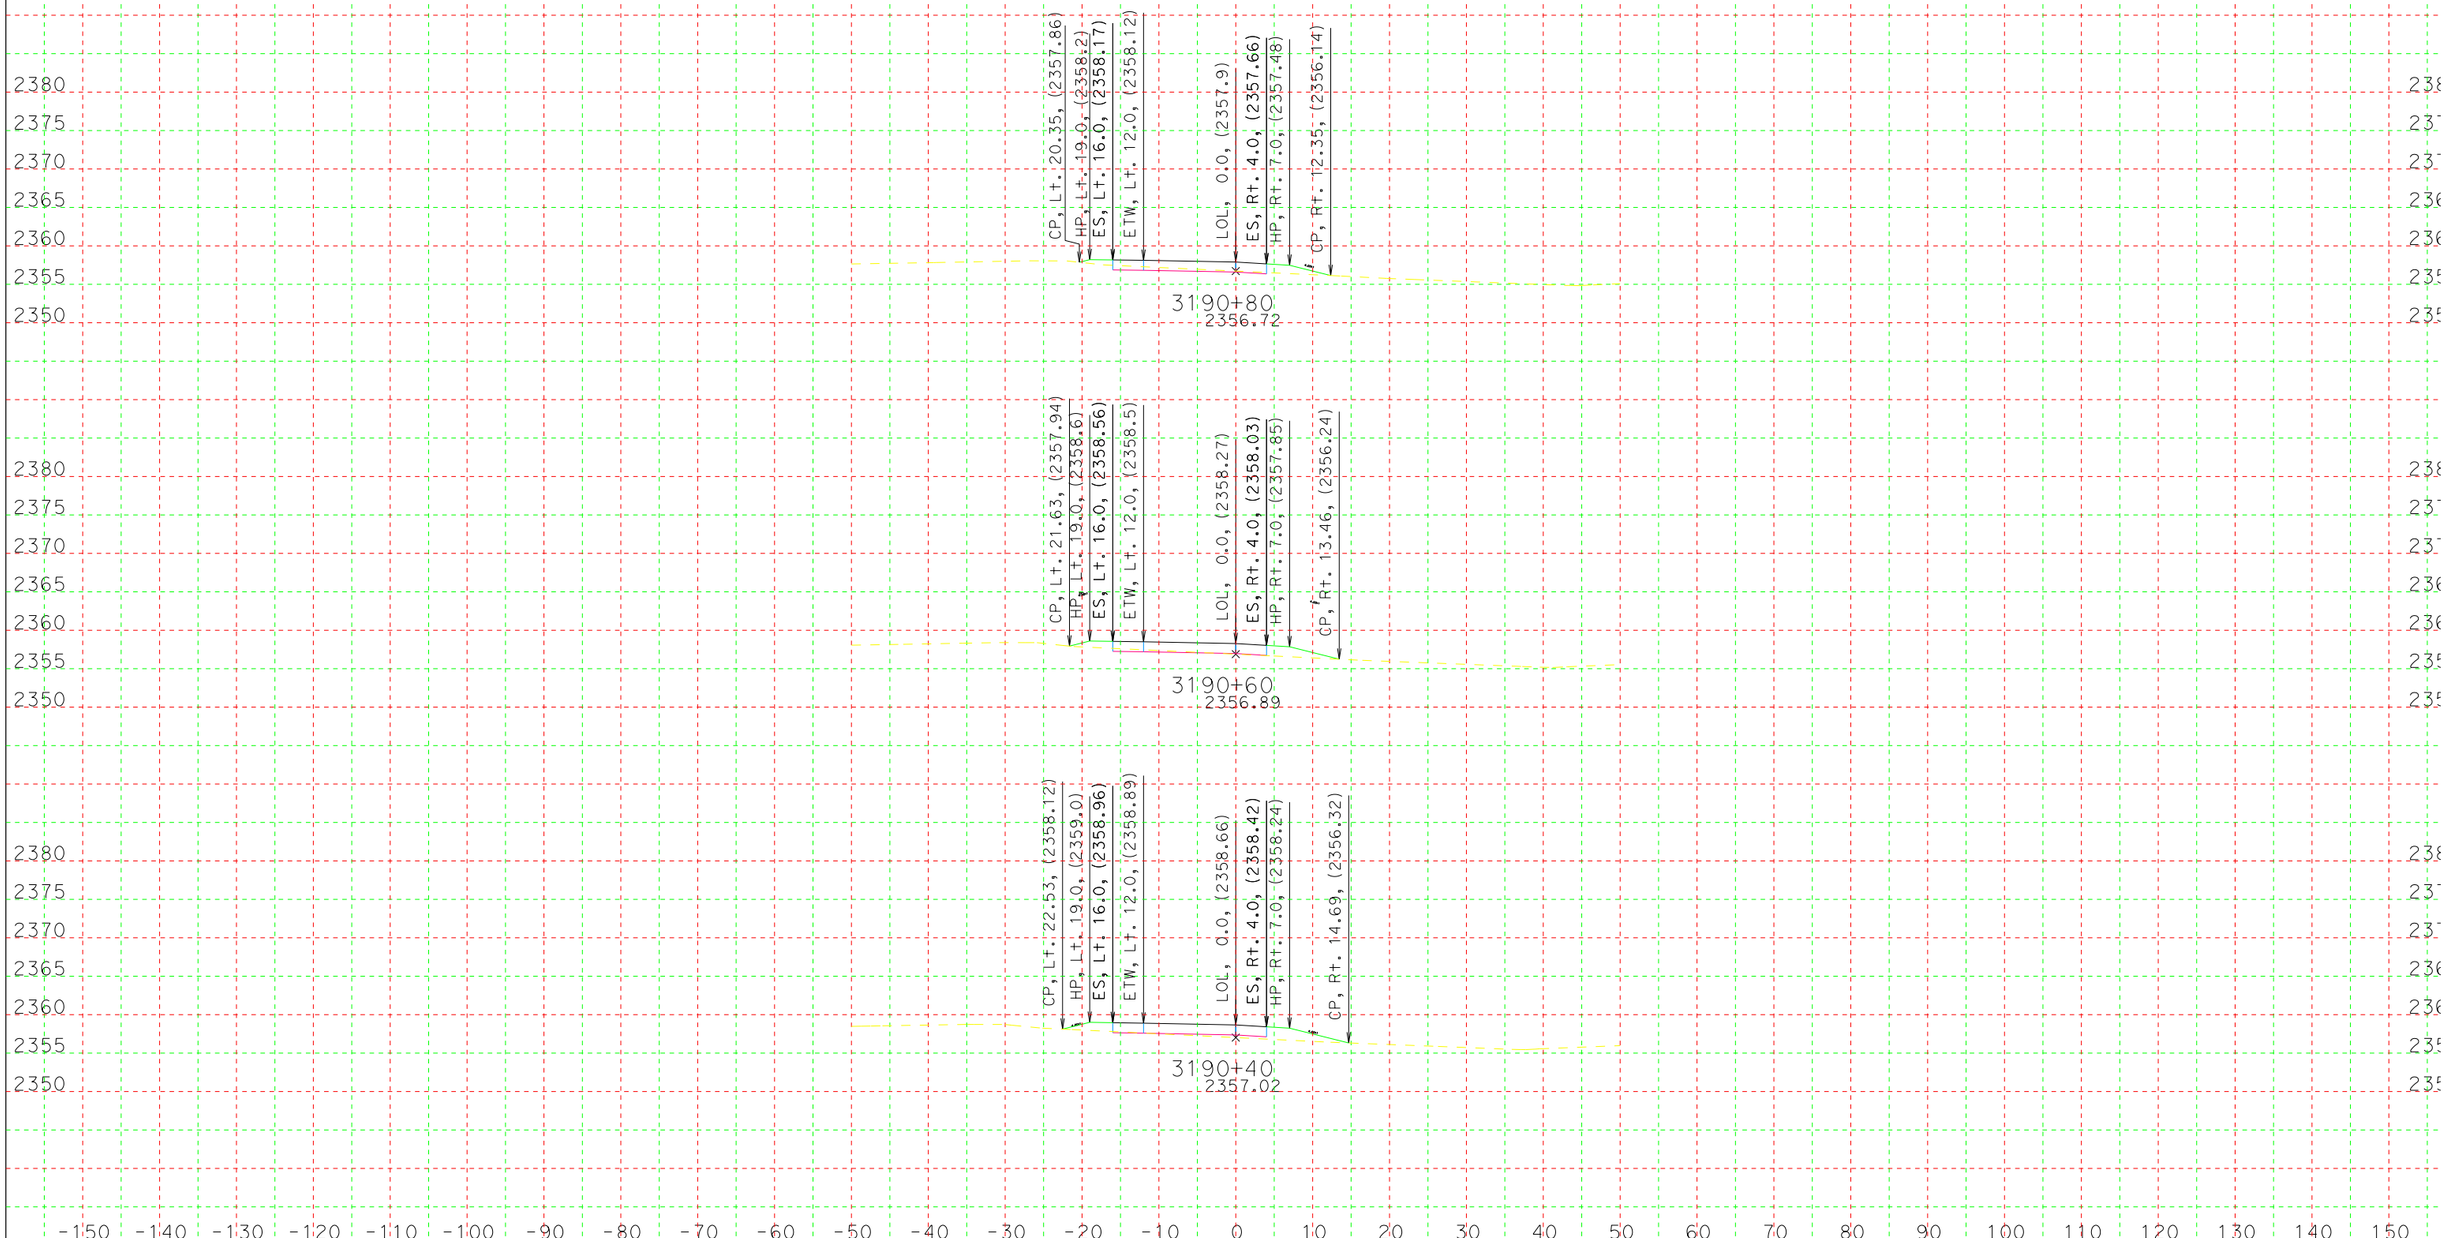

CREATED BY: Marc Chavoushi
DATE: 11/2/2015
KC Project: 5792 File: D:\file\Train\cgice\5792\wbdet4out.egr

CONTRACT: 0Q790
DIST/CO/RTE/PM: 08/SBd/40/PM R93.1/R94.2
PROJECT ID: 080002000481

SCALE: 1" = 10' Horiz.
1" = 10' Vert.

All Dimensions are US Survey Feet

WBDET4
CROSS SECTIONS

DESIGN STUDY ONLY

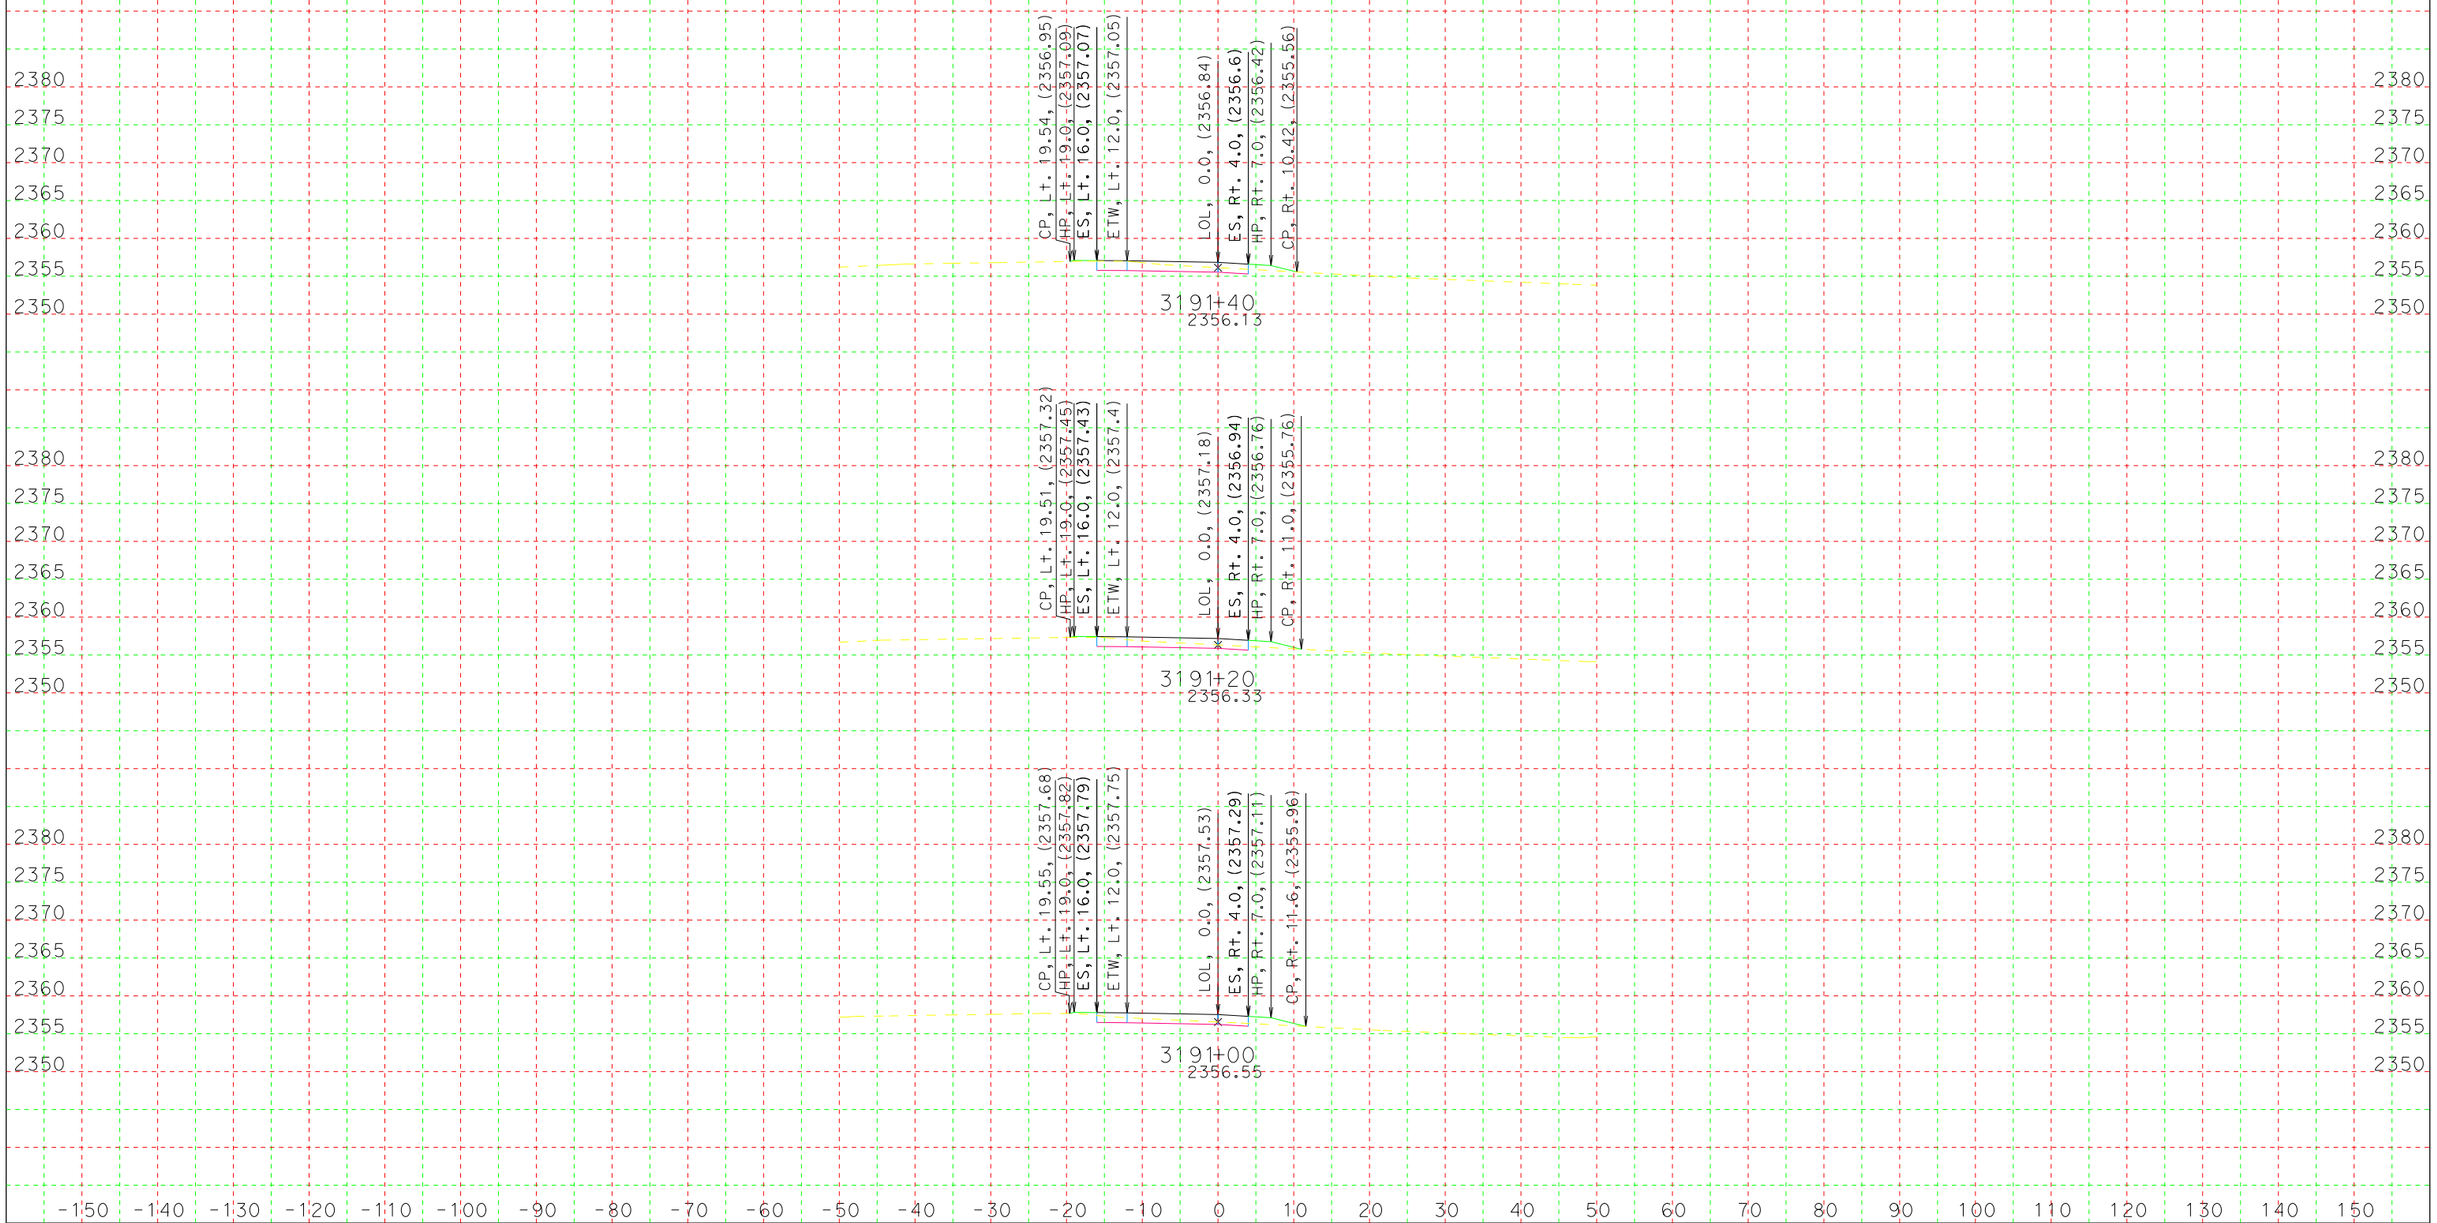

CREATED BY: Marc Chavoushi
DATE: 11/2/2015
KC Project: 5792 File: D:\file\Train\caice\5792\wbdet4out.ear

CONTRACT: 0Q790
DIST/CO/RTE/PM: 08/SBd/40/PM R93.1/R94.2
PROJECT ID: 080002000481

SCALE: 1" = 10' Horiz.
1" = 10' Vert.

All Dimensions are US Survey Feet

WBDET4
CROSS SECTIONS
SHEET 17 OF 22

DESIGN STUDY ONLY

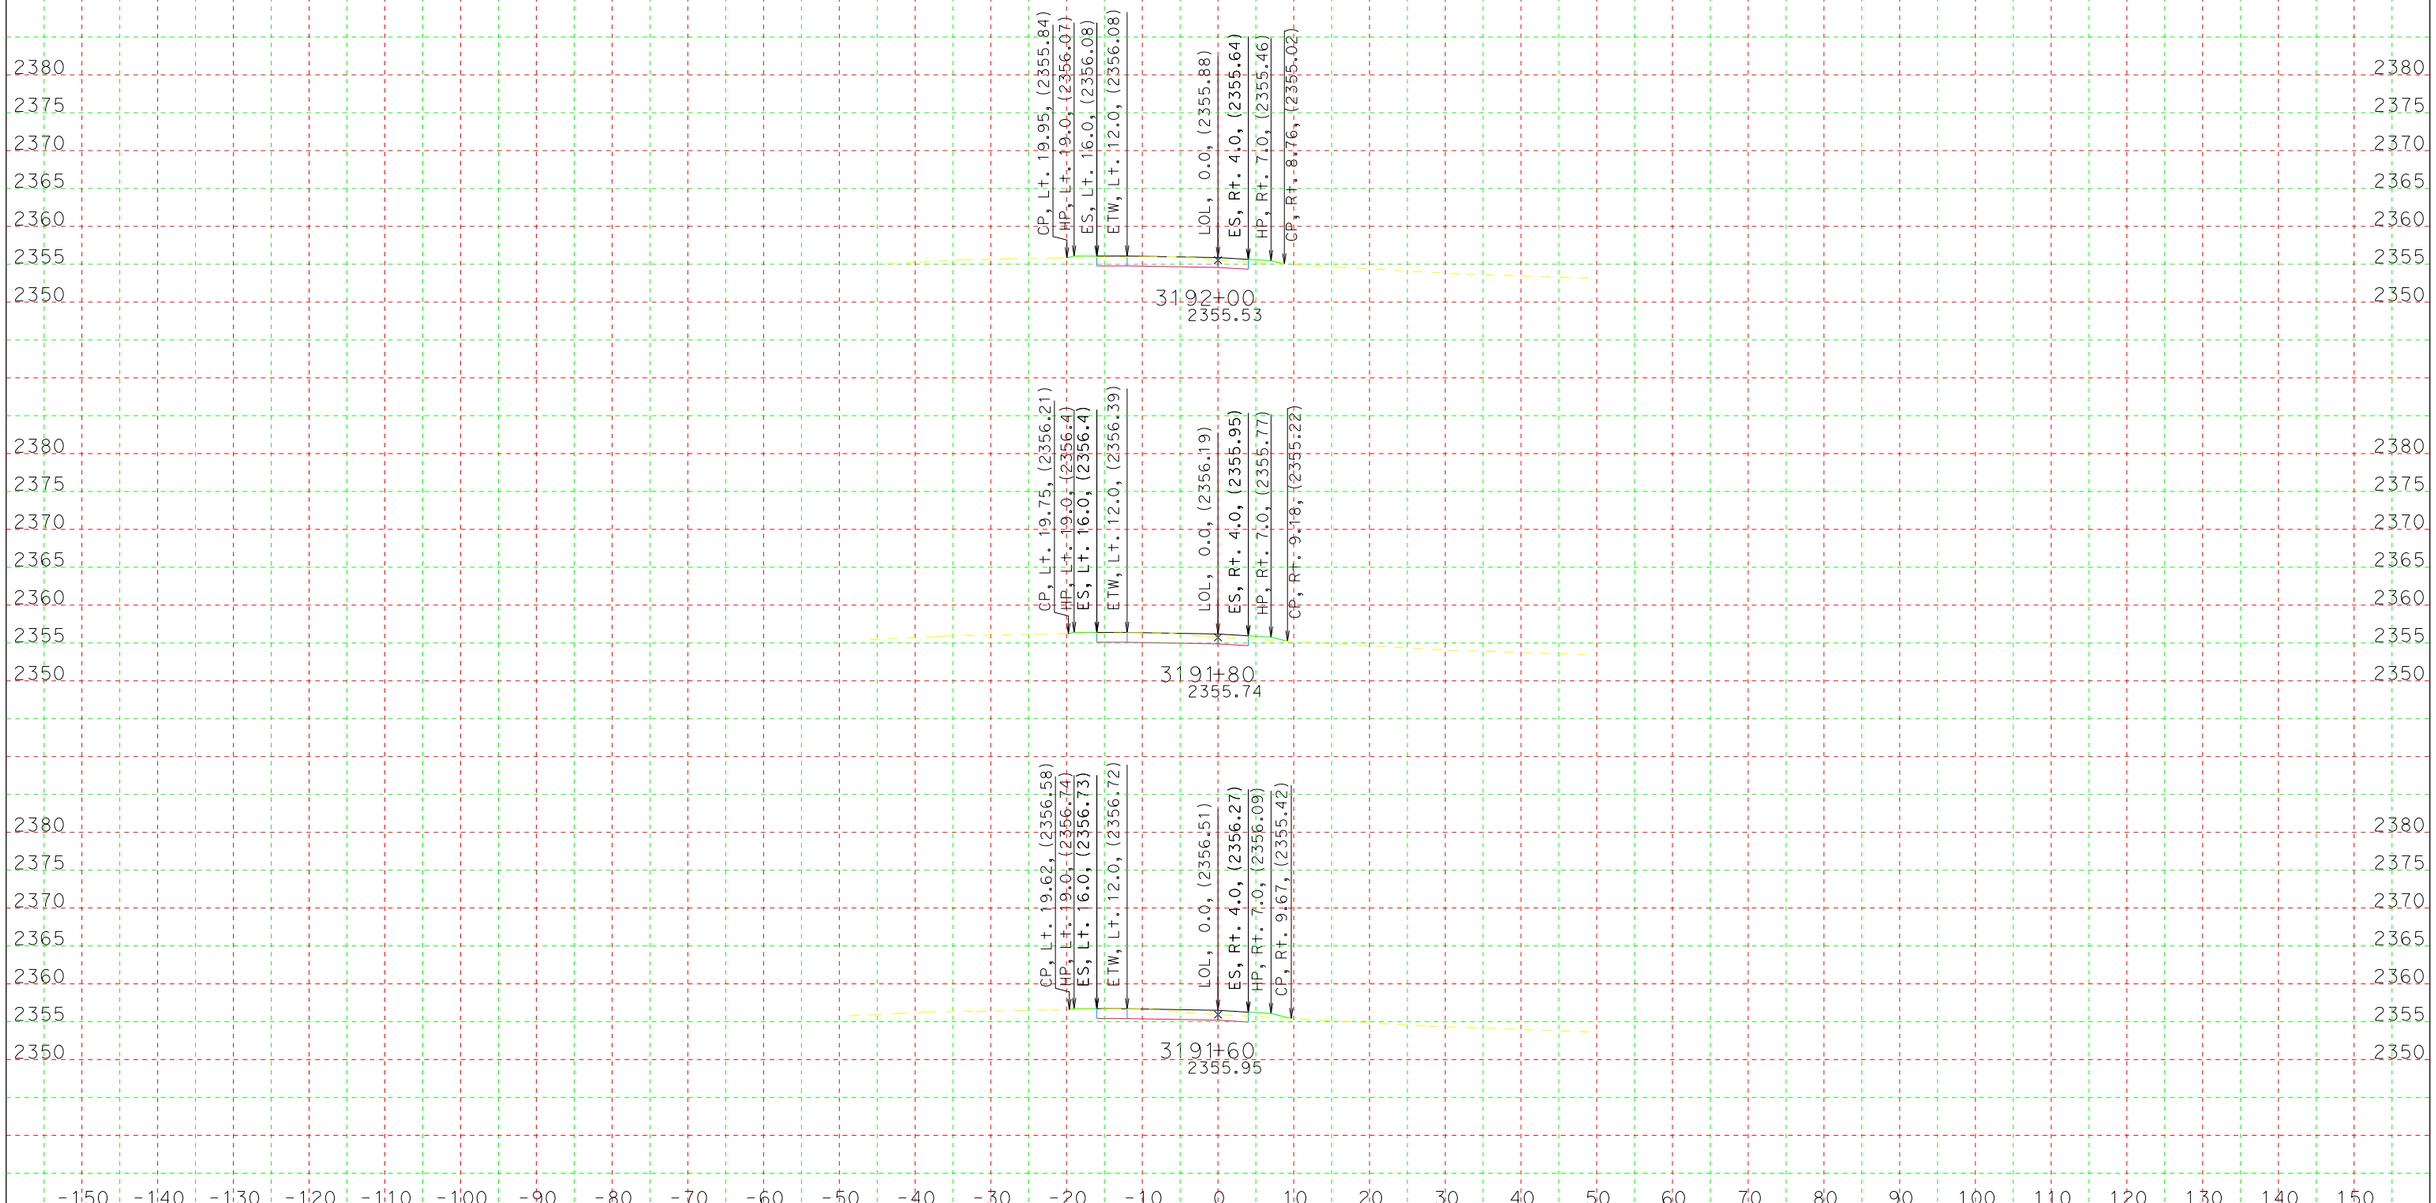

CREATED BY: Marc Chavoushi
DATE: 11/2/2015
KC Project: 5792 File: D:\file\Train\caice\5792\wbdet4out.ear

CONTRACT: 0Q790
DIST/CO/RTE/PM: 08/SBd/40/PM R93.1/R94.2
PROJECT ID: 080002000481

SCALE: 1" = 10' Horiz.
1" = 10' Vert.

All Dimensions are US Survey Feet

WBDET4
CROSS SECTIONS

DESIGN STUDY ONLY

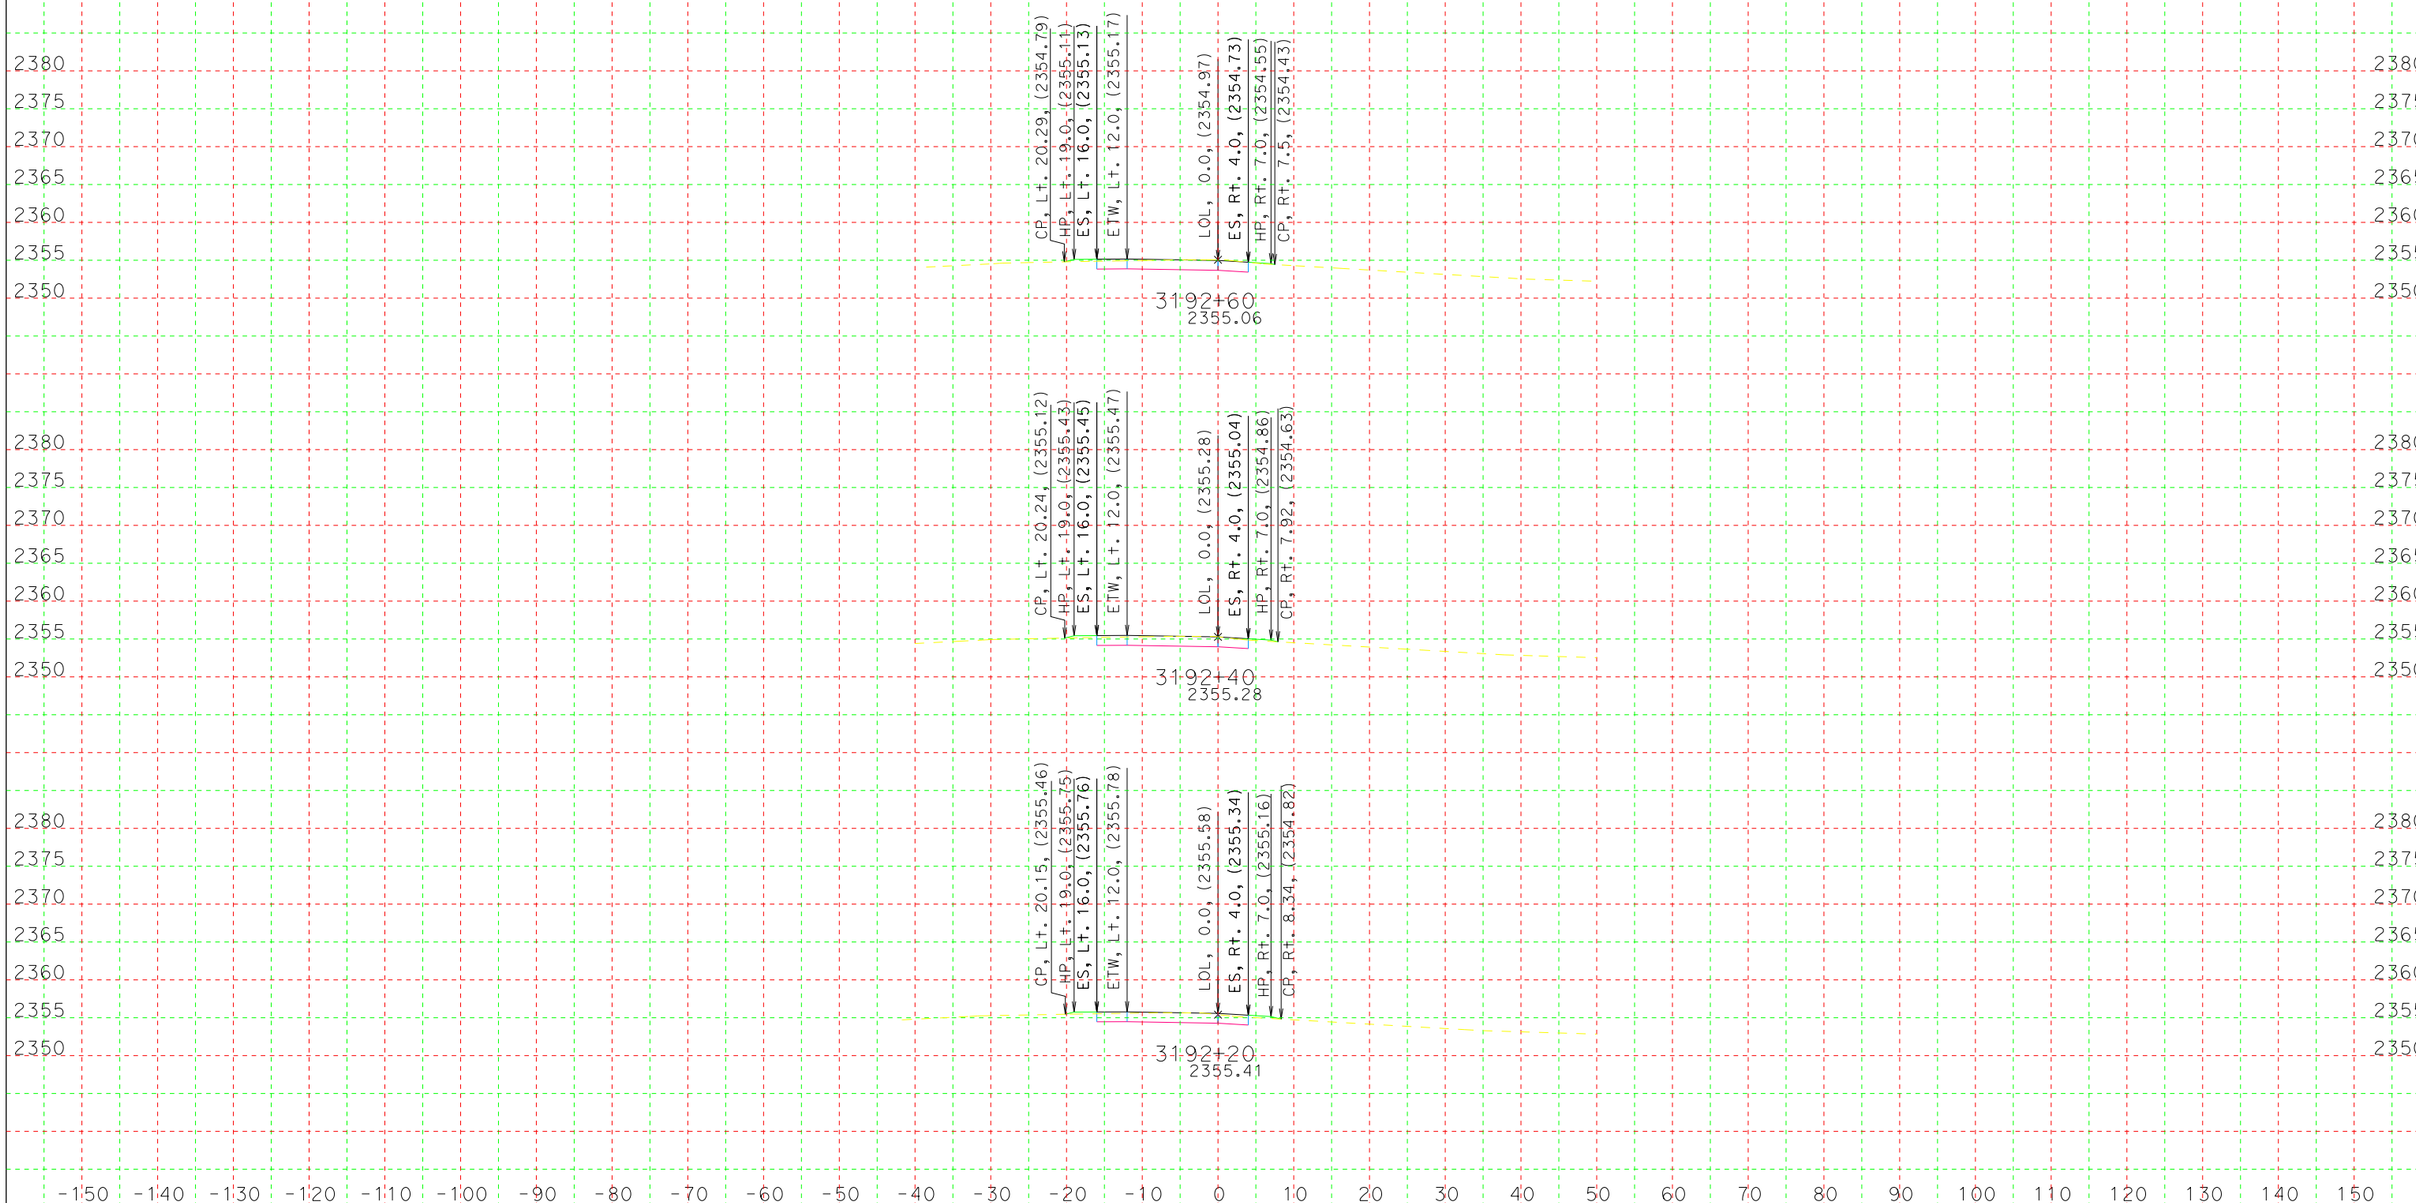

CREATED BY: Marc Chavoushi
DATE: 11/2/2015
KC Project: 5792 File: D:\file\Train\caice\5792\wbdet4out.ear

CONTRACT: 0Q790
DIST/CO/RTE/PM: 08/SBd/40/PM R93.1/R94.2
PROJECT ID: 080002000481

SCALE: 1" = 10' Horiz.
1" = 10' Vert.

All Dimensions are US Survey Feet

WBDET4
CROSS SECTIONS

DESIGN STUDY ONLY

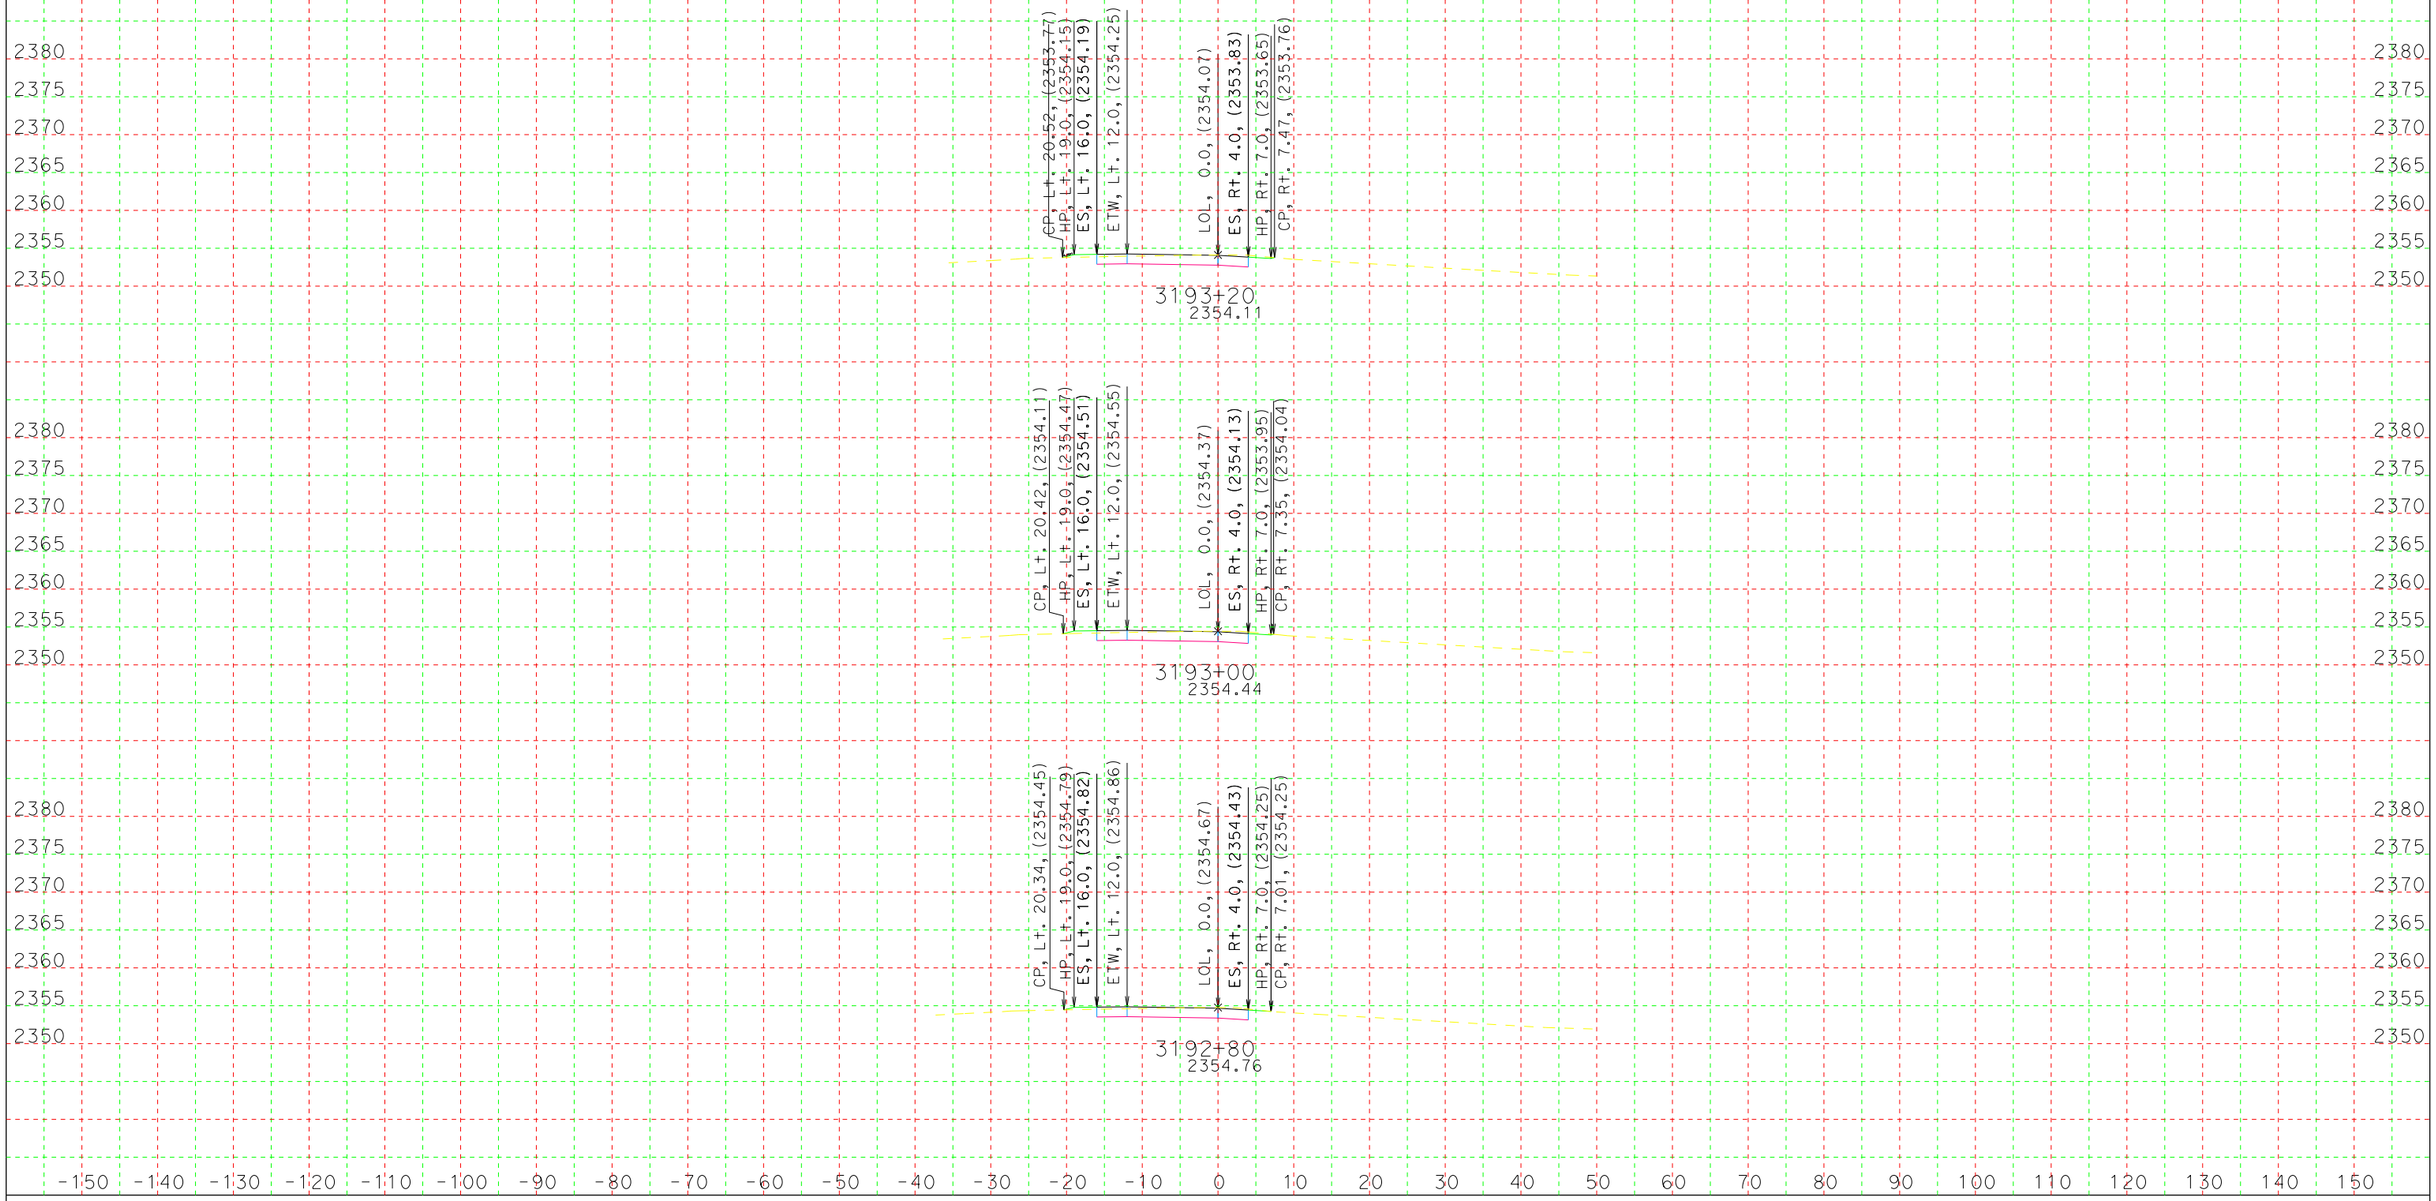

CREATED BY: Marc Chavoushi
DATE: 11/2/2015
KC Project: 5792 File: D:\file\Train\caice\5792\wbdet4out.ear

CONTRACT: 0Q790
DIST/CO/RTE/PM: 08/SBd/40/PM R93.1/R94.2
PROJECT ID: 080002000481

SCALE: 1" = 10' Horiz.
1" = 10' Vert.

All Dimensions are US Survey Feet

WBDET4
CROSS SECTIONS
SHEET 20 OF 22

DESIGN STUDY ONLY

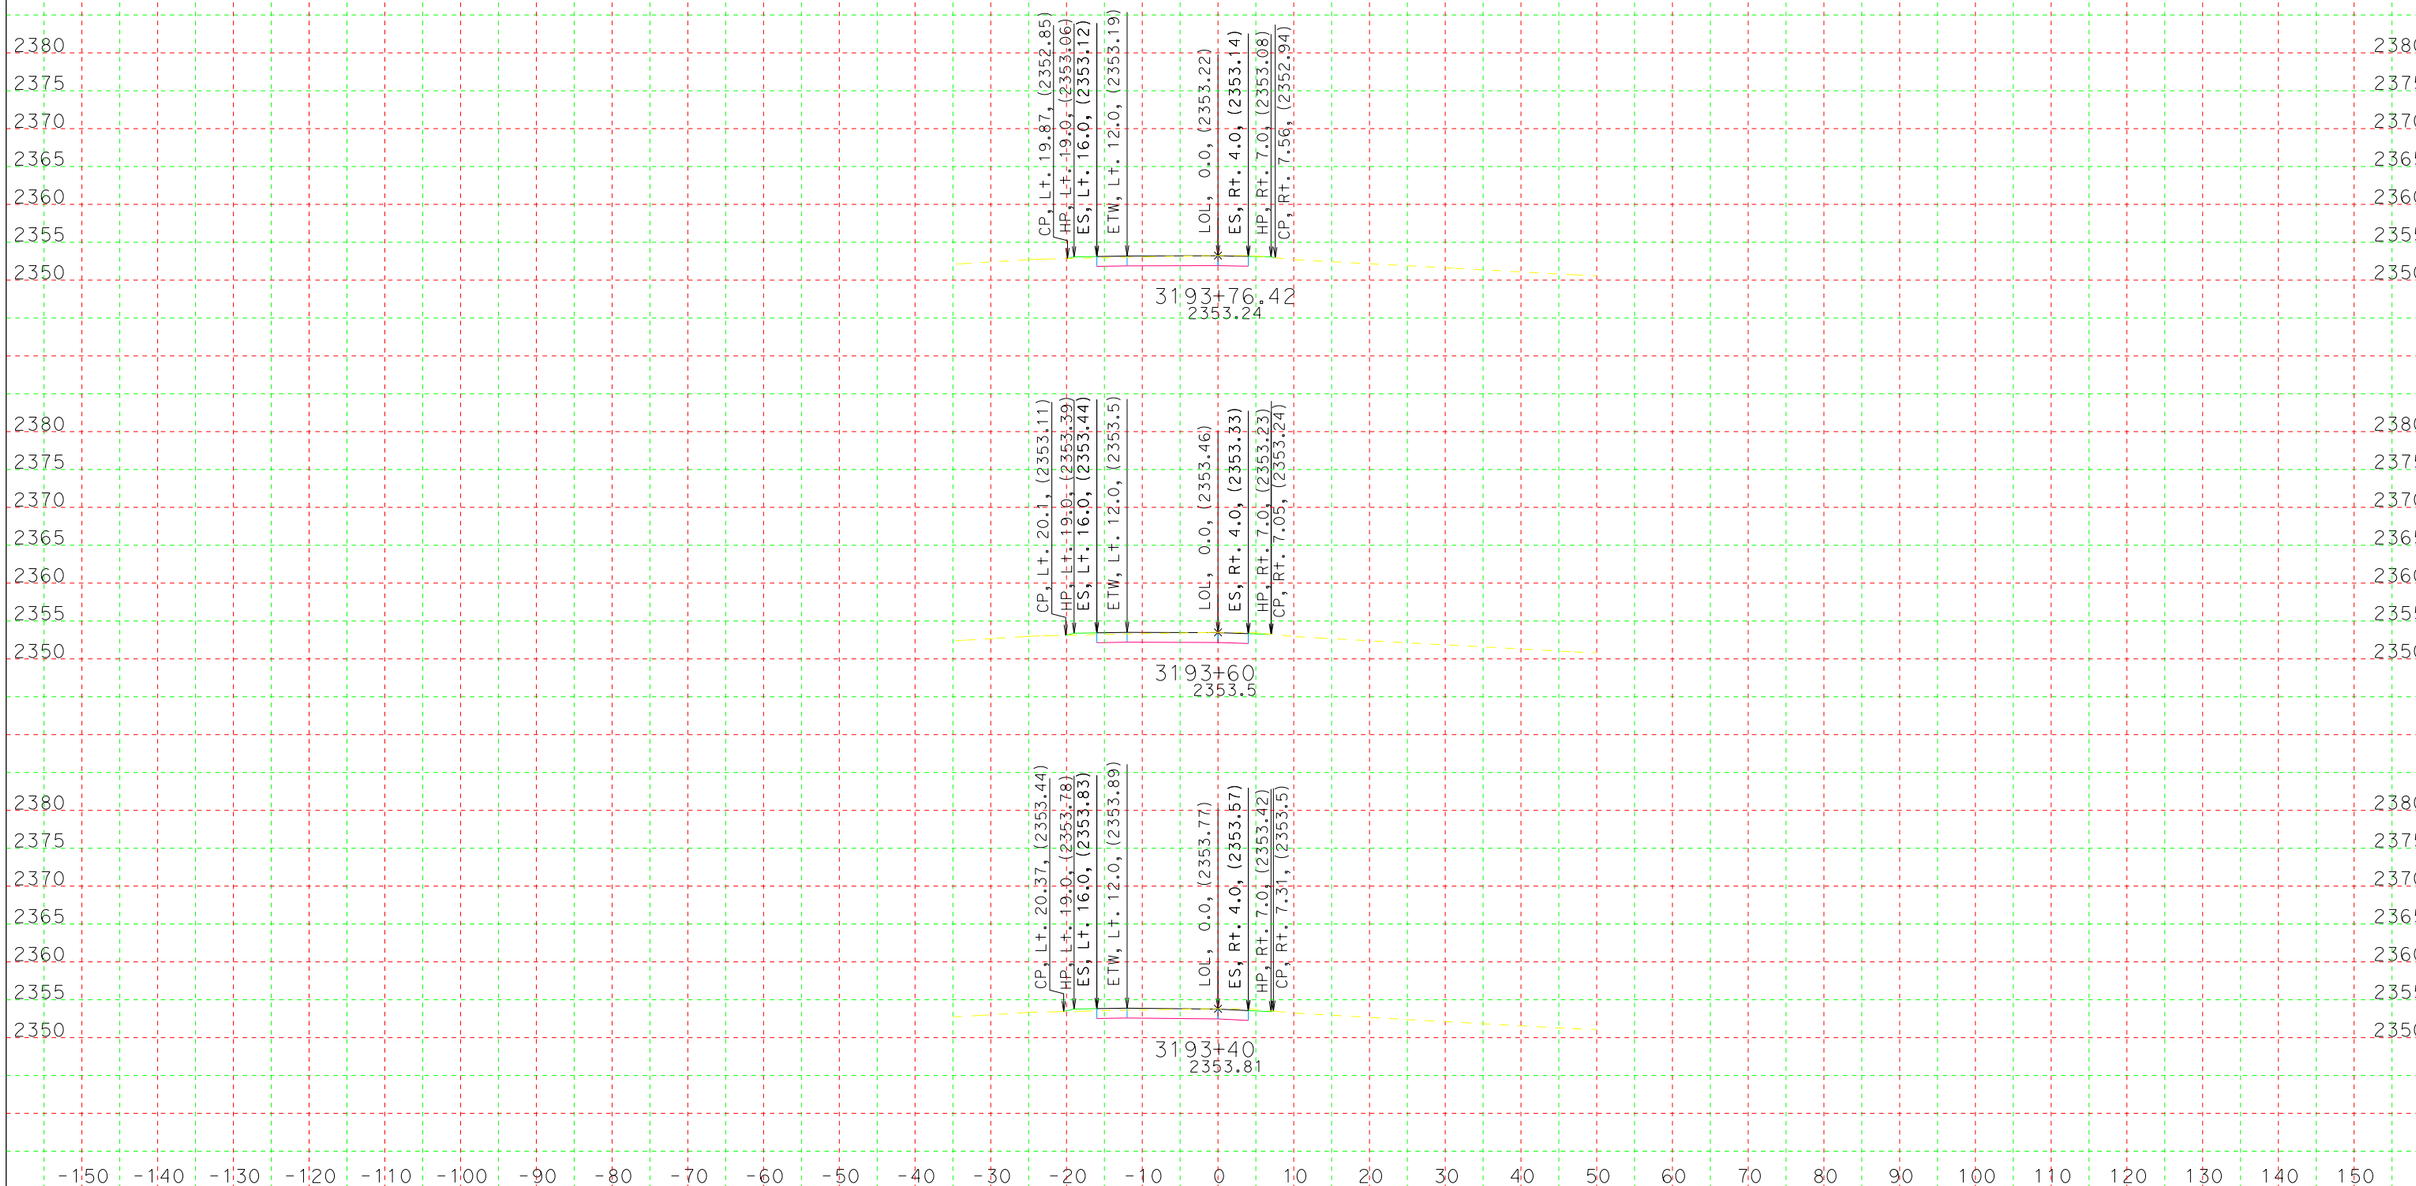

CREATED BY: Marc Chavoushi
DATE: 11/2/2015
KC Project: 5792 File: D:\file\Train\caice\5792\wbdet4out.ear

CONTRACT: 0Q790
DIST/CO/RTE/PM: 08/SBd/40/PM R93.1/R94.2
PROJECT ID: 080002000481

SCALE: 1" = 10' Horiz.
1" = 10' Vert.

All Dimensions are US Survey Feet

WBDET4
CROSS SECTIONS
SHEET 21 OF 22

DESIGN STUDY ONLY

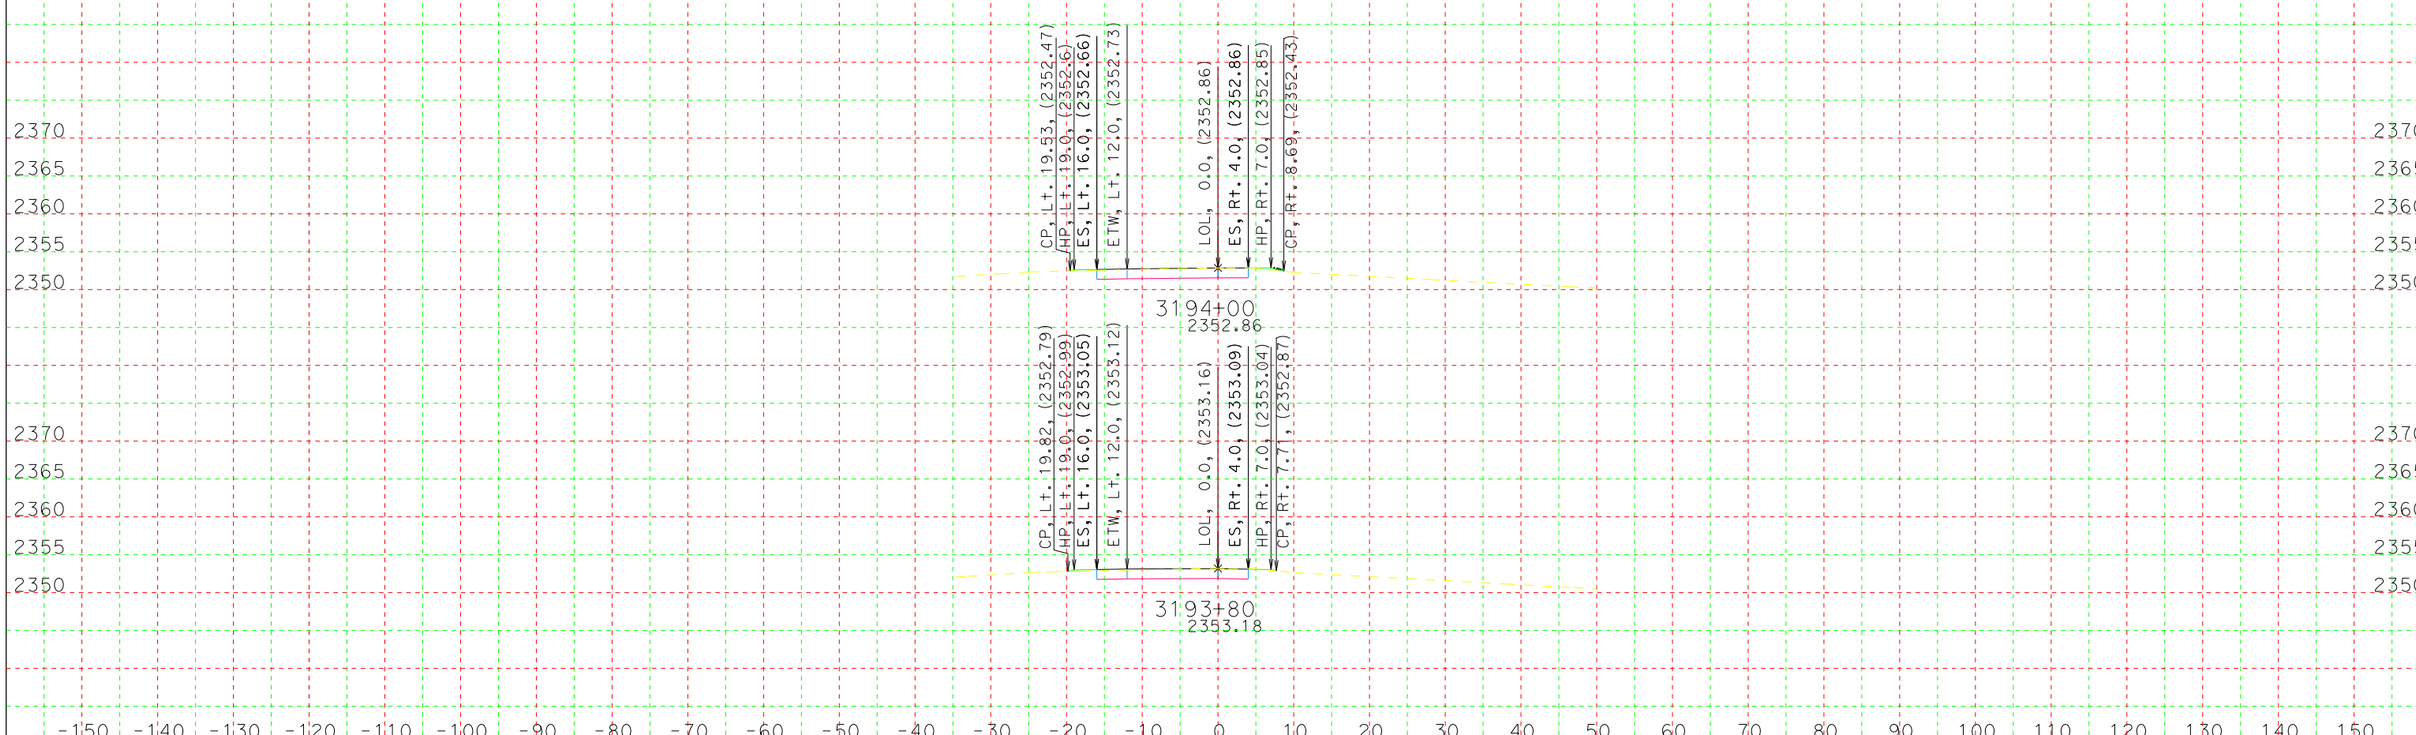

CREATED BY: Marc Chavoushi
DATE: 11/2/2015
KC Project: 5792 File: D:\file\Train\caice\5792\wbdet4out.ear

CONTRACT: 0Q790
DIST/CO/RTE/PM: 08/SBd/40/PM R93.1/R94.2
PROJECT ID: 080002000481

SCALE: 1" = 10' Horiz.
1" = 10' Vert.

All Dimensions are US Survey Feet

WBDET4
CROSS SECTIONS
SHEET 22 OF 22