Dist	COUNTY	ROUTE	POST MILES TOTAL PROJECT	SHEET No.	TOTAL SHEETS
08	Riv	74	27.5/32.3	2	19

R. FARAG 11-30-15
REGISTERED CIVIL ENGINEER DATE

12-01-15
PLANS APPROVAL DATE

REGISTERED PROFESSIONAL ENGINEER RAMADAN FARAG No. 66070 Exp. 06-30-16 CIVIL STATE OF CALIFORNIA

THE STATE OF CALIFORNIA OR ITS OFFICERS OR AGENTS SHALL NOT BE RESPONSIBLE FOR THE ACCURACY OR COMPLETENESS OF SCANNED COPIES OF THIS PLAN SHEET.

NOTES:

1. DIMENSIONS OF STRUCTURAL SECTIONS ARE SUBJECT TO TOLERANCES SPECIFIED IN THE STANDARD SPECIFICATIONS.
2. SUPERELEVATION AS SHOWN OR AS DIRECTED BY THE ENGINEER.
3. EXISTING UTILITY FACILITIES HAVE NOT BEEN PLOTTED ON THESE PLANS.
4. PAVEMENT WIDTHS SHOWN ARE APPROXIMATE. MATCH EXISTING WIDTHS AT THE FIELD.
5. EXISTING STRUCTURAL SECTIONS NOT SHOWN.
6. (1) FOR ACCURATE RIGHT OF WAY DATA, CONTACT RIGHT OF WAY ENGINEERING AT THE DISTRICT OFFICE.

LEGEND:

SLURRY SEAL (TYPE III)

REPLACE ASPHALT SURFACING (HMA-A)

PAVEMENT CLIMATE REGION

INLAND VALLEY

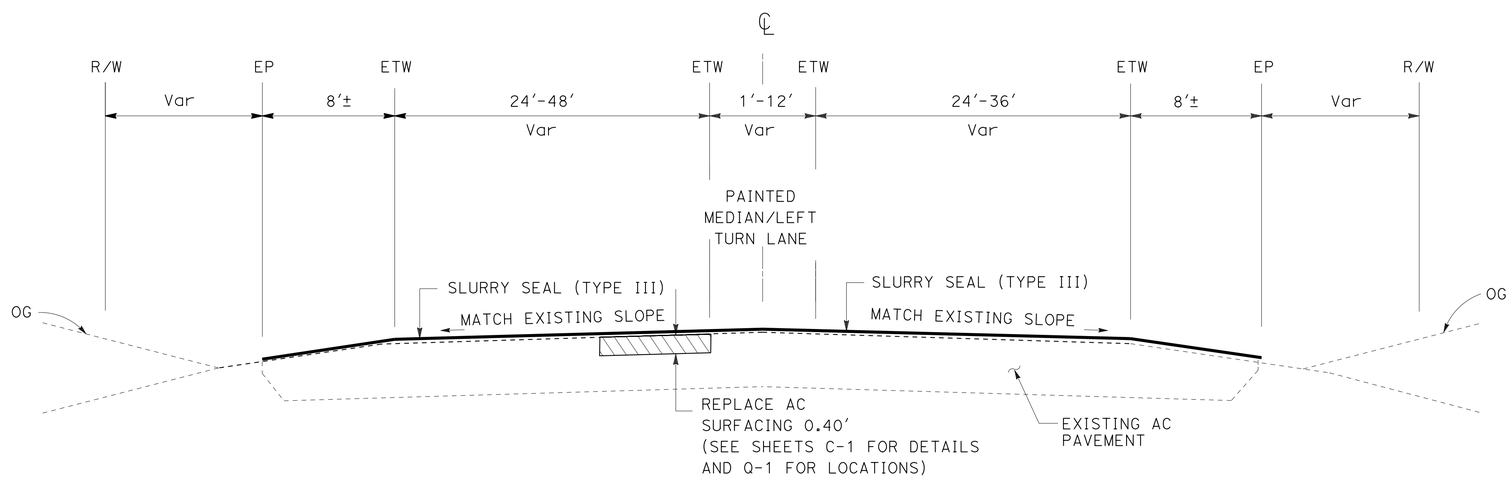

ROUTE 74

PM 27.5 TO PM 32.3

(1) **REPLACED PER ADDENDUM No. 1 DATED FEBRUARY 23, 2016**

TYPICAL CROSS SECTIONS

NO SCALE **X-1**

STATE OF CALIFORNIA - DEPARTMENT OF TRANSPORTATION
Caltrans **MAINTENANCE DESIGN**

FUNCTIONAL SUPERVISOR: JAMES LAN
CALCULATED-DESIGNED BY: RAMADAN FARAG
CHECKED BY: JAMES LAN
REVISED BY
DATE REVISED

LAST REVISION 11-30-15 | DATE PLOTTED => 22-FEB-2016 | TIME PLOTTED => 10:26

Dist	COUNTY	ROUTE	POST MILES TOTAL PROJECT	SHEET No.	TOTAL SHEETS
08	Riv	74	27.5/32.3	6	19

REGISTERED CIVIL ENGINEER 11-30-15 DATE

12-01-15
PLANS APPROVAL DATE

REGISTERED PROFESSIONAL ENGINEER DEAN D TO No. C81698 Exp. 3-31-16 CIVIL STATE OF CALIFORNIA

THE STATE OF CALIFORNIA OR ITS OFFICERS OR AGENTS SHALL NOT BE RESPONSIBLE FOR THE ACCURACY OR COMPLETENESS OF SCANNED COPIES OF THIS PLAN SHEET.

PAVEMENT DELINEATION QUANTITIES

POST MILE LIMITS	LOCATION	DETAIL No. OR PAVEMENT MARKING	THERMOPLASTIC TRAFFIC STRIPE (SPRAYABLE)			PAVEMENT MARKER RETROREFLECTIVE		THERMOPLASTIC PAVEMENT MARKING (WHITE)	THERMOPLASTIC PAVEMENT MARKING (YELLOW)	REMOVE PAVEMENT MARKER	REMOVE THERMOPLASTIC TRAFFIC STRIPE	REMOVE THERMOPLASTIC PAVEMENT MARKING	
			4" YELLOW	4" WHITE	8" WHITE	TYPE D	TYPE G				8" WHITE	WHITE	YELLOW (HAZARDOUS WASTE)
			LF	LF	LF	EA	EA	SQFT	SQFT	EA	LF	SQFT	SQFT
27.5-32.3	LT, RT	12		50690			1057			1057			
	LT, RT	22	14175			1183				1183			
	LT, RT	27B		50690									
	LT, RT	29	10290			870				870			
	LT, RT	32	18360			896				896			
	LT, RT	37			300		22			22	132		
	LT, RT	38			3470		146			146	6940		
	LT, RT	TYPE IV ARROW						1080				1080	
	LT, RT	TYPE V ARROW						132				132	
	RT	TYPE VI ARROW						126				126	
	LT, RT	"SIGNAL"						1088				1088	
	LT, RT	"AHEAD"						1054				1054	
	LT, RT	"SLOW"							92				92
	LT, RT	"SCHOOL"							140				140
	LT, RT	"XING"							84				84
	LT, RT	4" WHITE	1680										
	LT, RT	12" CROSSWALK						850	320			850	320
	LT, RT	3' x 12' YELLOW							396				396
SUBTOTAL			44505	101380	4140	3090	1225	4330	1032	4174	7072	4330	1032
TOTAL			150025			4315		5362		4174	7072	4330	1032

1 REPLACED PER ADDENDUM No. 1 DATED FEBRUARY 23, 2016

PAVEMENT DELINEATION QUANTITIES

PDQ-1

STATE OF CALIFORNIA - DEPARTMENT OF TRANSPORTATION
Caltrans® TRAFFIC DESIGN

FUNCTIONAL SUPERVISOR: MARIO AMANCIO
CALCULATED-DESIGNED BY: DEAN TO
CHECKED BY: MARIO AMANCIO
REVISED BY
DATE REVISED

LAST REVISION 11-30-15
DATE PLOTTED => 22-FEB-2016
TIME PLOTTED => 10:26