FOR EARTHWORK DEVELOPMENT ONLY

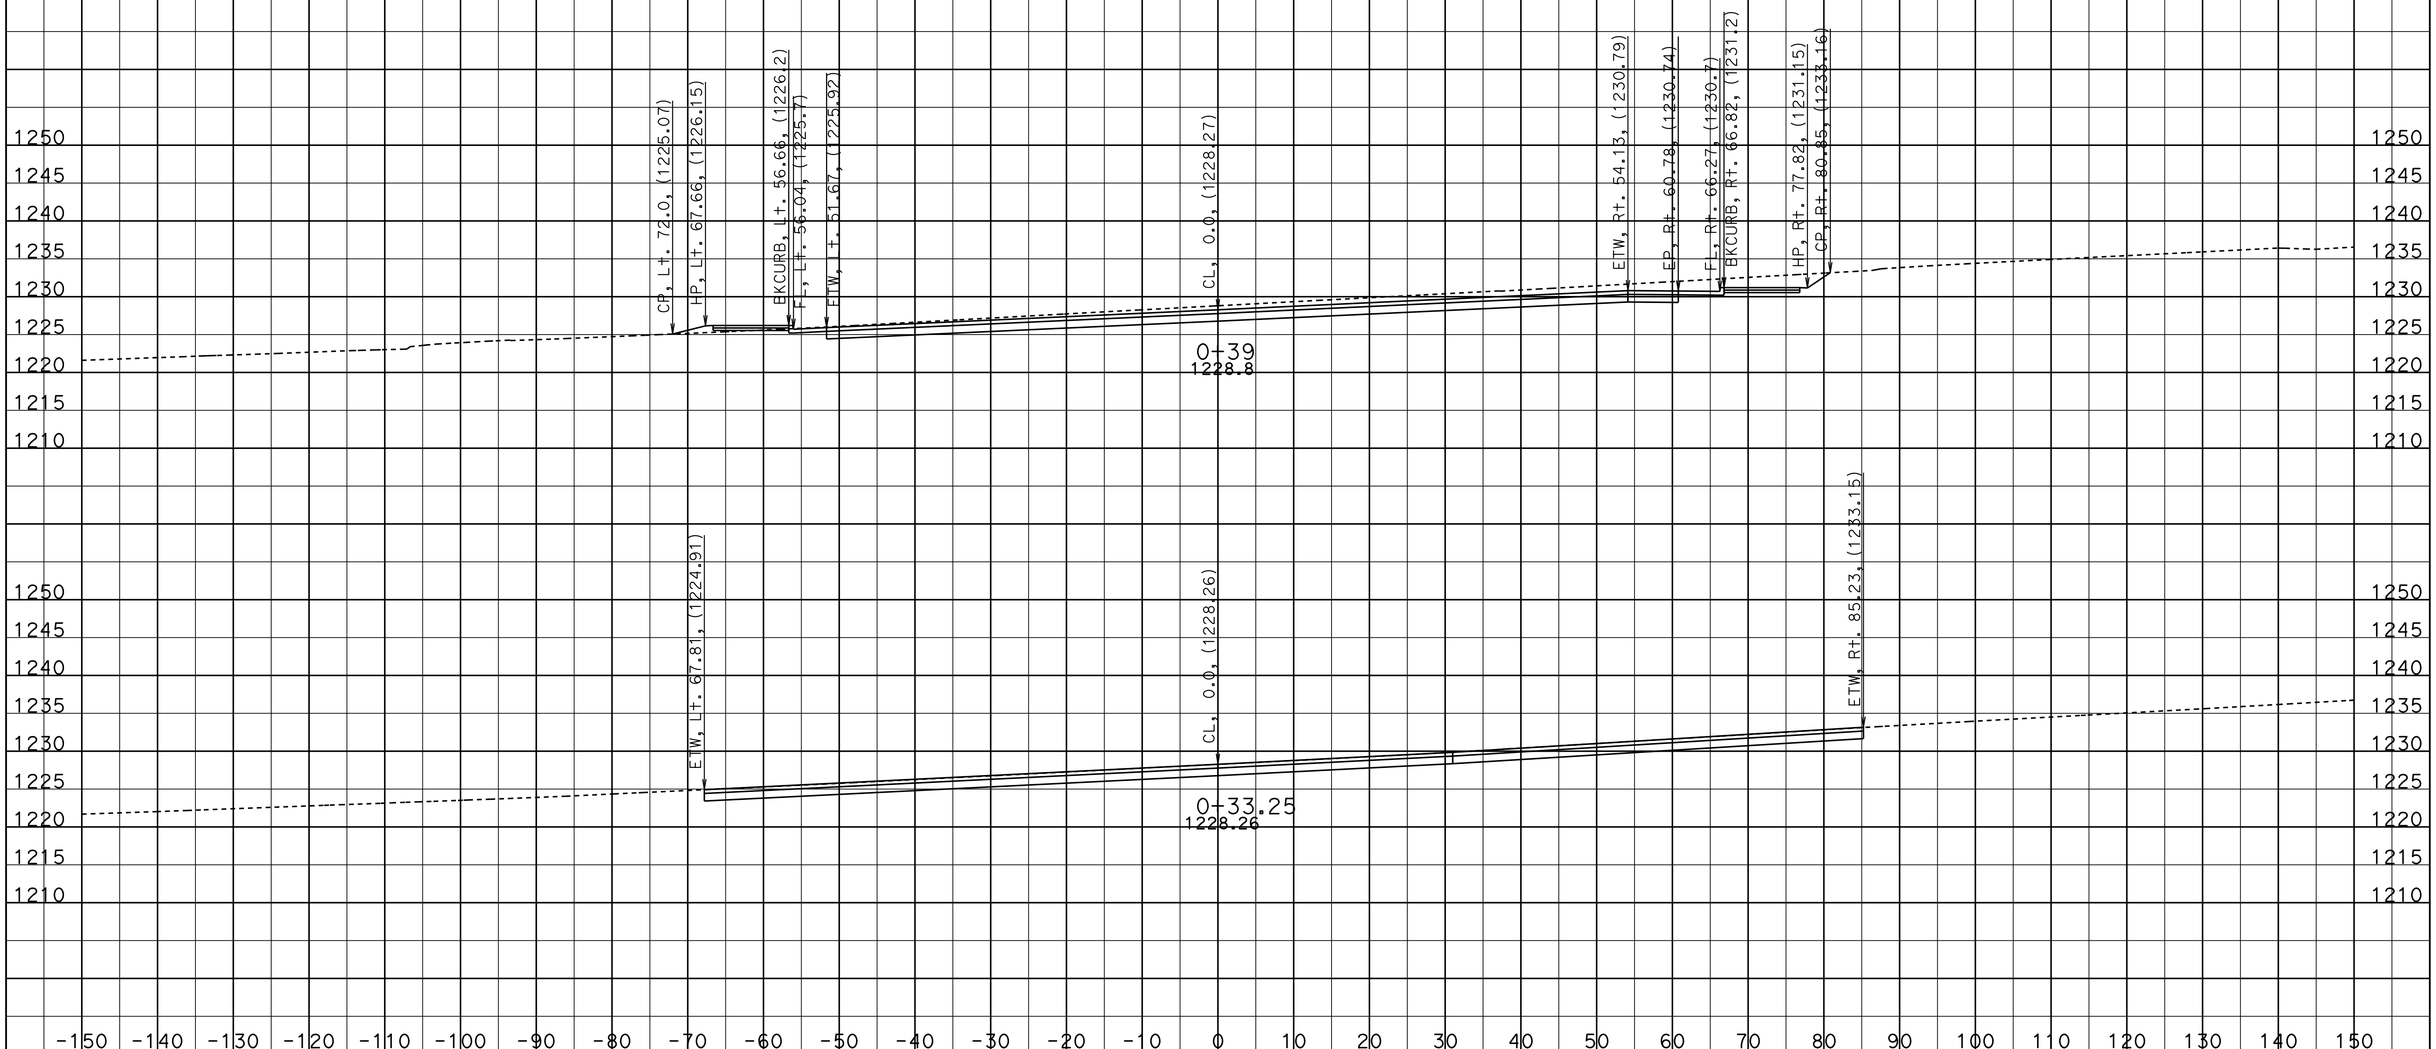

Contract No. 10-0X1604
10-Ama-49-PM 4.3, 4.6
DATE: 7/9/2014
KC Project: 1210104 File: C:\Users\s108766\Desktop\.....\sutter-final-0324rr.ear

SCALE: 1" = 10' Horiz.
1" = 10' Vert.

All Dimensions are US Survey Feet

SUTTER ST.
CROSS SECTIONS

SHEET 1 OF 9

FOR EARTHWORK DEVELOPMENT ONLY

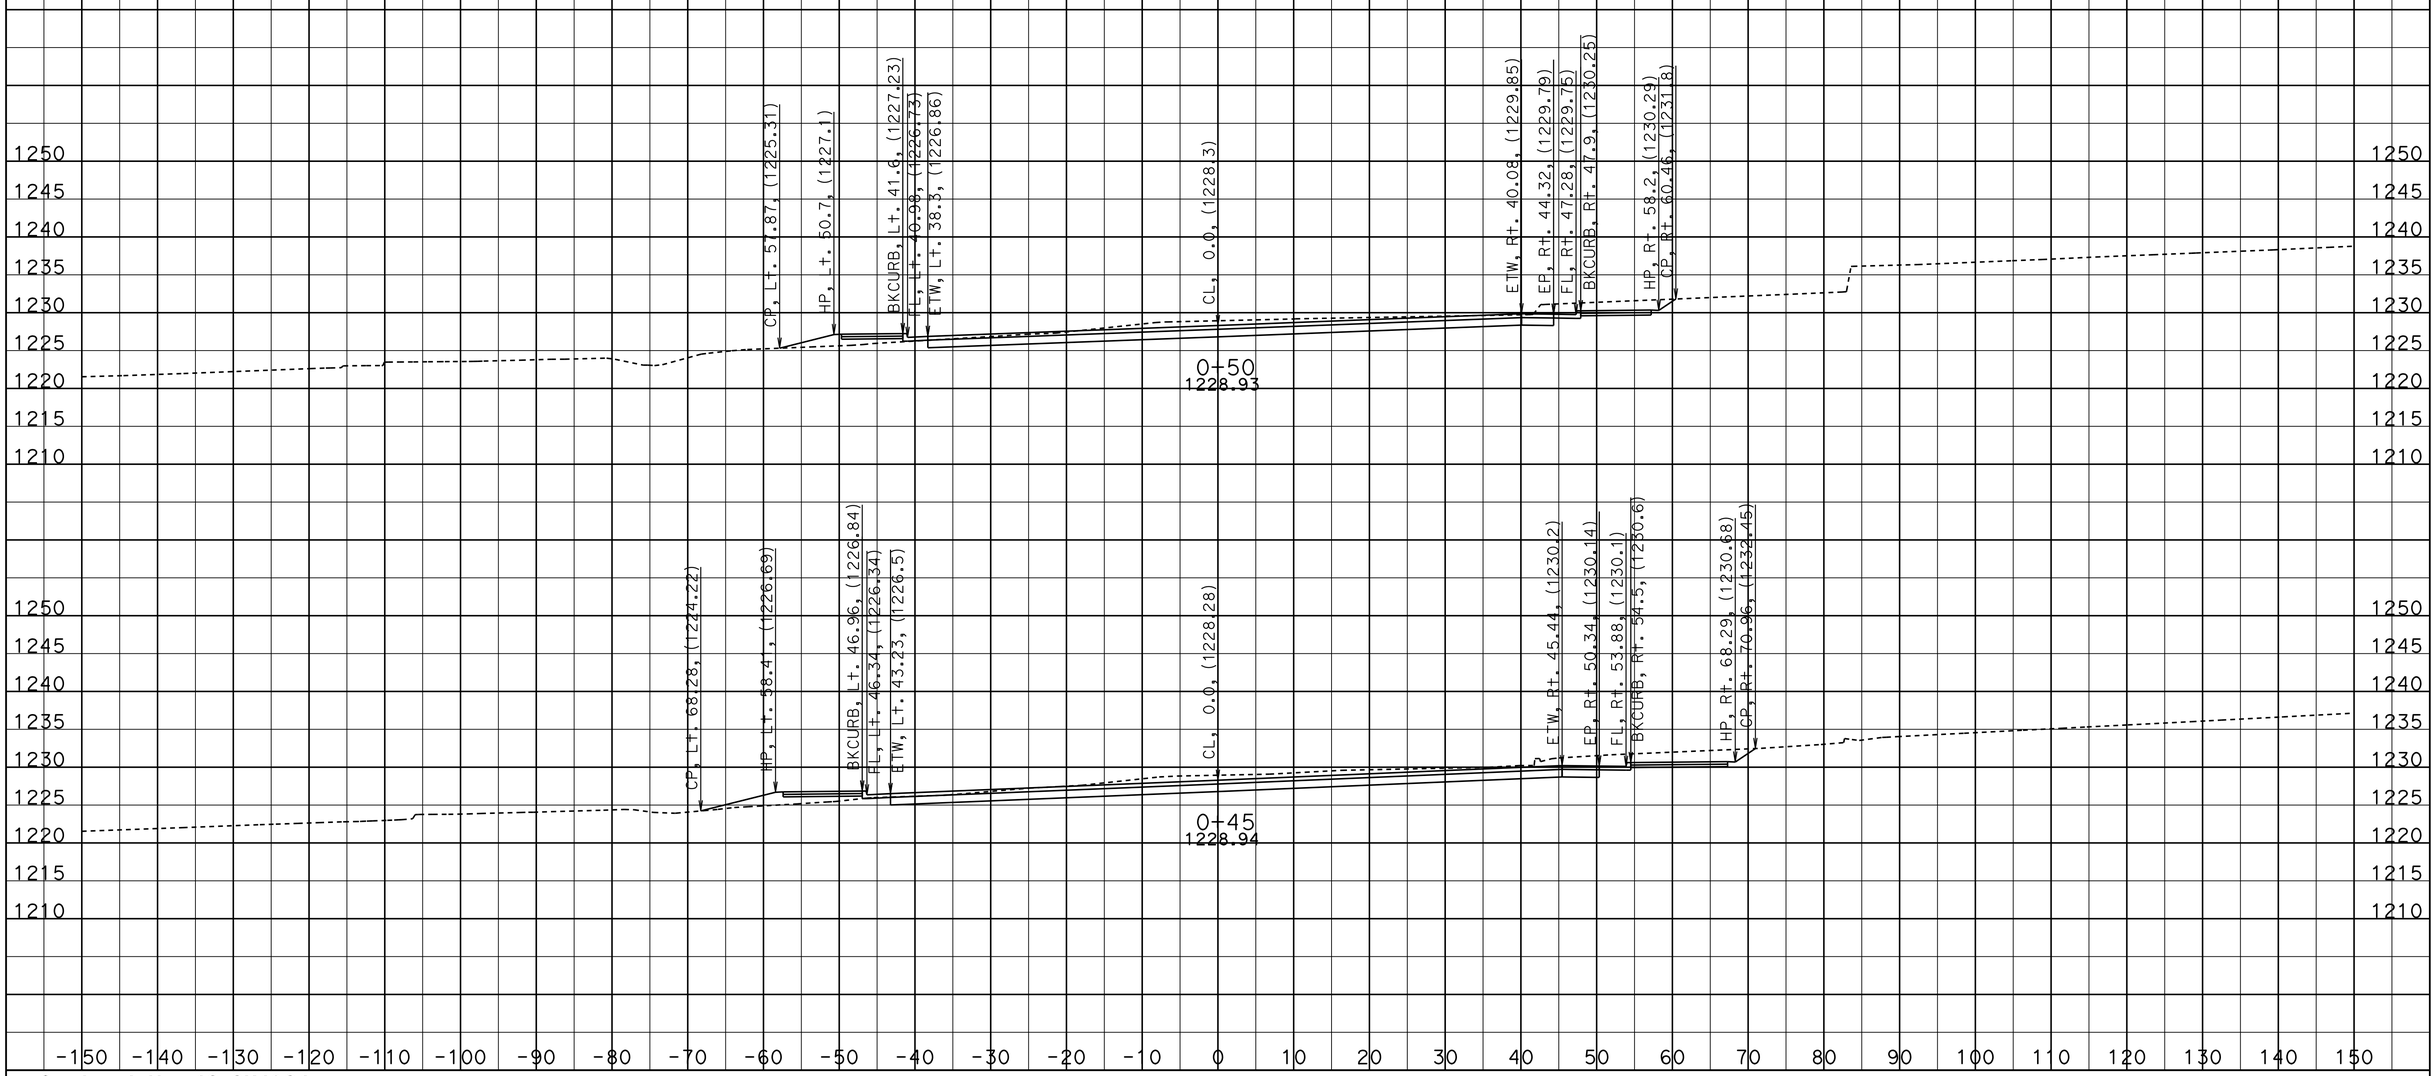

Contract No. 10-0X1604
10-Ama-49-PM 4.3, 4.6
DATE: 7/9/2014
KC Project: 1210104 File: C:\Users\s108766\Desktop\.....\sutter-final-0324rr.ear

SCALE: 1" = 10' Horiz.
1" = 10' Vert.

All Dimensions are US Survey Feet

SUTTER ST.
CROSS SECTIONS

SHEET 2 OF 9

FOR EARTHWORK DEVELOPMENT ONLY

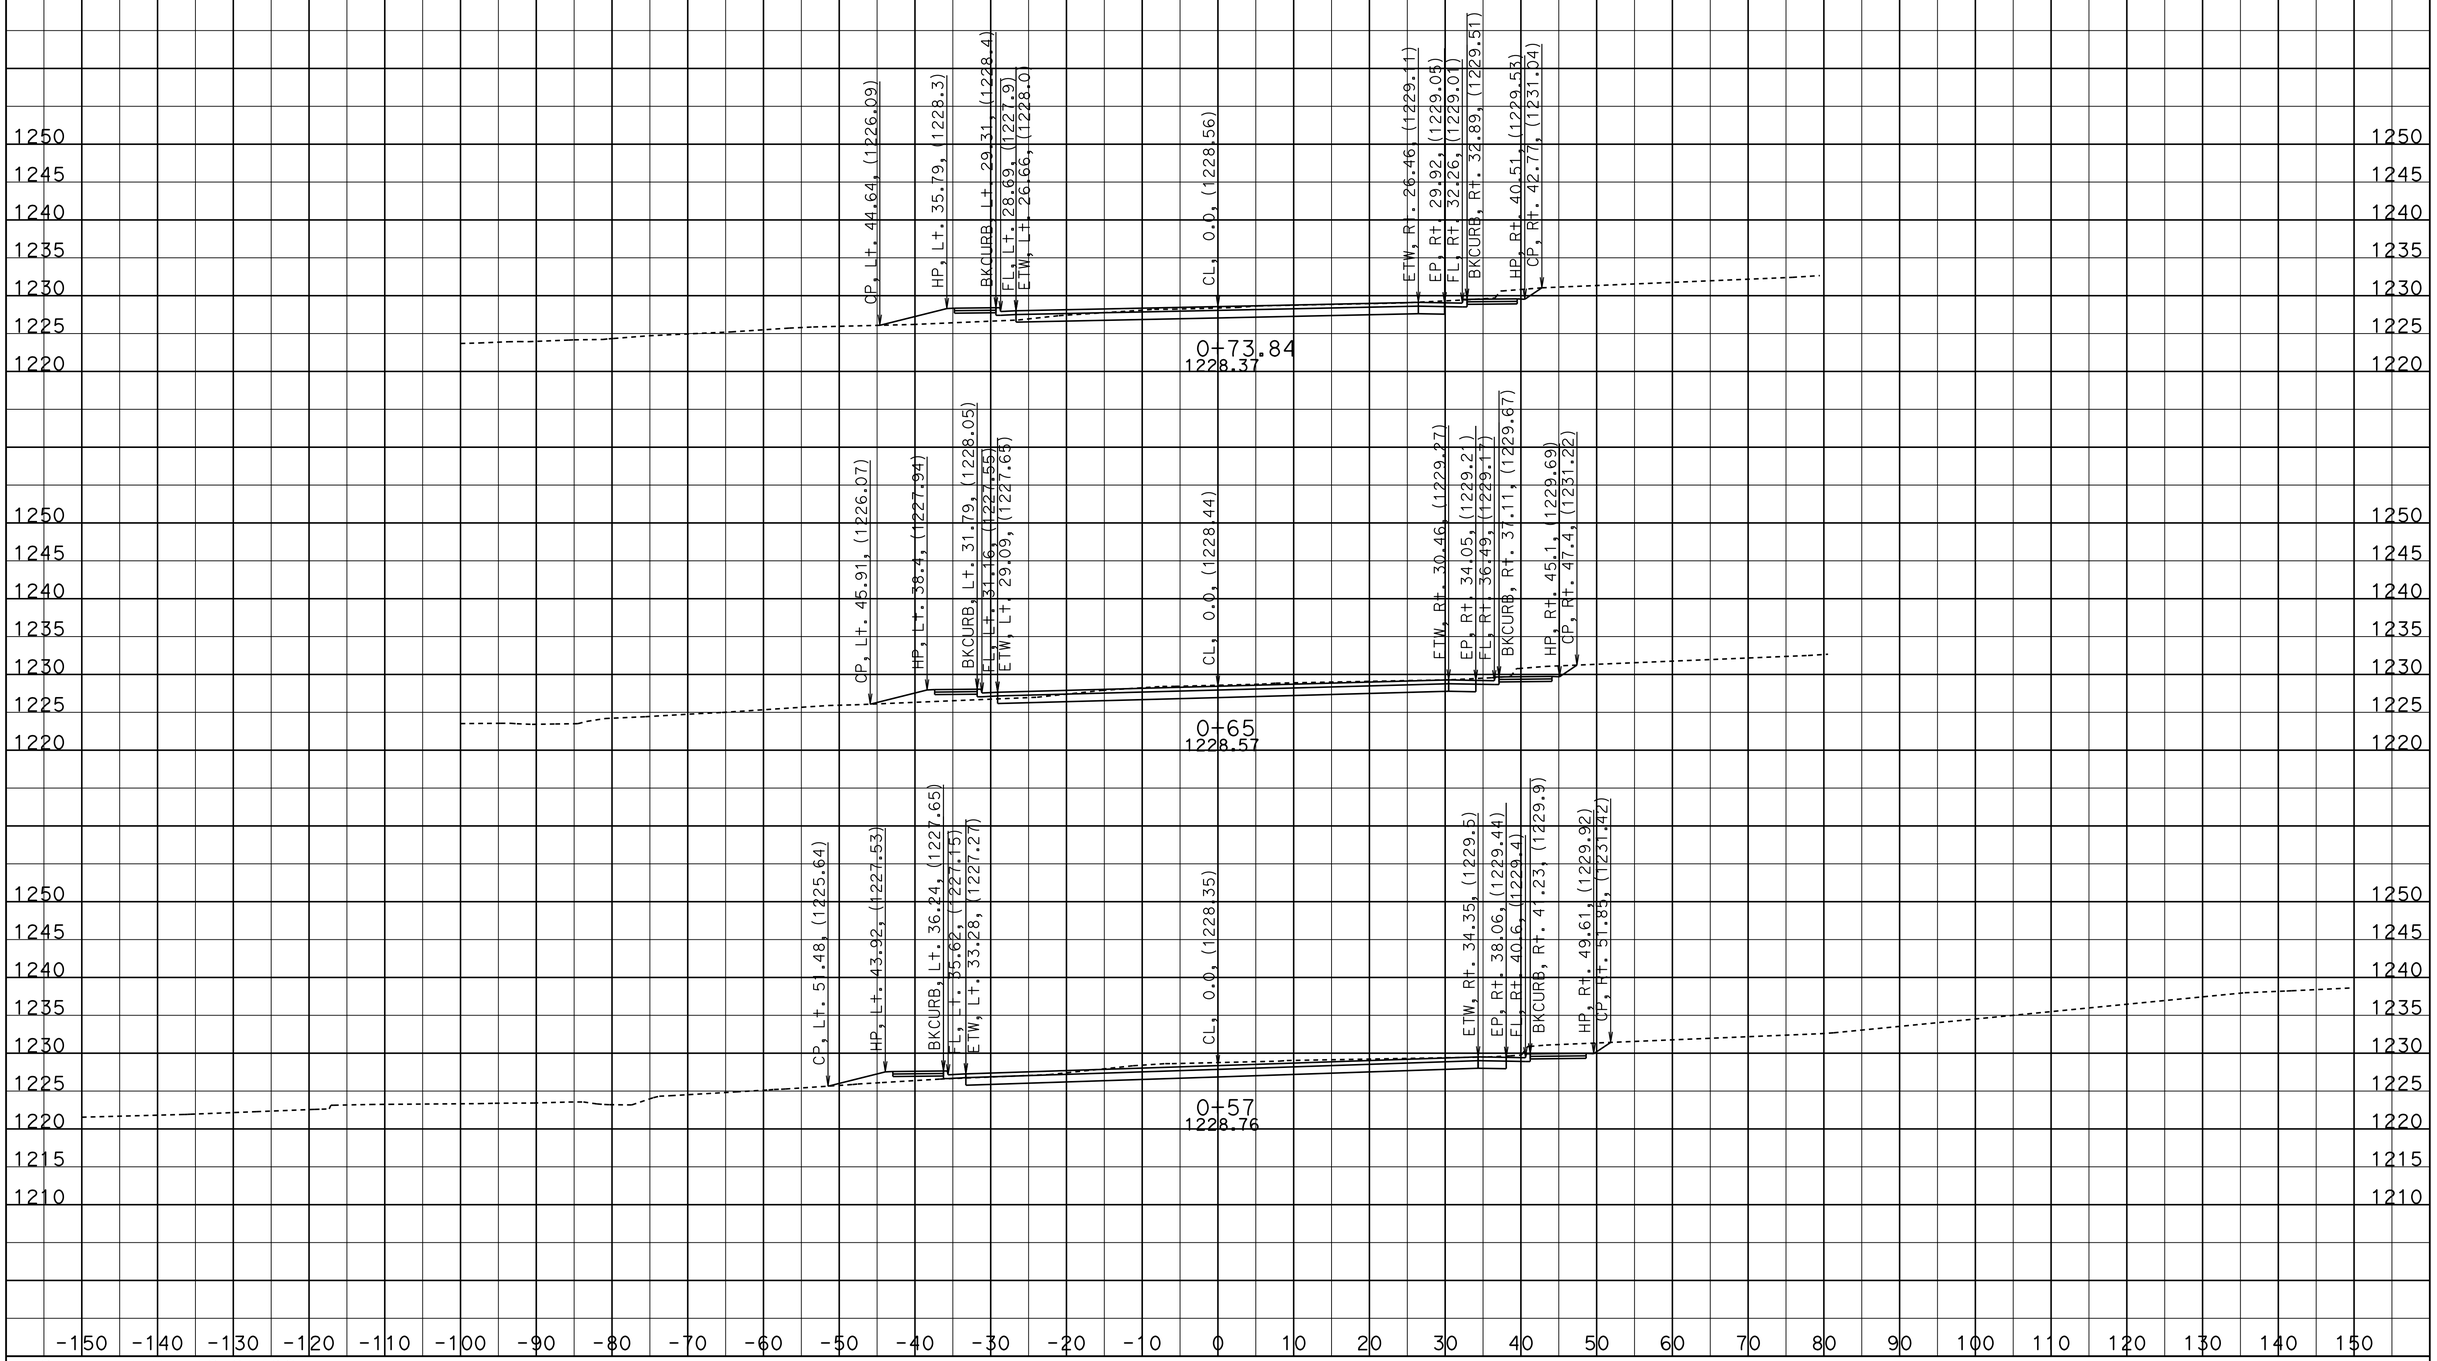

Contract No. 10-0X1604
10-Ama-49-PM 4.3, 4.6
DATE: 7/9/2014
KC Project: 1210104 File: C:\Users\s108766\Desktop\.....\sutter-final-0324rr.ear

SCALE: 1" = 10' Horiz.
1" = 10' Vert.

All Dimensions are US Survey Feet

SUTTER ST.
CROSS SECTIONS

SHEET 3 OF 9

FOR EARTHWORK DEVELOPMENT ONLY

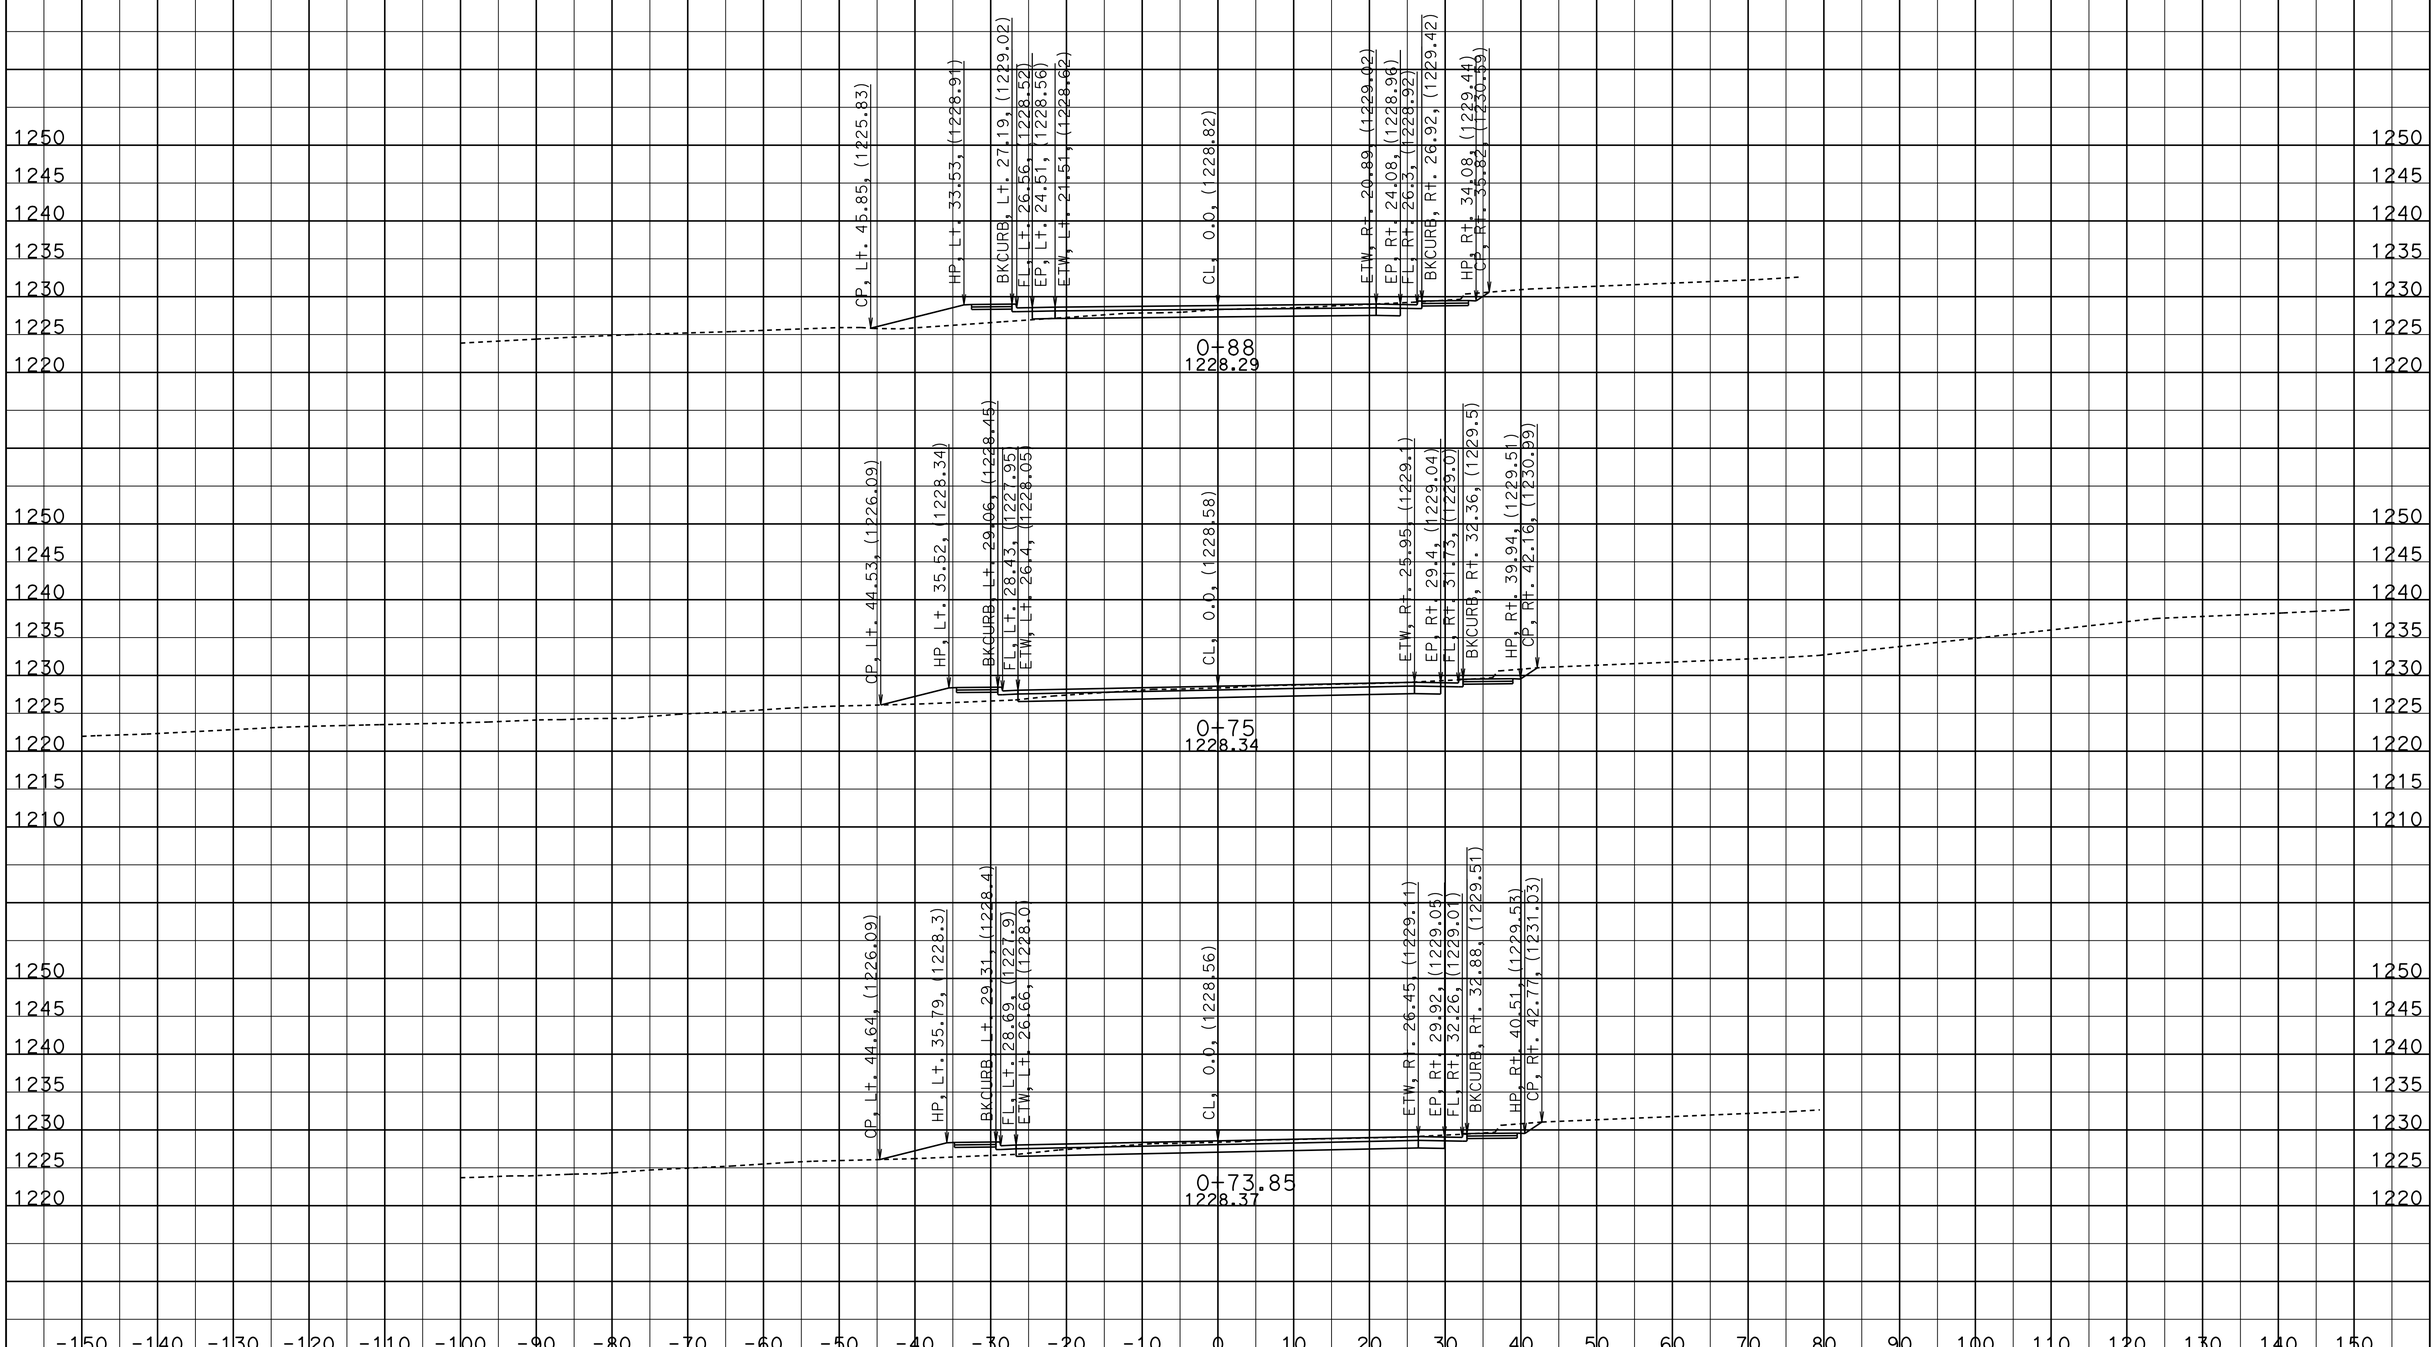

Contract No. 10-0X1604
10-Ama-49-PM 4.3, 4.6
DATE: 7/9/2014
KC Project: 1210104 File: C:\Users\s108766\Desktop\.....\sutter-final-0324rr.ear

SCALE: 1" = 10' Horiz.
1" = 10' Vert.

All Dimensions are US Survey Feet

SUTTER ST.
CROSS SECTIONS

SHEET 4 OF 9

FOR EARTHWORK DEVELOPMENT ONLY

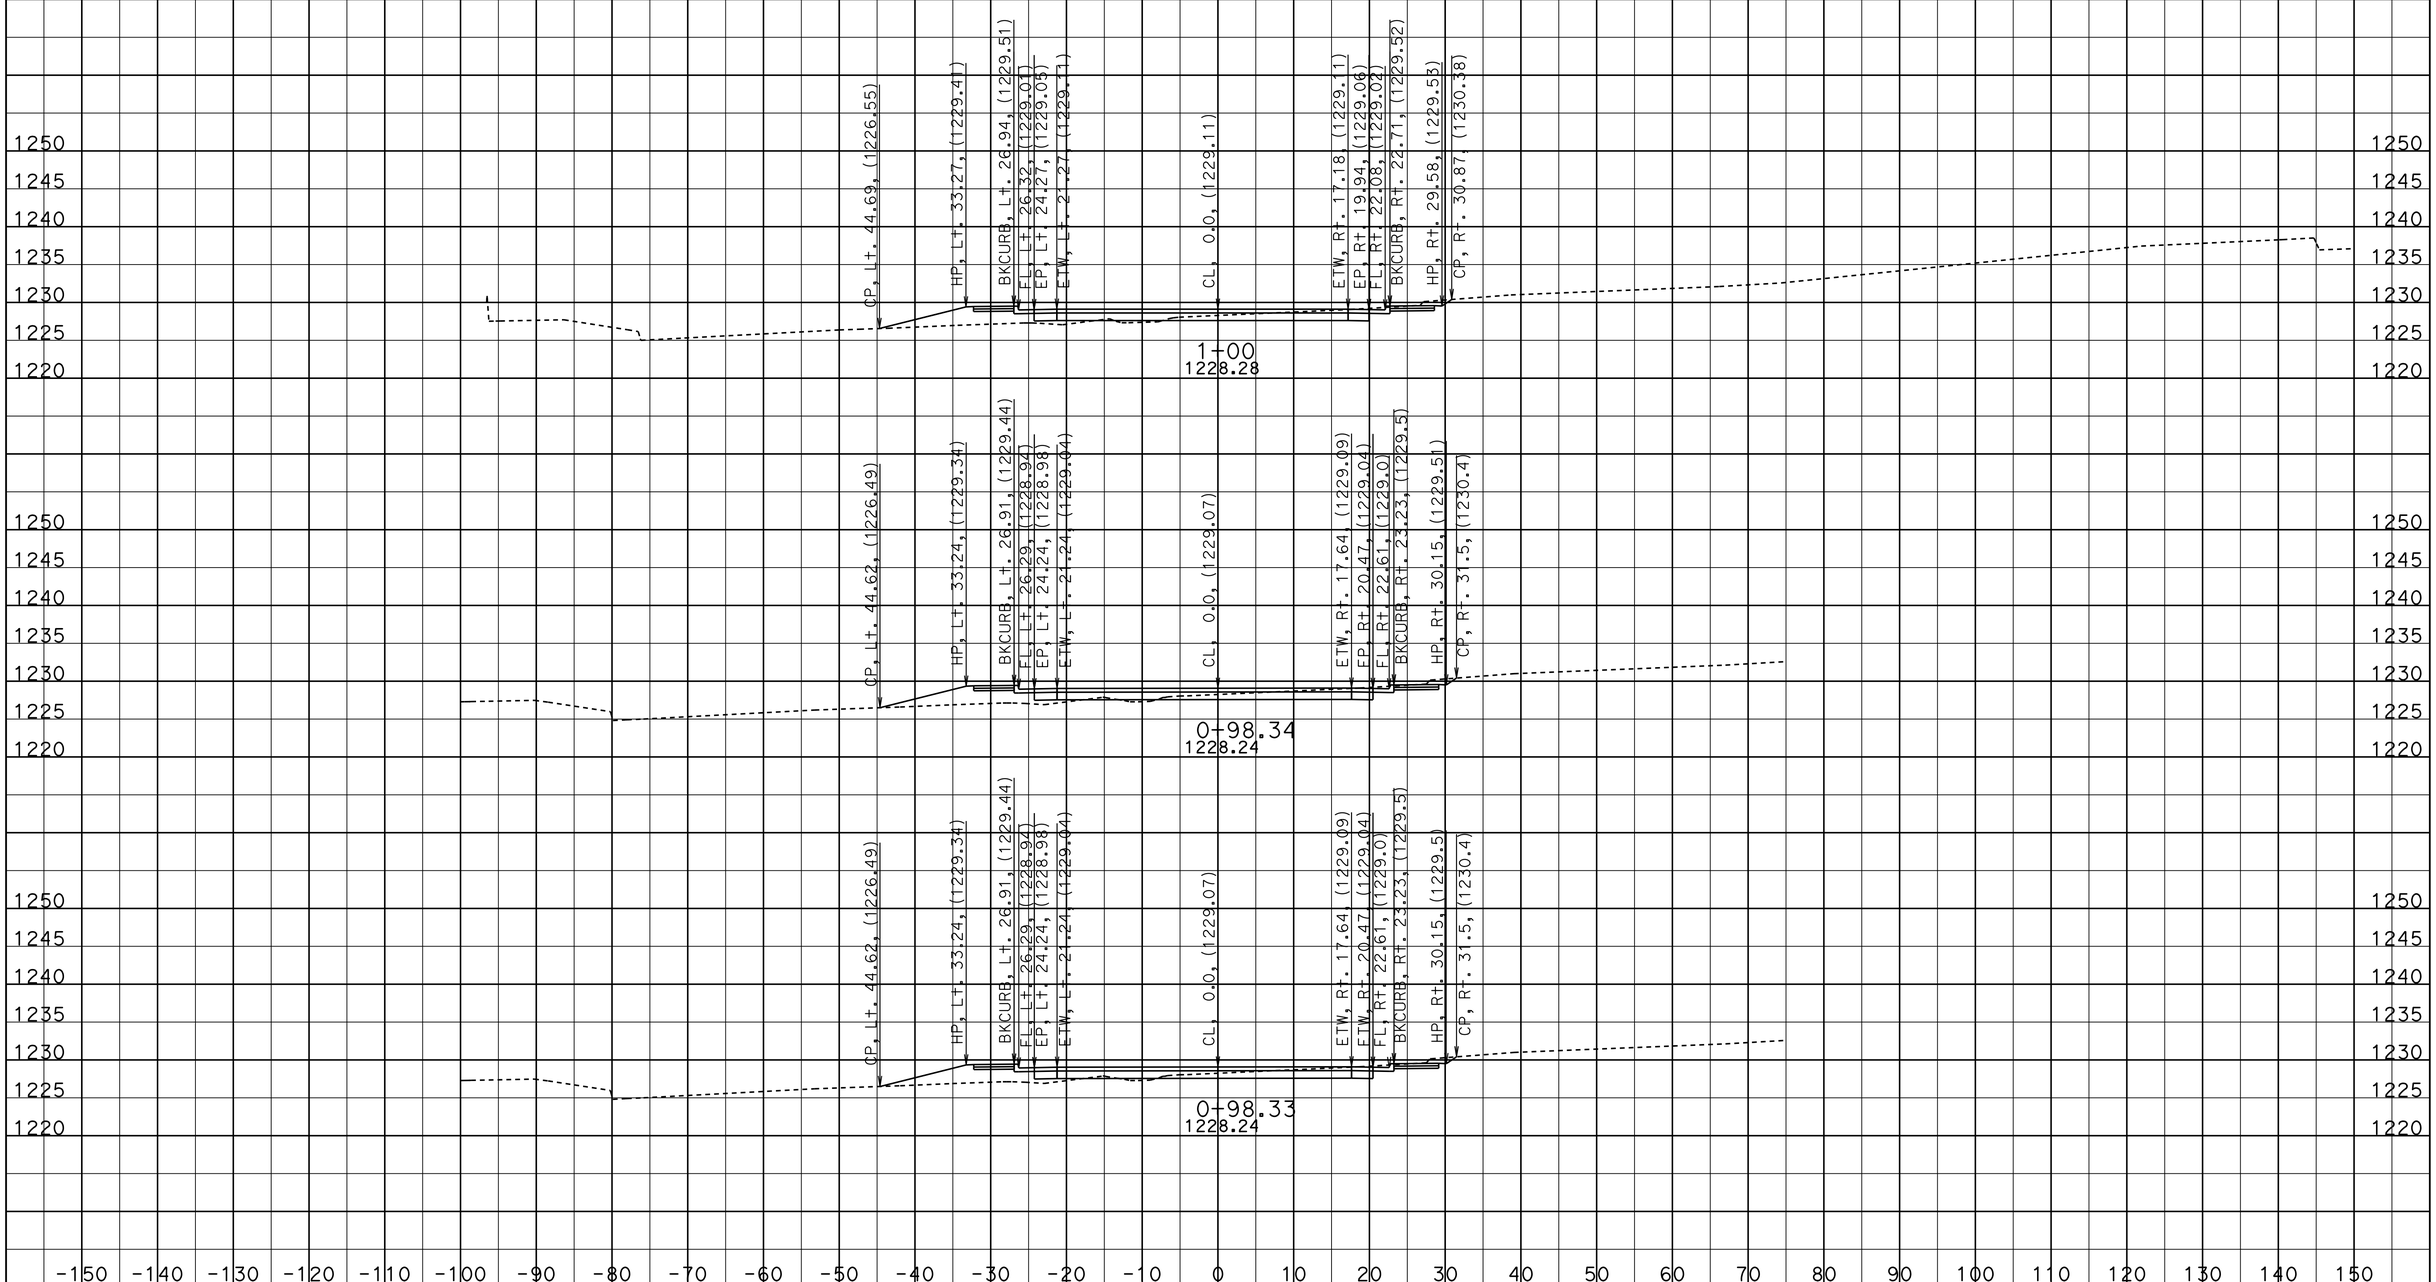

Contract No. 10-0X1604
10-Ama-49-PM 4.3, 4.6
DATE: 7/9/2014
KC Project: 1210104 File: C:\Users\s108766\Desktop\.....\sutter-final-0324rr.ear

SCALE: 1" = 10' Horiz.
1" = 10' Vert.

All Dimensions are US Survey Feet

SUTTER ST.
CROSS SECTIONS

FOR EARTHWORK DEVELOPMENT ONLY

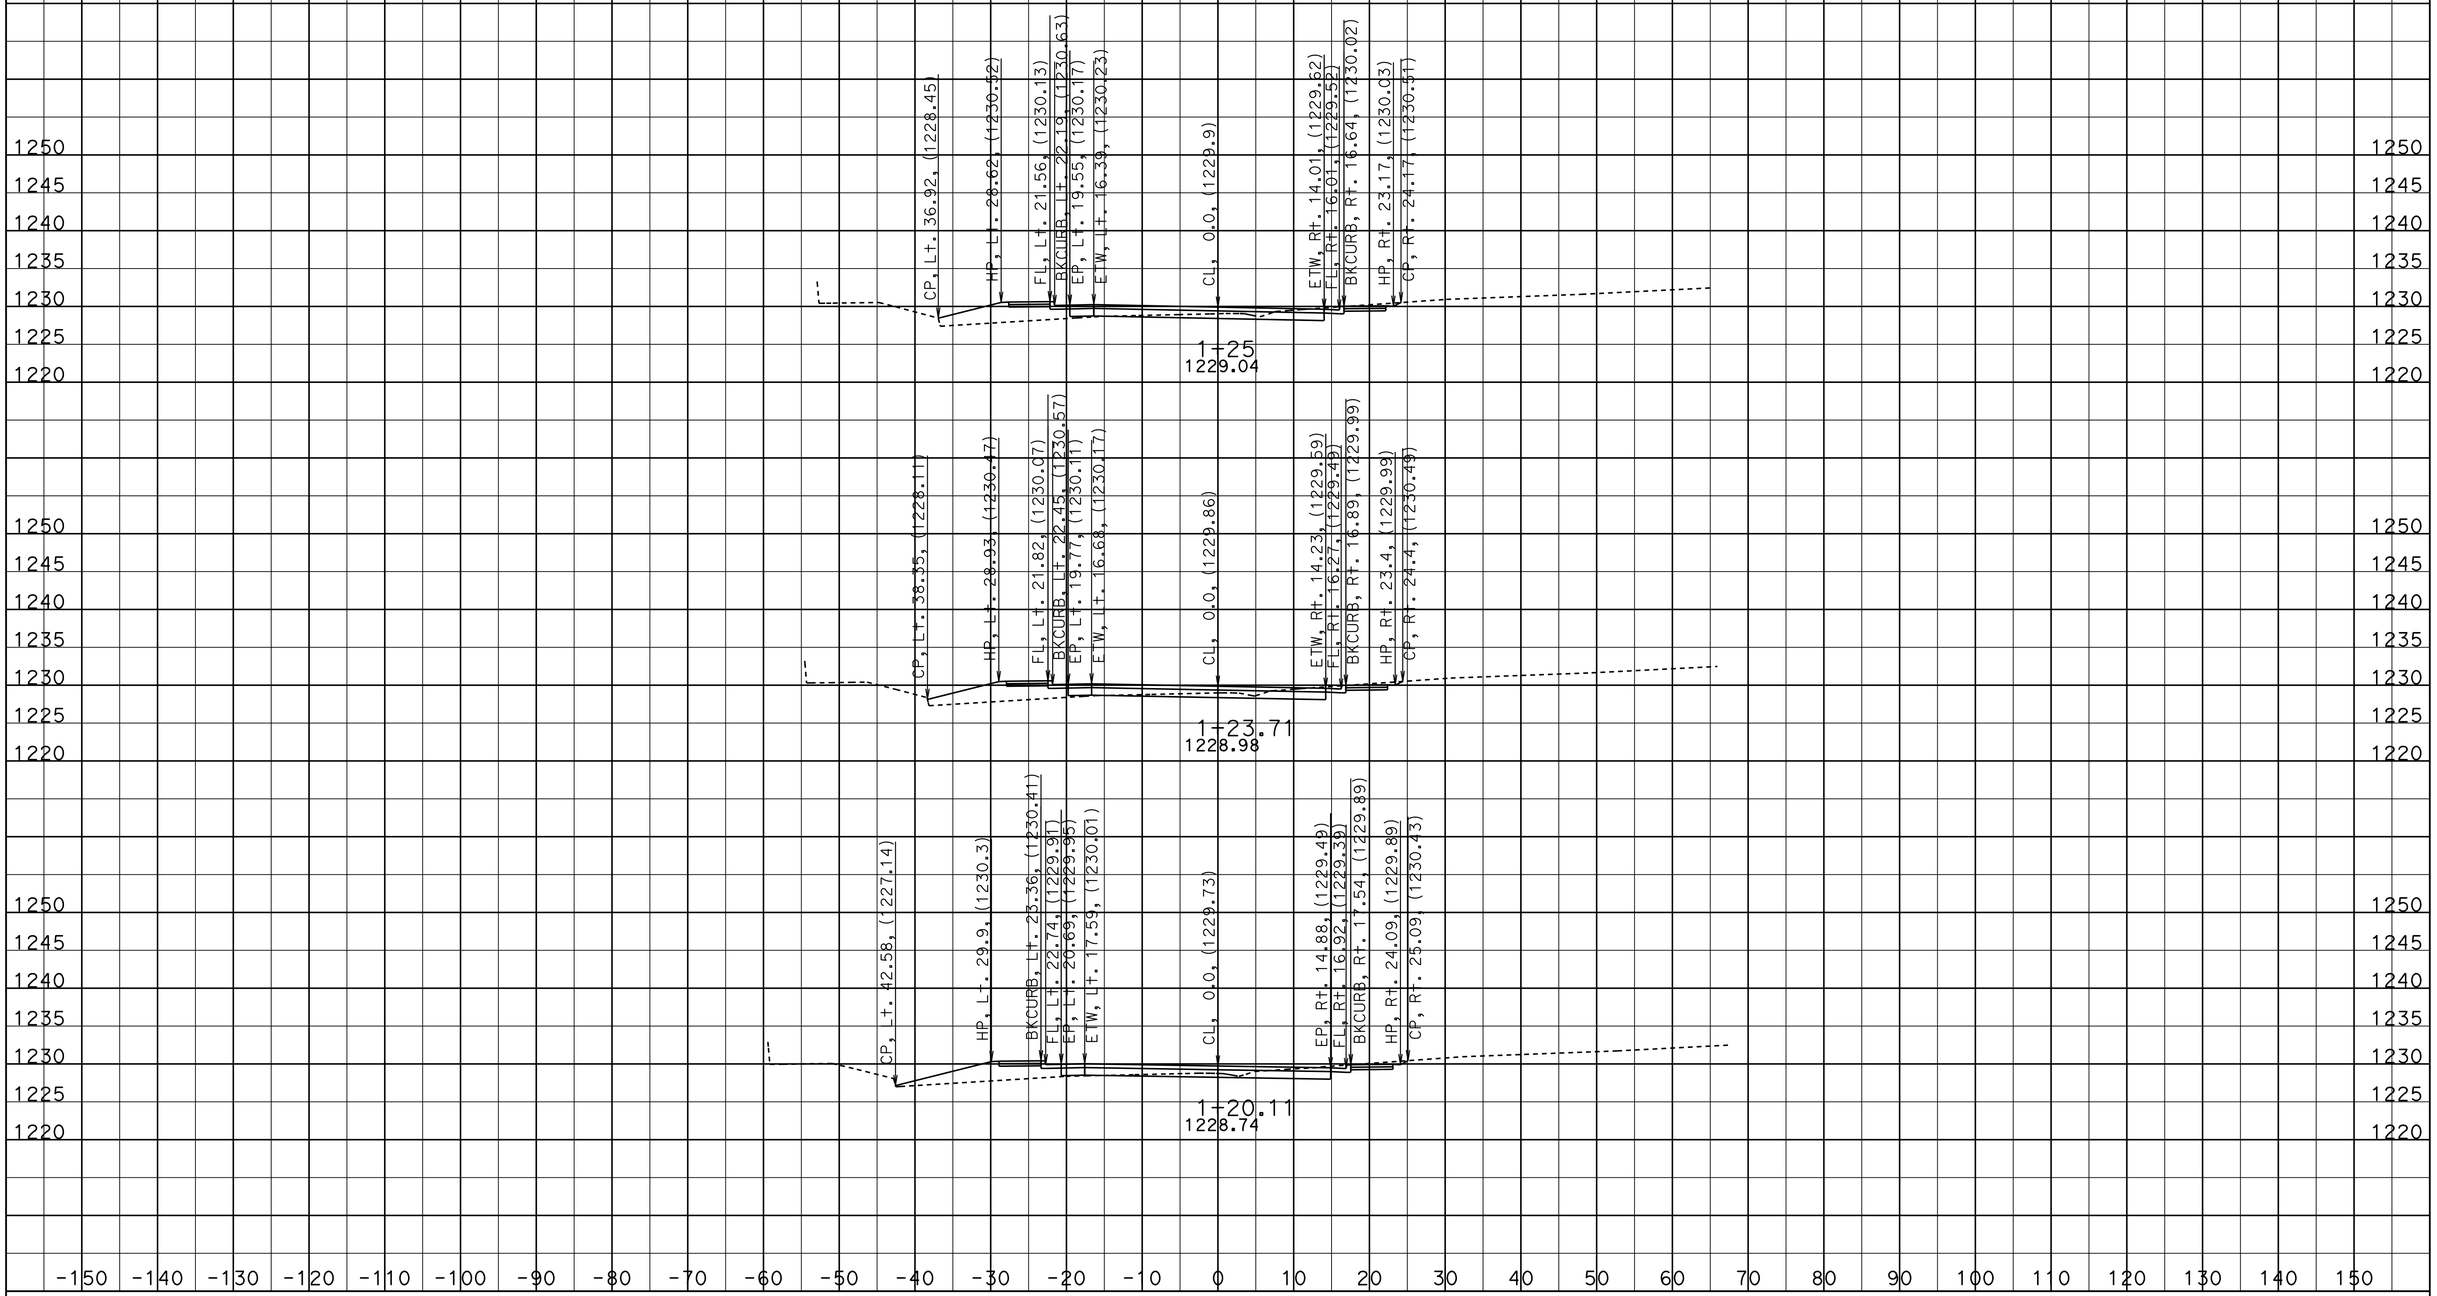

Contract No. 10-0X1604
10-Ama-49-PM 4.3, 4.6
DATE: 7/9/2014
KC Project: 1210104 File: C:\Users\s108766\Desktop\.....\sutter-final-0324rr.ear

SCALE: 1" = 10' Horiz.
1" = 10' Vert.

All Dimensions are US Survey Feet

SUTTER ST.
CROSS SECTIONS

FOR EARTHWORK DEVELOPMENT ONLY

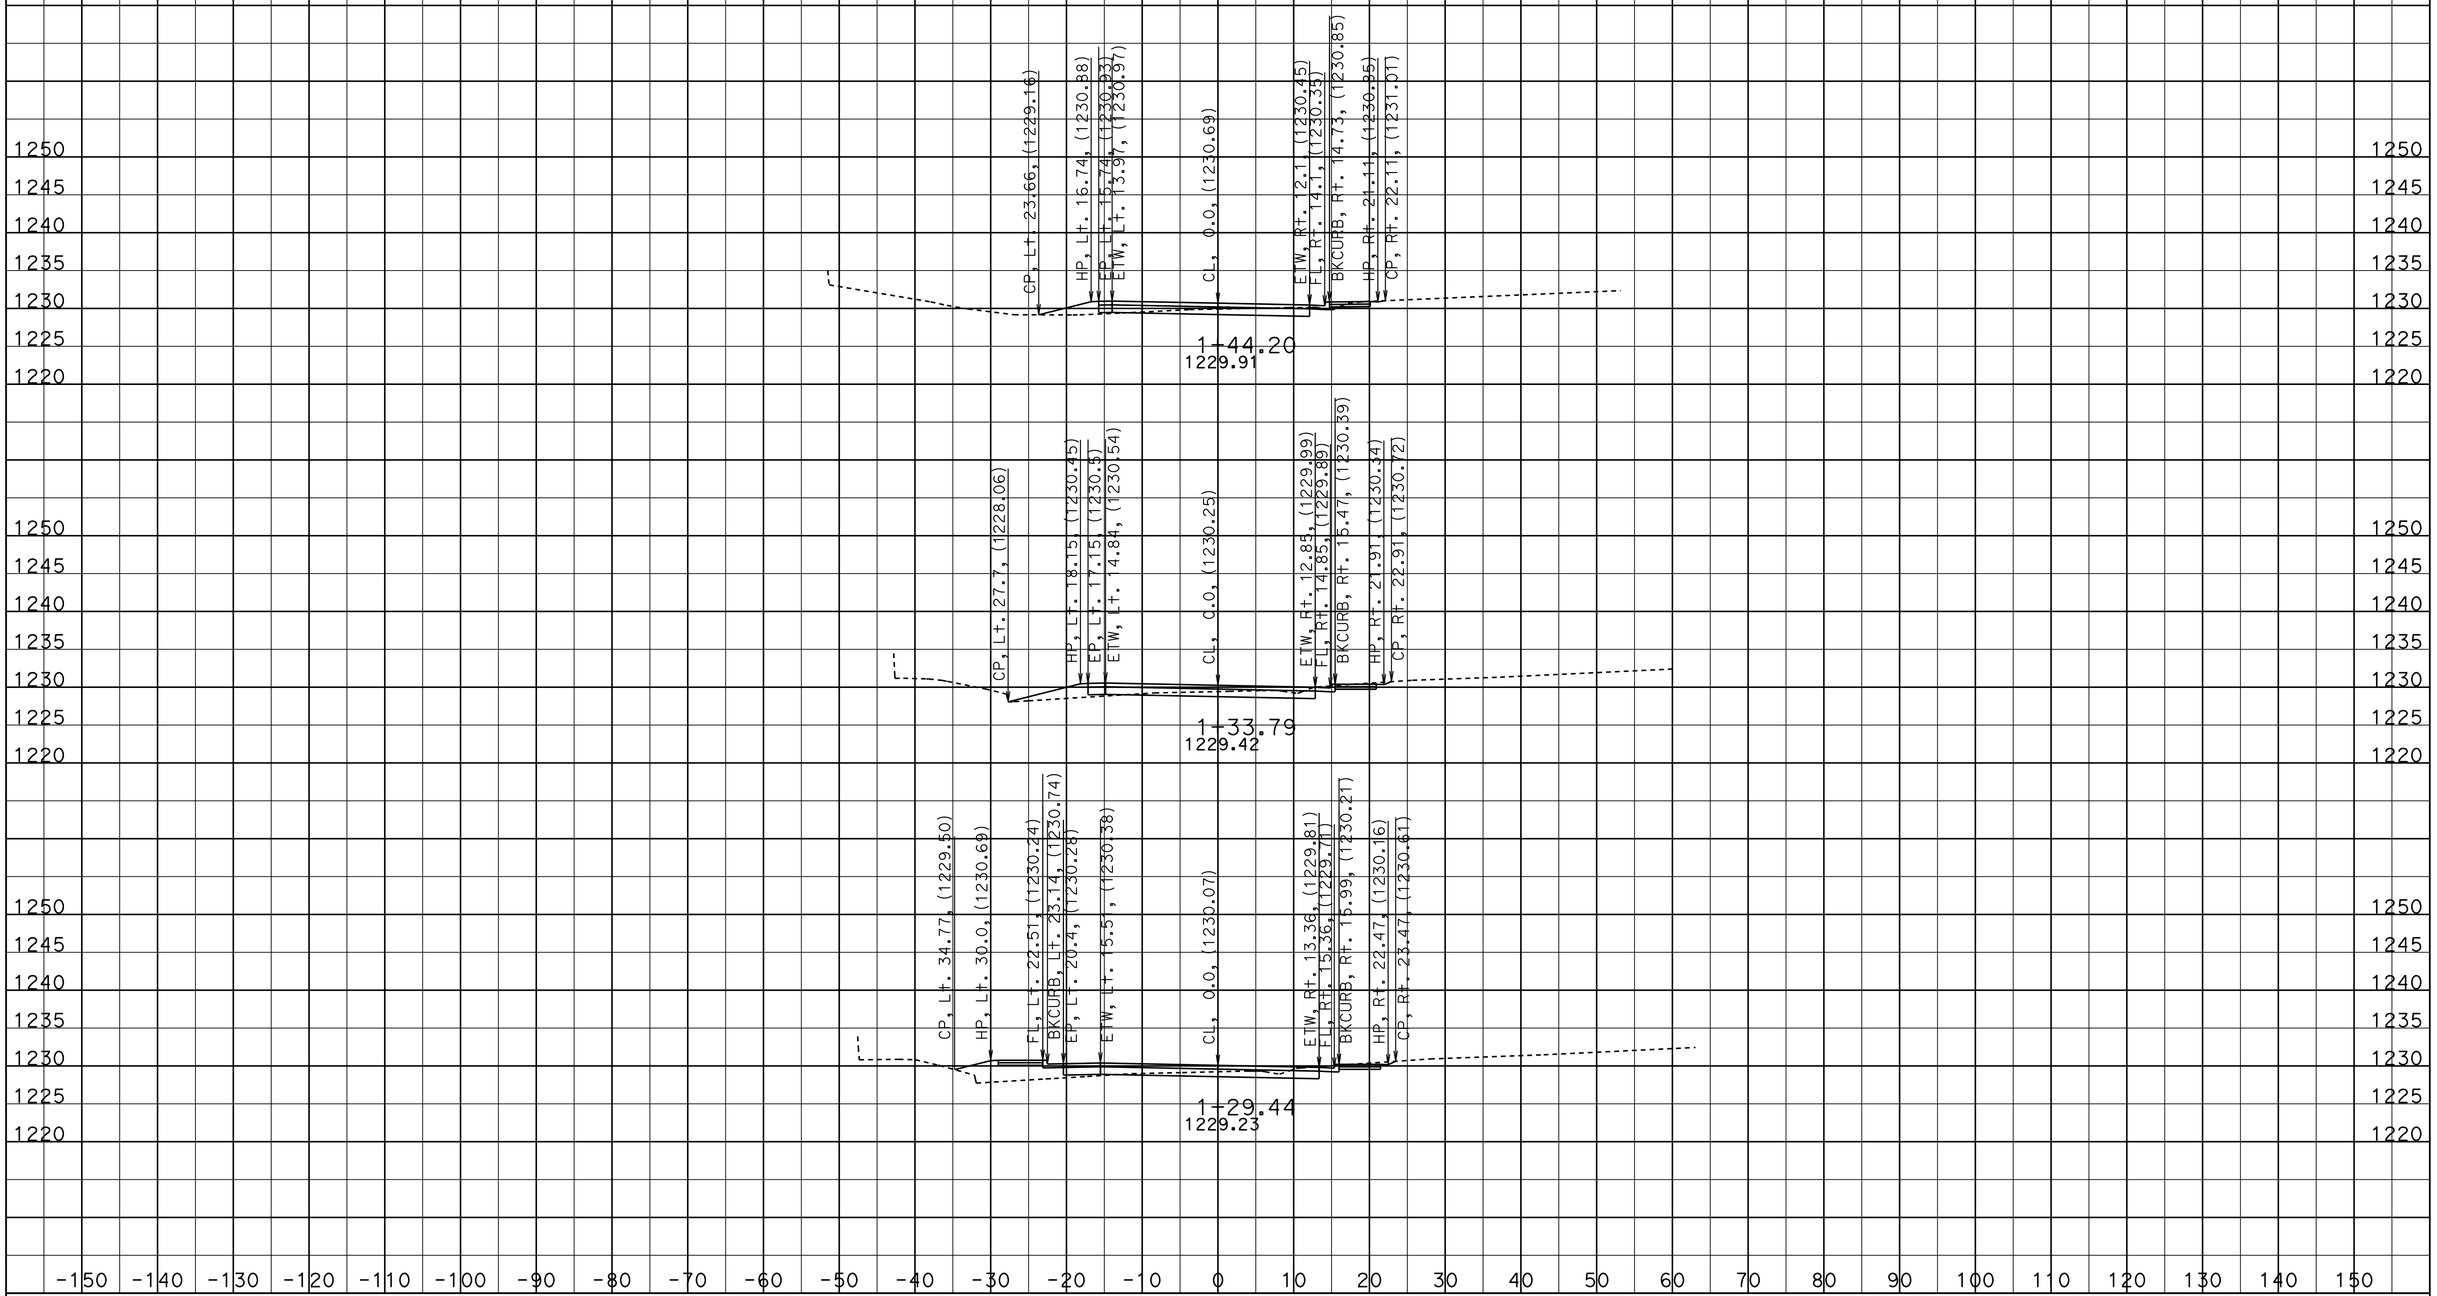

Contract No. 10-0X1604
10-Ama-49-PM 4.3, 4.6
DATE: 7/9/2014
KC Project: 1210104 File: C:\Users\s108766\Desktop\.....\sutter-final-0324rr.ear

SCALE: 1" = 10' Horiz.
1" = 10' Vert.

All Dimensions are US Survey Feet

SUTTER ST.
CROSS SECTIONS

SHEET 7 OF 9

FOR EARTHWORK DEVELOPMENT ONLY

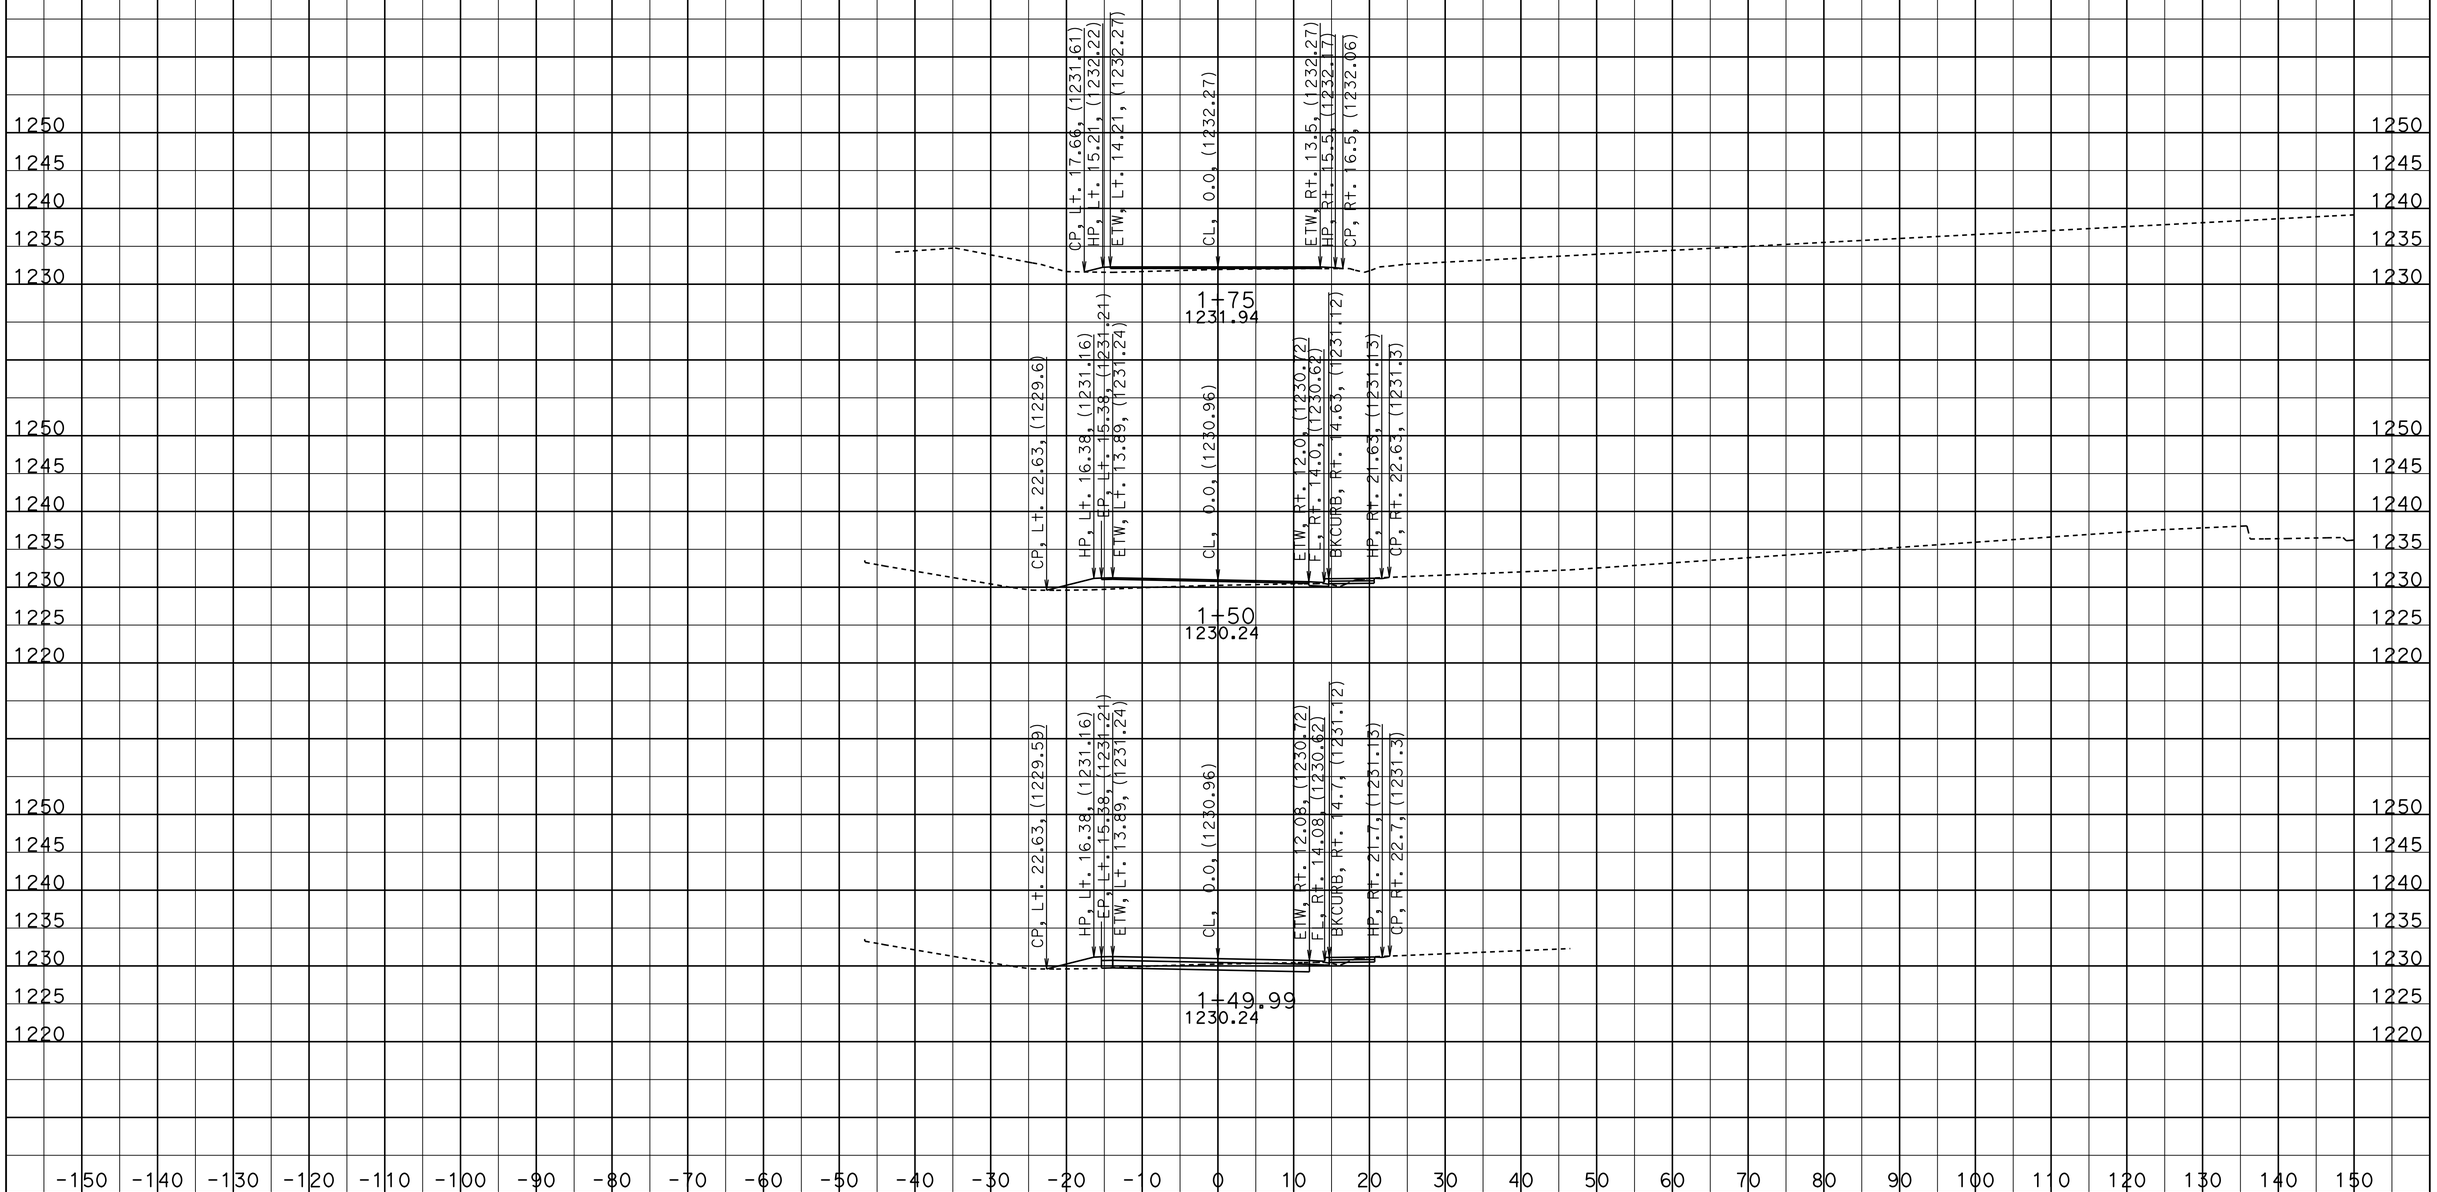

Contract No. 10-0X1604
10-Ama-49-PM 4.3, 4.6
DATE: 7/9/2014
KC Project: 1210104 File: C:\Users\s108766\Desktop\.....\sutter-final-0324rr.ear

SCALE: 1" = 10' Horiz.
1" = 10' Vert.

All Dimensions are US Survey Feet

SUTTER ST.
CROSS SECTIONS

FOR EARTHWORK DEVELOPMENT ONLY

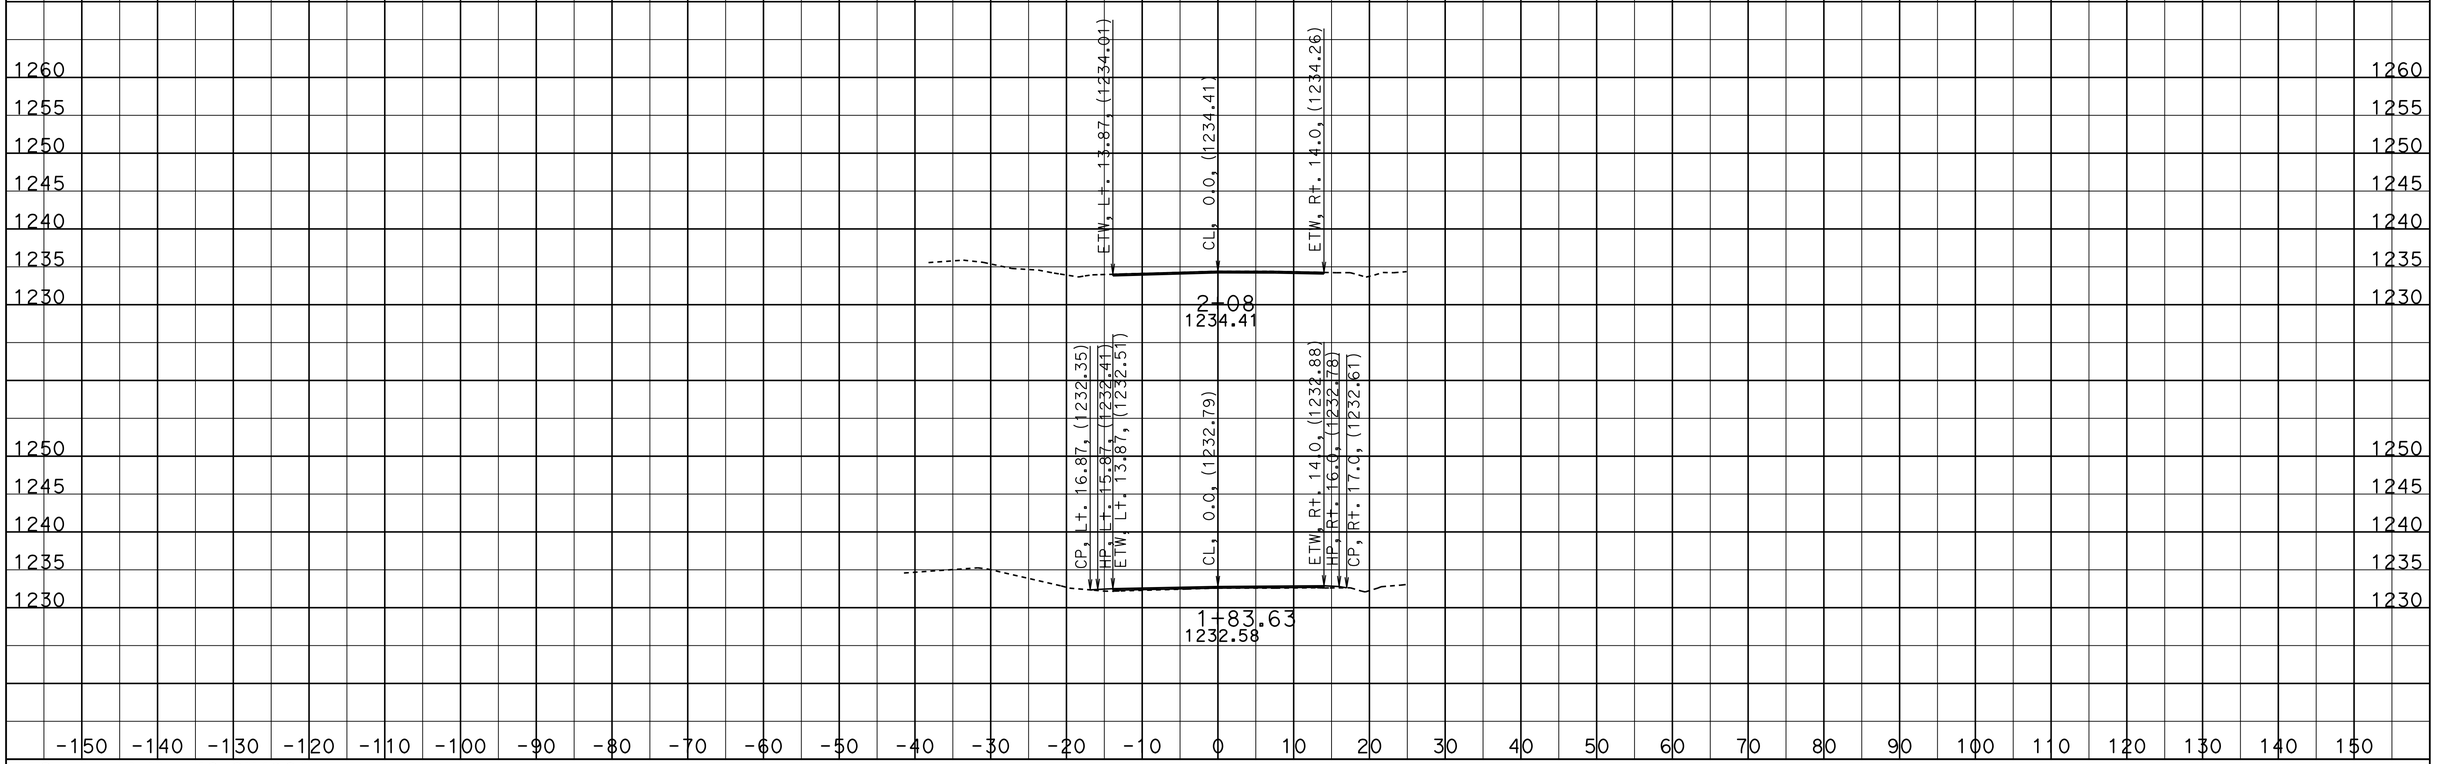

Contract No. 10-0X1604
10-Ama-49-PM 4.3, 4.6
DATE: 7/9/2014
KC Project: 1210104 File: C:\Users\s108766\Desktop\.....\sutter-final-0324rr.ear

SCALE: 1" = 10' Horiz.
1" = 10' Vert.

All Dimensions are US Survey Feet

SUTTER ST.
CROSS SECTIONS

SHEET 9 OF 9