DESIGN STUDY ONLY

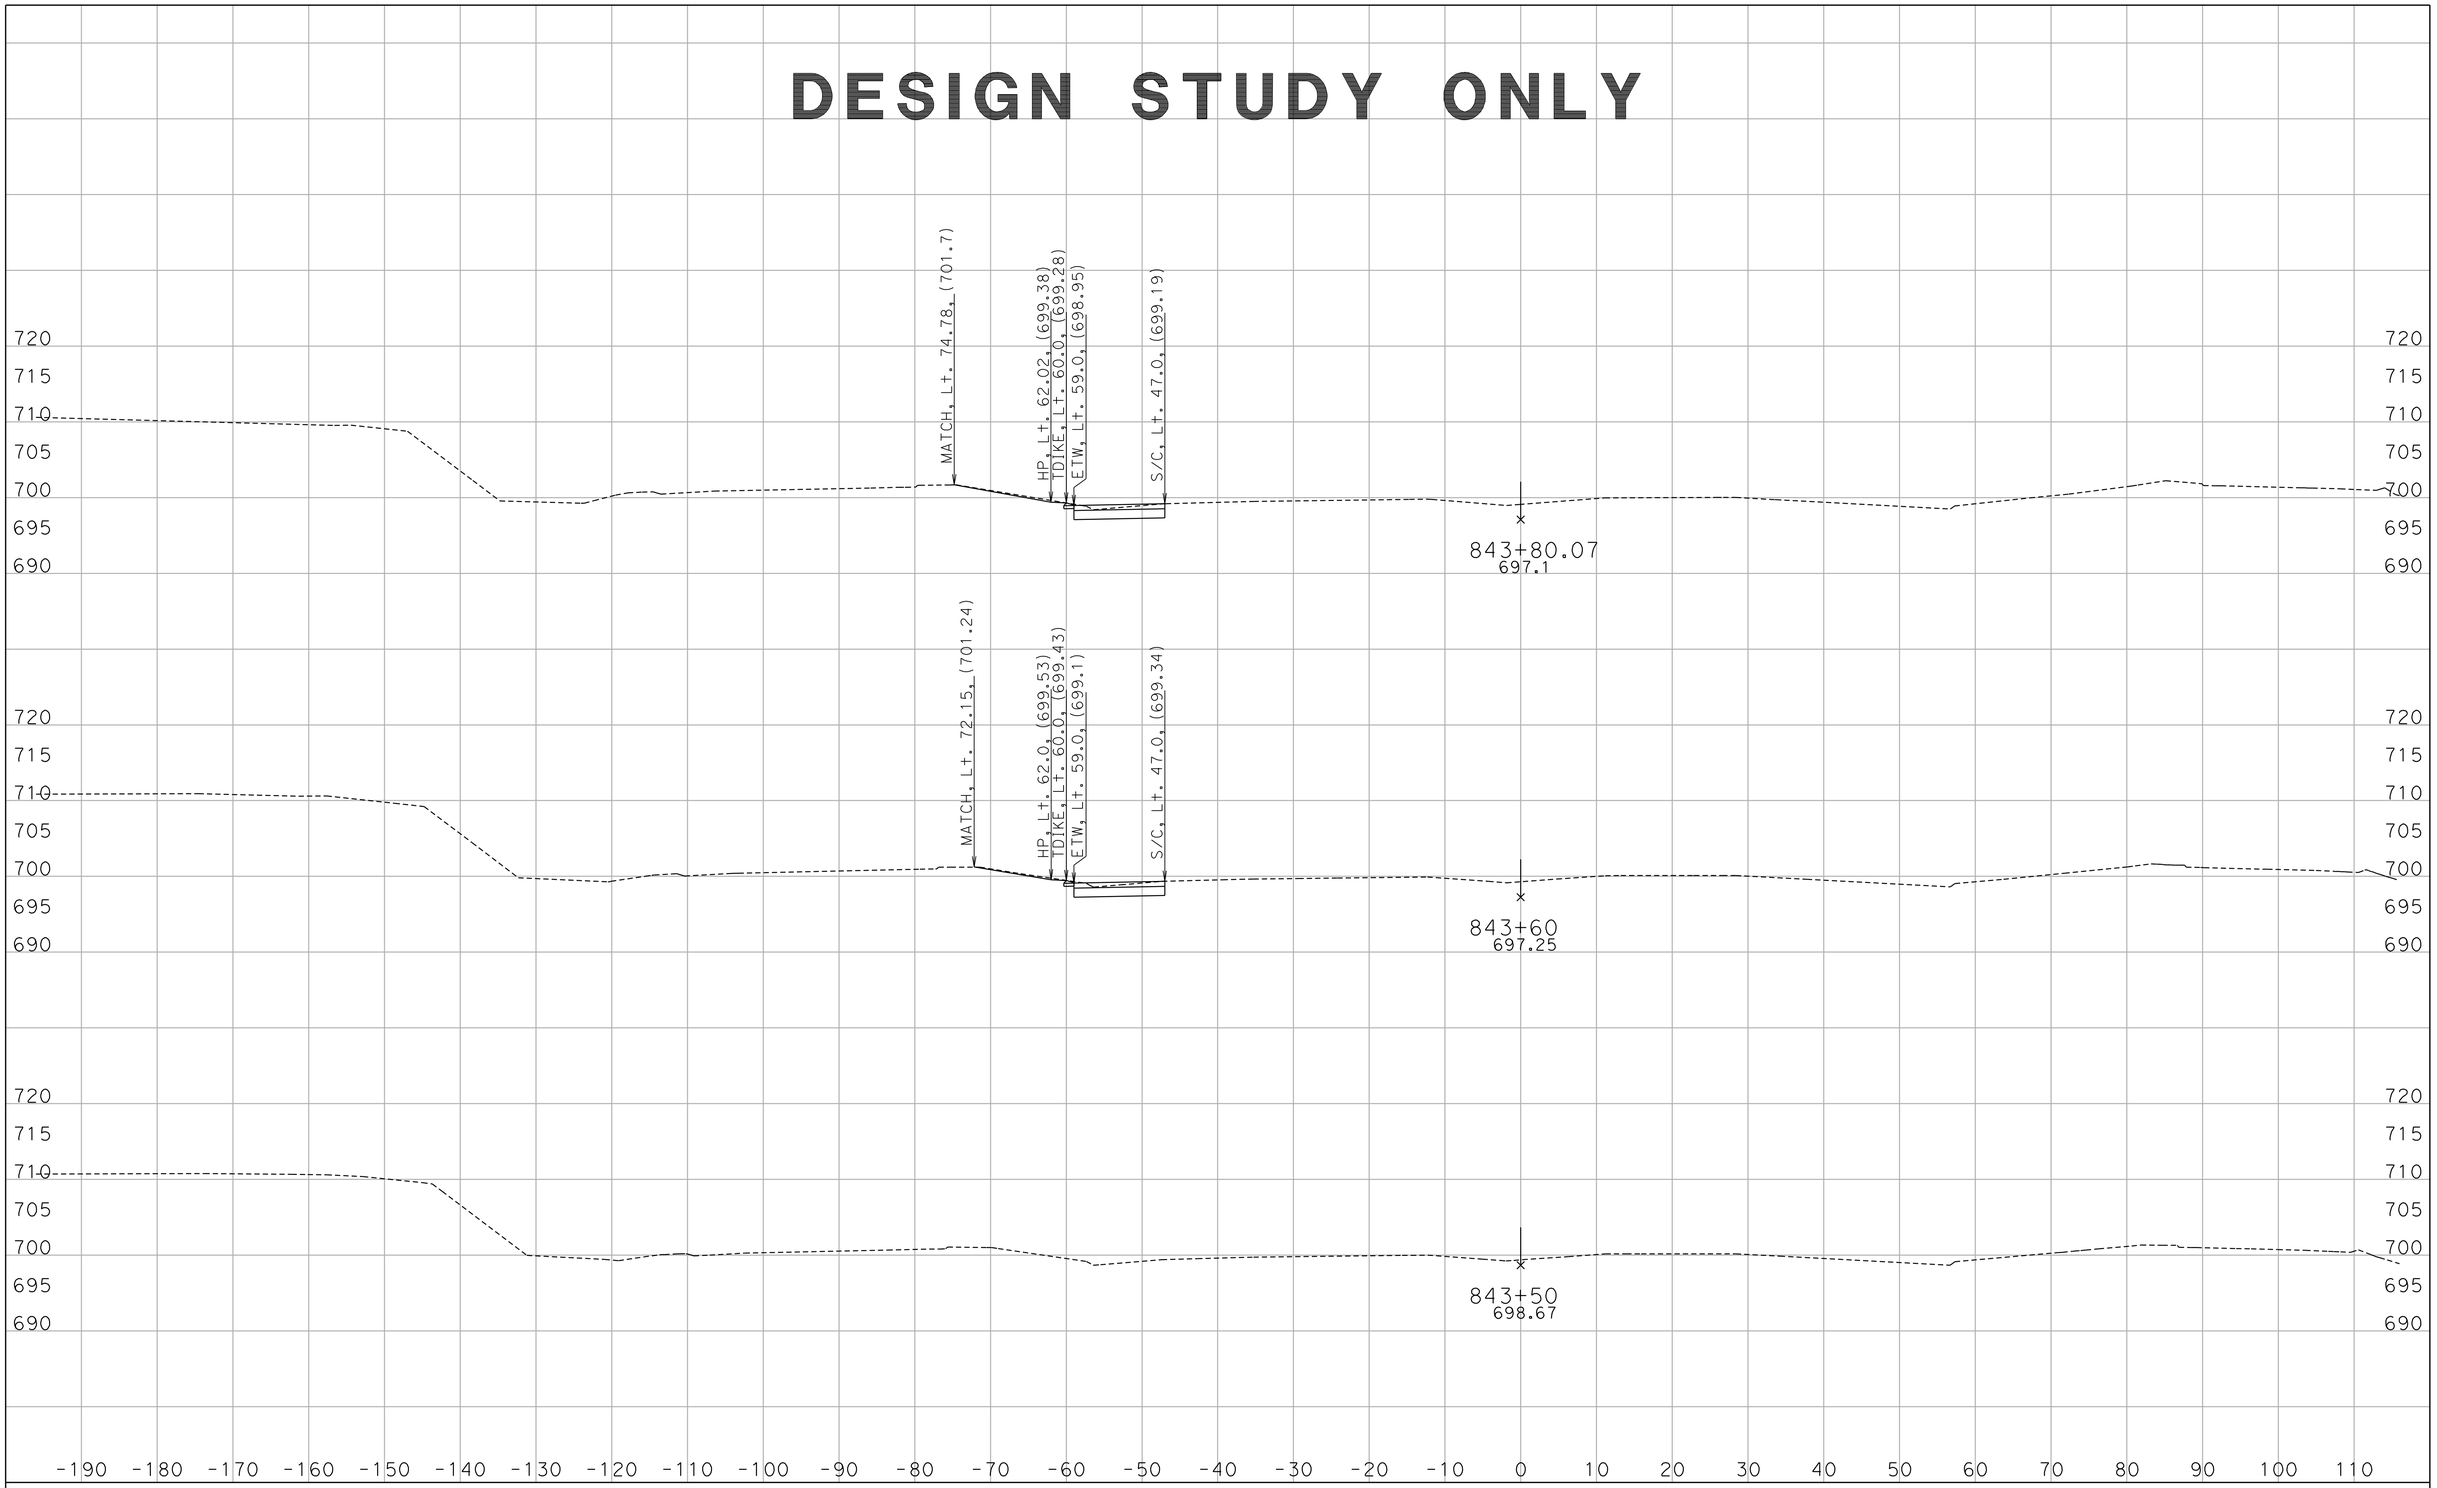

CREATED BY: D. WAGNER
DATE: 7/5/2011
KC Project: 259801 File: B (Left)_n_d2.ear

CONTRACT: 11-259804
DIST/CO/RTE/PM: 11/SD/78/15.3/15.7
PROJECT ID: 1100000200

SCALE: 1" = 10' Horiz.
1" = 10' Vert.

All Dimensions are US Survey Feet

B (Left)
CROSS SECTIONS
SHEET 1 OF 10

DESIGN STUDY ONLY

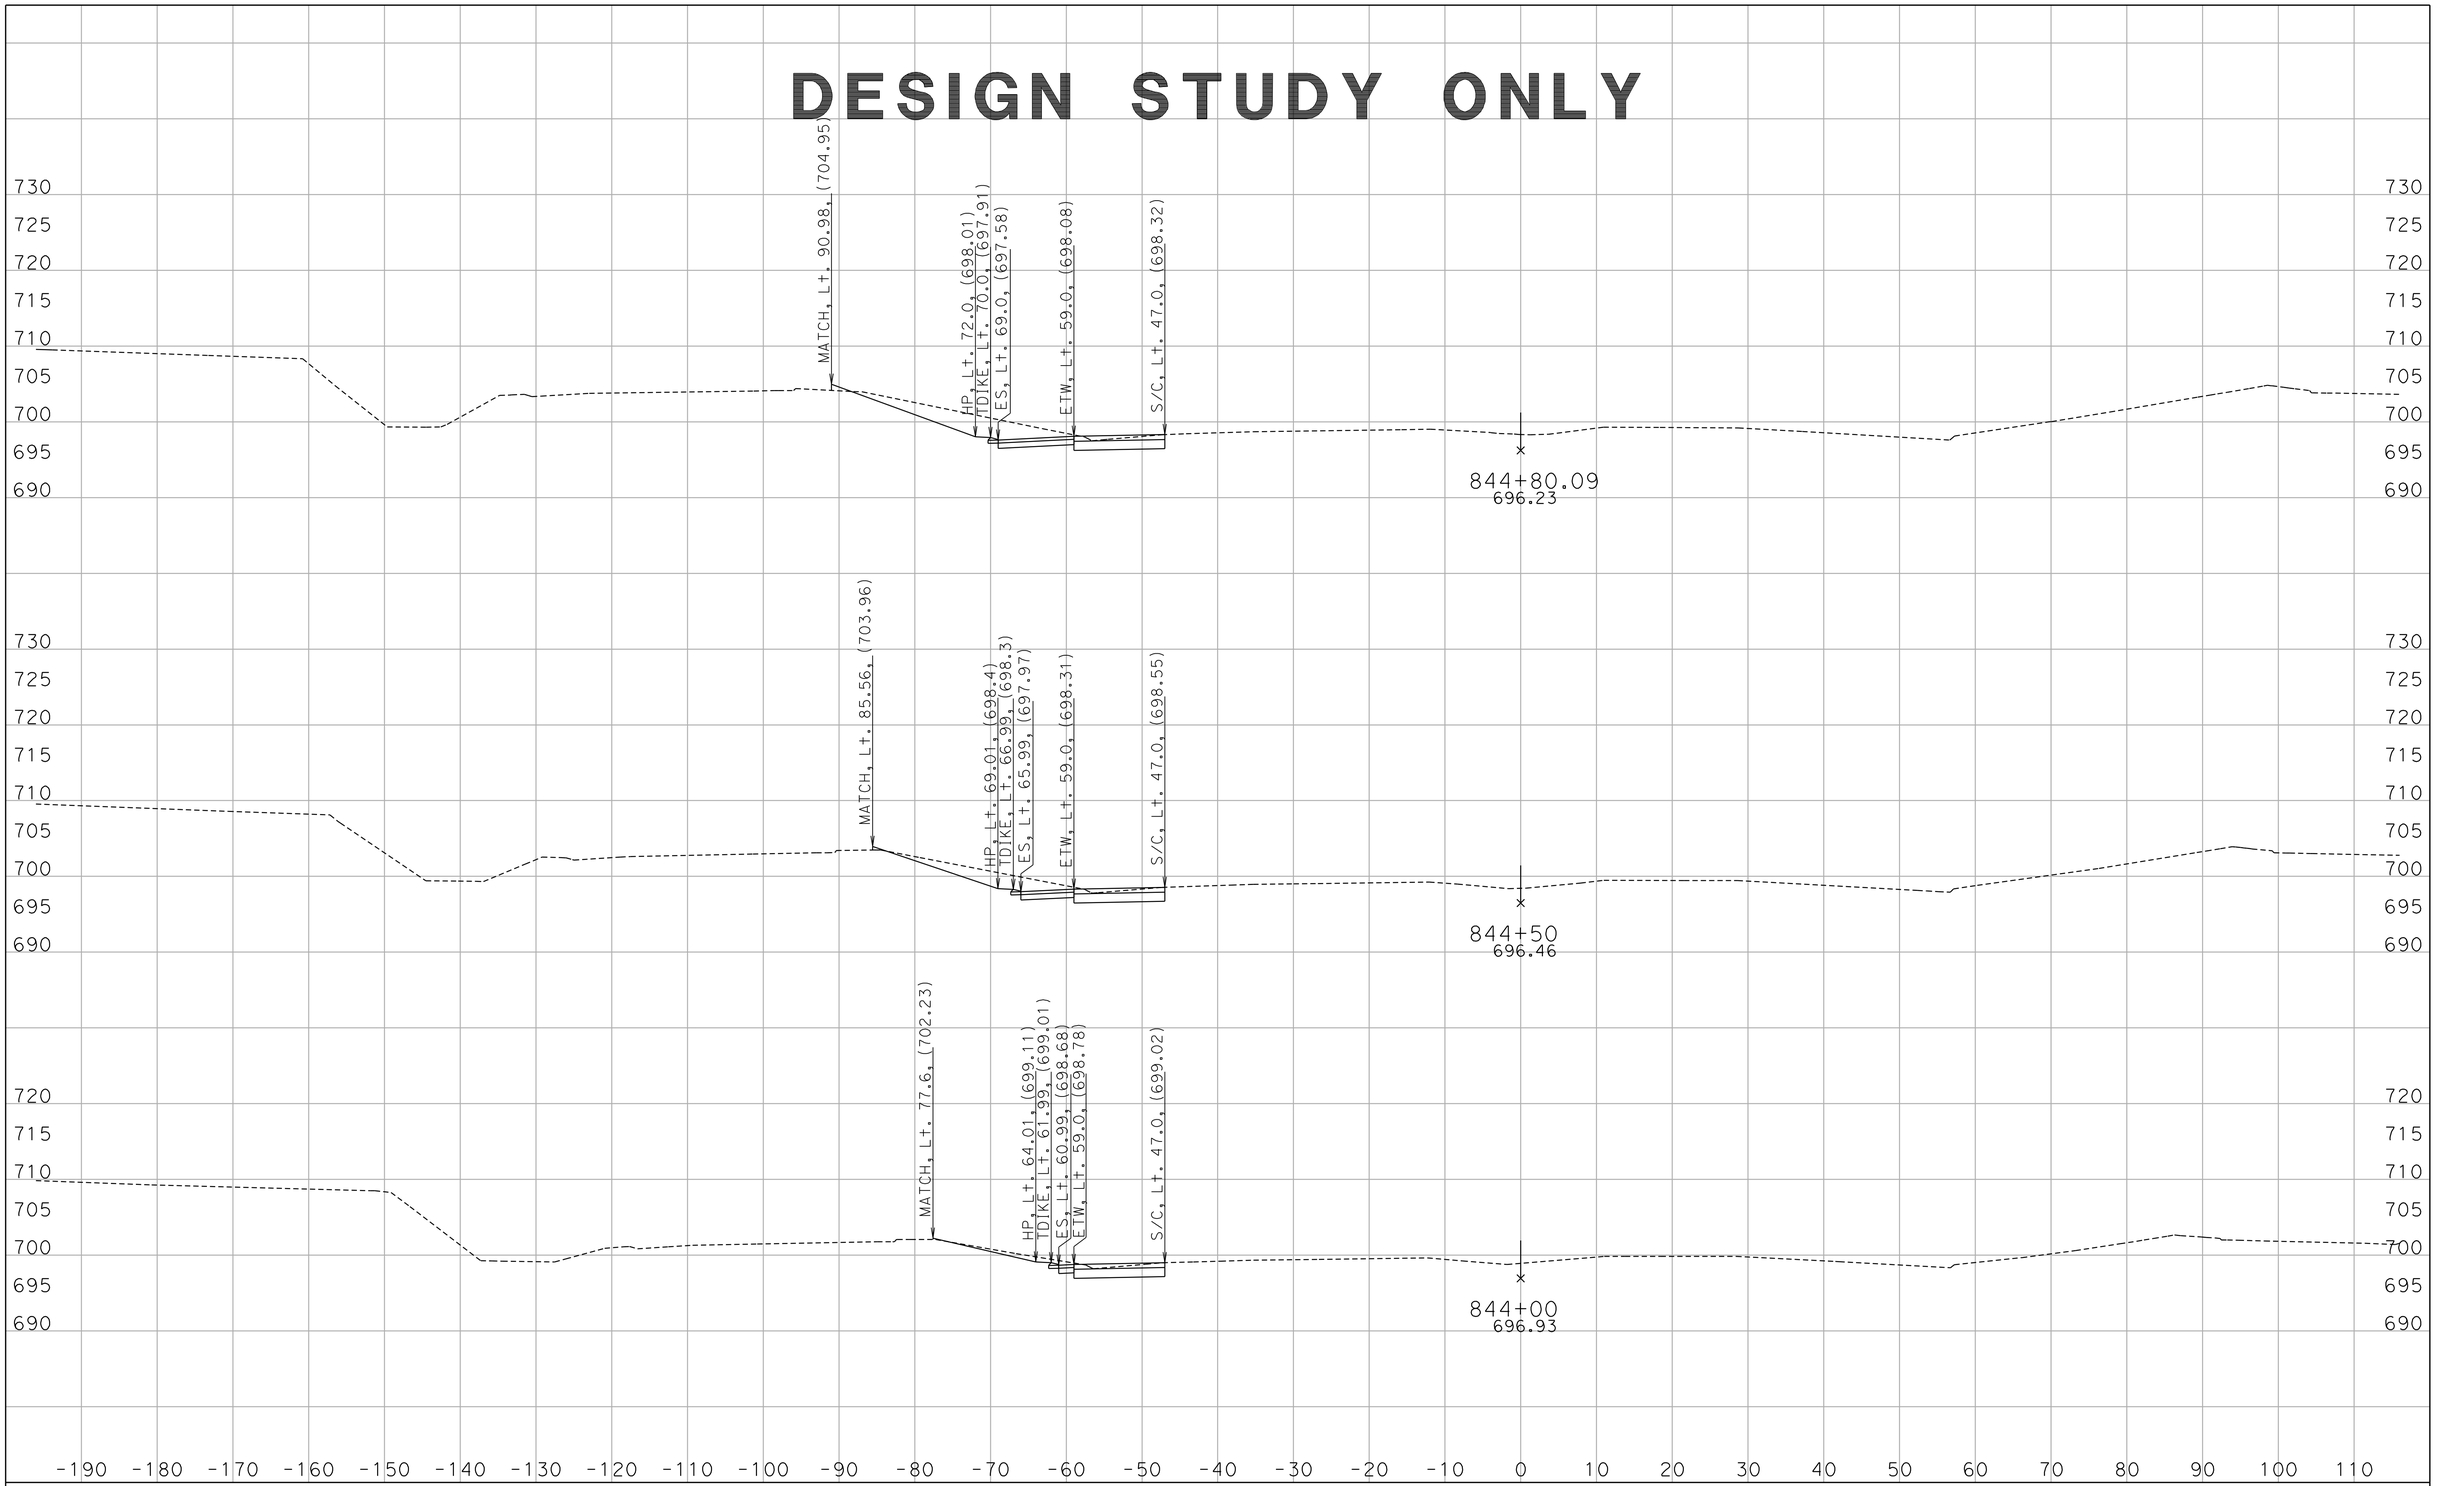

CREATED BY: D. WAGNER
DATE: 7/5/2011
KC Project: 259801 File: B (Left)_n_d2.ear

CONTRACT: 11-259804
DIST/CO/RTE/PM: 11/SD/78/15.3/15.7
PROJECT ID: 1100000200

SCALE: 1" = 10' Horiz.
1" = 10' Vert.

All Dimensions are US Survey Feet

B (Left)
CROSS SECTIONS
SHEET 2 OF 10

DESIGN STUDY ONLY

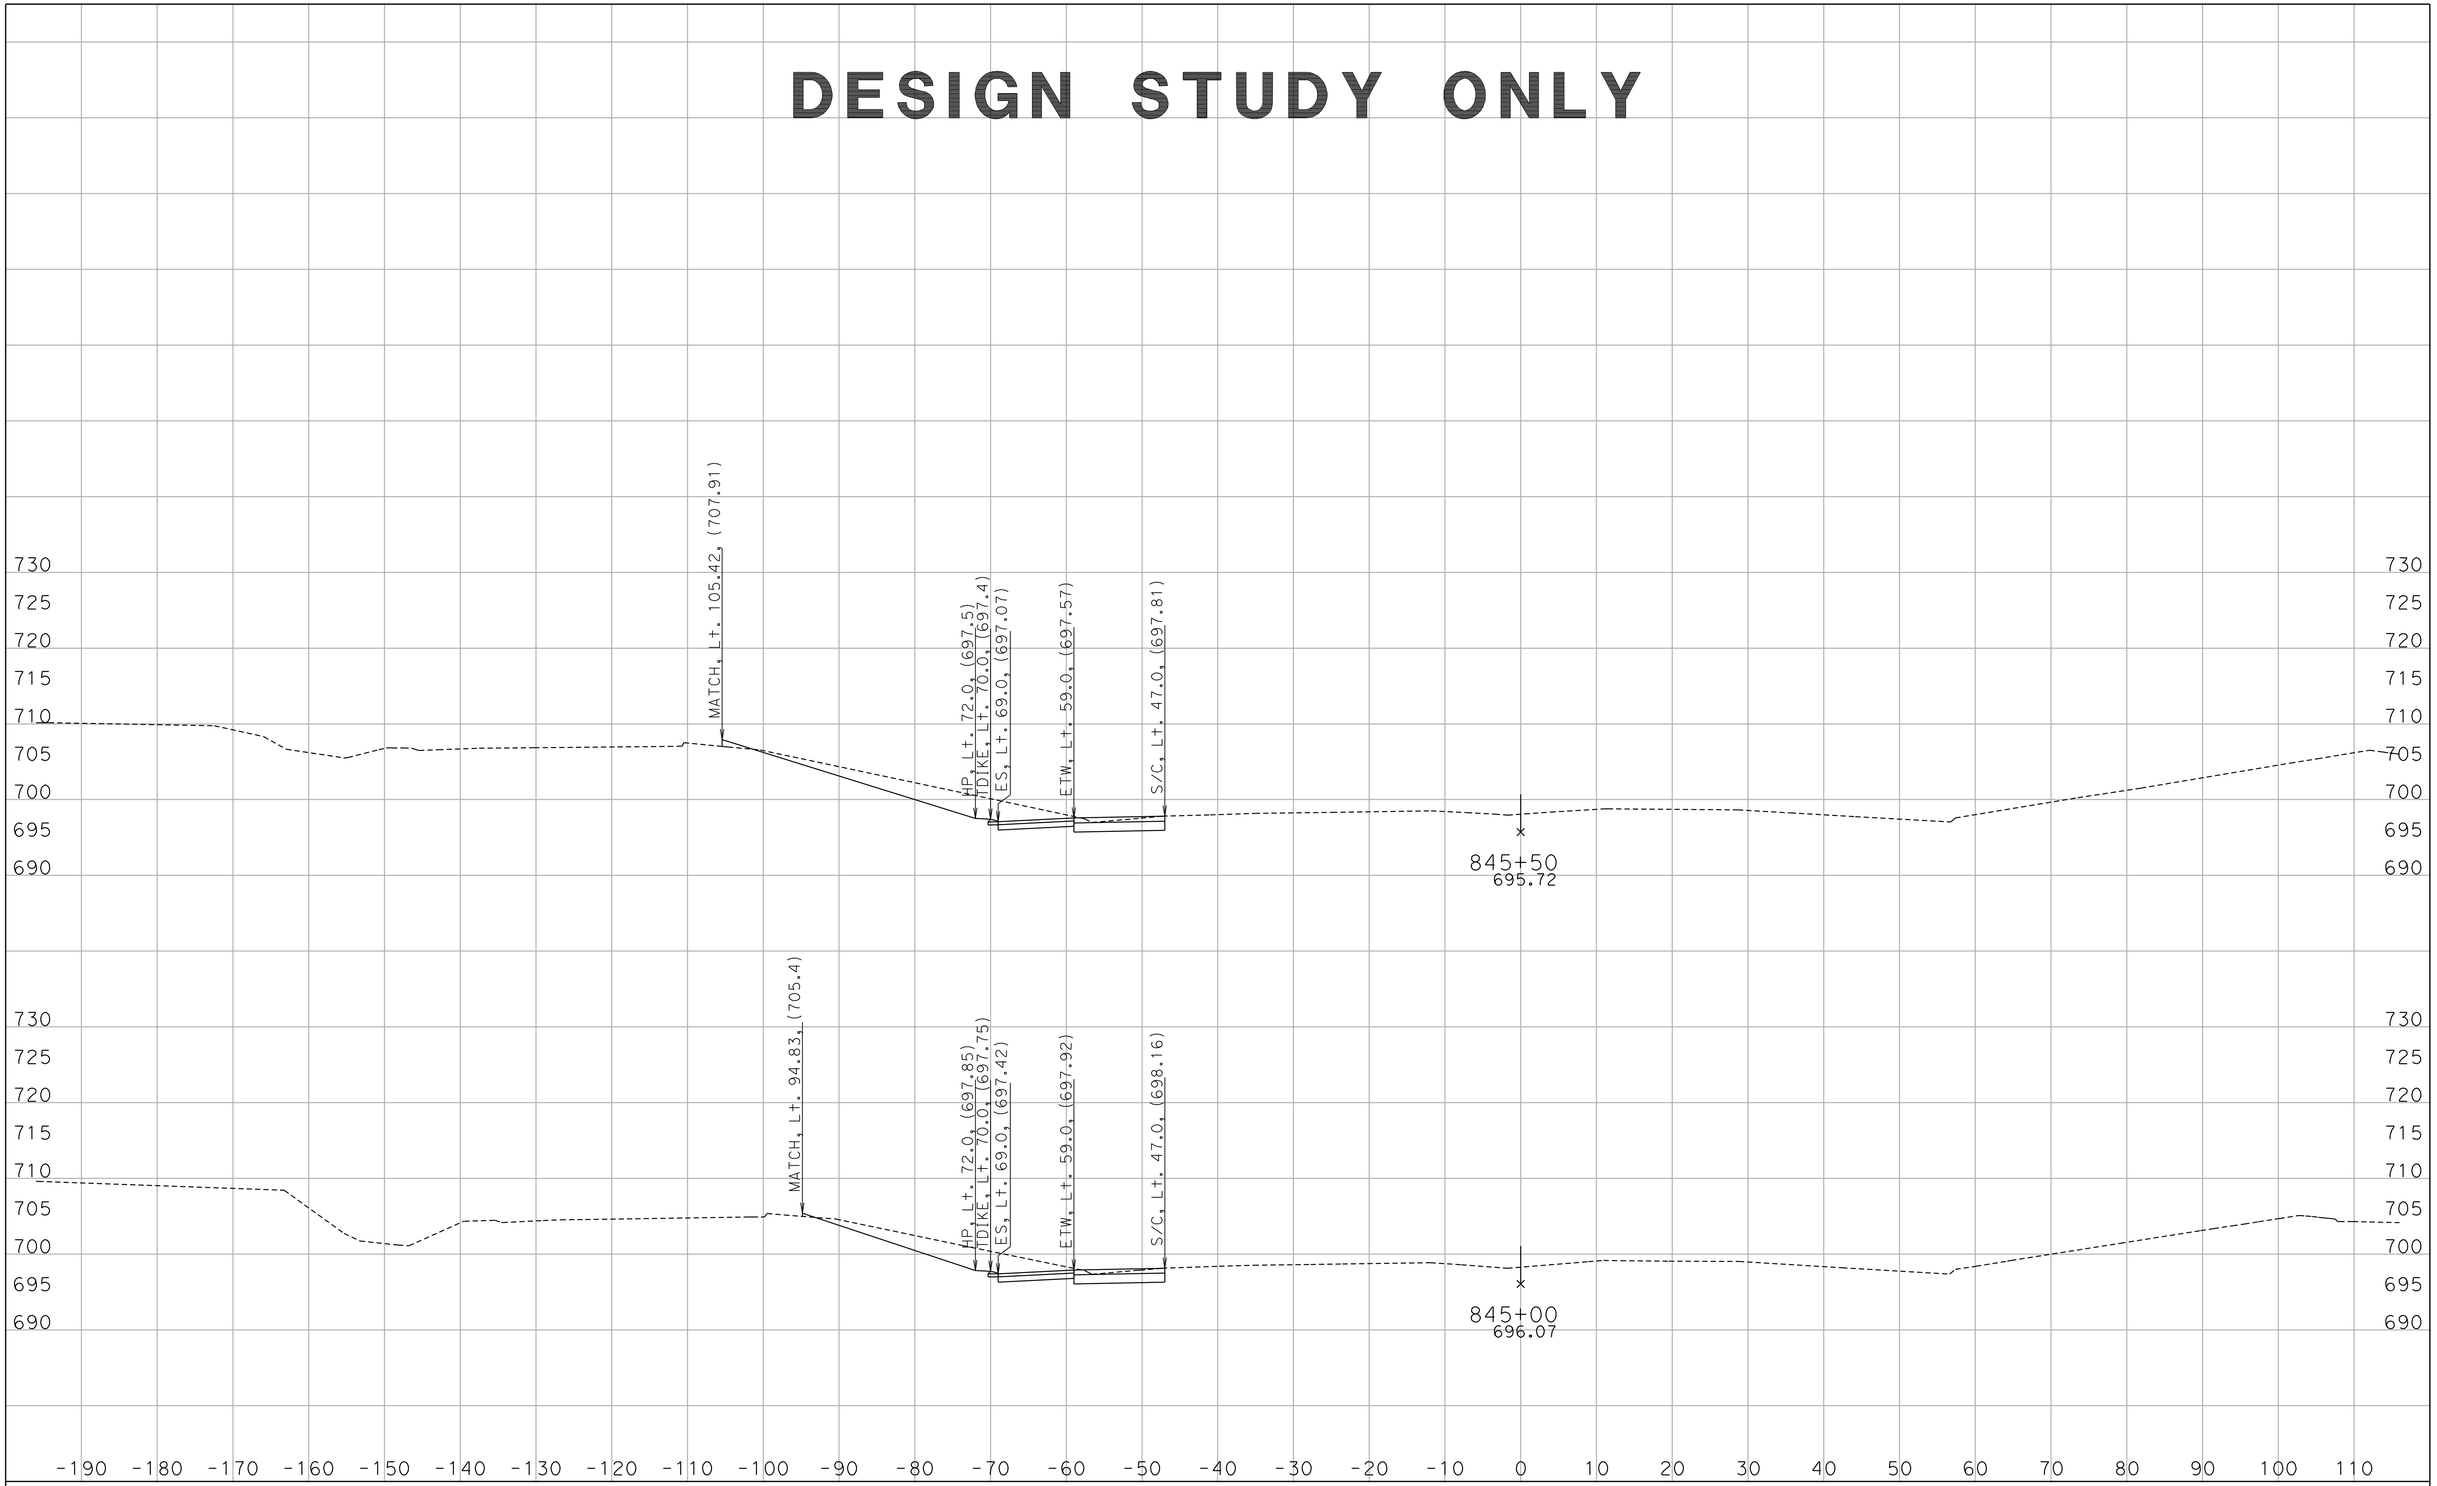

CREATED BY: D. WAGNER
DATE: 7/5/2011
KC Project: 259801 File: B (Left)_n_d2.ear

CONTRACT: 11-259804
DIST/CO/RTE/PM: 11/SD/78/15.3/15.7
PROJECT ID: 1100000200

SCALE: 1" = 10' Horiz.
1" = 10' Vert.

All Dimensions are US Survey Feet

B (Left)
CROSS SECTIONS
SHEET 3 OF 10

DESIGN STUDY ONLY

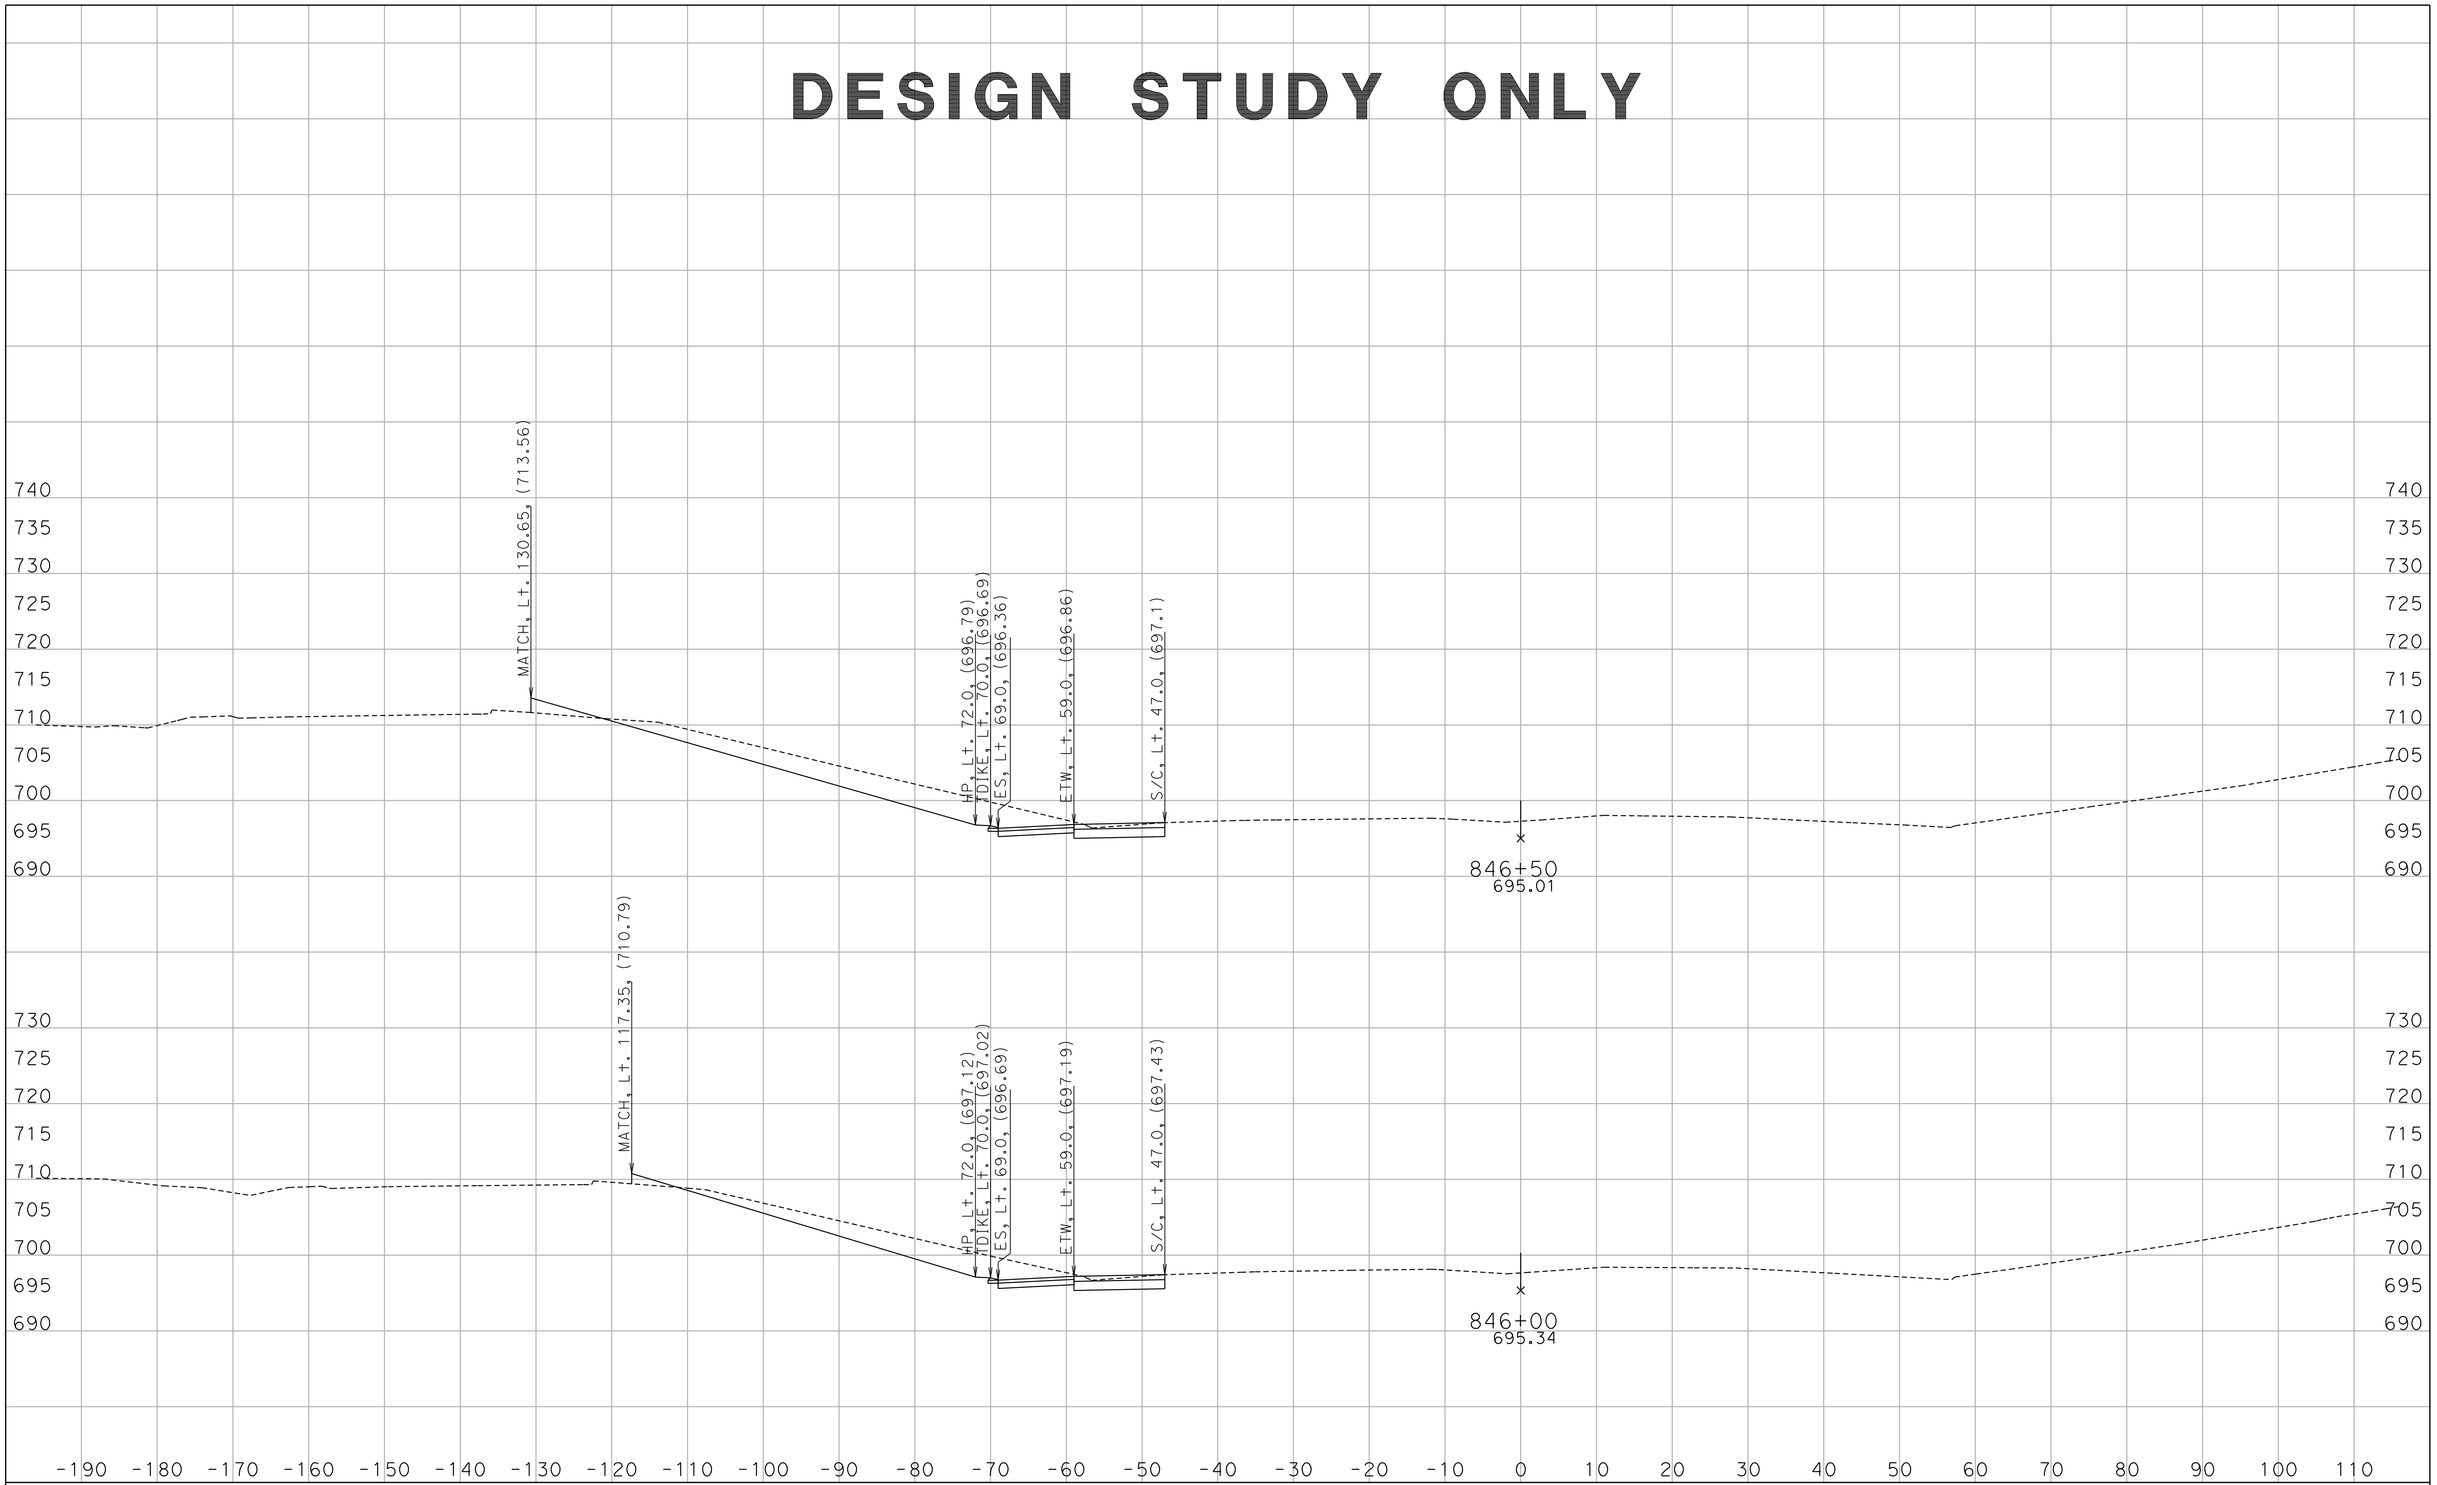

CREATED BY: D. WAGNER
DATE: 7/5/2011
KC Project: 259801 File: B (Left)_n_d2.ear

CONTRACT: 11-259804
DIST/CO/RTE/PM: 11/SD/78/15.3/15.7
PROJECT ID: 1100000200

SCALE: 1" = 10' Horiz.
1" = 10' Vert.

All Dimensions are US Survey Feet

B (Left)
CROSS SECTIONS

DESIGN STUDY ONLY

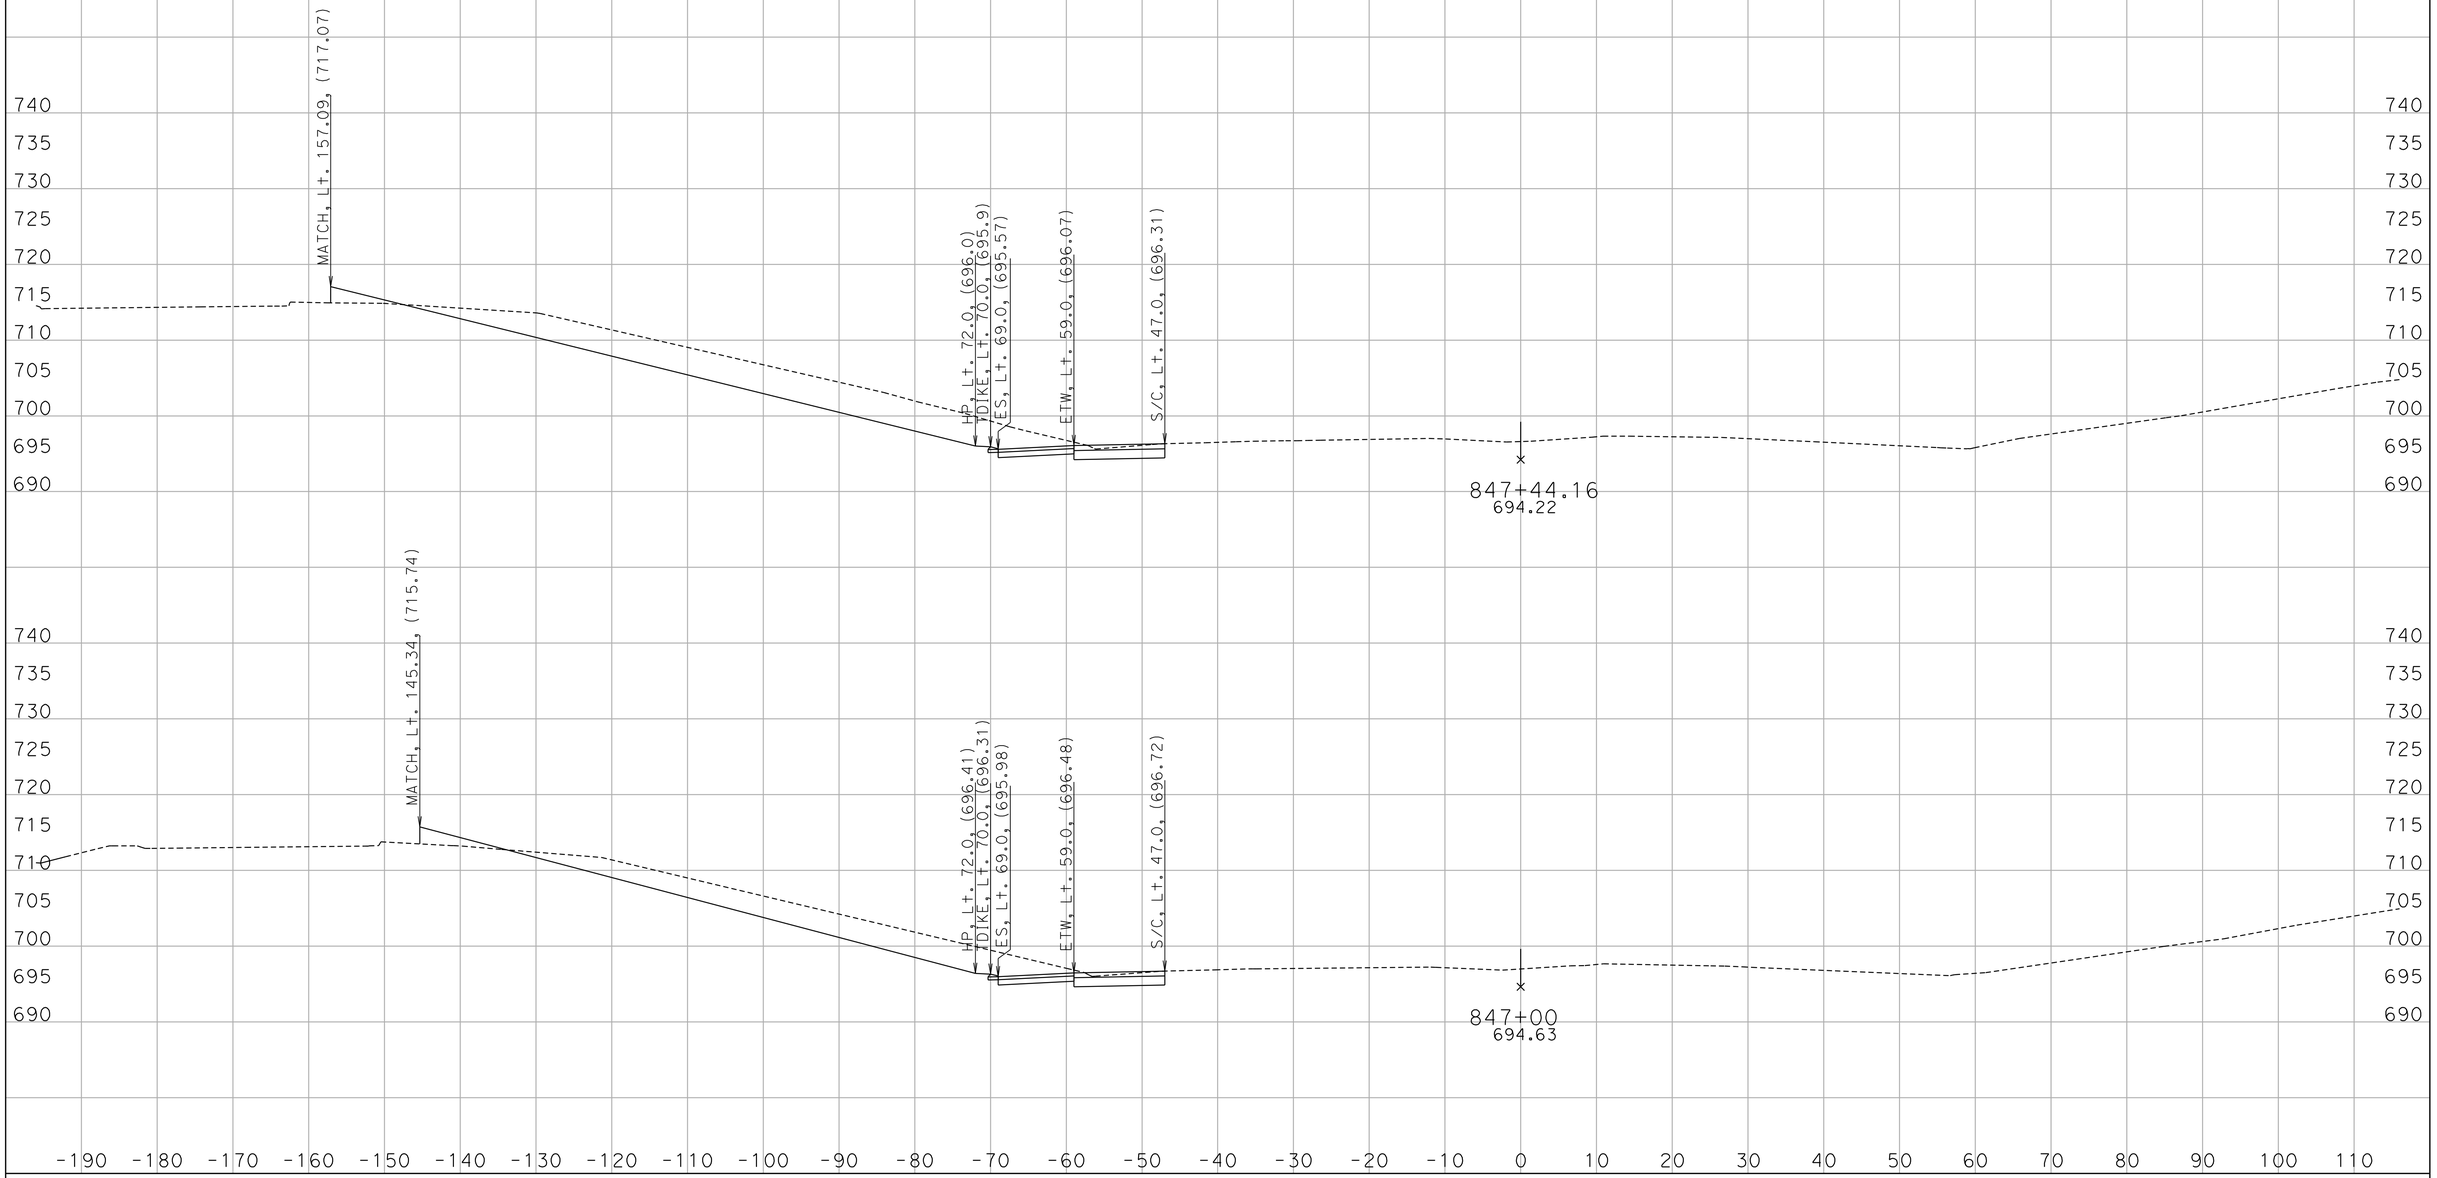

CREATED BY: D. WAGNER
DATE: 7/5/2011
KC Project: 259801 File: B (Left)_n_d2.ear

CONTRACT: 11-259804
DIST/CO/RTE/PM: 11/SD/78/15.3/15.7
PROJECT ID: 1100000200

SCALE: 1" = 10' Horiz.
1" = 10' Vert.

All Dimensions are US Survey Feet

B (Left)
CROSS SECTIONS
SHEET 5 OF 10

DESIGN STUDY ONLY

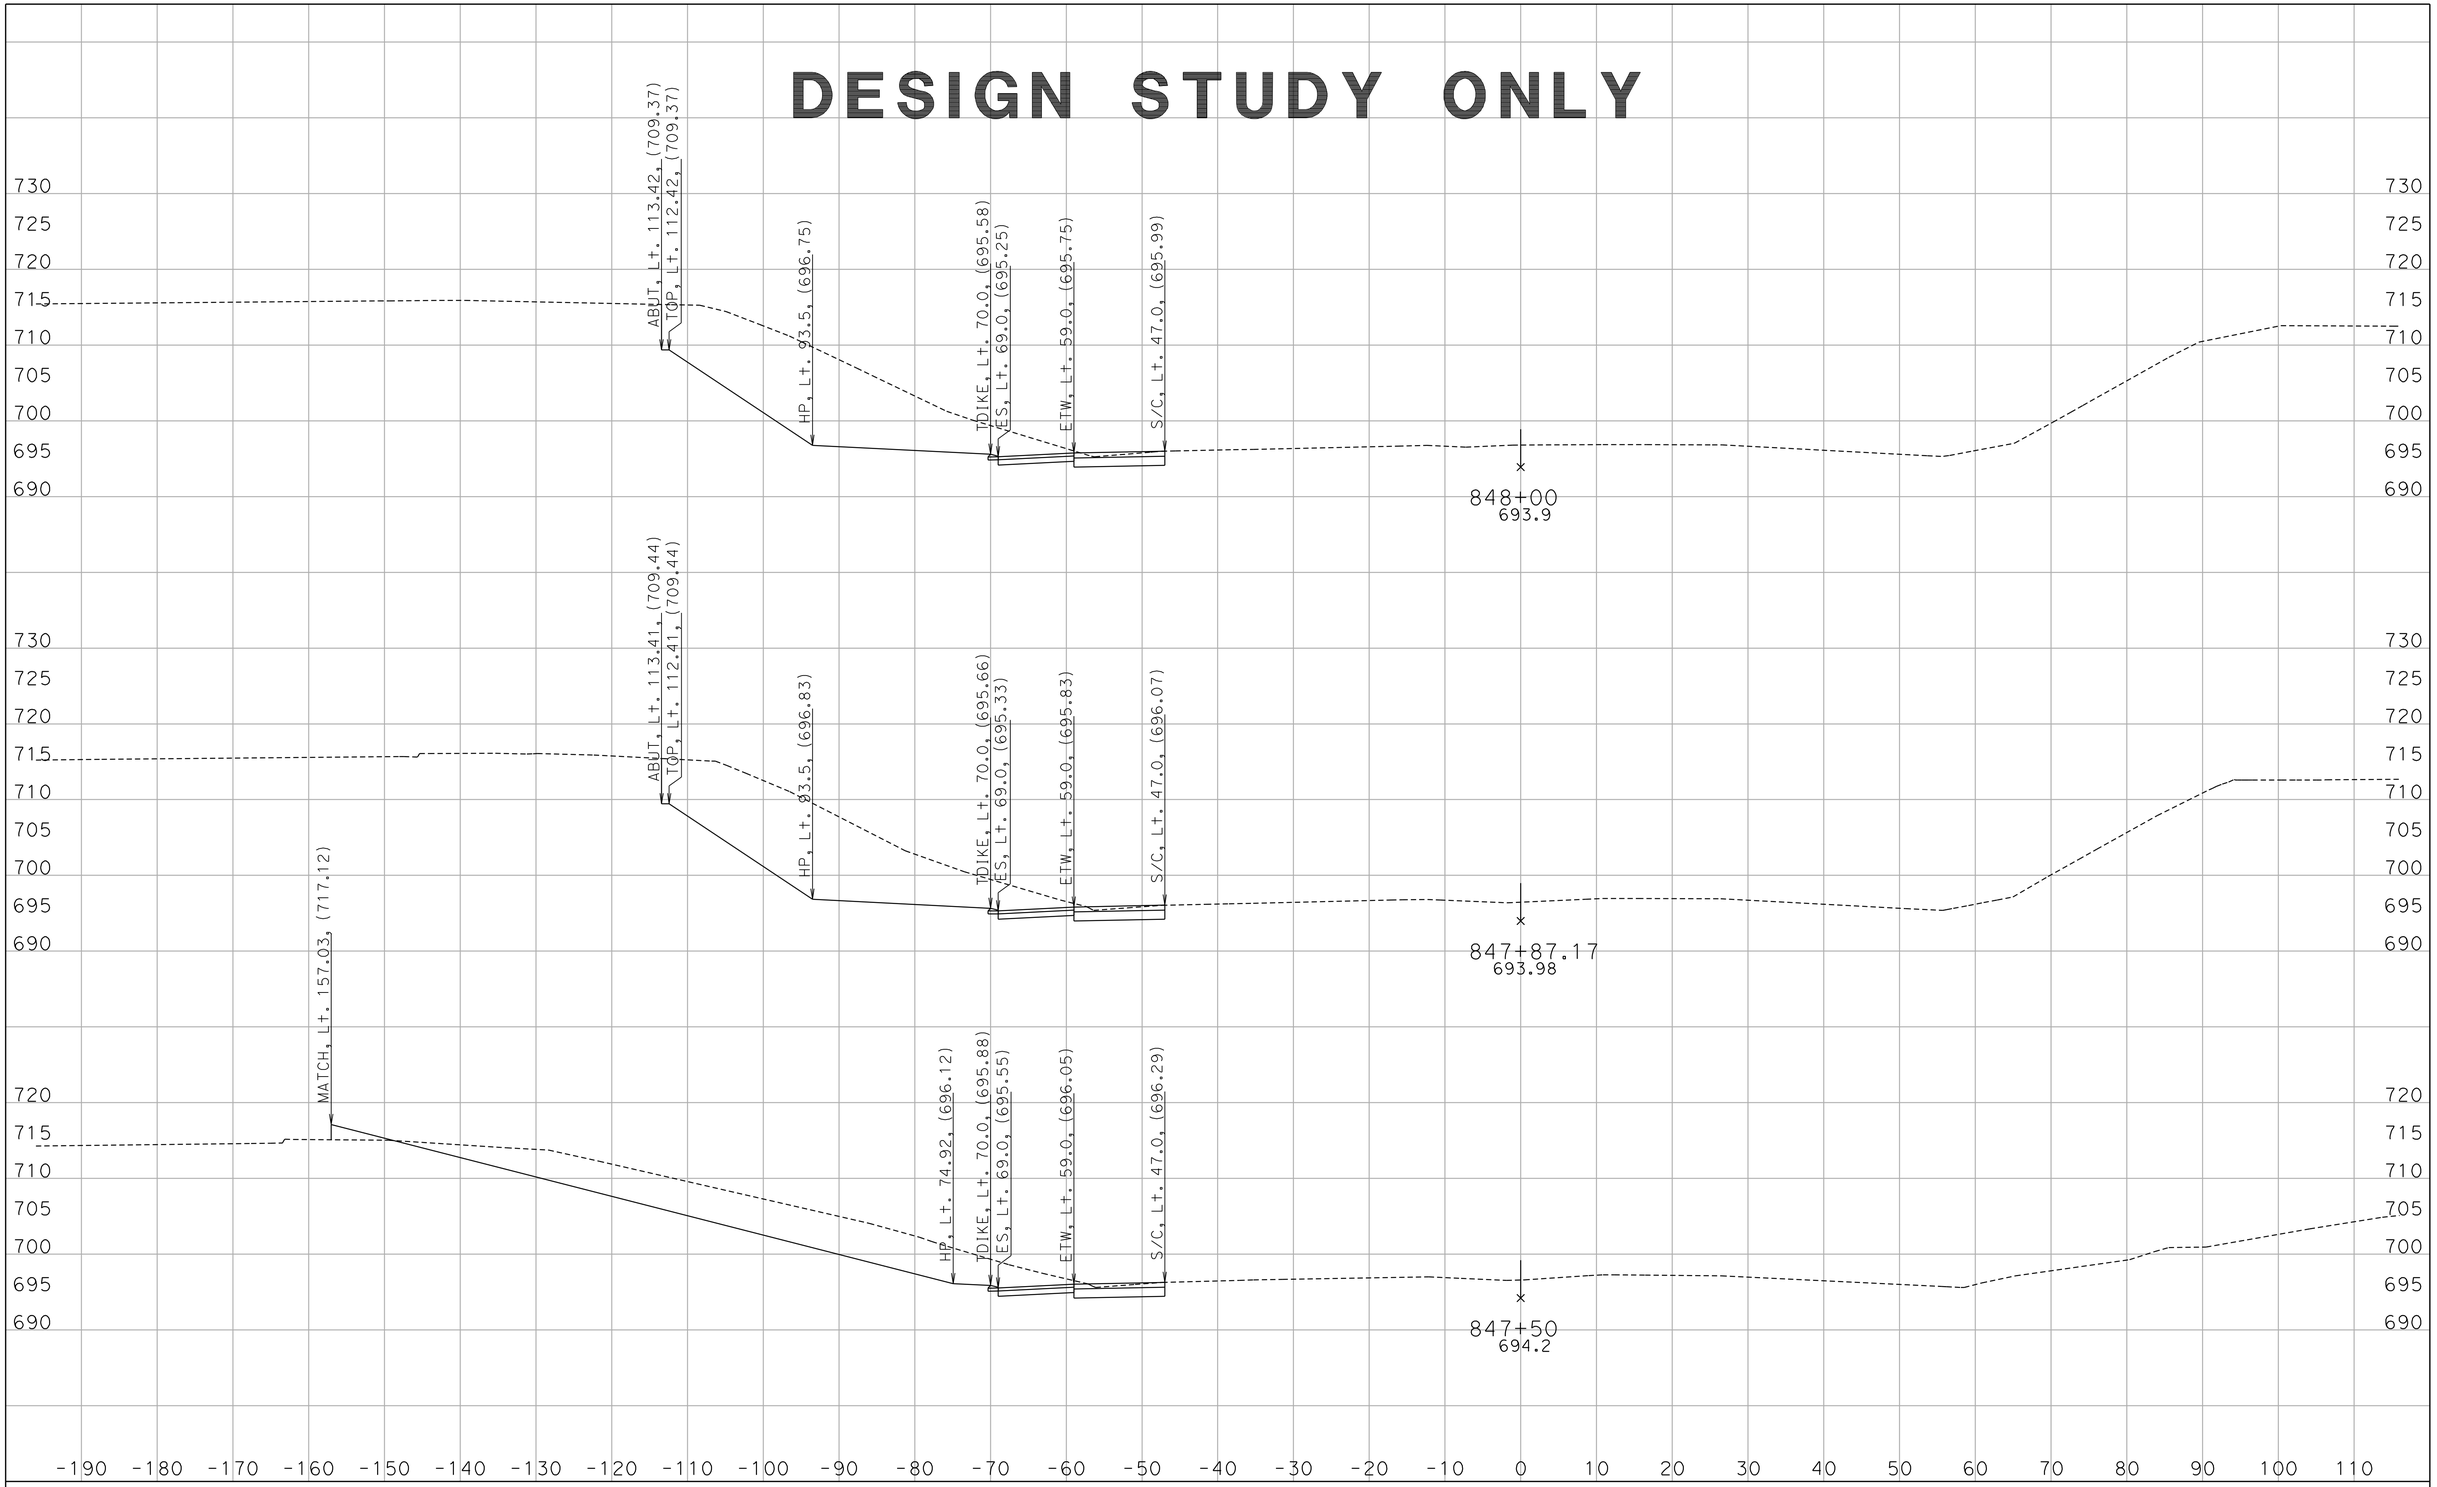

CREATED BY: D. WAGNER
DATE: 7/5/2011
KC Project: 259801 File: B (Left)_n_d2.ear

CONTRACT: 11-259804
DIST/CO/RTE/PM: 11/SD/78/15.3/15.7
PROJECT ID: 1100000200

SCALE: 1" = 10' Horiz.
1" = 10' Vert.
All Dimensions are US Survey Feet

B (Left)
CROSS SECTIONS
SHEET 6 OF 10

DESIGN STUDY ONLY

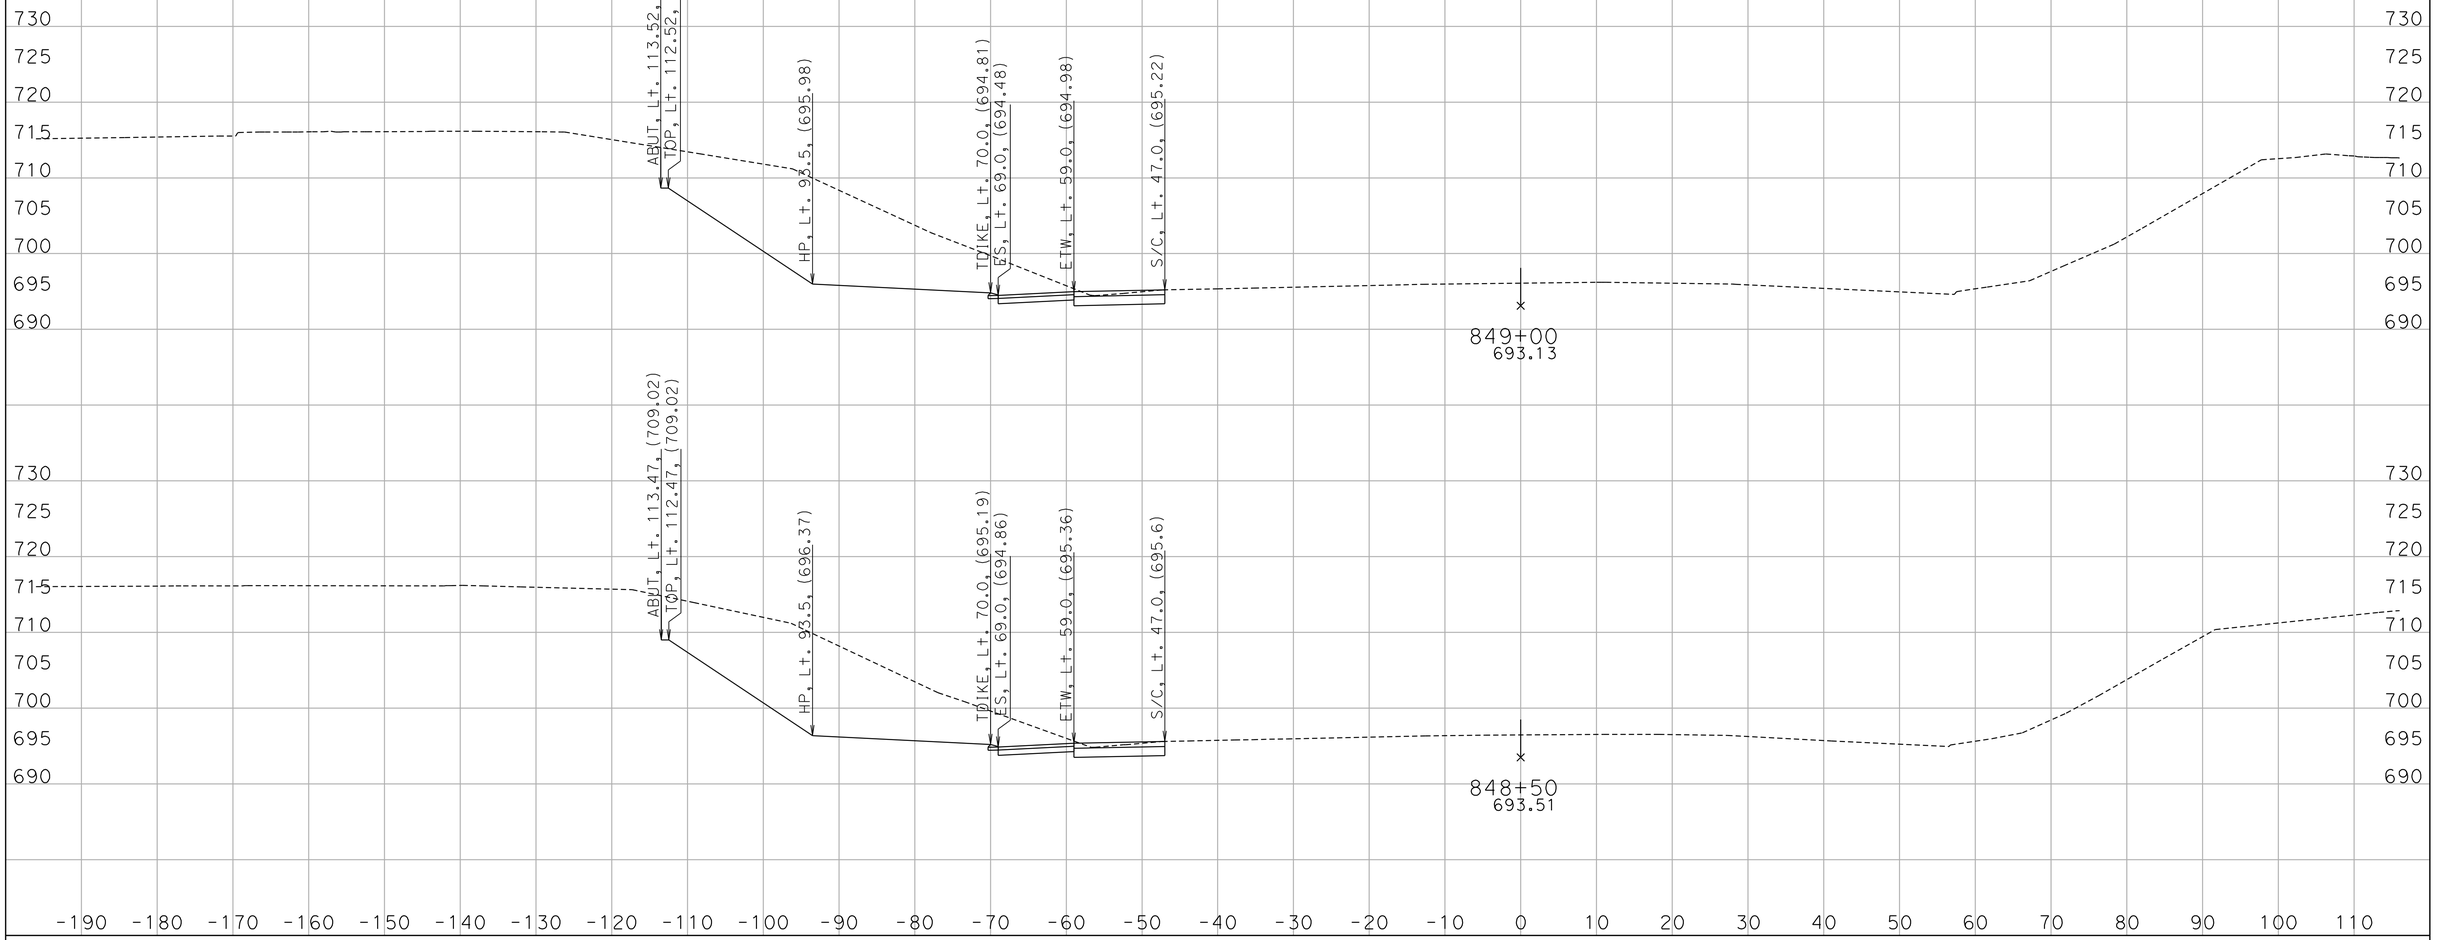

CREATED BY: D. WAGNER
DATE: 7/5/2011
KC Project: 259801 File: B (Left)_n_d2.ear

CONTRACT: 11-259804
DIST/CO/RTE/PM: 11/SD/78/15.3/15.7
PROJECT ID: 1100000200

SCALE: 1" = 10' Horiz.
1" = 10' Vert.

All Dimensions are US Survey Feet

B (Left)
CROSS SECTIONS
SHEET 7 OF 10

DESIGN STUDY ONLY

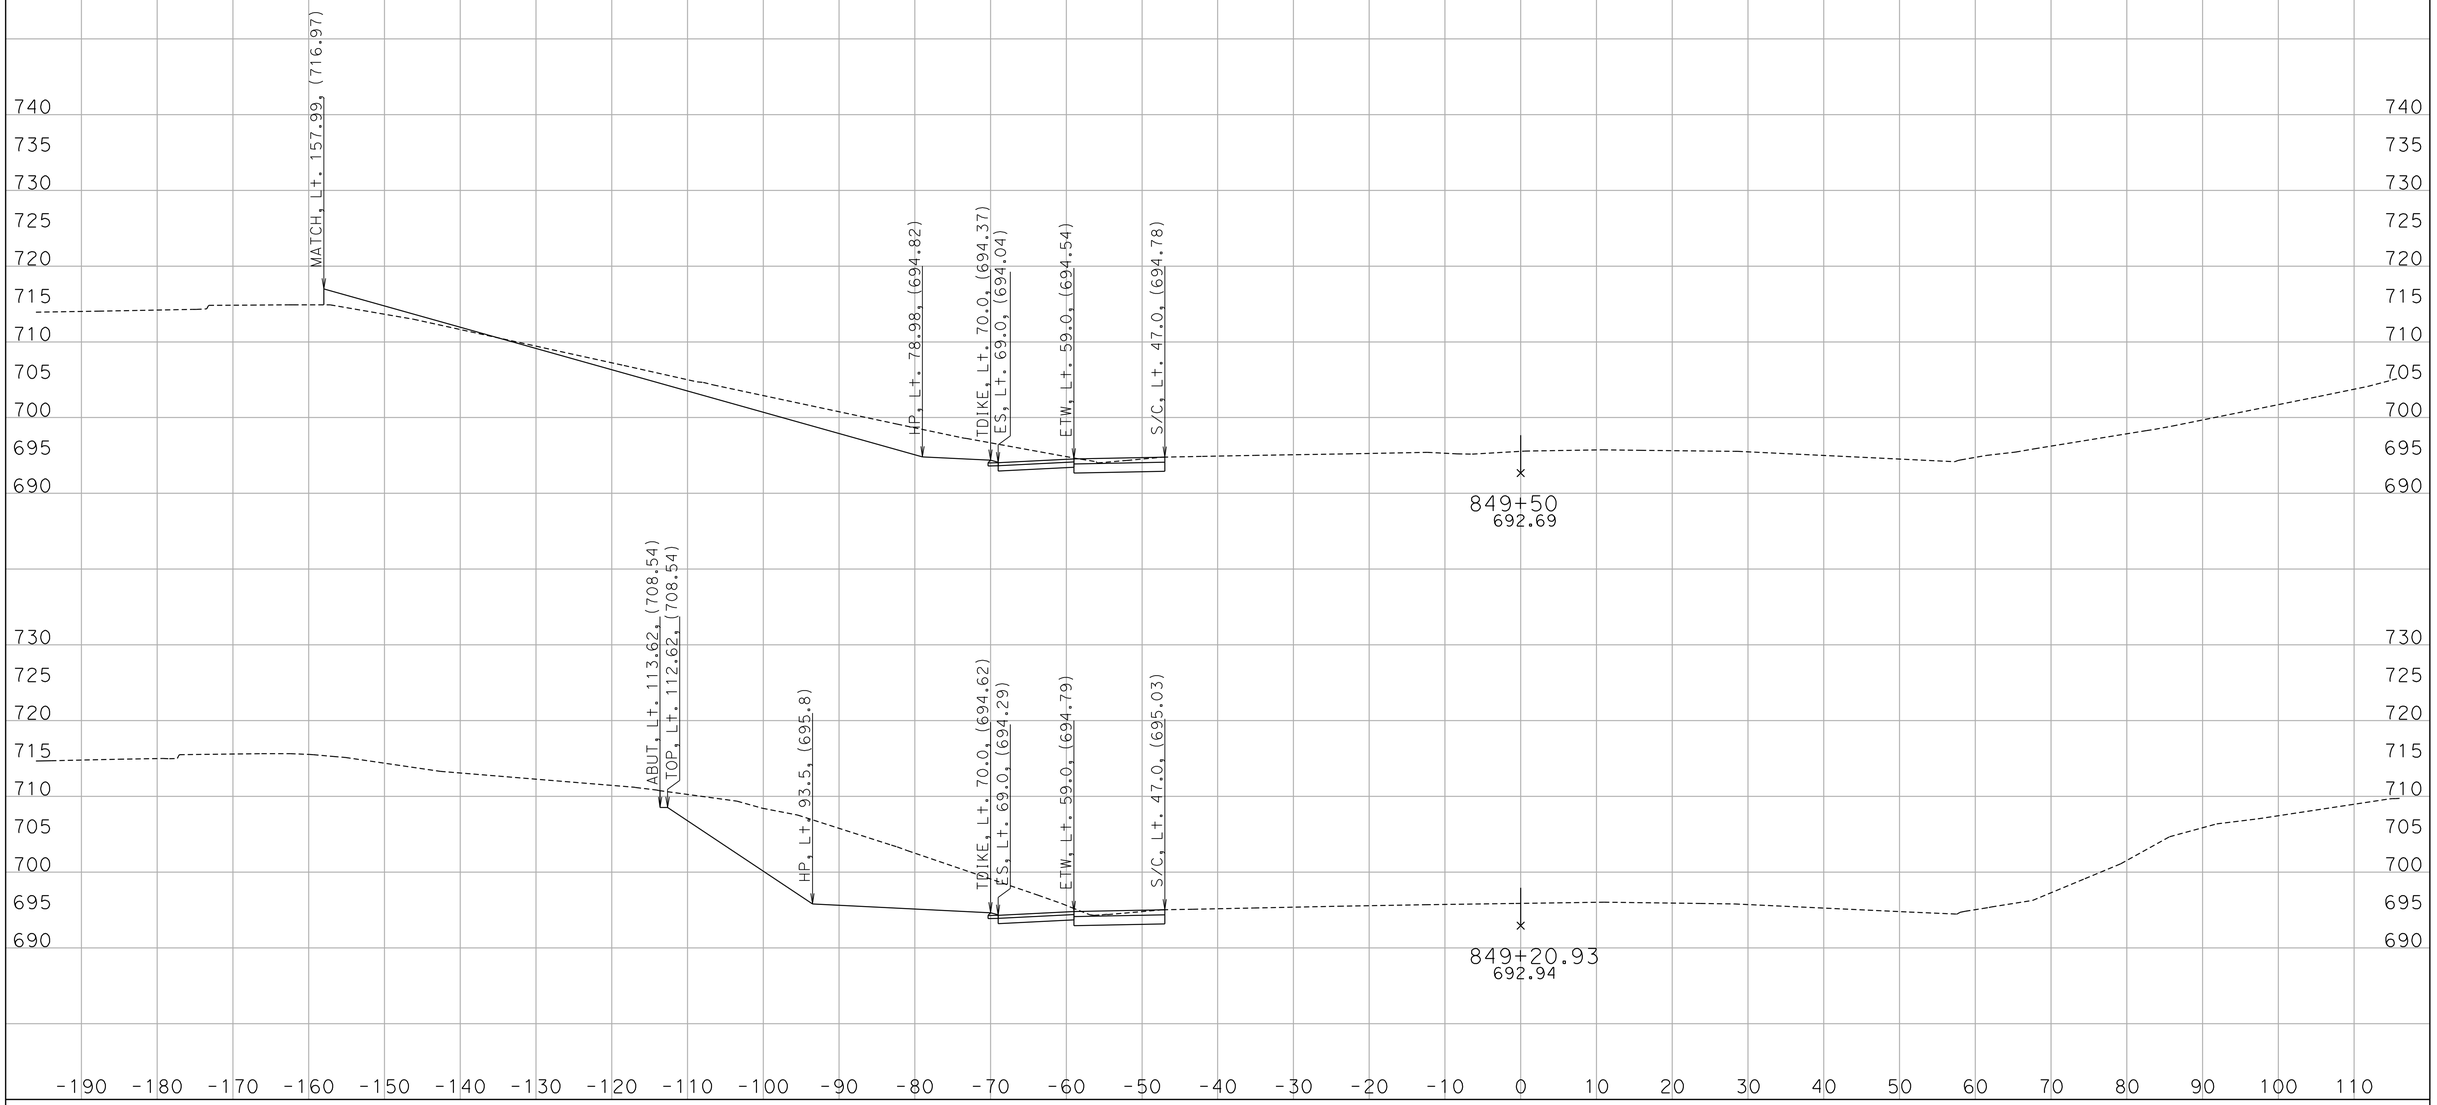

CREATED BY: D. WAGNER
DATE: 7/5/2011
KC Project: 259801 File: B (Left)_n_d2.ear

CONTRACT: 11-259804
DIST/CO/RTE/PM: 11/SD/78/15.3/15.7
PROJECT ID: 1100000200

SCALE: 1" = 10' Horiz.
1" = 10' Vert.

All Dimensions are US Survey Feet

B (Left)
CROSS SECTIONS
SHEET 8 OF 10

DESIGN STUDY ONLY

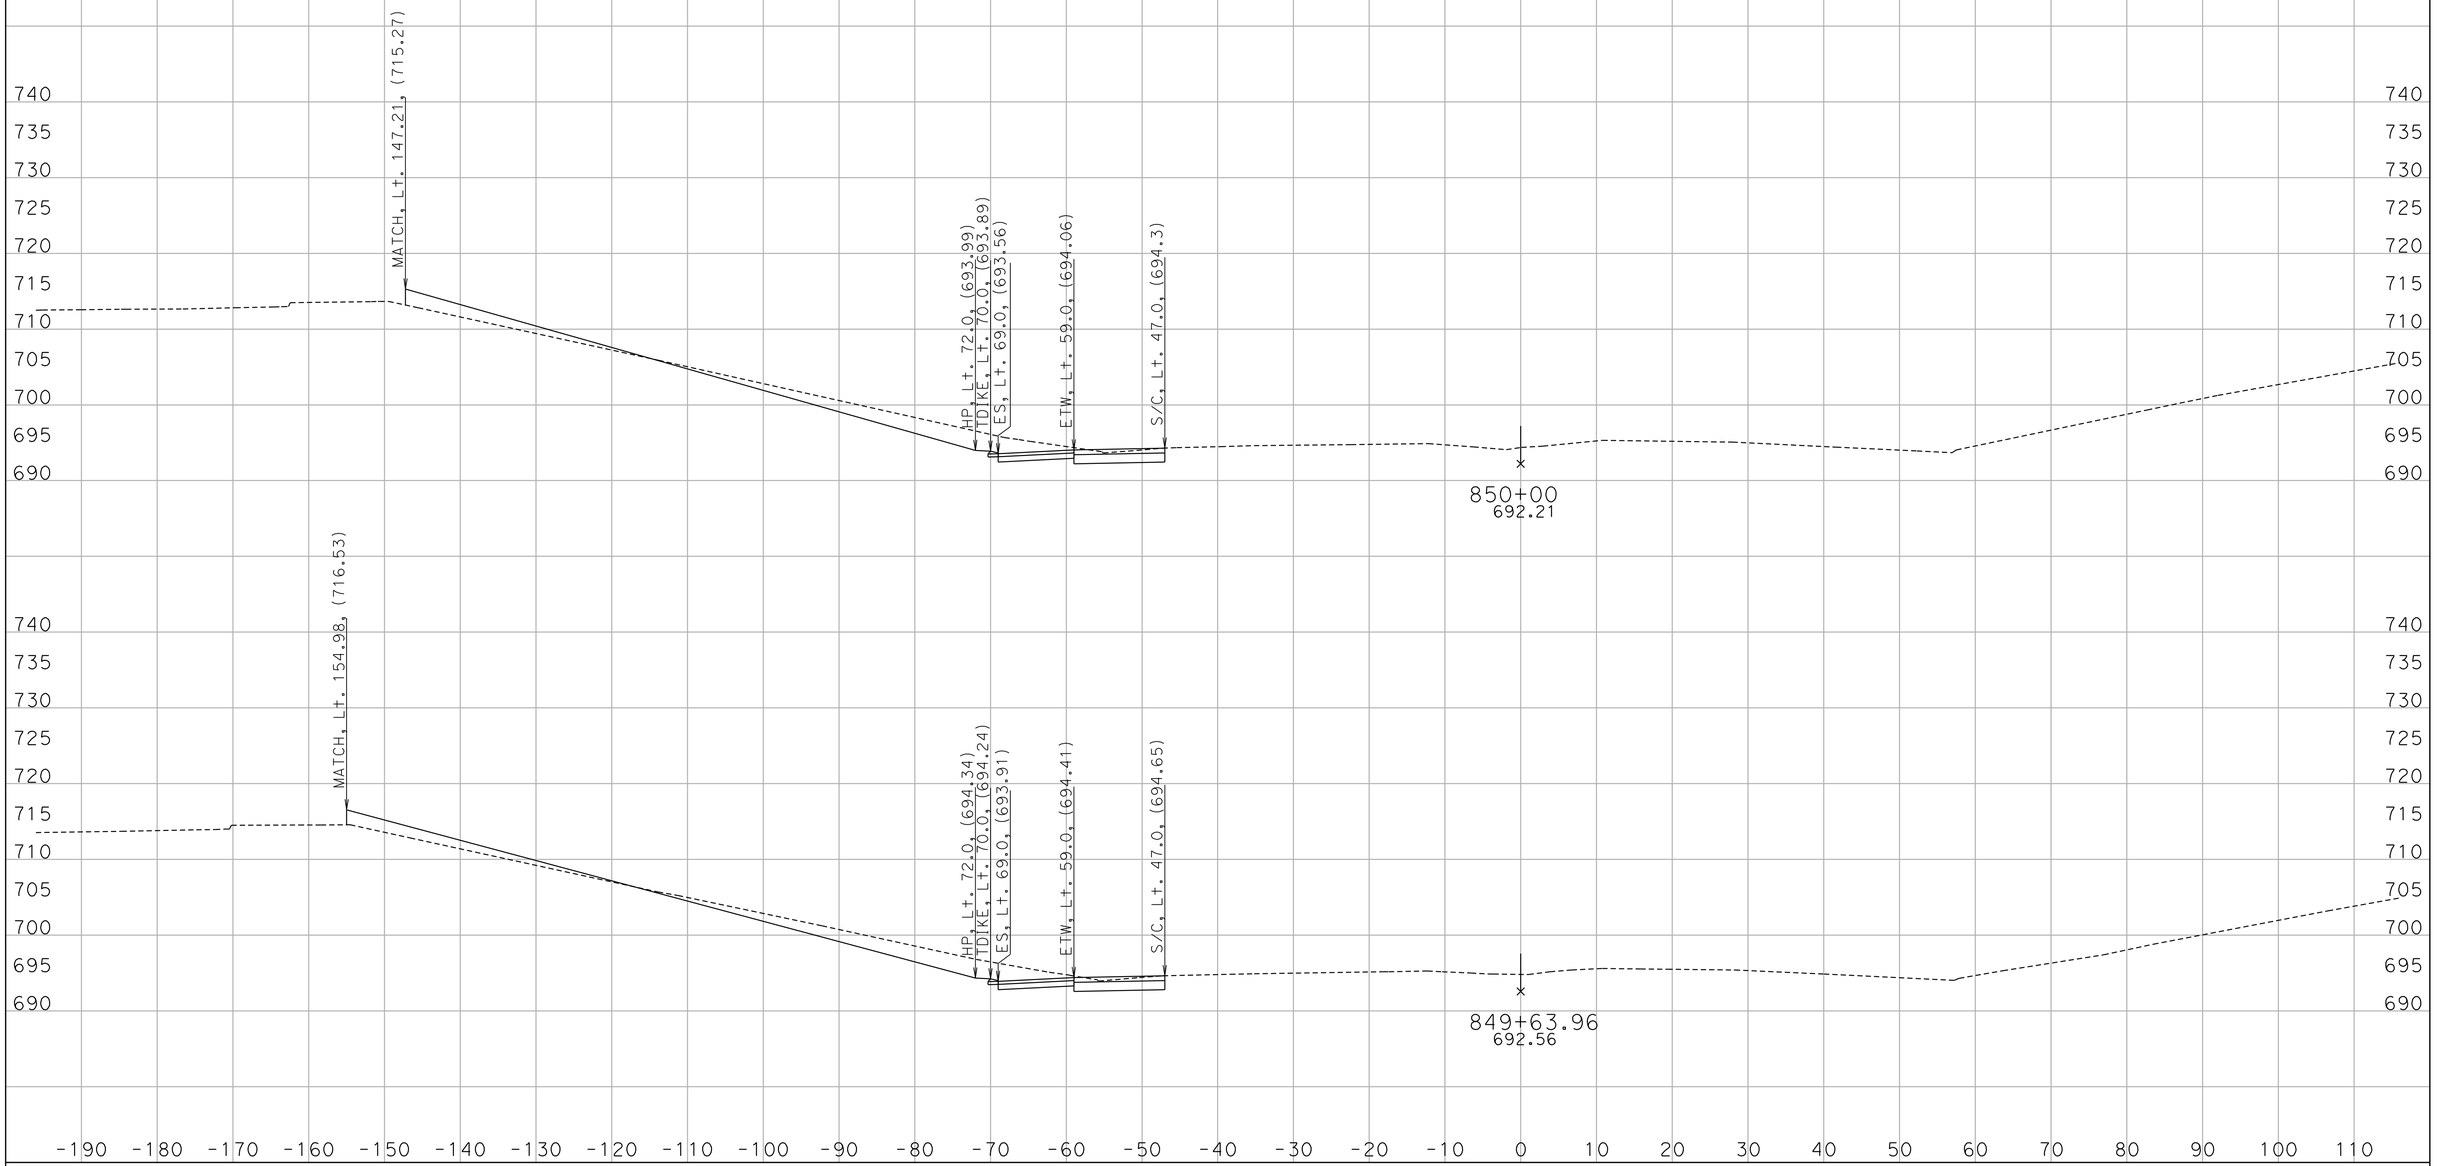

CREATED BY: D. WAGNER
DATE: 7/5/2011
KC Project: 259801 File: B (Left)_n_d2.ear

CONTRACT: 11-259804
DIST/CO/RTE/PM: 11/SD/78/15.3/15.7
PROJECT ID: 1100000200

SCALE: 1" = 10' Horiz.
1" = 10' Vert.

All Dimensions are US Survey Feet

B (Left)
CROSS SECTIONS

DESIGN STUDY ONLY

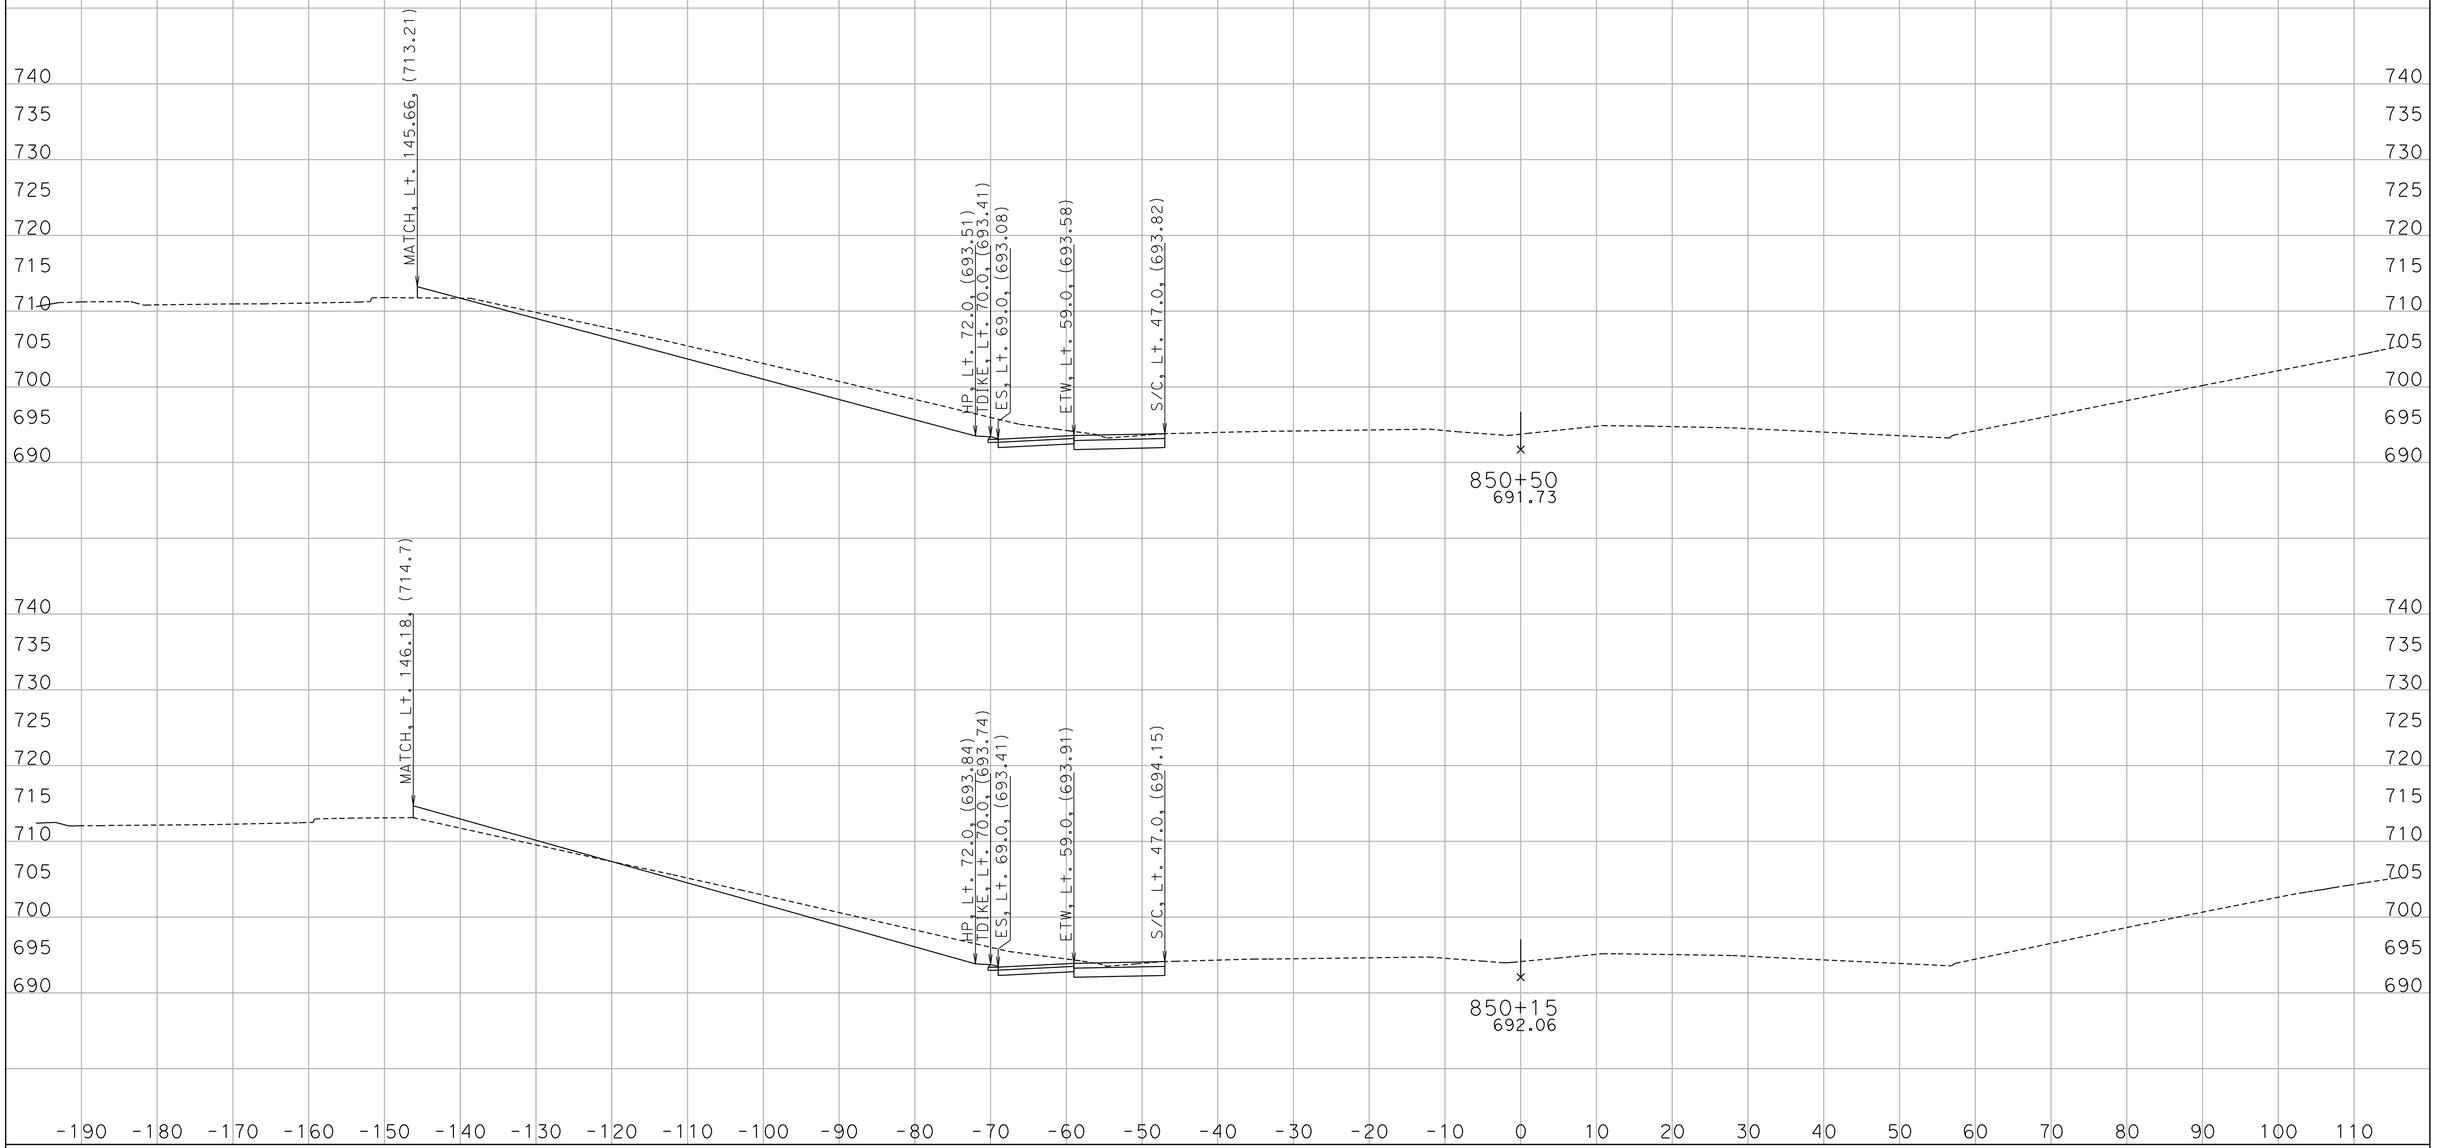

CREATED BY: D. WAGNER
DATE: 7/5/2011
KC Project: 259801 File: B (Left)_n_d2.ear

CONTRACT: 11-259804
DIST/CO/RTE/PM: 11/SD/78/15.3/15.7
PROJECT ID: 1100000200

SCALE: 1" = 10' Horiz.
1" = 10' Vert.

All Dimensions are US Survey Feet

B (Left)
CROSS SECTIONS
SHEET 10 OF 10

DESIGN STUDY ONLY

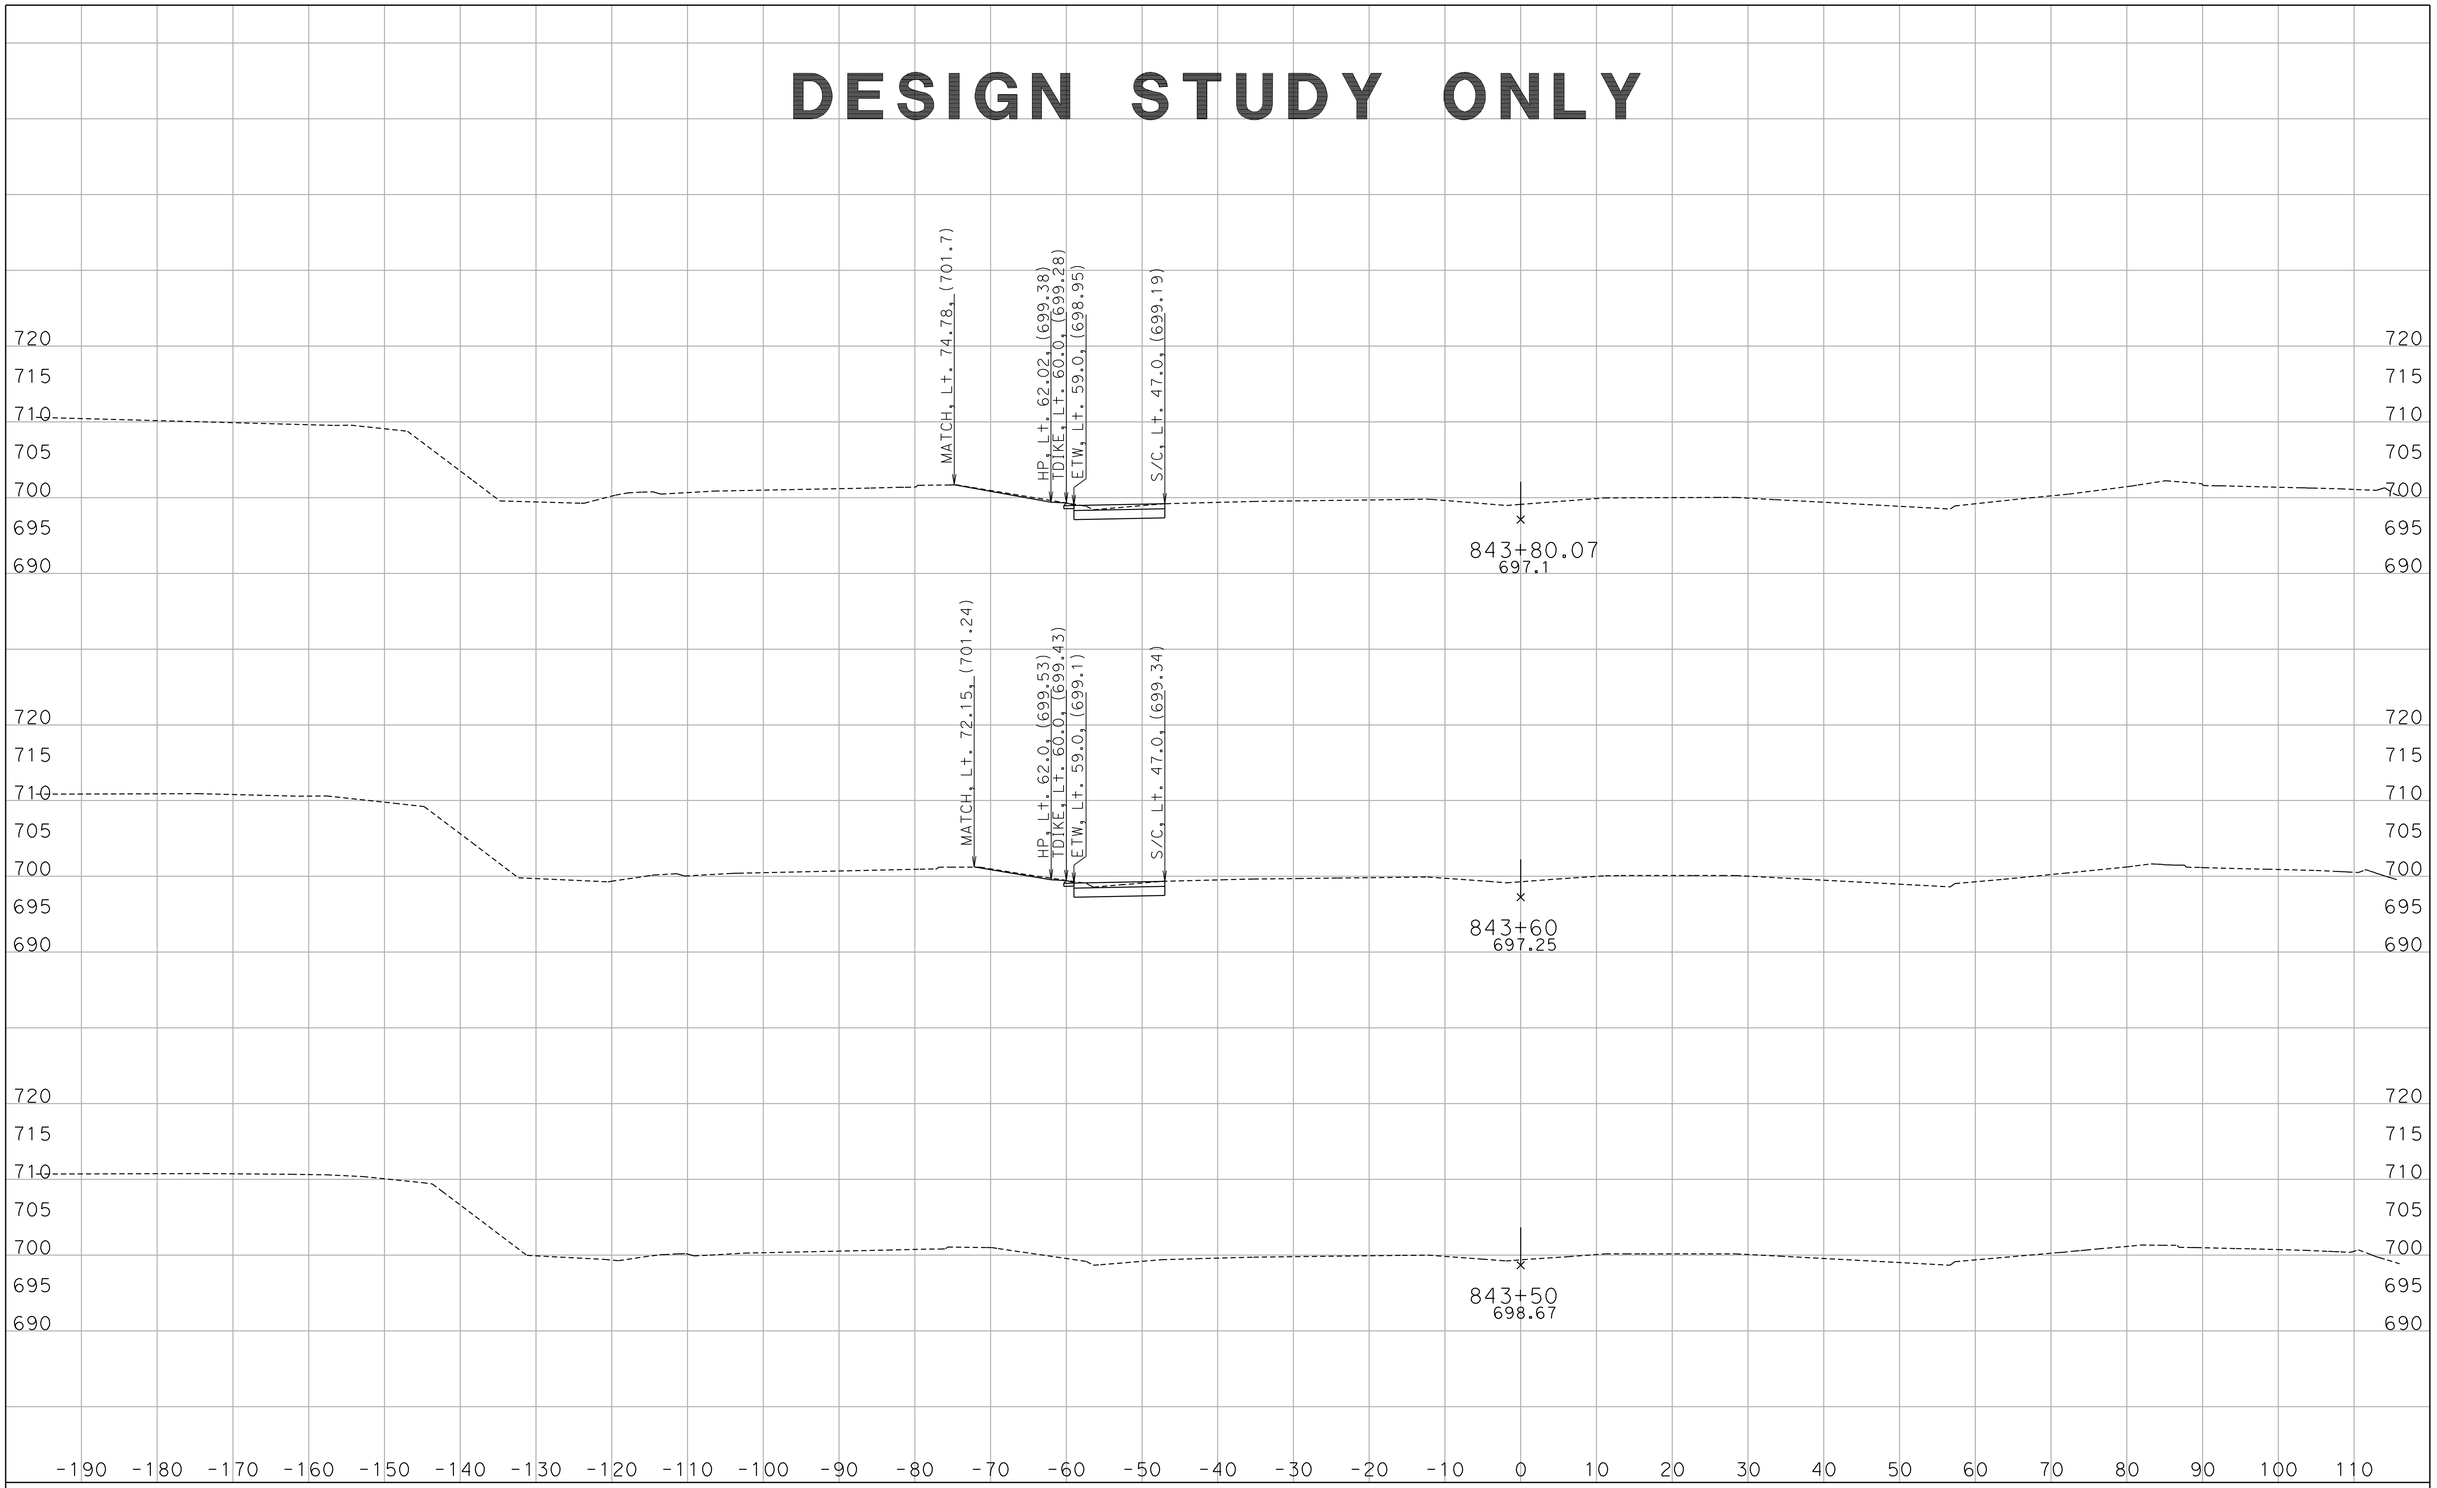

CREATED BY: D. WAGNER
DATE: 7/5/2011
KC Project: 259801 File: B (Left)_n_d2.ear

CONTRACT: 11-259804
DIST/CO/RTE/PM: 11/SD/78/15.3/15.7
PROJECT ID: 1100000200

SCALE: 1" = 10' Horiz.
1" = 10' Vert.

All Dimensions are US Survey Feet

B (Left)
CROSS SECTIONS
SHEET 1 OF 10

DESIGN STUDY ONLY

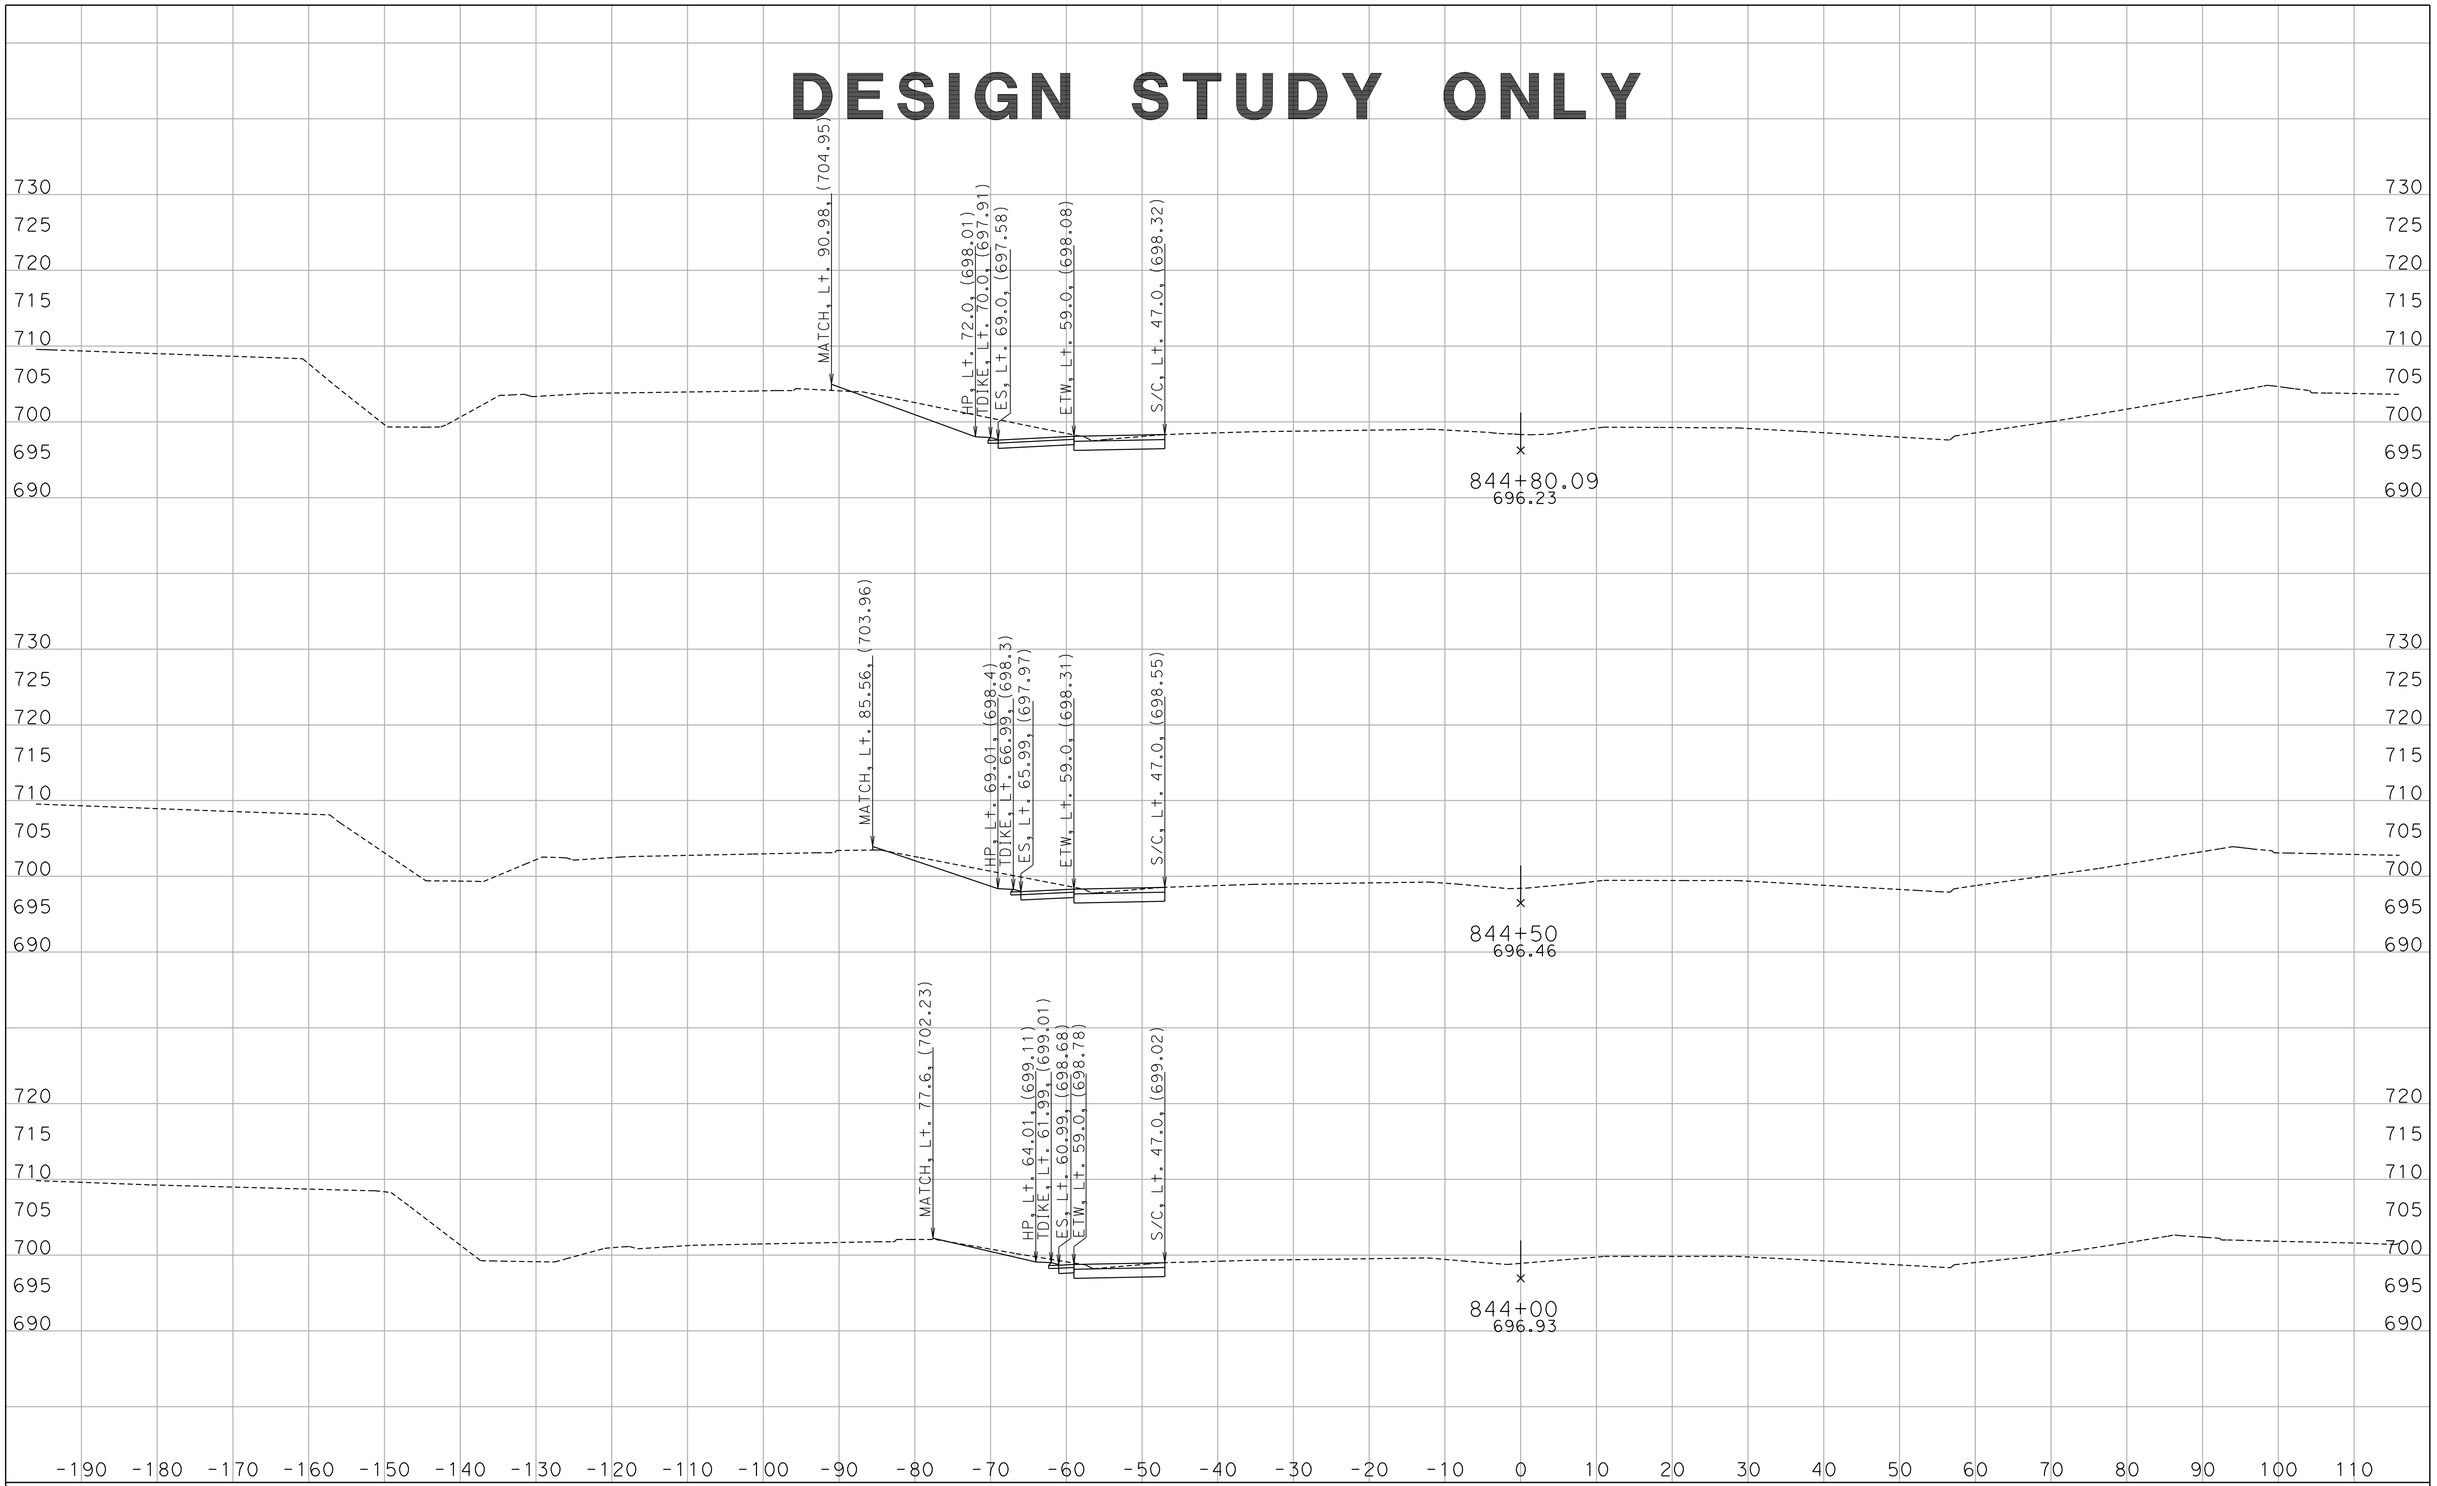

CREATED BY: D. WAGNER
DATE: 7/5/2011
KC Project: 259801 File: B (Left)_n_d2.ear

CONTRACT: 11-259804
DIST/CO/RTE/PM: 11/SD/78/15.3/15.7
PROJECT ID: 1100000200

SCALE: 1" = 10' Horiz.
1" = 10' Vert.

All Dimensions are US Survey Feet

B (Left)
CROSS SECTIONS
SHEET 2 OF 10

DESIGN STUDY ONLY

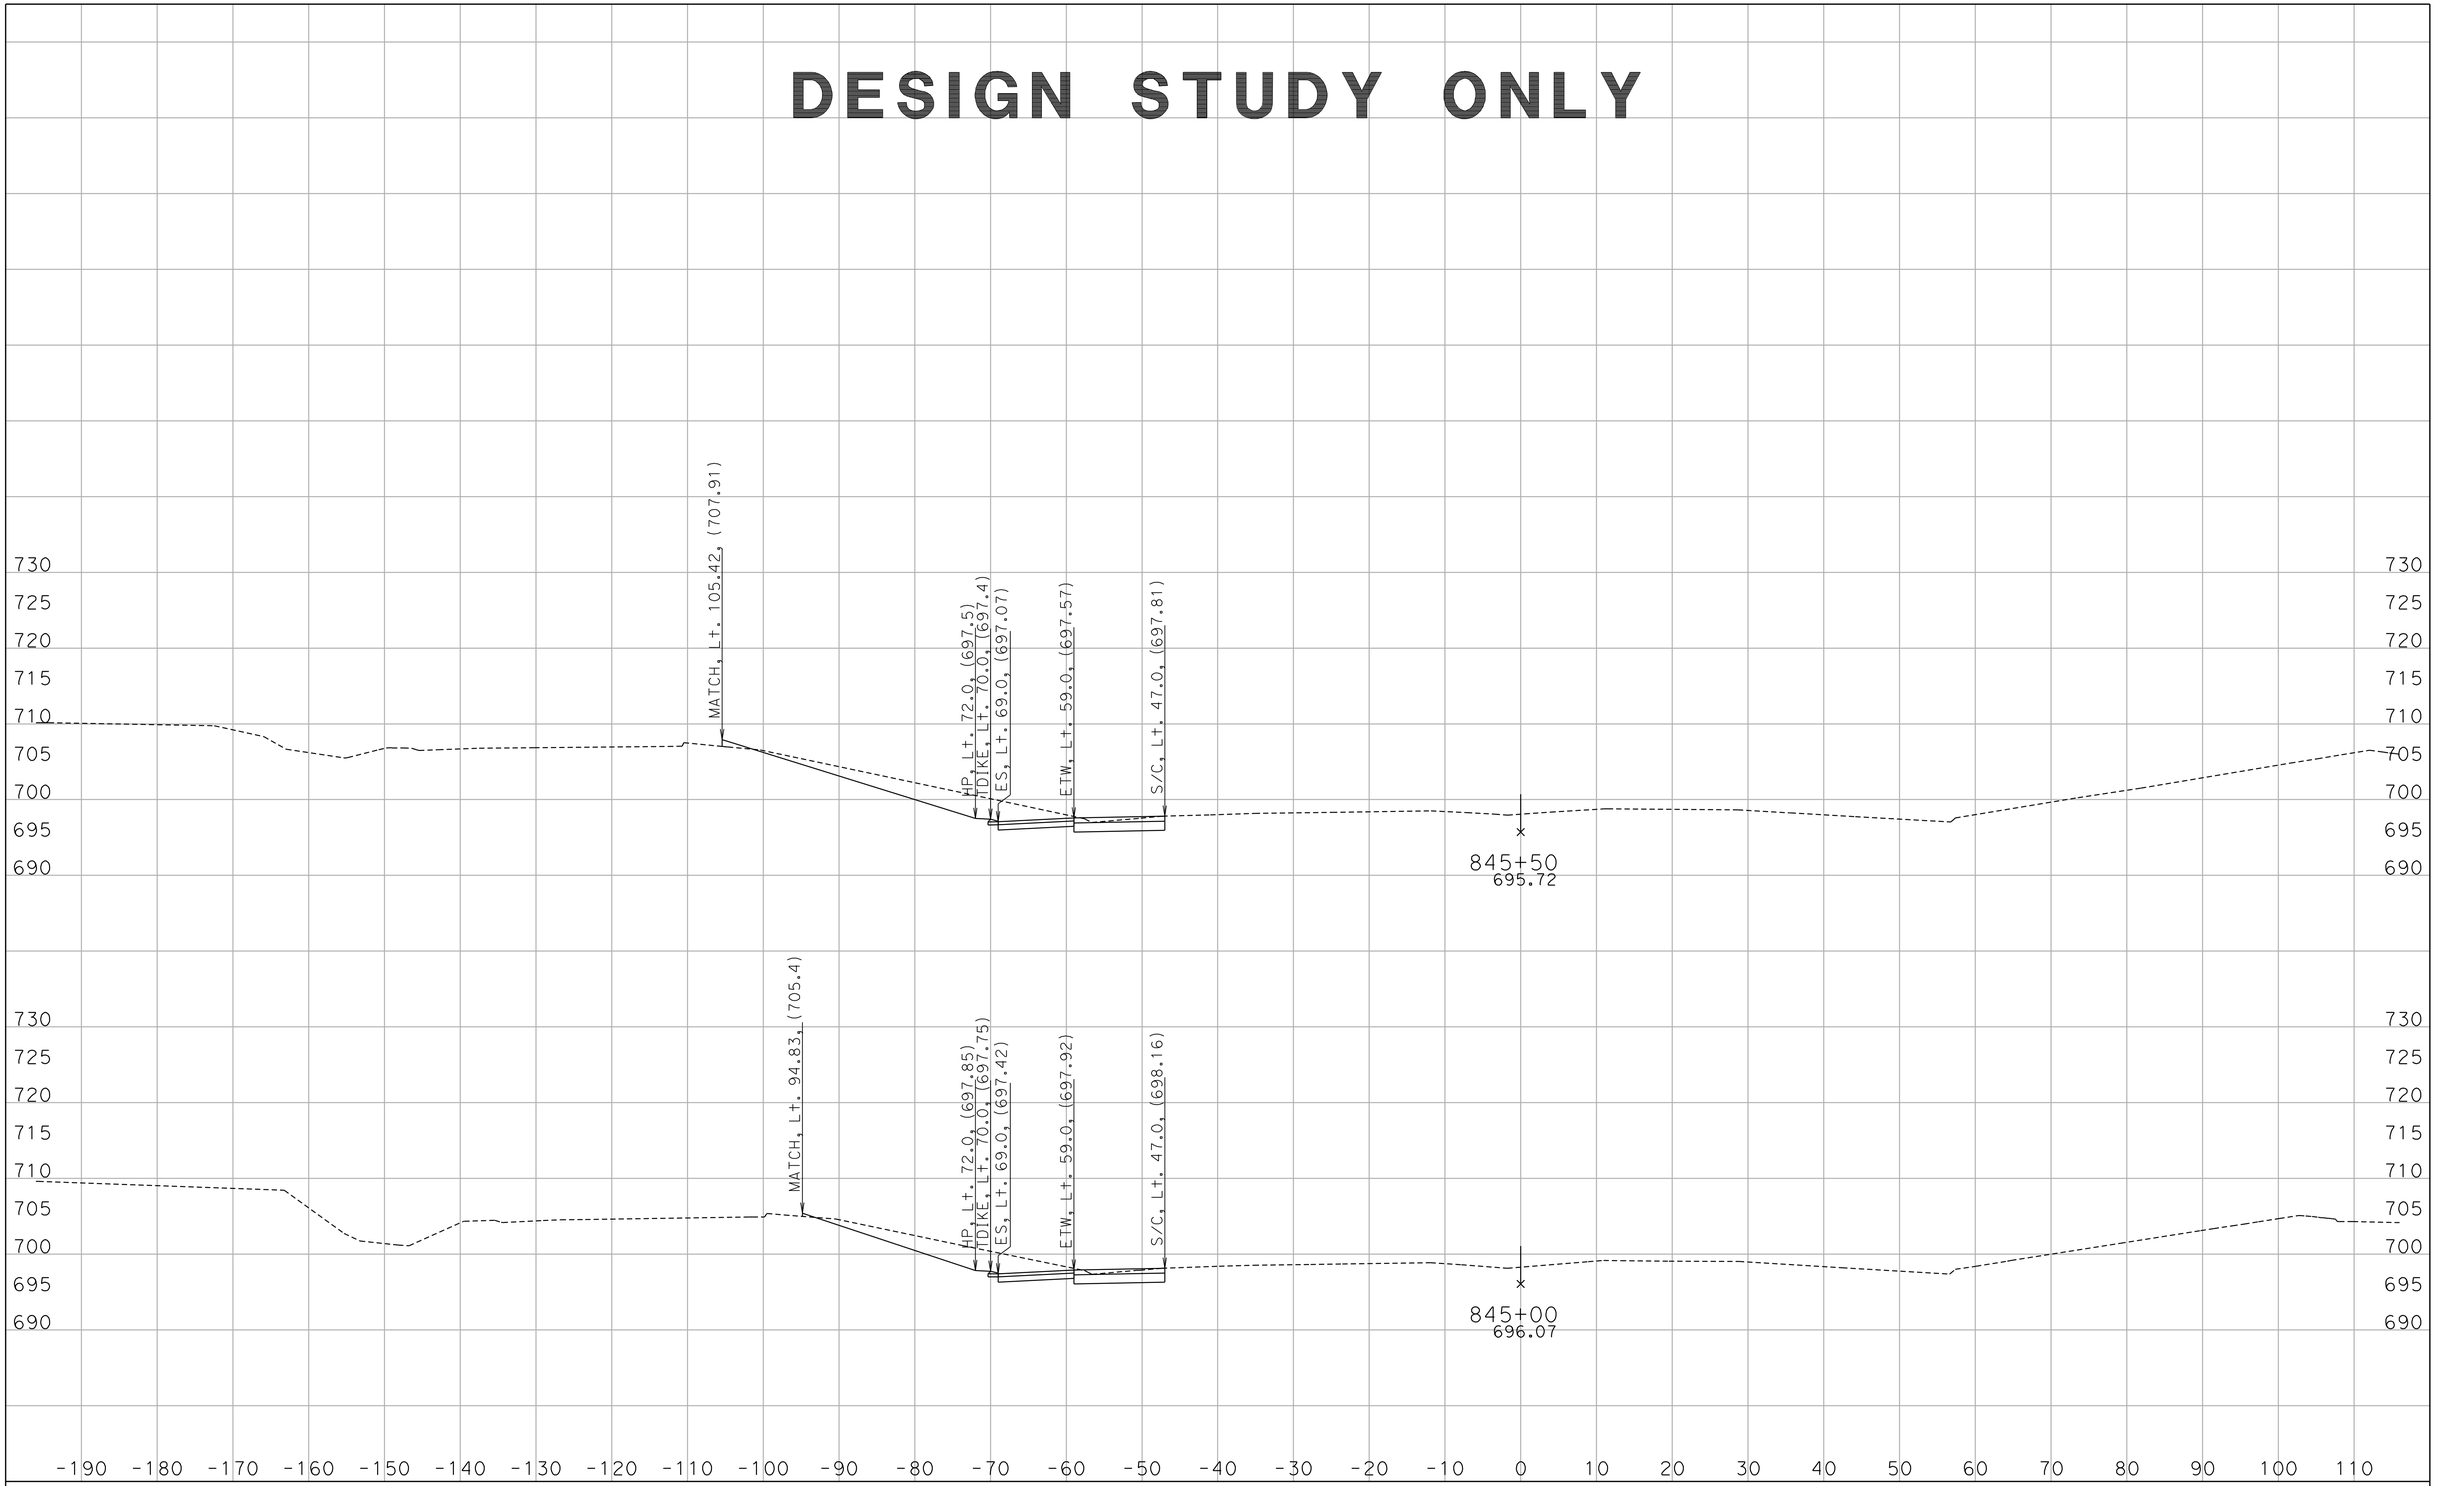

CREATED BY: D. WAGNER
DATE: 7/5/2011
KC Project: 259801 File: B (Left)_n_d2.ear

CONTRACT: 11-259804
DIST/CO/RTE/PM: 11/SD/78/15.3/15.7
PROJECT ID: 1100000200

SCALE: 1" = 10' Horiz.
1" = 10' Vert.

All Dimensions are US Survey Feet

B (Left)
CROSS SECTIONS
SHEET 3 OF 10

DESIGN STUDY ONLY

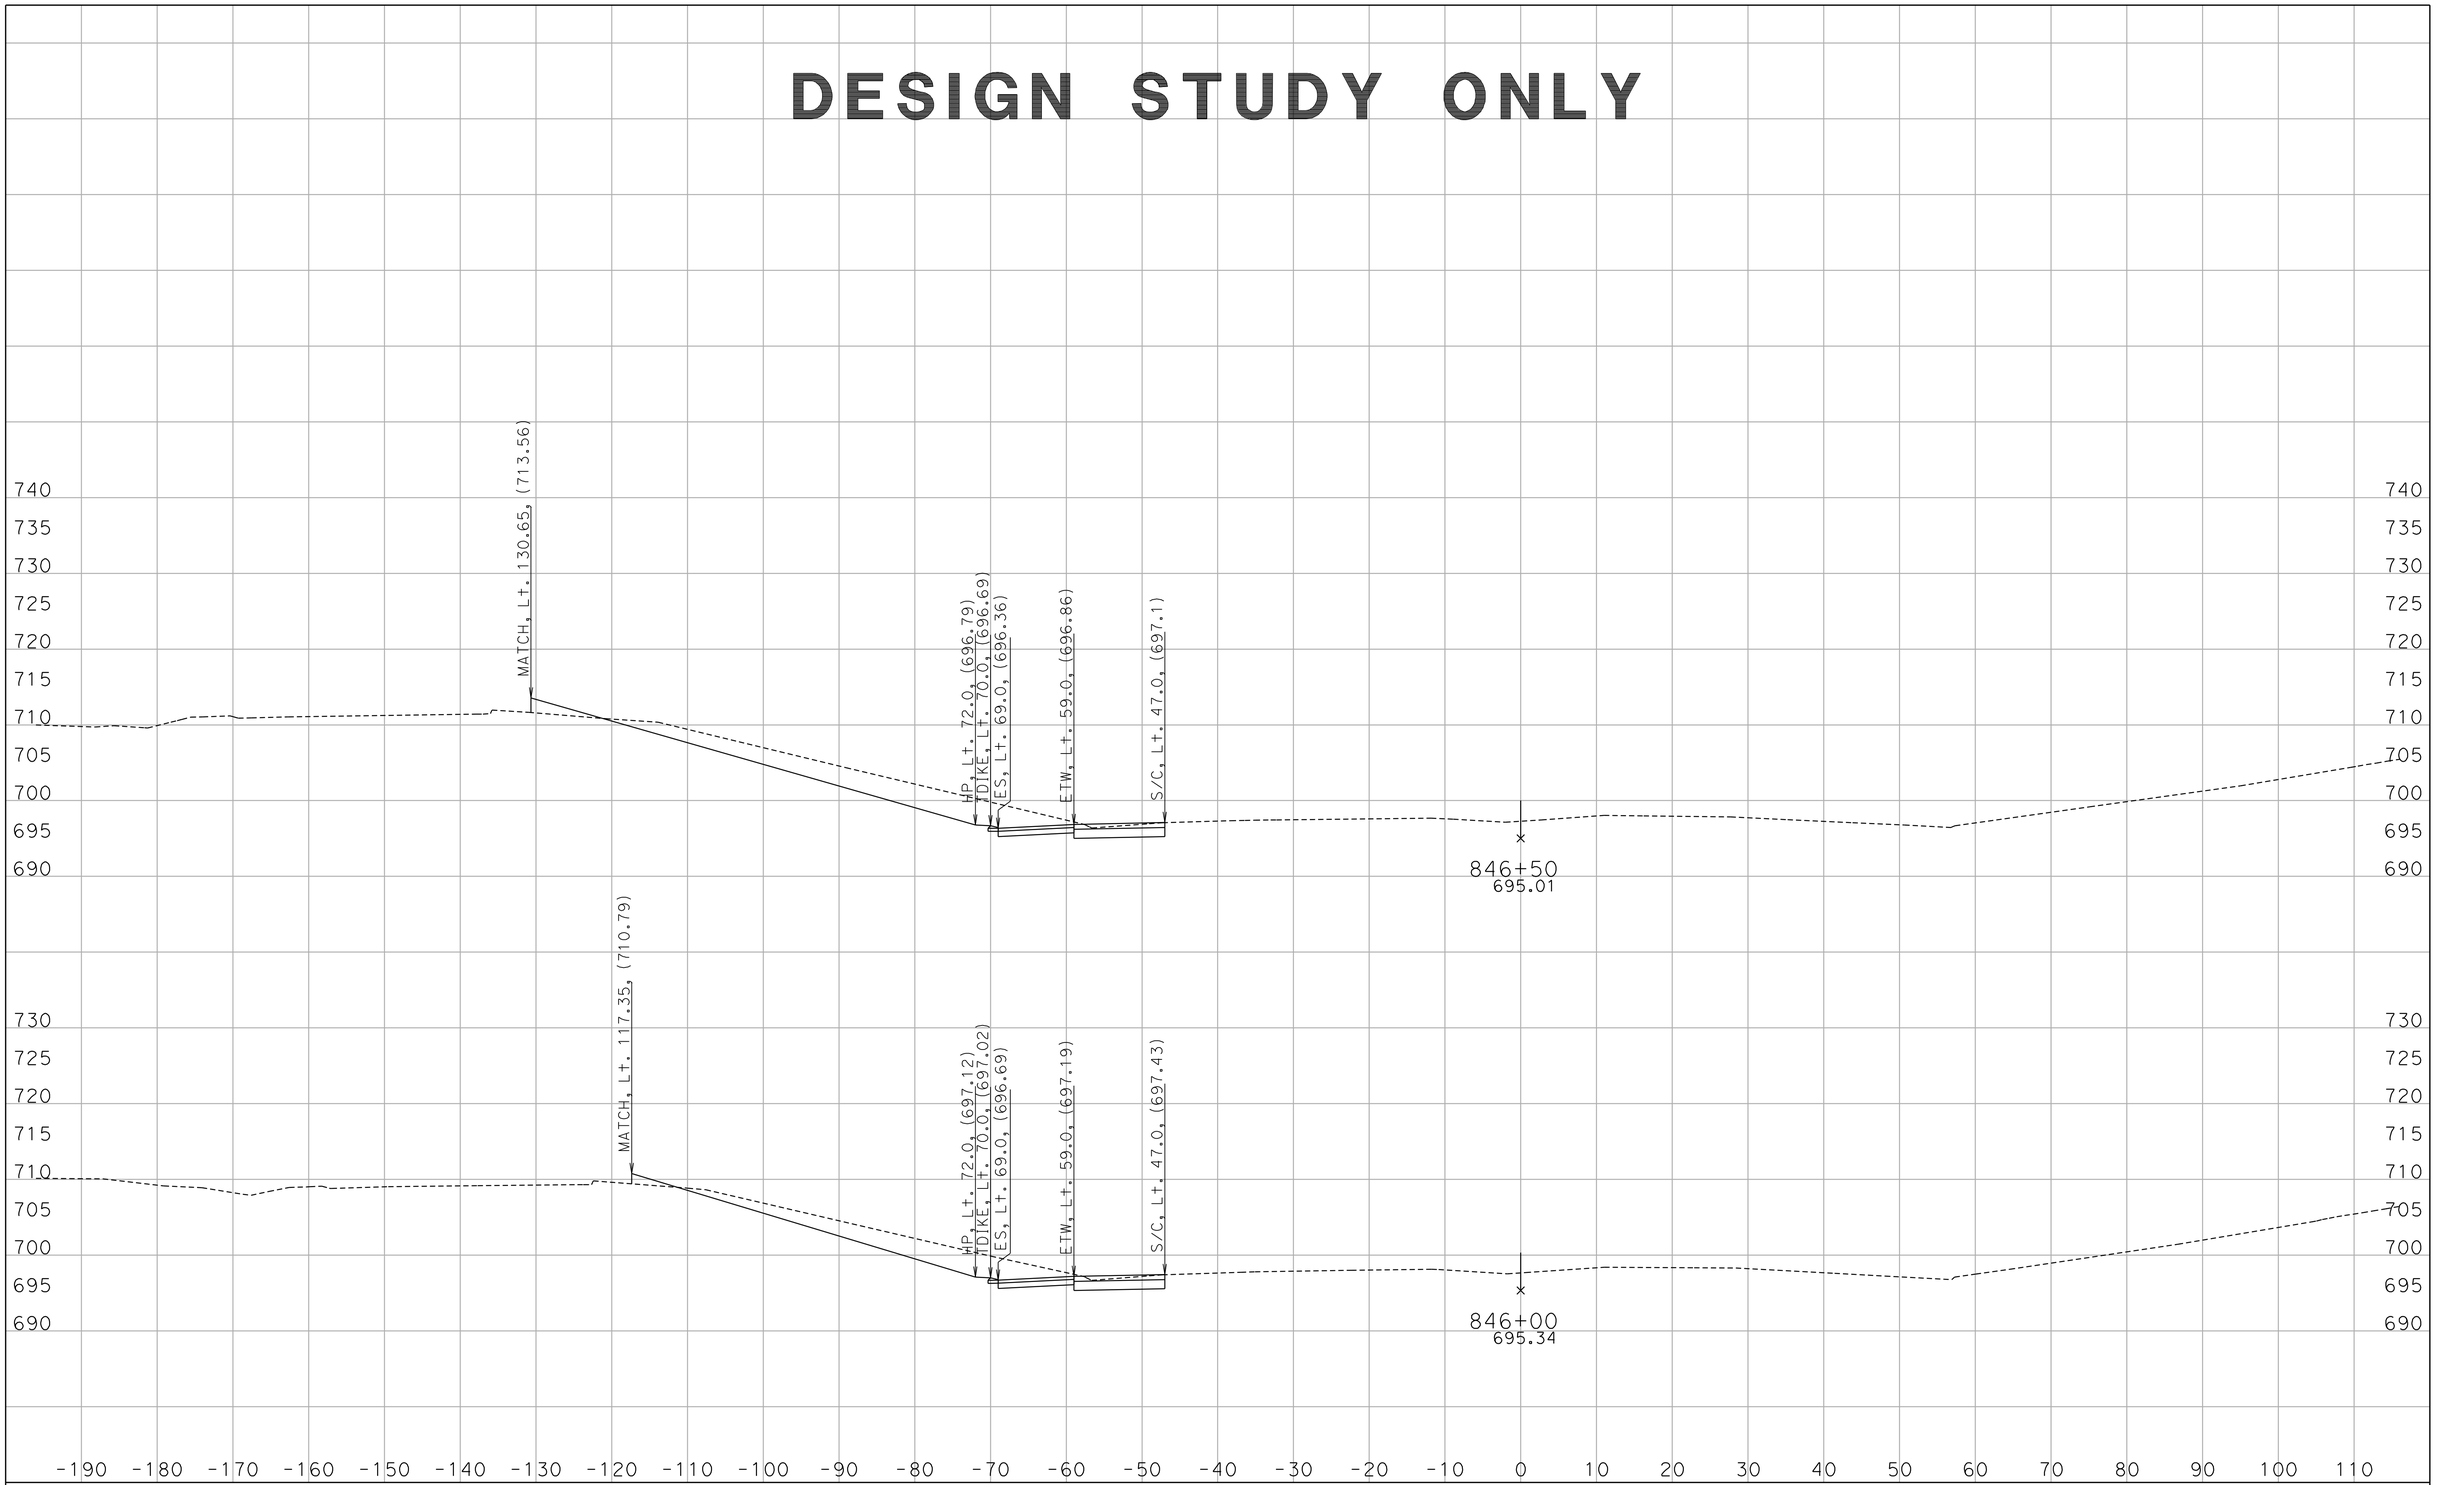

CREATED BY: D. WAGNER
DATE: 7/5/2011
KC Project: 259801 File: B (Left)_n_d2.ear

CONTRACT: 11-259804
DIST/CO/RTE/PM: 11/SD/78/15.3/15.7
PROJECT ID: 1100000200

SCALE: 1" = 10' Horiz.
1" = 10' Vert.

All Dimensions are US Survey Feet

B (Left)
CROSS SECTIONS

DESIGN STUDY ONLY

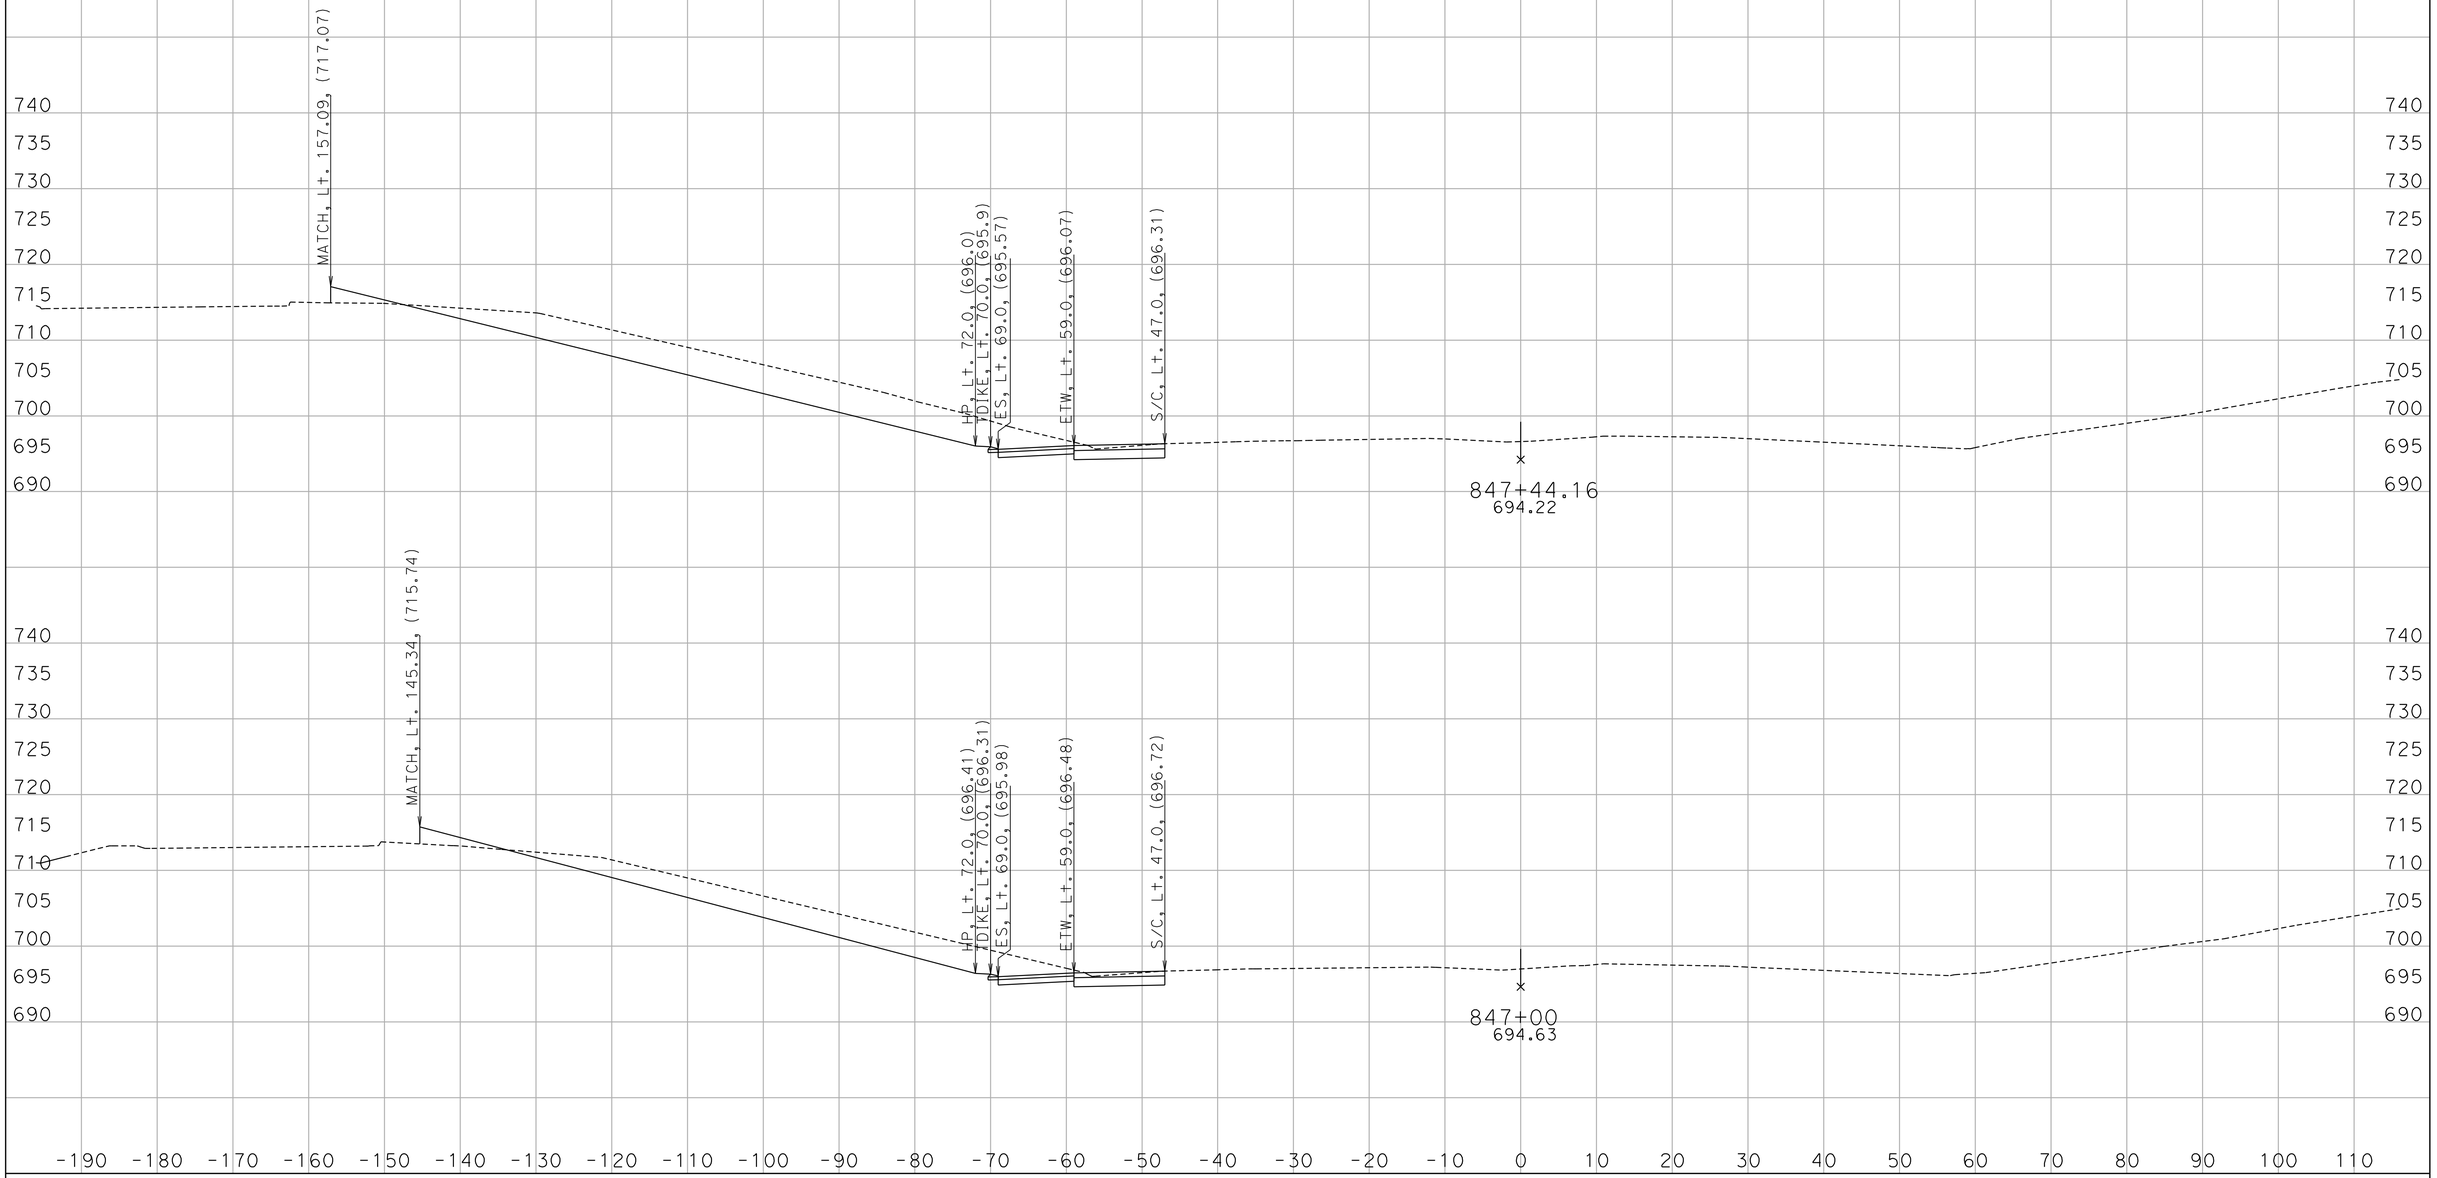

CREATED BY: D. WAGNER
DATE: 7/5/2011
KC Project: 259801 File: B (Left)_n_d2.ear

CONTRACT: 11-259804
DIST/CO/RTE/PM: 11/SD/78/15.3/15.7
PROJECT ID: 1100000200

SCALE: 1" = 10' Horiz.
1" = 10' Vert.

All Dimensions are US Survey Feet

B (Left)
CROSS SECTIONS
SHEET 5 OF 10

DESIGN STUDY ONLY

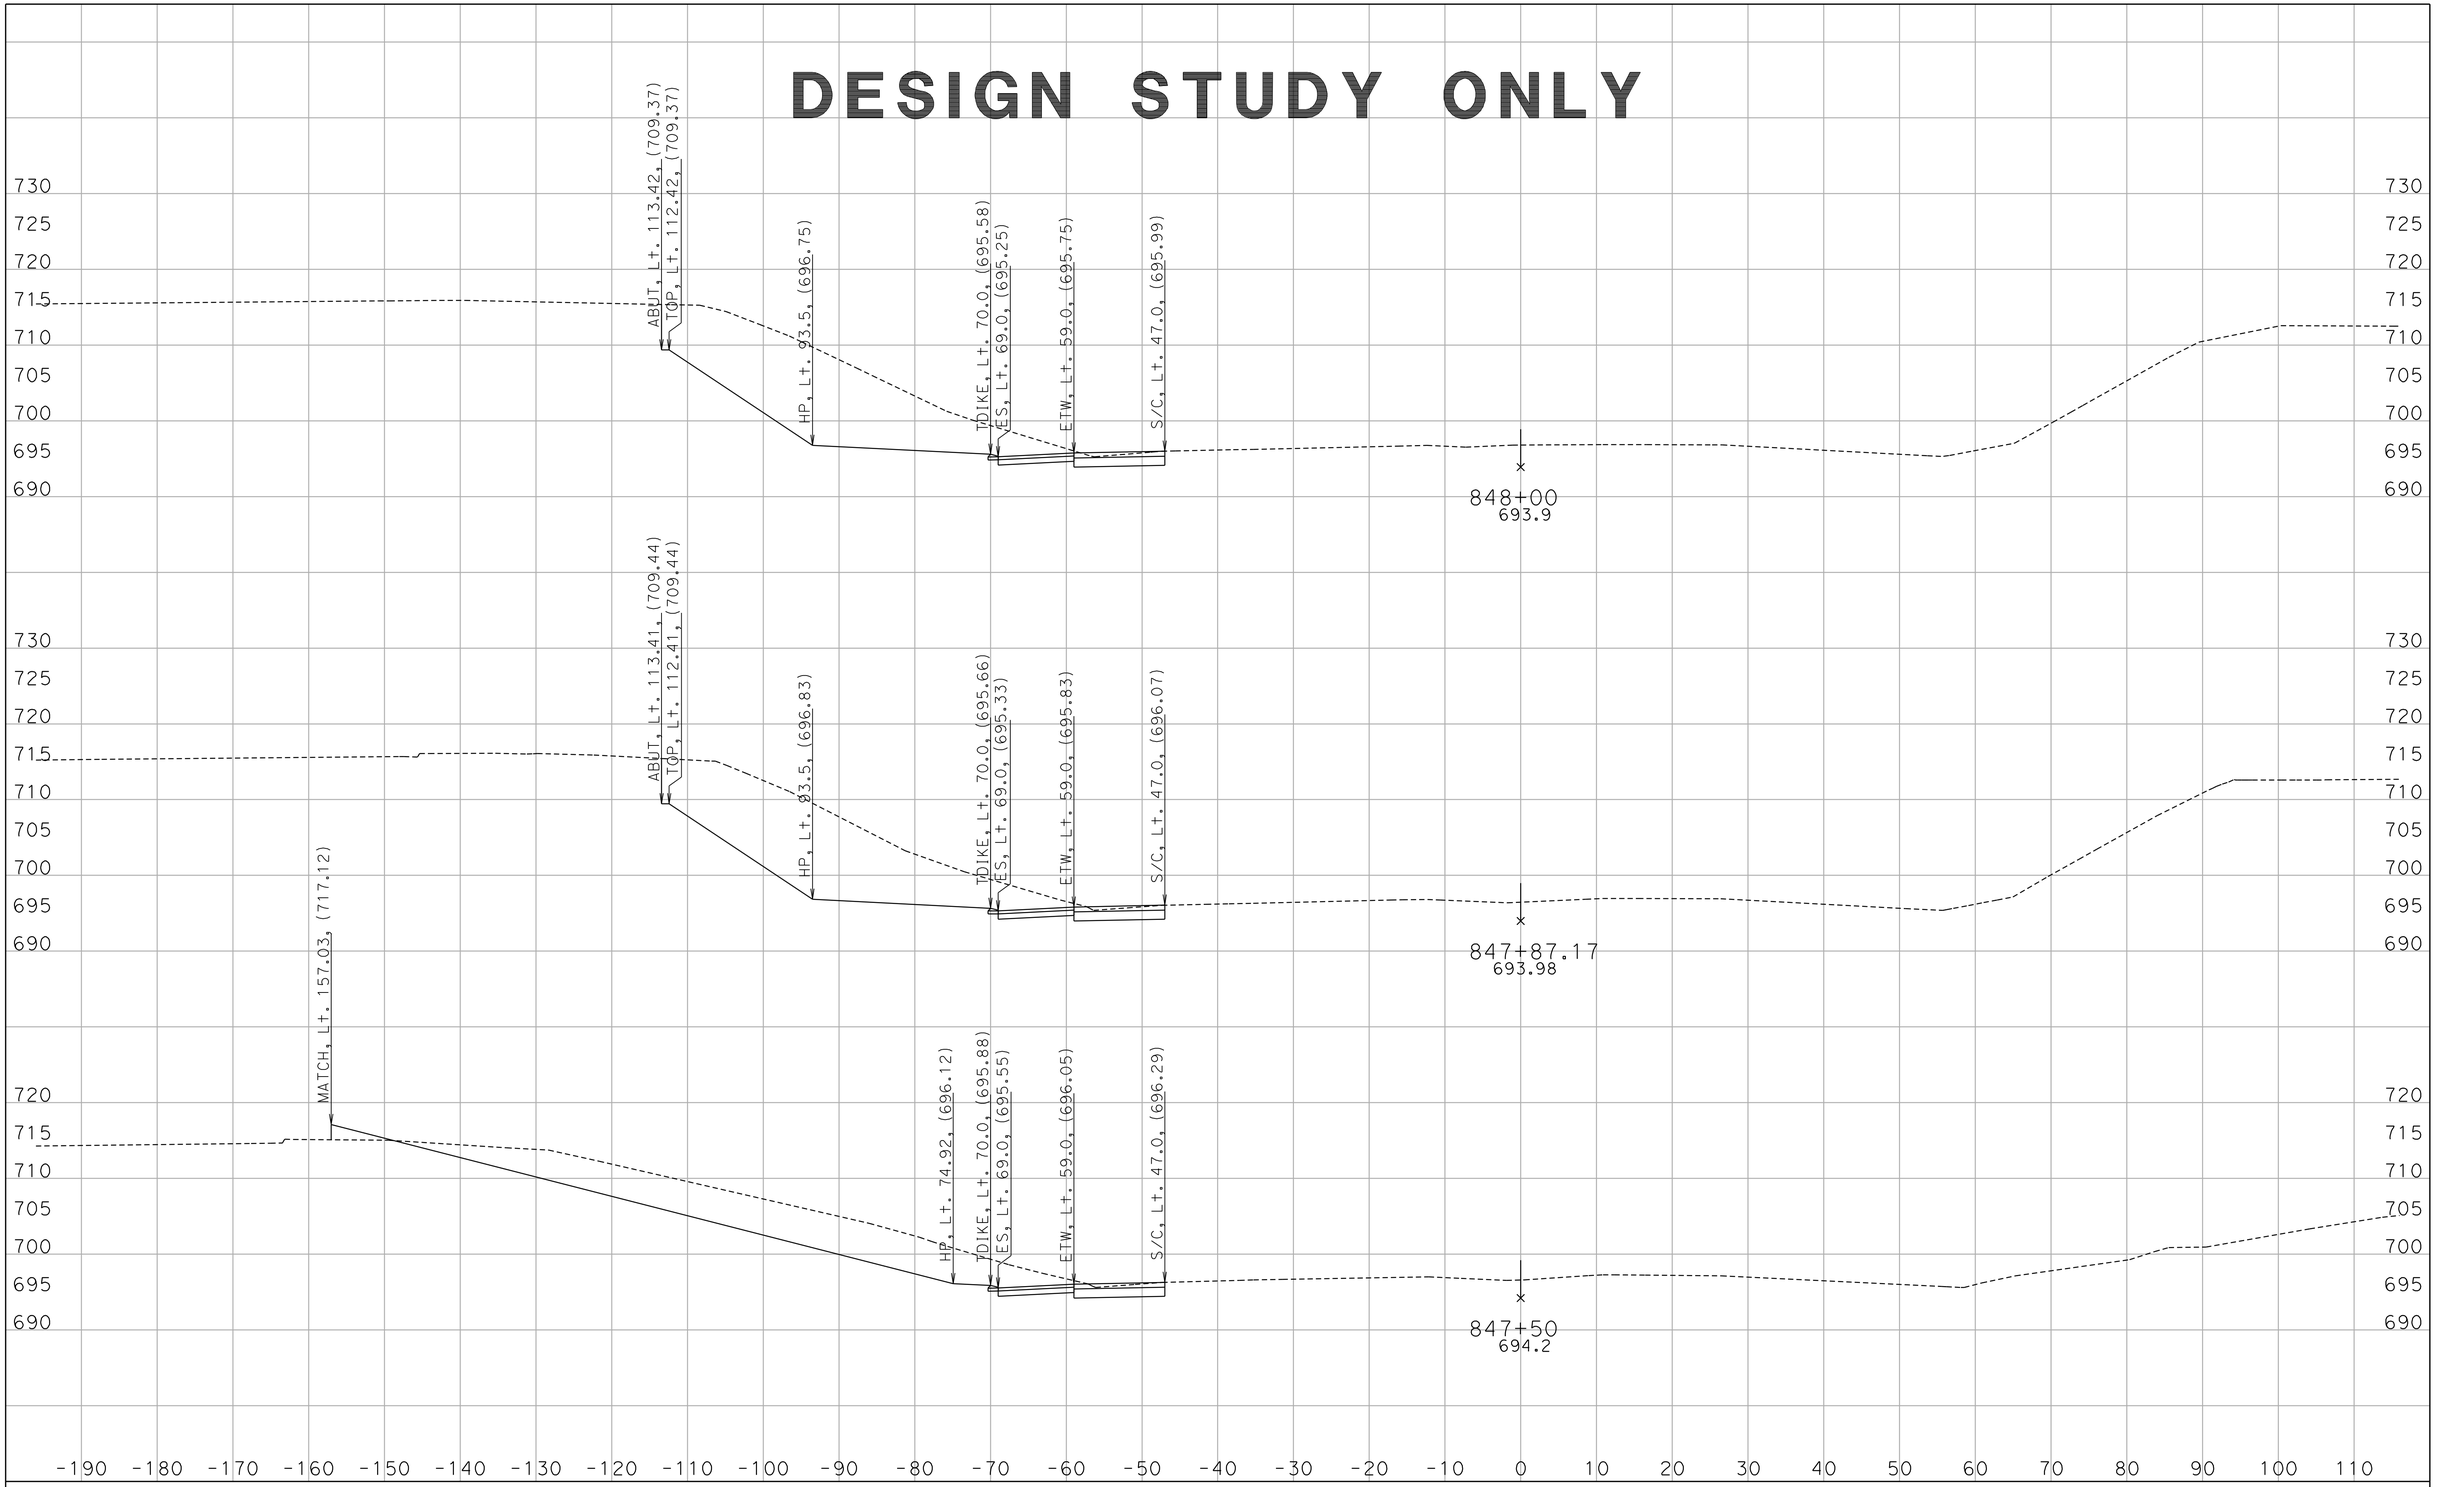

CREATED BY: D. WAGNER
DATE: 7/5/2011
KC Project: 259801 File: B (Left)_n_d2.ear

CONTRACT: 11-259804
DIST/CO/RTE/PM: 11/SD/78/15.3/15.7
PROJECT ID: 1100000200

SCALE: 1" = 10' Horiz.
1" = 10' Vert.
All Dimensions are US Survey Feet

B (Left)
CROSS SECTIONS
SHEET 6 OF 10

DESIGN STUDY ONLY

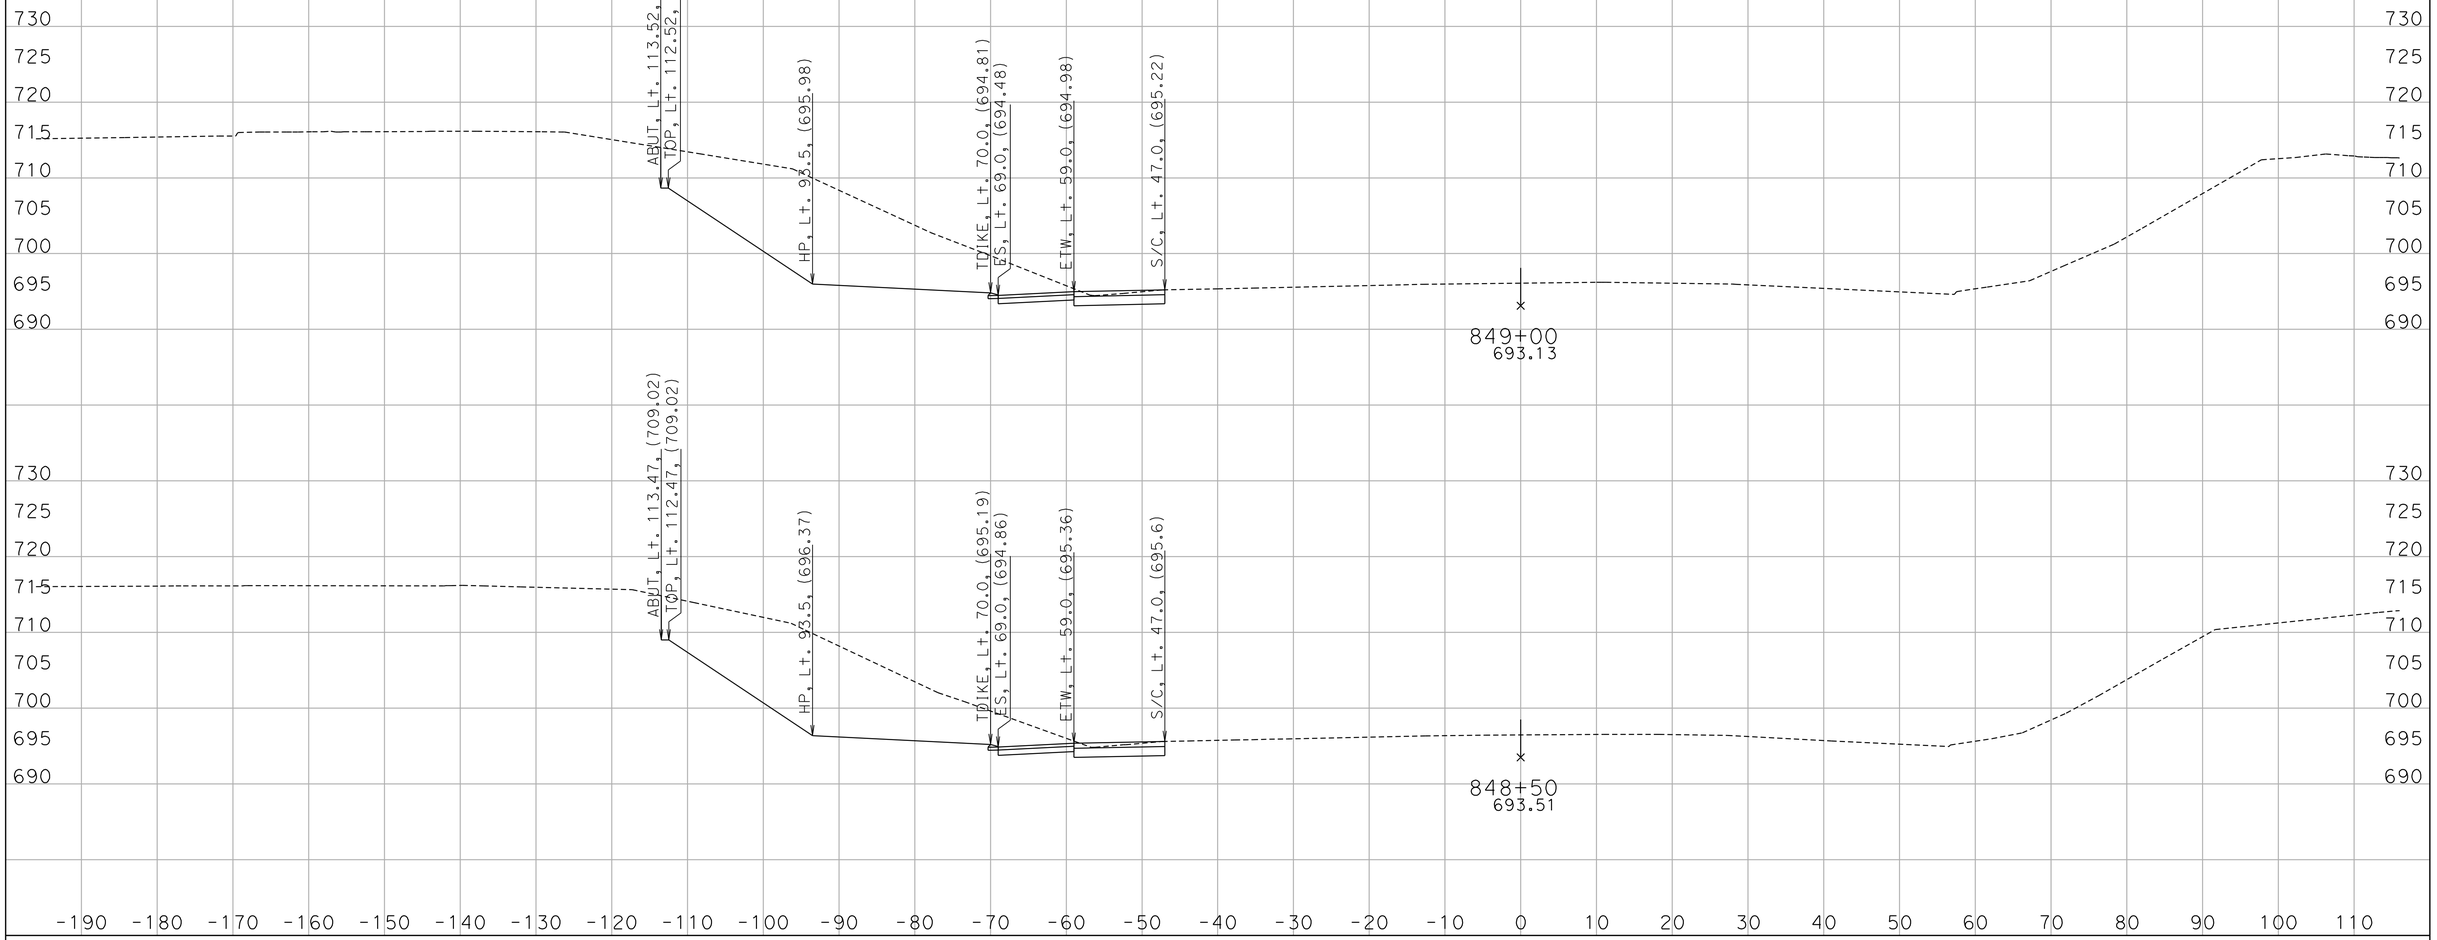

CREATED BY: D. WAGNER
DATE: 7/5/2011
KC Project: 259801 File: B (Left)_n_d2.ear

CONTRACT: 11-259804
DIST/CO/RTE/PM: 11/SD/78/15.3/15.7
PROJECT ID: 1100000200

SCALE: 1" = 10' Horiz.
1" = 10' Vert.

All Dimensions are US Survey Feet

B (Left)
CROSS SECTIONS
SHEET 7 OF 10

DESIGN STUDY ONLY

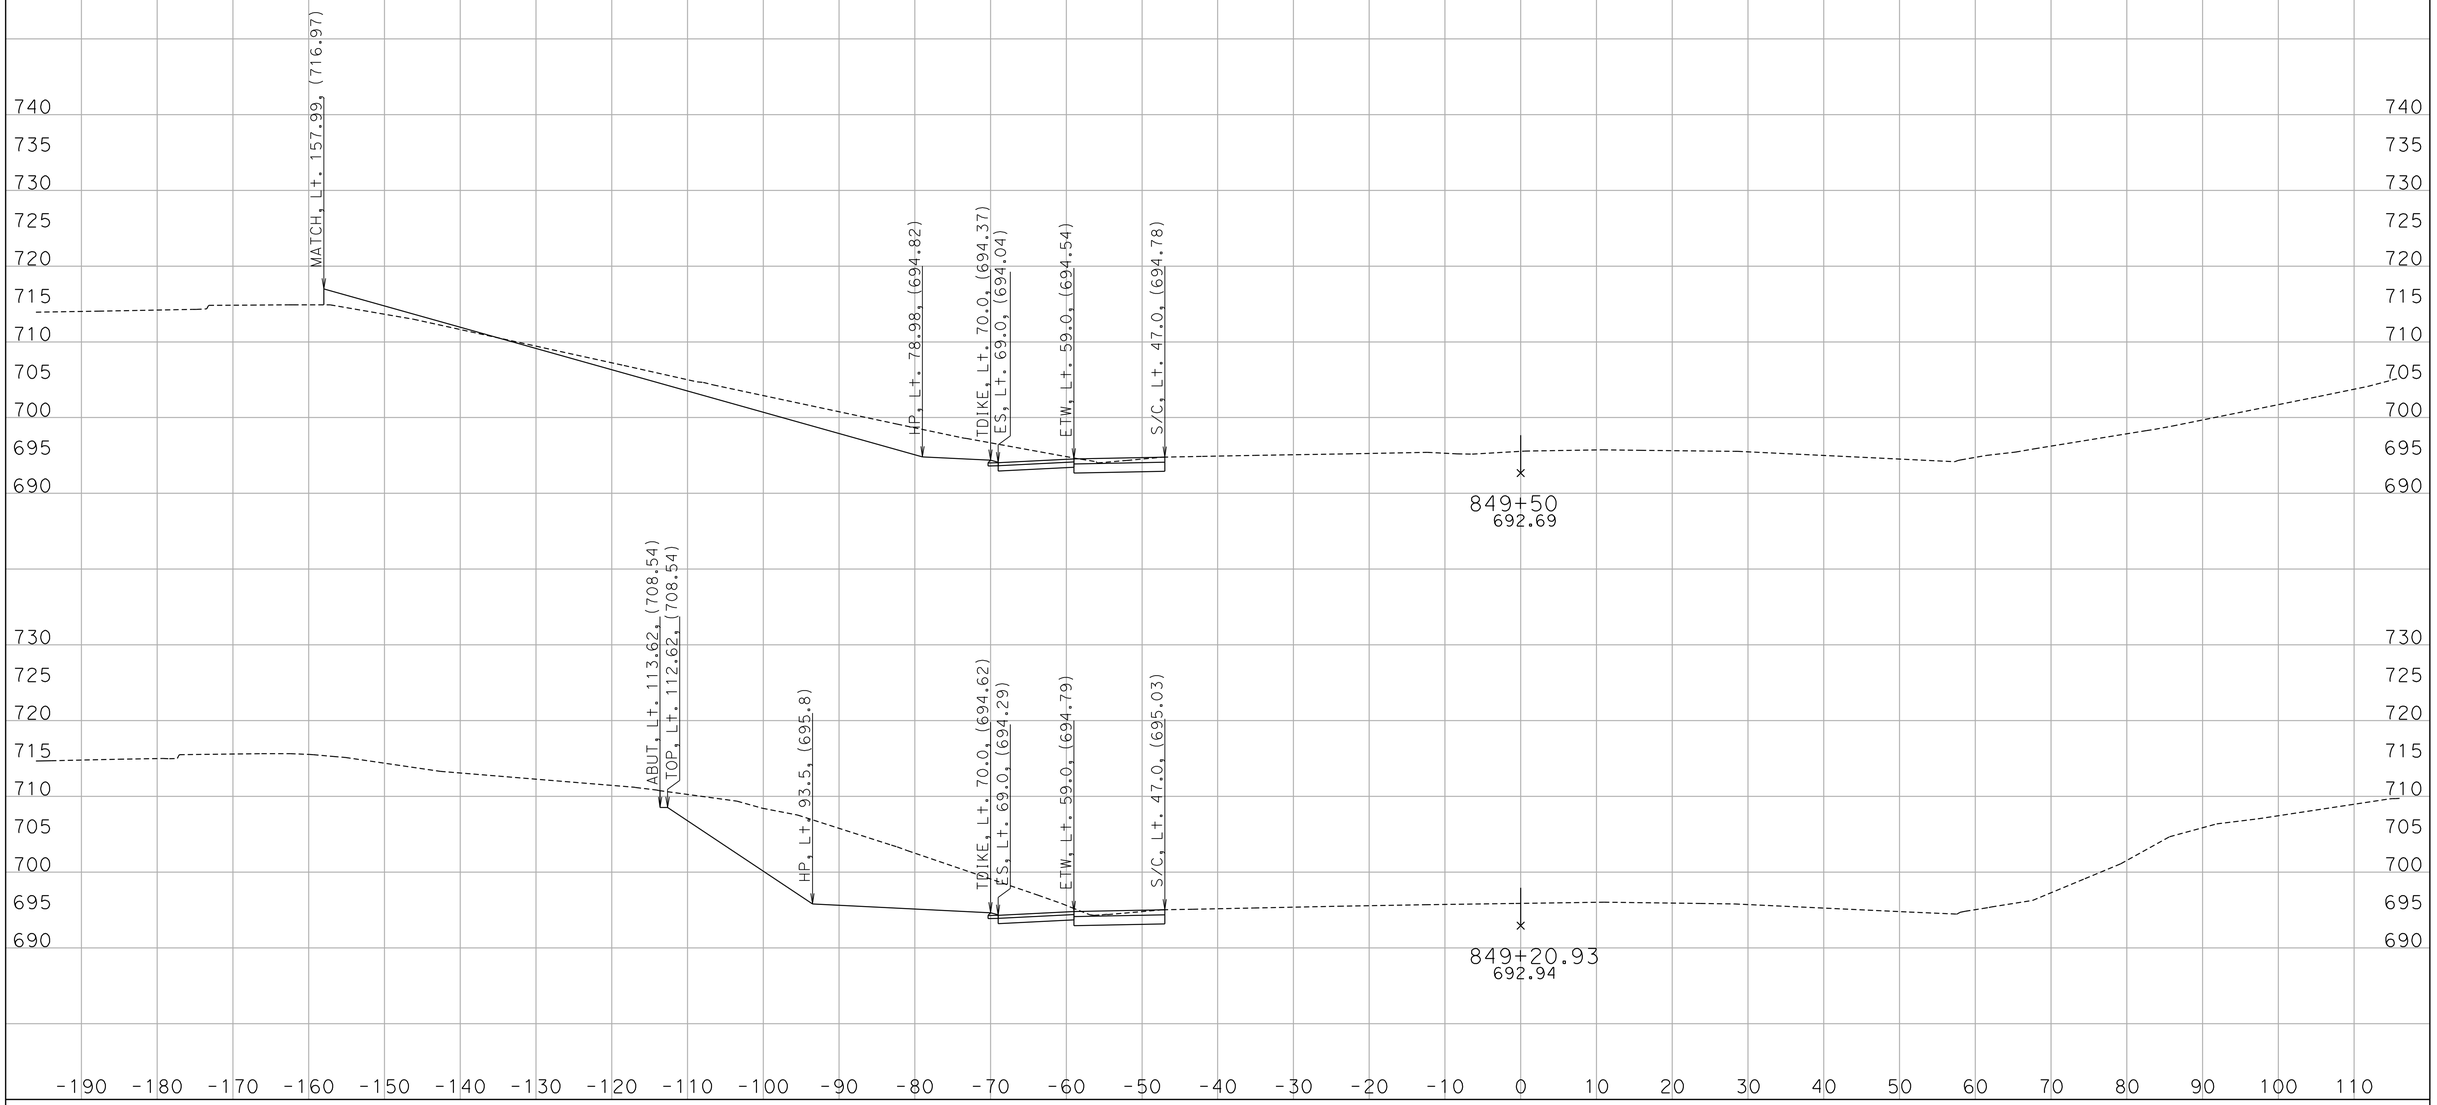

CREATED BY: D. WAGNER
DATE: 7/5/2011
KC Project: 259801 File: B (Left)_n_d2.ear

CONTRACT: 11-259804
DIST/CO/RTE/PM: 11/SD/78/15.3/15.7
PROJECT ID: 1100000200

SCALE: 1" = 10' Horiz.
1" = 10' Vert.

All Dimensions are US Survey Feet

B (Left)
CROSS SECTIONS
SHEET 8 OF 10

DESIGN STUDY ONLY

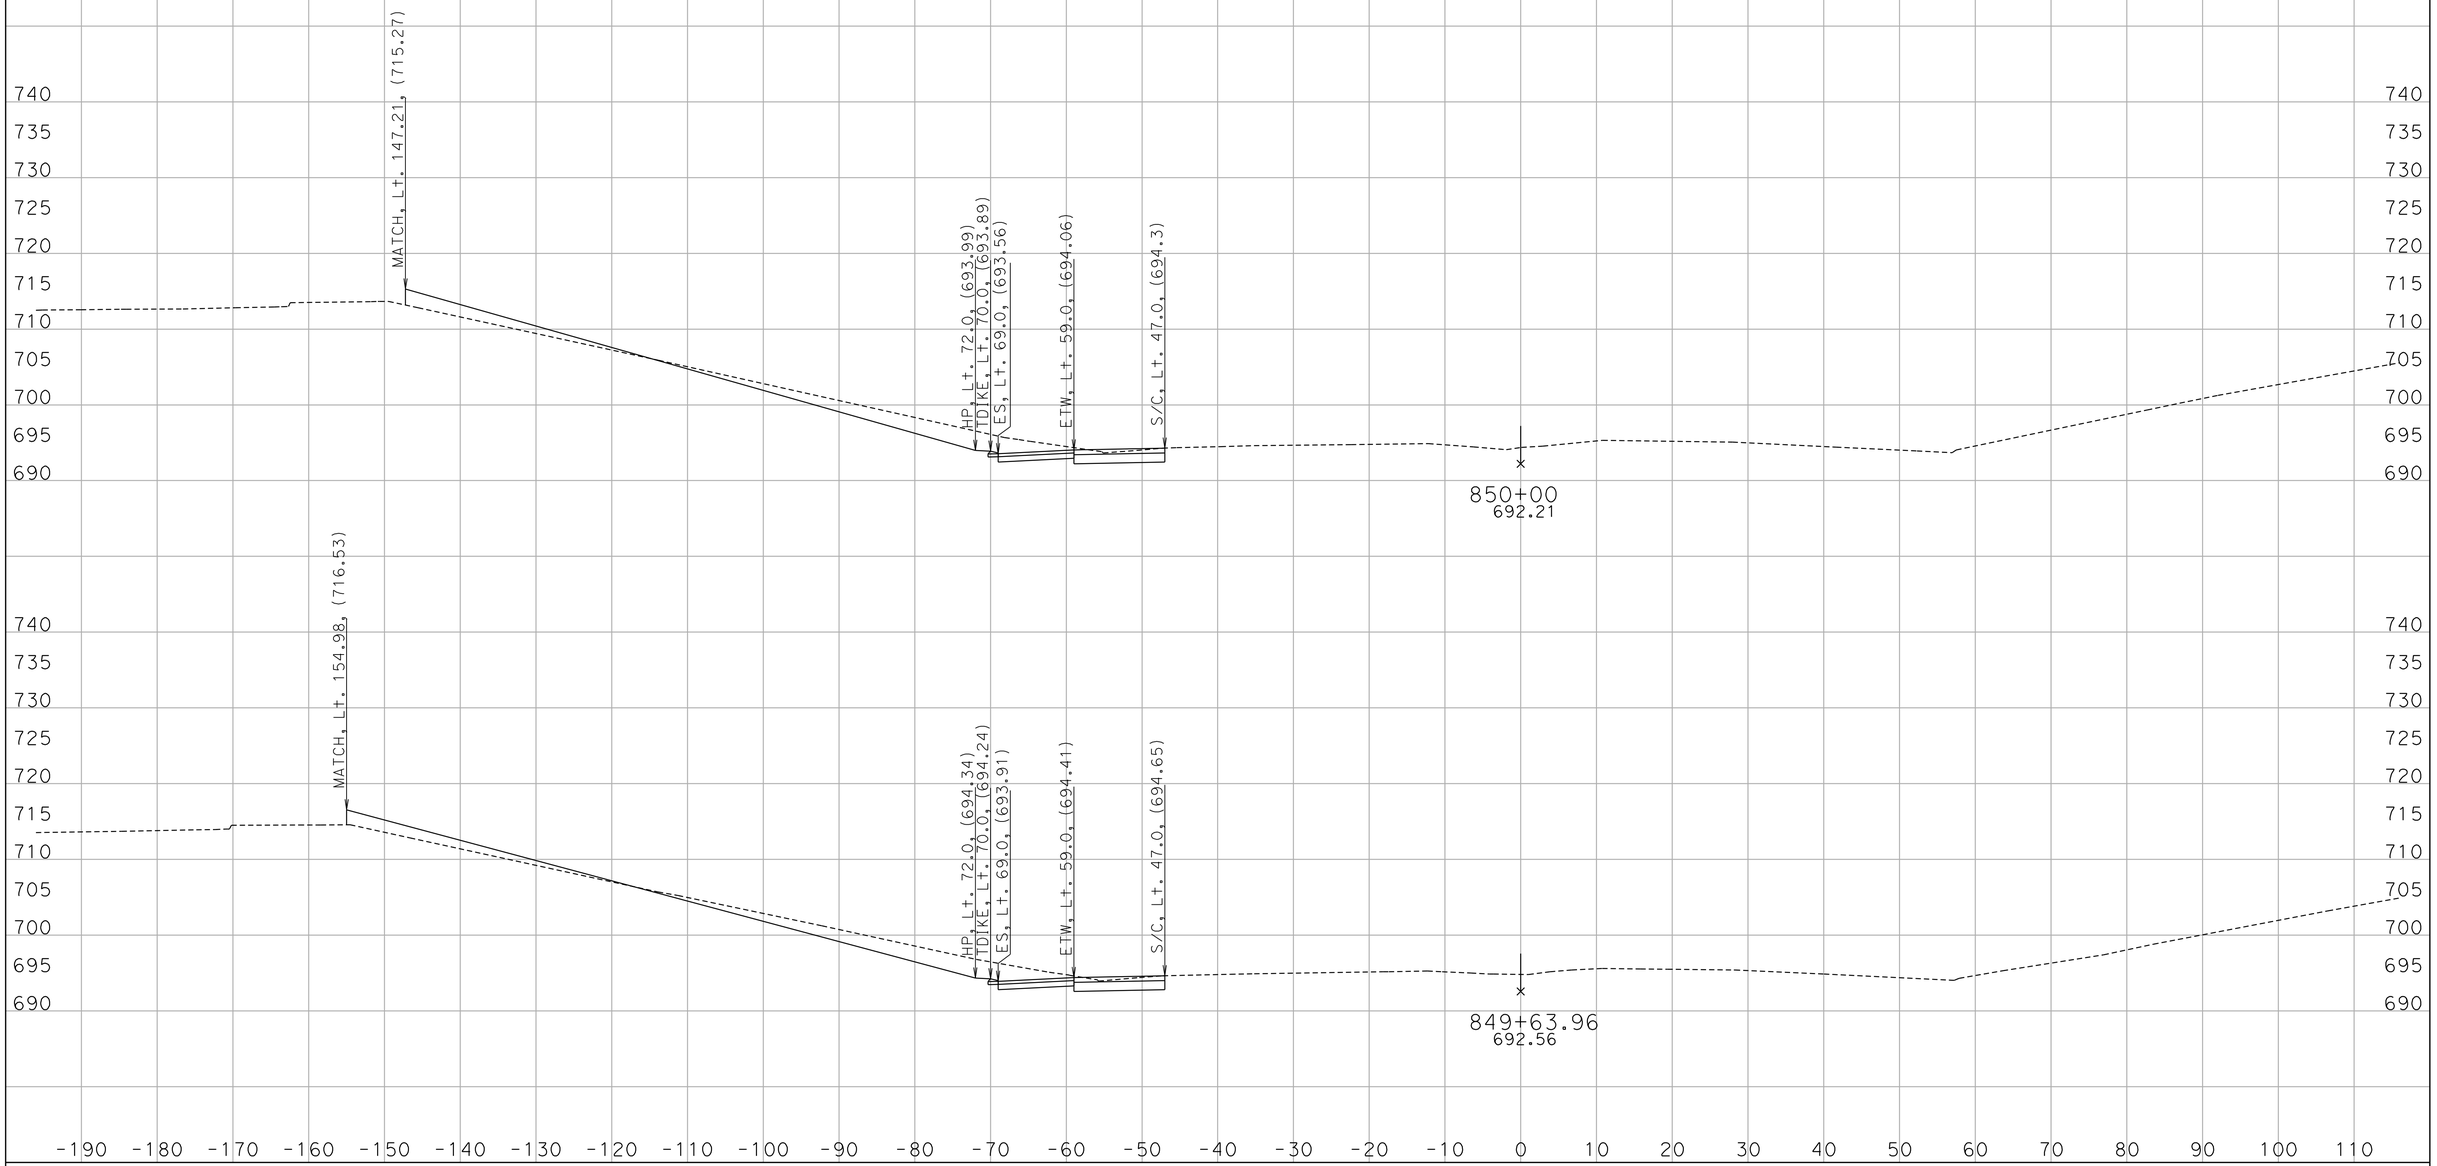

CREATED BY: D. WAGNER
DATE: 7/5/2011
KC Project: 259801 File: B (Left)_n_d2.ear

CONTRACT: 11-259804
DIST/CO/RTE/PM: 11/SD/78/15.3/15.7
PROJECT ID: 1100000200

SCALE: 1" = 10' Horiz.
1" = 10' Vert.

All Dimensions are US Survey Feet

B (Left)
CROSS SECTIONS

DESIGN STUDY ONLY

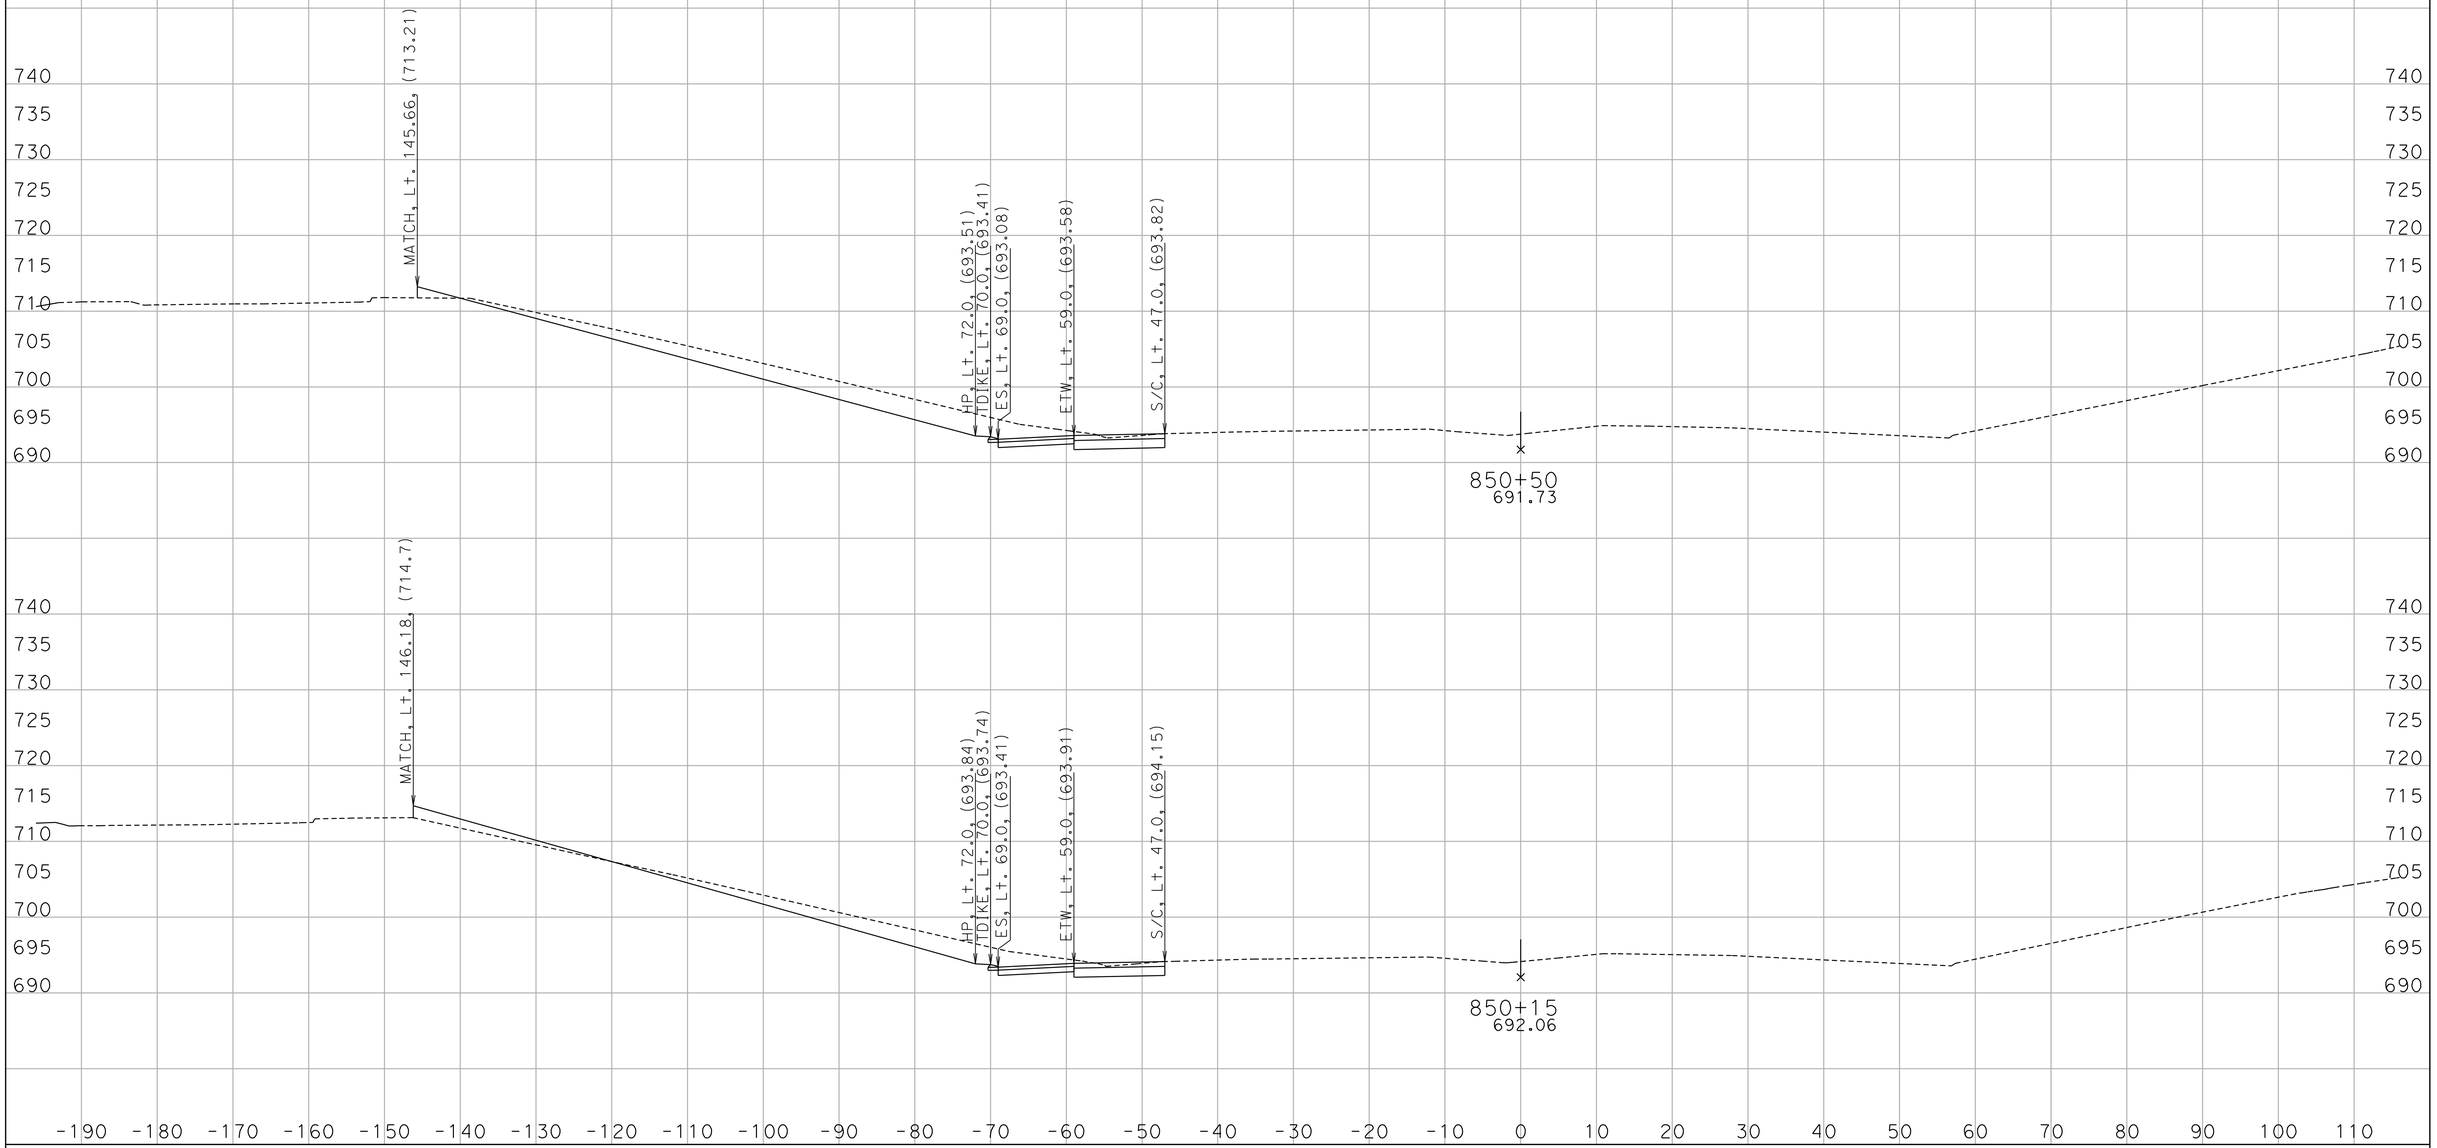

CREATED BY: D. WAGNER
DATE: 7/5/2011
KC Project: 259801 File: B (Left)_n_d2.ear

CONTRACT: 11-259804
DIST/CO/RTE/PM: 11/SD/78/15.3/15.7
PROJECT ID: 1100000200

SCALE: 1" = 10' Horiz.
1" = 10' Vert.

All Dimensions are US Survey Feet

B (Left)
CROSS SECTIONS
SHEET 10 OF 10