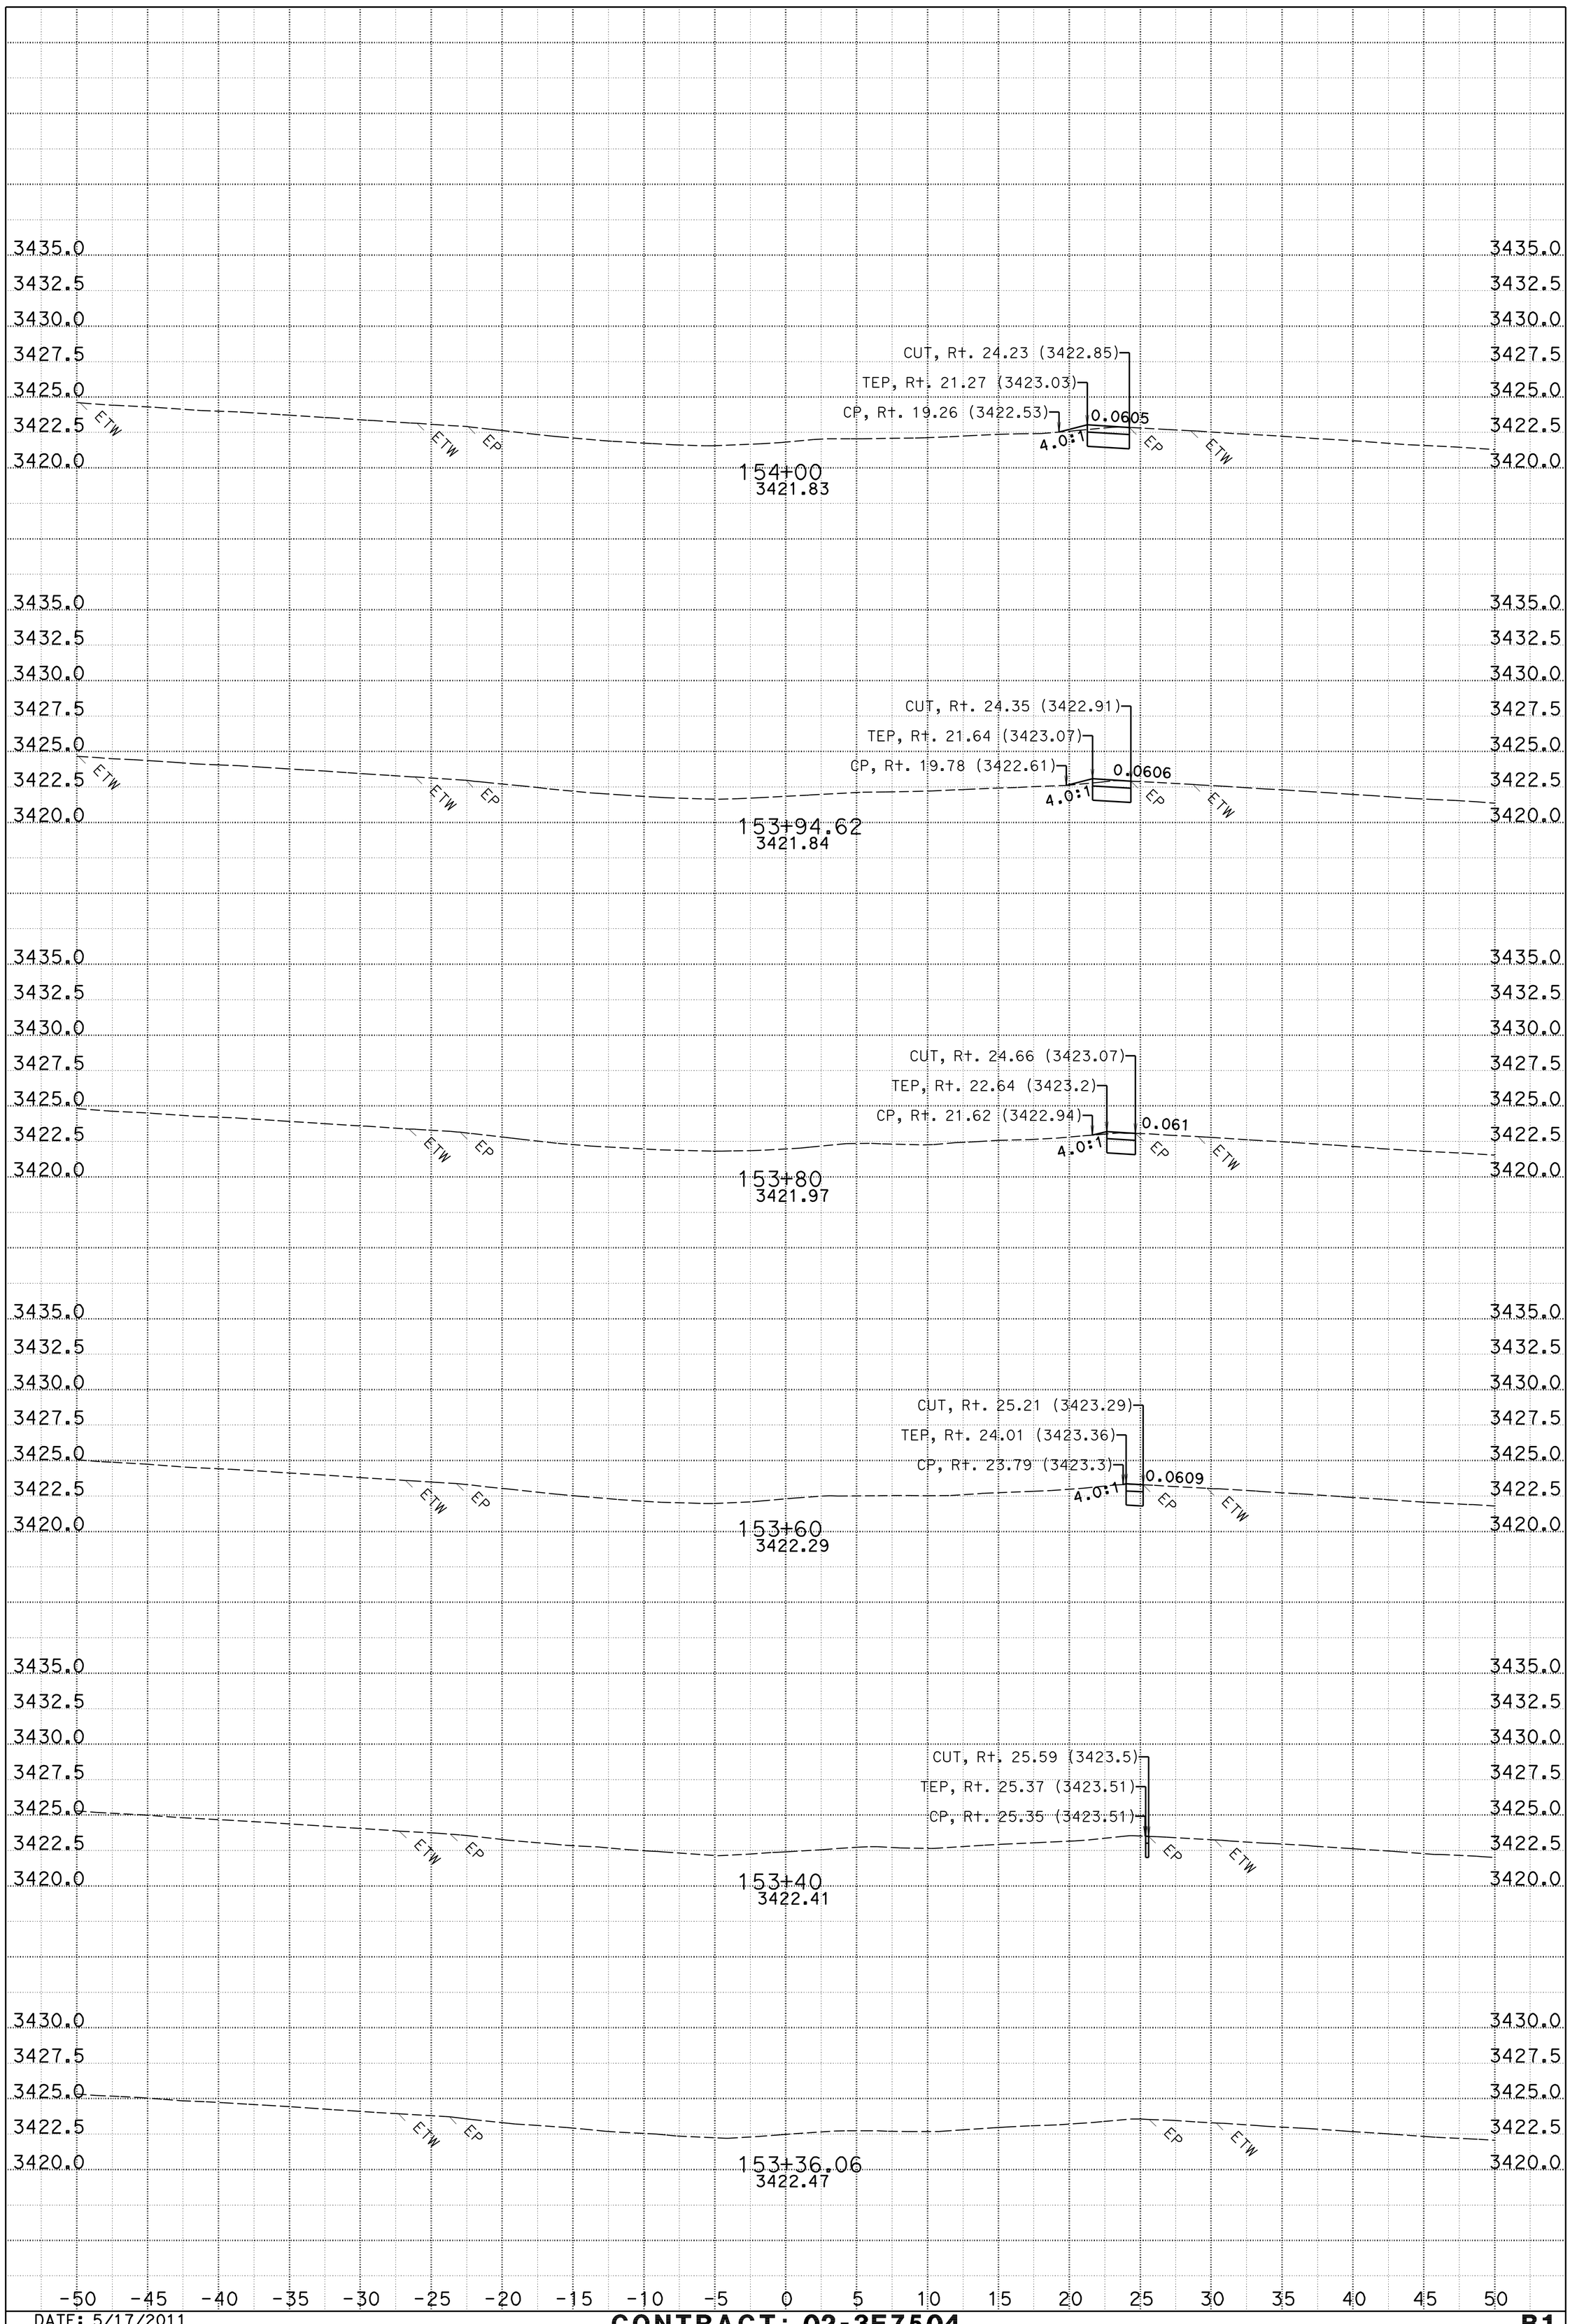

DATE: 5/17/2011
CREATED BY: A. Vivit
PROJECT ID: Weed 2R Rehab
SCALE: 1" = 5' Horiz.
1" = 5' Vert.
LEGEND: TEP=THP

CONTRACT: 02-3E7504
DIST/CO/RTE/PM: 02/SIS/5/19-25.3

FOR EARTHWORK DEVELOPMENT ONLY
ALL DIMENSIONS ARE FEET

B1
CROSS SECTIONS
SOUTH NB TO SB

SHEET 1 OF 8

KC Project: A0929 File: D:\projects\weed\a0929\crossover20\fg_crossover20a.ear

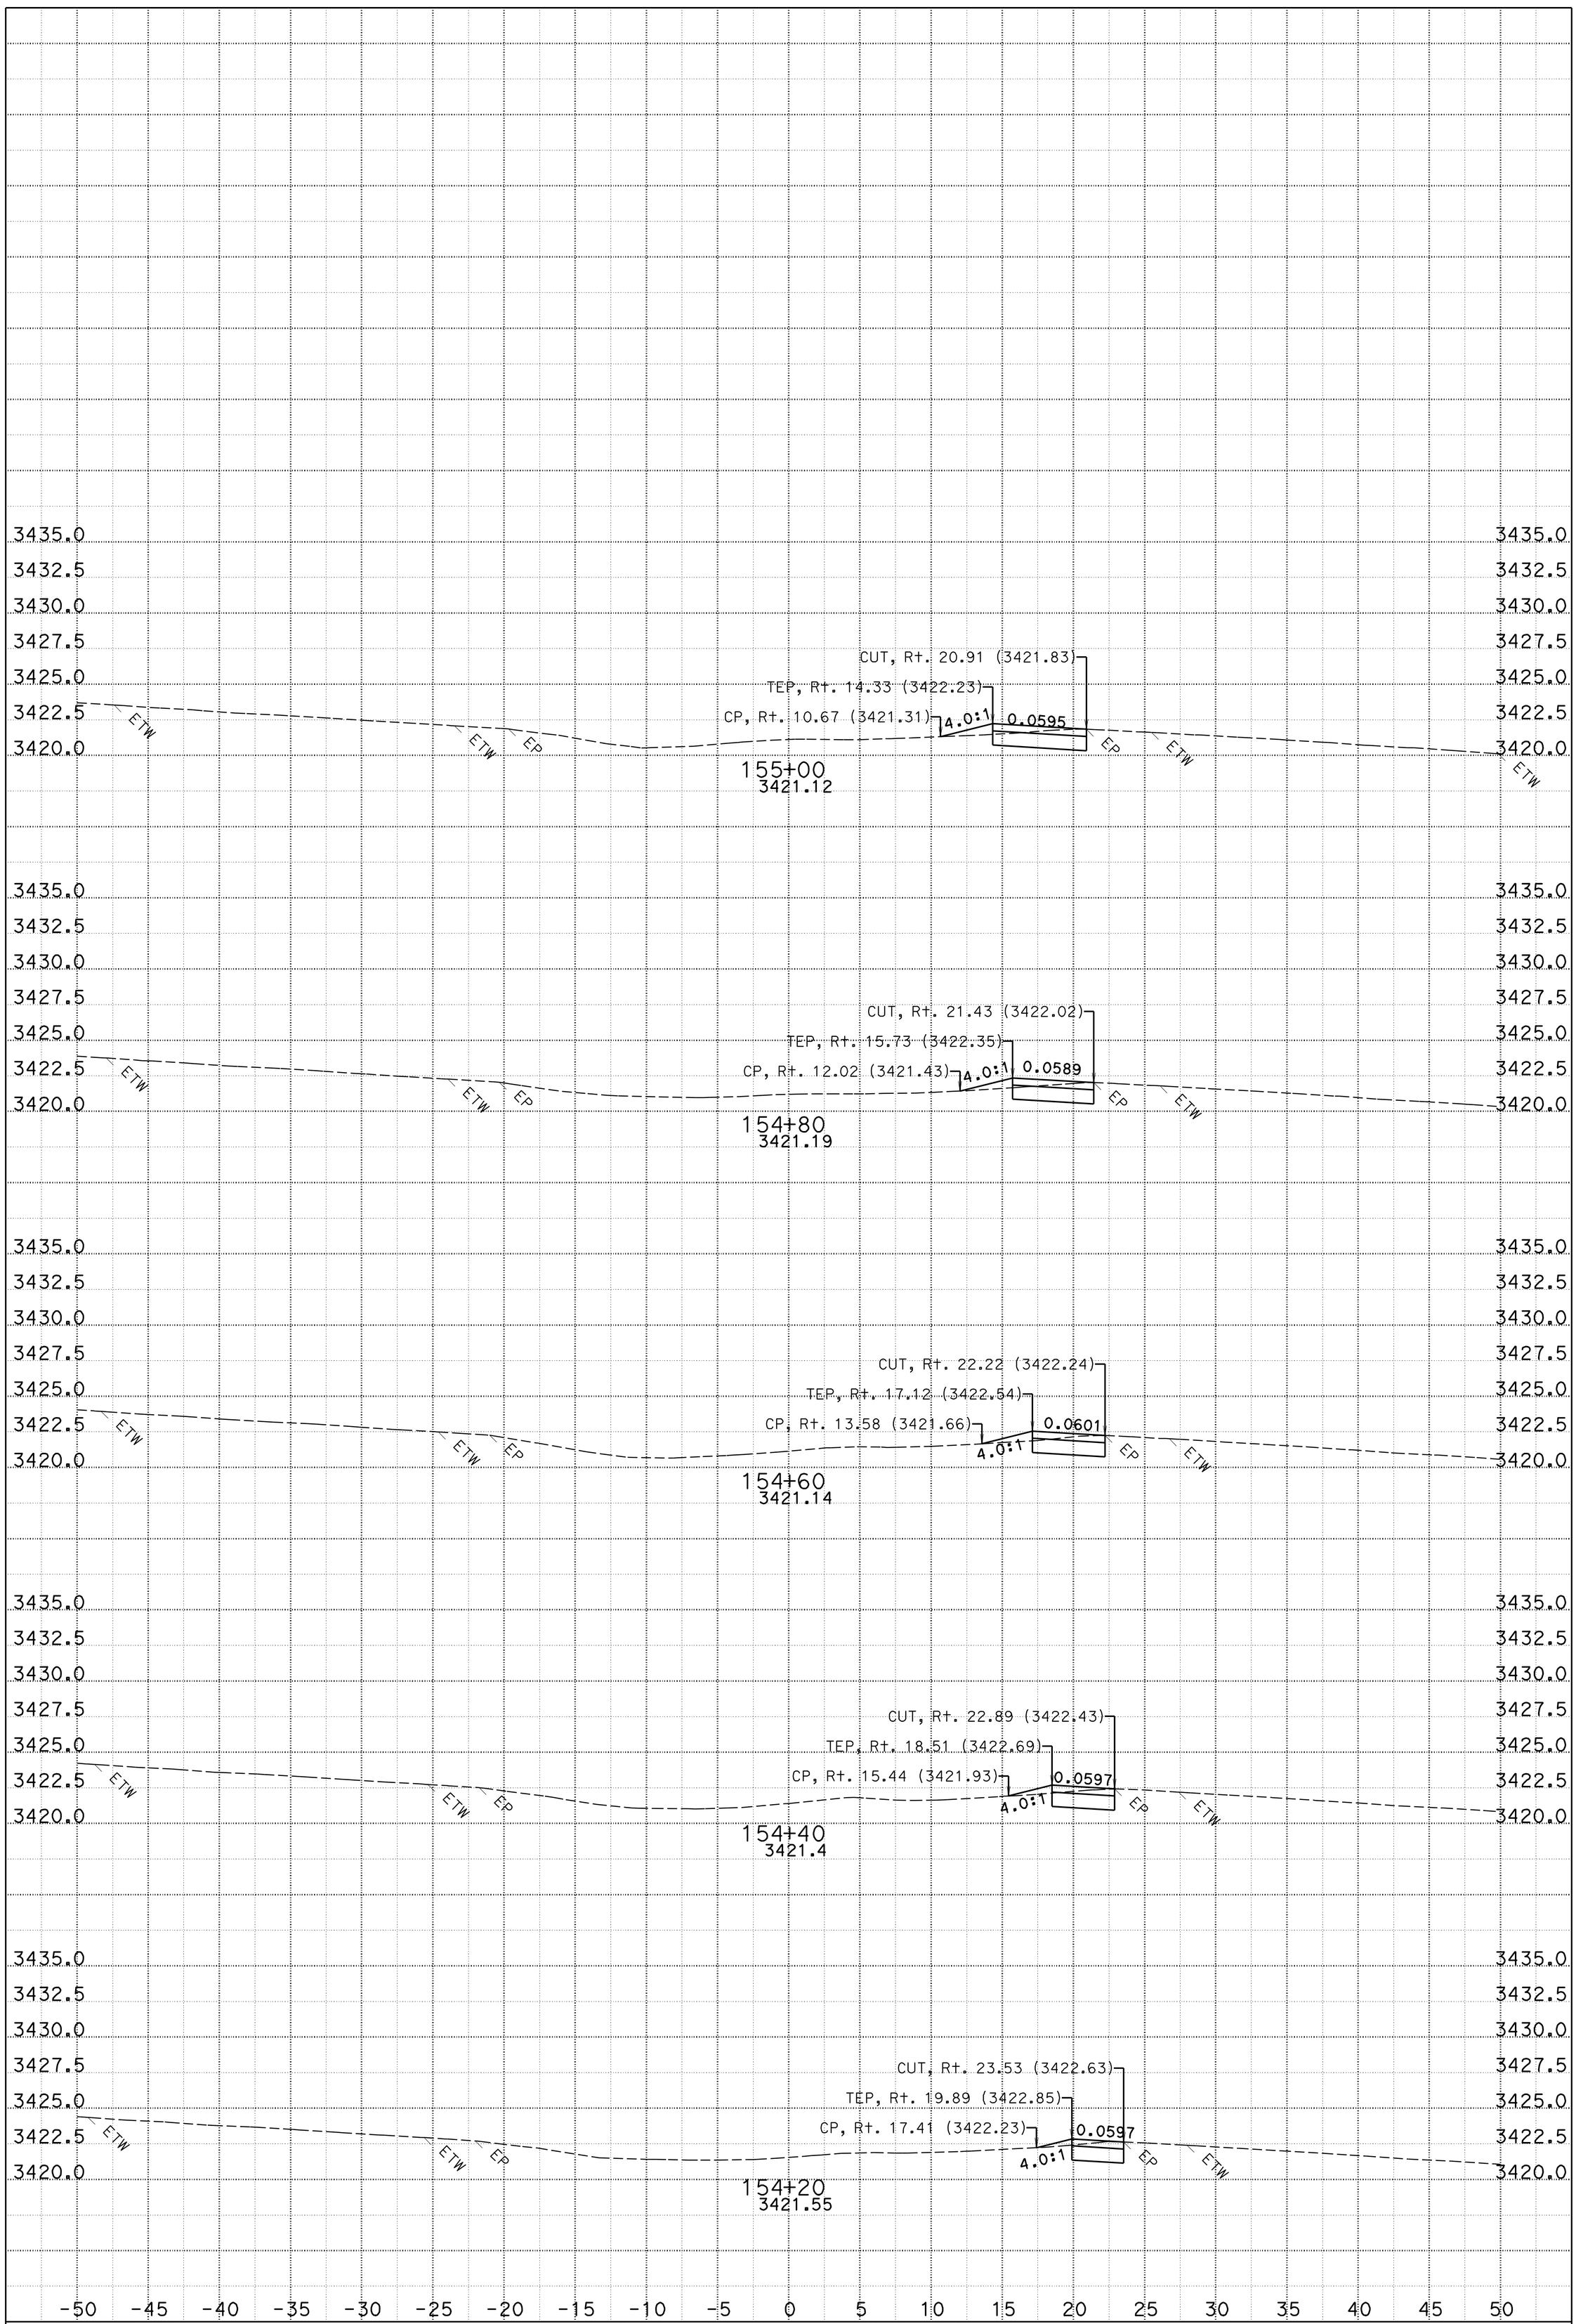

DATE: 5/17/2011
CREATED BY: A. W. Vivit
PROJECT ID: Weed 2R Rehab
SCALE: 1" = 5' Horiz.
1" = 5' Vert.

CONTRACT: 02-3E7504
DIST/CO/RTE/PM: 02/SIS/5/19-25.3

FOR EARTHWORK DEVELOPMENT ONLY
ALL DIMENSIONS ARE FEET

B1
CROSS SECTIONS
SOUTH NB TO SB

KC Project: A0929 File: D:\projects\weed\a0929\crossover20\fg_crossover20a.ear

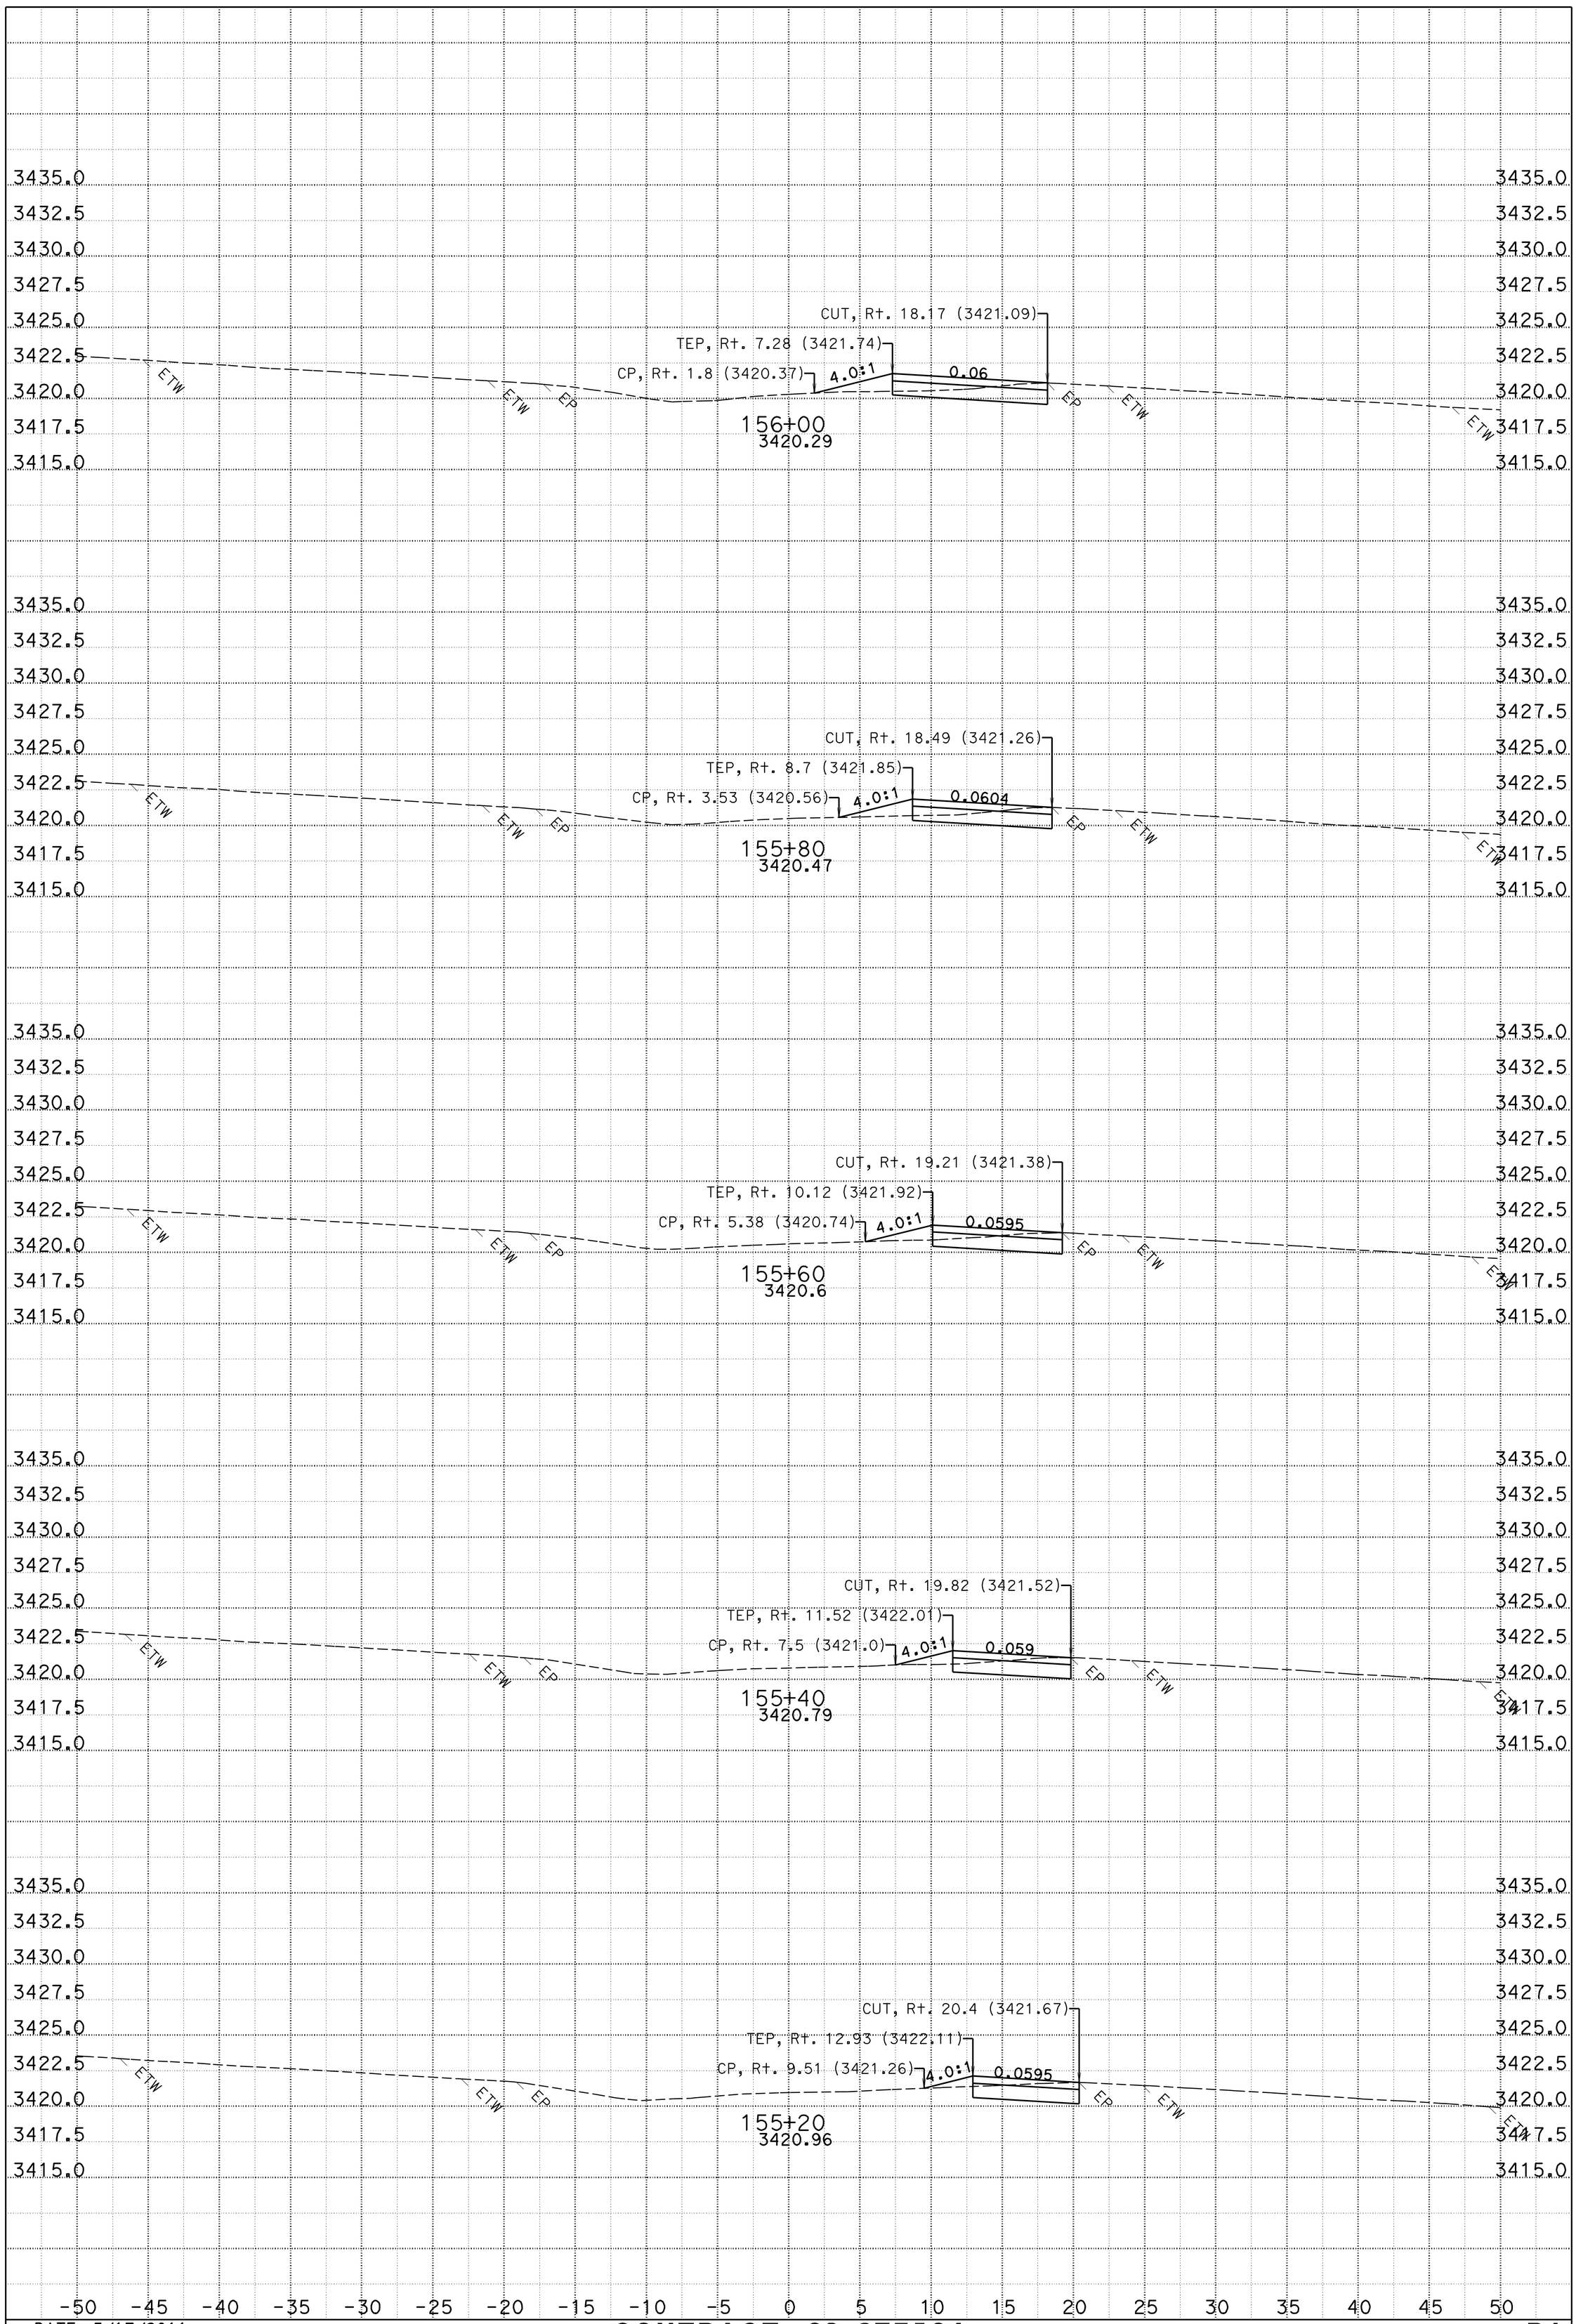

DATE: 5/17/2011
CREATED BY: A. W. Vivit
PROJECT ID: Weed 2R Rehab
SCALE: 1" = 5' Horiz.
1" = 5' Vert.

CONTRACT: 02-3E7504
DIST/CO/RTE/PM: 02/SIS/5/19-25.3

FOR EARTHWORK DEVELOPMENT ONLY
ALL DIMENSIONS ARE FEET

B1
CROSS SECTIONS
SOUTH NB TO SB

KC Project: A0929 File: D:\projects\weed\a0929\crossover20\fg_crossover20a.ear

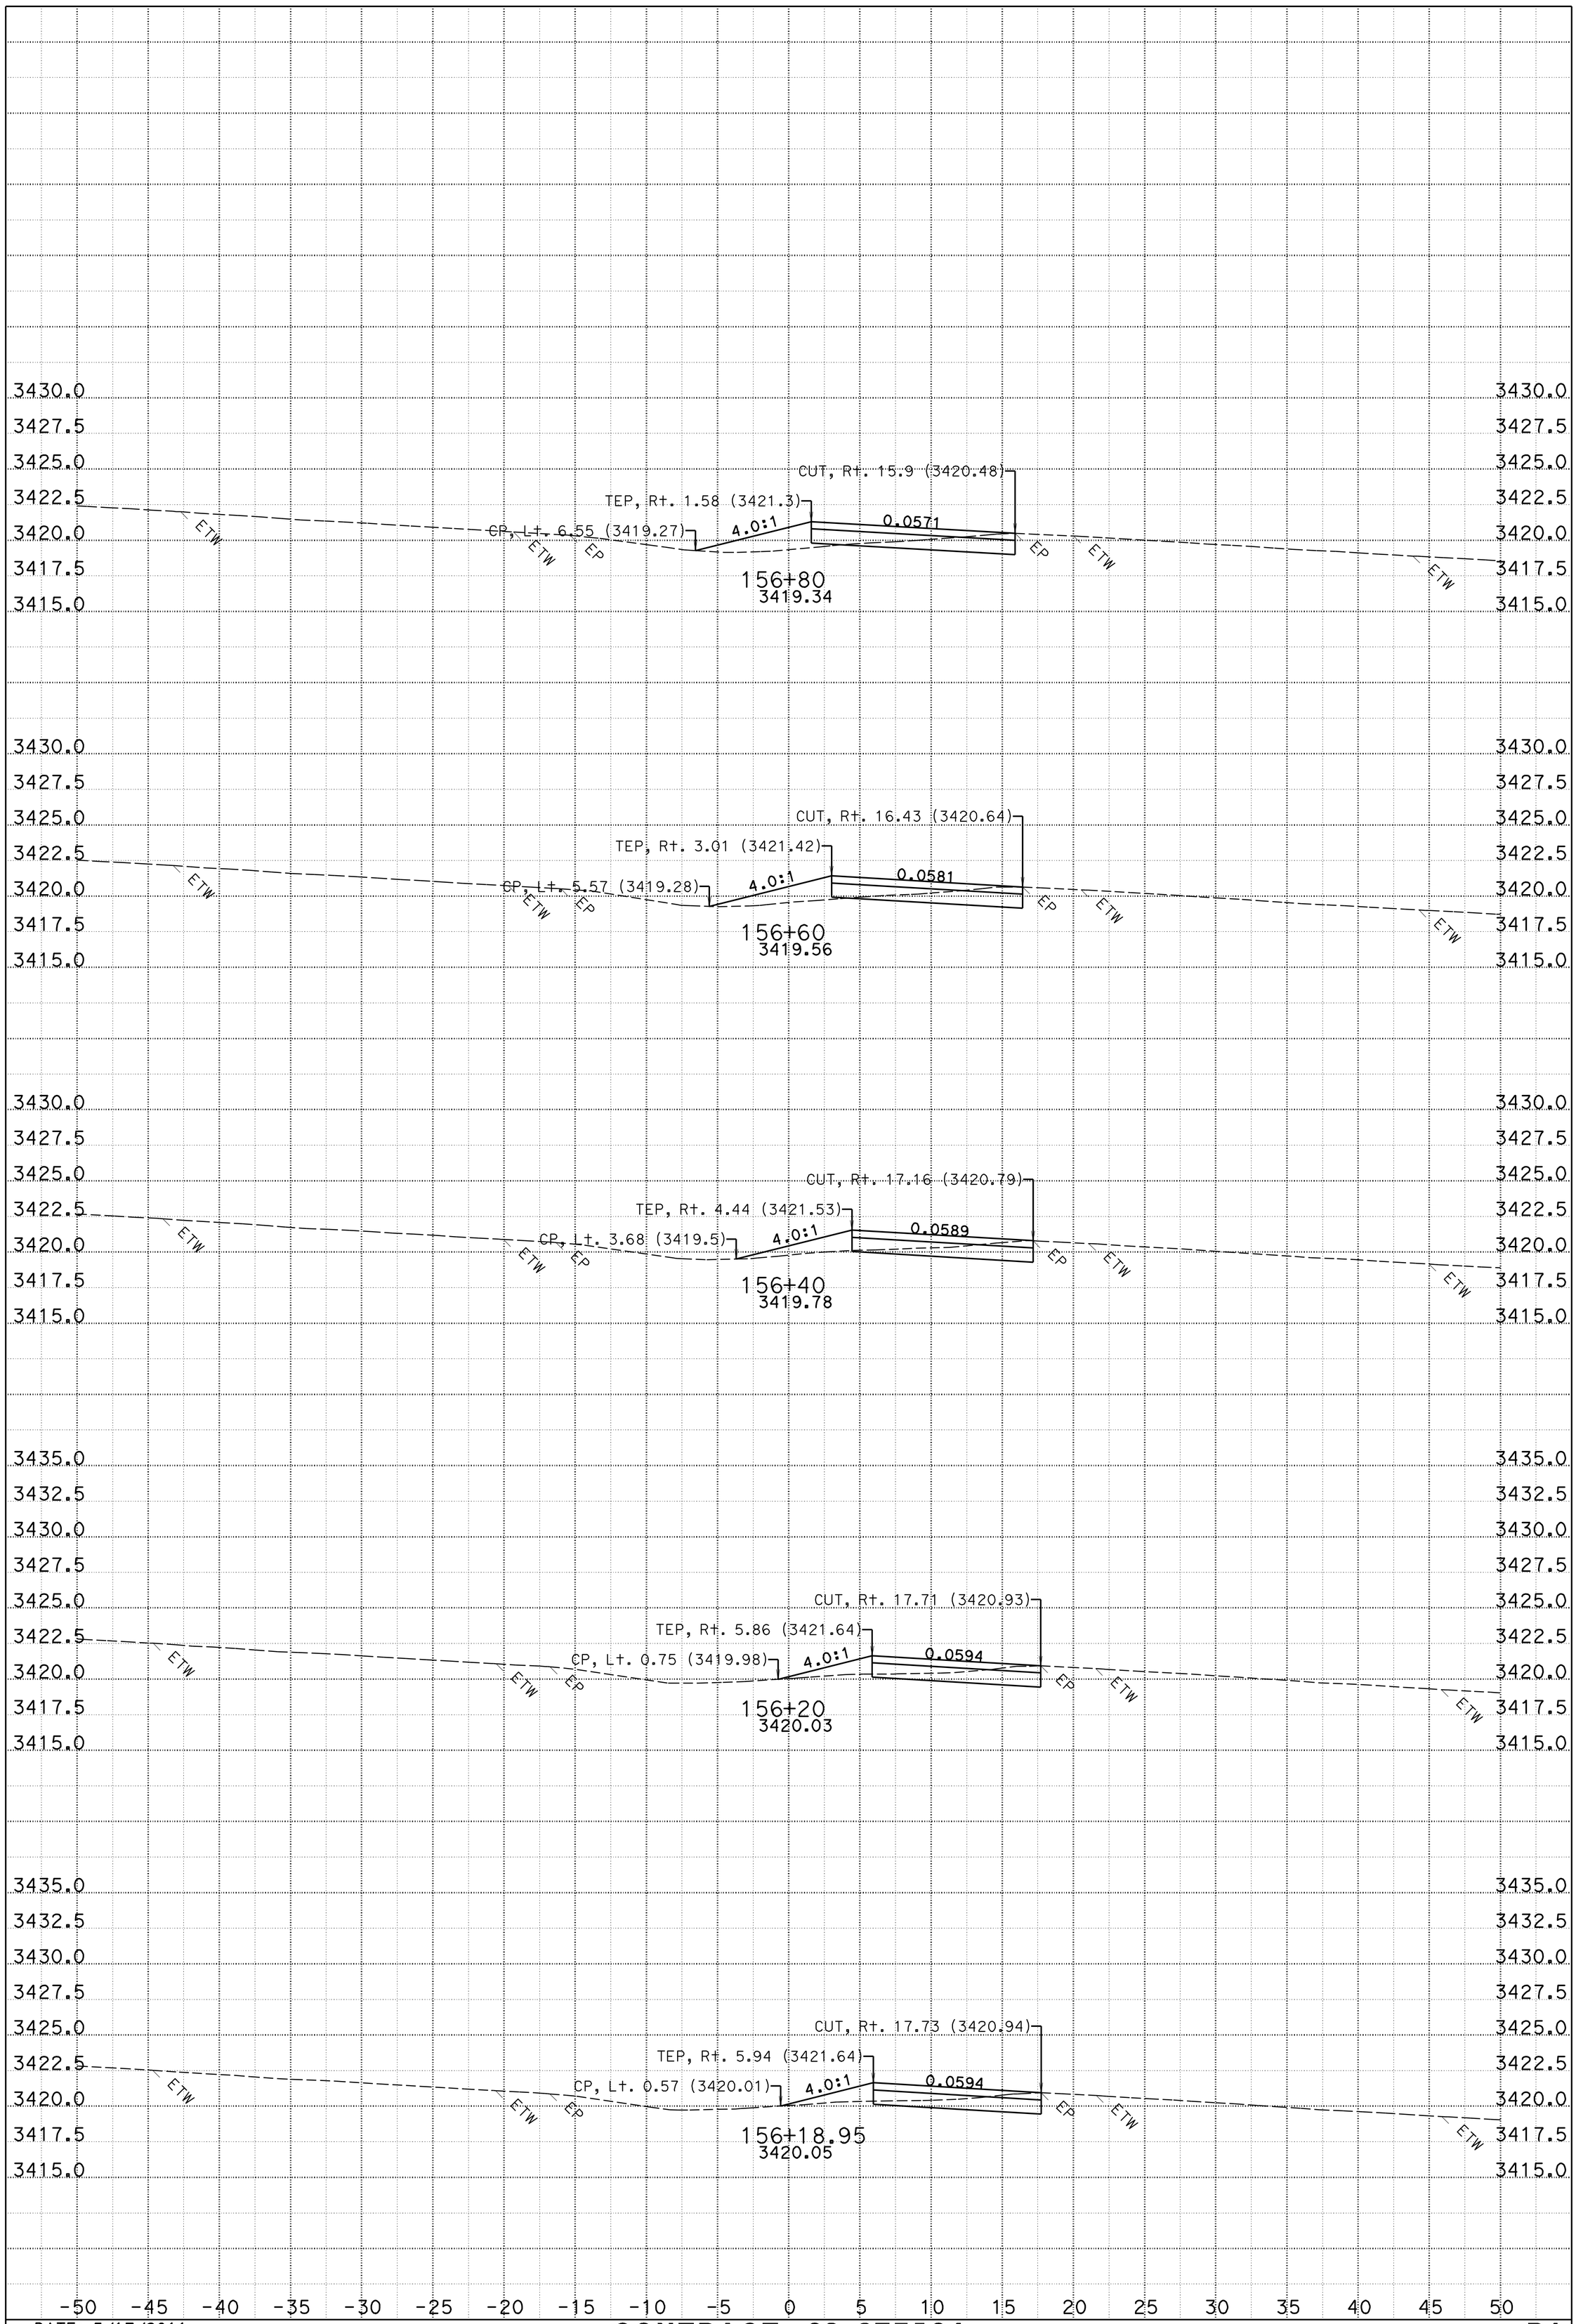

DATE: 5/17/2011
CREATED BY: A. W. Vivit
PROJECT ID: Weed 2R Rehab
SCALE: 1" = 5' Horiz.
1" = 5' Vert.

CONTRACT: 02-3E7504
DIST/CO/RTE/PM: 02/SIS/5/19-25.3

FOR EARTHWORK DEVELOPMENT ONLY
ALL DIMENSIONS ARE FEET

B1
CROSS SECTIONS
SOUTH NB TO SB

SHEET 4 OF 8

KC Project: A0929 File: D:\projects\weed\a0929\crossover20\fg_crossover20a.ear

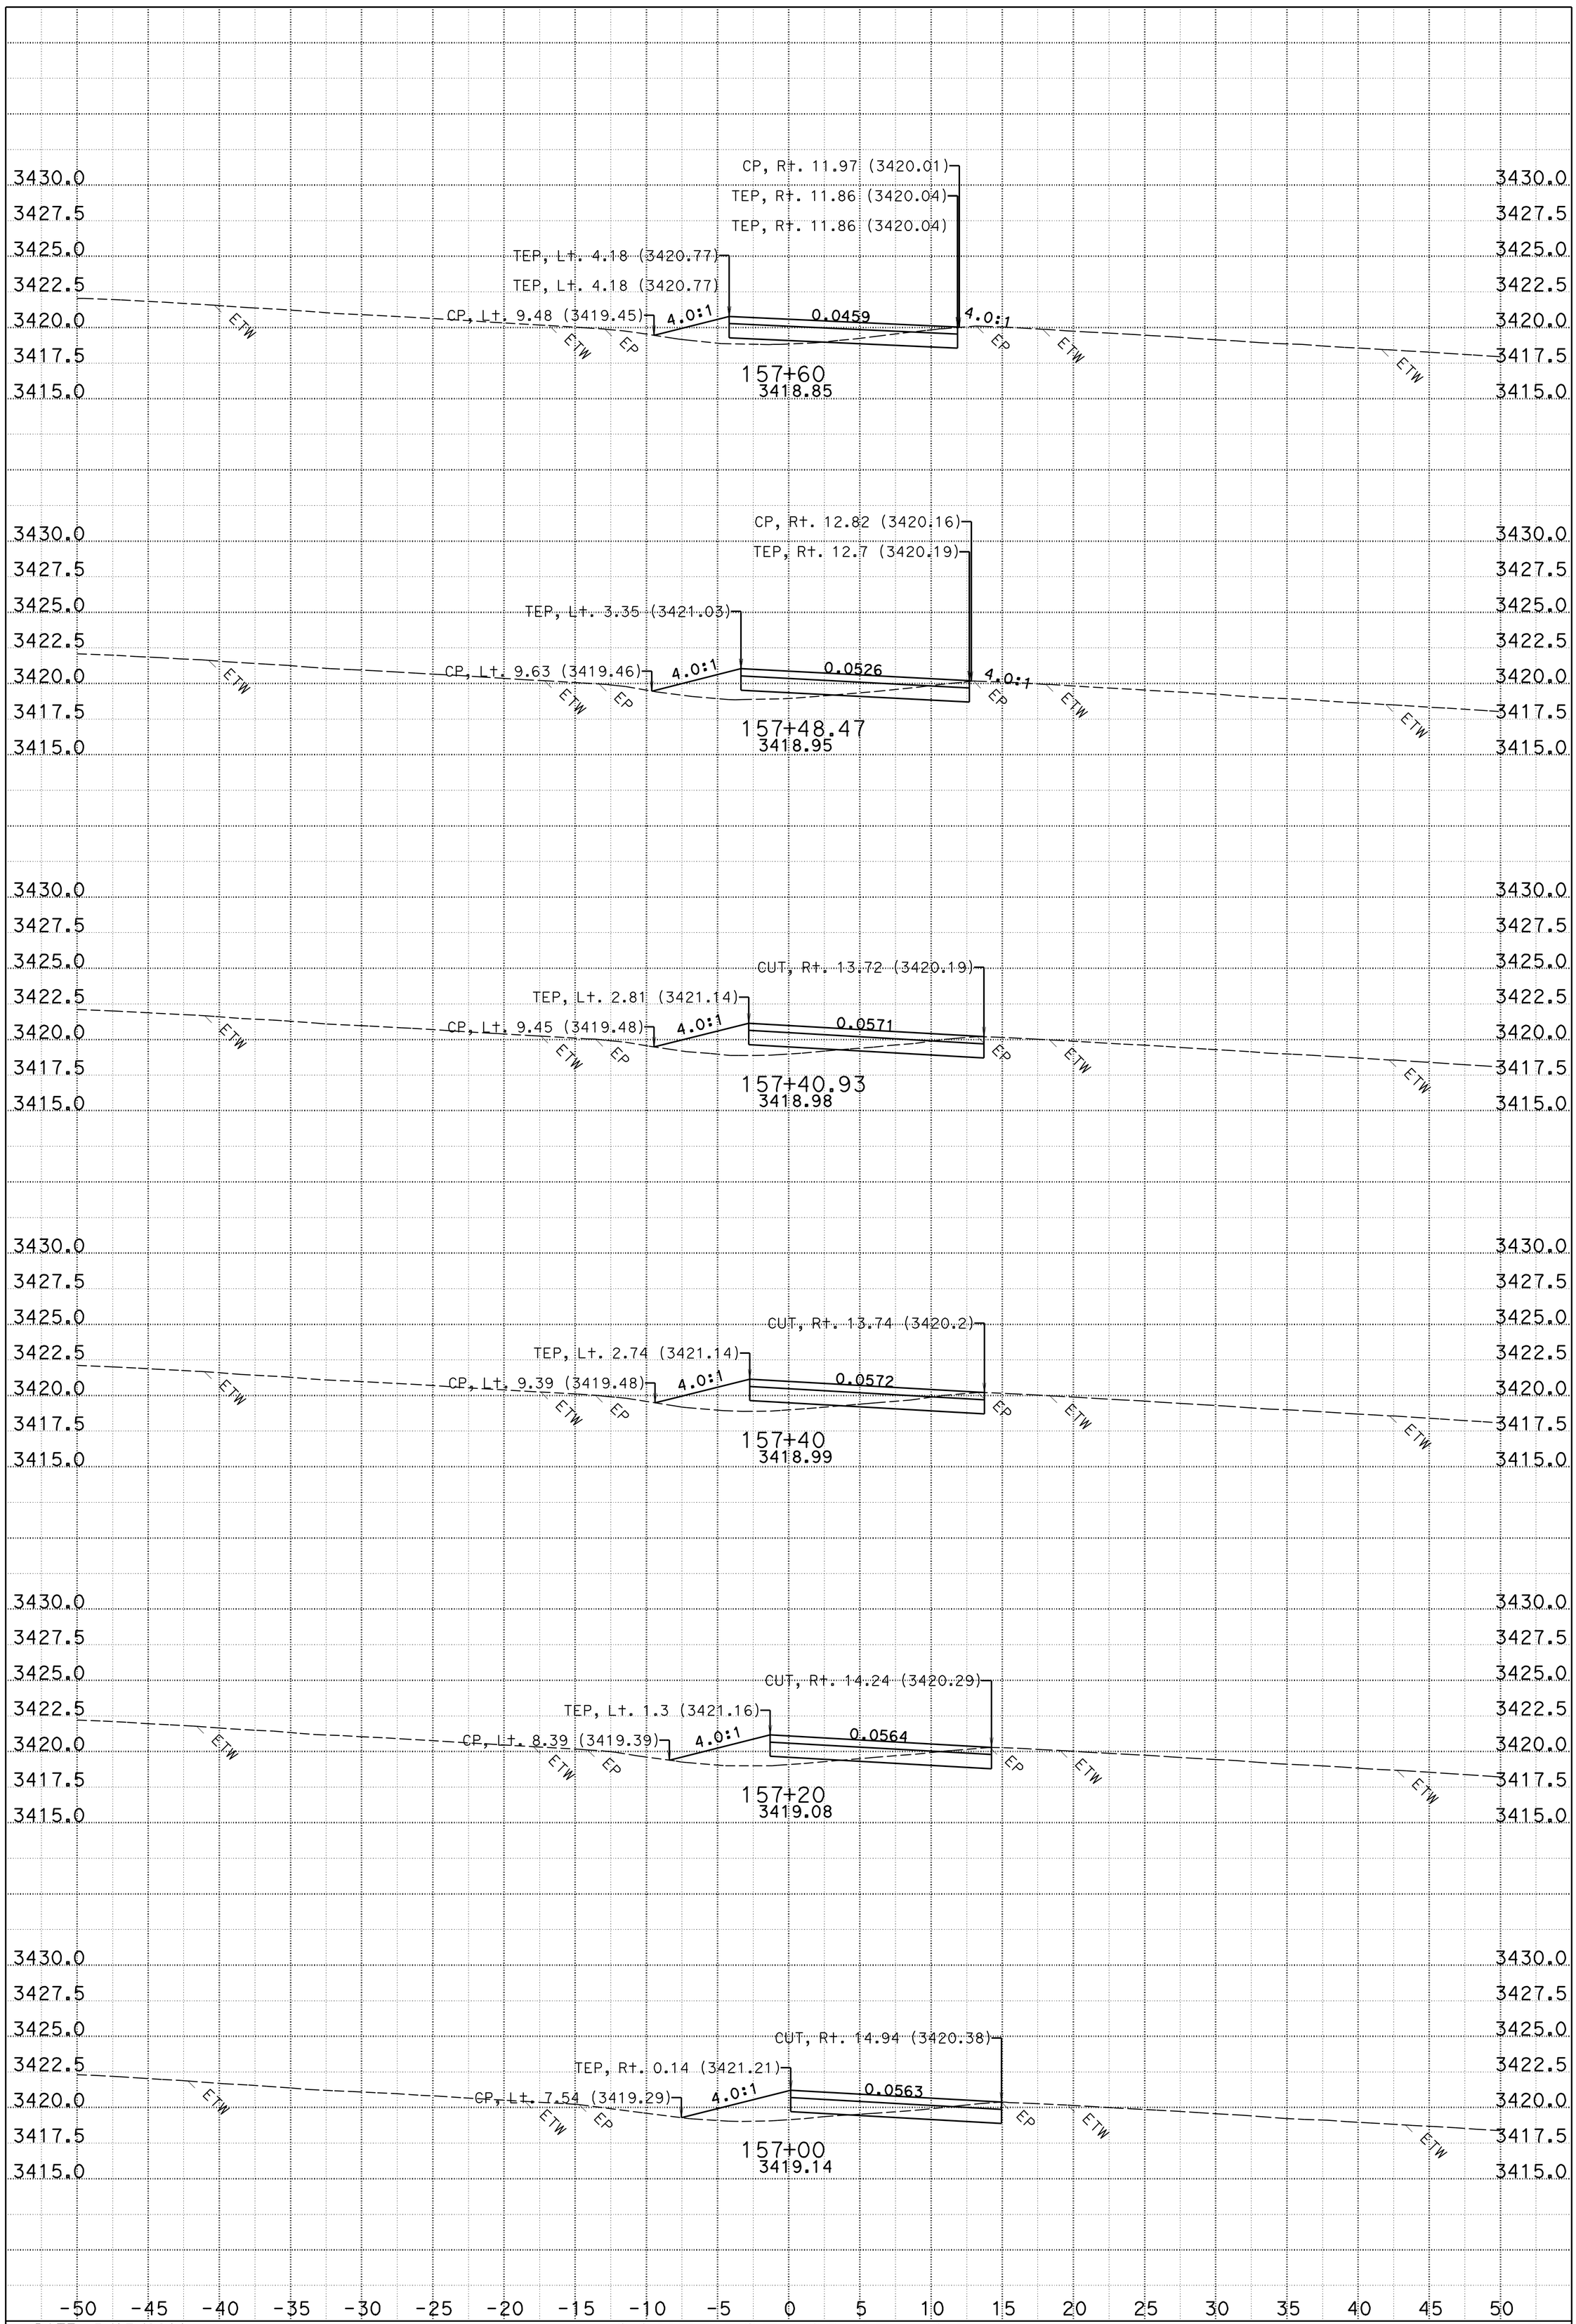

DATE: 5/17/2011
CREATED BY: A. W. Vivit
PROJECT ID: Weed 2R Rehab
SCALE: 1" = 5' Horiz.
1" = 5' Vert.

CONTRACT: 02-3E7504
DIST/CO/RTE/PM: 02/SIS/5/19-25.3

FOR EARTHWORK DEVELOPMENT ONLY
ALL DIMENSIONS ARE FEET

B1
CROSS SECTIONS
SOUTH NB TO SB

KC Project: A0929 File: D:\projects\weed\a0929\crossover20\fg_crossover20a.ear

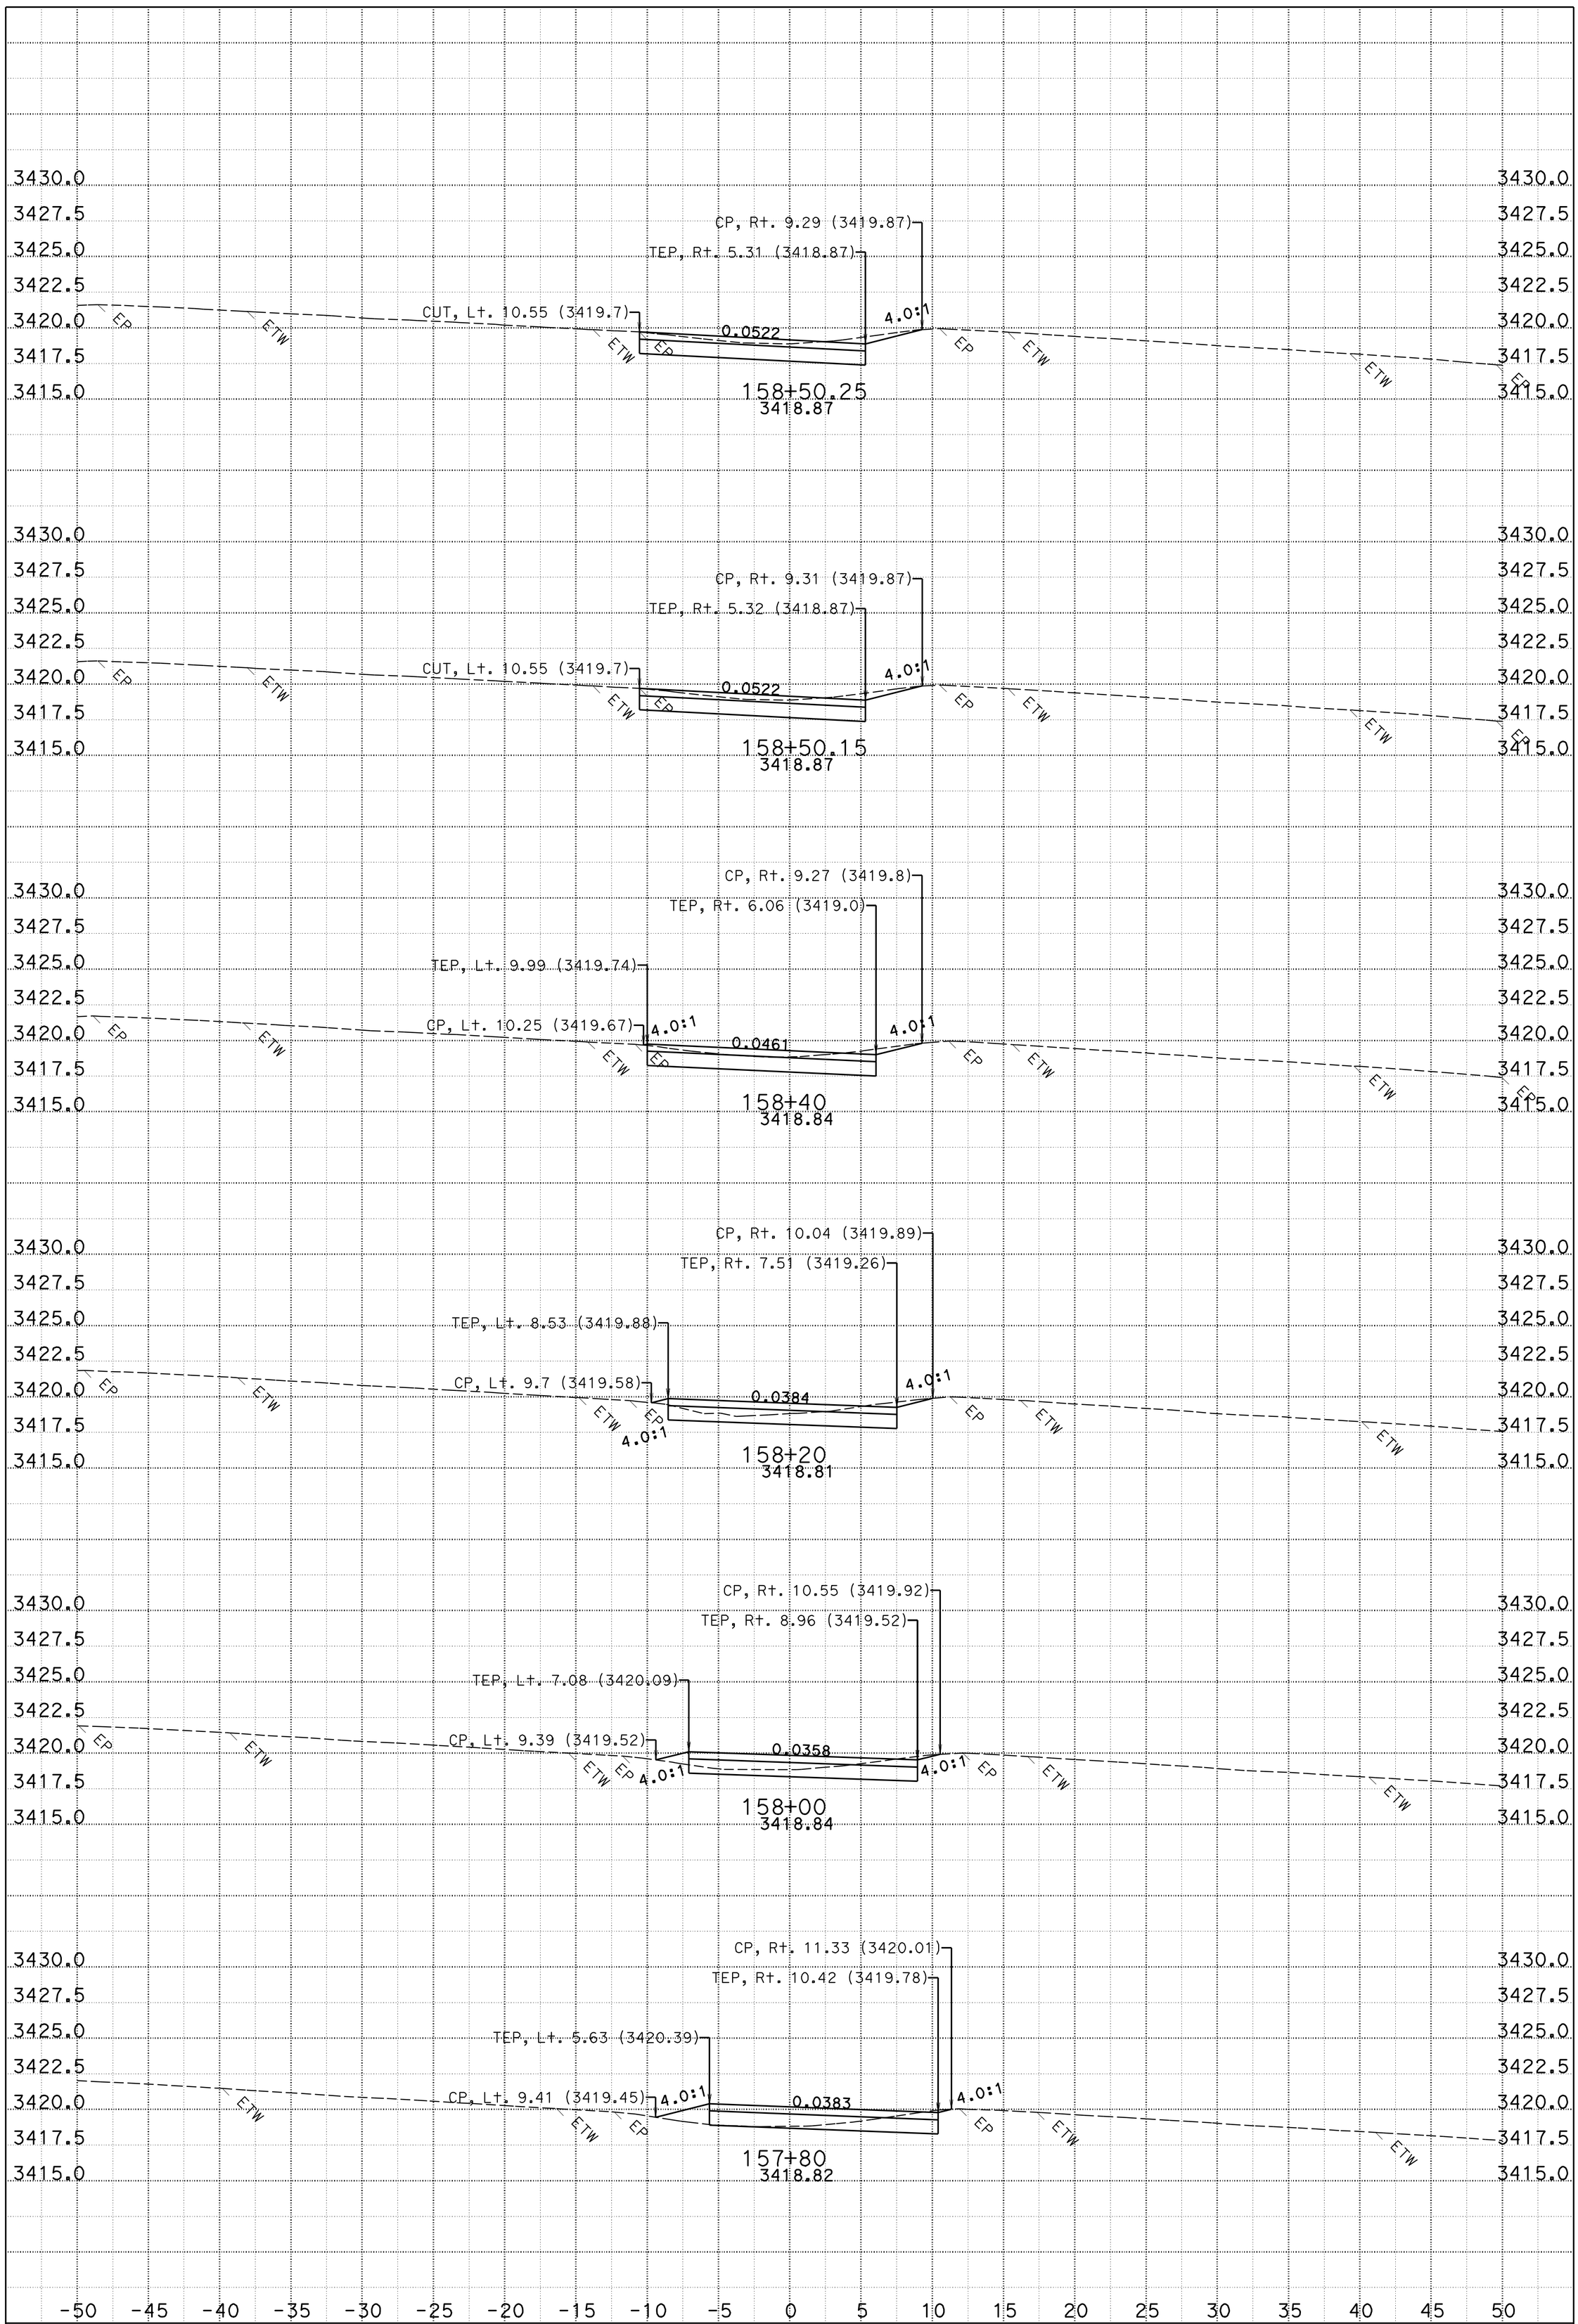

DATE: 5/17/2011
CREATED BY: A. W. Vivit
PROJECT ID: Weed 2R Rehab
SCALE: 1" = 5' Horiz.
1" = 5' Vert.

CONTRACT: 02-3E7504
DIST/CO/RTE/PM: 02/SIS/5/19-25.3

FOR EARTHWORK DEVELOPMENT ONLY
ALL DIMENSIONS ARE FEET

B1
CROSS SECTIONS
SOUTH NB TO SB

KC Project: A0929 File: D:\projects\weed\a0929\crossover20\fg_crossover20a.ear

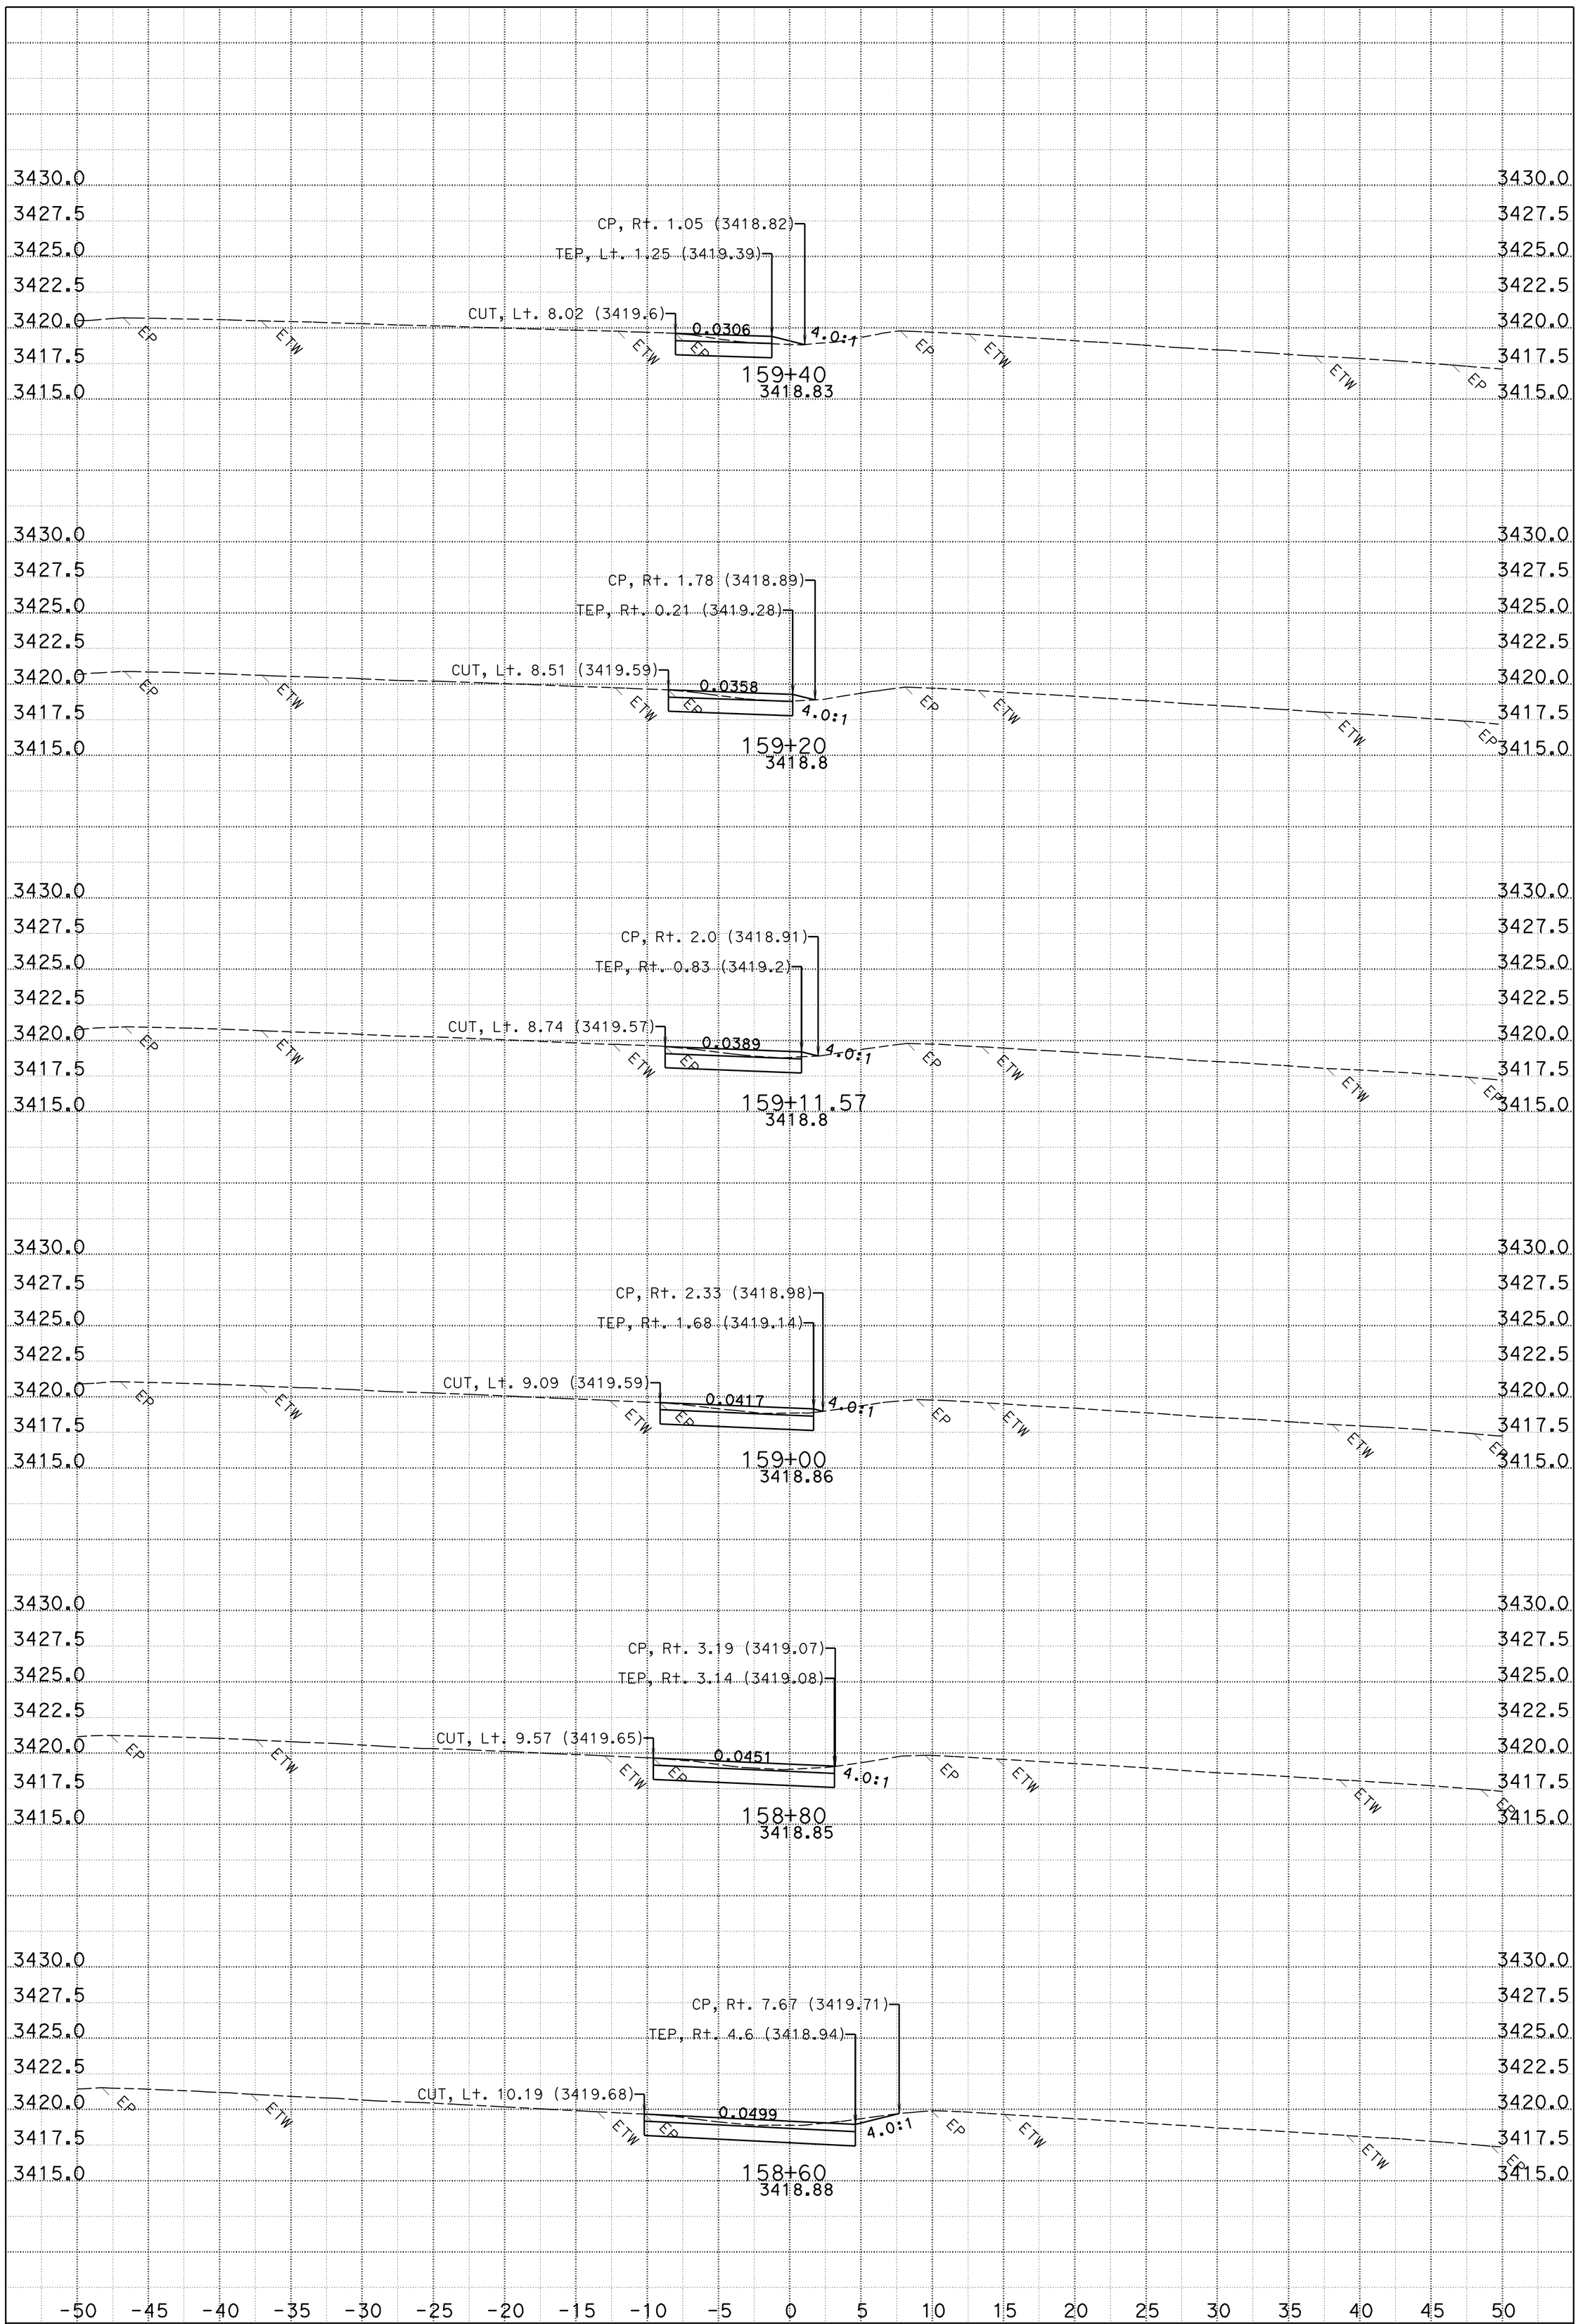

DATE: 5/17/2011
CREATED BY: A. W. Vivit
PROJECT ID: Weed 2R Rehab
SCALE: 1" = 5' Horiz.
1" = 5' Vert.

CONTRACT: 02-3E7504
DIST/CO/RTE/PM: 02/SIS/5/19-25.3

FOR EARTHWORK DEVELOPMENT ONLY
ALL DIMENSIONS ARE FEET

B1
CROSS SECTIONS
SOUTH NB TO SB

KC Project: A0929 File: D:\projects\weed\a0929\crossover20\fg_crossover20a.ear

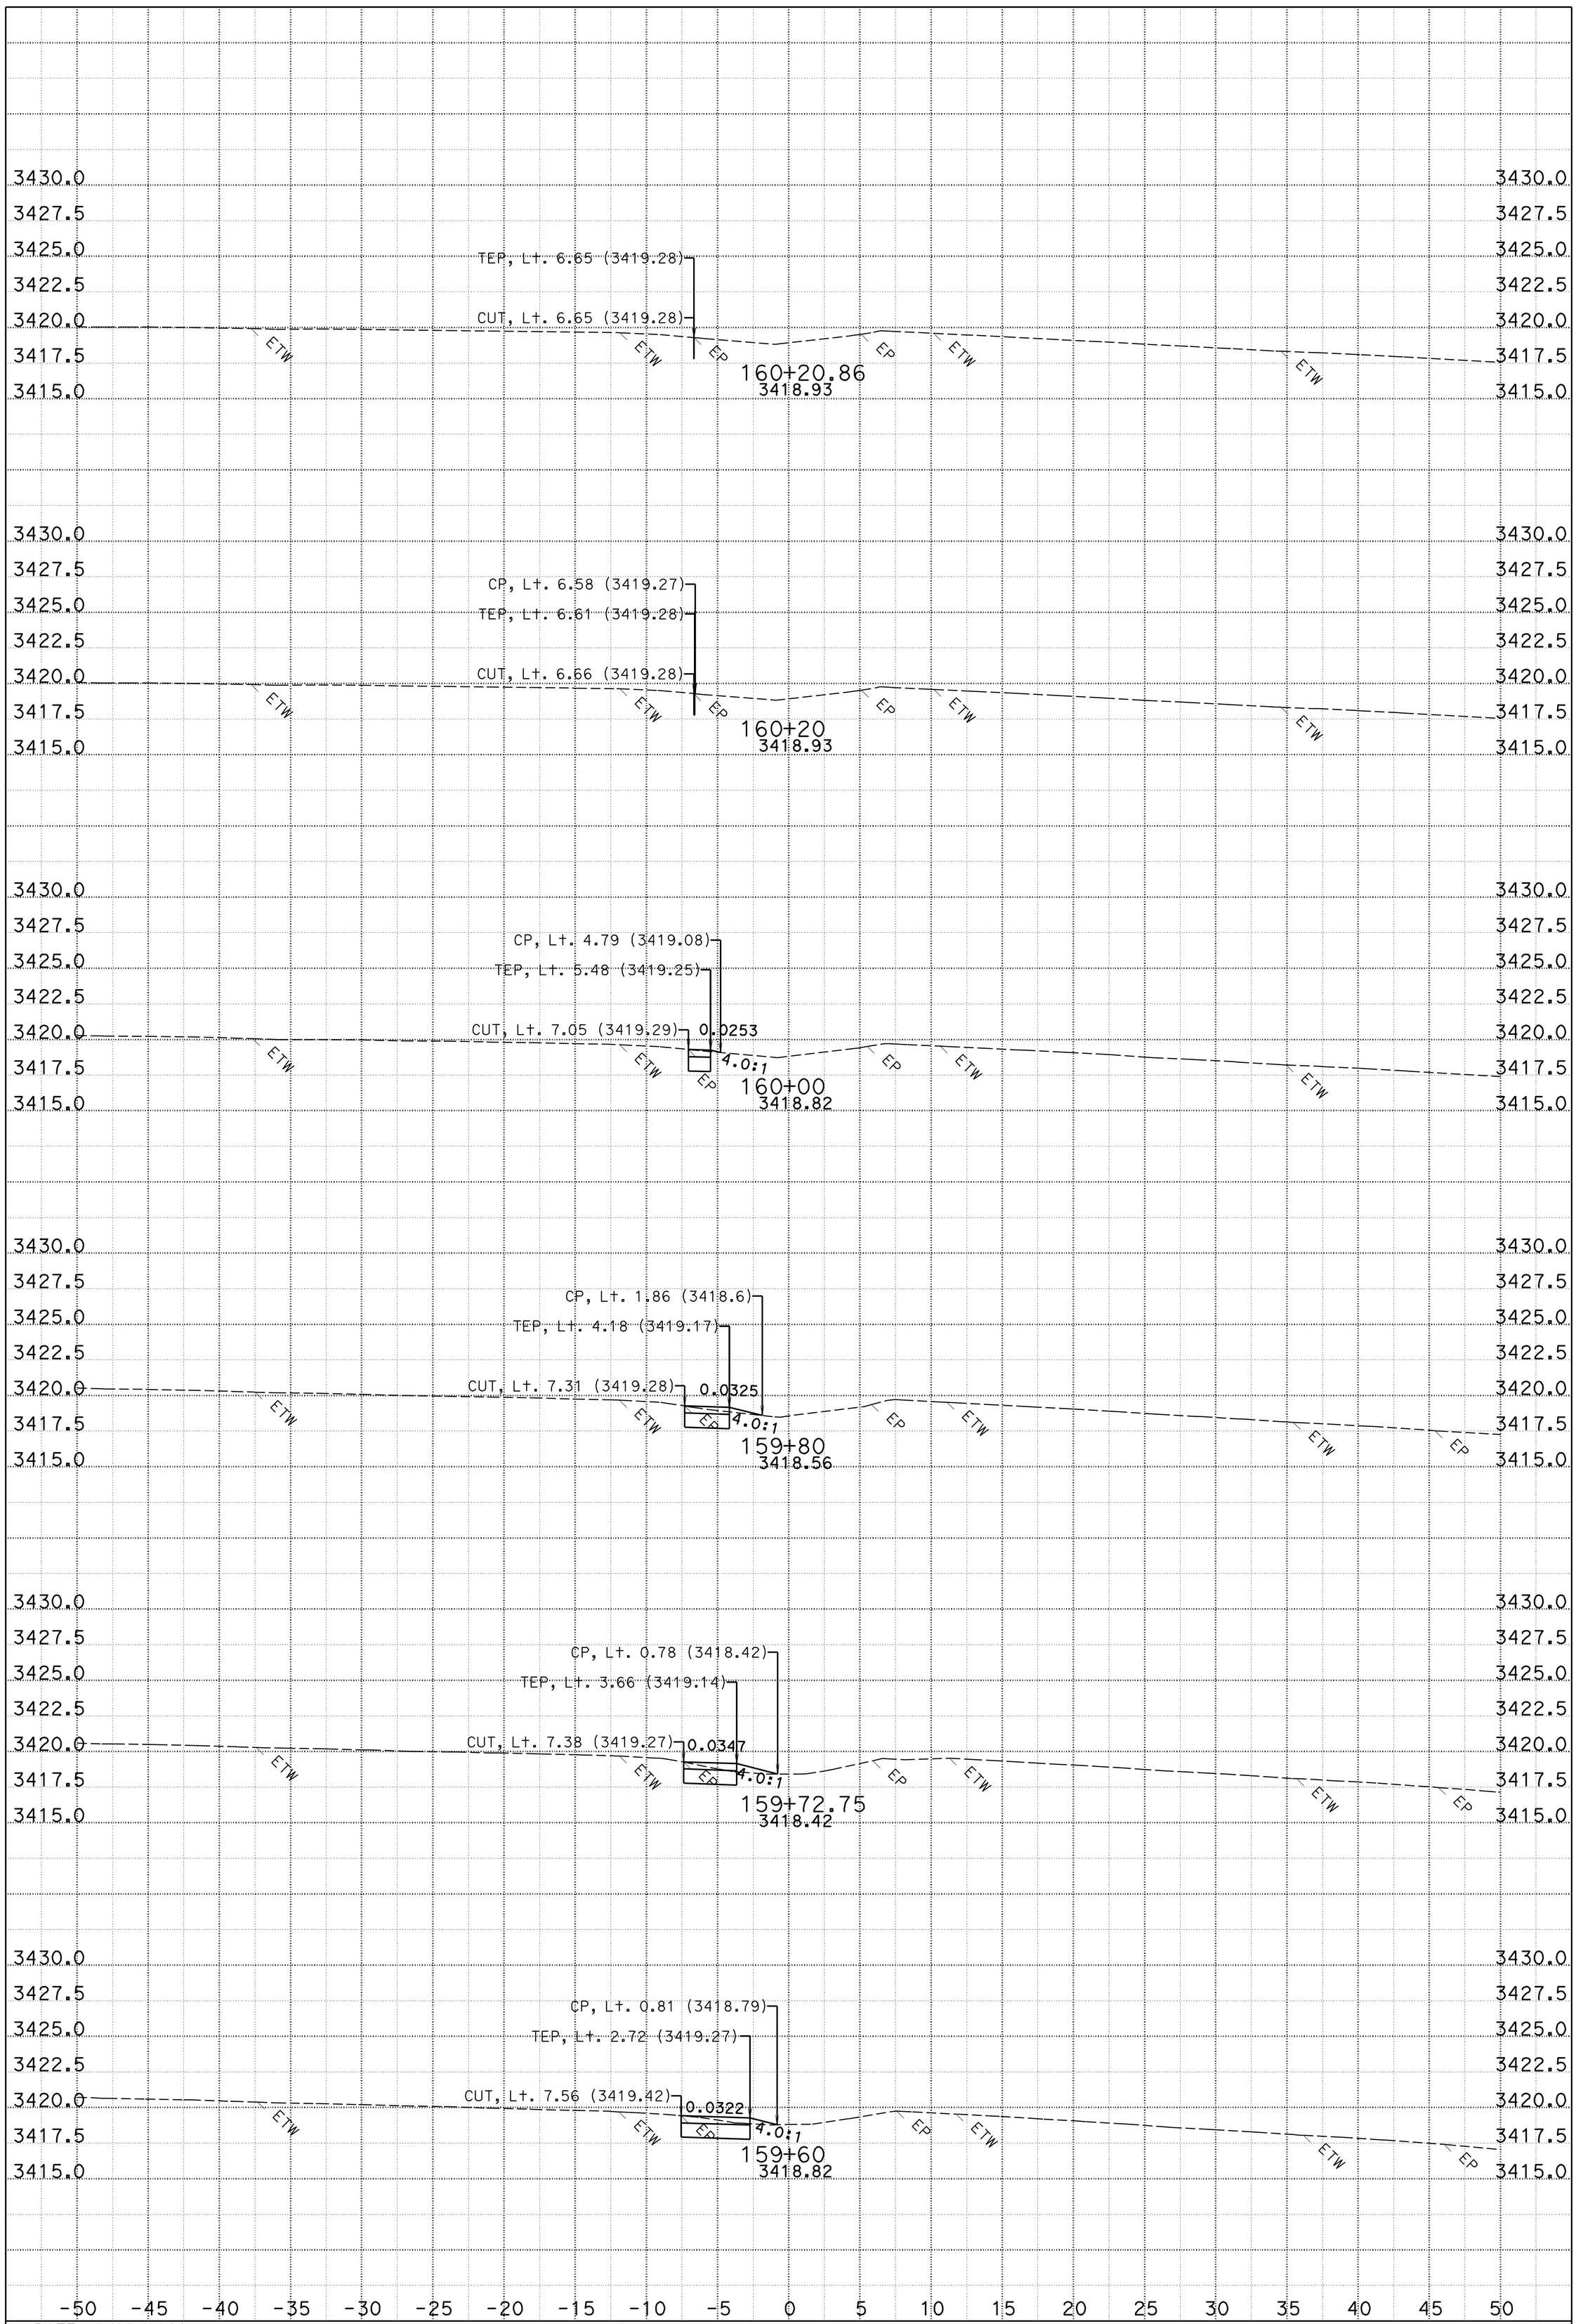

DATE: 5/17/2011
CREATED BY: A. W. Vivit
PROJECT ID: Weed 2R Rehab
SCALE: 1" = 5' Horiz.
1" = 5' Vert.

CONTRACT: 02-3E7504
DIST/CO/RTE/PM: 02/SIS/5/19-25.3

FOR EARTHWORK DEVELOPMENT ONLY
ALL DIMENSIONS ARE FEET

B1
CROSS SECTIONS
SOUTH NB TO SB

KC Project: A0929 File: D:\projects\weed\a0929\crossover20\fg_crossover20a.ear

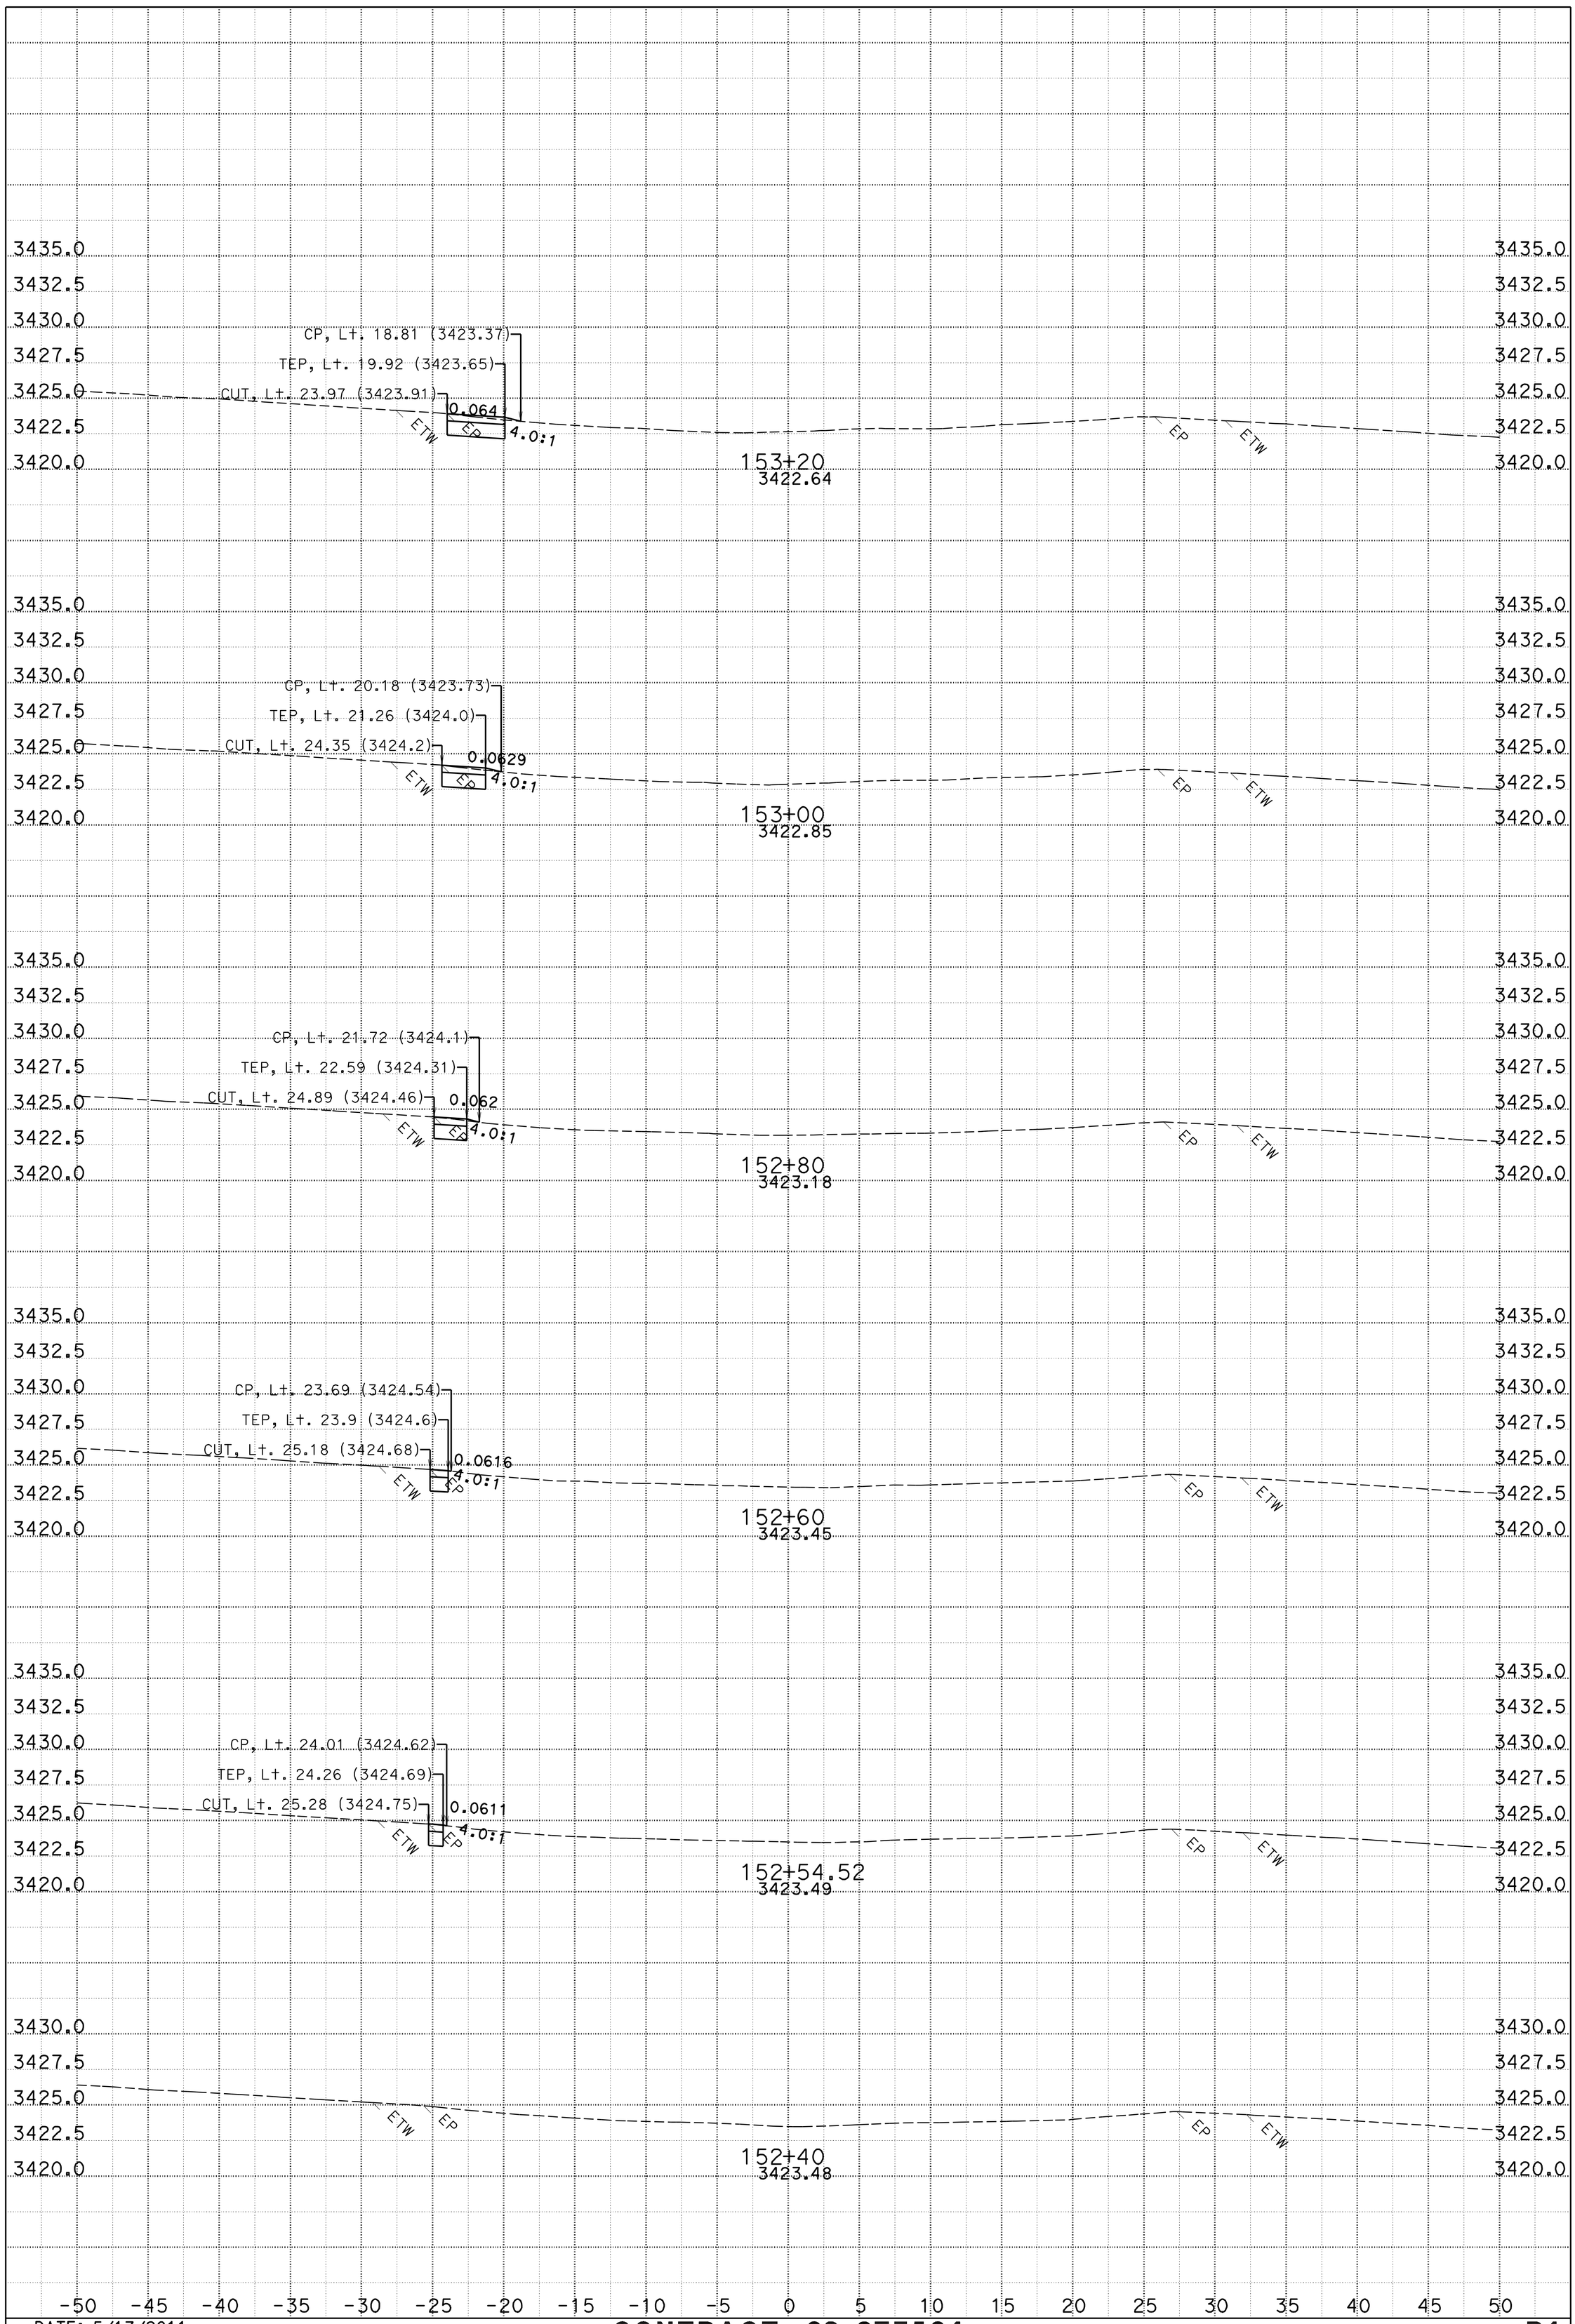

DATE: 5/17/2011
CREATED BY: A. Vivit
PROJECT ID: Weed 2R Rehab
SCALE: 1" = 5' Horiz.
1" = 5' Vert.
LEGEND: TEP=THP

CONTRACT: 02-3E7504
DIST/CO/RTE/PM: 02/SIS/5/19-25.3

FOR EARTHWORK DEVELOPMENT ONLY
ALL DIMENSIONS ARE FEET

B1
CROSS SECTIONS
SOUTH SB TO NB
SHEET 1 OF 8

KC Project: A0929 File: D:\projects\weed\a0929\crossover20\fg_crossover20b.ear

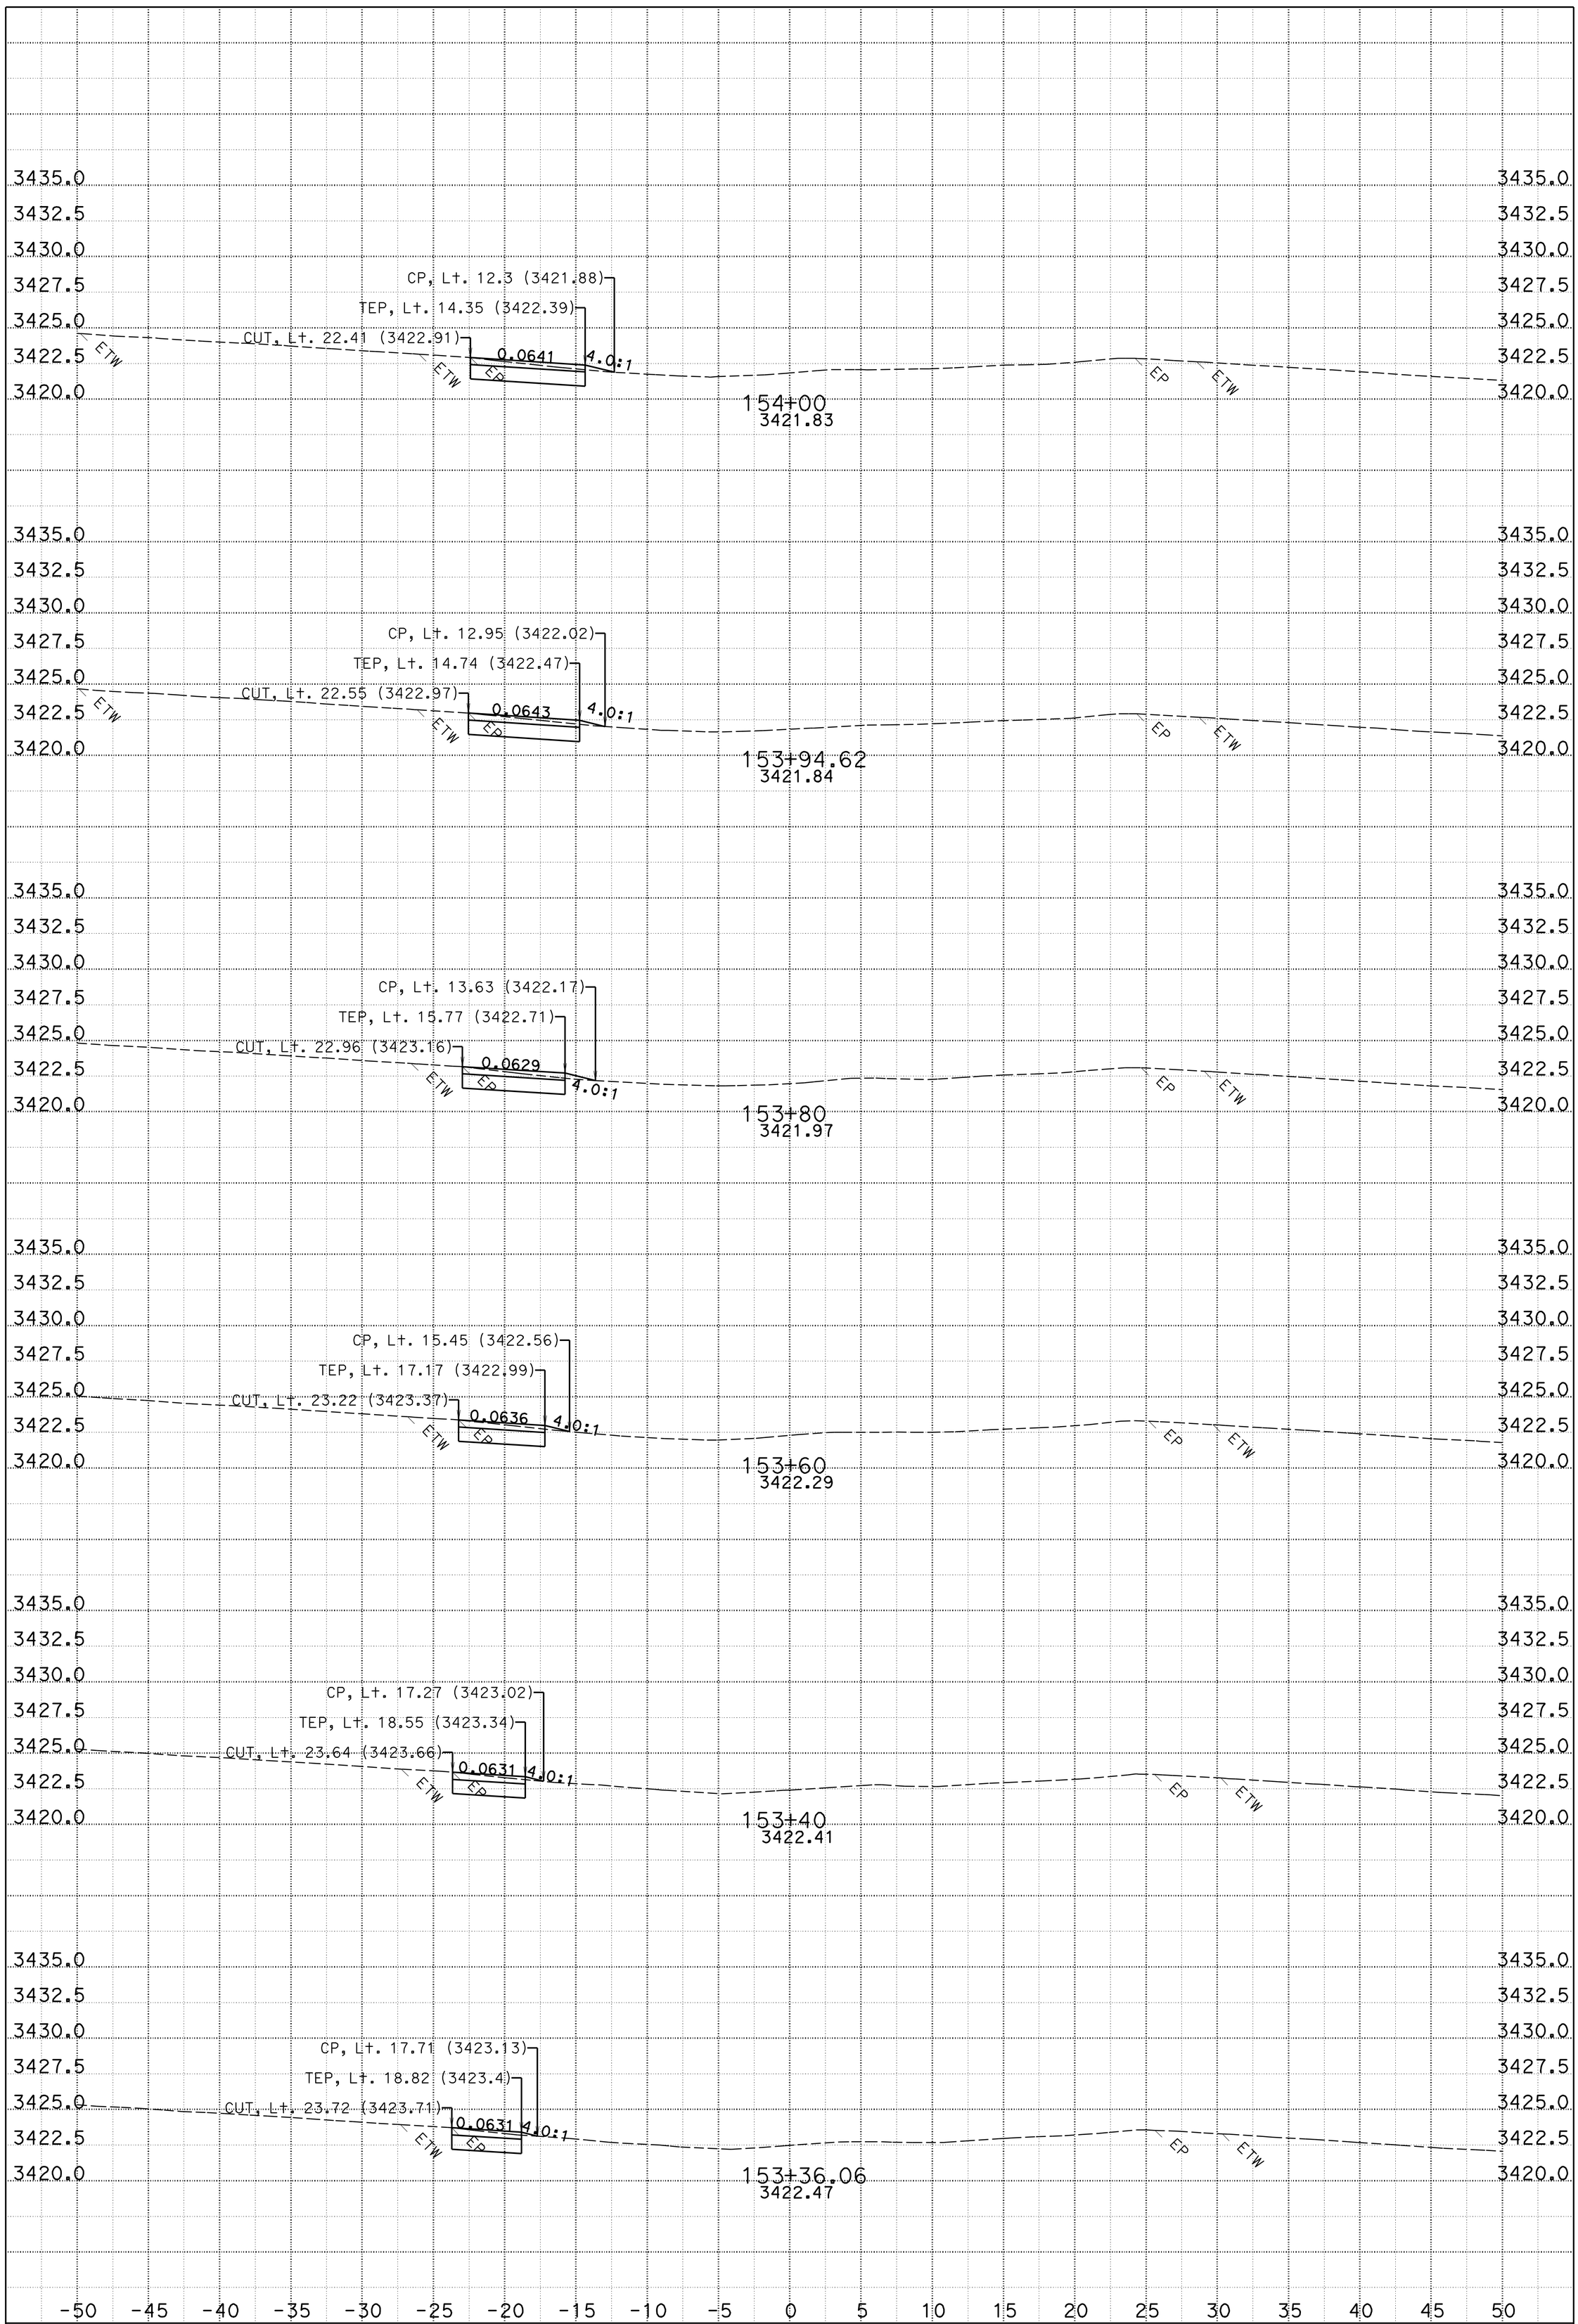

DATE: 5/17/2011
CREATED BY: A. W. Vivit
PROJECT ID: Weed 2R Rehab
SCALE: 1" = 5' Horiz.
1" = 5' Vert.

CONTRACT: 02-3E7504
DIST/CO/RTE/PM: 02/SIS/5/19-25.3

FOR EARTHWORK DEVELOPMENT ONLY
ALL DIMENSIONS ARE FEET

B1
CROSS SECTIONS
SOUTH SB TO NB

KC Project: A0929 File: D:\projects\weed\a0929\crossover20\fg_crossover20b.ear

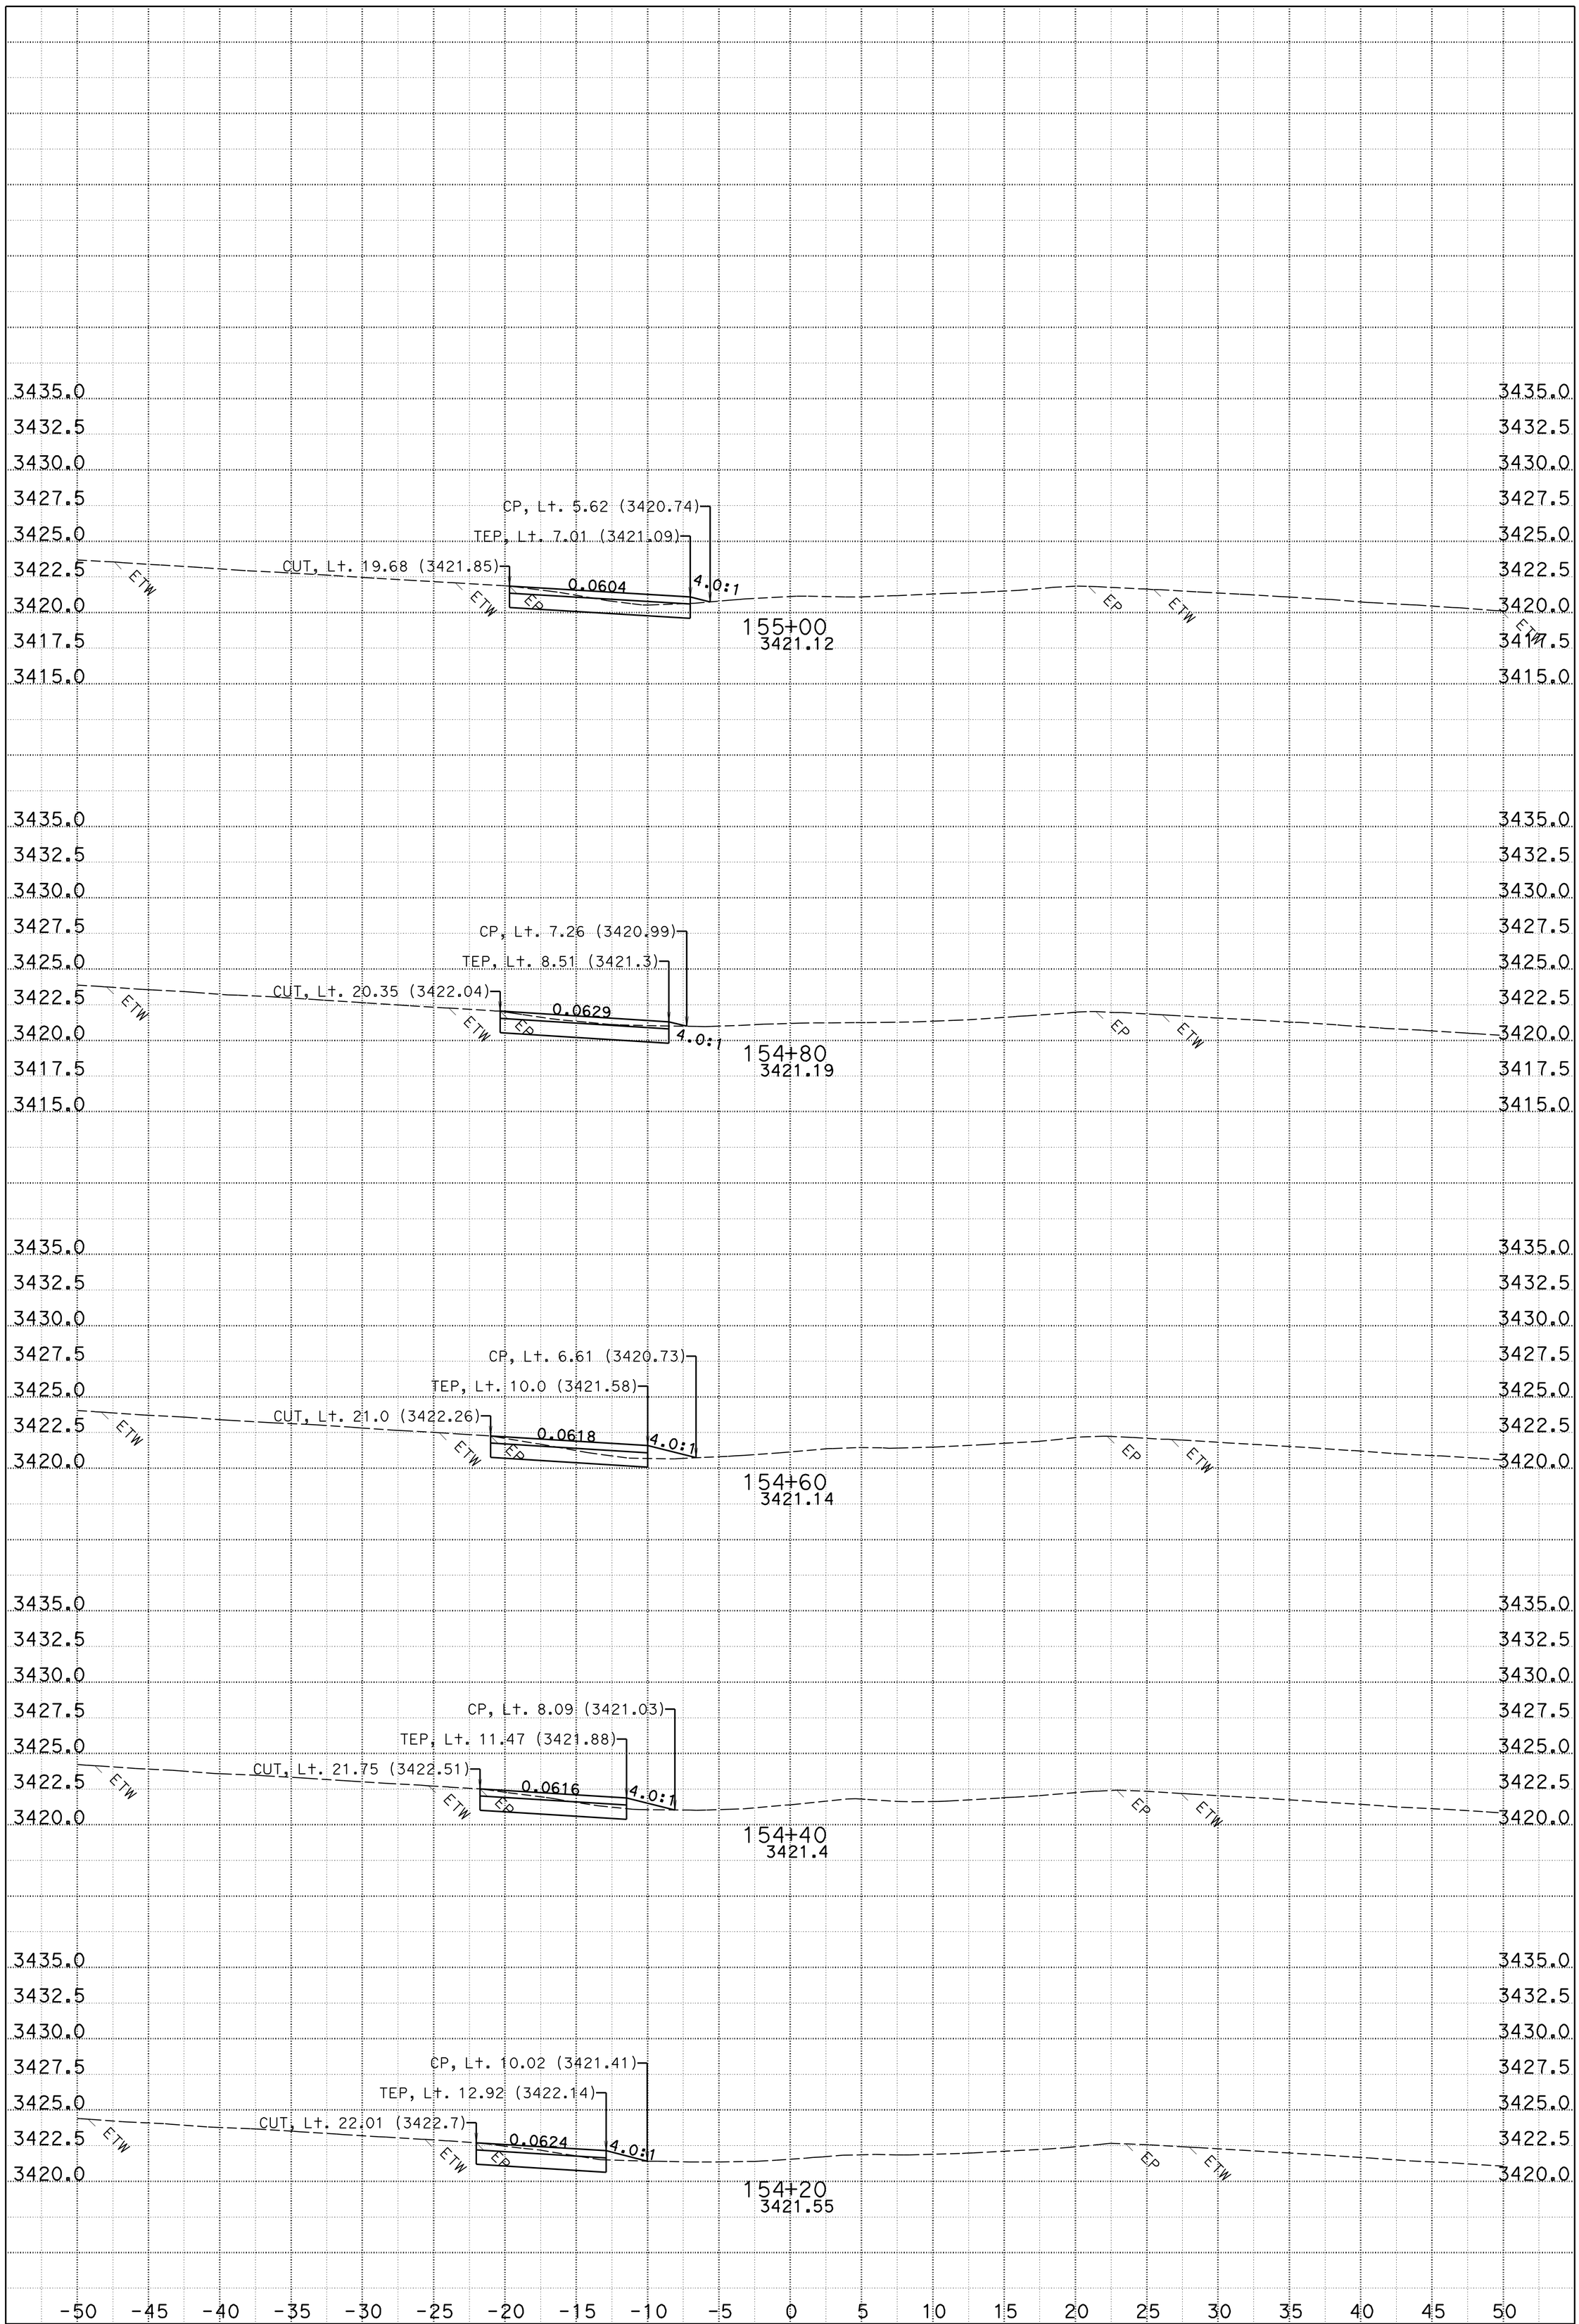

DATE: 5/17/2011
CREATED BY: A. W. Vivit
PROJECT ID: Weed 2R Rehab
SCALE: 1" = 5' Horiz.
1" = 5' Vert.

CONTRACT: 02-3E7504
DIST/CO/RTE/PM: 02/SIS/5/19-25.3

FOR EARTHWORK DEVELOPMENT ONLY
ALL DIMENSIONS ARE FEET

B1
CROSS SECTIONS
SOUTH SB TO NB

KC Project: A0929 File: D:\projects\weed\a0929\crossover20\fg_crossover20b.ear

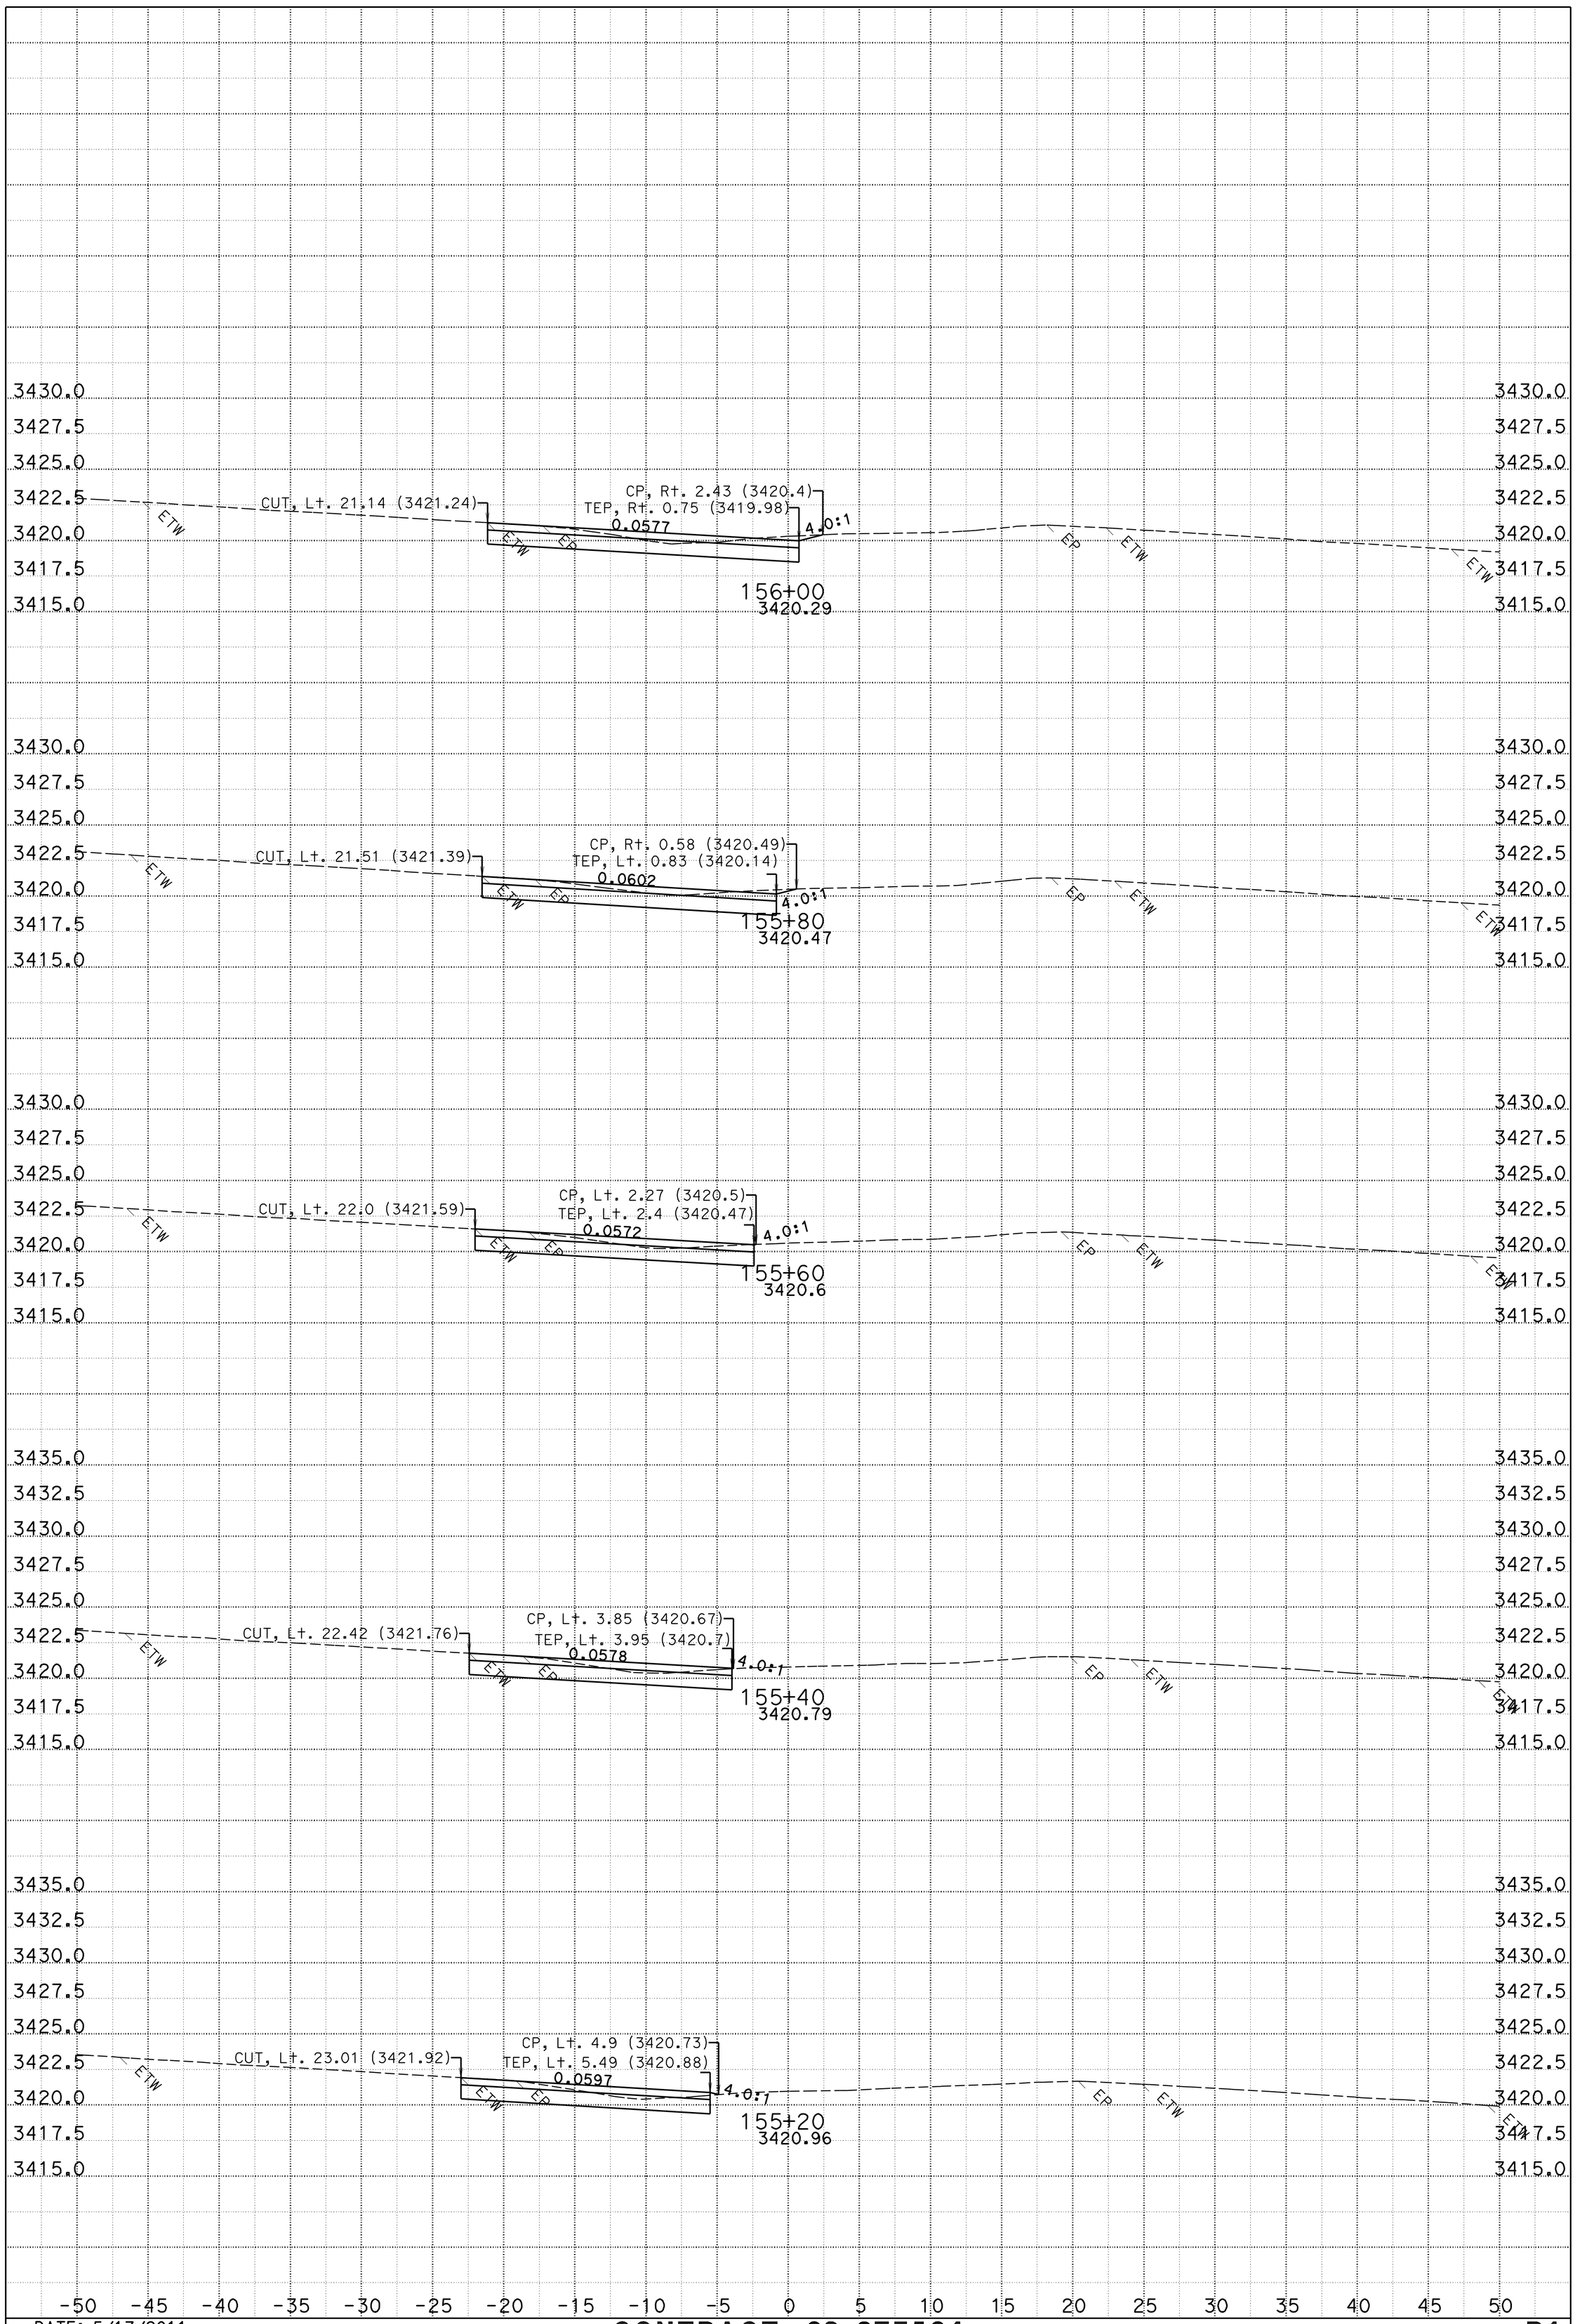

DATE: 5/17/2011
CREATED BY: A. W. Vivit
PROJECT ID: Weed 2R Rehab
SCALE: 1" = 5' Horiz.
1" = 5' Vert.

CONTRACT: 02-3E7504
DIST/CO/RTE/PM: 02/SIS/5/19-25.3

FOR EARTHWORK DEVELOPMENT ONLY
ALL DIMENSIONS ARE FEET

B1
CROSS SECTIONS
SOUTH SB TO NB

KC Project: A0929 File: D:\projects\weed\a0929\crossover20\fg_crossover20b.ear

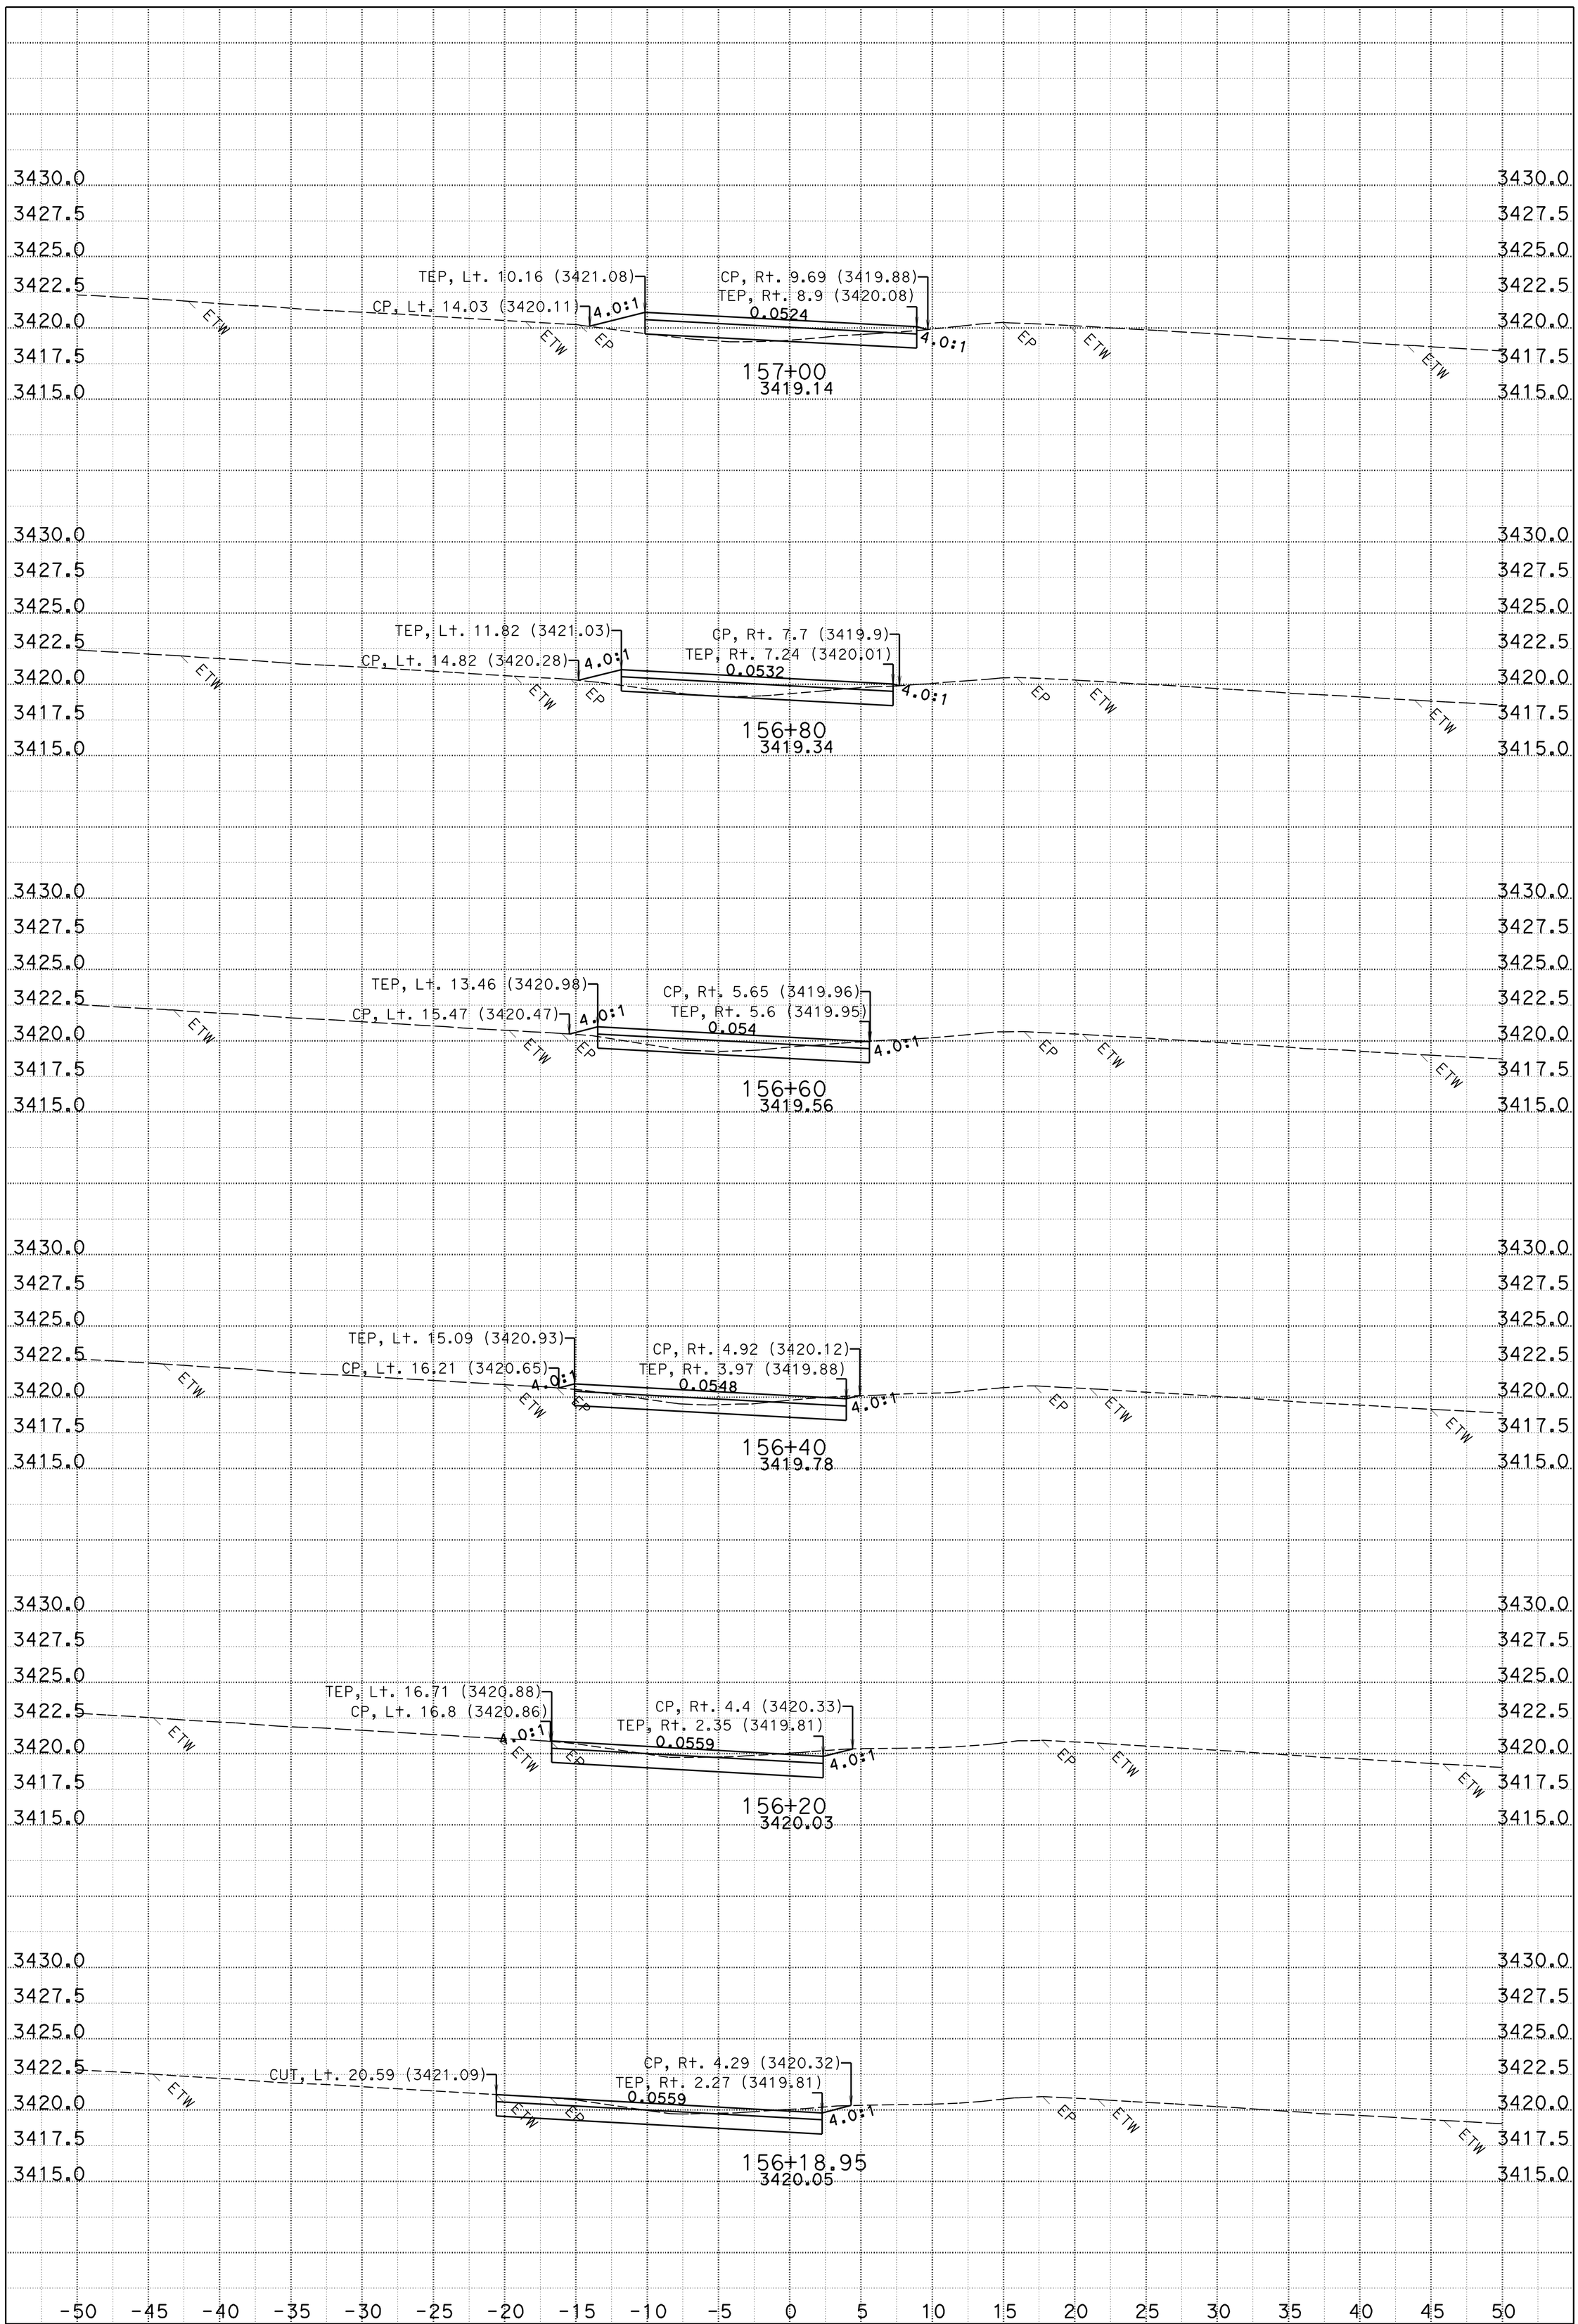

DATE: 5/17/2011
CREATED BY: A. W. Vivit
PROJECT ID: Weed 2R Rehab
SCALE: 1" = 5' Horiz.
1" = 5' Vert.

CONTRACT: 02-3E7504
DIST/CO/RTE/PM: 02/SIS/5/19-25.3

FOR EARTHWORK DEVELOPMENT ONLY
ALL DIMENSIONS ARE FEET

B1
CROSS SECTIONS
SOUTH SB TO NB

KC Project: A0929 File: D:\projects\weed\a0929\crossover20\fg_crossover20b.ear

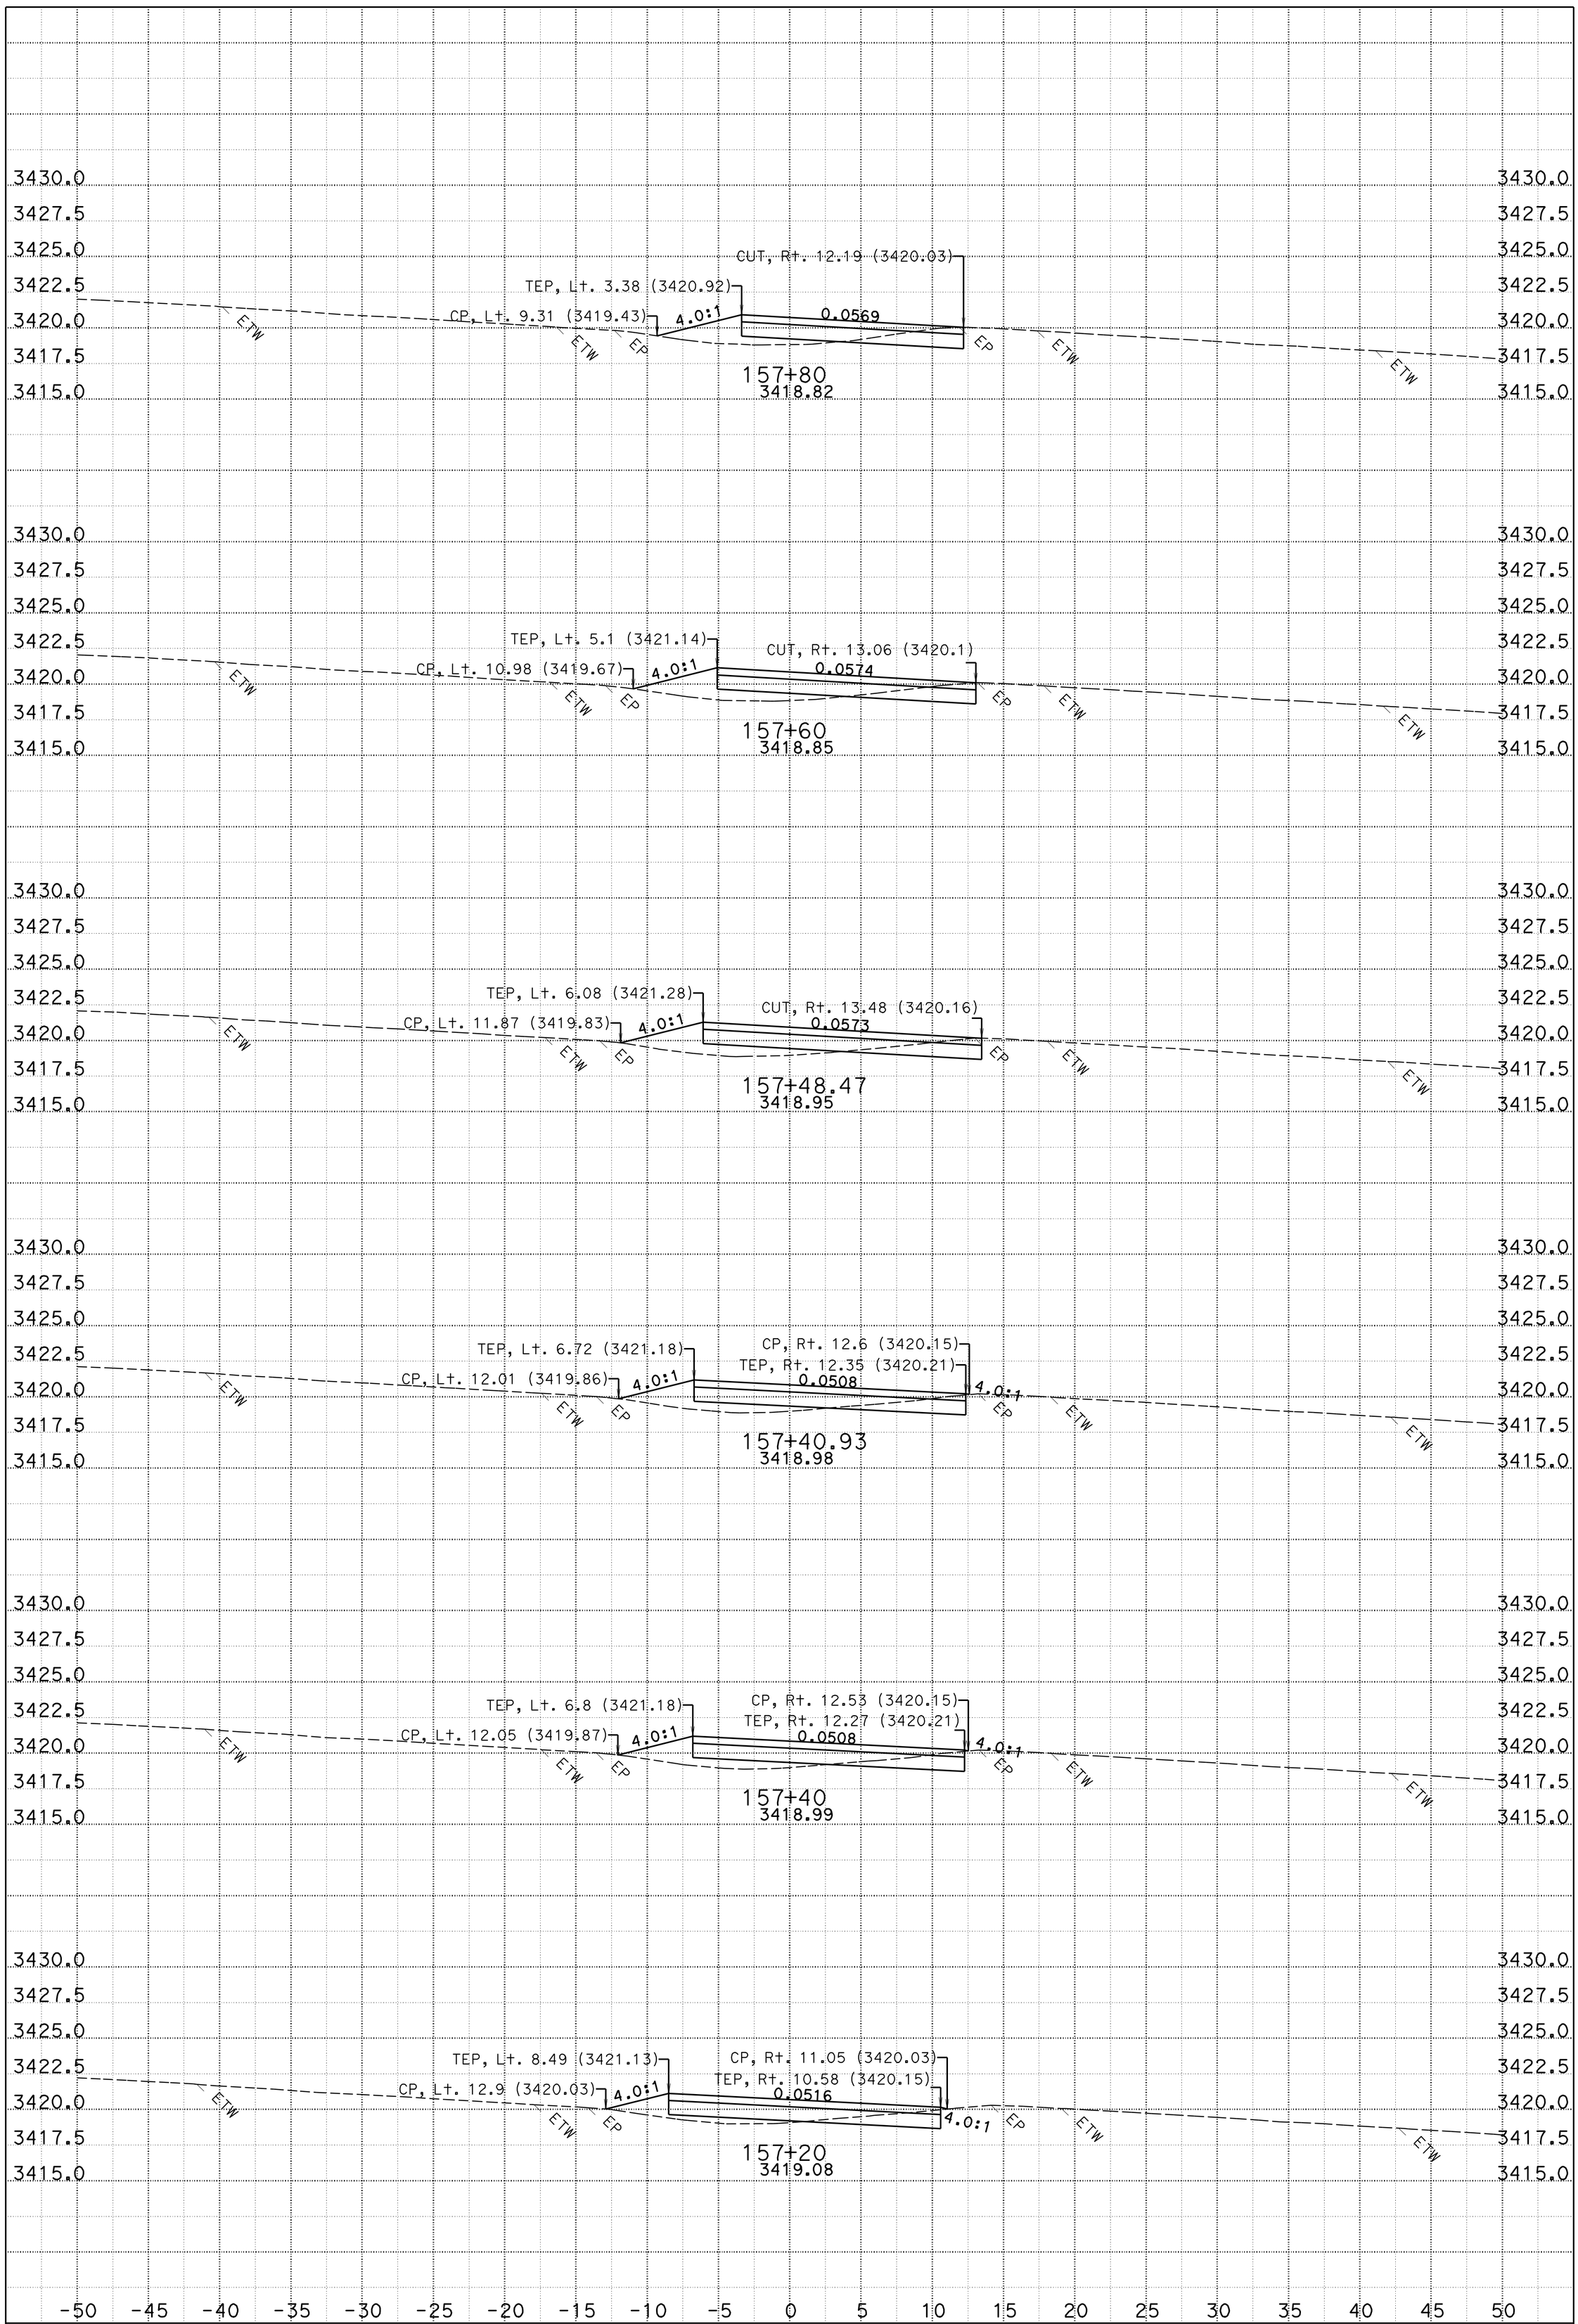

DATE: 5/17/2011
CREATED BY: A. W. Vivit
PROJECT ID: Weed 2R Rehab
SCALE: 1" = 5' Horiz.
1" = 5' Vert.

CONTRACT: 02-3E7504
DIST/CO/RTE/PM: 02/SIS/5/19-25.3

FOR EARTHWORK DEVELOPMENT ONLY
ALL DIMENSIONS ARE FEET

B1
CROSS SECTIONS
SOUTH SB TO NB

SHEET 6 OF 8

KC Project: A0929 File: D:\projects\weed\a0929\crossover20\fg_crossover20b.ear

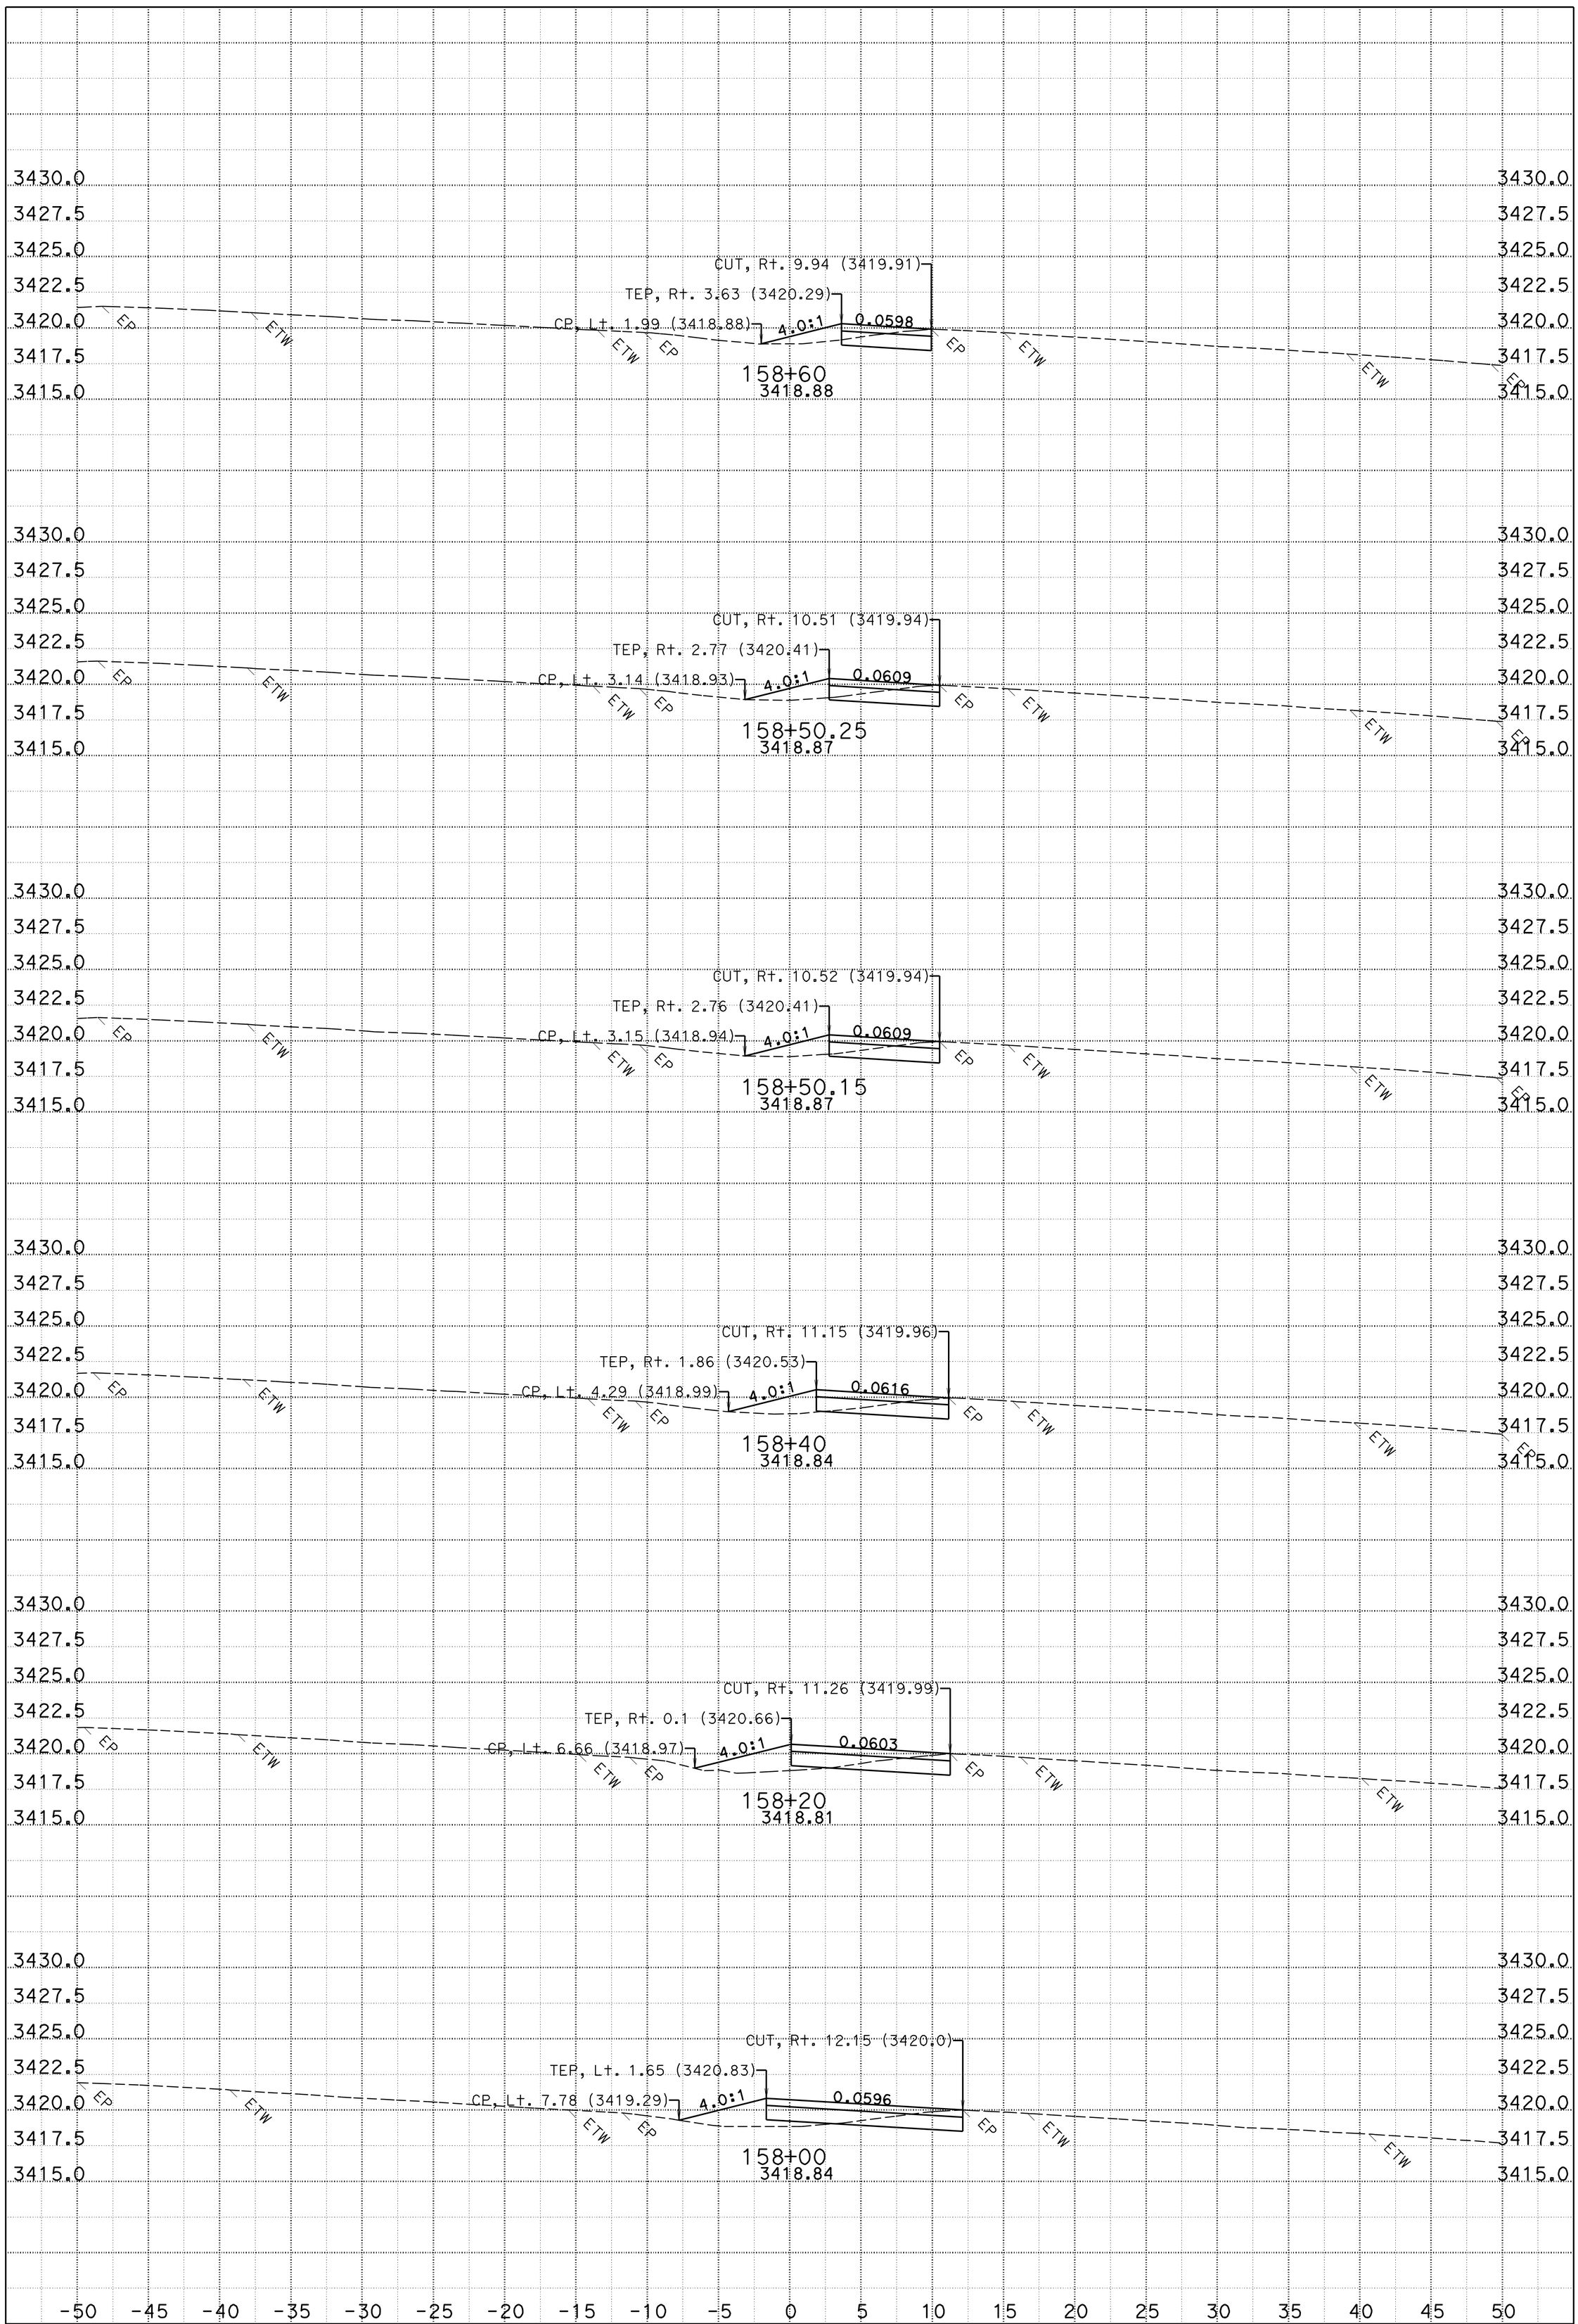

DATE: 5/17/2011
CREATED BY: A. W. Vivit
PROJECT ID: Weed 2R Rehab
SCALE: 1" = 5' Horiz.
1" = 5' Vert.

CONTRACT: 02-3E7504
DIST/CO/RTE/PM: 02/SIS/5/19-25.3

FOR EARTHWORK DEVELOPMENT ONLY
ALL DIMENSIONS ARE FEET

B1
CROSS SECTIONS
SOUTH SB TO NB

KC Project: A0929 File: D:\projects\weed\a0929\crossover20\fg_crossover20b.ear

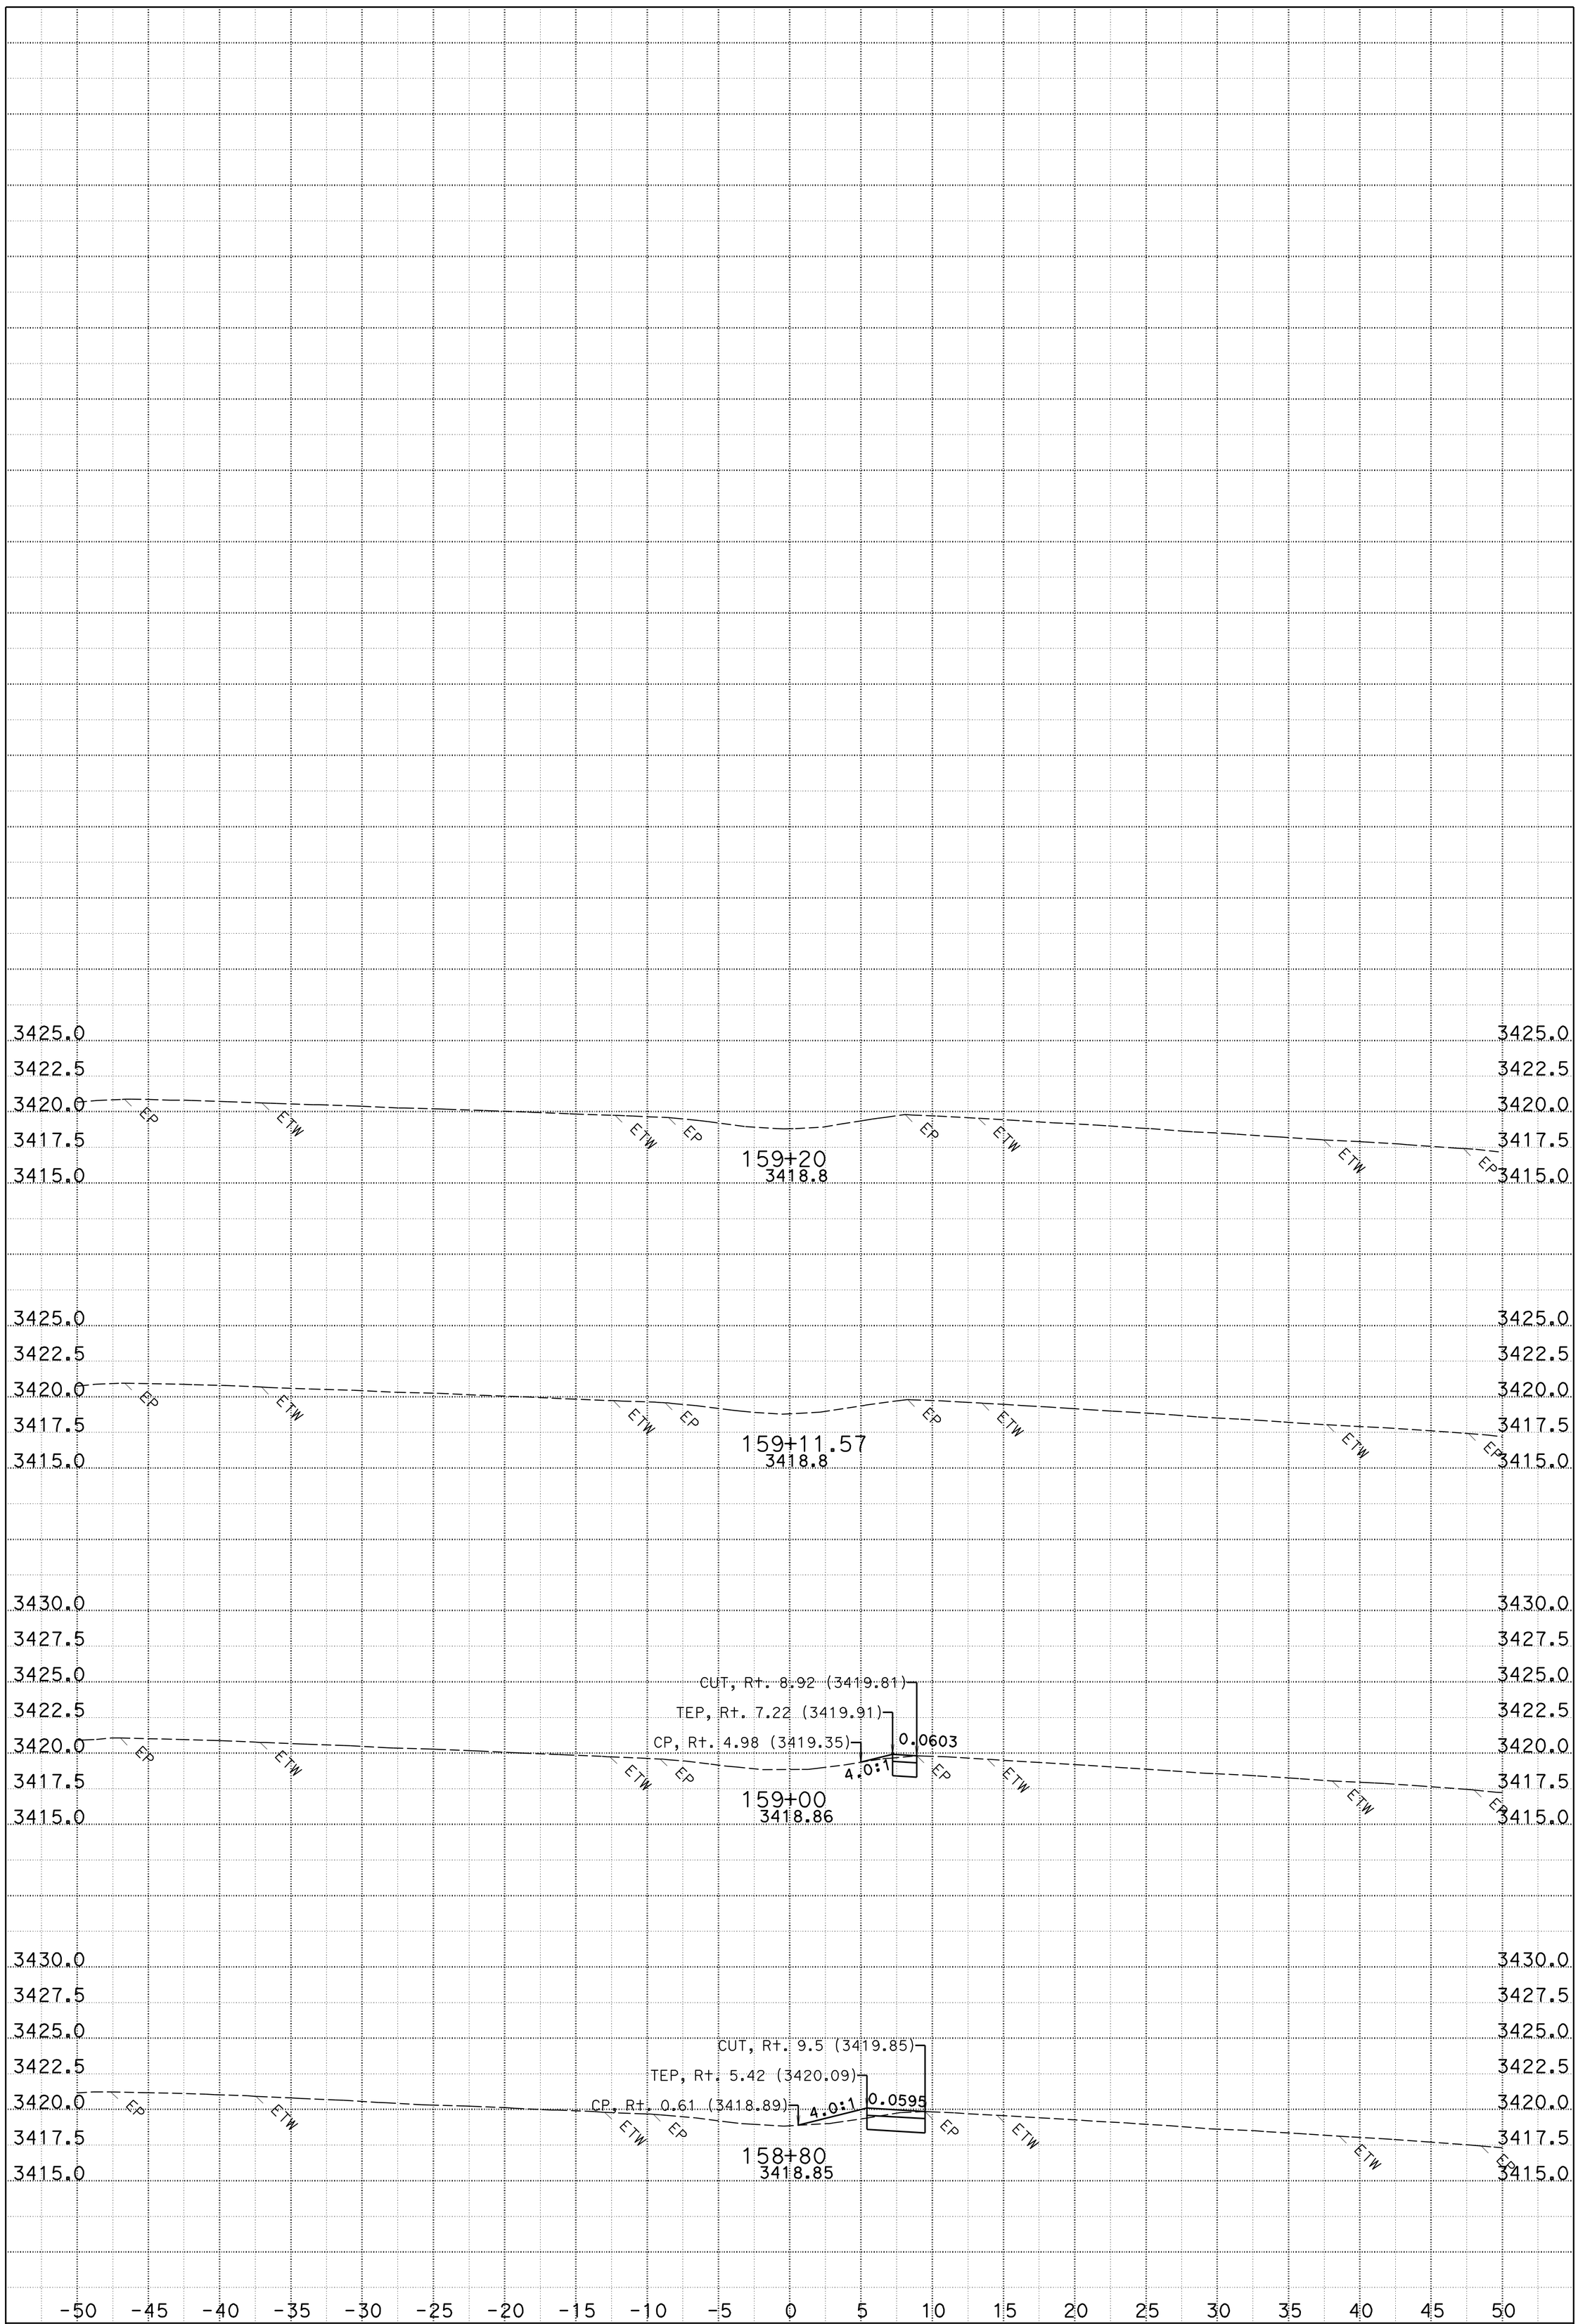

DATE: 5/17/2011
CREATED BY: A. W. Vivit
PROJECT ID: Weed 2R Rehab
SCALE: 1" = 5' Horiz.
1" = 5' Vert.

CONTRACT: 02-3E7504
DIST/CO/RTE/PM: 02/SIS/5/19-25.3

FOR EARTHWORK DEVELOPMENT ONLY
ALL DIMENSIONS ARE FEET

B1
CROSS SECTIONS
SOUTH SB TO NB

SHEET 8 OF 8

KC Project: A0929 File: D:\projects\weed\a0929\crossover20\fg_crossover20b.ear

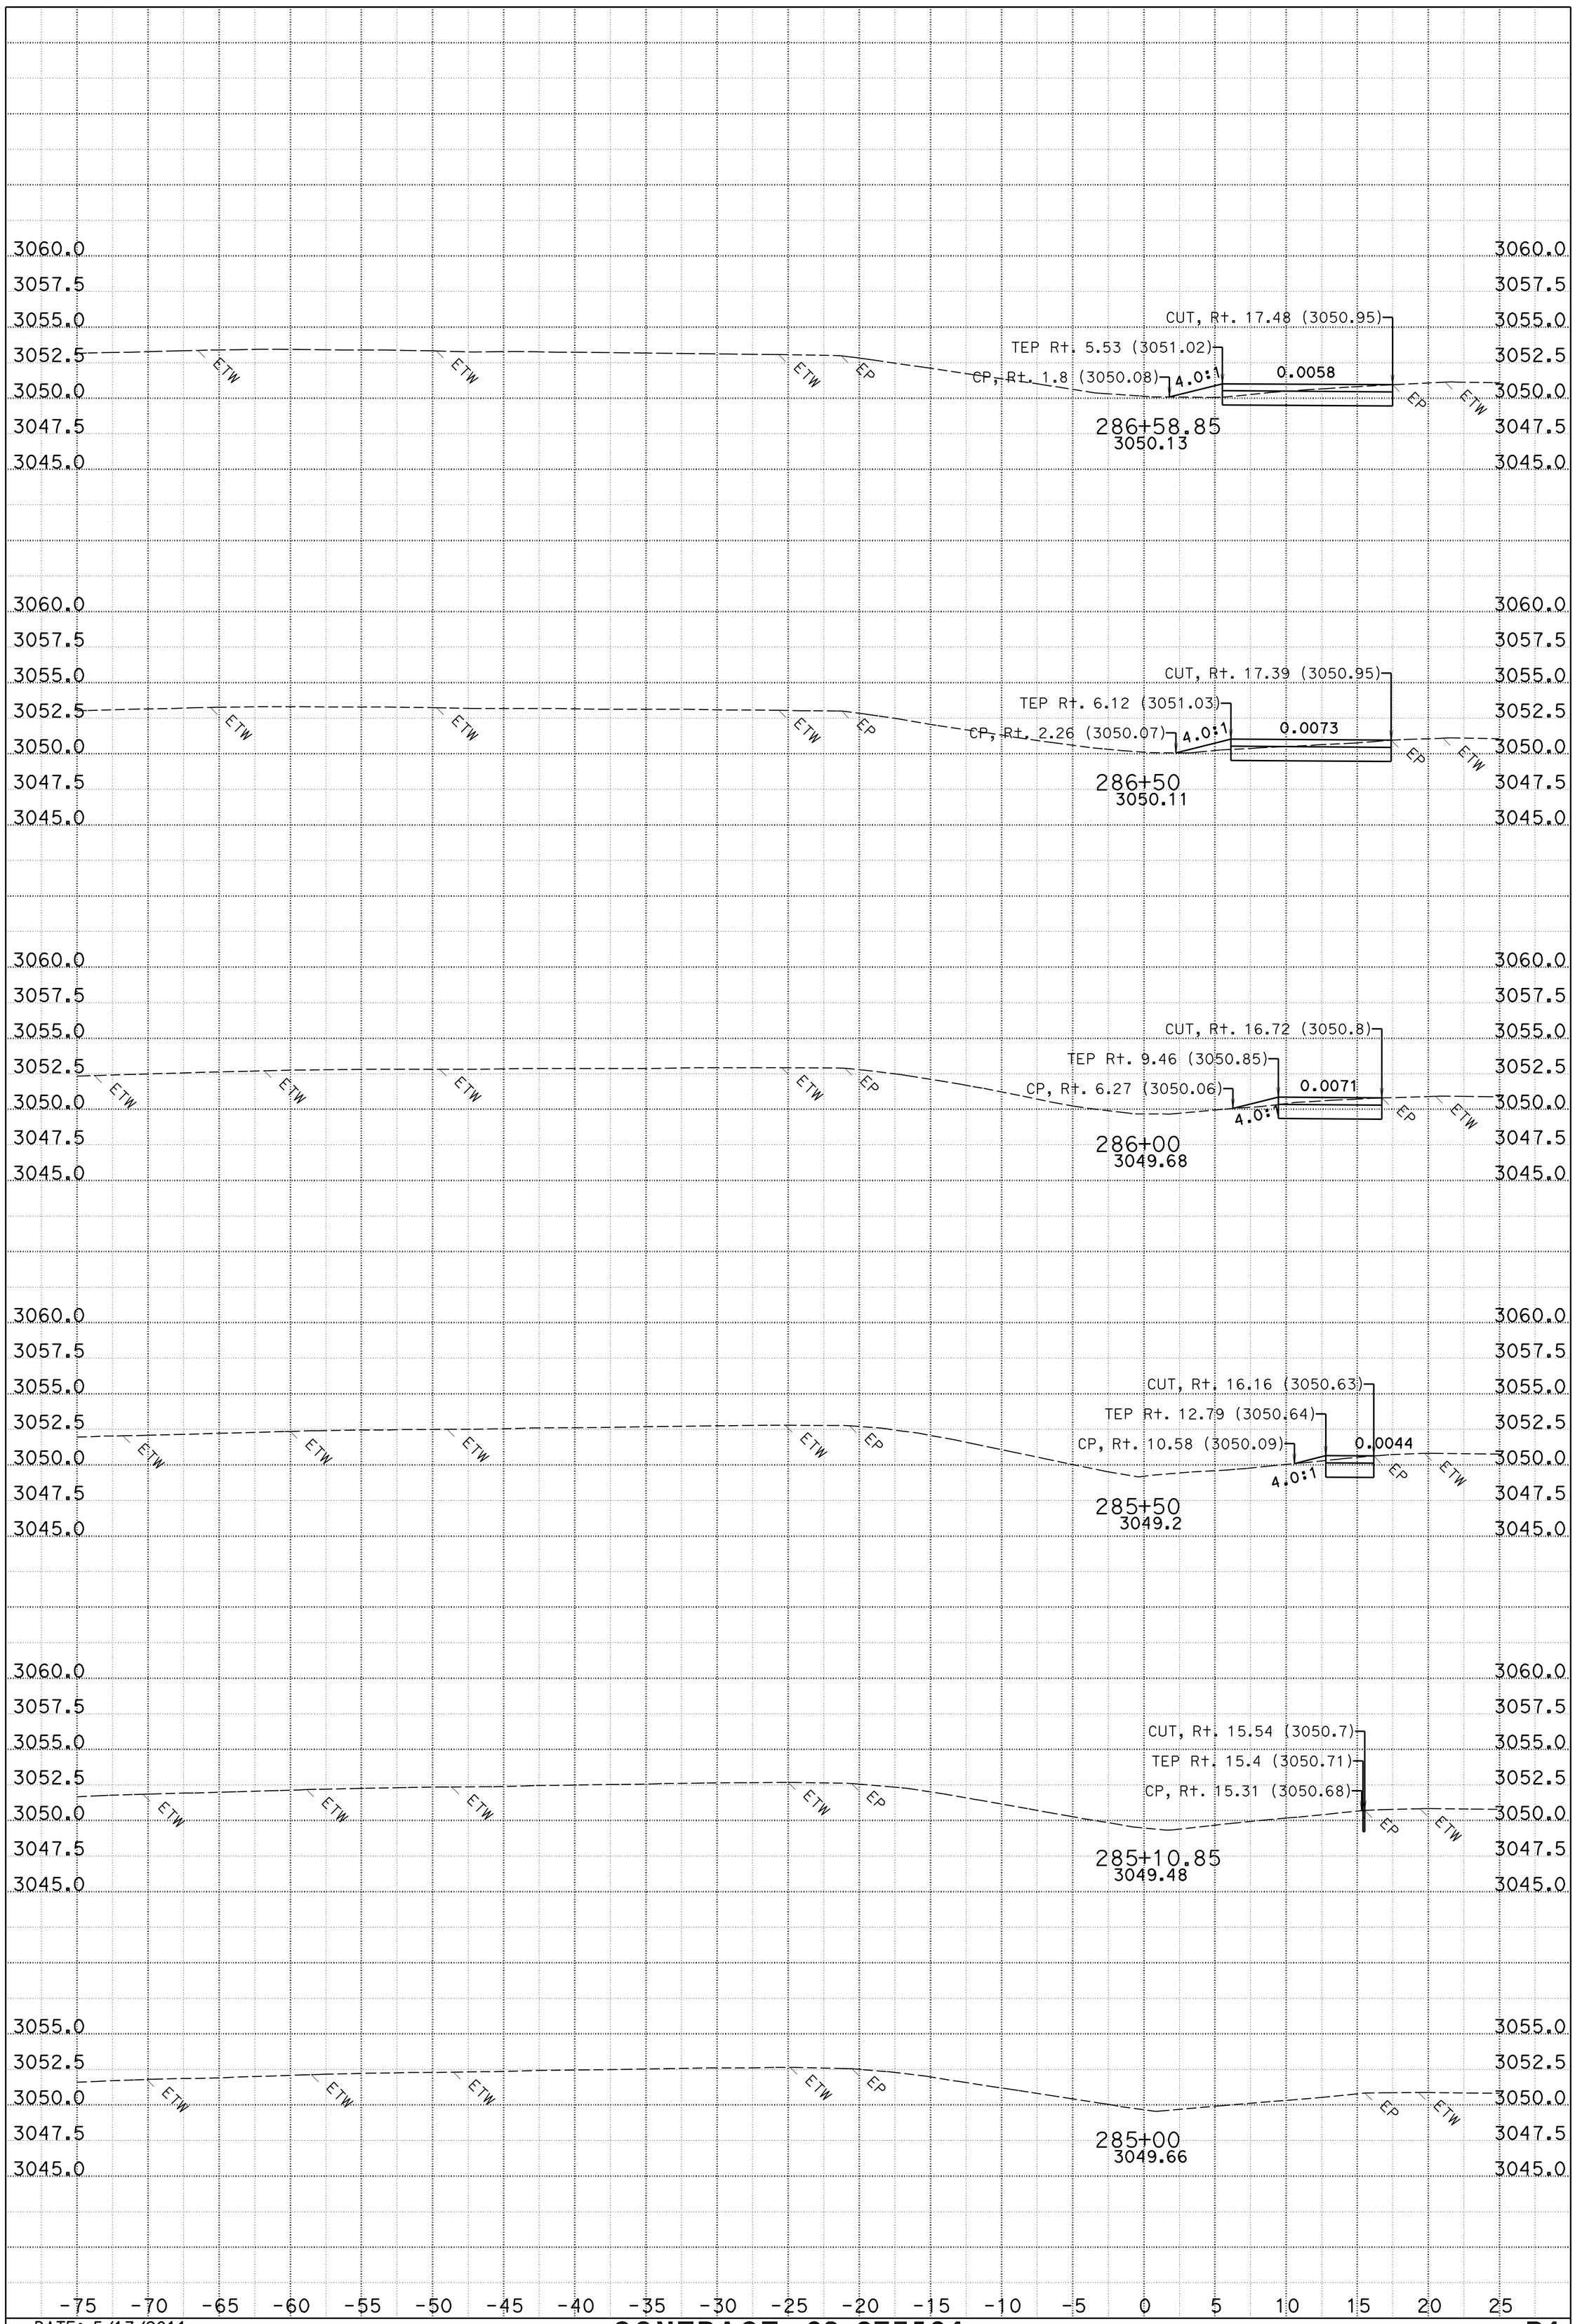

DATE: 5/17/2011
CREATED BY: A. Vivit
PROJECT ID: Weed 2R Rehab
SCALE: 1" = 5' Horiz.
1" = 5' Vert.
LEGEND: TEP=THP

CONTRACT: 02-3E7504

DIST/CO/RTE/PM: 02/Sis/05/19.0-25.3

FOR EARTHWORK DEVELOPMENT ONLY
ALL DIMENSIONS ARE FEET

B1

CROSS SECTIONS
MIDDLE NB TO SB

SHEET 1 OF 4

KC Project: A0929 File: D:\projects\weed\a0929\crossover23\fg_crossover23a.ear

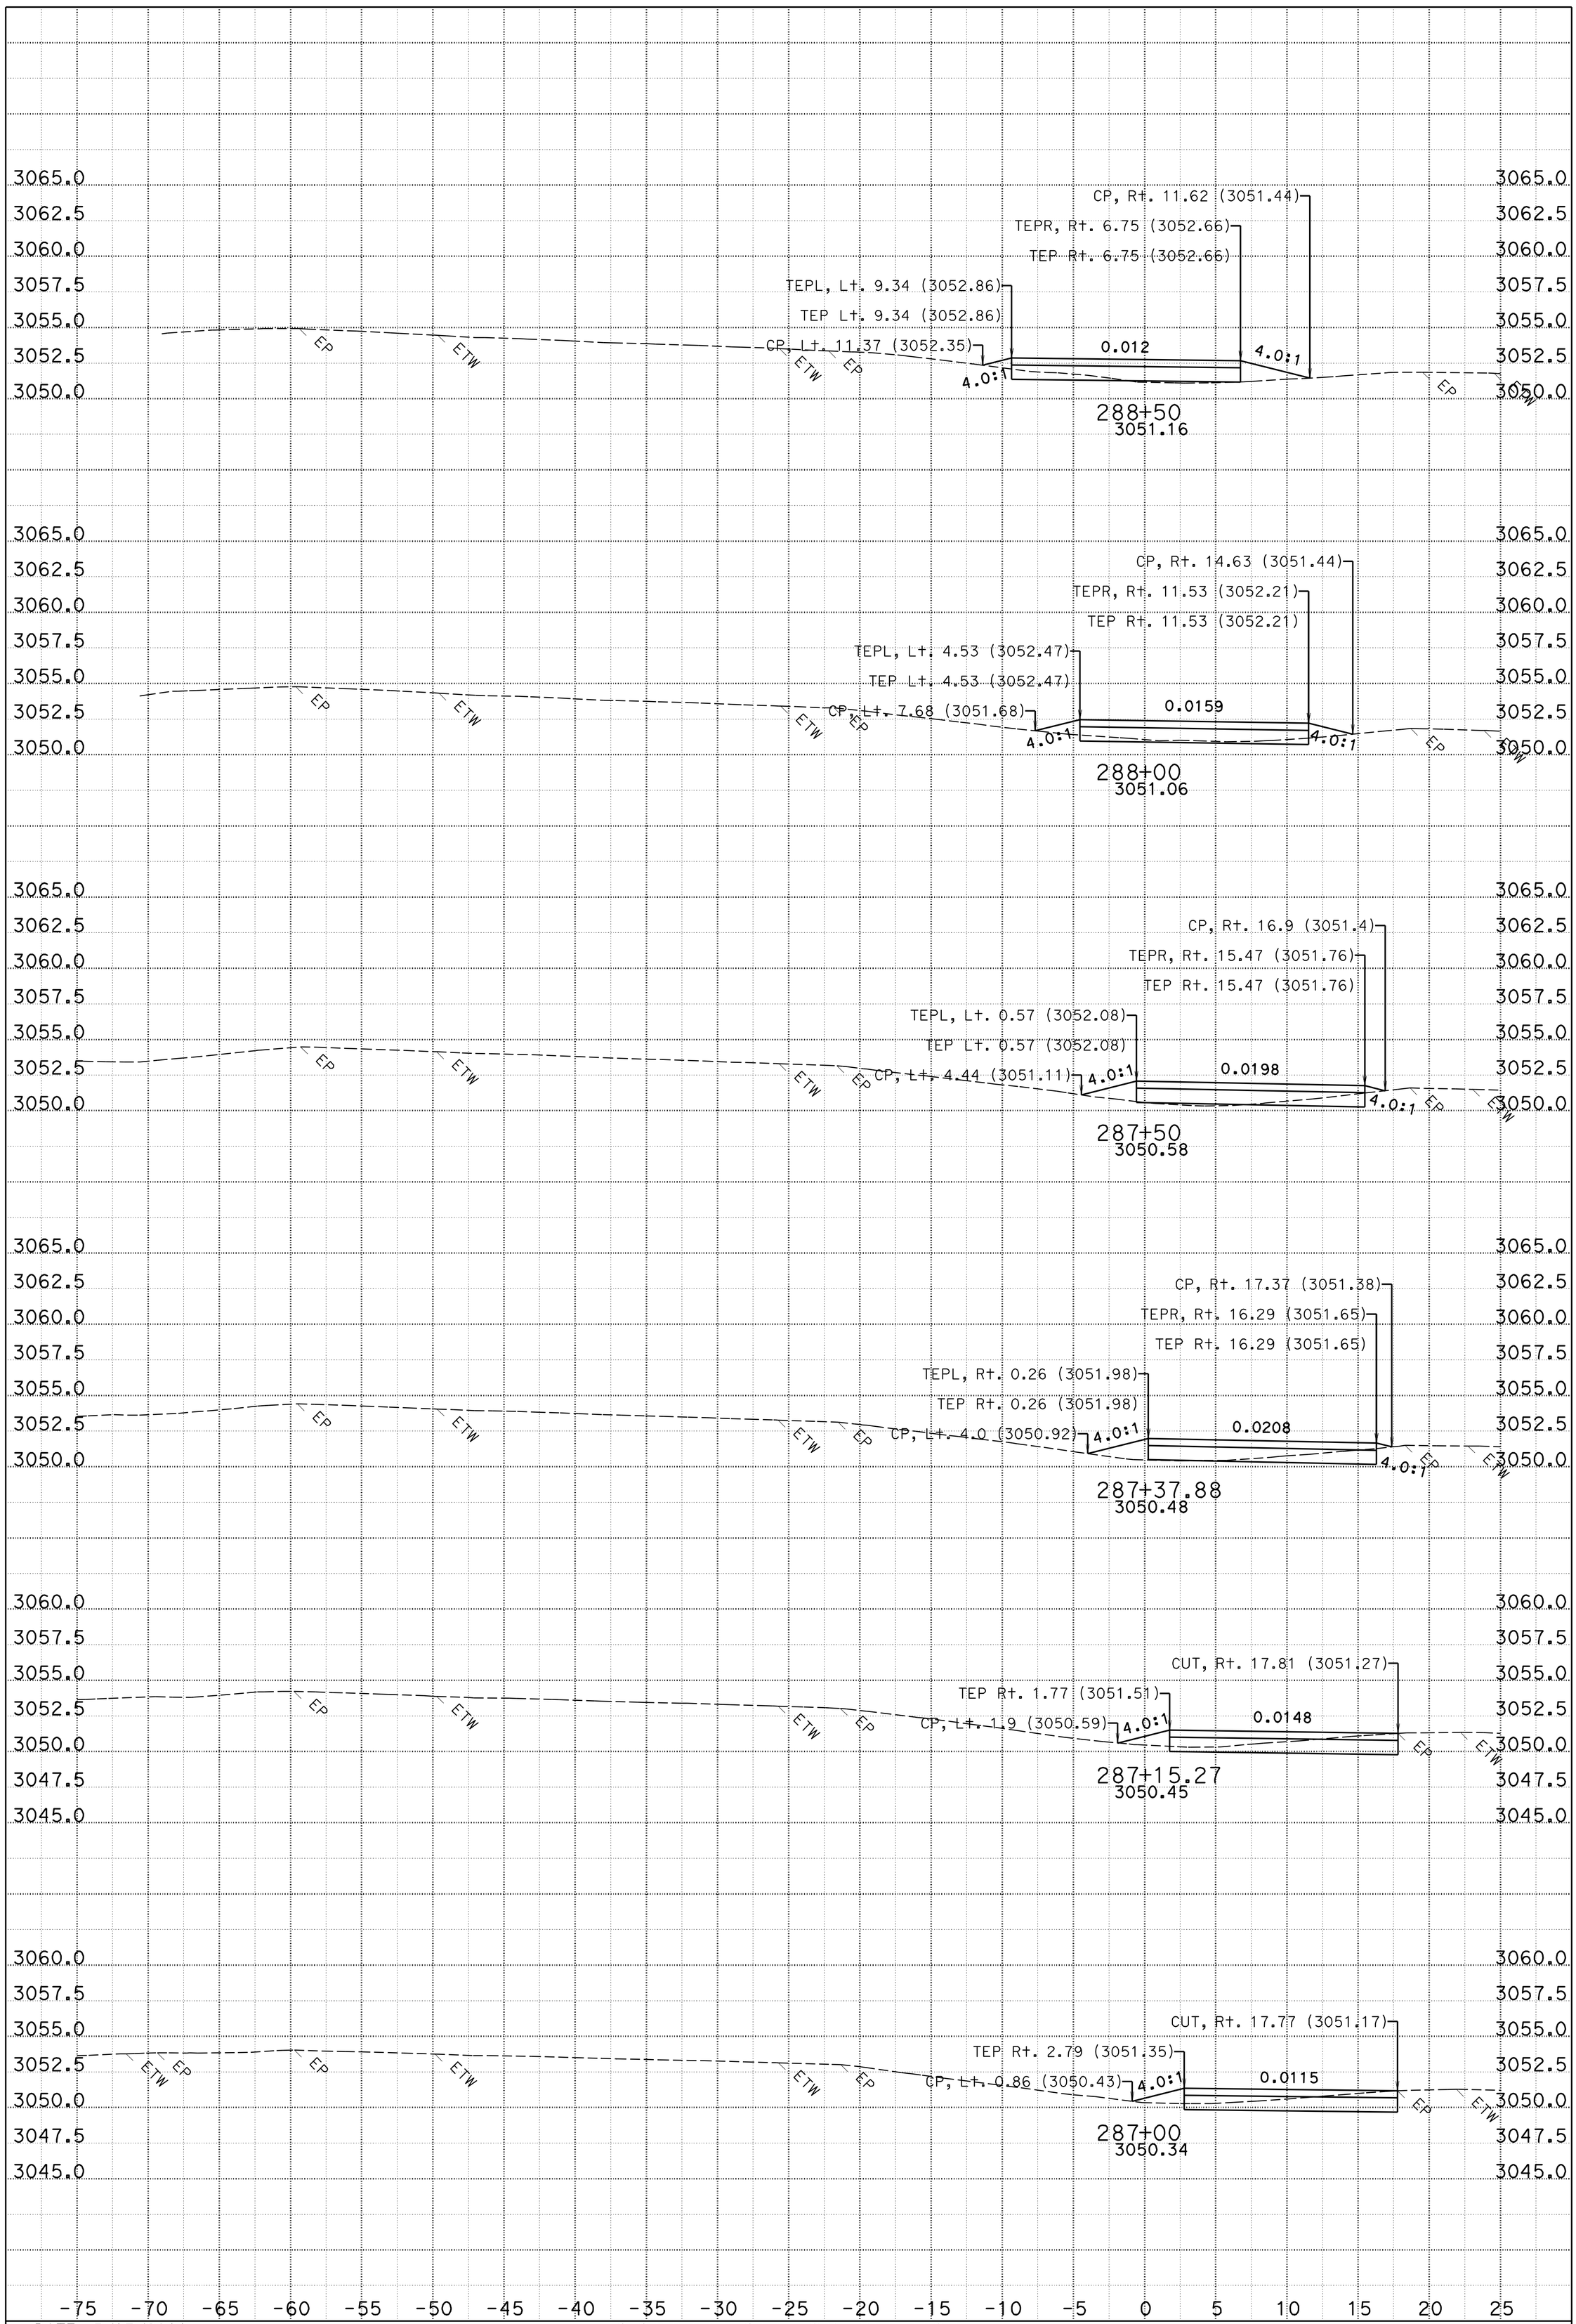

DATE: 5/17/2011
CREATED BY: A. Vivit
PROJECT ID: Weed 2R Rehab
SCALE: 1" = 5' Horiz.
1" = 5' Vert.

CONTRACT: 02-3E7504
DIST/CO/RTE/PM: 02/Sis/05/19.0-25.3

FOR EARTHWORK DEVELOPMENT ONLY
ALL DIMENSIONS ARE FEET

B1
CROSS SECTIONS
MIDDLE NB TO SB
SHEET 2 OF 4

KC Project: A0929 File: D:\projects\weed\a0929\crossover23\fg_crossover23a.ear

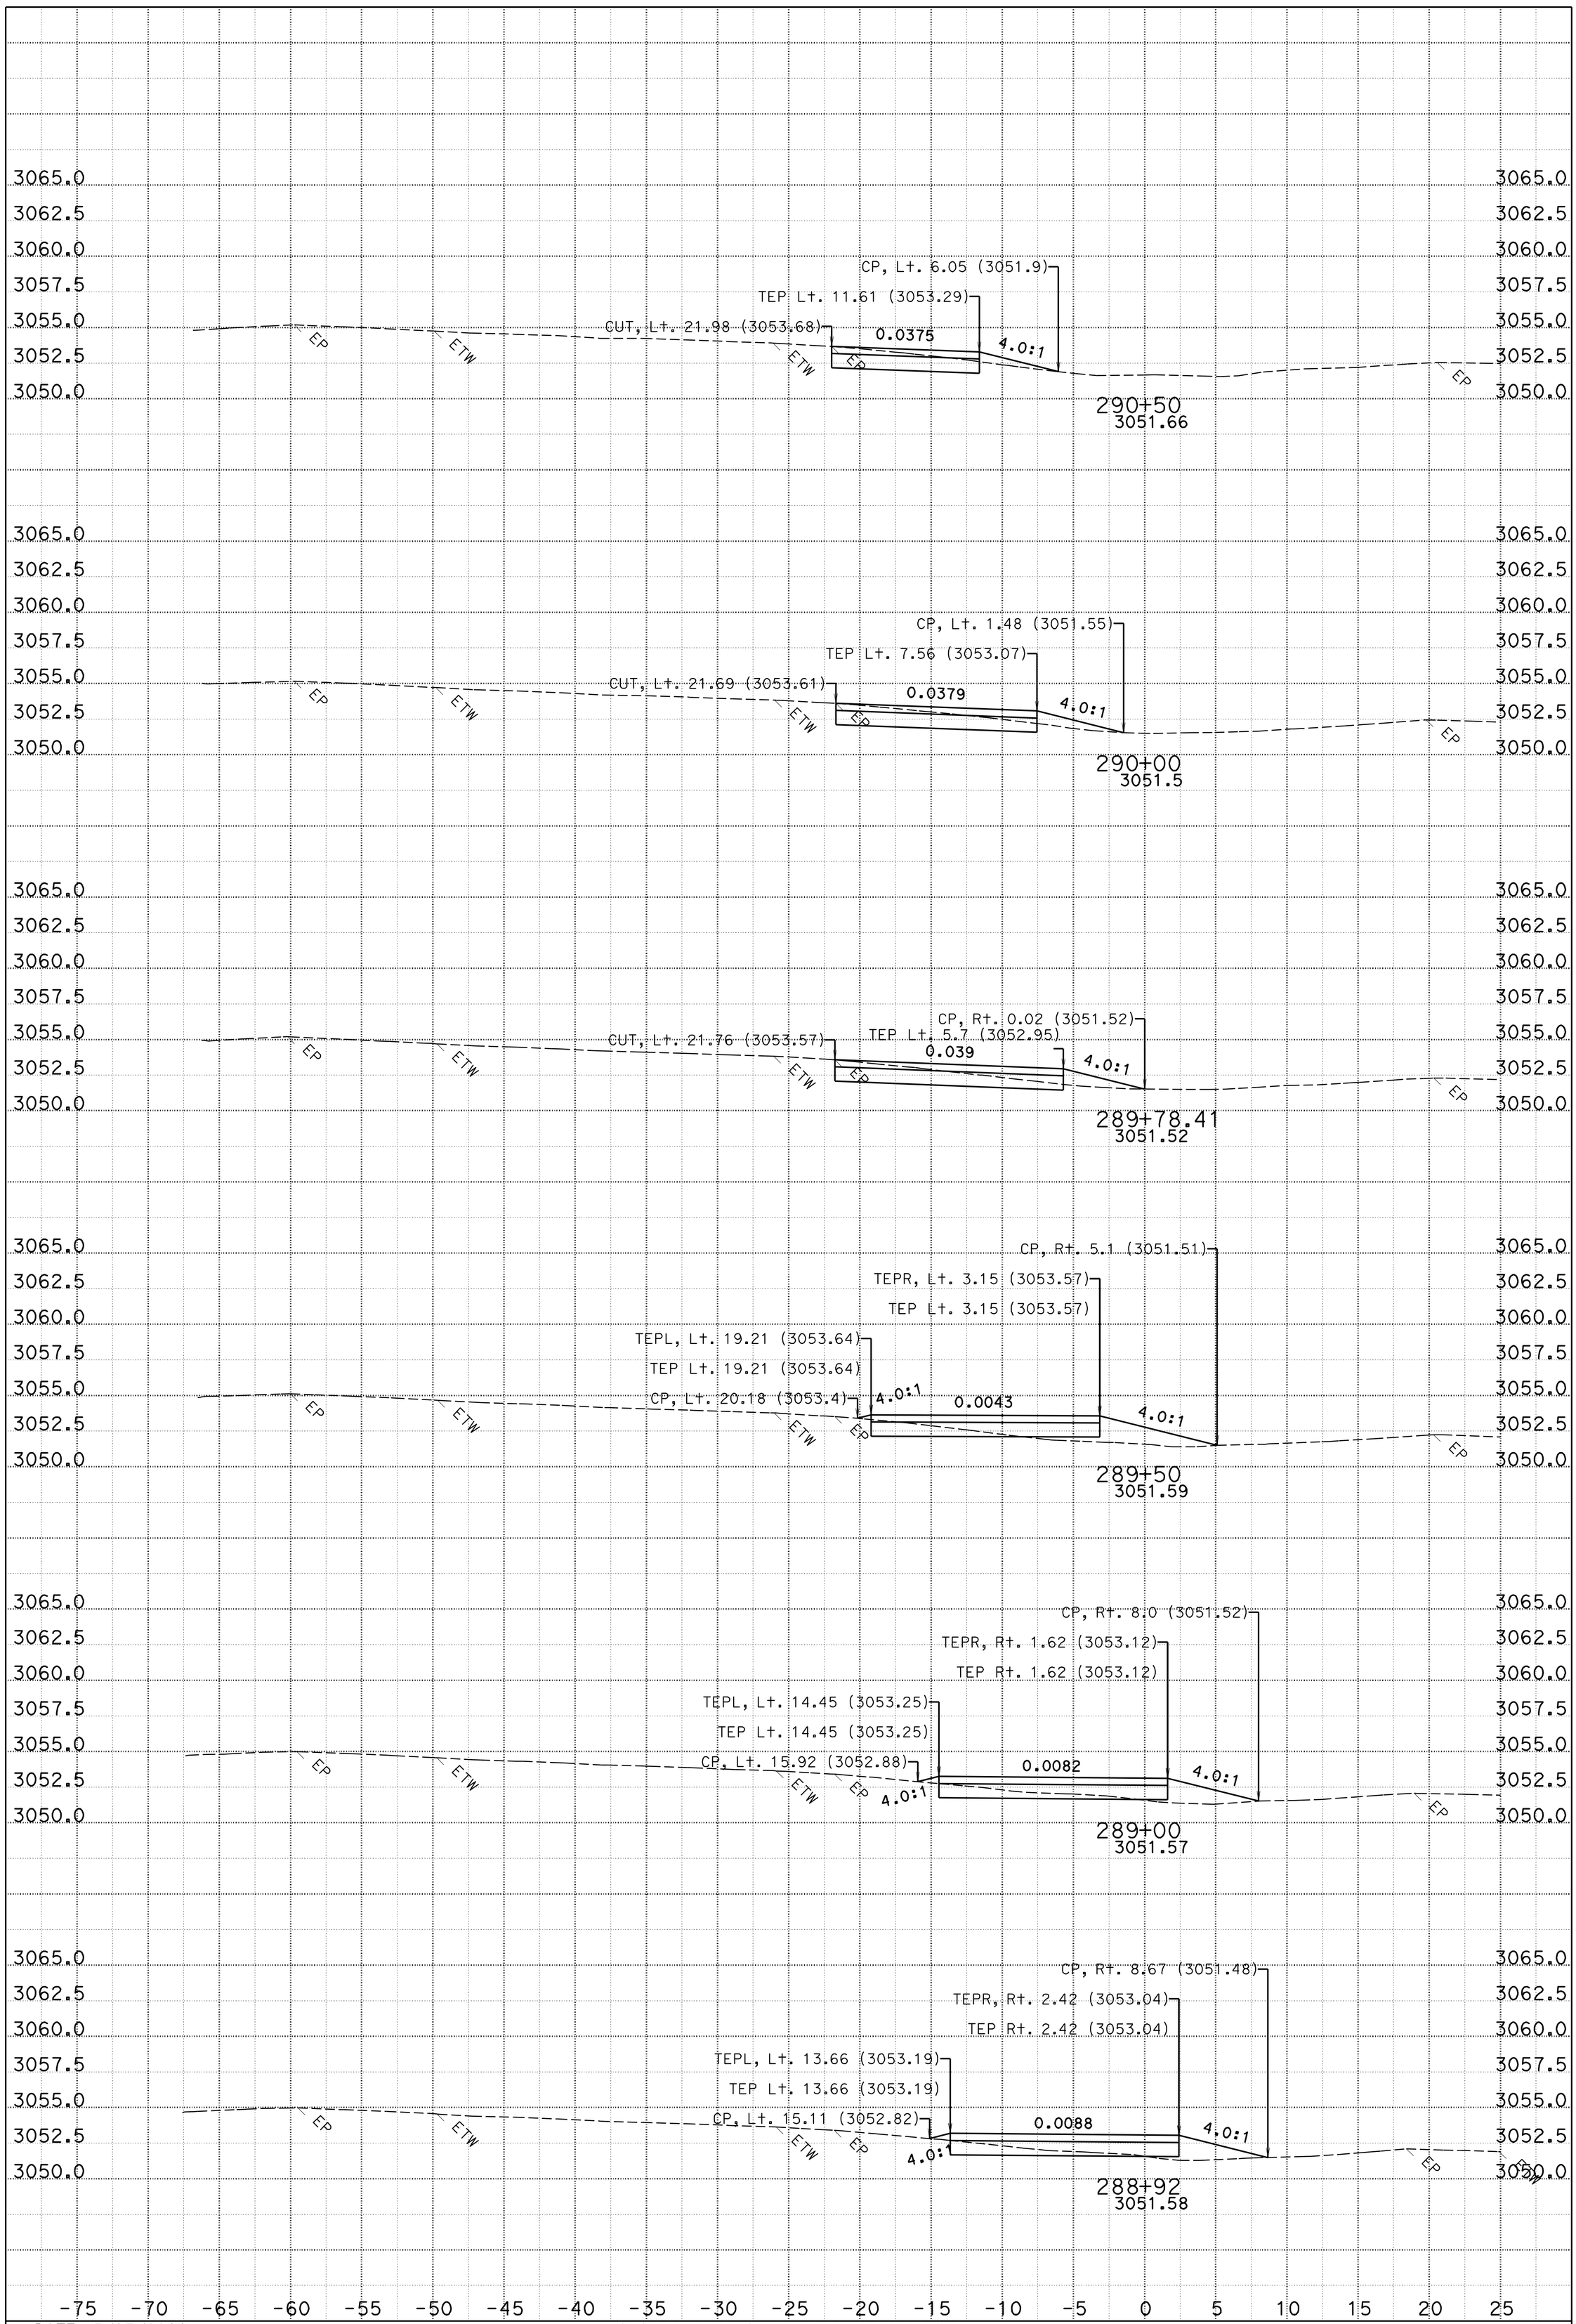

DATE: 5/17/2011
CREATED BY: A. Vivit
PROJECT ID: Weed 2R Rehab
SCALE: 1" = 5' Horiz.
1" = 5' Vert.

CONTRACT: 02-3E7504
DIST/CO/RTE/PM: 02/Sis/05/19.0-25.3

FOR EARTHWORK DEVELOPMENT ONLY
ALL DIMENSIONS ARE FEET

B1
CROSS SECTIONS
MIDDLE NB TO SB
SHEET 3 OF 4

KC Project: A0929 File: D:\projects\weed\a0929\crossover23\fg_crossover23a.ear

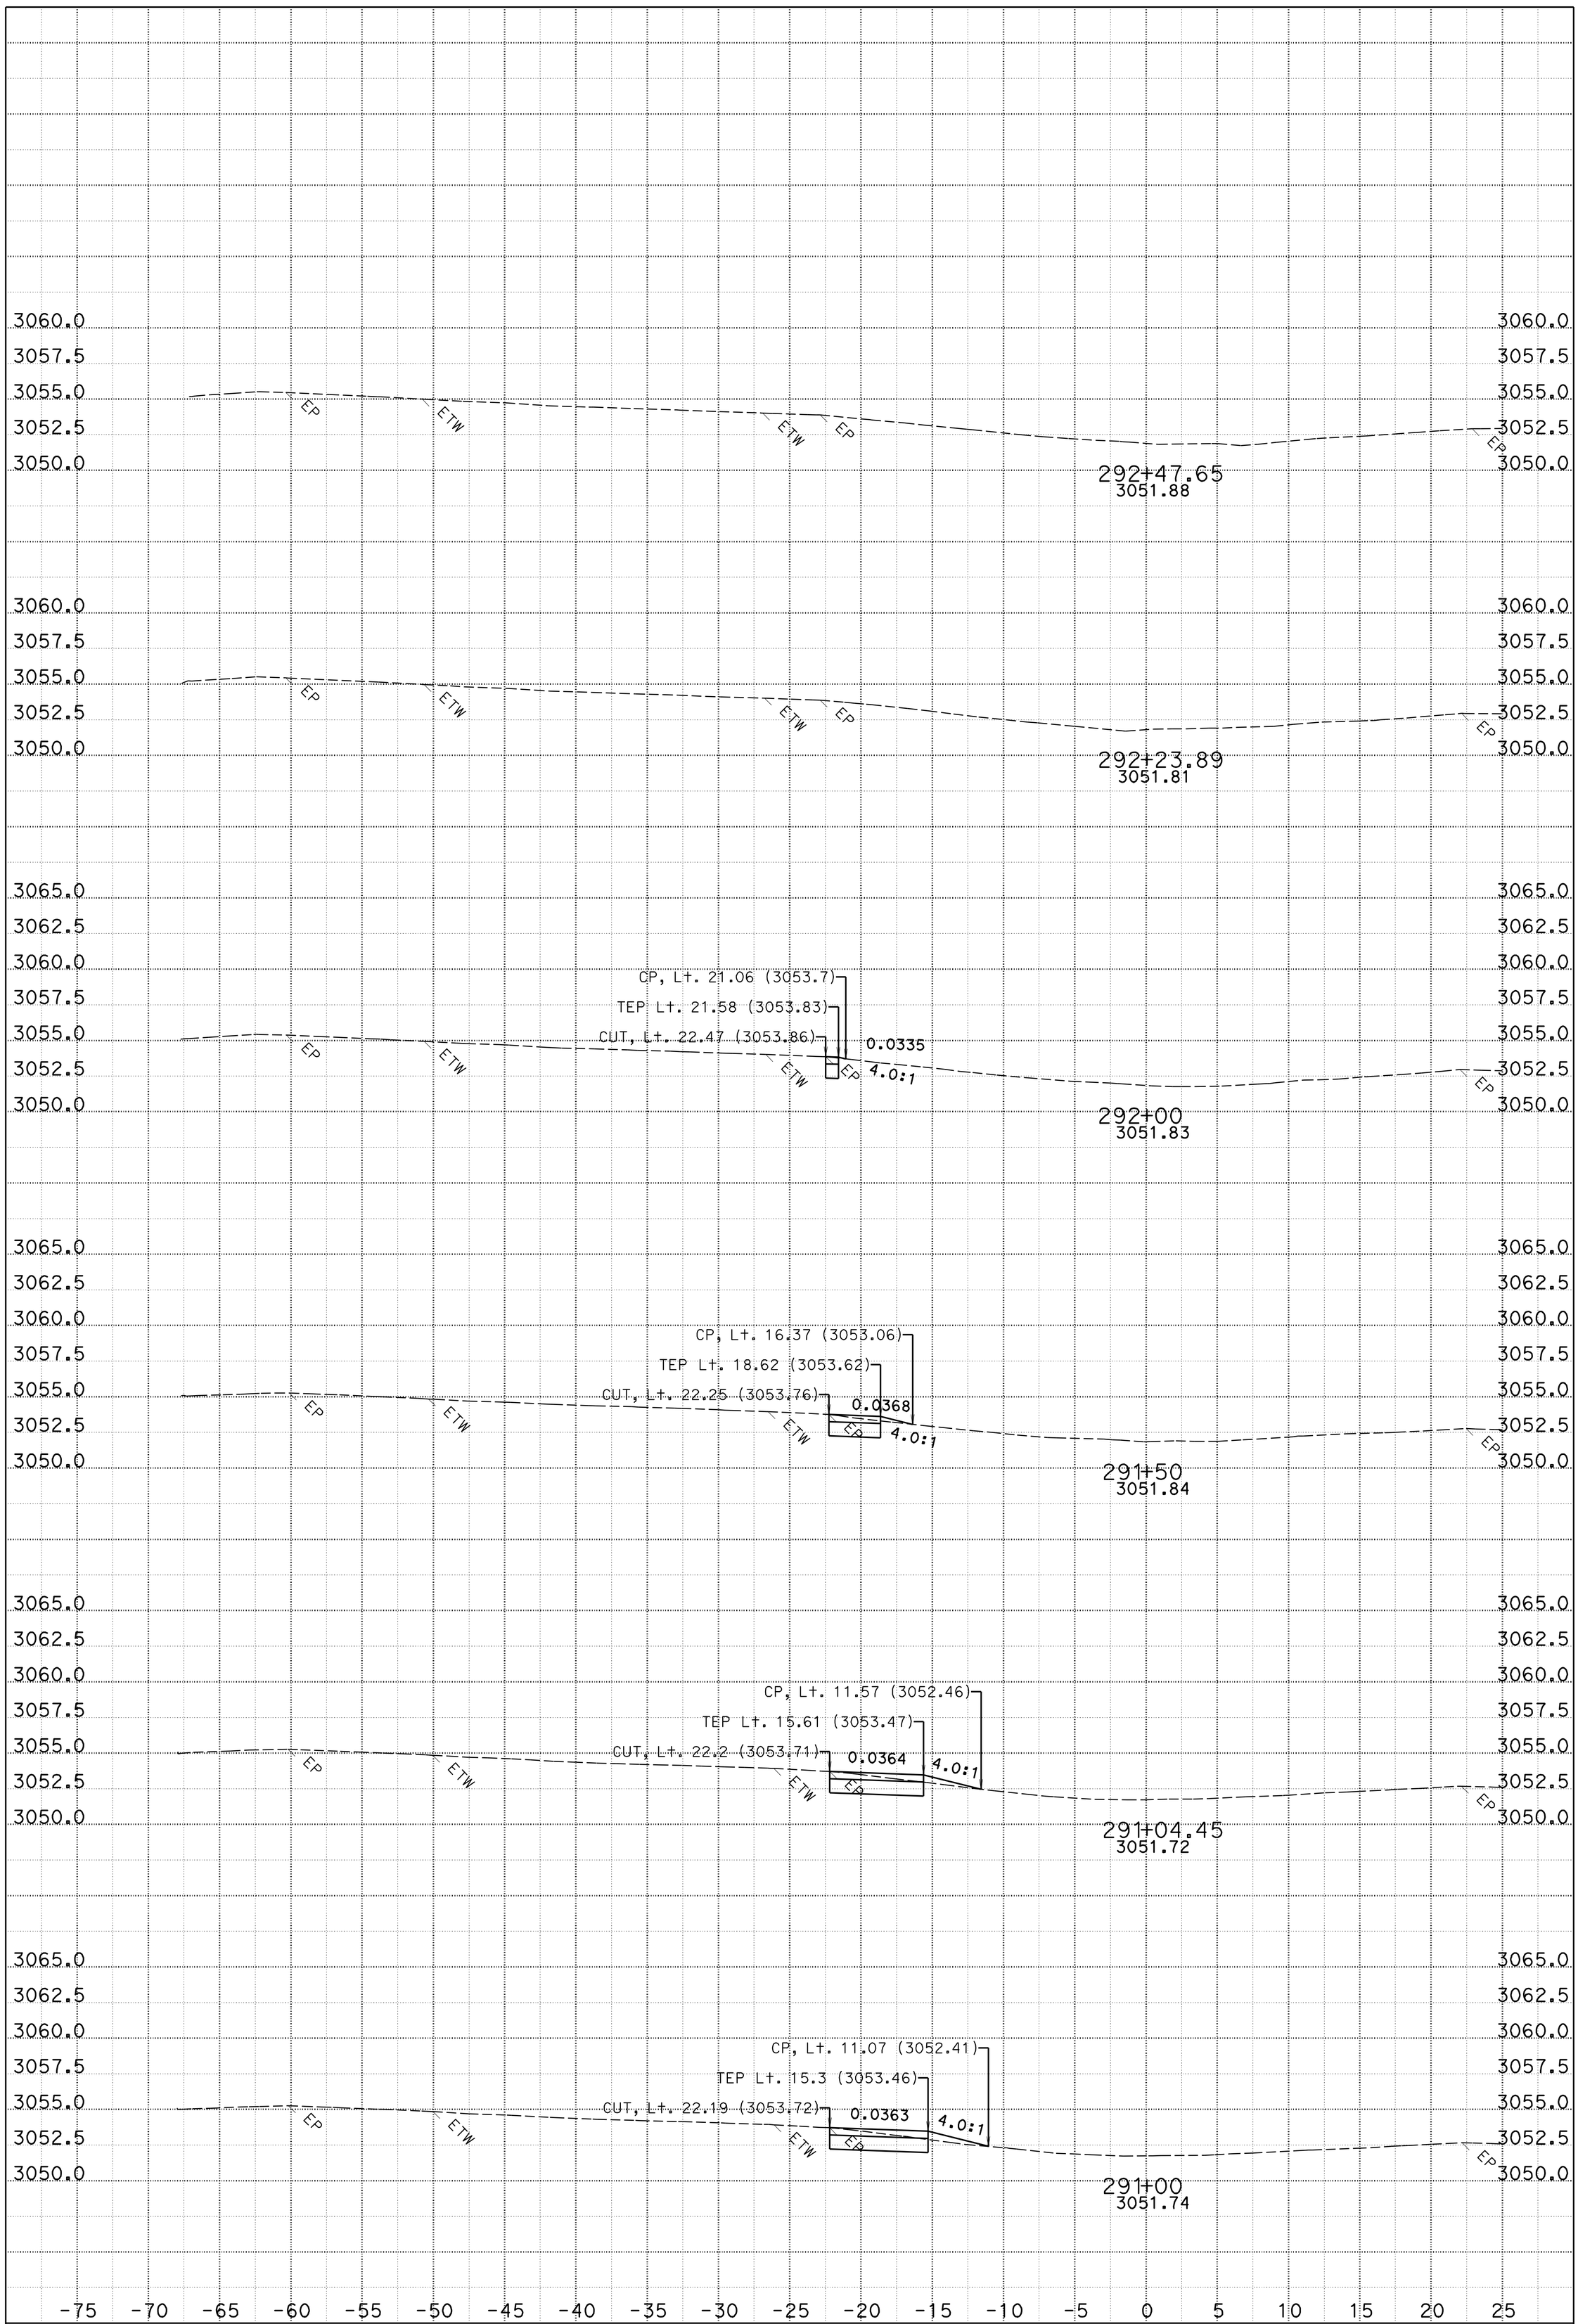

DATE: 5/17/2011
CREATED BY: A. Vivit
PROJECT ID: Weed 2R Rehab
SCALE: 1" = 5' Horiz.
1" = 5' Vert.

CONTRACT: 02-3E7504
DIST/CO/RTE/PM: 02/Sis/05/19.0-25.3

FOR EARTHWORK DEVELOPMENT ONLY
ALL DIMENSIONS ARE FEET

B1
CROSS SECTIONS
MIDDLE NB TO SB
SHEET 4 OF 4

KC Project: A0929 File: D:\projects\weed\a0929\crossover23\fg_crossover23a.ear

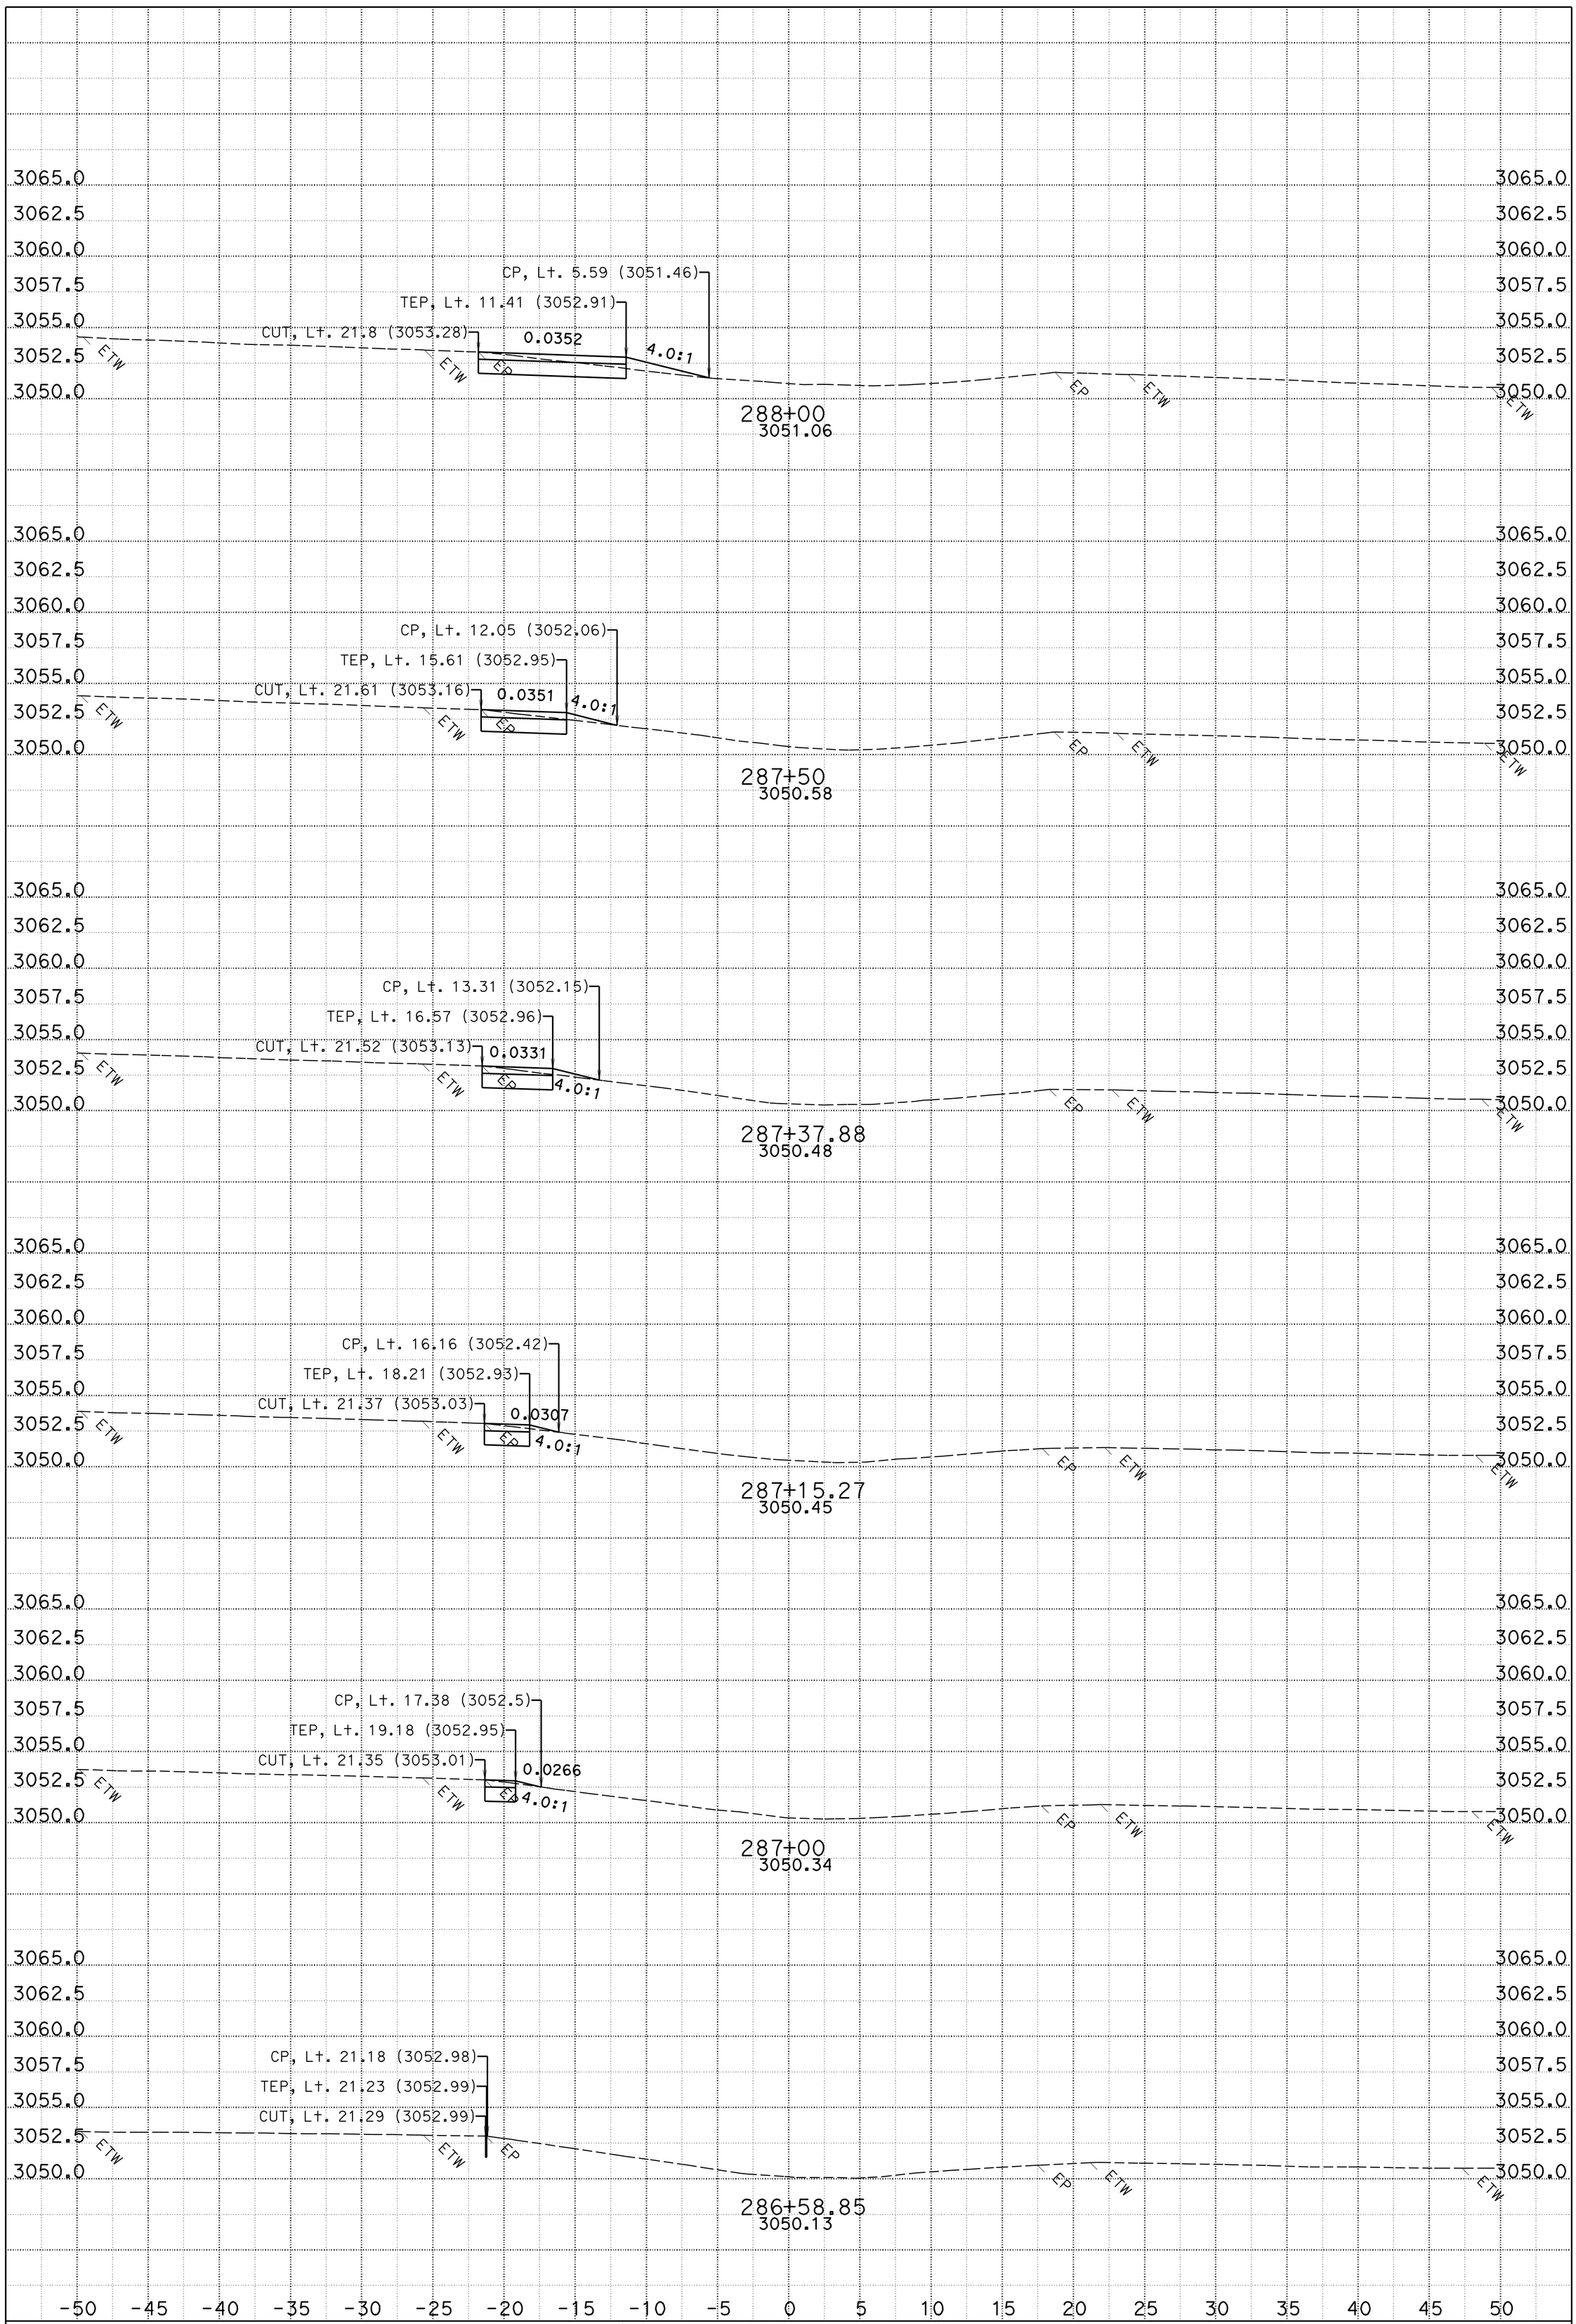

DATE: 5/17/2011
CREATED BY: A. Vivit
PROJECT ID: Weed 2R Rehab
SCALE: 1" = 5' Horiz.
1" = 5' Vert.
LEGEND: TEP=THP

CONTRACT: 02-3E7504
DIST/CO/RTE/PM: 02/Sis/05/19.0-25.3

FOR EARTHWORK DEVELOPMENT ONLY
ALL DIMENSIONS ARE FEET

B1
CROSS SECTIONS
MIDDLE SB TO NB
SHEET 1 OF 4

KC Project: A0929 File: D:\projects\weed\a0929\crossover23\fg_crossover23b.ear

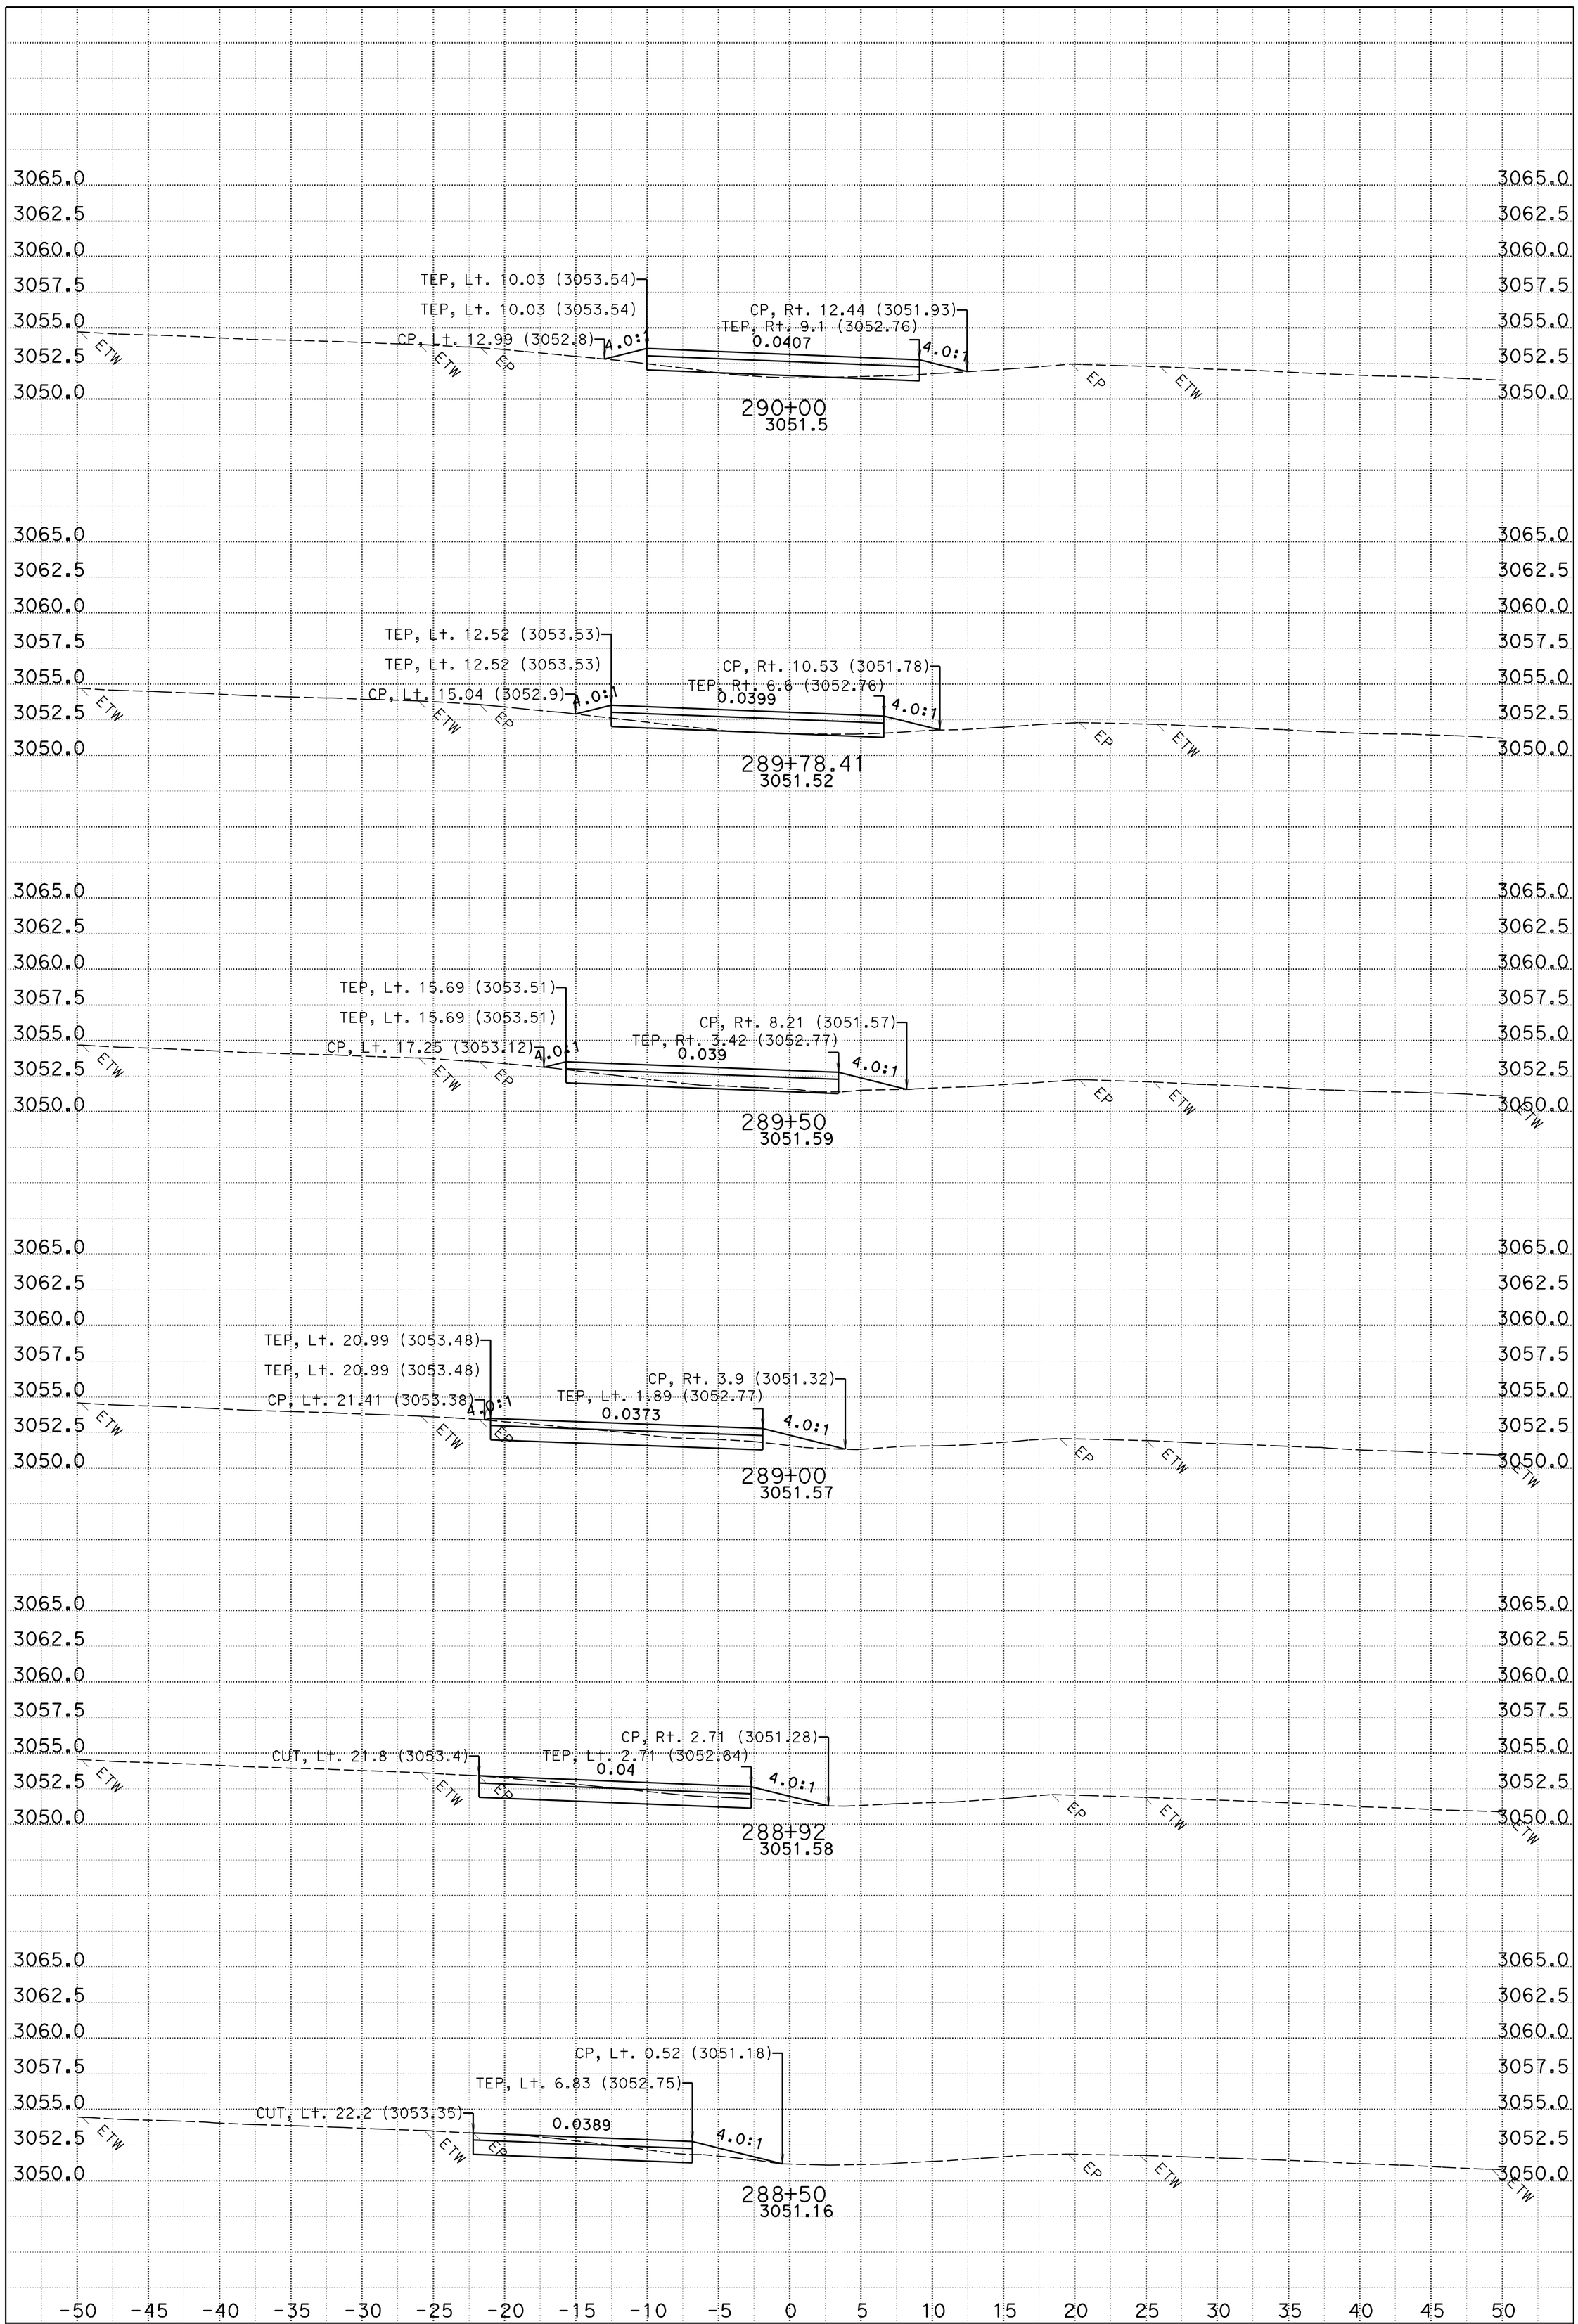

DATE: 5/17/2011
CREATED BY: A. Vivit
PROJECT ID: Weed 2R Rehab
SCALE: 1" = 5' Horiz.
1" = 5' Vert.

CONTRACT: 02-3E7504
DIST/CO/RTE/PM: 02/Sis/05/19.0-25.3

FOR EARTHWORK DEVELOPMENT ONLY
ALL DIMENSIONS ARE FEET

B1
CROSS SECTIONS
MIDDLE SB TO NB
SHEET 2 OF 4

KC Project: A0929 File: D:\projects\weed\a0929\crossover23\fg_crossover23b.ear

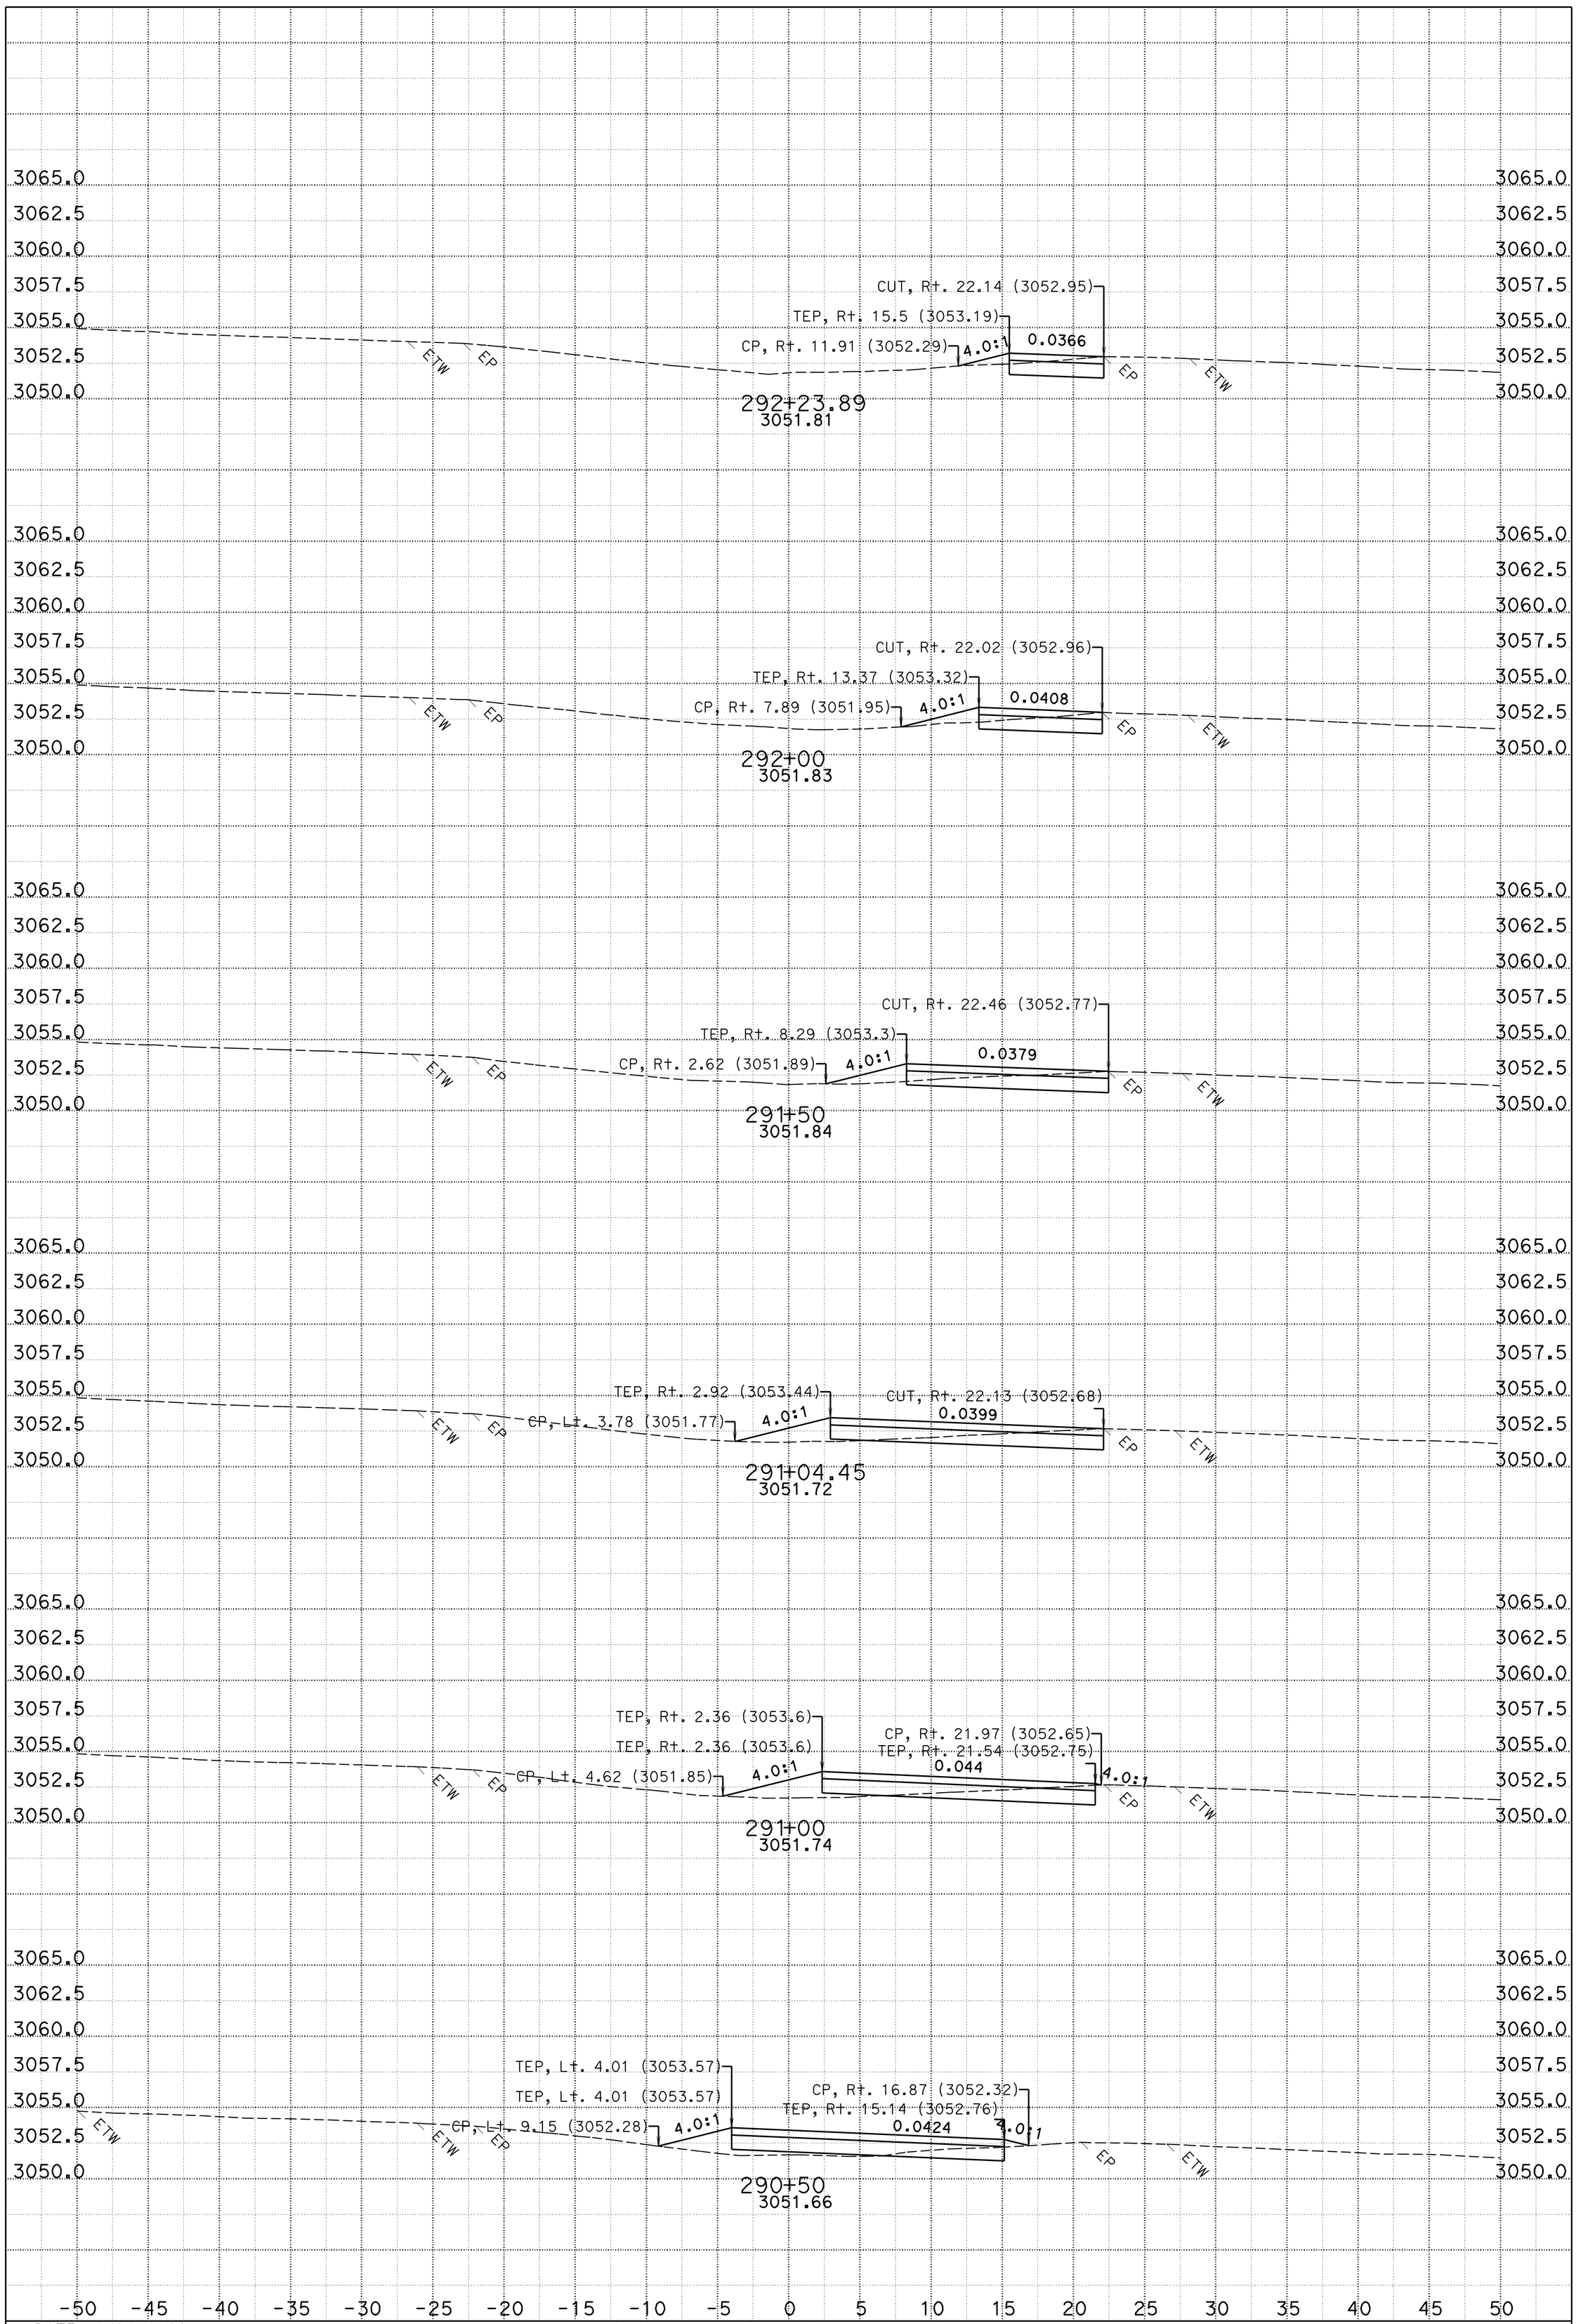

DATE: 5/17/2011
CREATED BY: A. Vivit
PROJECT ID: Weed 2R Rehab
SCALE: 1" = 5' Horiz.
1" = 5' Vert.

CONTRACT: 02-3E7504
DIST/CO/RTE/PM: 02/Sis/05/19.0-25.3

FOR EARTHWORK DEVELOPMENT ONLY
ALL DIMENSIONS ARE FEET

B1
CROSS SECTIONS
MIDDLE SB TO NB
SHEET 3 OF 4

KC Project: A0929 File: D:\projects\weed\a0929\crossover23\fg_crossover23b.ear

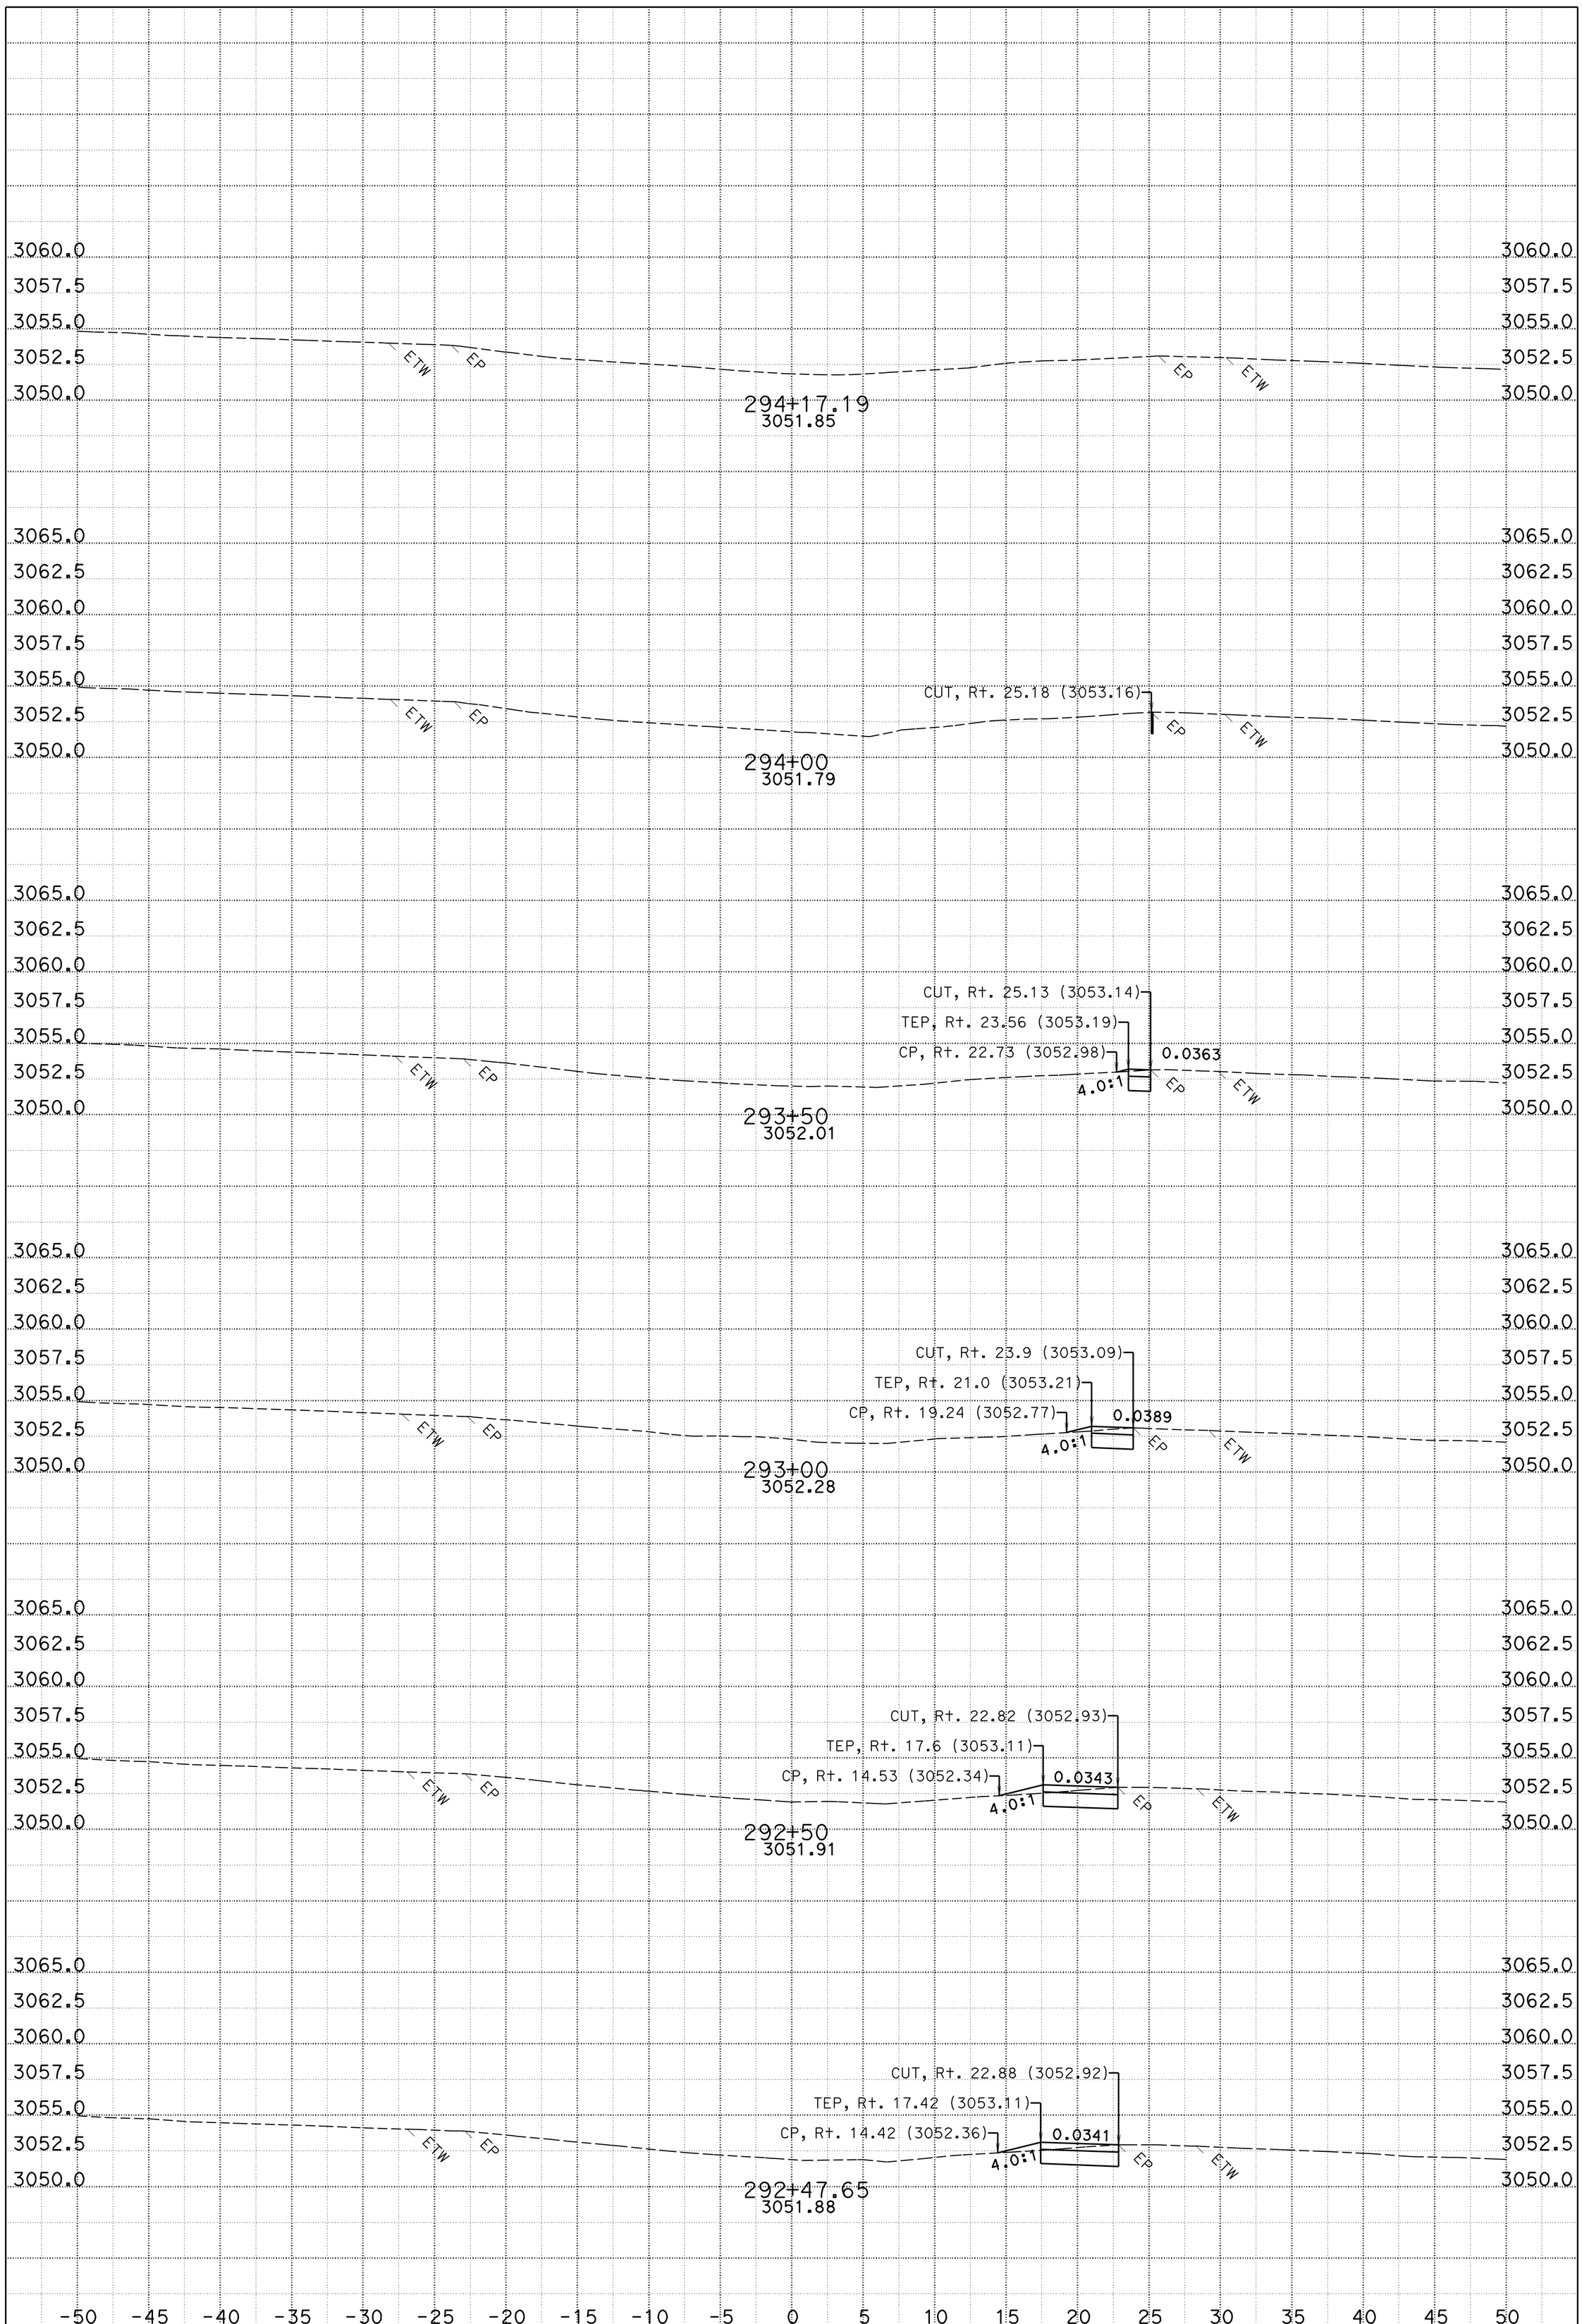

DATE: 5/17/2011
CREATED BY: A. Vivit
PROJECT ID: Weed 2R Rehab
SCALE: 1" = 5' Horiz.
1" = 5' Vert.

CONTRACT: 02-3E7504
DIST/CO/RTE/PM: 02/Sis/05/19.0-25.3

FOR EARTHWORK DEVELOPMENT ONLY
ALL DIMENSIONS ARE FEET

B1
CROSS SECTIONS
MIDDLE SB TO NB
SHEET 4 OF 4

KC Project: A0929 File: D:\projects\weed\a0929\crossover23\fg_crossover23b.ear

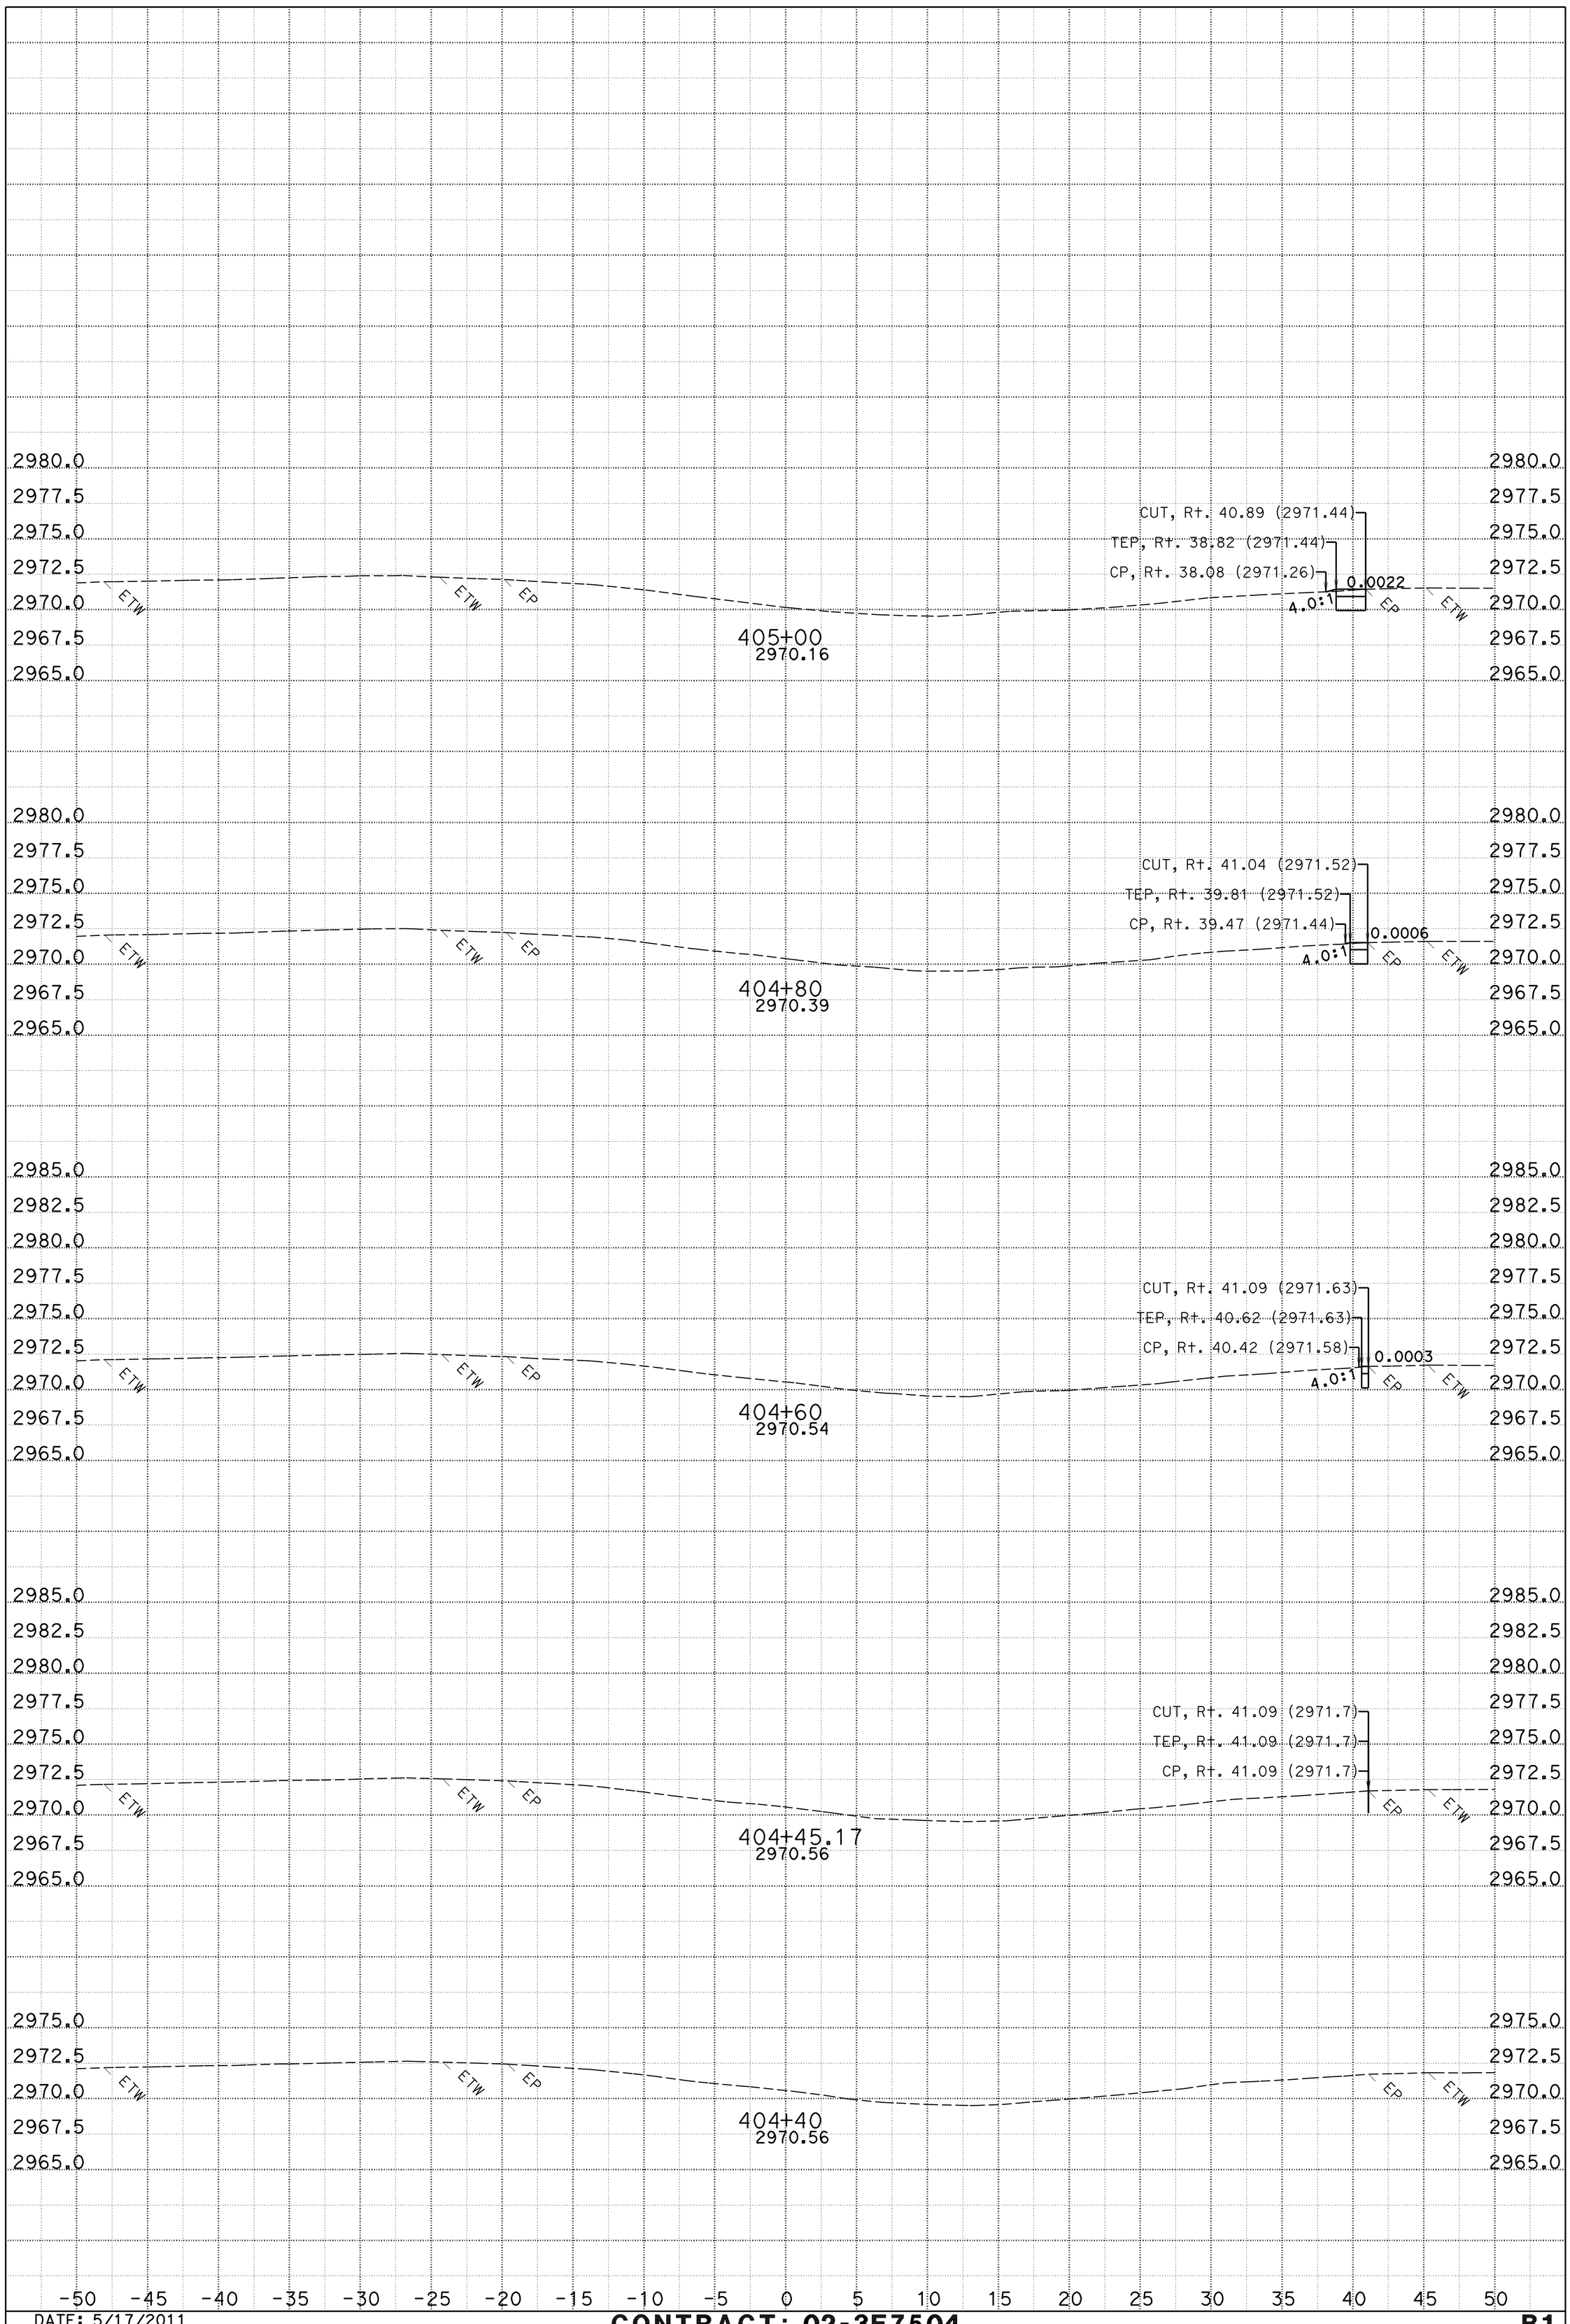

DATE: 5/17/2011
CREATED BY: A. Vivit
PROJECT ID: Weed 2R Rehab
SCALE: 1" = 5' Horiz.
1" = 5' Vert.
LEGEND: TEP=THP

CONTRACT: 02-3E7504
DIST/CO/RTE/PM: 02/Sis/05/19.0-25.3

FOR EARTHWORK DEVELOPMENT ONLY
ALL DIMENSIONS ARE FEET

B1
CROSS SECTIONS
NORTH NB TO SB
SHEET 1 OF 7

KC Project: A0929 File: D:\projects\weed\a0929\crossover25\fg_crossover_25a.ear

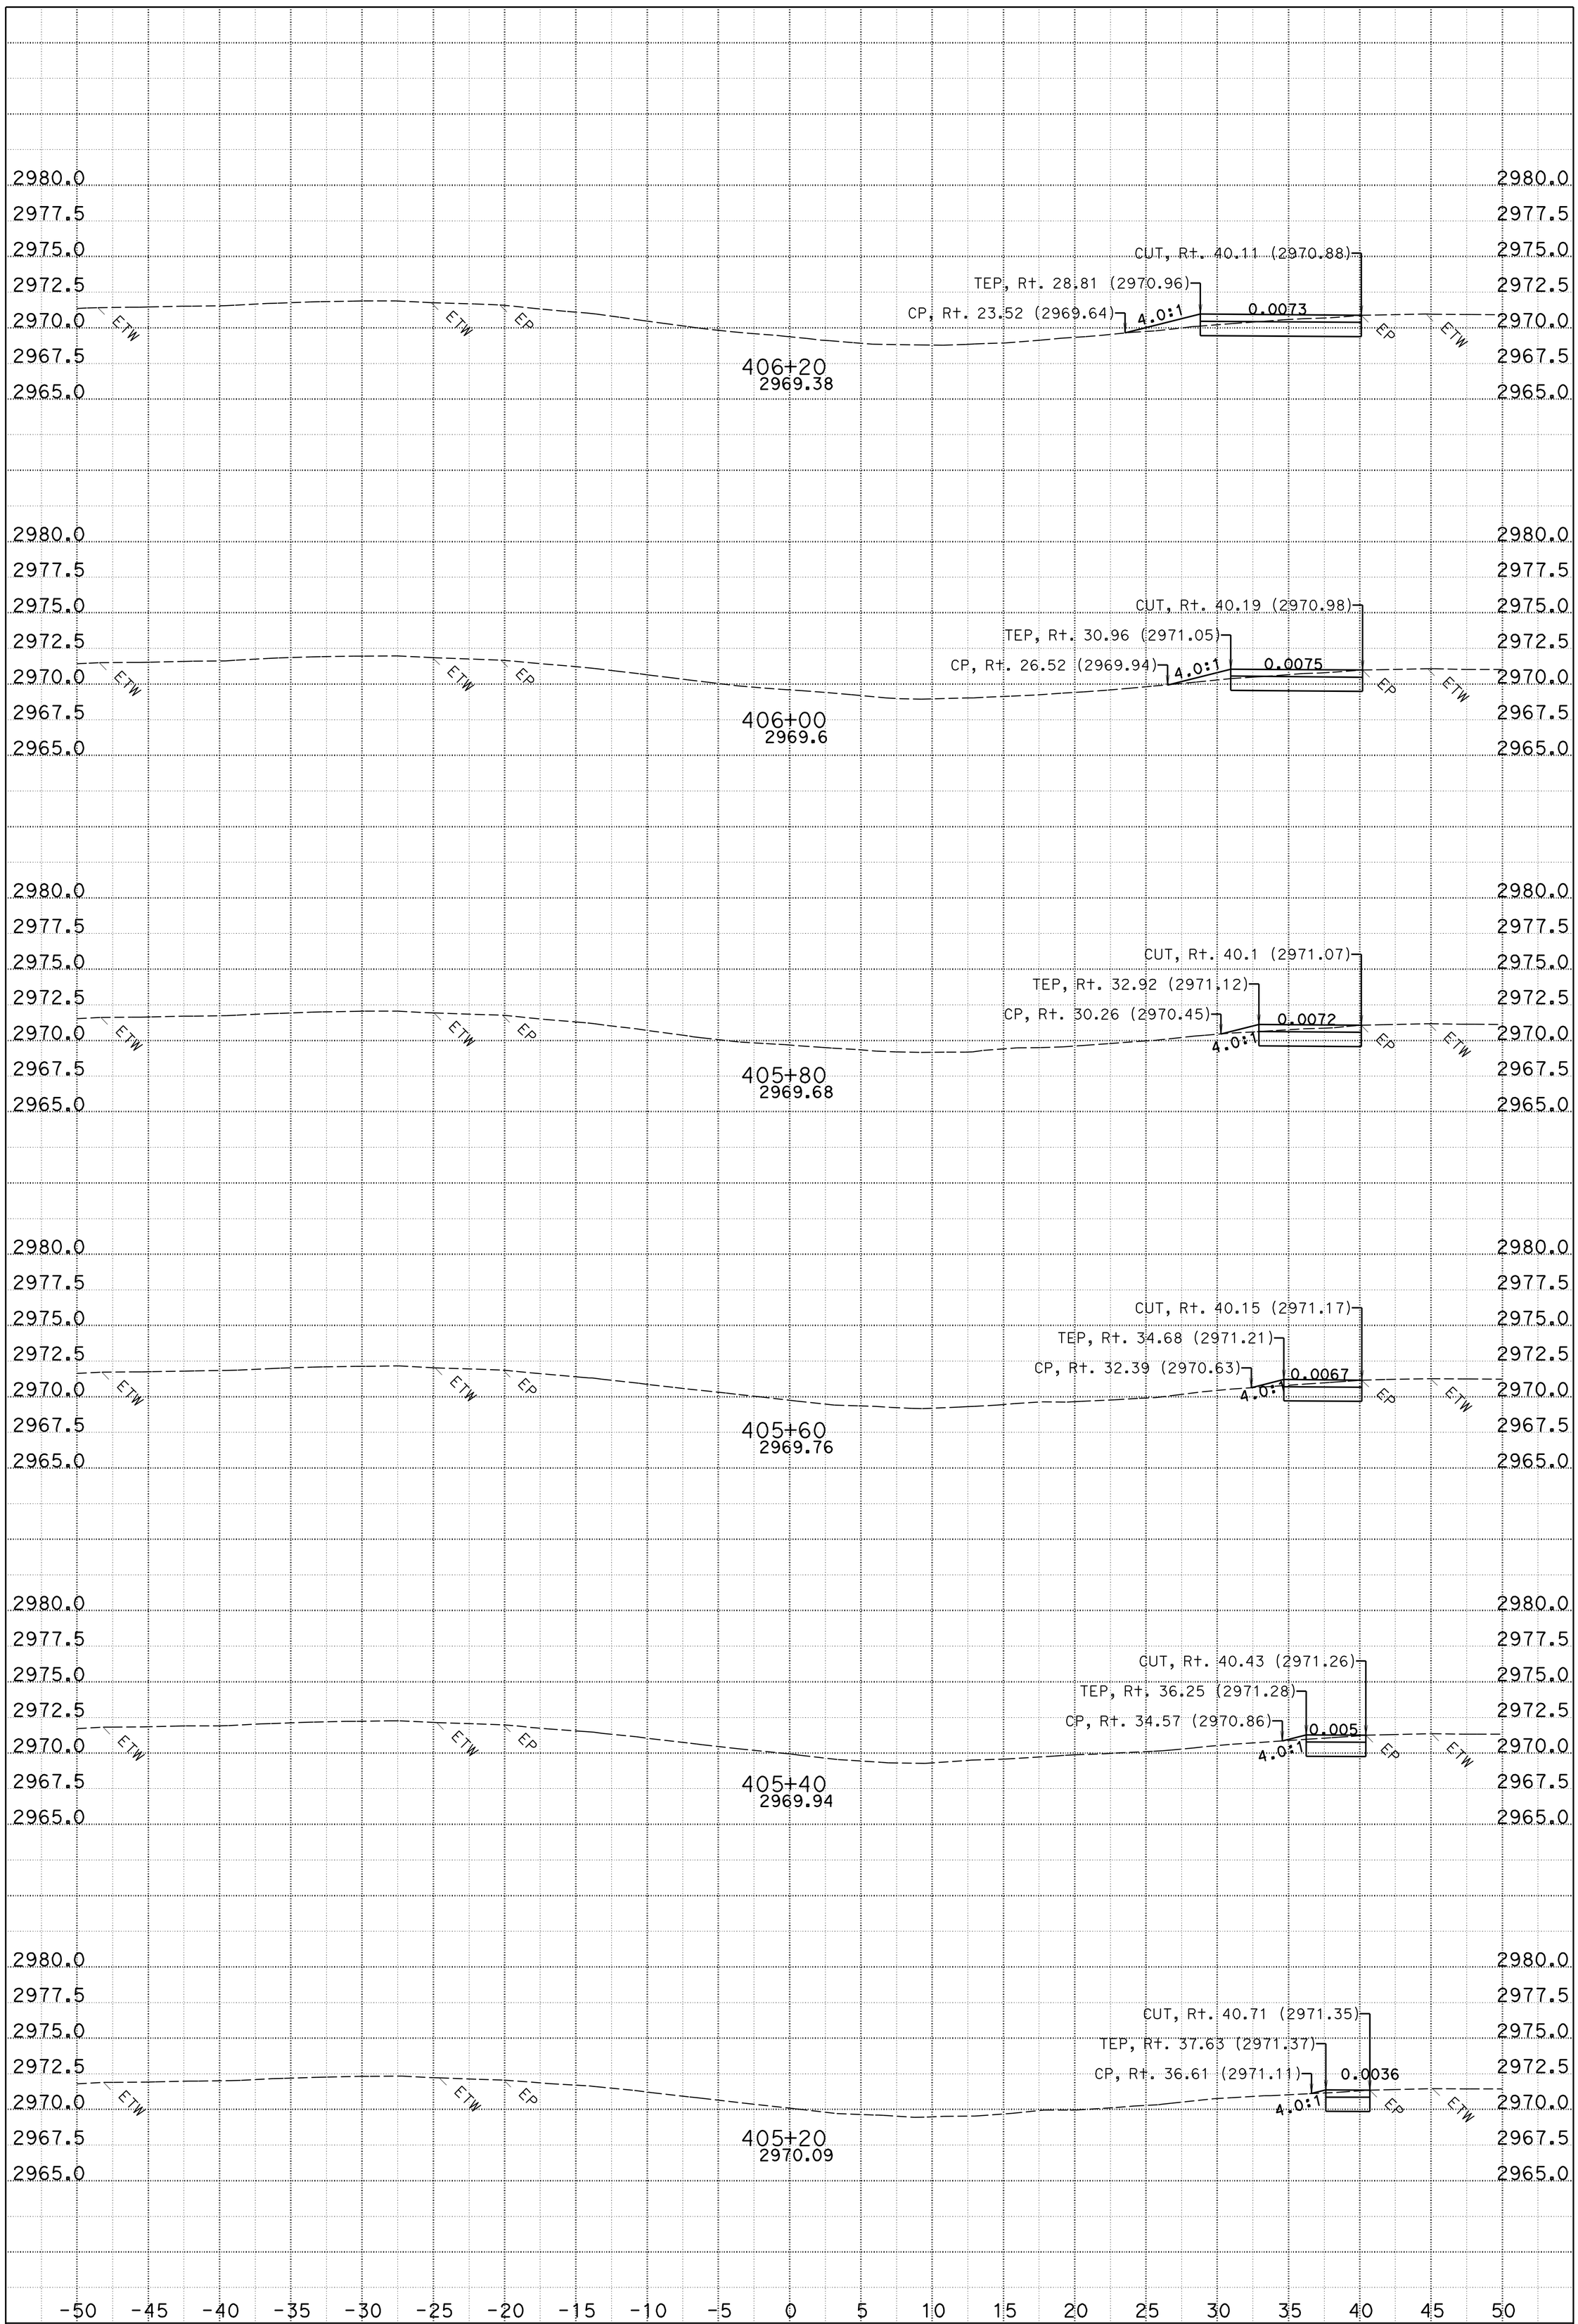

DATE: 5/17/2011
CREATED BY: A. Vivit
PROJECT ID: Weed 2R Rehab
SCALE: 1" = 5' Horiz.
1" = 5' Vert.

CONTRACT: 02-3E7504
DIST/CO/RTE/PM: 02/Sis/05/19.0-25.3

FOR EARTHWORK DEVELOPMENT ONLY
ALL DIMENSIONS ARE FEET

B1
CROSS SECTIONS
NORTH NB TO SB

KC Project: A0929 File: D:\projects\weed\a0929\crossover25\fg_crossover_25a.ear

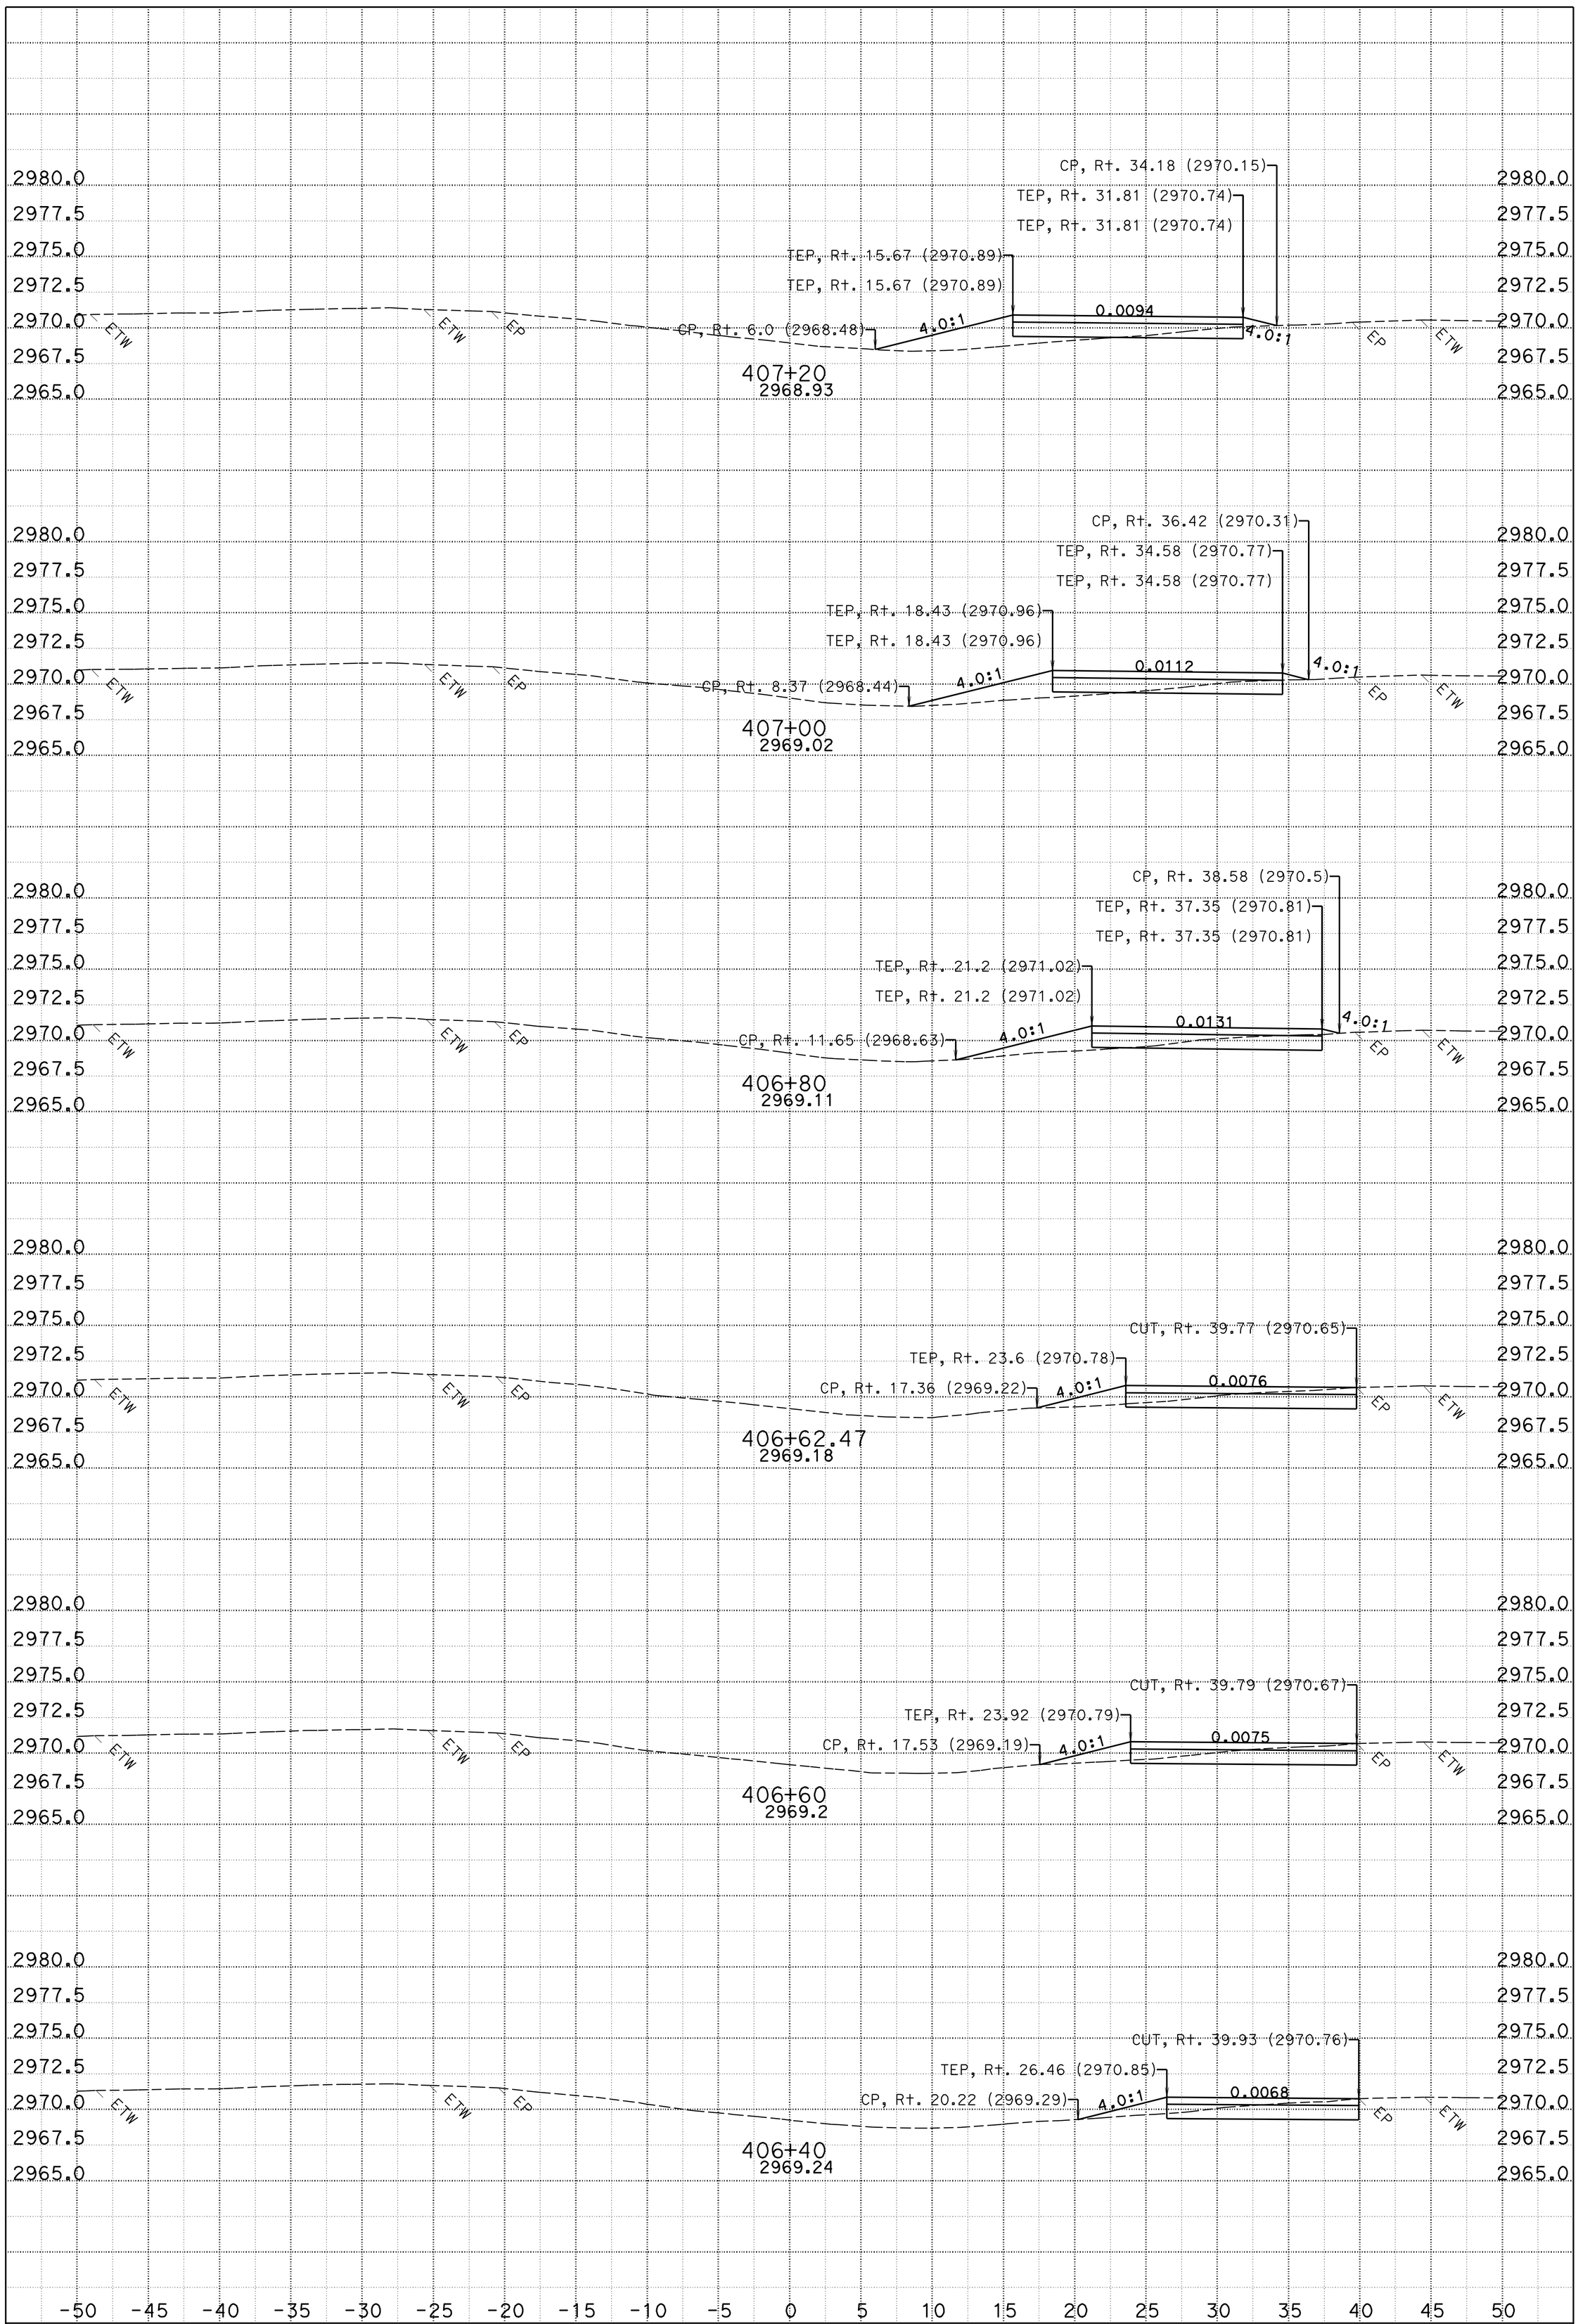

DATE: 5/17/2011
CREATED BY: A. Vivit
PROJECT ID: Weed 2R Rehab
SCALE: 1" = 5' Horiz.
1" = 5' Vert.

CONTRACT: 02-3E7504
DIST/CO/RTE/PM: 02/Sis/05/19.0-25.3

FOR EARTHWORK DEVELOPMENT ONLY
ALL DIMENSIONS ARE FEET

B1
CROSS SECTIONS
NORTH NB TO SB

KC Project: A0929 File: D:\projects\weed\a0929\crossover25\fg_crossover_25a.ear

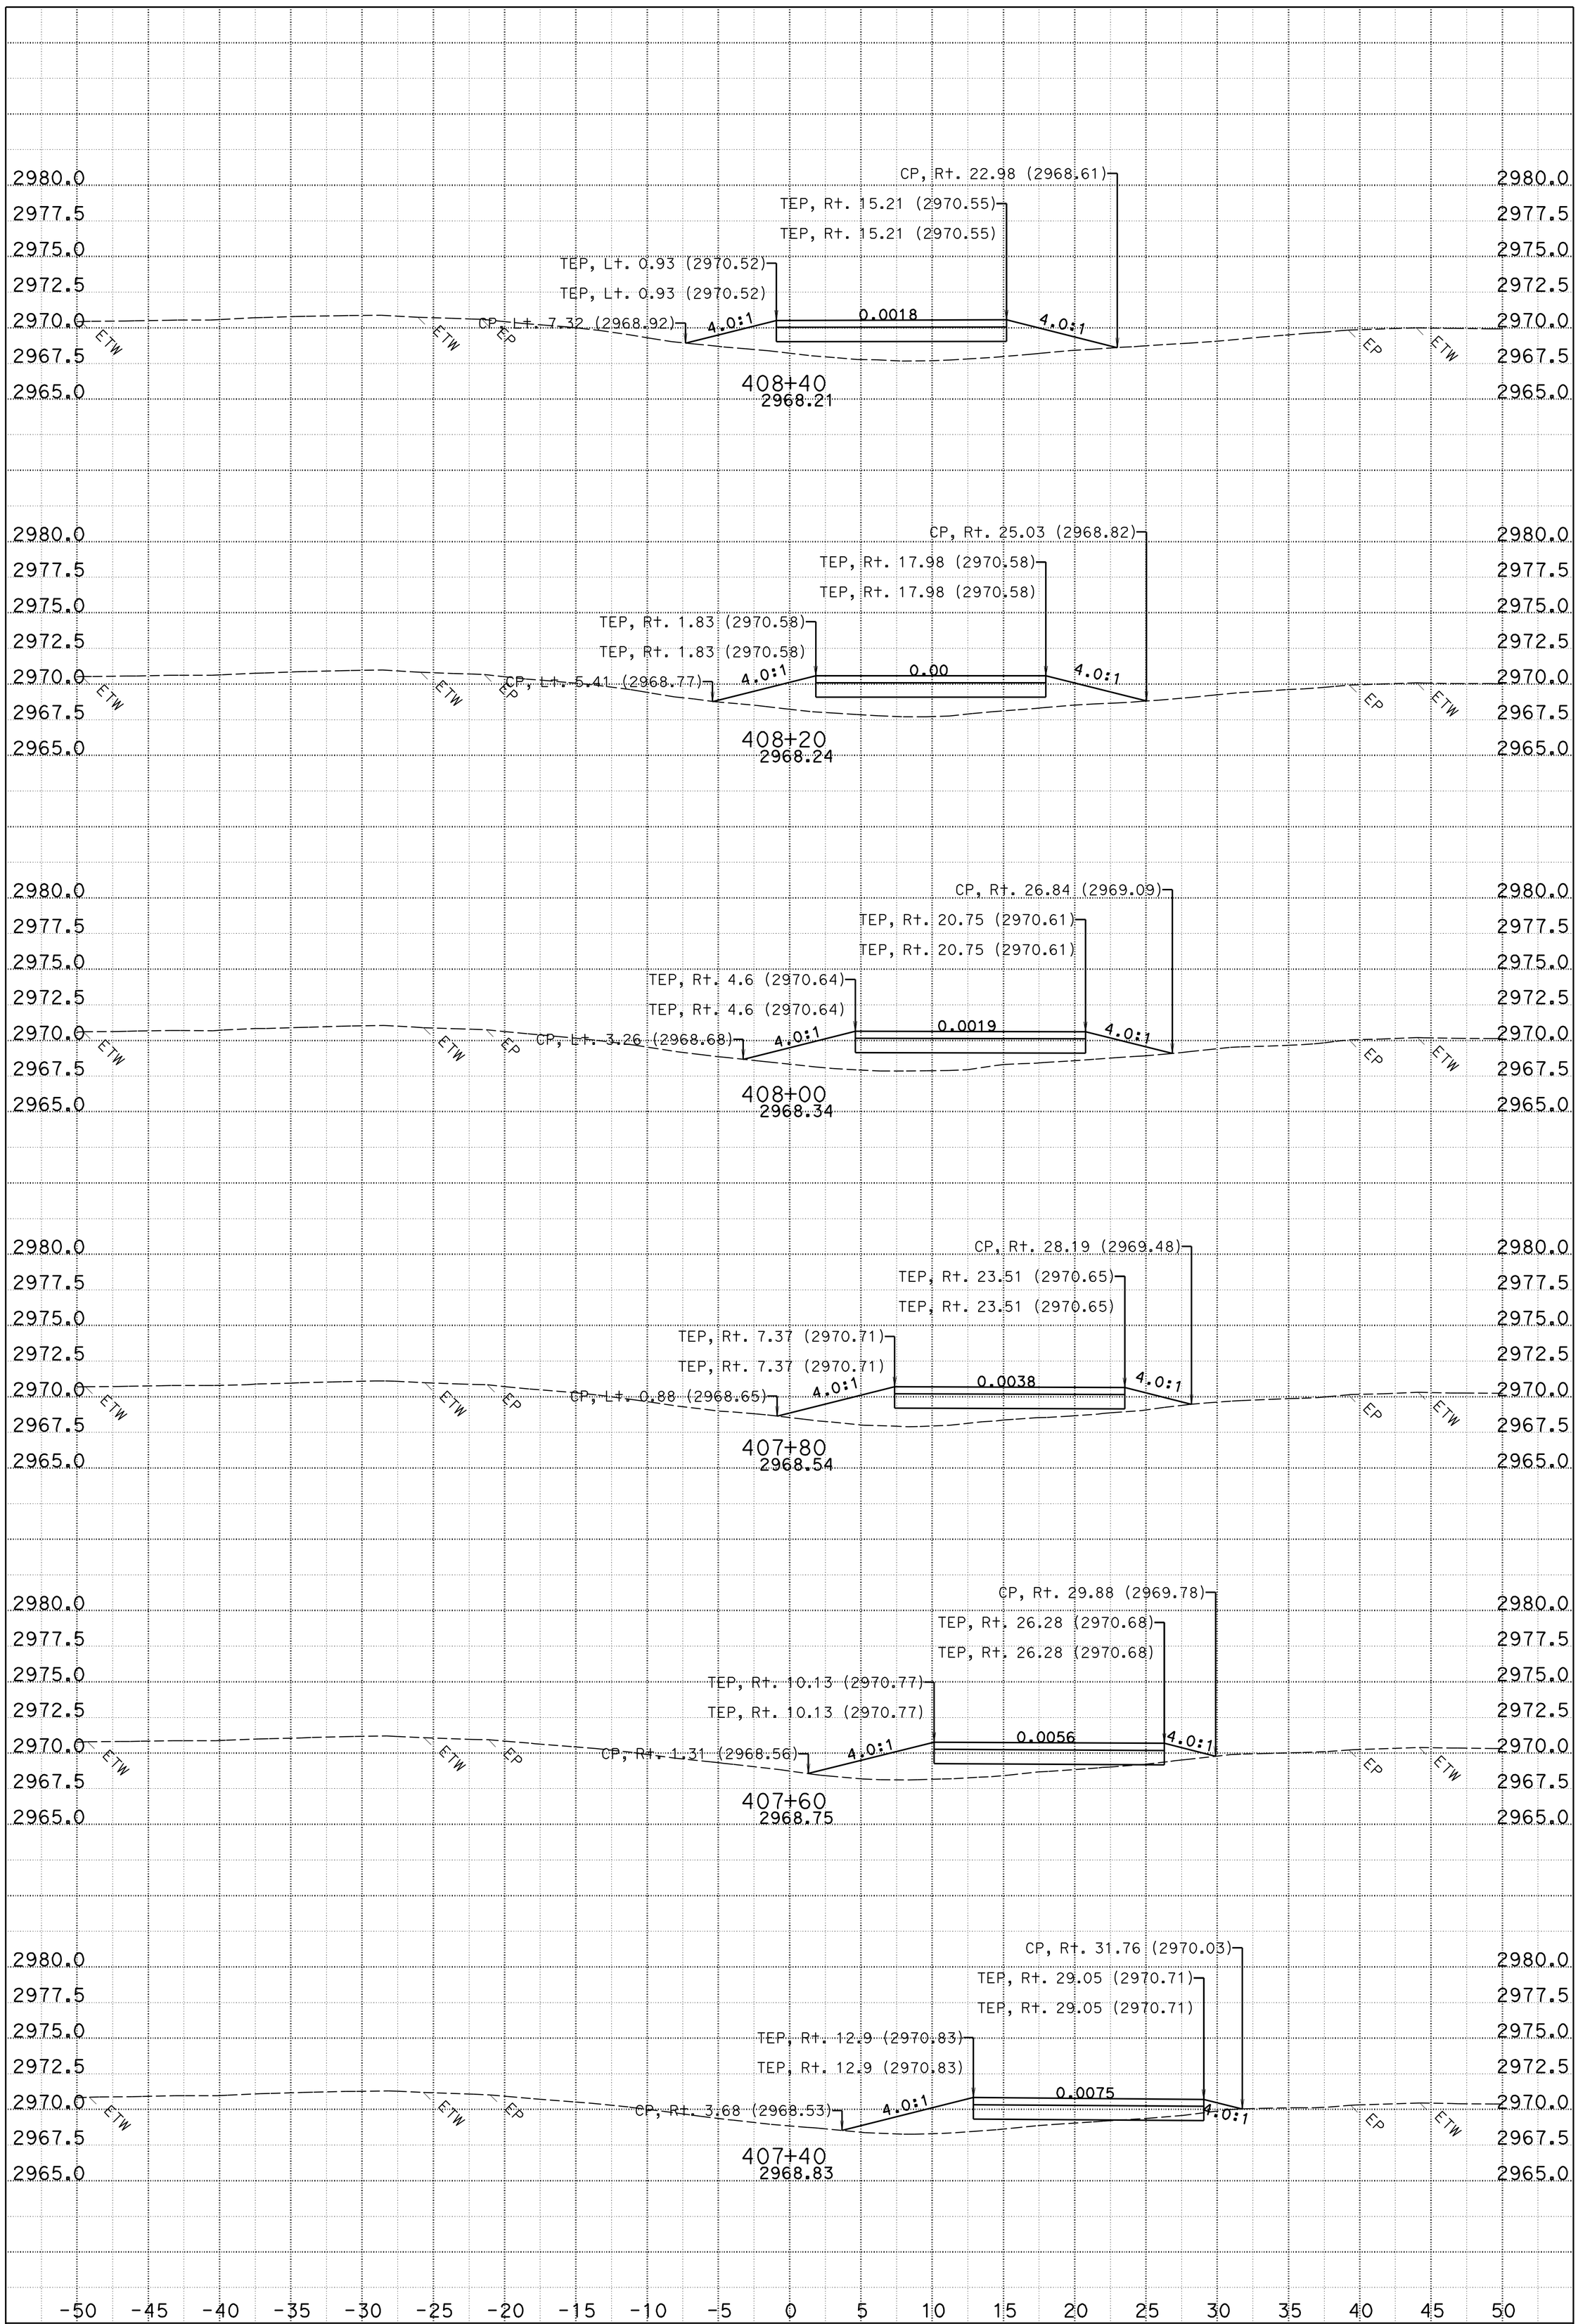

DATE: 5/17/2011
CREATED BY: A. Vivit
PROJECT ID: Weed 2R Rehab
SCALE: 1" = 5' Horiz.
1" = 5' Vert.

CONTRACT: 02-3E7504
DIST/CO/RTE/PM: 02/Sis/05/19.0-25.3

FOR EARTHWORK DEVELOPMENT ONLY
ALL DIMENSIONS ARE FEET

B1
CROSS SECTIONS
NORTH NB TO SB

KC Project: A0929 File: D:\projects\weed\a0929\crossover25\fg_crossover_25a.ear

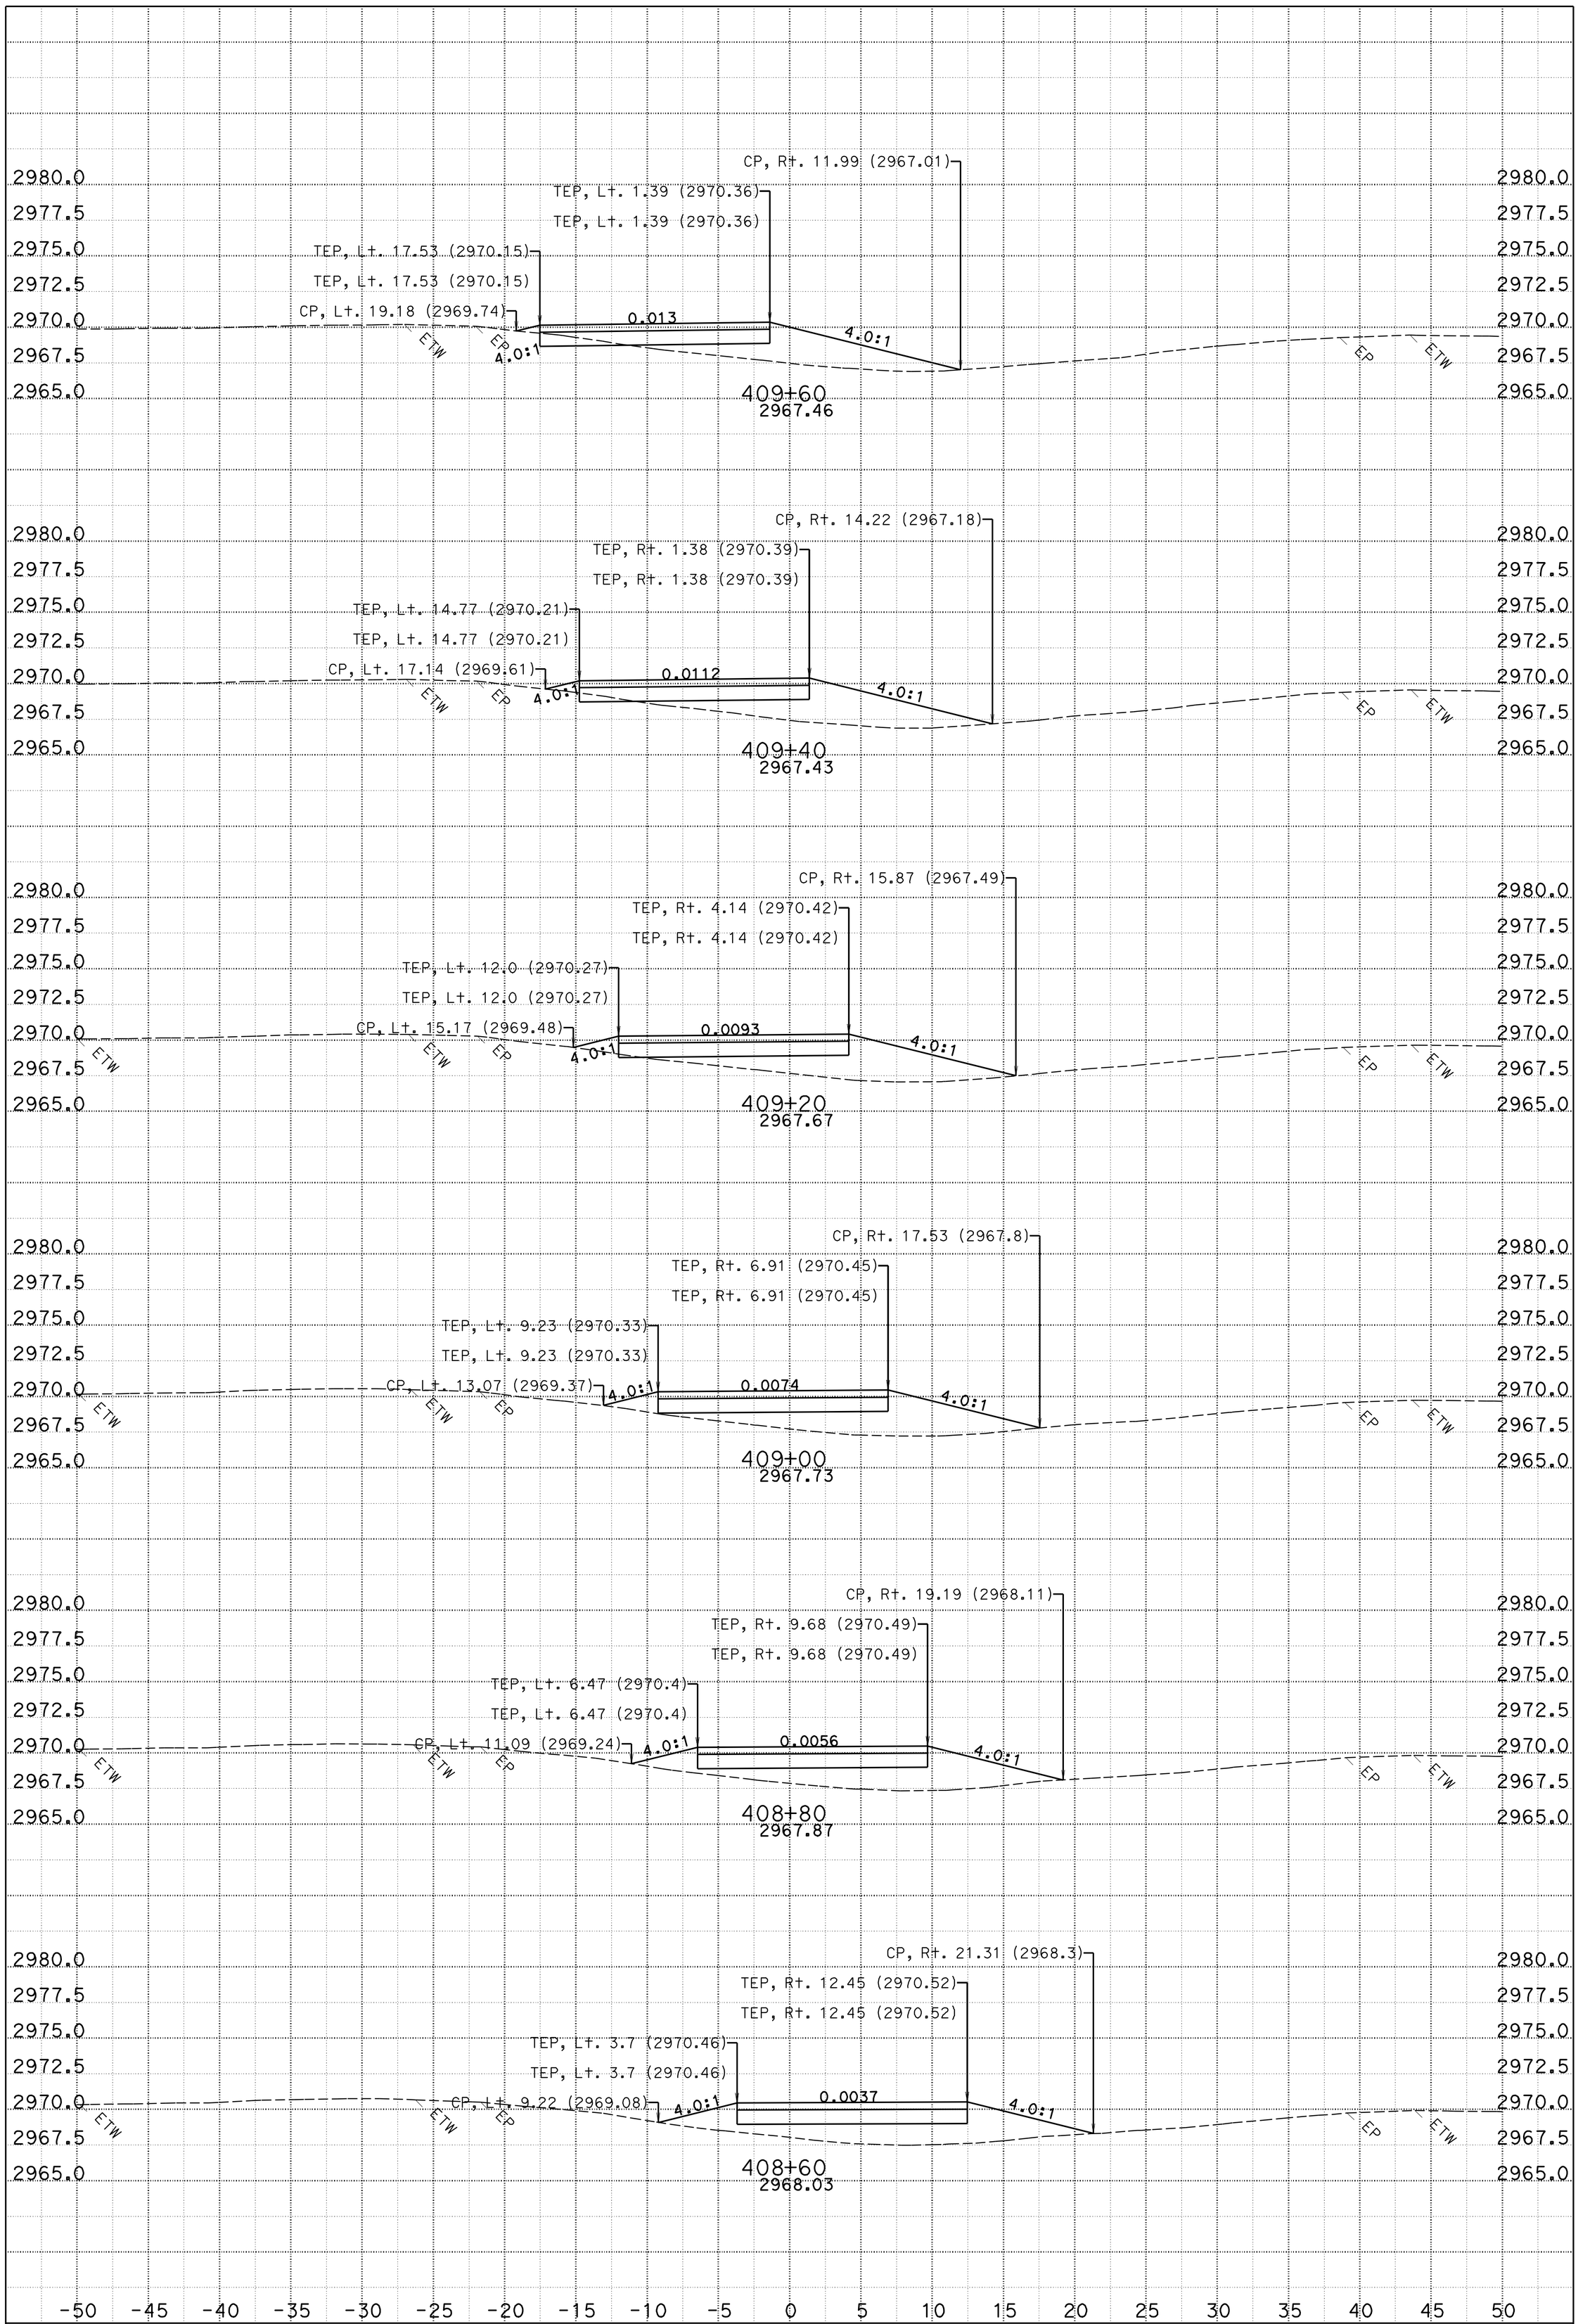

DATE: 5/17/2011
CREATED BY: A. Vivit
PROJECT ID: Weed 2R Rehab
SCALE: 1" = 5' Horiz.
1" = 5' Vert.

CONTRACT: 02-3E7504
DIST/CO/RTE/PM: 02/Sis/05/19.0-25.3

FOR EARTHWORK DEVELOPMENT ONLY
ALL DIMENSIONS ARE FEET

B1
CROSS SECTIONS
NORTH NB TO SB

KC Project: A0929 File: D:\projects\weed\a0929\crossover25\fg_crossover_25a.ear

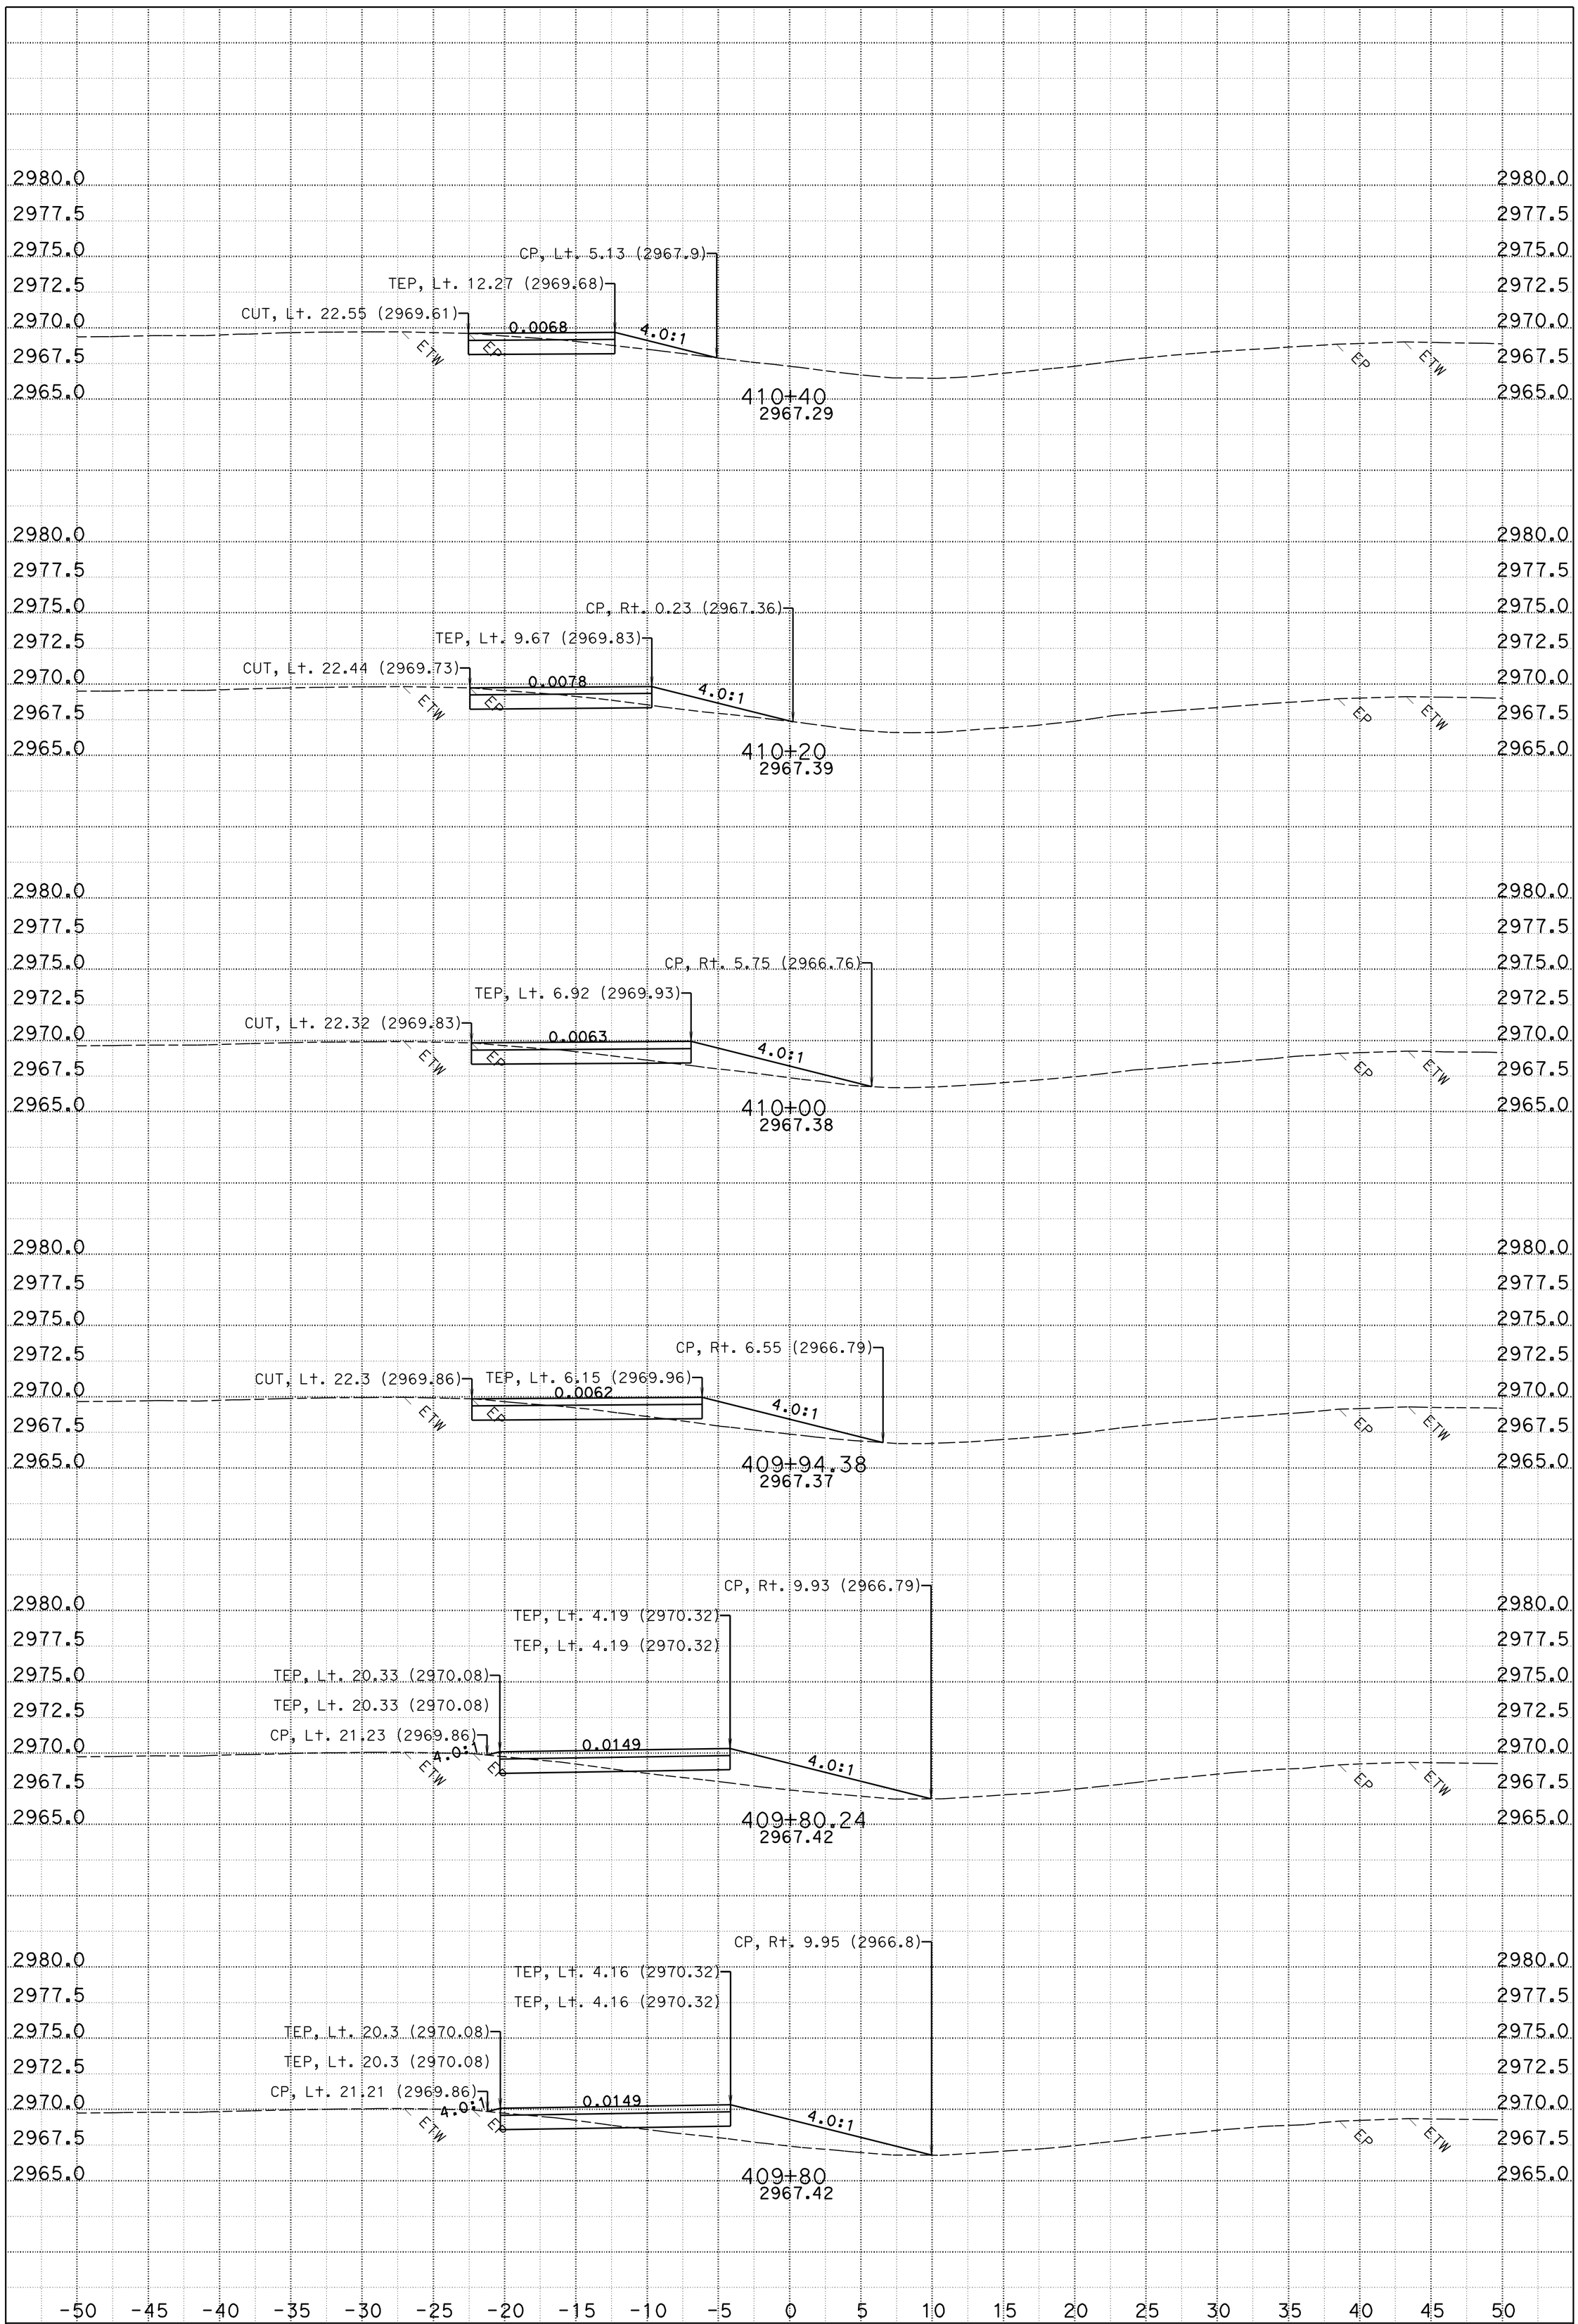

DATE: 5/17/2011
CREATED BY: A. Vivit
PROJECT ID: Weed 2R Rehab
SCALE: 1" = 5' Horiz.
1" = 5' Vert.

CONTRACT: 02-3E7504
DIST/CO/RTE/PM: 02/Sis/05/19.0-25.3

FOR EARTHWORK DEVELOPMENT ONLY
ALL DIMENSIONS ARE FEET

B1
CROSS SECTIONS
NORTH NB TO SB

KC Project: A0929 File: D:\projects\weed\a0929\crossover25\fg_crossover_25a.ear

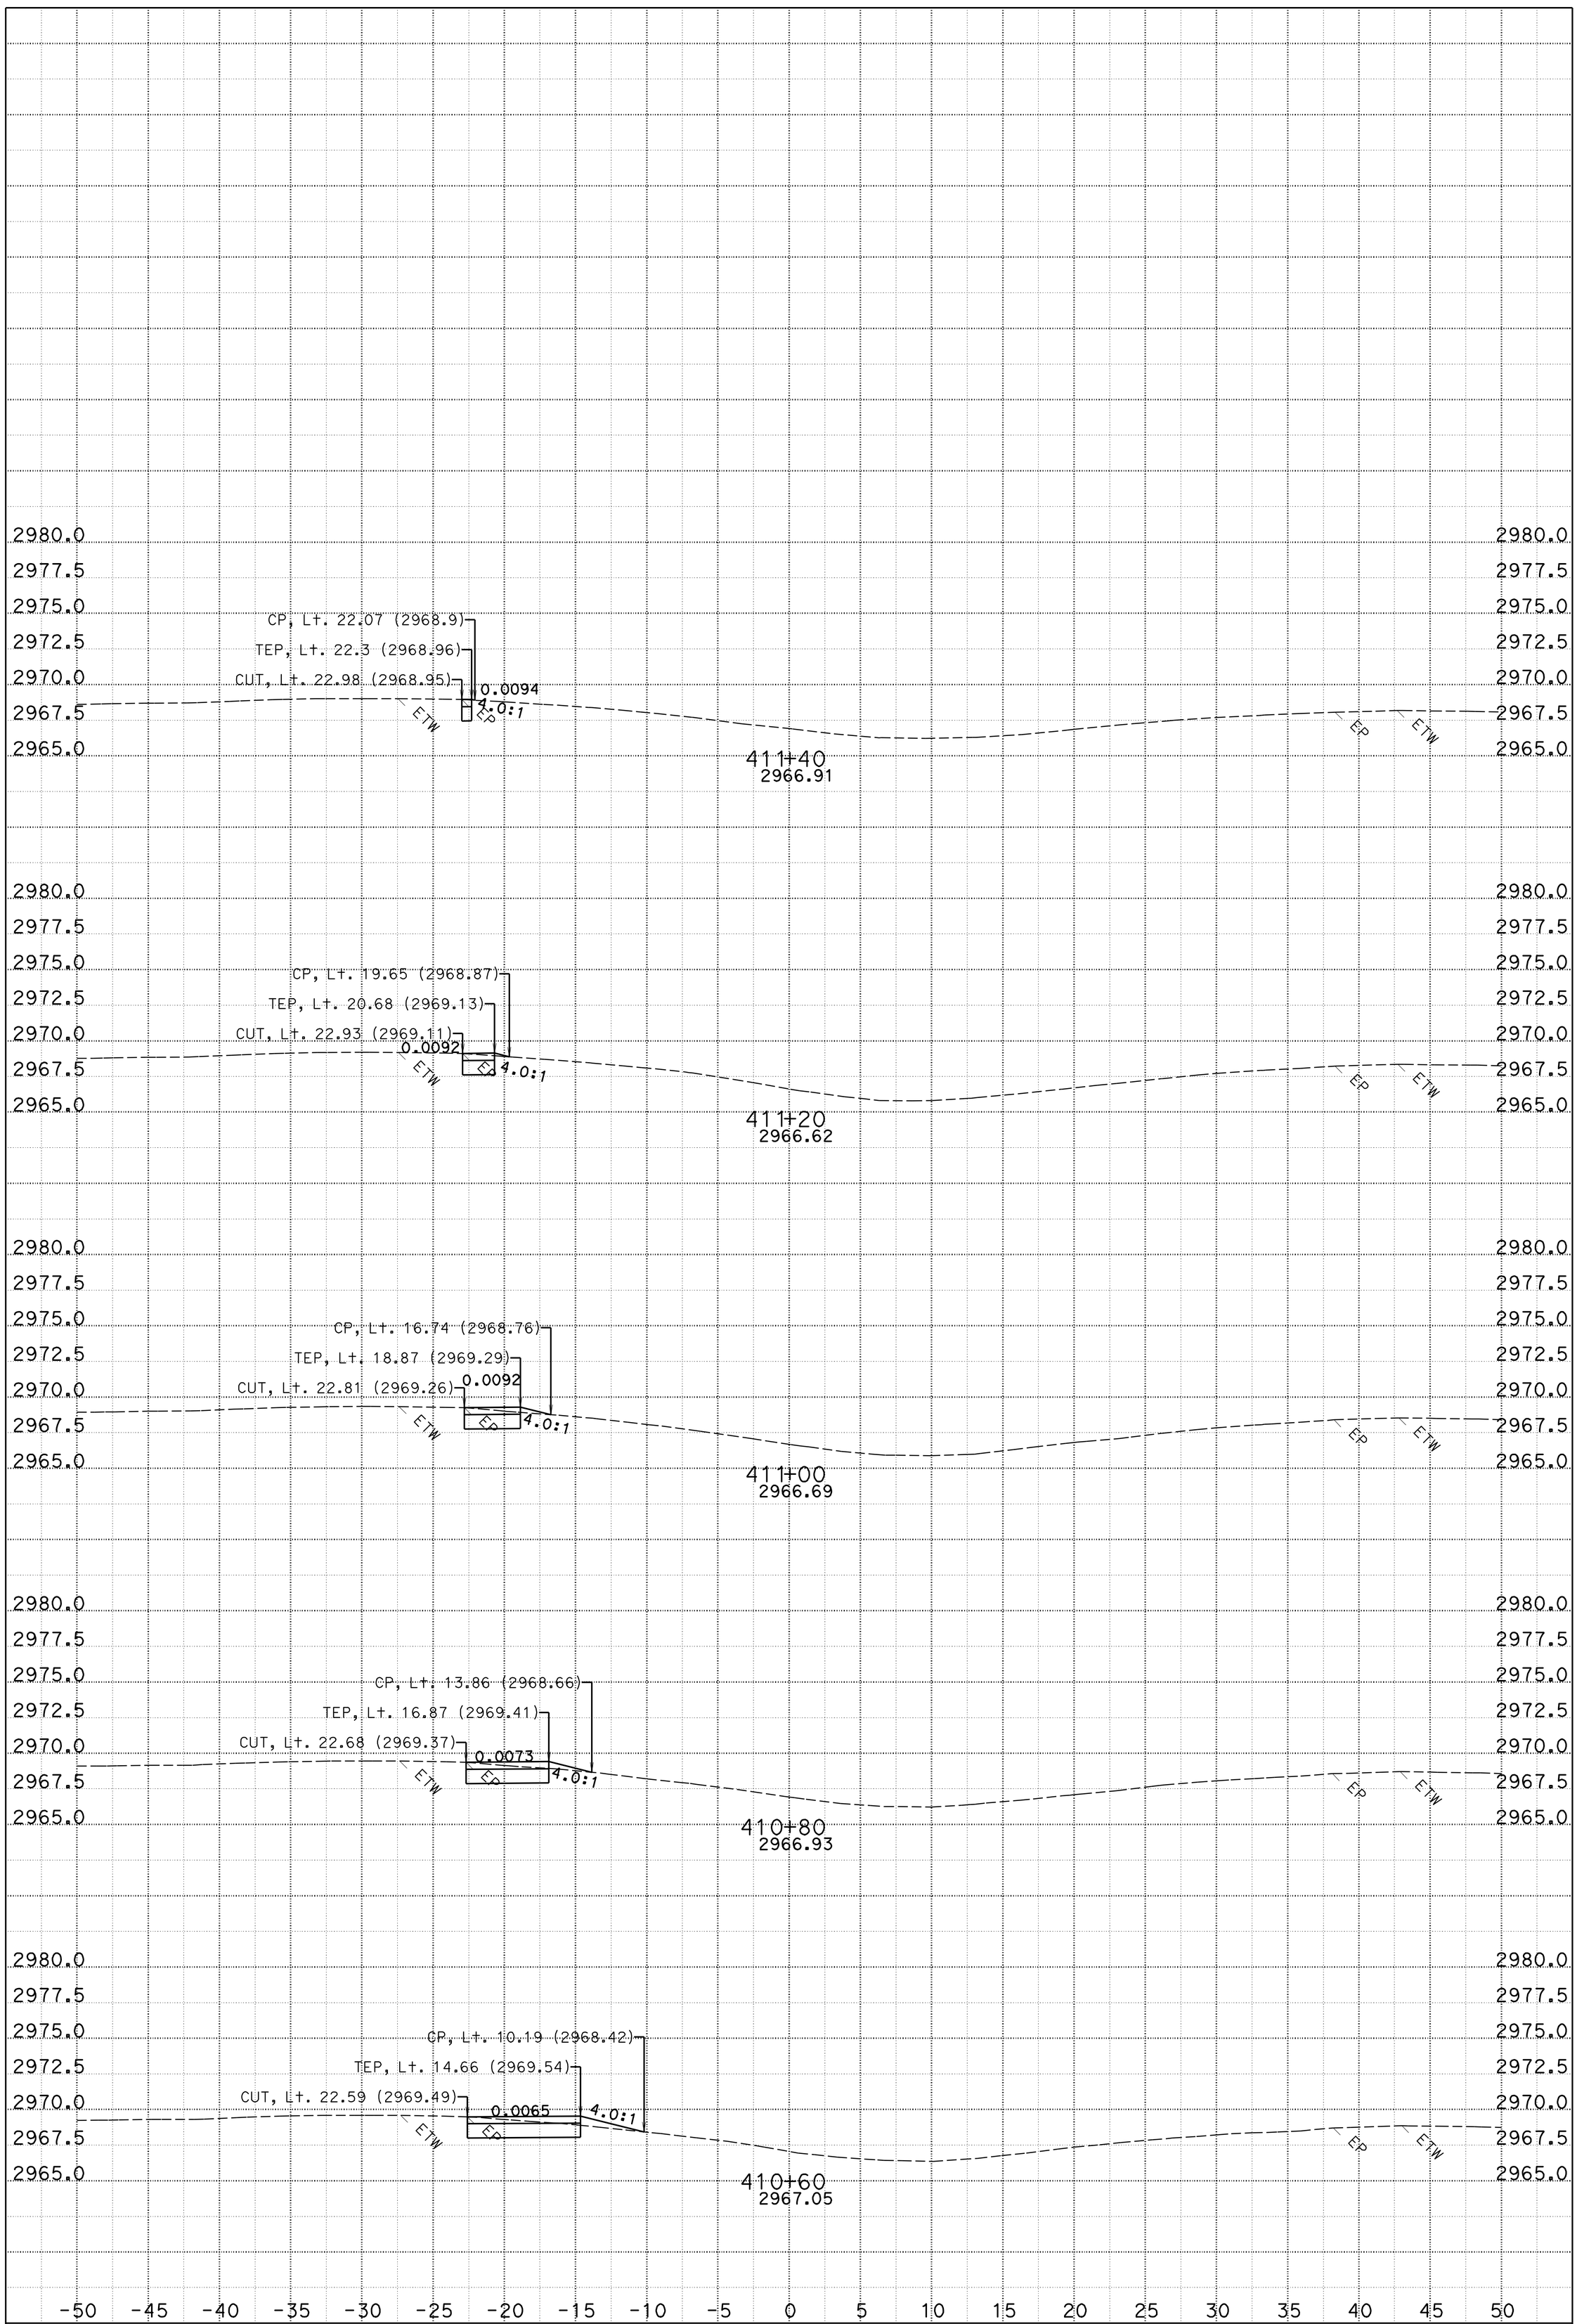

DATE: 5/17/2011
CREATED BY: A. Vivit
PROJECT ID: Weed 2R Rehab
SCALE: 1" = 5' Horiz.
1" = 5' Vert.

CONTRACT: 02-3E7504
DIST/CO/RTE/PM: 02/Sis/05/19.0-25.3

FOR EARTHWORK DEVELOPMENT ONLY
ALL DIMENSIONS ARE FEET

B1
CROSS SECTIONS
NORTH NB TO SB

KC Project: A0929 File: D:\projects\weed\a0929\crossover25\fg_crossover_25a.ear

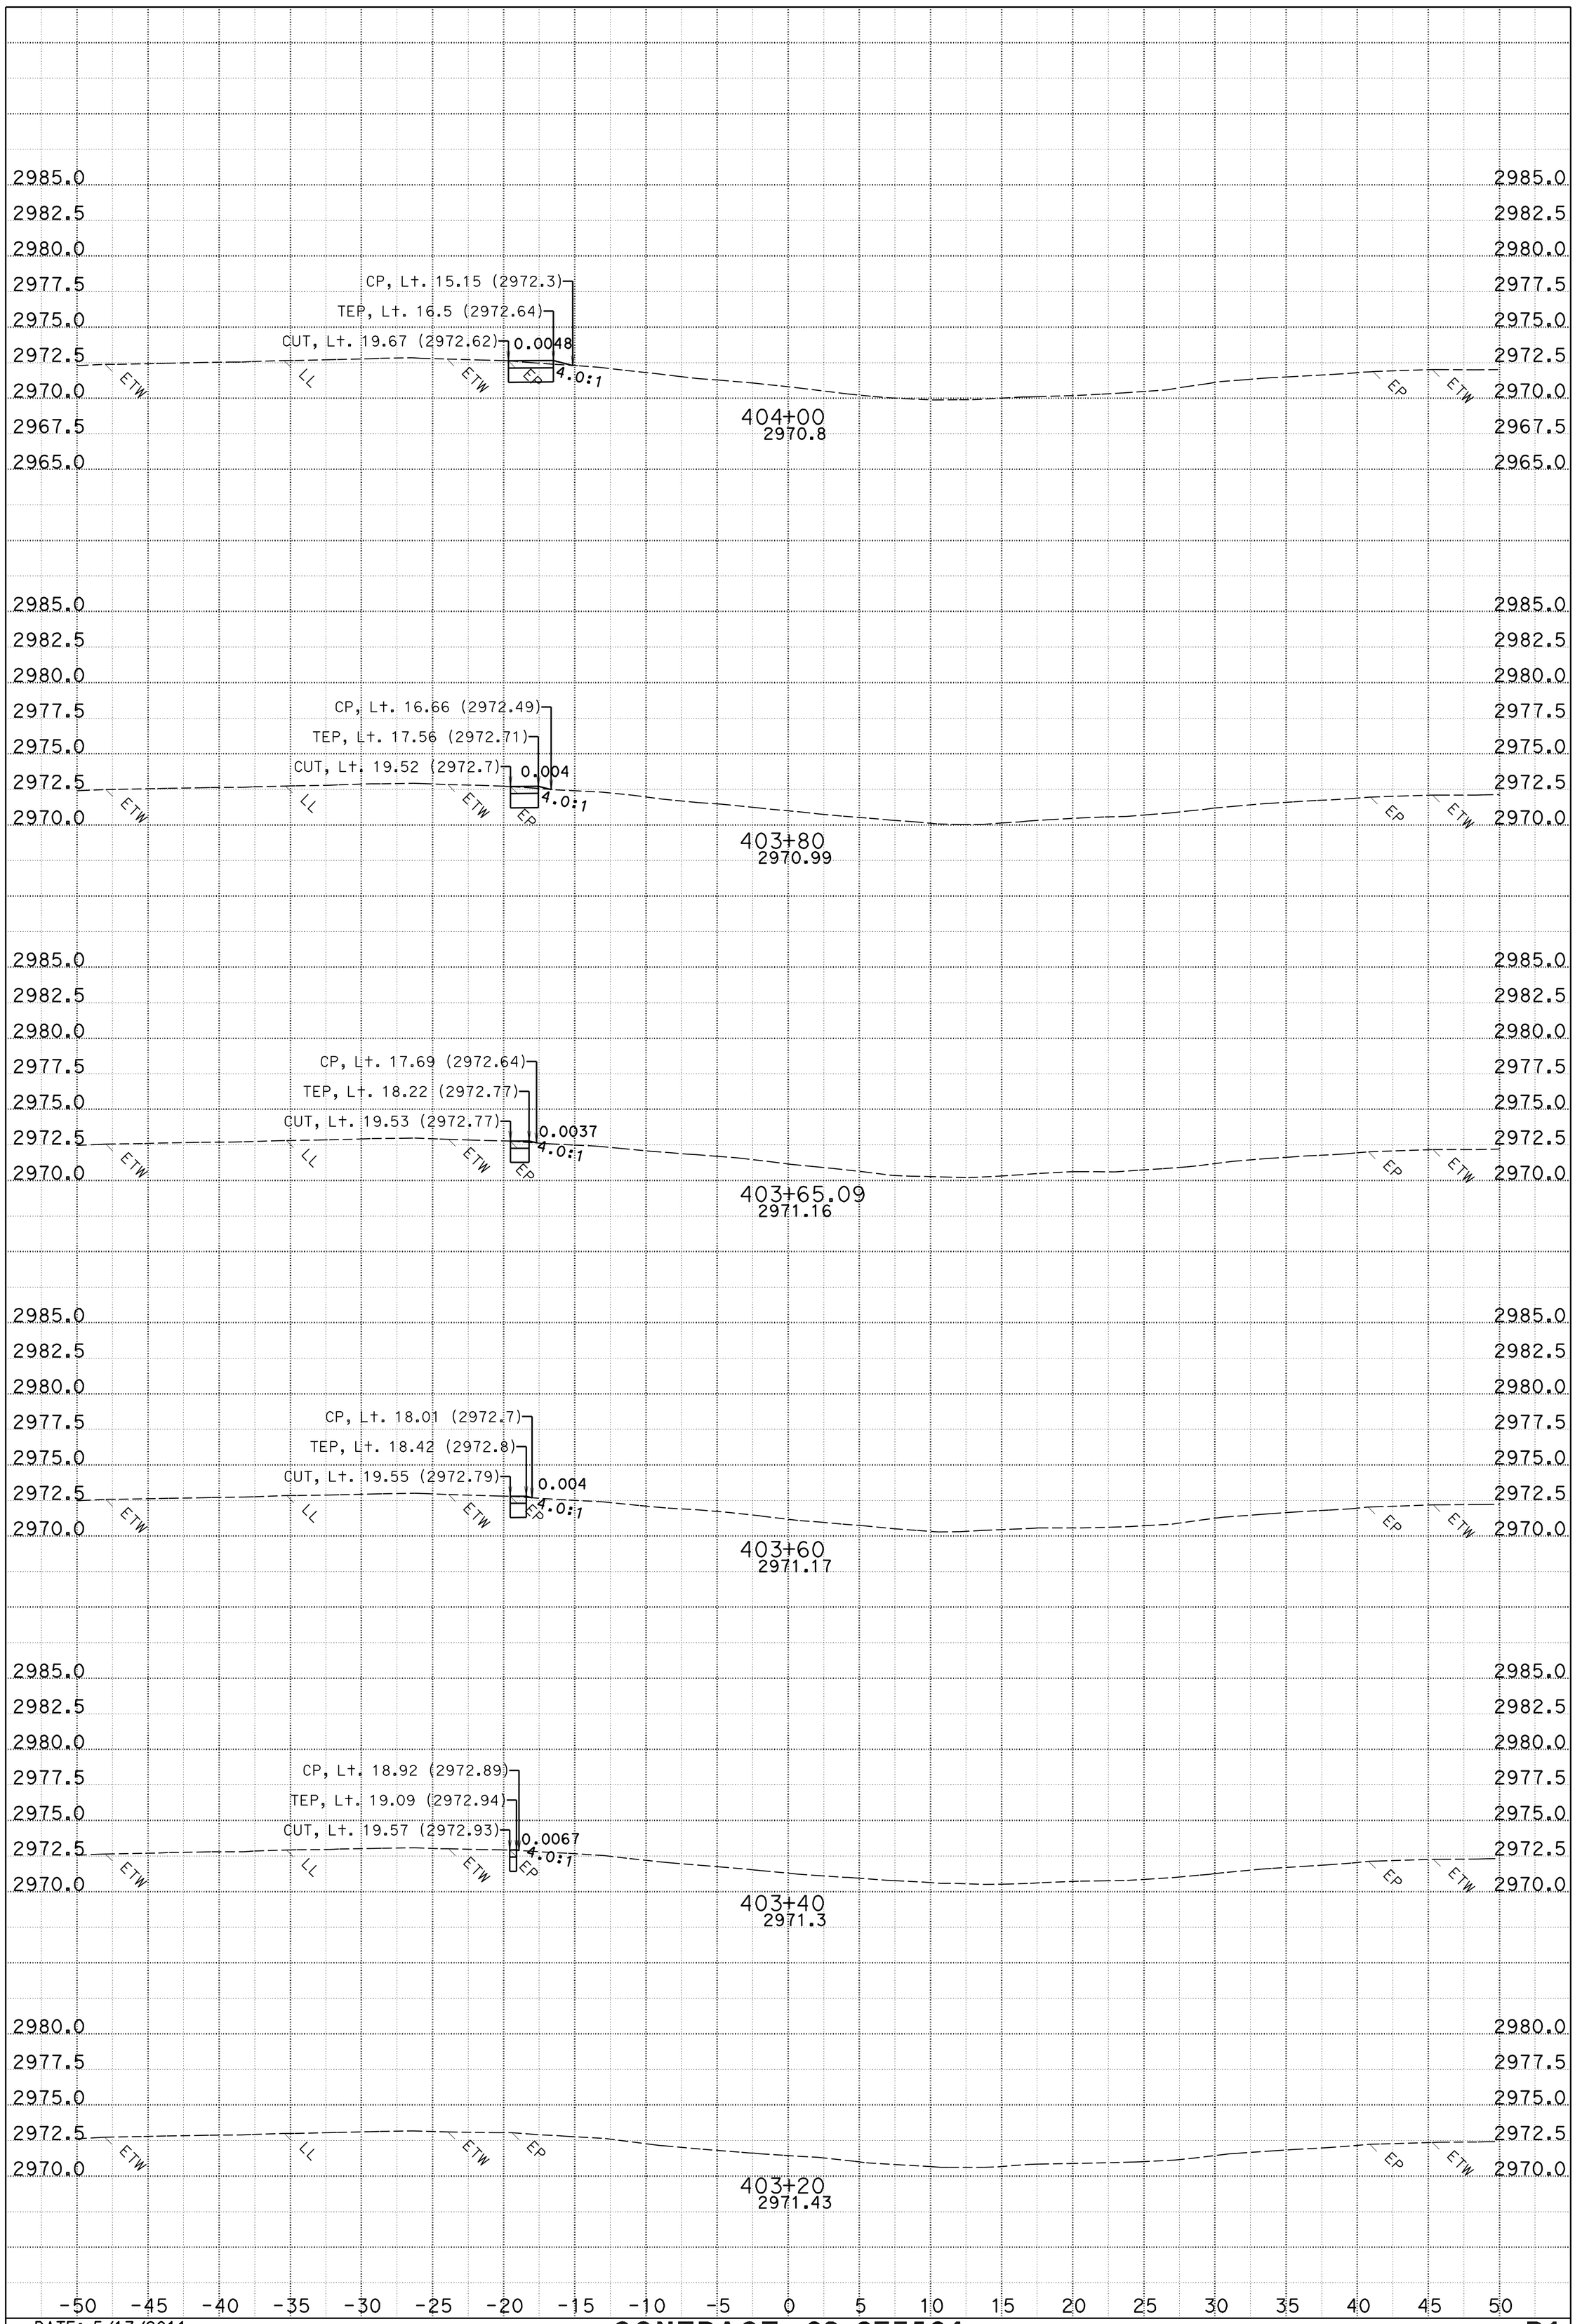

DATE: 5/17/2011
CREATED BY: A. Vivit
PROJECT ID: Weed 2R Rehab
SCALE: 1" = 5' Horiz.
1" = 5' Vert.
LEGEND: TEP=THP

CONTRACT: 02-3E7504
DIST/CO/RTE/PM: 02/Sis/05/19.0-25.3

FOR EARTHWORK DEVELOPMENT ONLY
ALL DIMENSIONS ARE FEET

B1
CROSS SECTIONS
NORTH SB TO NB
SHEET 1 OF 9

KC Project: A0929 File: D:\projects\weed\a0929\crossover25\fg_crossover_25b.ear

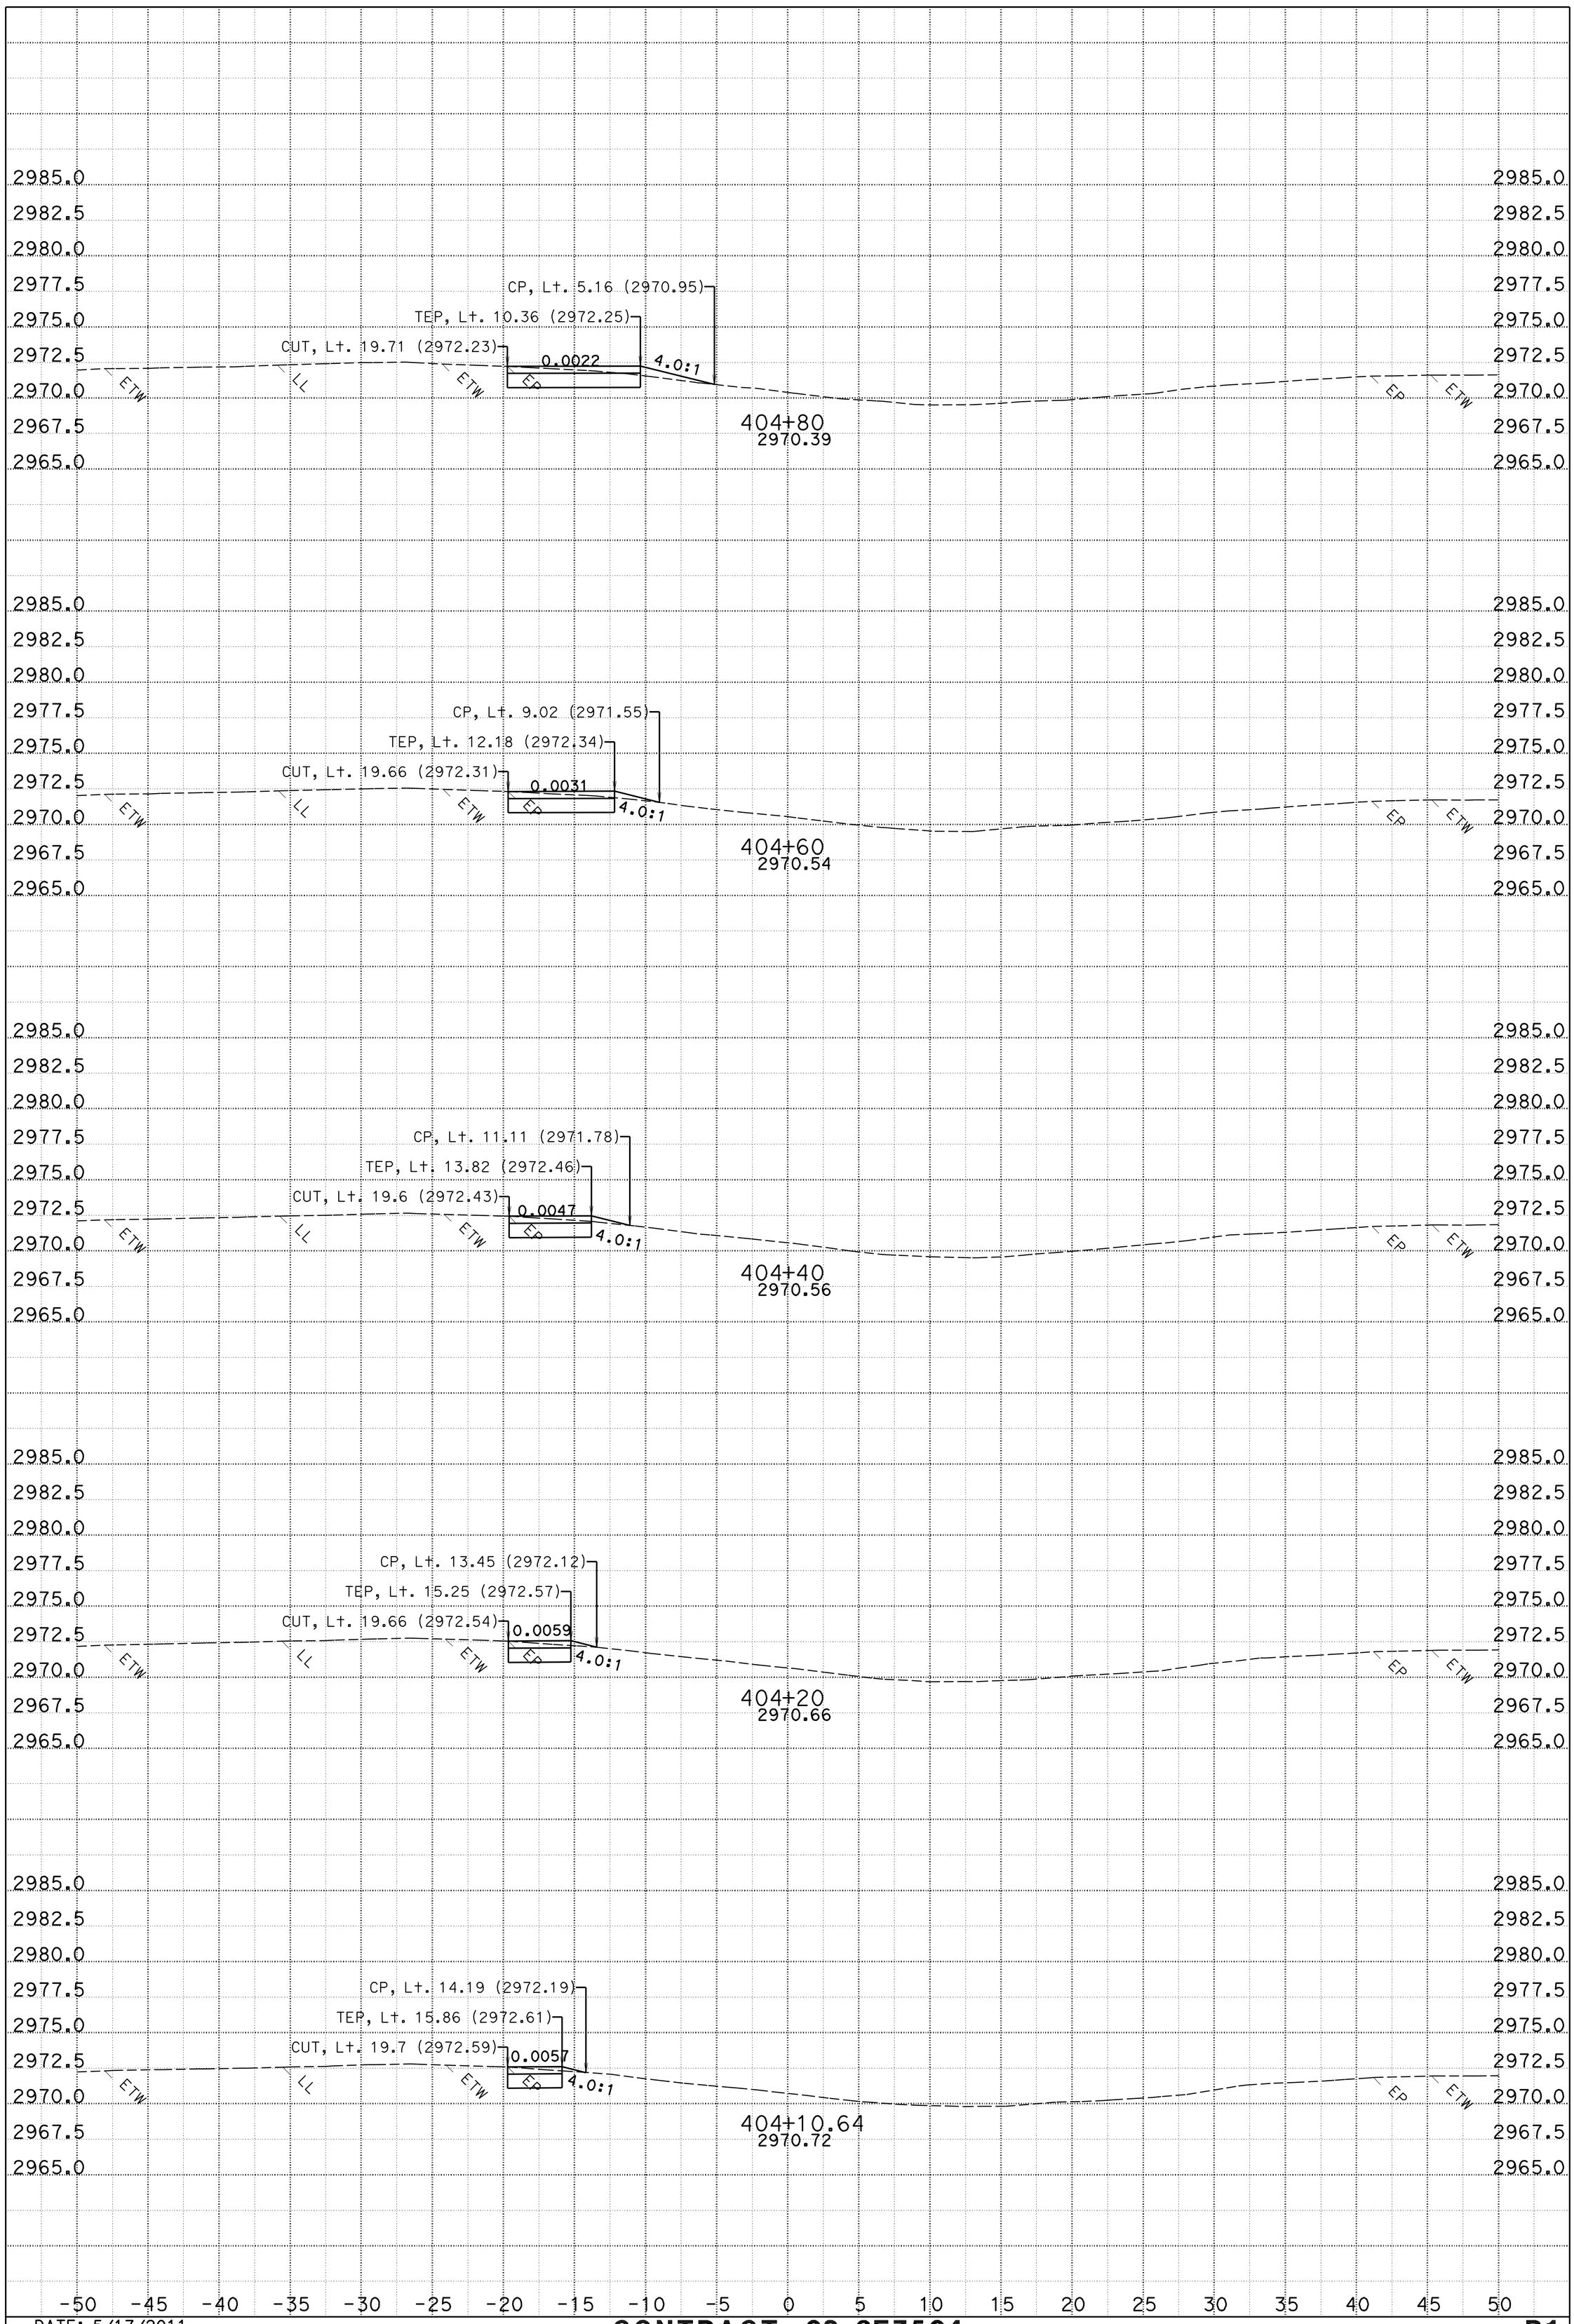

DATE: 5/17/2011
CREATED BY: A. Vivit
PROJECT ID: Weed 2R Rehab
SCALE: 1" = 5' Horiz.
1" = 5' Vert.

CONTRACT: 02-3E7504
DIST/CO/RTE/PM: 02/Sis/05/19.0-25.3

FOR EARTHWORK DEVELOPMENT ONLY
ALL DIMENSIONS ARE FEET

B1
CROSS SECTIONS
NORTH SB TO NB

KC Project: A0929 File: D:\projects\weed\a0929\crossover25\fg_crossover_25b.ear

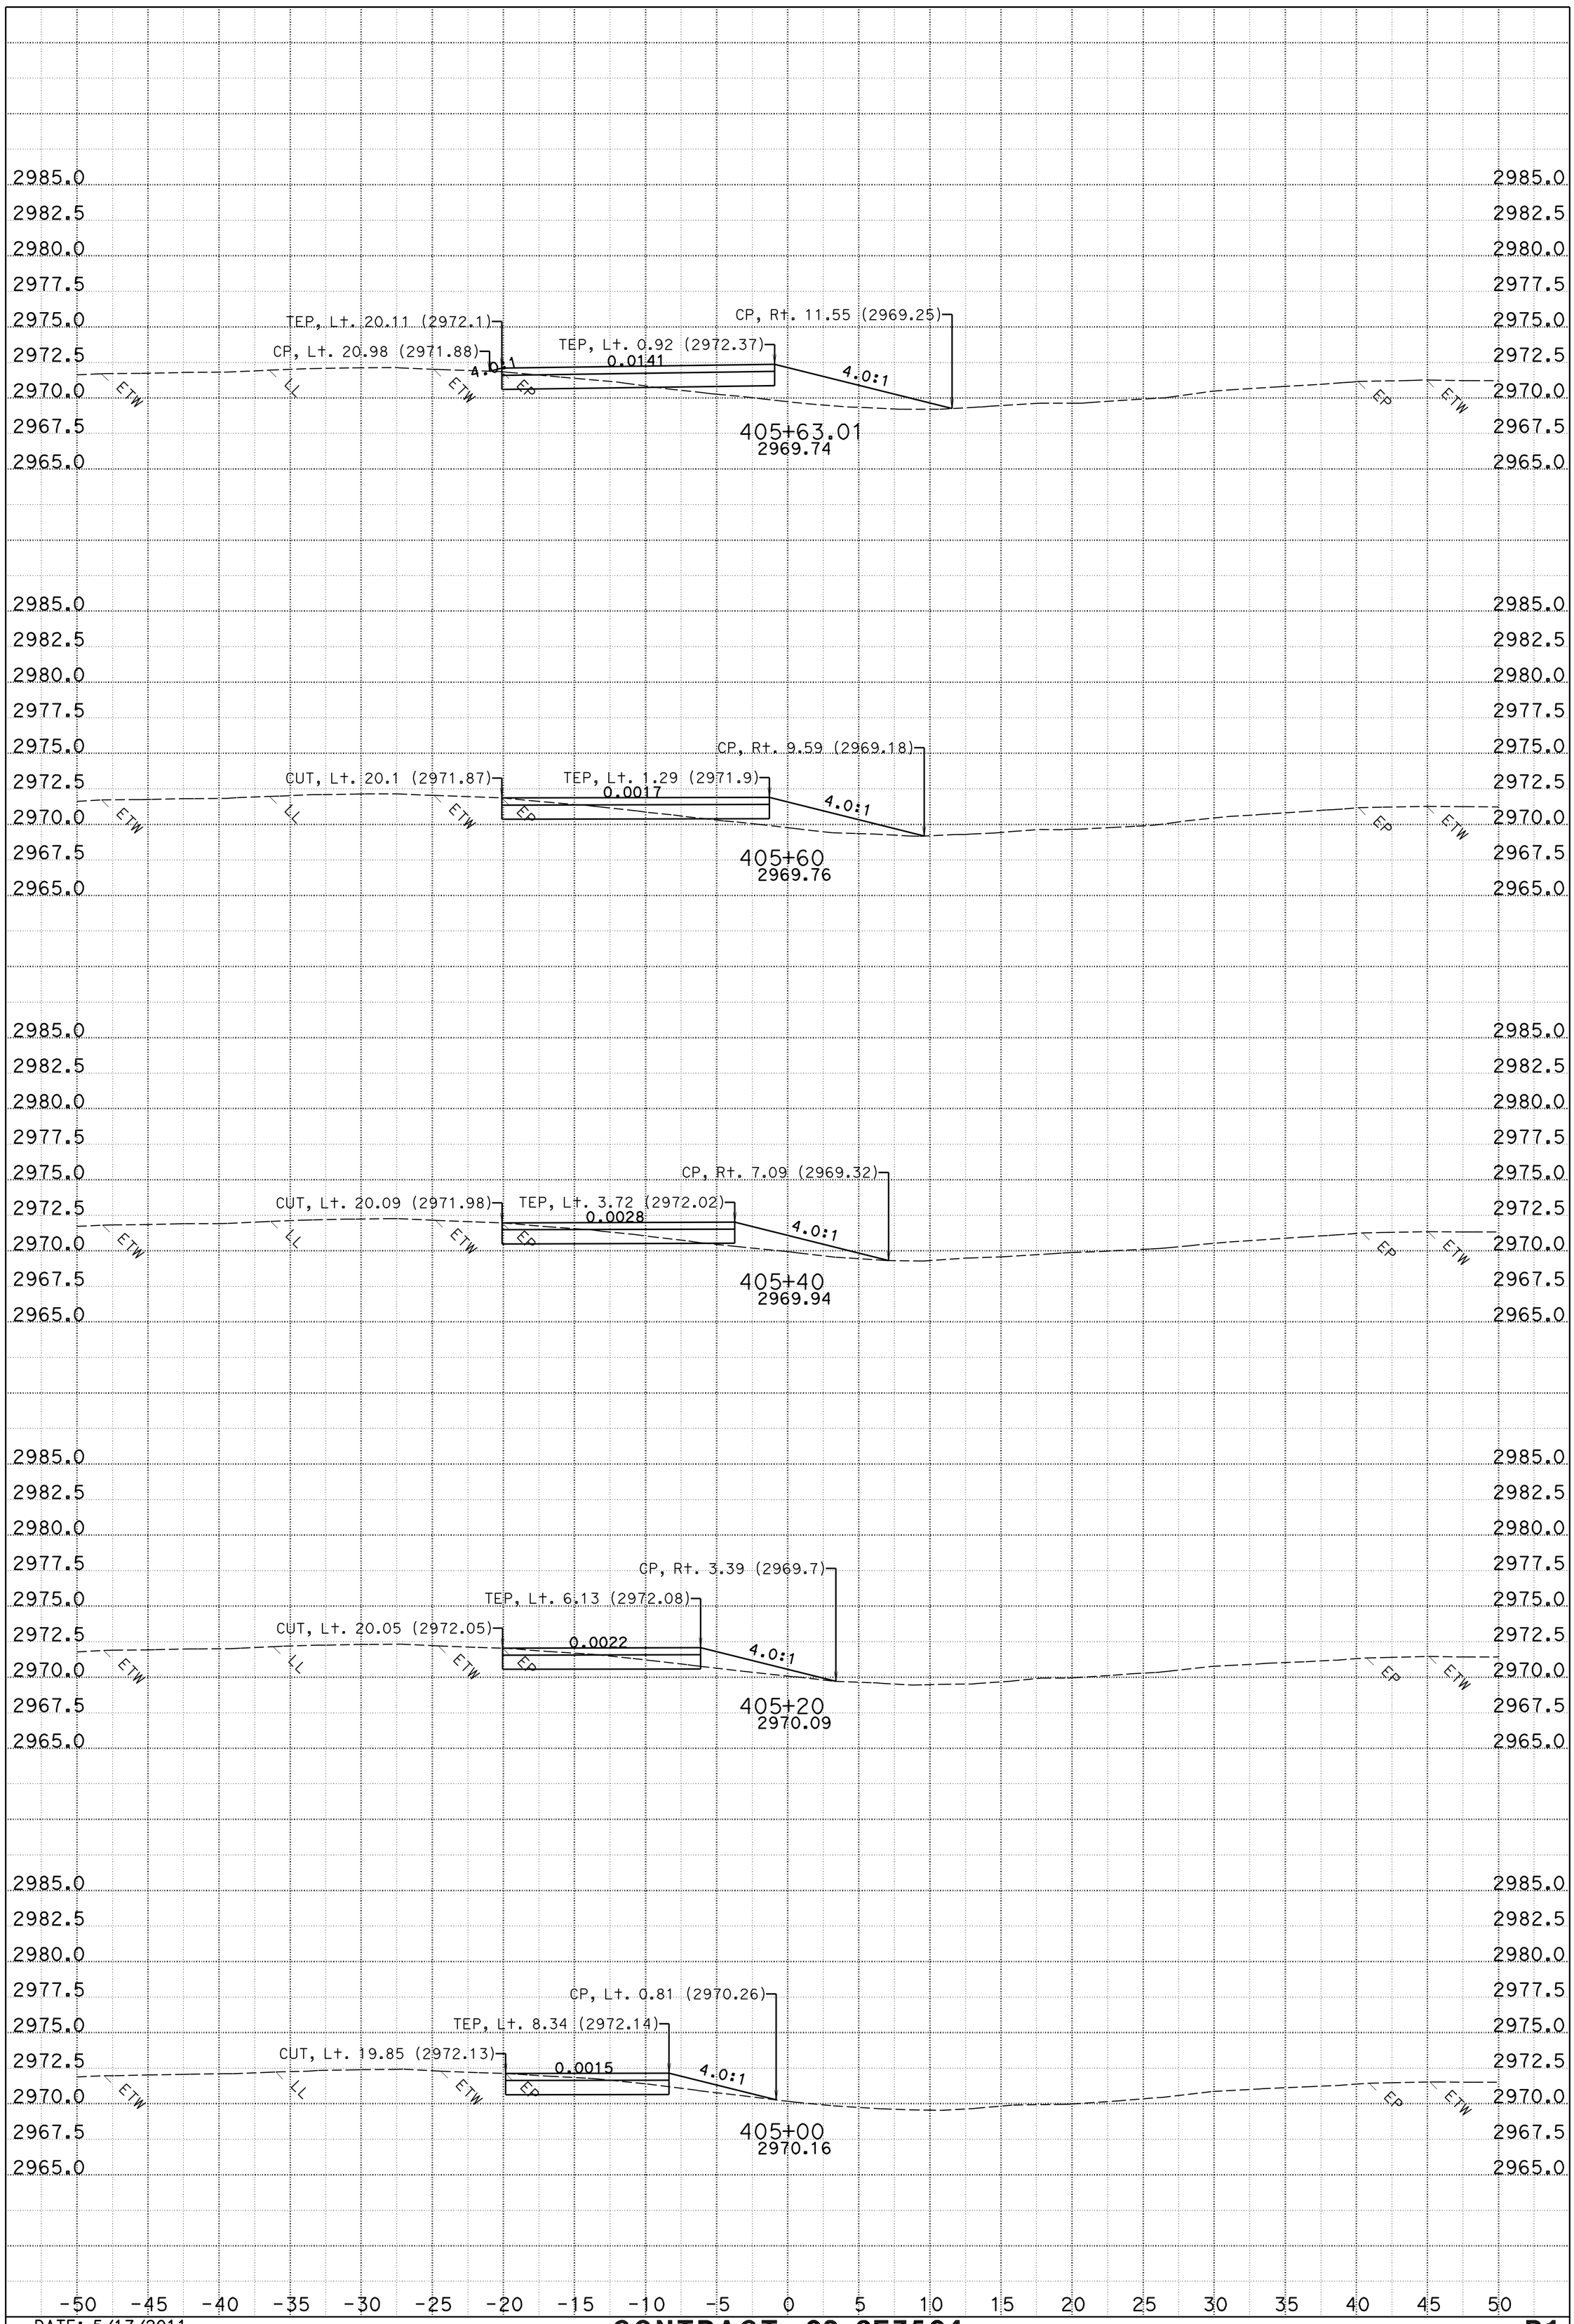

DATE: 5/17/2011
CREATED BY: A. Vivit
PROJECT ID: Weed 2R Rehab
SCALE: 1" = 5' Horiz.
1" = 5' Vert.

CONTRACT: 02-3E7504
DIST/CO/RTE/PM: 02/Sis/05/19.0-25.3

FOR EARTHWORK DEVELOPMENT ONLY
ALL DIMENSIONS ARE FEET

B1
CROSS SECTIONS
NORTH SB TO NB

KC Project: A0929 File: D:\projects\weed\a0929\crossover25\fg_crossover_25b.ear

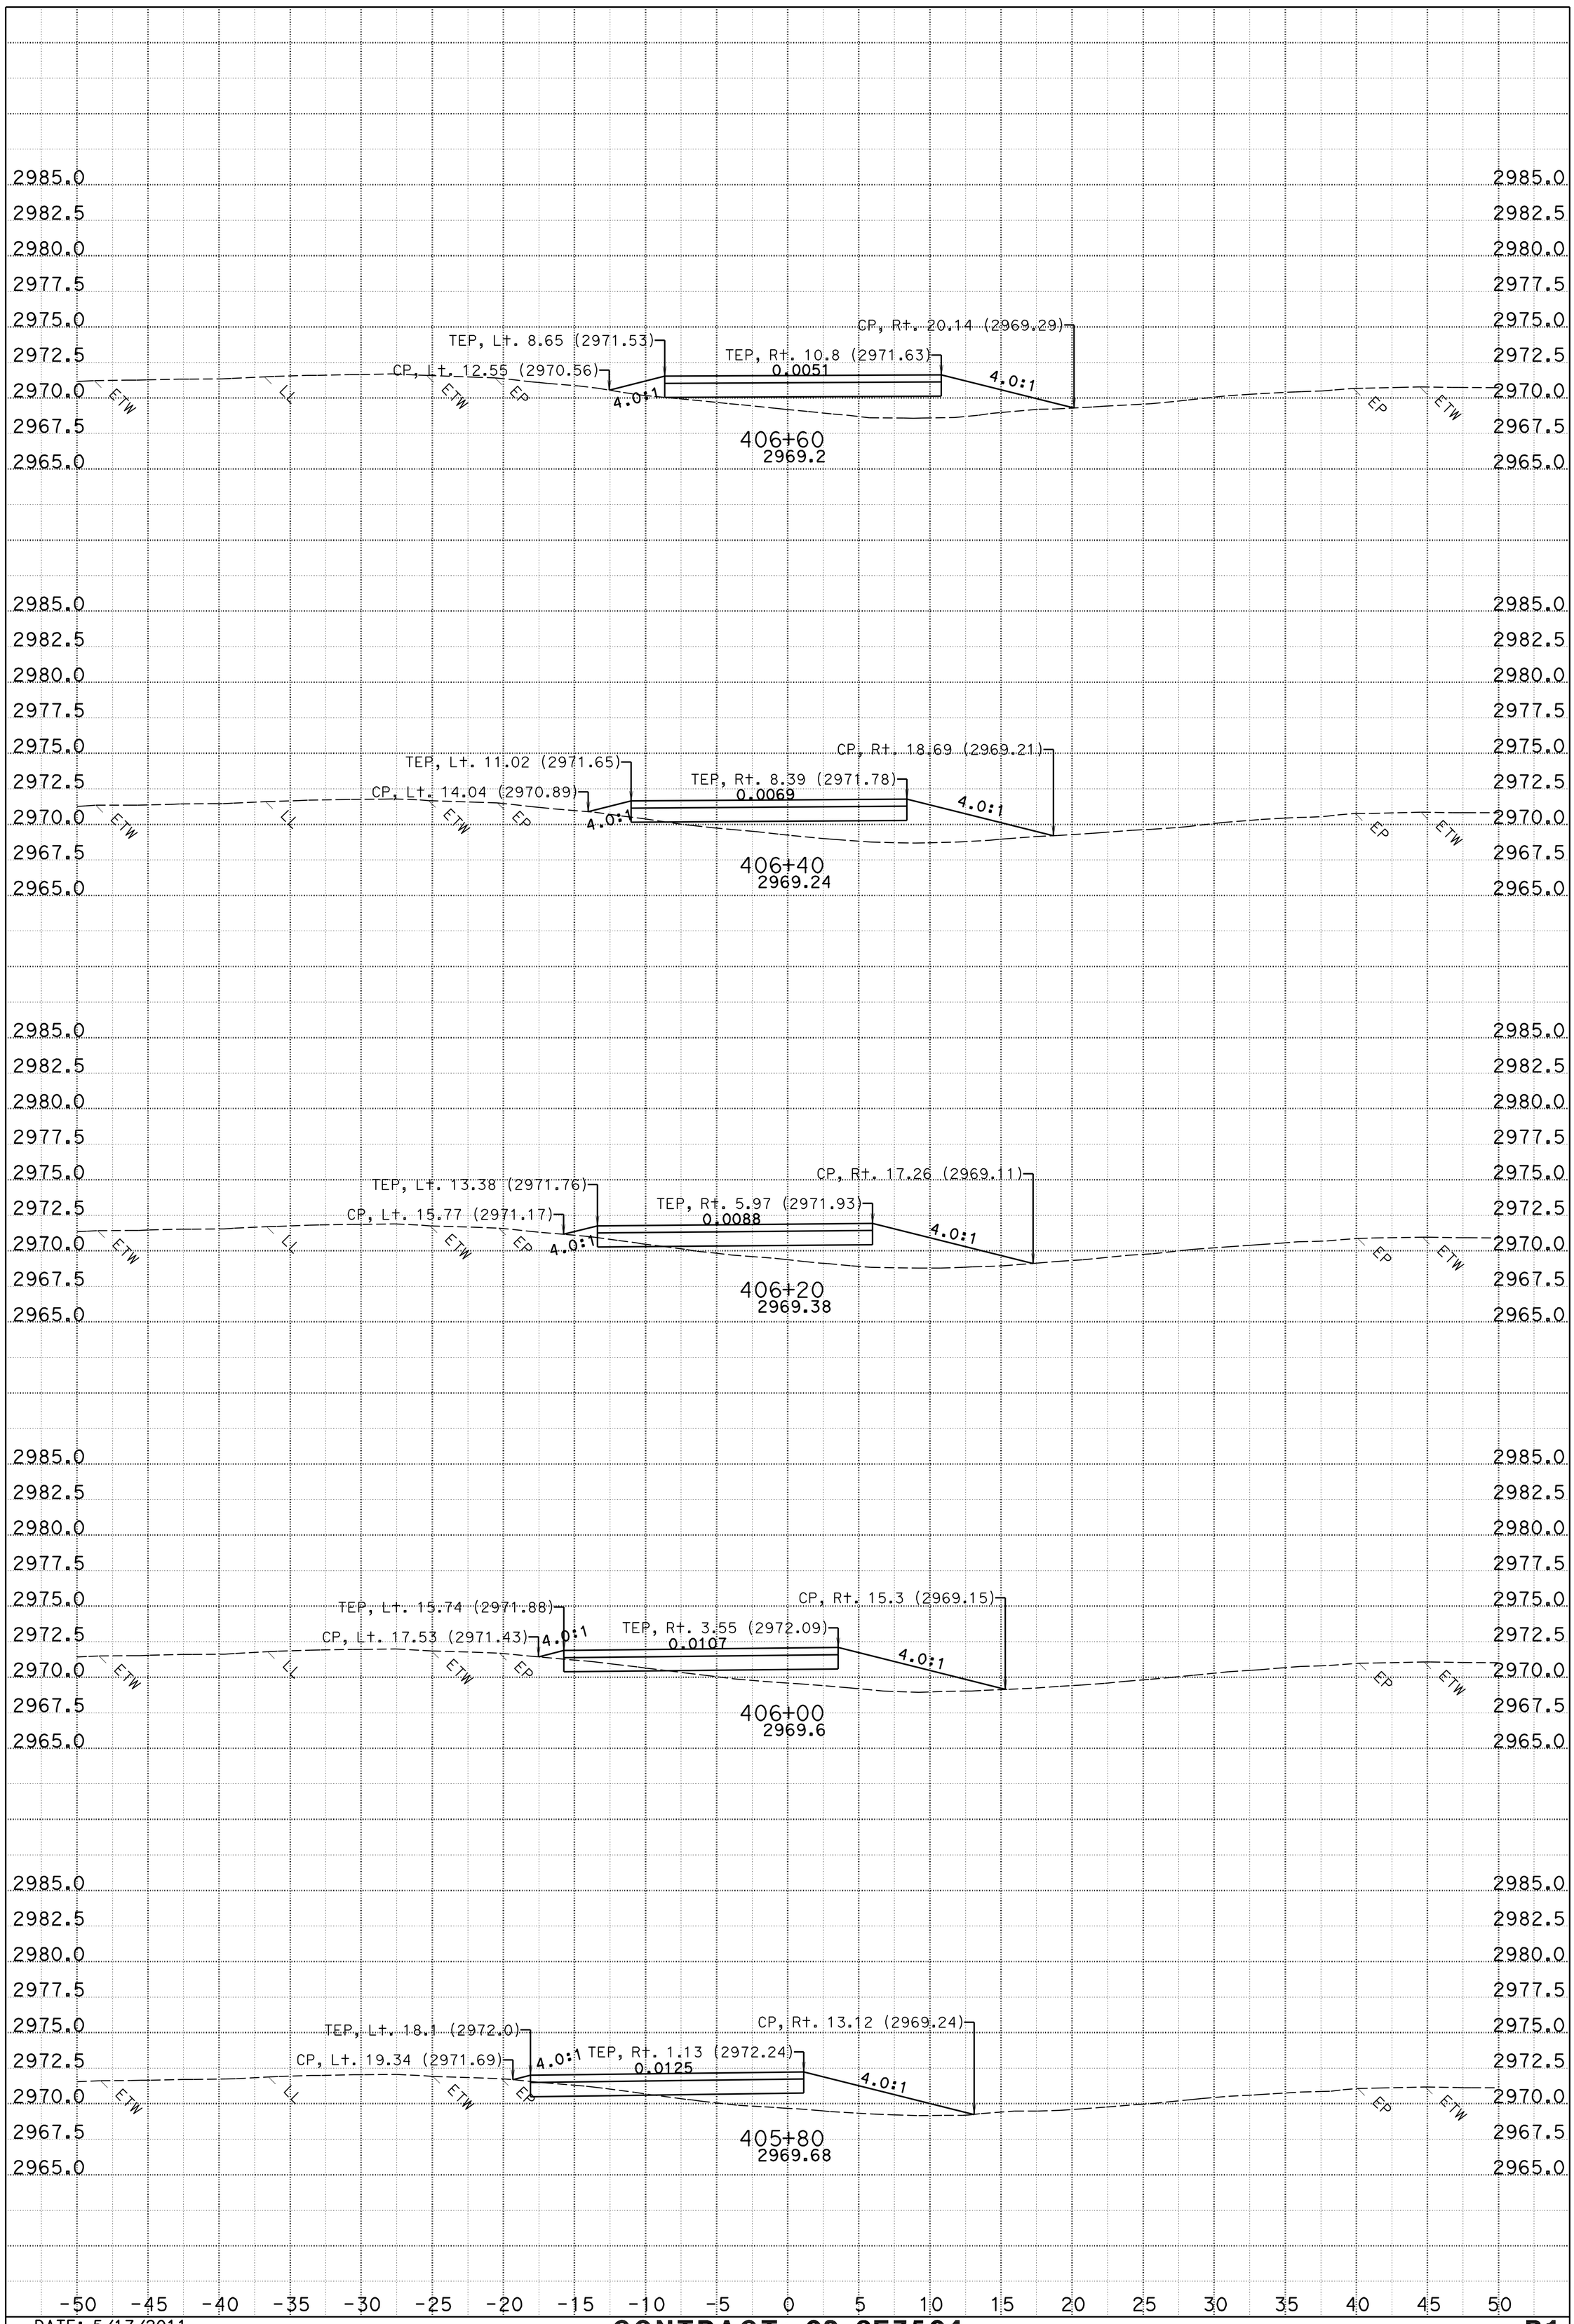

DATE: 5/17/2011
CREATED BY: A. Vivit
PROJECT ID: Weed 2R Rehab
SCALE: 1" = 5' Horiz.
1" = 5' Vert.

CONTRACT: 02-3E7504
DIST/CO/RTE/PM: 02/Sis/05/19.0-25.3

FOR EARTHWORK DEVELOPMENT ONLY
ALL DIMENSIONS ARE FEET

B1
CROSS SECTIONS
NORTH SB TO NB

KC Project: A0929 File: D:\projects\weed\a0929\crossover25\fg_crossover_25b.ear

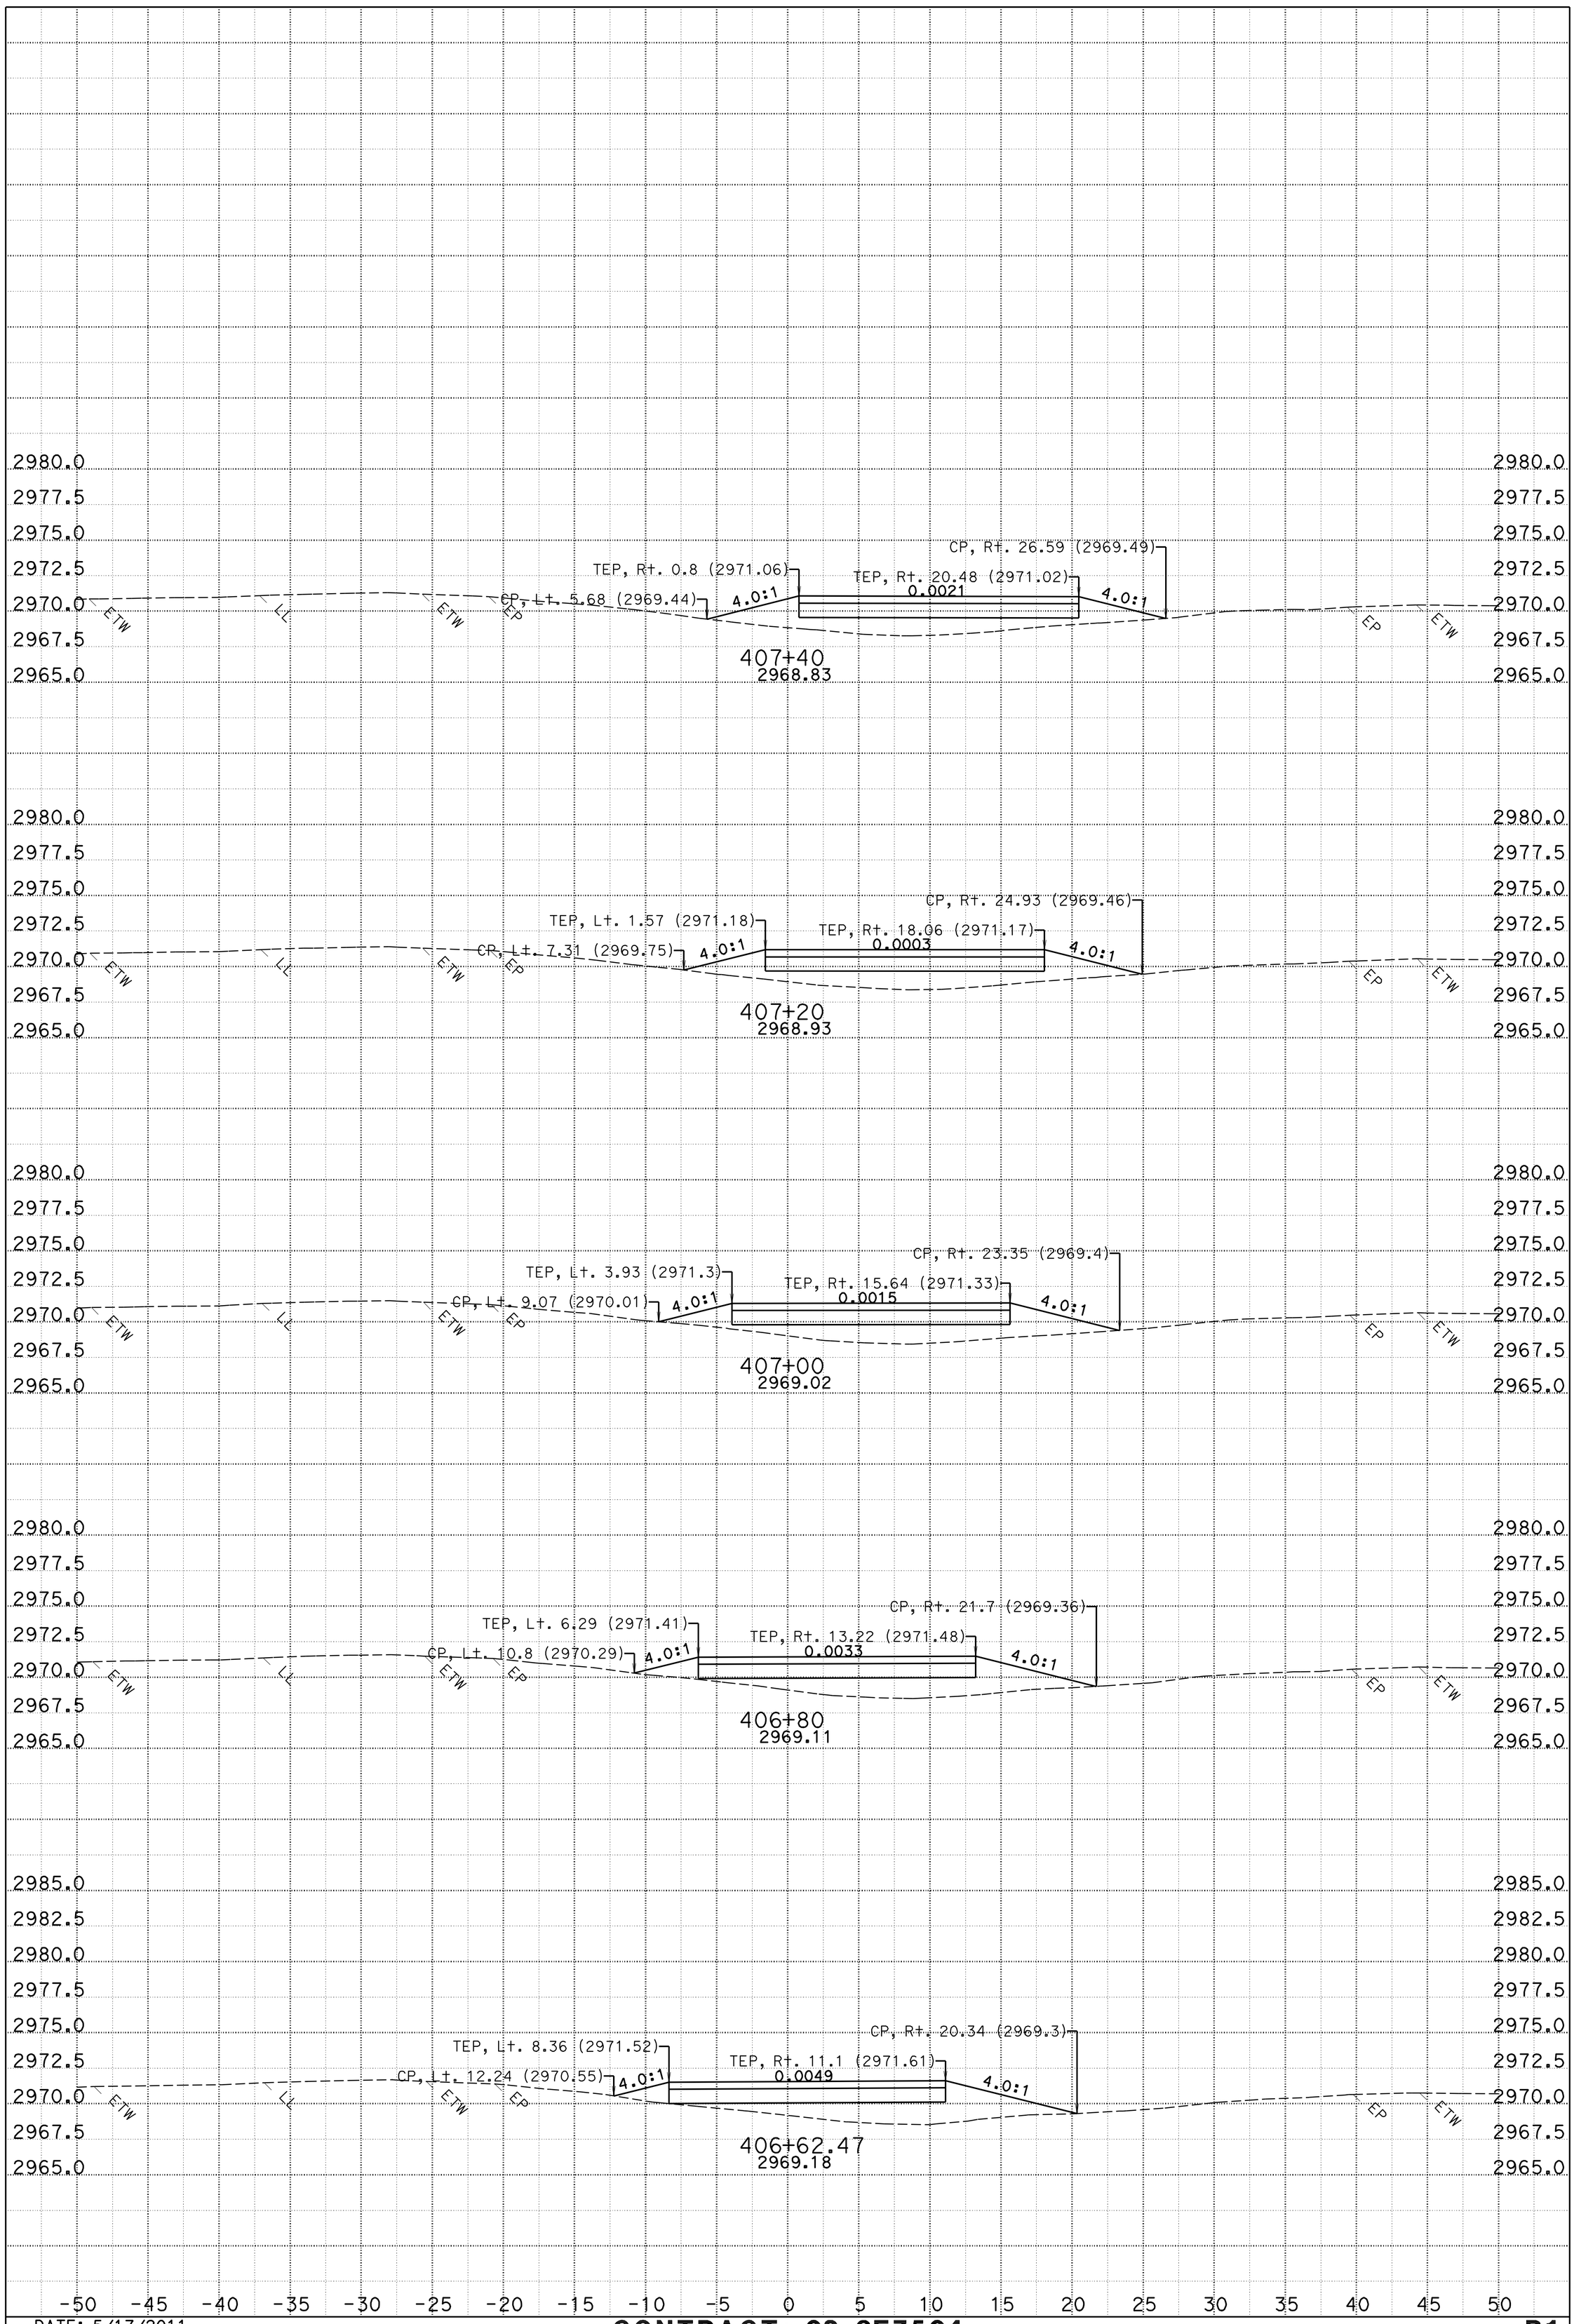

DATE: 5/17/2011
CREATED BY: A. Vivit
PROJECT ID: Weed 2R Rehab
SCALE: 1" = 5' Horiz.
1" = 5' Vert.

CONTRACT: 02-3E7504
DIST/CO/RTE/PM: 02/Sis/05/19.0-25.3

FOR EARTHWORK DEVELOPMENT ONLY
ALL DIMENSIONS ARE FEET

B1
CROSS SECTIONS
NORTH SB TO NB

KC Project: A0929 File: D:\projects\weed\a0929\crossover25\fg_crossover_25b.ear

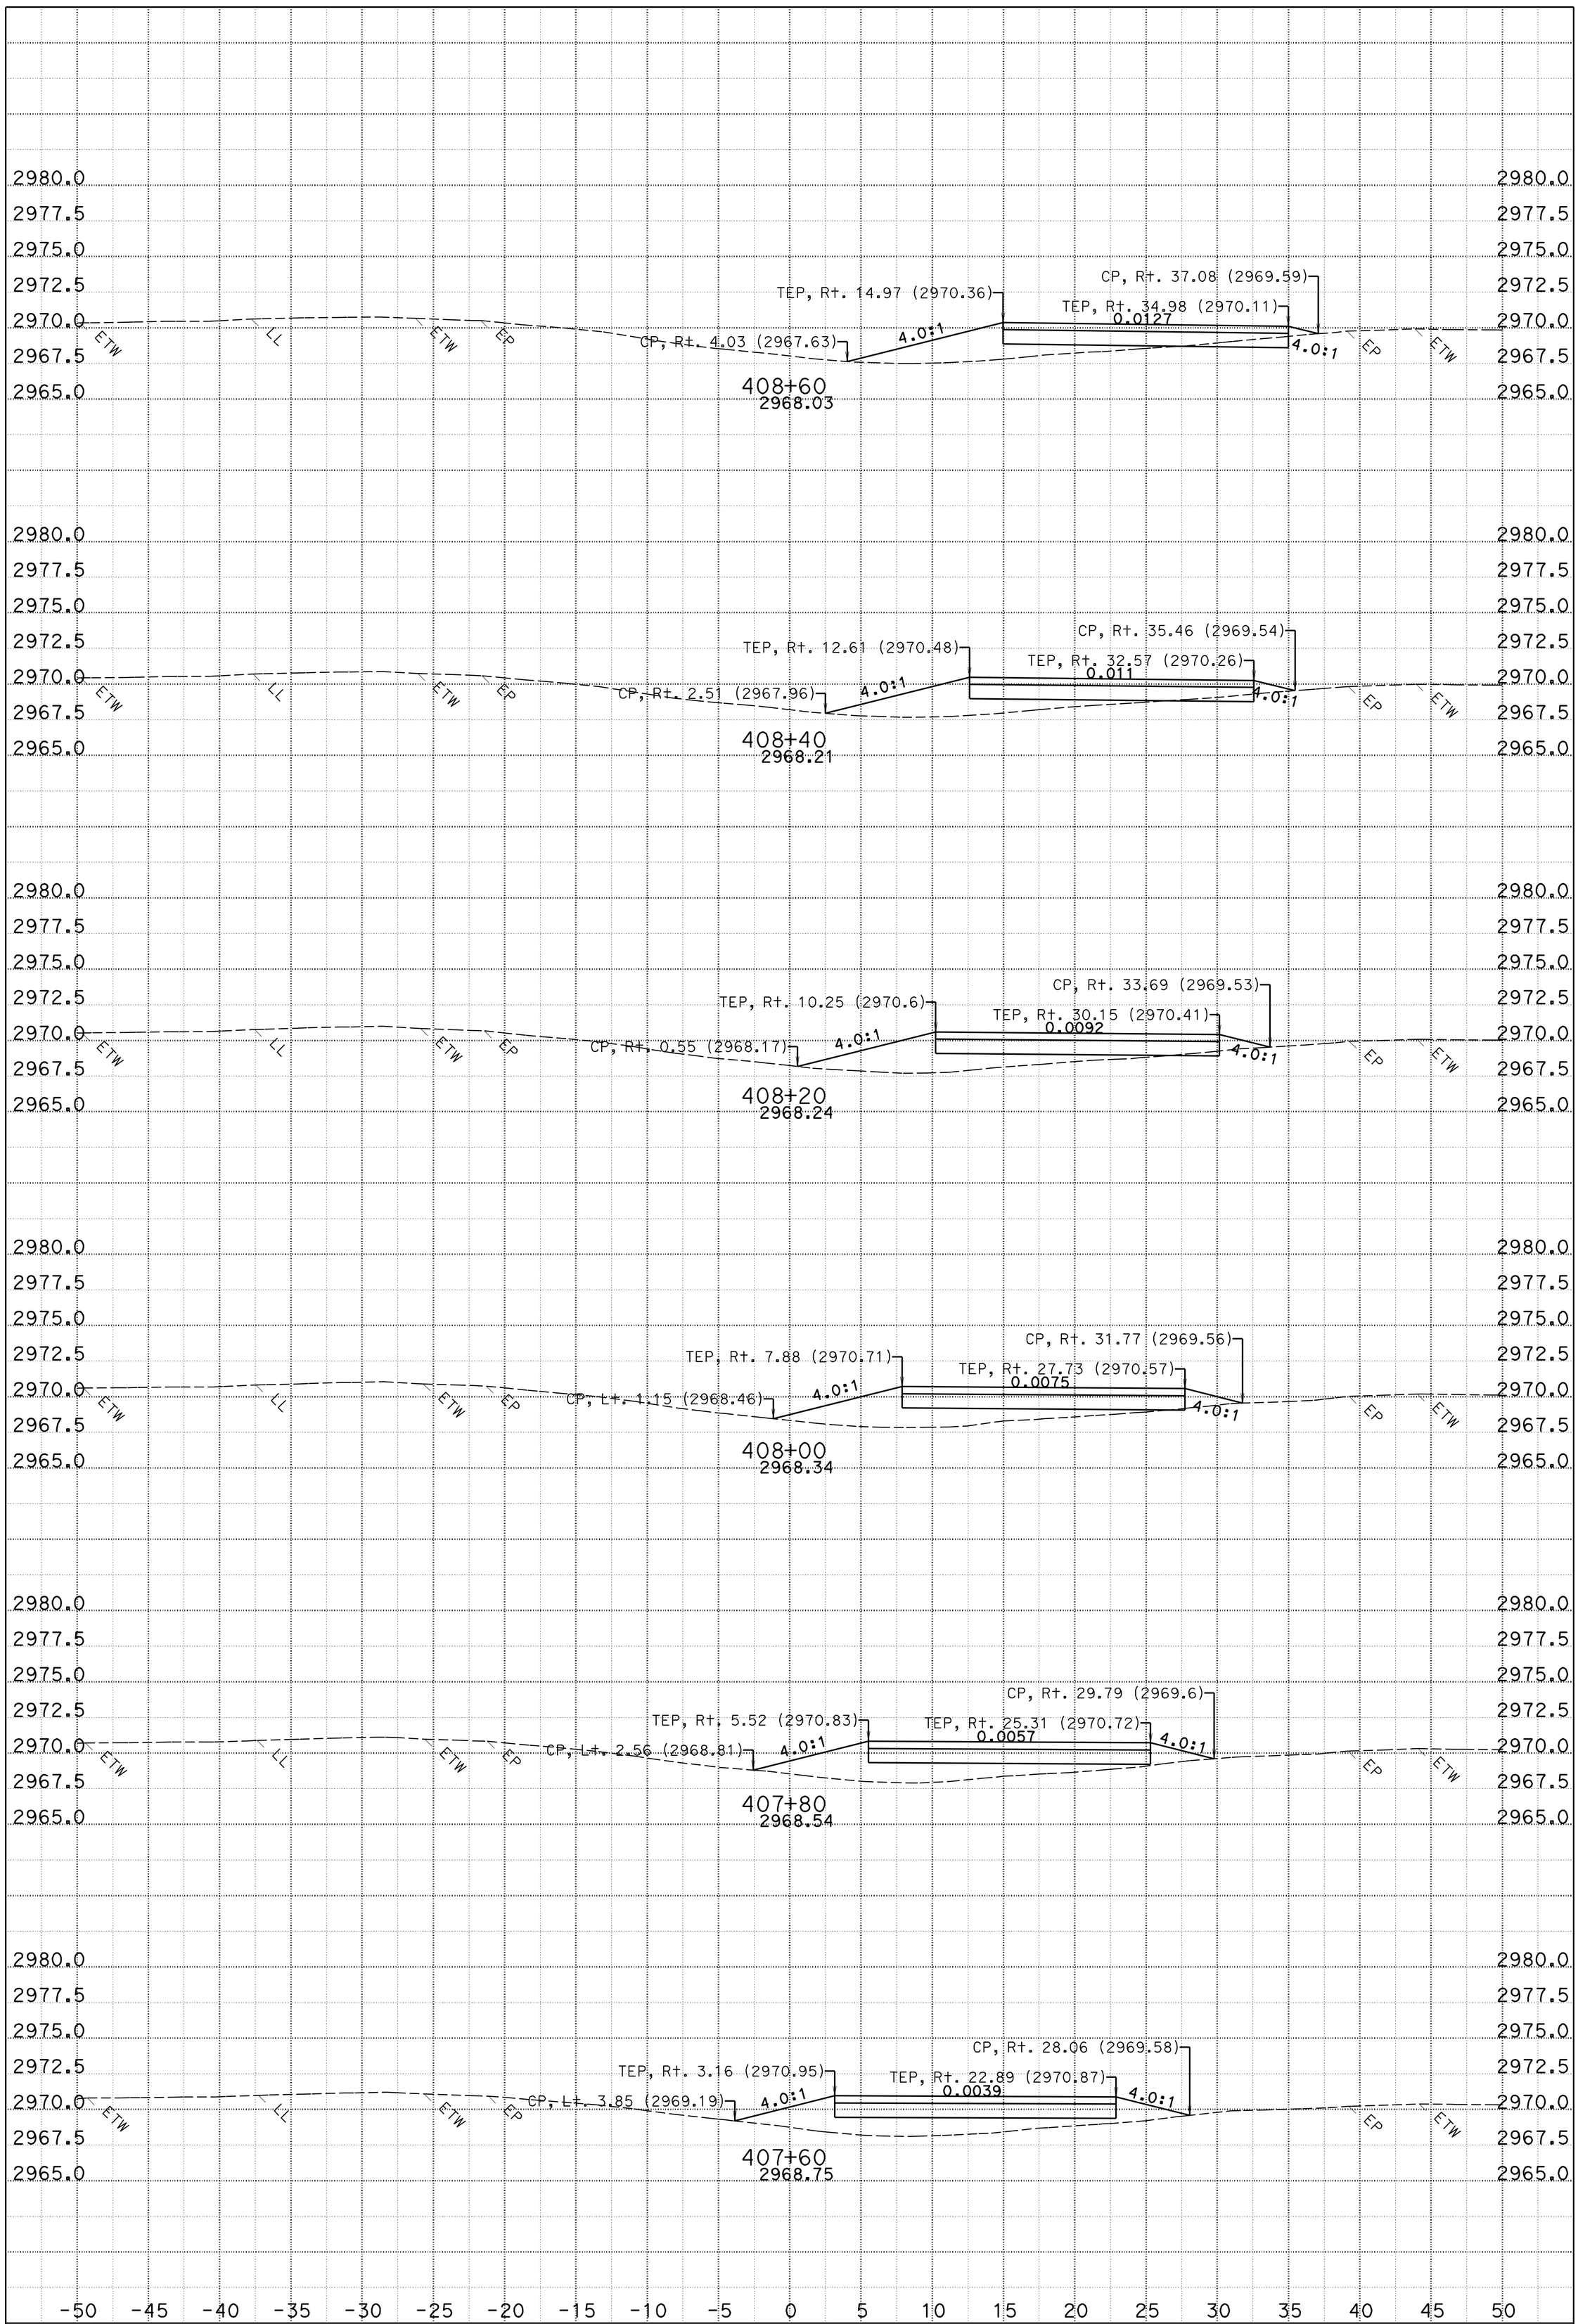

DATE: 5/17/2011
CREATED BY: A. Vivit
PROJECT ID: Weed 2R Rehab
SCALE: 1" = 5' Horiz.
1" = 5' Vert.

CONTRACT: 02-3E7504
DIST/CO/RTE/PM: 02/Sis/05/19.0-25.3

FOR EARTHWORK DEVELOPMENT ONLY
ALL DIMENSIONS ARE FEET

B1
CROSS SECTIONS
NORTH SB TO NB

KC Project: A0929 File: D:\projects\weed\a0929\crossover25\fg_crossover_25b.ear

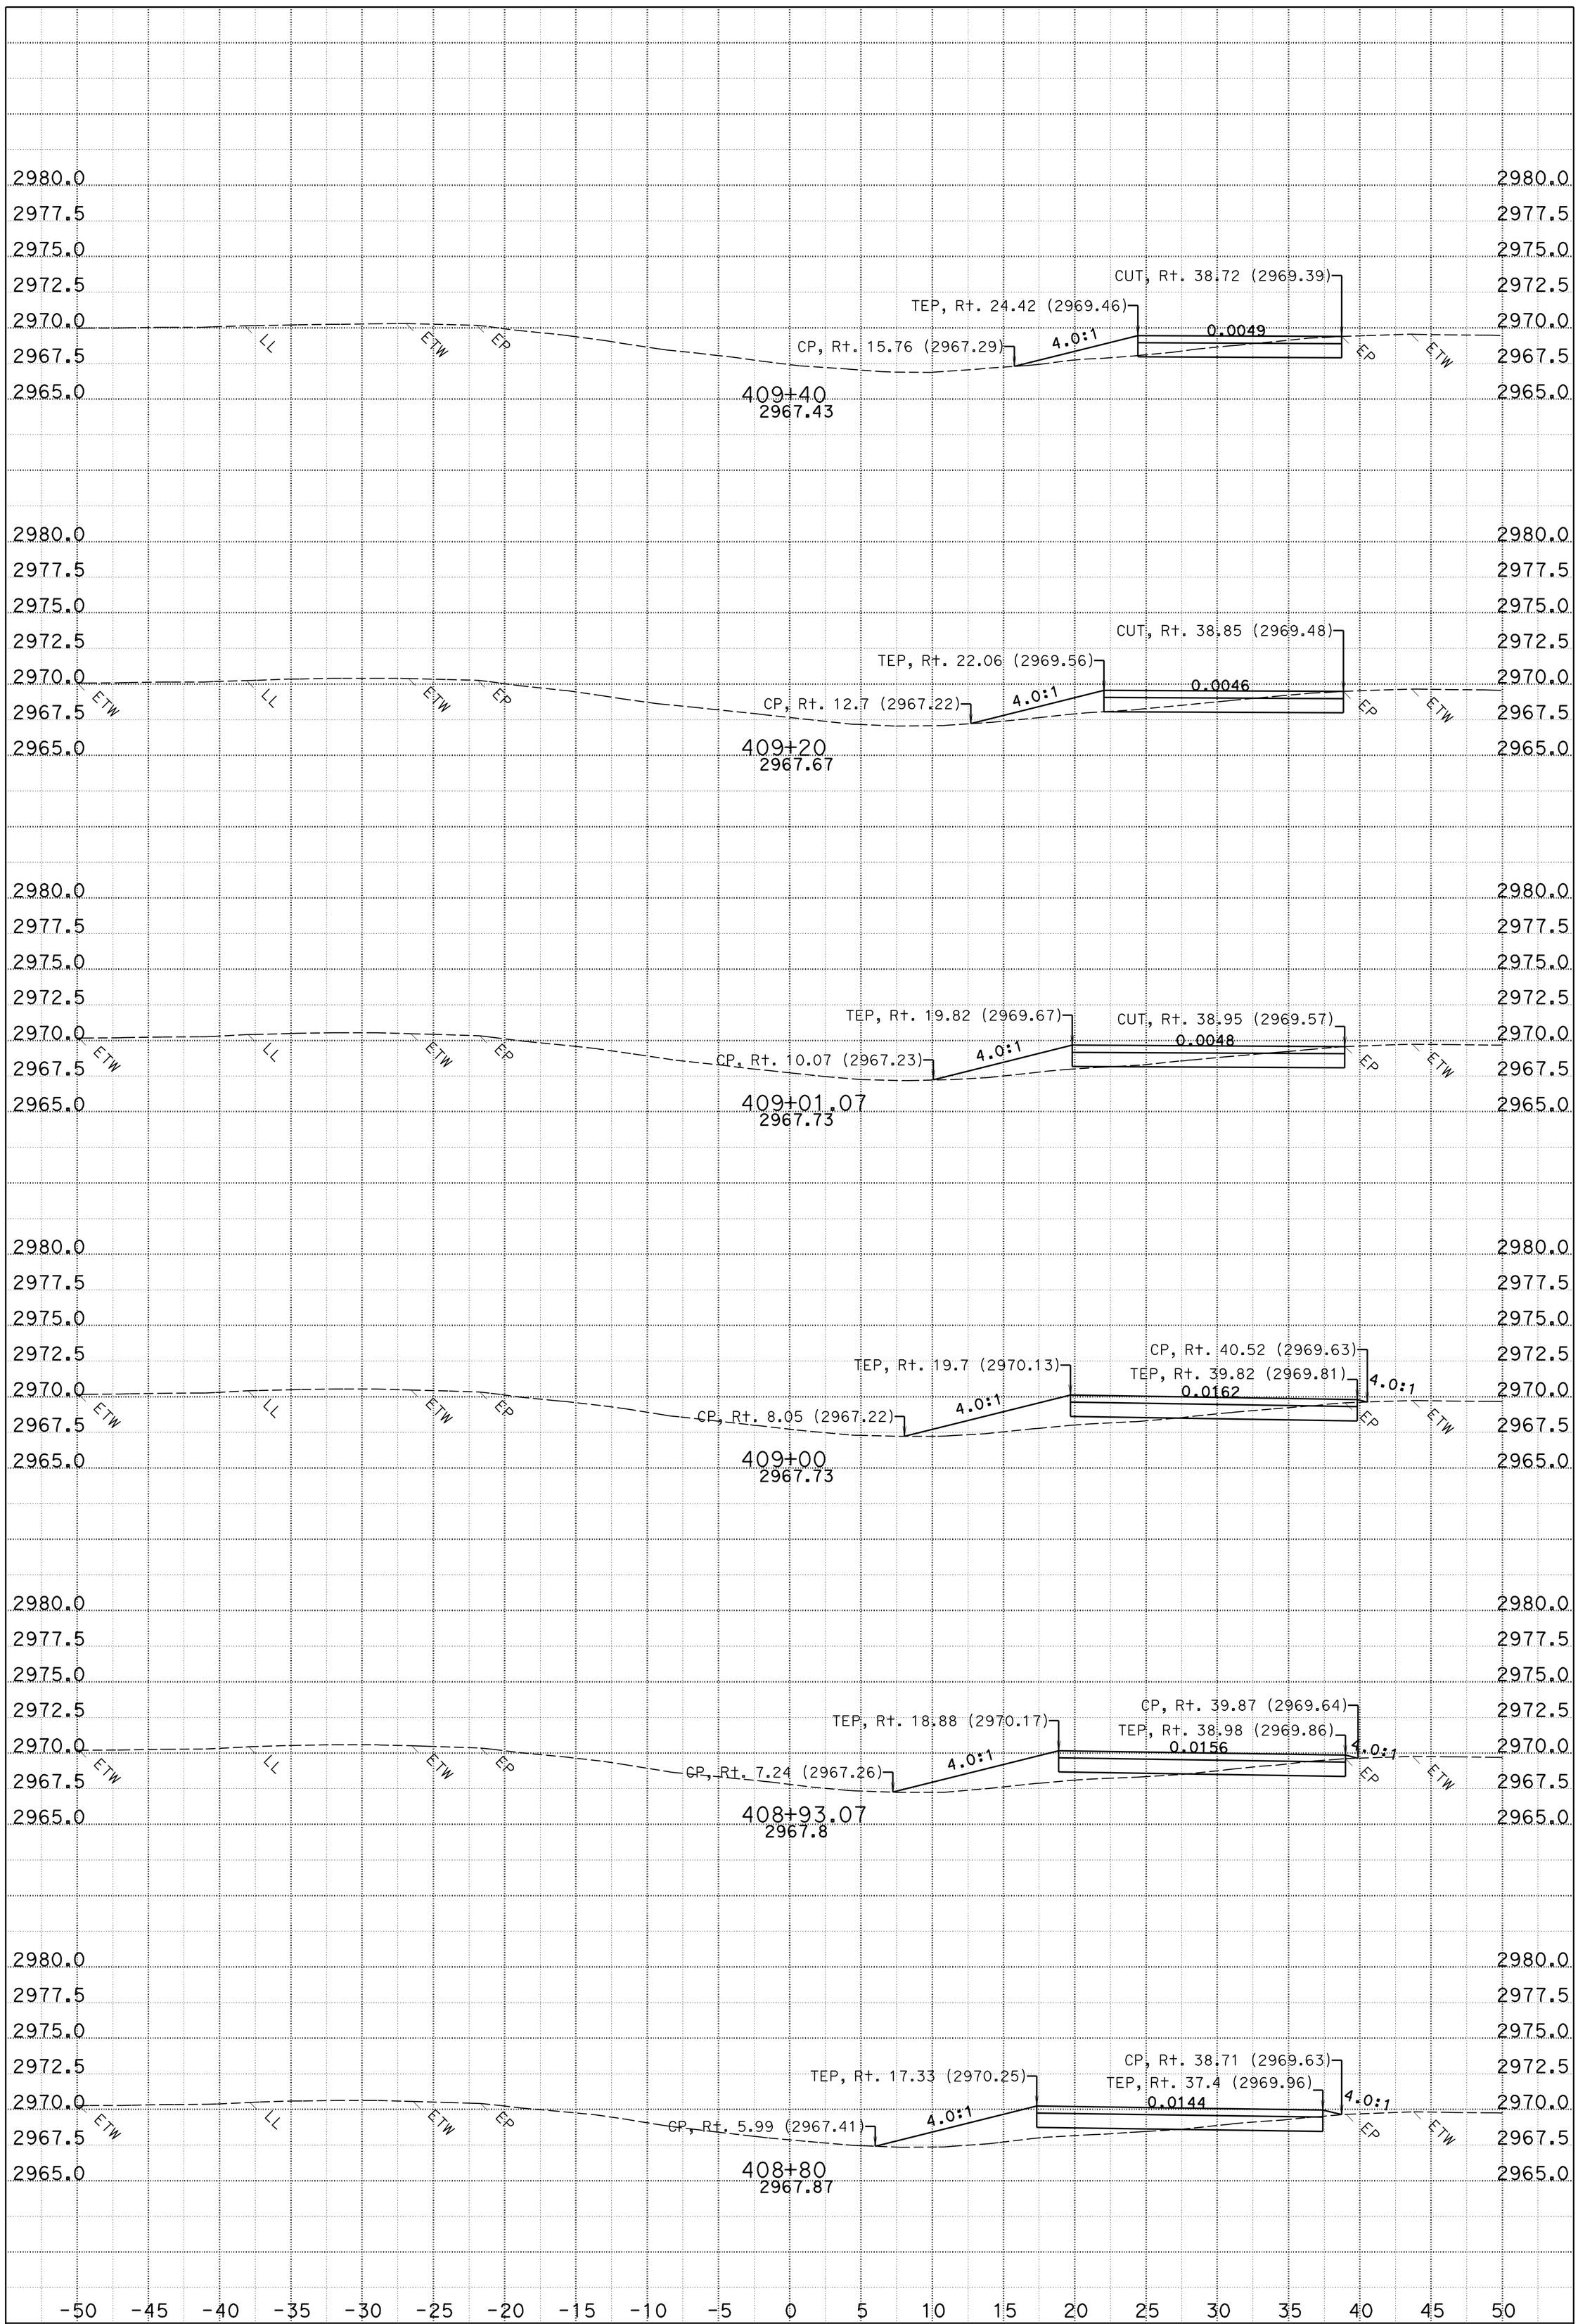

DATE: 5/17/2011
CREATED BY: A. Vivit
PROJECT ID: Weed 2R Rehab
SCALE: 1" = 5' Horiz.
1" = 5' Vert.

CONTRACT: 02-3E7504
DIST/CO/RTE/PM: 02/Sis/05/19.0-25.3

FOR EARTHWORK DEVELOPMENT ONLY
ALL DIMENSIONS ARE FEET

B1
CROSS SECTIONS
NORTH SB TO NB

KC Project: A0929 File: D:\projects\weed\a0929\crossover25\fg_crossover_25b.ear

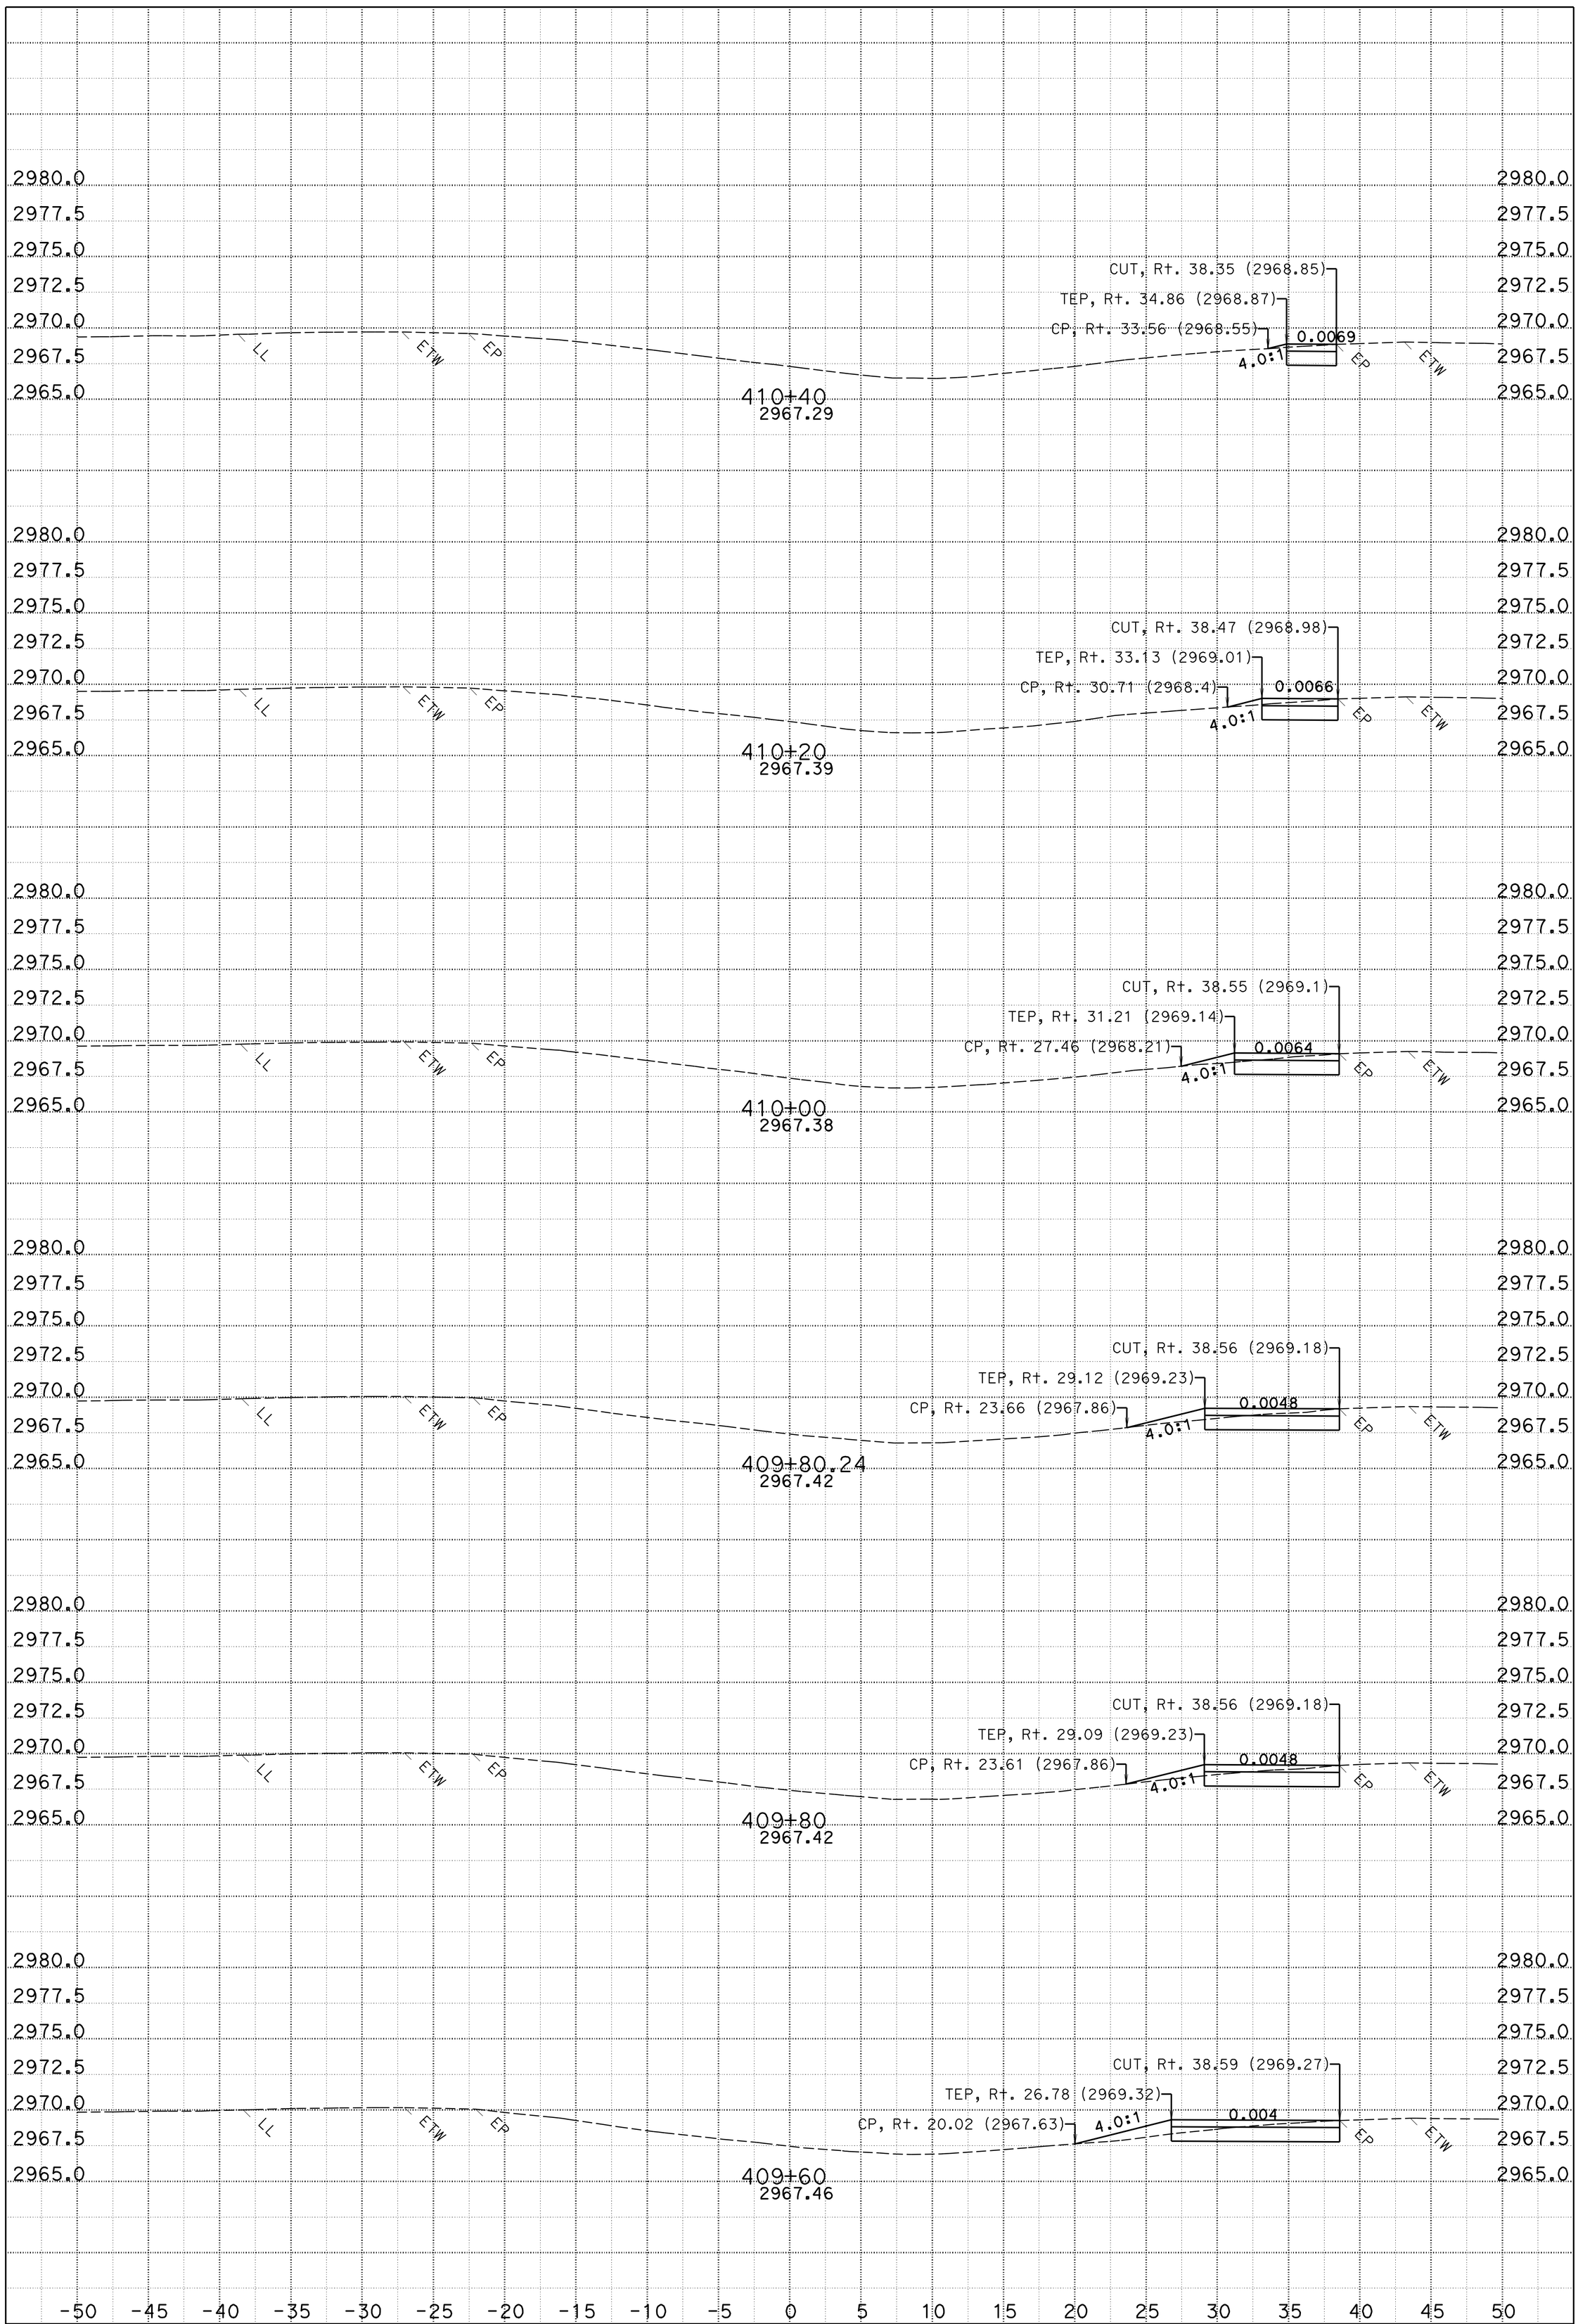

DATE: 5/17/2011
CREATED BY: A. Vivit
PROJECT ID: Weed 2R Rehab
SCALE: 1" = 5' Horiz.
1" = 5' Vert.

CONTRACT: 02-3E7504
DIST/CO/RTE/PM: 02/Sis/05/19.0-25.3

FOR EARTHWORK DEVELOPMENT ONLY
ALL DIMENSIONS ARE FEET

B1
CROSS SECTIONS
NORTH SB TO NB

KC Project: A0929 File: D:\projects\weed\a0929\crossover25\fg_crossover_25b.ear

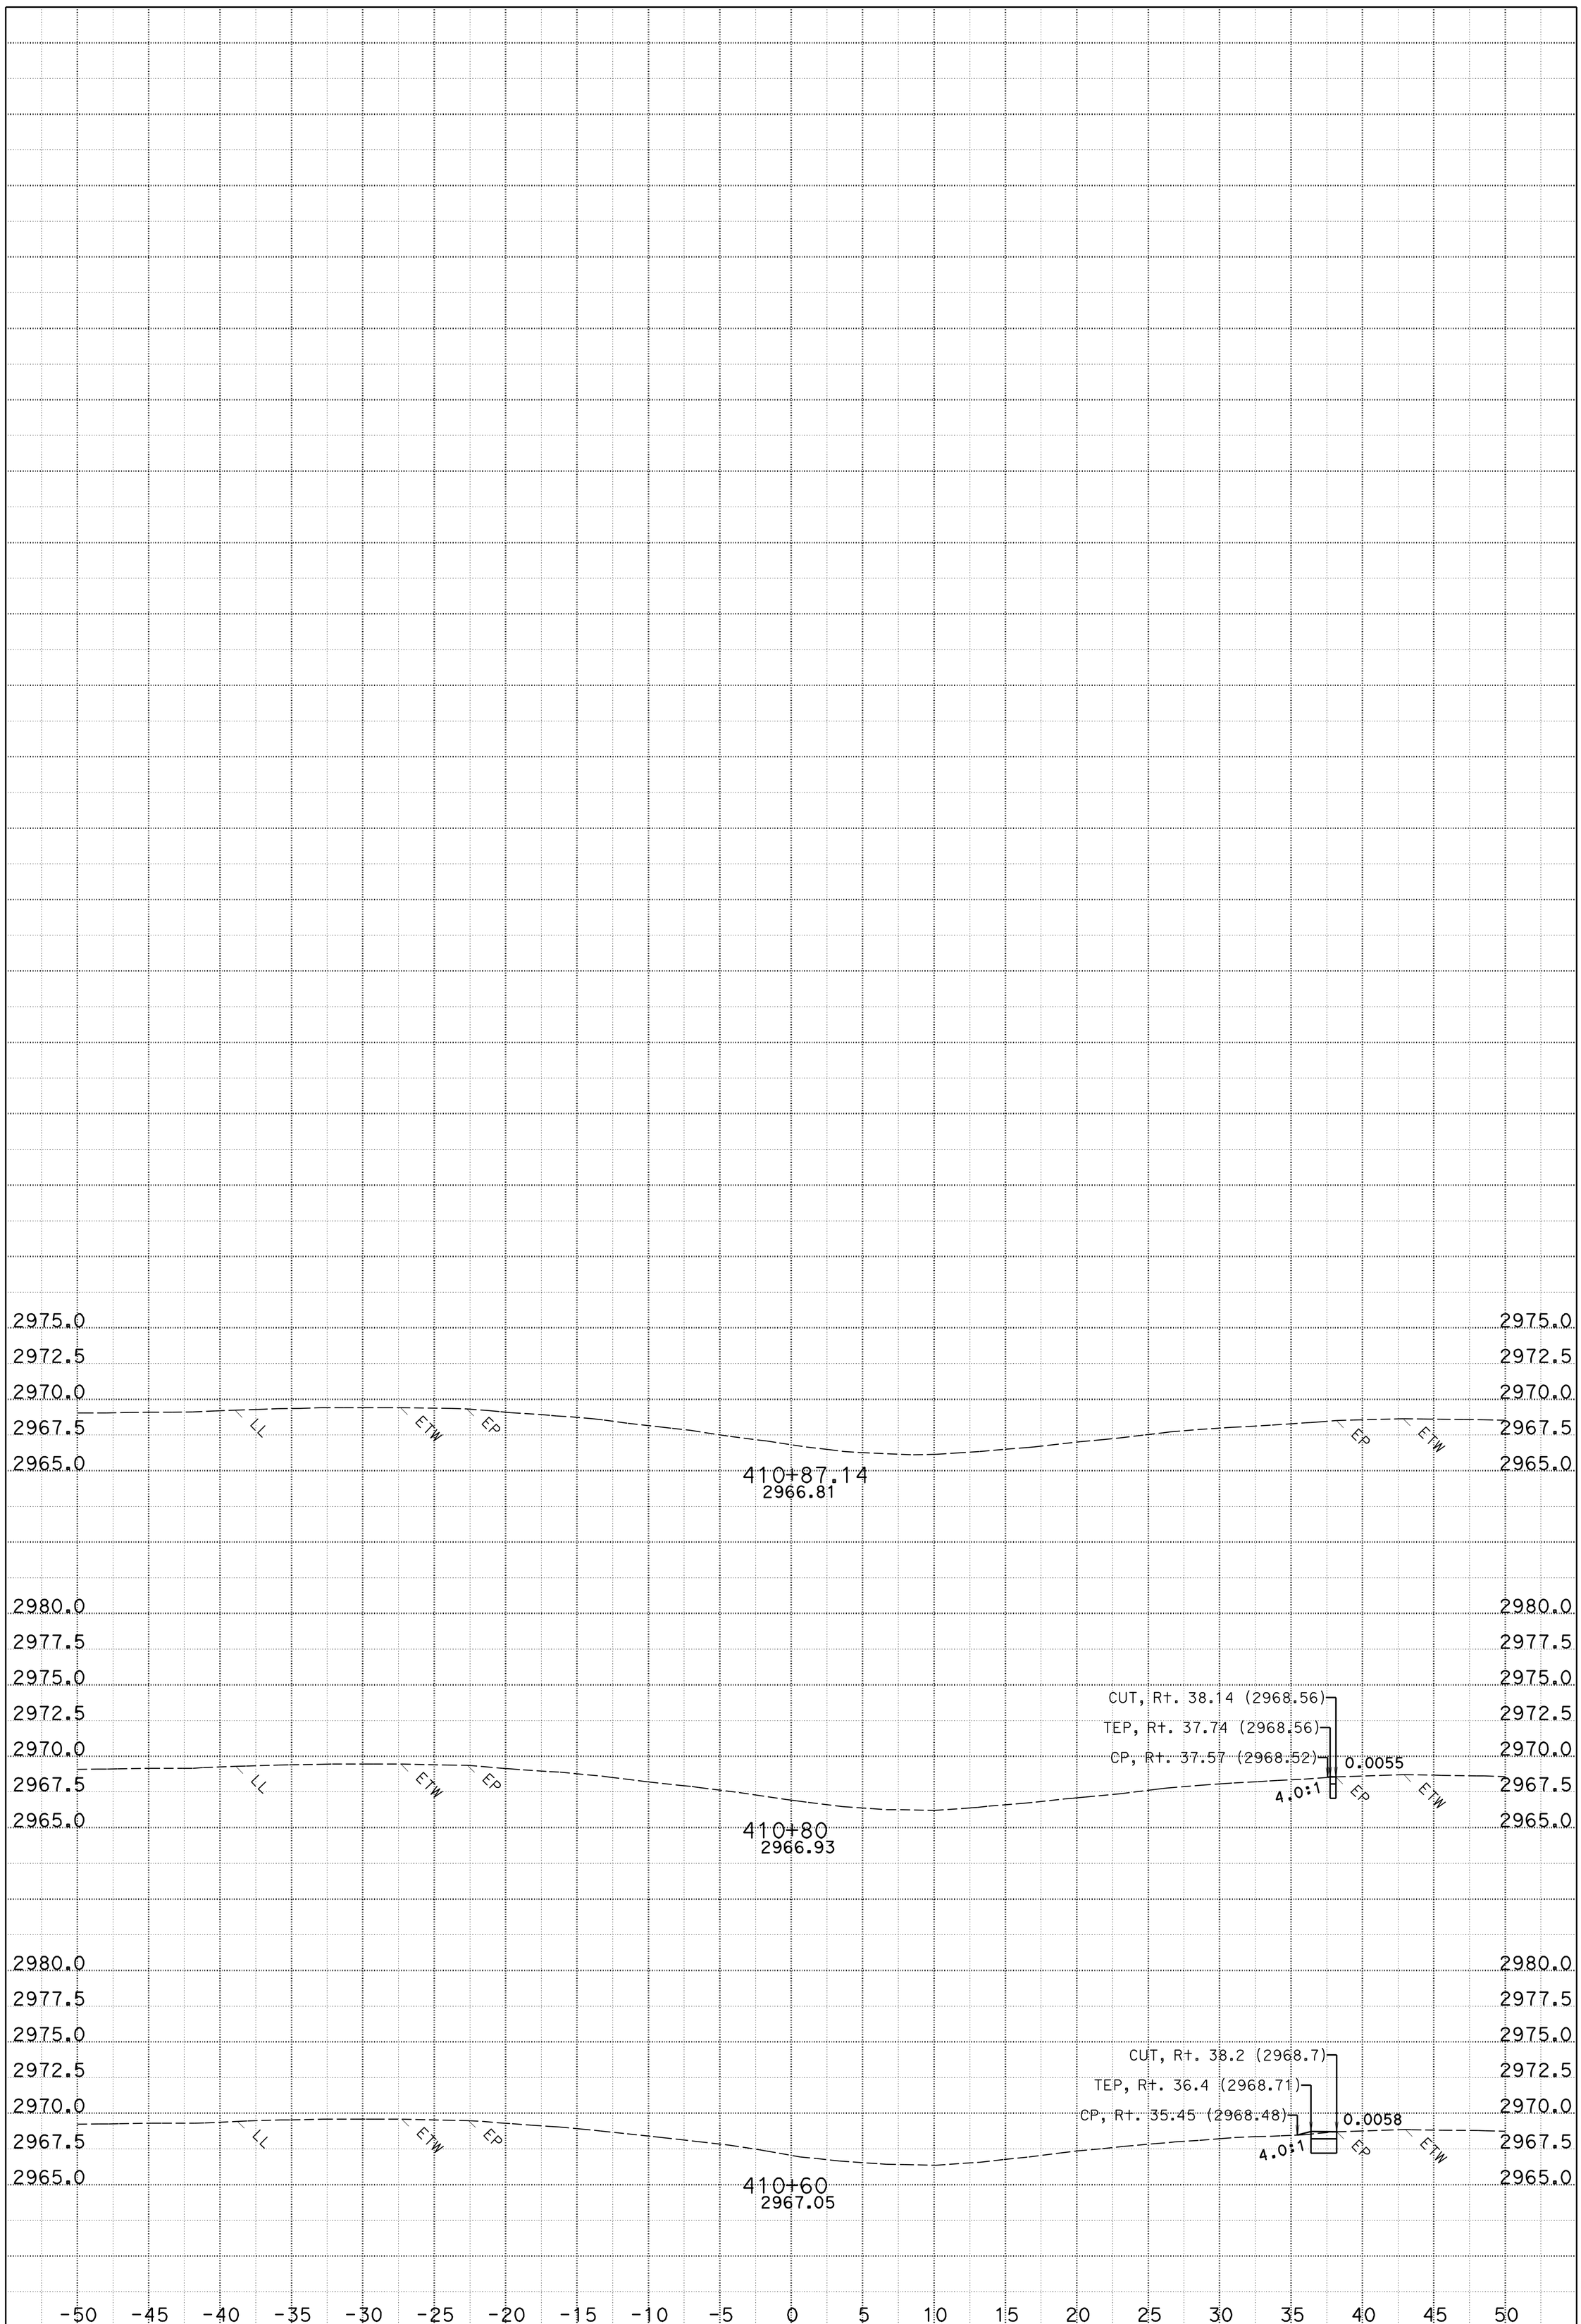

DATE: 5/17/2011
CREATED BY: A. Vivit
PROJECT ID: Weed 2R Rehab
SCALE: 1" = 5' Horiz.
1" = 5' Vert.

CONTRACT: 02-3E7504
DIST/CO/RTE/PM: 02/Sis/05/19.0-25.3

FOR EARTHWORK DEVELOPMENT ONLY
ALL DIMENSIONS ARE FEET

B1
CROSS SECTIONS
NORTH SB TO NB

KC Project: A0929 File: D:\projects\weed\a0929\crossover25\fg_crossover_25b.ear